

This architectural rendering depicts a futuristic building with a complex, organic form. The structure is characterized by a series of overlapping, curved glass panels held together by a network of white, vein-like metal supports. The building's facade is highly reflective, mirroring the vibrant colors of the sunset sky, which is filled with soft, pink and orange clouds. To the right, a taller, more conventional building with a glass curtain wall is partially visible. In the foreground, a dark road with several cars is bordered by a lush, green landscape featuring tall grasses and small white flowers. The overall scene conveys a sense of modernity and integration with nature.

AED-DE-DD-AR-CF-0000

SHEET LIST - CONFERENCE CENTER		
		PROGRESS SET
SHEET NUMBER	SHEET NAME	
AR-CF-0000	CONFERENCE CENTER COVER SHEET	•
AR-CF-0001	SHEET INDEX CONFERENCE CENTER	
AR-CF-0301	CONFERENCE CENTER FIRE SEGREGATION / COMPARTMENT PLAN LEVEL 01	
AR-CF-0302	CONFERENCE CENTER FIRE SEGREGATION / COMPARTMENT PLAN LEVEL 02	
AR-CF-0303	CONFERENCE CENTER FIRE SEGREGATION / COMPARTMENT PLAN LEVEL 02M	
AR-CF-0400	CONFERENCE CENTER AREA CALCULATIONS	
AR-CF-0401	CONFERENCE CENTER SUMMARY BY FLOOR - LEVEL 01	
AR-CF-0402	CONFERENCE CENTER SUMMARY BY FLOOR - LEVEL 02	
AR-CF-0402M	CONFERENCE CENTER SUMMARY BY FLOOR - LEVEL 02M	
AR-CF-1001	CONFERENCE CENTER ENLARGED PLAN - LEVEL 01 (+3.500)	•
AR-CF-1003	CONFERENCE CENTER ENLARGED PLAN - LEVEL 03 (+10.500)	•
AR-CF-1004	CONFERENCE CENTER ENLARGED PLAN - LEVEL 04 (+14.000)	•
AR-CF-1100	CONFERENCE CENTER ENLARGED PLAN - ROOF (+18.500)	•
AR-CF-2001-01	CONFERENCE CENTER DETAILED PARTIAL PLAN - LEVEL 01 (+3.500) - SHEET 1	•
AR-CF-2001-02	CONFERENCE CENTER DETAILED PARTIAL PLAN - LEVEL 01 (+3.500) - SHEET 2	•
AR-CF-2003-01	CONFERENCE CENTER DETAILED PARTIAL PLAN - LEVEL 03 (+10.500) - SHEET 1	•
AR-CF-2003-02	CONFERENCE CENTER DETAILED PARTIAL PLAN - LEVEL 03 (+10.500) - SHEET 2	•
AR-CF-2004-01	CONFERENCE CENTER DETAILED PARTIAL PLAN - LEVEL 04 (+14.000) - SHEET 1	•
AR-CF-2004-02	CONFERENCE CENTER DETAILED PARTIAL PLAN - LEVEL 04 (+14.000) - SHEET 2	•
AR-CF-2200-01	CONFERENCE CENTER DETAILED PARTIAL PLAN - ROOF (+18.500) - SHEET 1	•
AR-CF-2200-02	CONFERENCE CENTER DETAILED PARTIAL PLAN - ROOF (+18.500) - SHEET 2	•
AR-CF-3001	CONFERENCE CENTER MINIMUM CEILING HEIGHTS - LEVEL 01	
AR-CF-3002	CONFERENCE CENTER MINIMUM CEILING HEIGHTS - LEVEL 02	
AR-CF-3002M	CONFERENCE CENTER MINIMUM CEILING HEIGHTS - LEVEL 02M	
AR-CF-4200	CONFERENCE CENTER BUILDING SECTIONS	•
AR-CF-4201	CONFERENCE CENTER BUILDING SECTIONS	•
AR-CF-4300	CONFERENCE CENTER SECTION PERSPECTIVES	
AR-CF-4301	CONFERENCE CENTER SECTION PERSPECTIVES	
AR-CF-4302	CONFERENCE CENTER SECTION PERSPECTIVES	
AR-CF-5000	CONFERENCE CENTER ENCLOSURE SYSTEM DIAGRAM	
AR-CF-5001	CONFERENCE CENTER EXTERIOR ELEVATIONS	
AR-CF-5101	CONFERENCE CENTER ENCLOSURE CONDITION 1	
AR-CF-5102	CONFERENCE CENTER ENCLOSURE CONDITION 2	
AR-CF-5103	CONFERENCE CENTER ENCLOSURE CONDITION 3	
AR-CF-5104	CONFERENCE CENTER ENCLOSURE CONDITION 4	

35

INCHEON - REPUBLIC OF KOREA

PROJECT NUMBER


170031-00

REV.	DATE	DESCRIPTION
------	------	-------------

NOT FOR CONSTRUCTION

DRAWING TITLE

SHEET INDEX CONFERENCE CENTER

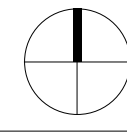Drawn: Author		Checked: Checker	Approved: Approver
SCALE			NORTH
ISSUE	SHEET		
05/16/2017	A1		
SEQUENCE			
AED-DE-DD-			
DRAWING			
AR-CF-0001			

ALL UNITS ARE IN MILLIMETERS UNLESS NOTED OTHERWISE

AED-DE-DD-AR-CF-0001

PROJECT NUMBER
170031-00

[illegible]

DRAWING TITLE


CONFERENCE CENTER
ENLARGED PLAN - LEVEL 01
(+3.500)

Drawn: Author	Checked: Checker	Approved: Approver
SCALE 1 : 500		NORTH
ISSUE	SHEET	
05/16/2017	A1	
SEQUENCE		
<u>AED-DE-DD-</u>		
DRAWING		

AR-CF-1001

ALL UNITS ARE IN MILLIMETERS UNLESS NOTED OTHERWISE

AED-DE-DD-AR-CF-1001

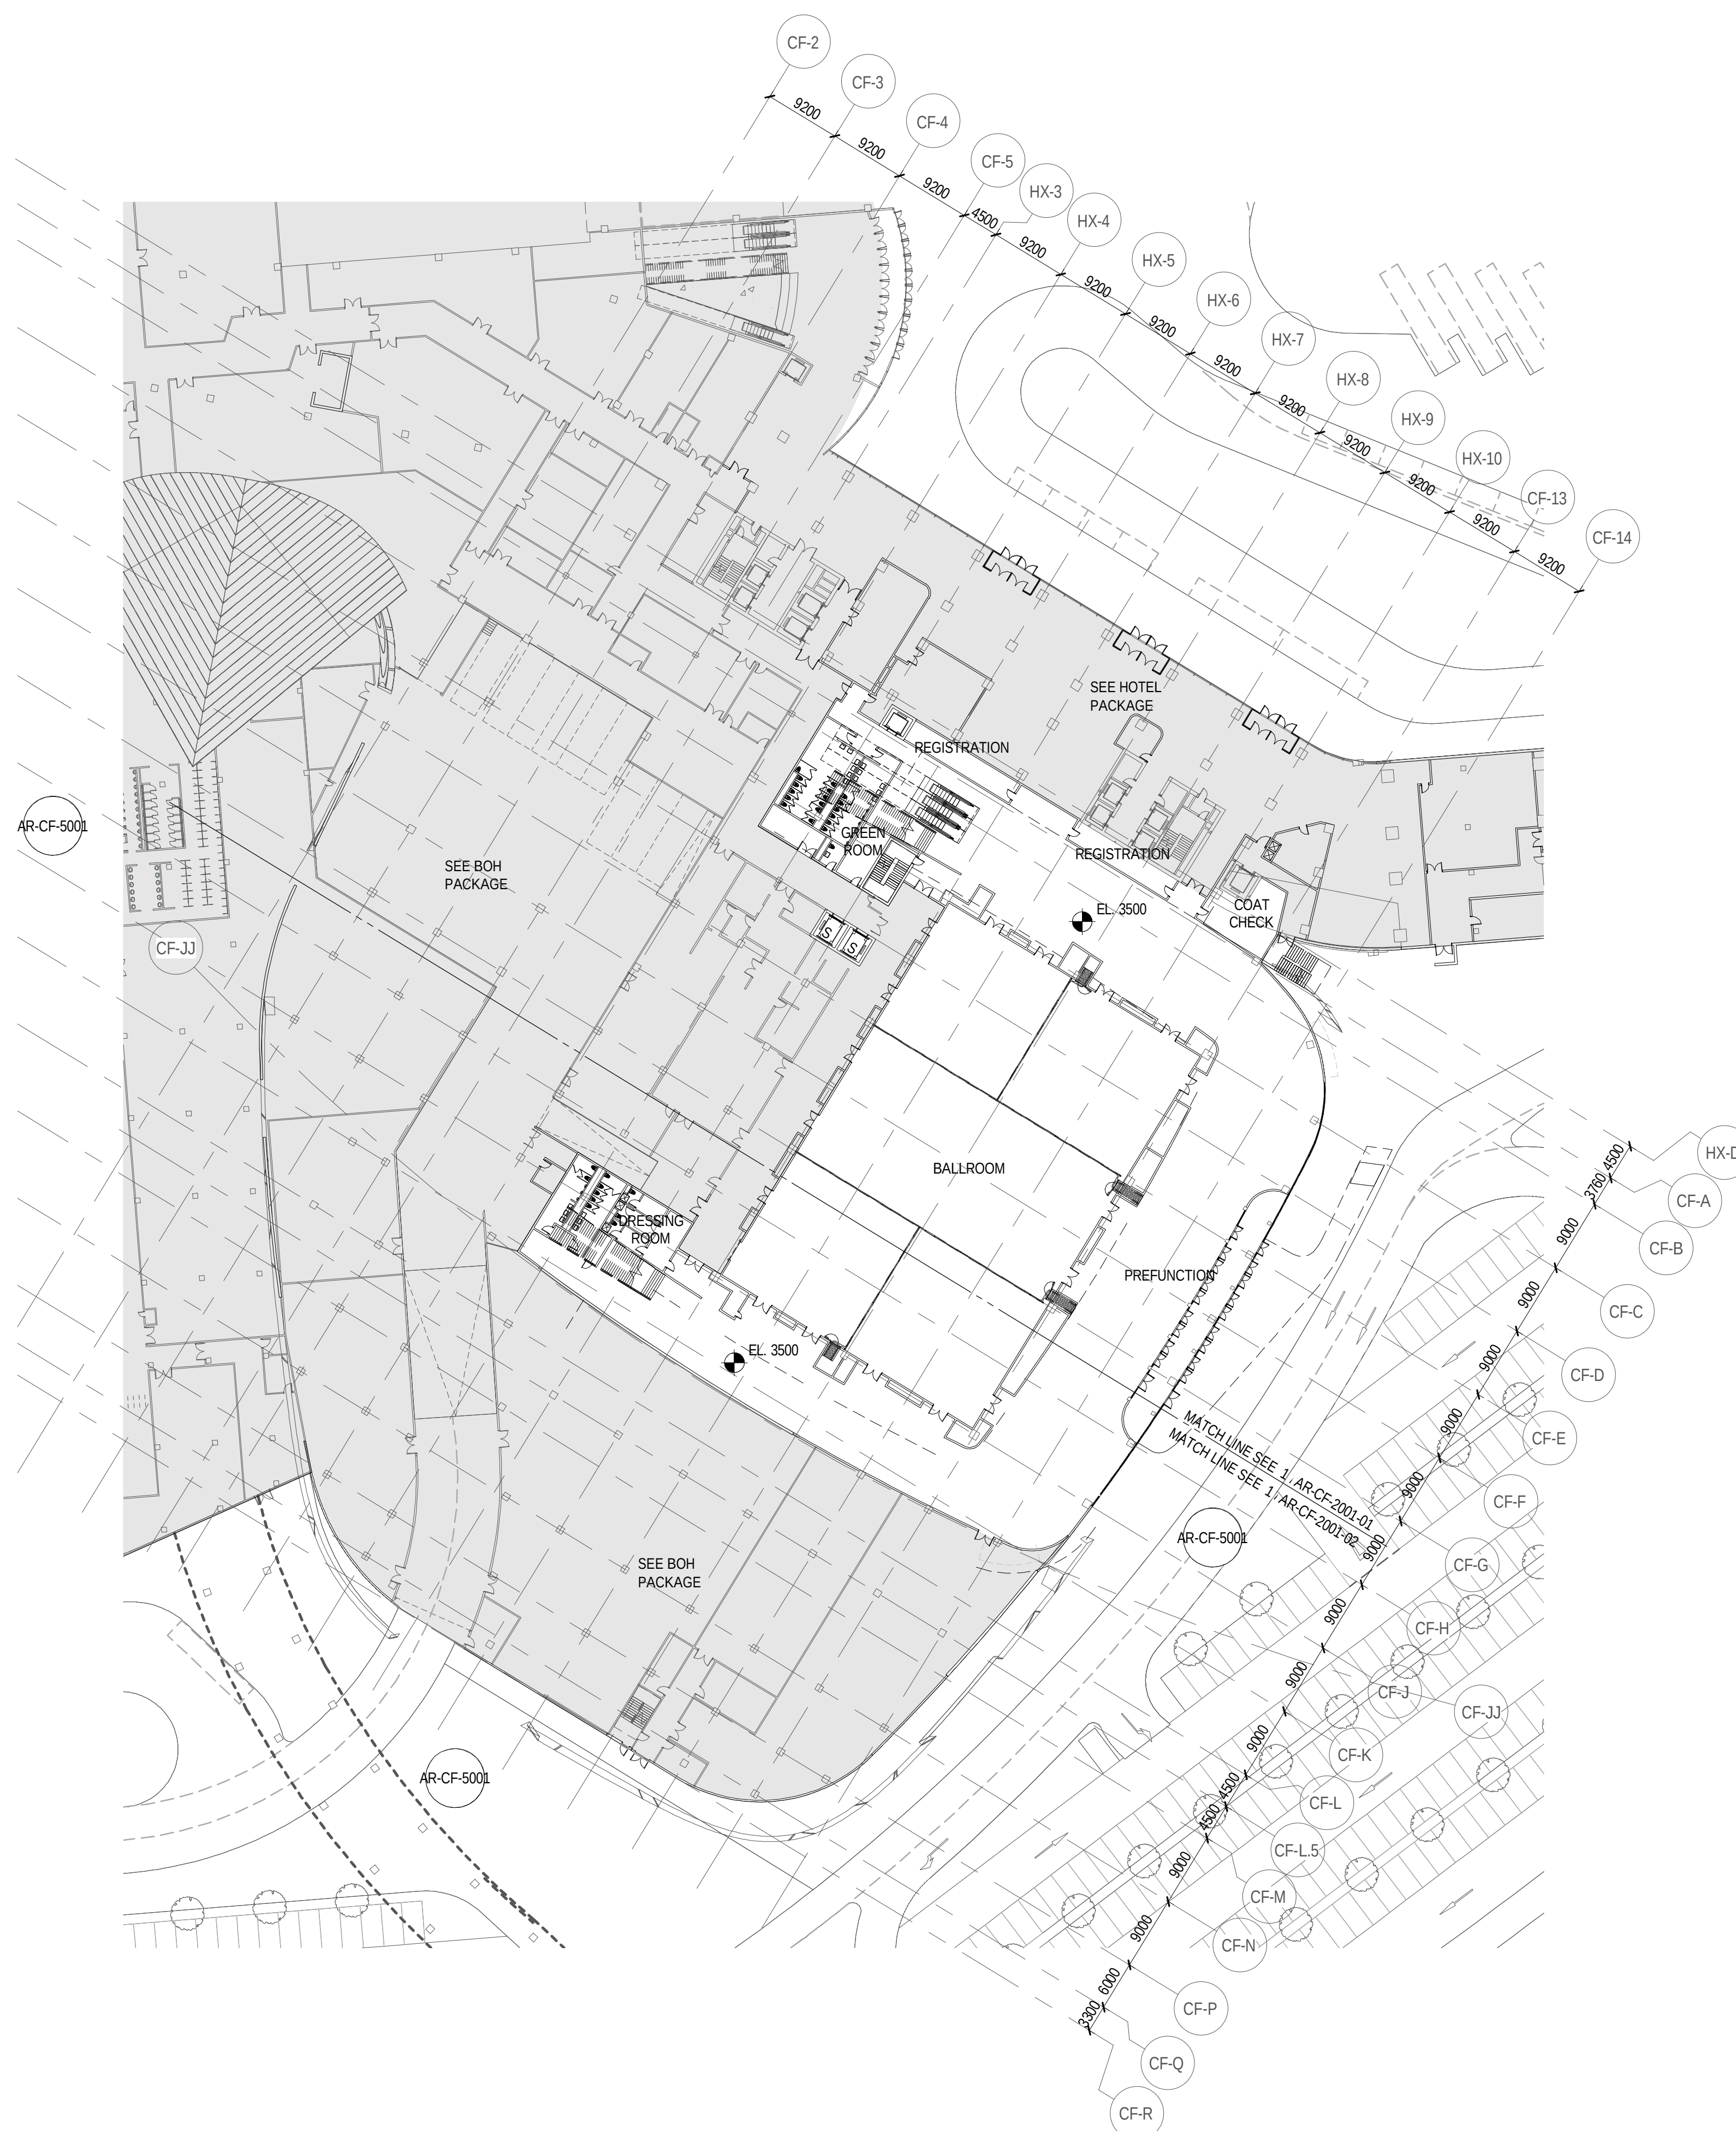

LEGEND

FOR REFERENCE
ONLY

1 CON - ENLARGED PLAN - LEVEL 01 (+3.500)
SCALE: 1:500

SCALE: 1:500

DRAWINGS ILLUSTRATE DESIGN INTENT ONLY AND ARE NOT FOR USE AS CONSTRUCTION DOCUMENTS. WHERE APPLICABLE, INFORMATION FROM CONSULTANTS DOCUMENTATION HAS BEEN SHOWN TO CONVEY DESIRED LOCATIONS AND RELATIONSHIPS.

[illegible]

DRAWING TITLE


CONFERENCE CENTER
ENLARGED PLAN - LEVEL 03
(+10.500)

Drawn: Author	Checked: Checker	Approved: Approver
SCALE 1 : 500		NORTH
ISSUE	SHEET	
05/16/2017	A1	
SEQUENCE		
<u>AED-DE-DD-</u>		
DRAWING		

AR-CF-1003

ALL UNITS ARE IN MILLIMETERS UNLESS NOTED OTHERWISE

AED-DE-DD-AR-CF-1003

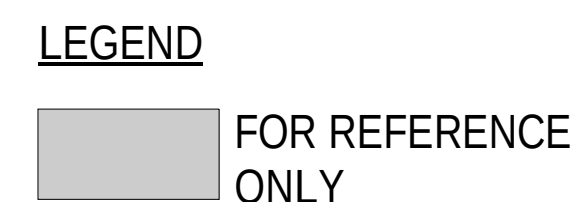

PROJECT NUMBER
170031-00

[illegible]

DRAWING TITLE


CONFERENCE CENTER
ENLARGED PLAN - LEVEL 04
(+14.000)

Drawn: Author	Checked: Checker	Approved: Approver
SCALE 1: 500		NORTH 
ISSUE 05/16/2017	SHEET A1	
SEQUENCE <u>AED-DE-DD-</u>		
DRAWING		

AR-CF-1004

ALL UNITS ARE IN MILLIMETERS UNLESS NOTED OTHERWISE


AED-DE-DD-AR-CF-1004

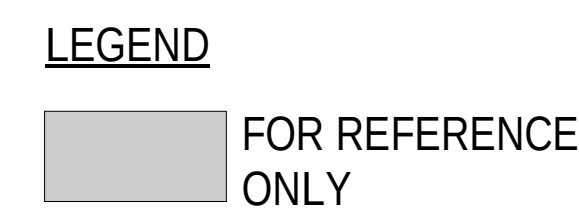

1 CON - ENLARGED PLAN - LEVEL 04 (+14.000)
SCALE: 1:500

SCALE: 1:500

DRAWINGS ILLUSTRATE DESIGN INTENT ONLY AND ARE NOT FOR USE AS CONSTRUCTION DOCUMENTS. WHERE APPLICABLE, INFORMATION FROM CONSULTANTS DOCUMENTATION HAS BEEN SHOWN TO CONVEY DESIRED LOCATIONS AND RELATIONSHIPS.

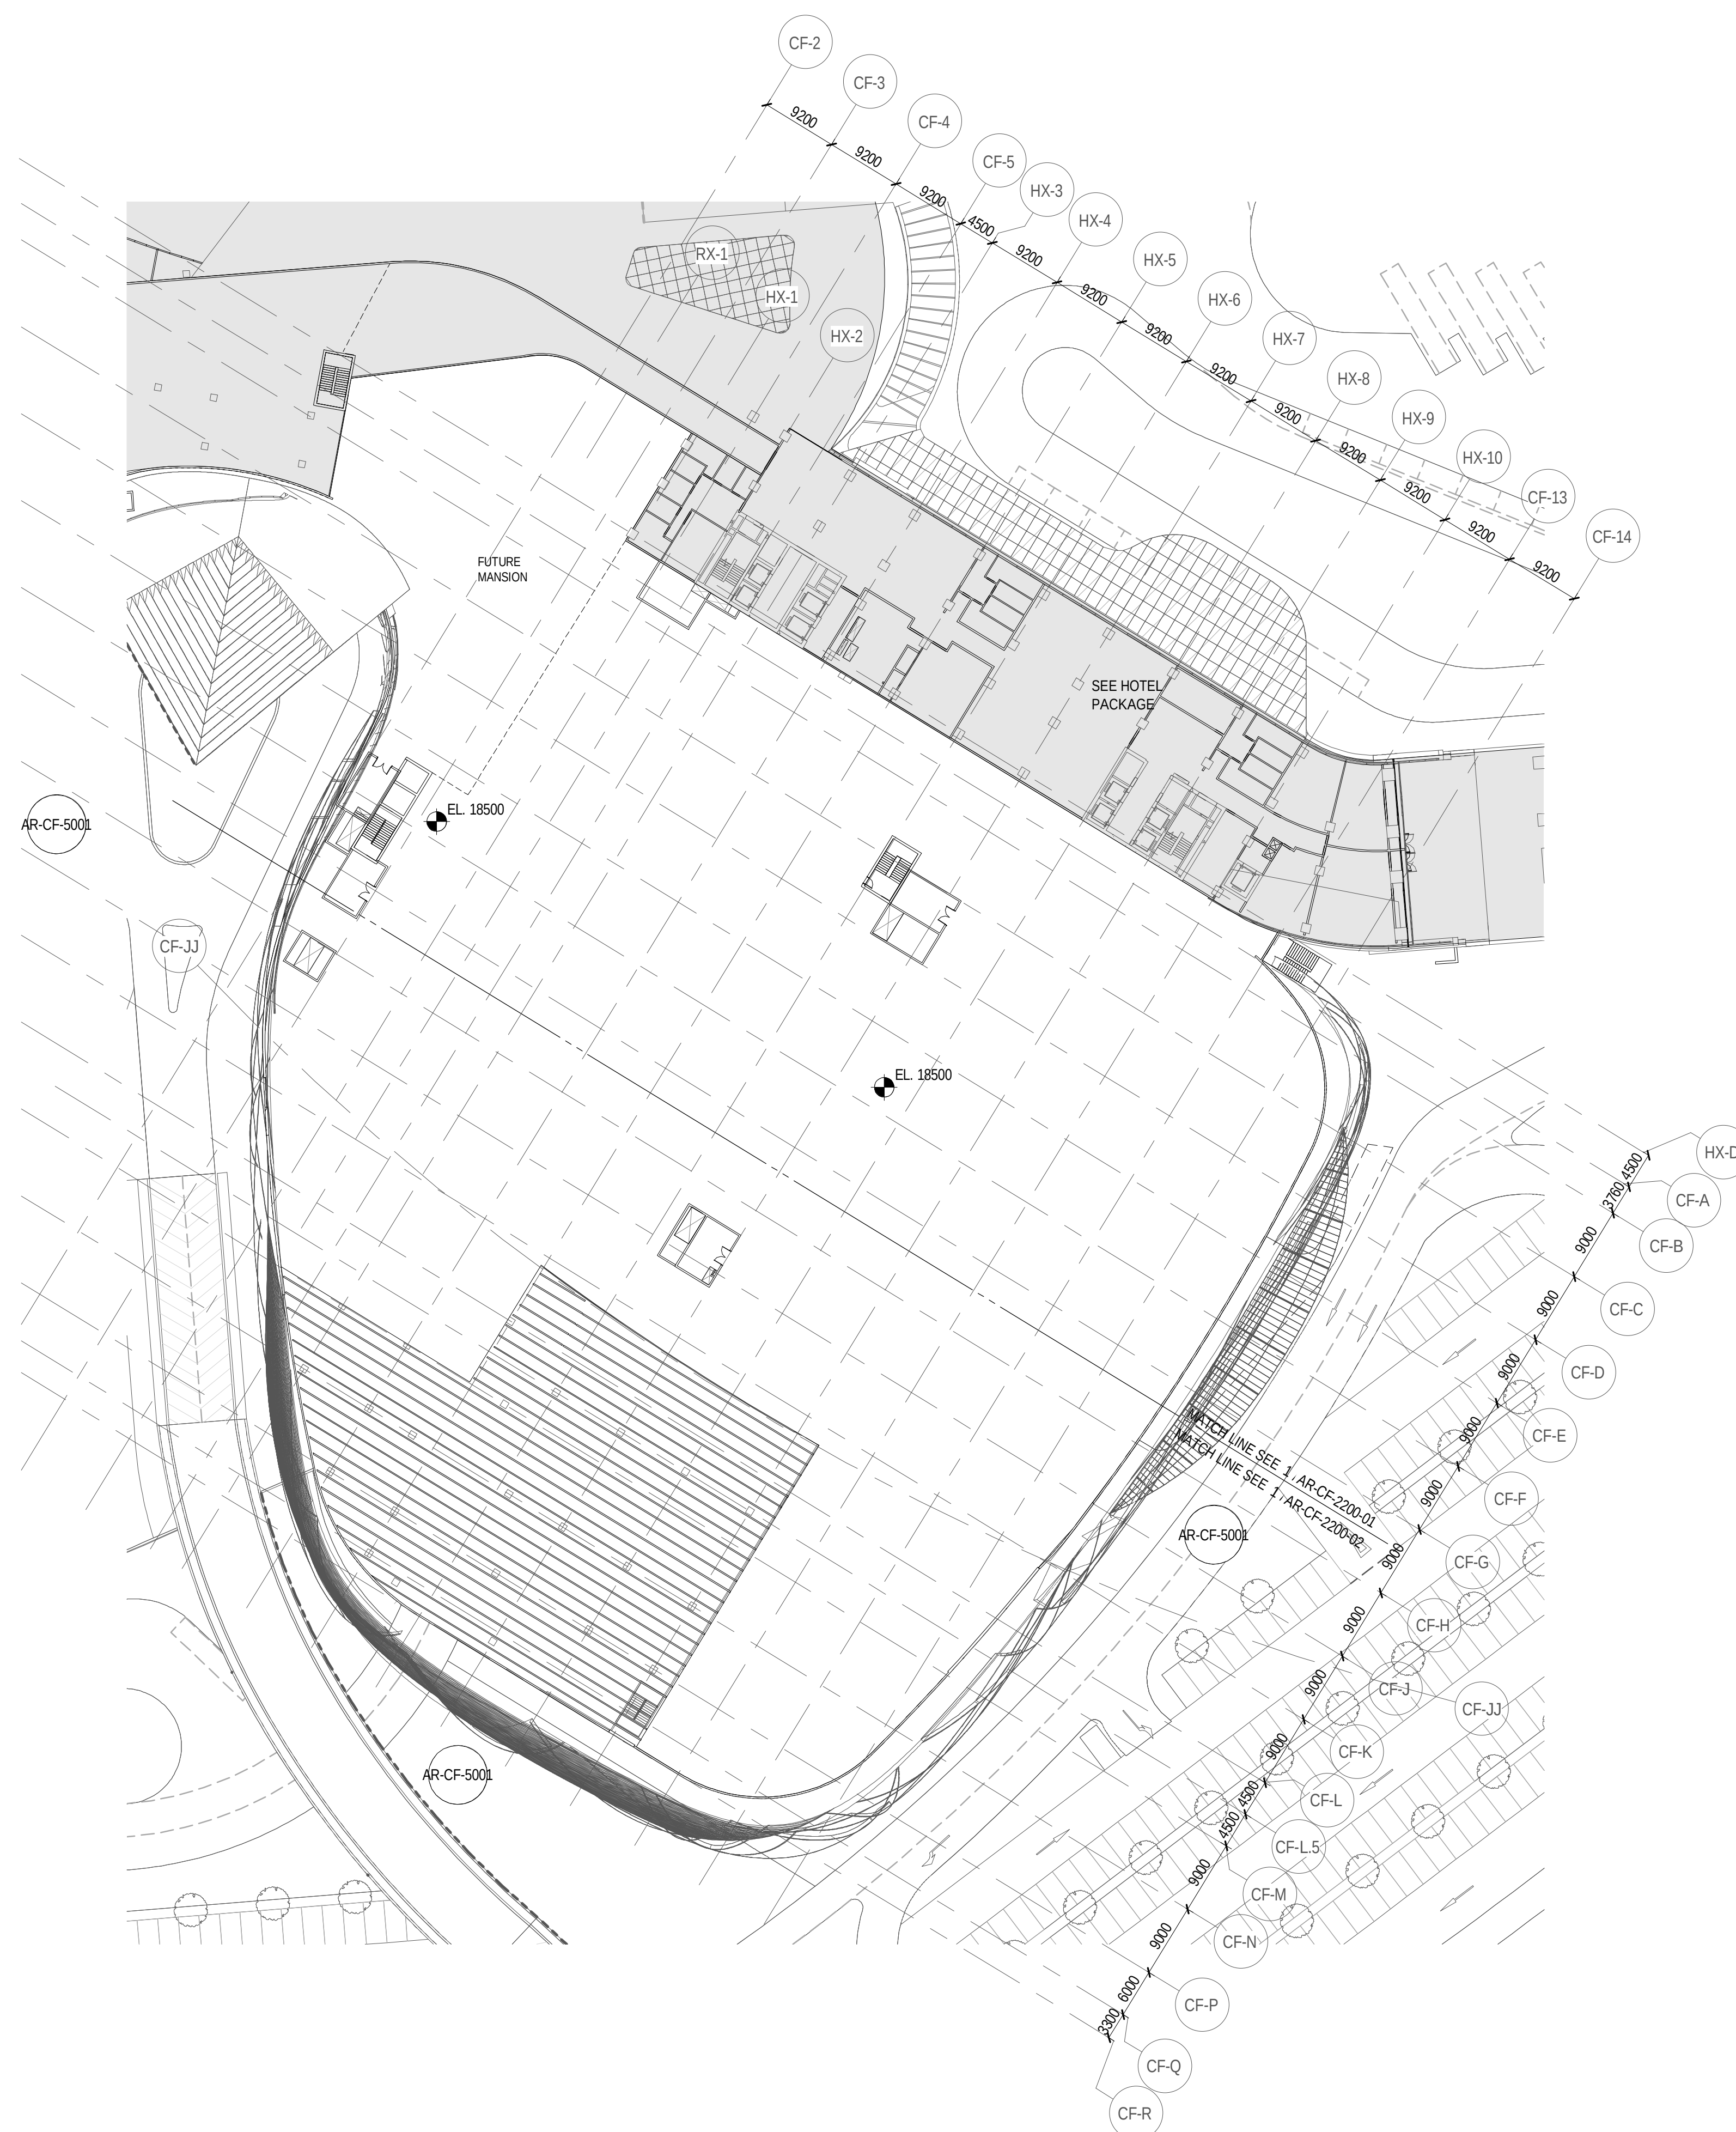


LEGEND

[illegible]

DRAWING TITLE


CONFERENCE CENTER
ENLARGED PLAN - ROOF
(+18.500)

 Drawn: Author		Checked: Checker		Approved: Approver	
SCALE 1 : 500				NORTH	
ISSUE		SHEET			
05/16/2017		A1			
SEQUENCE					
<u>AED-DE-DD-</u>					
DRAWING					

AR-CF-1100

ALL UNITS ARE IN MILLIMETERS UNLESS NOTED OTHERWISE

AED-DE-DD-AR-CF-1100

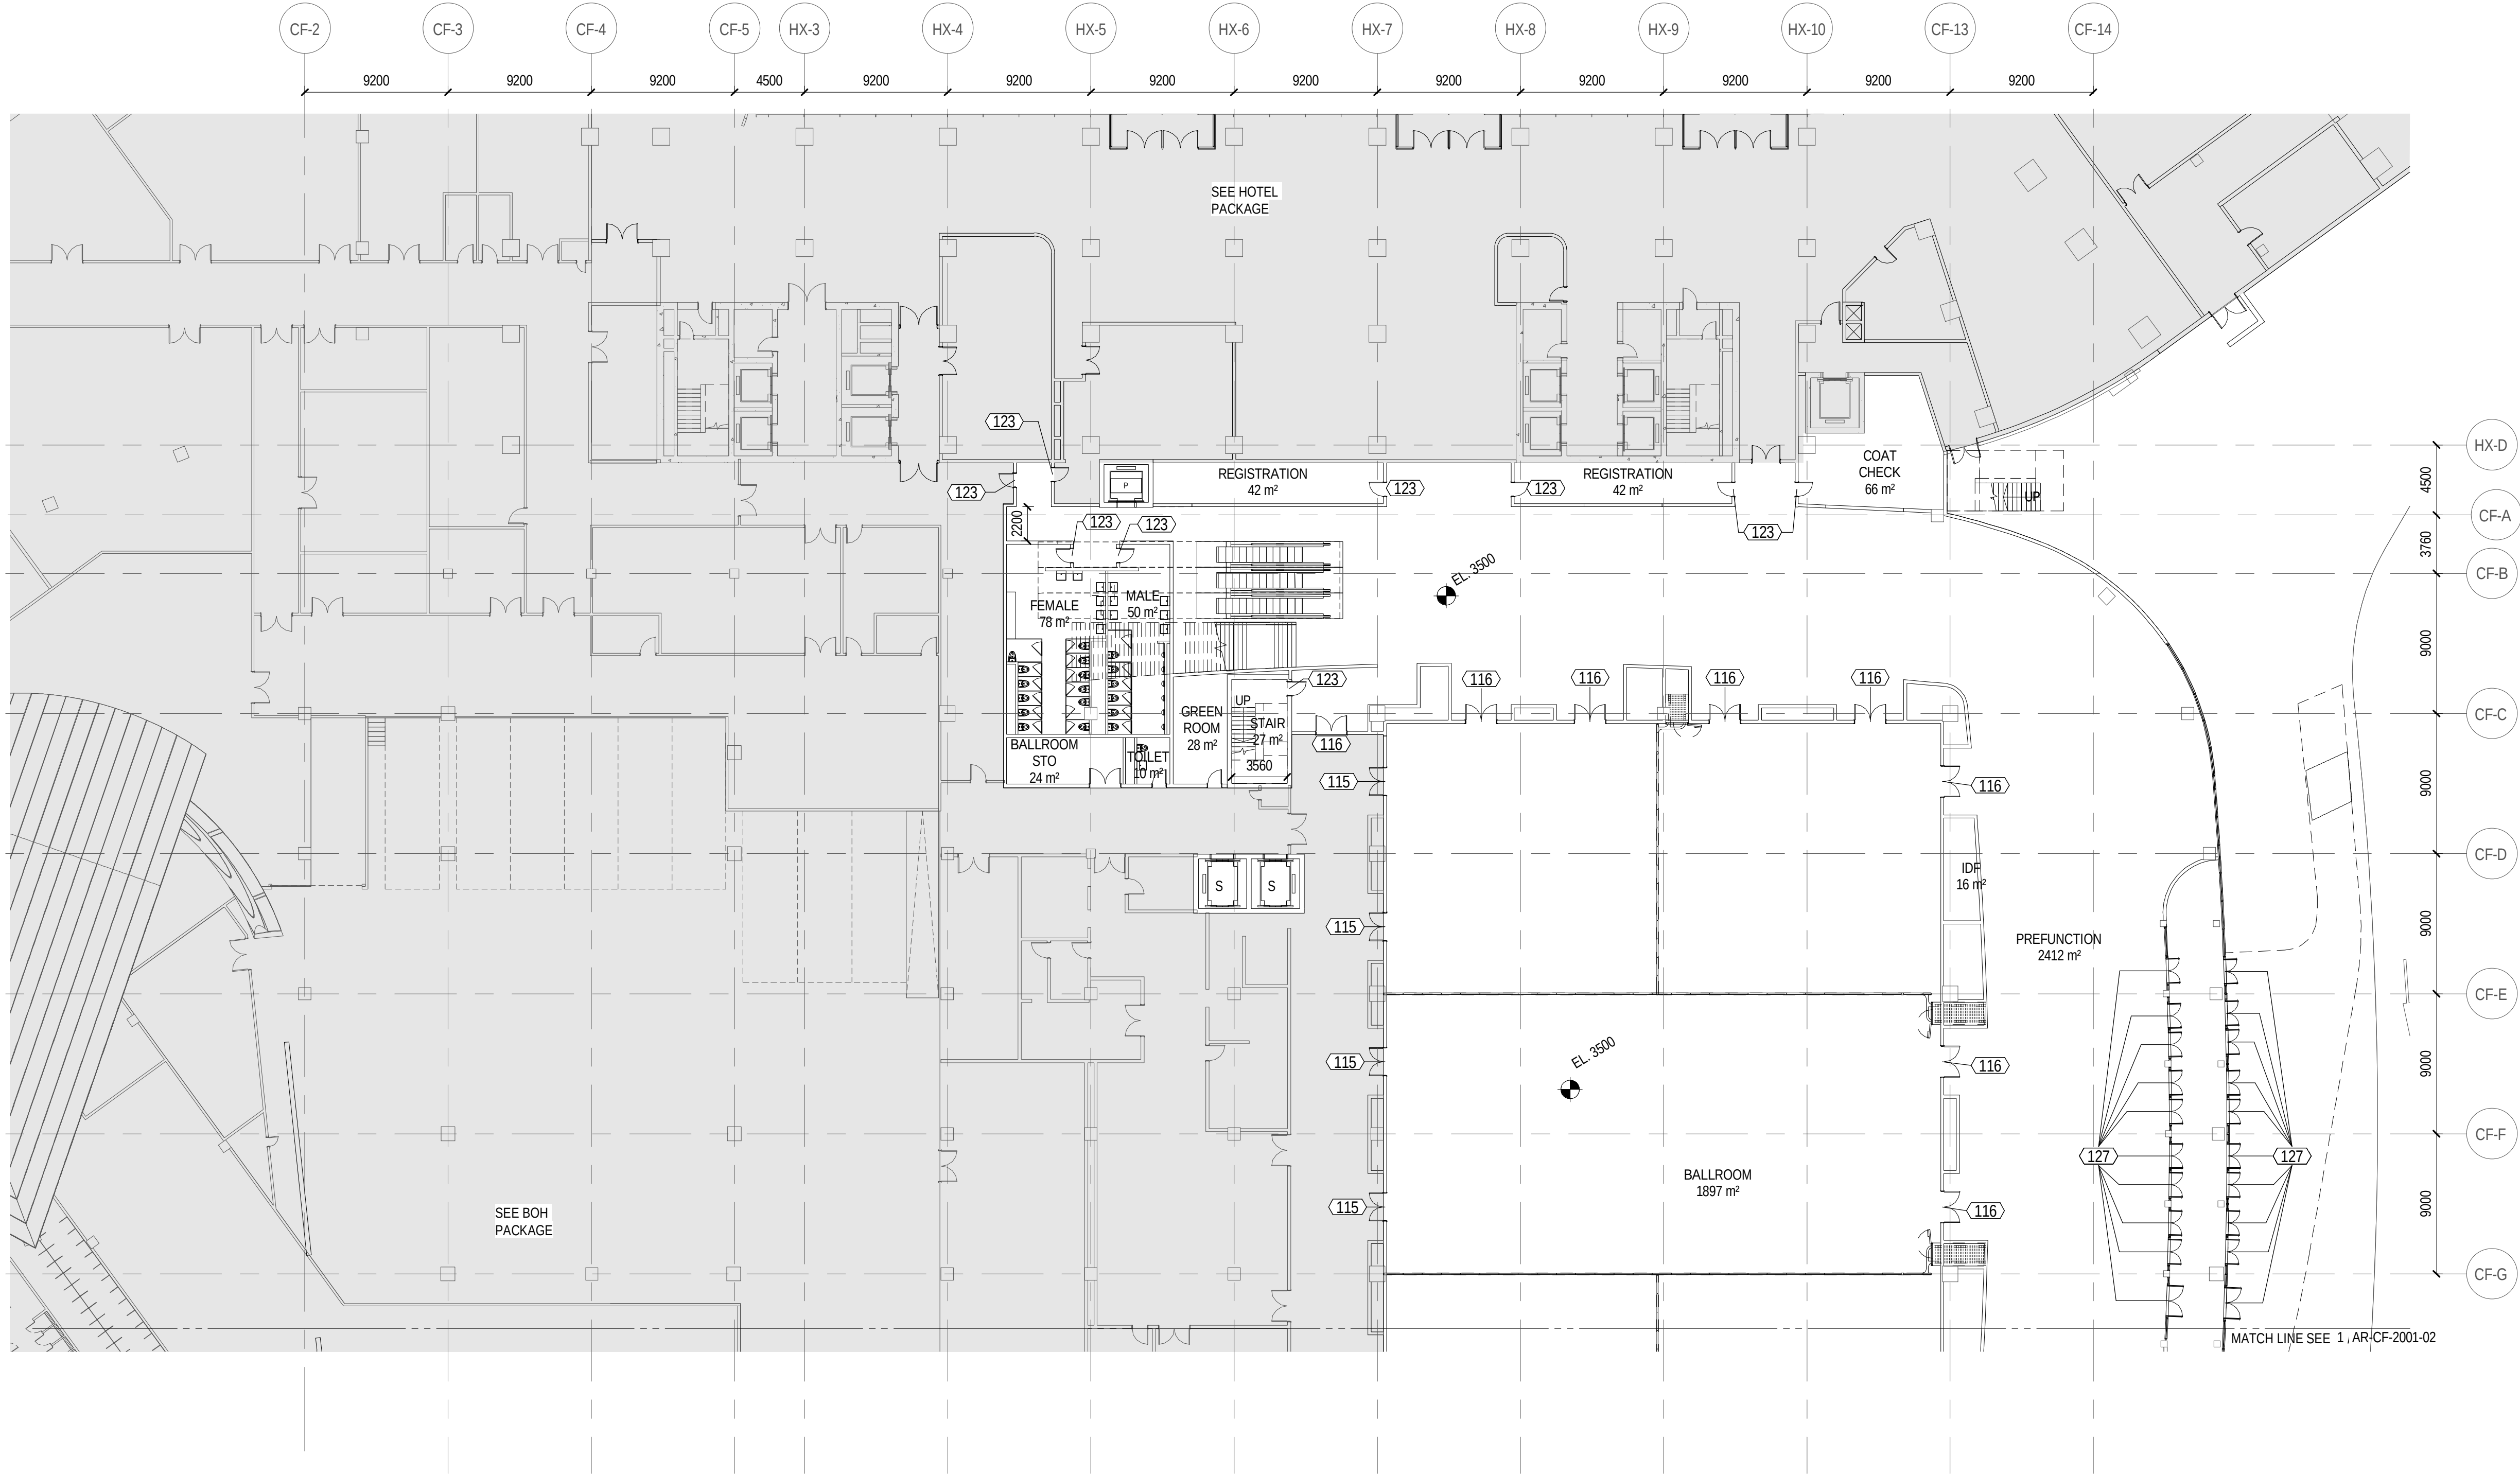

1 CON - DETAILED PARTIAL PLAN - LEVEL 01 (+3.500) - 01

SCALE: 1:250

LEGEND

FOR REFERENCE ONLY

INCHEON - REPUBLIC OF KOREA

PROJECT NUMBER
170031-00

REV.	DATE	DESCRIPTION
------	------	-------------

DRAWING TITLE

CONFERENCE CENTER
DETAILED PARTIAL PLAN -
LEVEL 01 (+3.500) - SHEET 1

Drawn: Author	Checked: Checker	Approved: Approver
SCALE As indicated		NORTH
ISSUE	SHEET	
05/16/2017	A1	
SEQUENCE		
AED-DE-DD-		
DRAWING		

AR-CF-2001-01

ALL UNITS ARE IN MILLIMETERS UNLESS NOTED OTHERWISE

AED-DE-DD-AR-CF-2001-01

C:\Project\170031-00_IRCAS-CON_Arch_wyman.rvt

8/11/2017 7:02:59 PM



1 CON - DETAILED PARTIAL PLAN - LEVEL 03 (+10.500) - 01

SCALE: 1 : 250

LEGEND

FOR REFERENCE ONLY

INCHEON - REPUBLIC OF KOREA

PROJECT NUMBER
170031-00

REV.	DATE	DESCRIPTION
------	------	-------------

DRAWING TITLE

CONFERENCE CENTER
DETAILED PARTIAL PLAN -
LEVEL 03 (+10.500) - SHEET 1

Drawn: Author	Checked: Checker	Approved: Approver
---------------	------------------	--------------------

SCALE As indicated

NORTH

ISSUE

SHEET

05/16/2017

A1

SEQUENCE


AED-DE-DD-

DRAWING

AR-CF-2003-01

ALL UNITS ARE IN MILLIMETERS UNLESS NOTED OTHERWISE

AED-DE-DD-AR-CF-2003-01

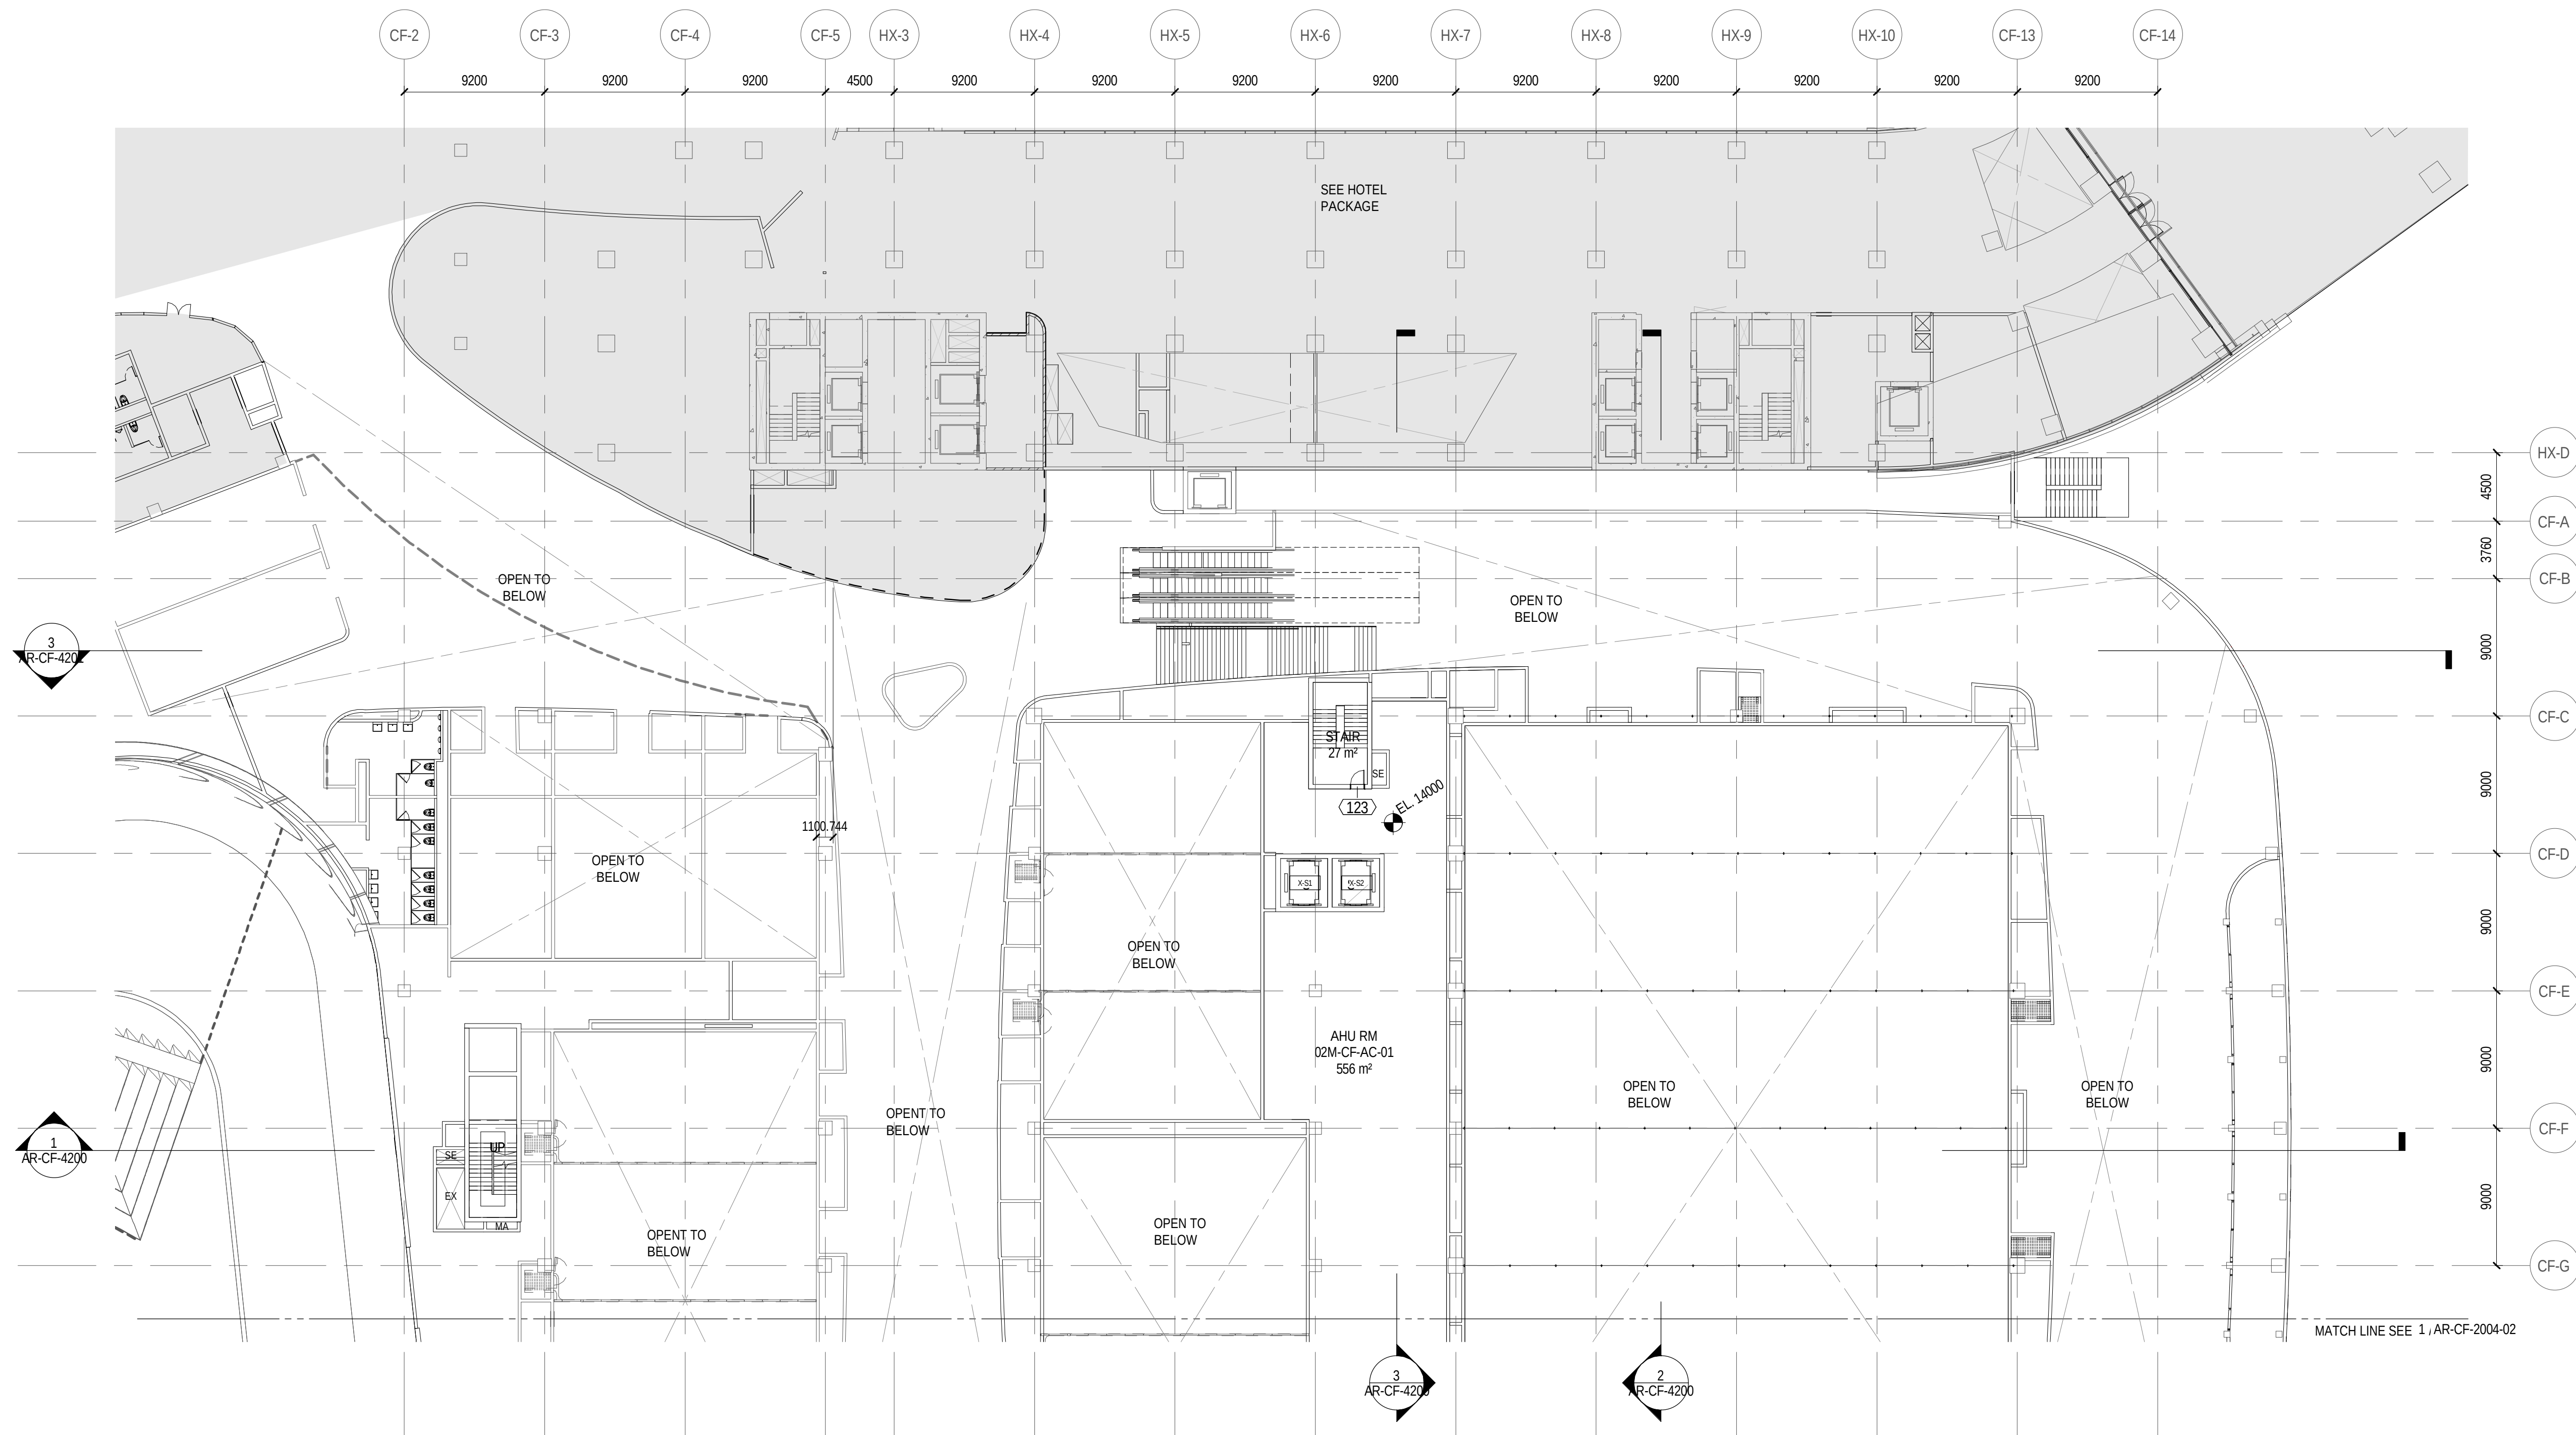

INCHEON - REPUBLIC OF KOREA

PROJECT NUMBER
170031-00

REV.	DATE	DESCRIPTION
------	------	-------------

1 CON - DETAILED PARTIAL PLAN - LEVEL 04 (+14.000) - 01
SCALE: 1:250

DRAWING TITLE

CONFERENCE CENTER
DETAILED PARTIAL PLAN -
LEVEL 04 (+14.000) - SHEET 1

Drawn: Author	Checked: Checker	Approved: Approver
---------------	------------------	--------------------

SCALE As indicated

ISSUE	SHEET
-------	-------

05/16/2017	A1
------------	----

SEQUENCE	
----------	--

AED-DE-DD-

DRAWING

APR 05 2004

AR-CF-2004-

ALL UNITS ARE IN MILLIMETERS UNLESS NOTED OTHERWISE

OTHERWISE
AED DE DD AB CE 00

AED-DE-DD-AR-CF-20

LEGEND


FOR REFERENCE
ONLY

C:\Project\170031-00_IR-CAS-CON_Arch_wyman.ng.rvt

3/11/2017 7:03:19 PM

DRAWINGS ILLUSTRATE DESIGN INTENT ONLY AND ARE NOT FOR USE AS CONSTRUCTION DOCUMENTS. WHERE APPLICABLE, INFORMATION FROM CONSULTANTS DOCUMENTATION HAS BEEN SHOWN TO CONVEY DESIRED LOCATIONS AND RELATIONSHIPS.

AR-CF-500 3

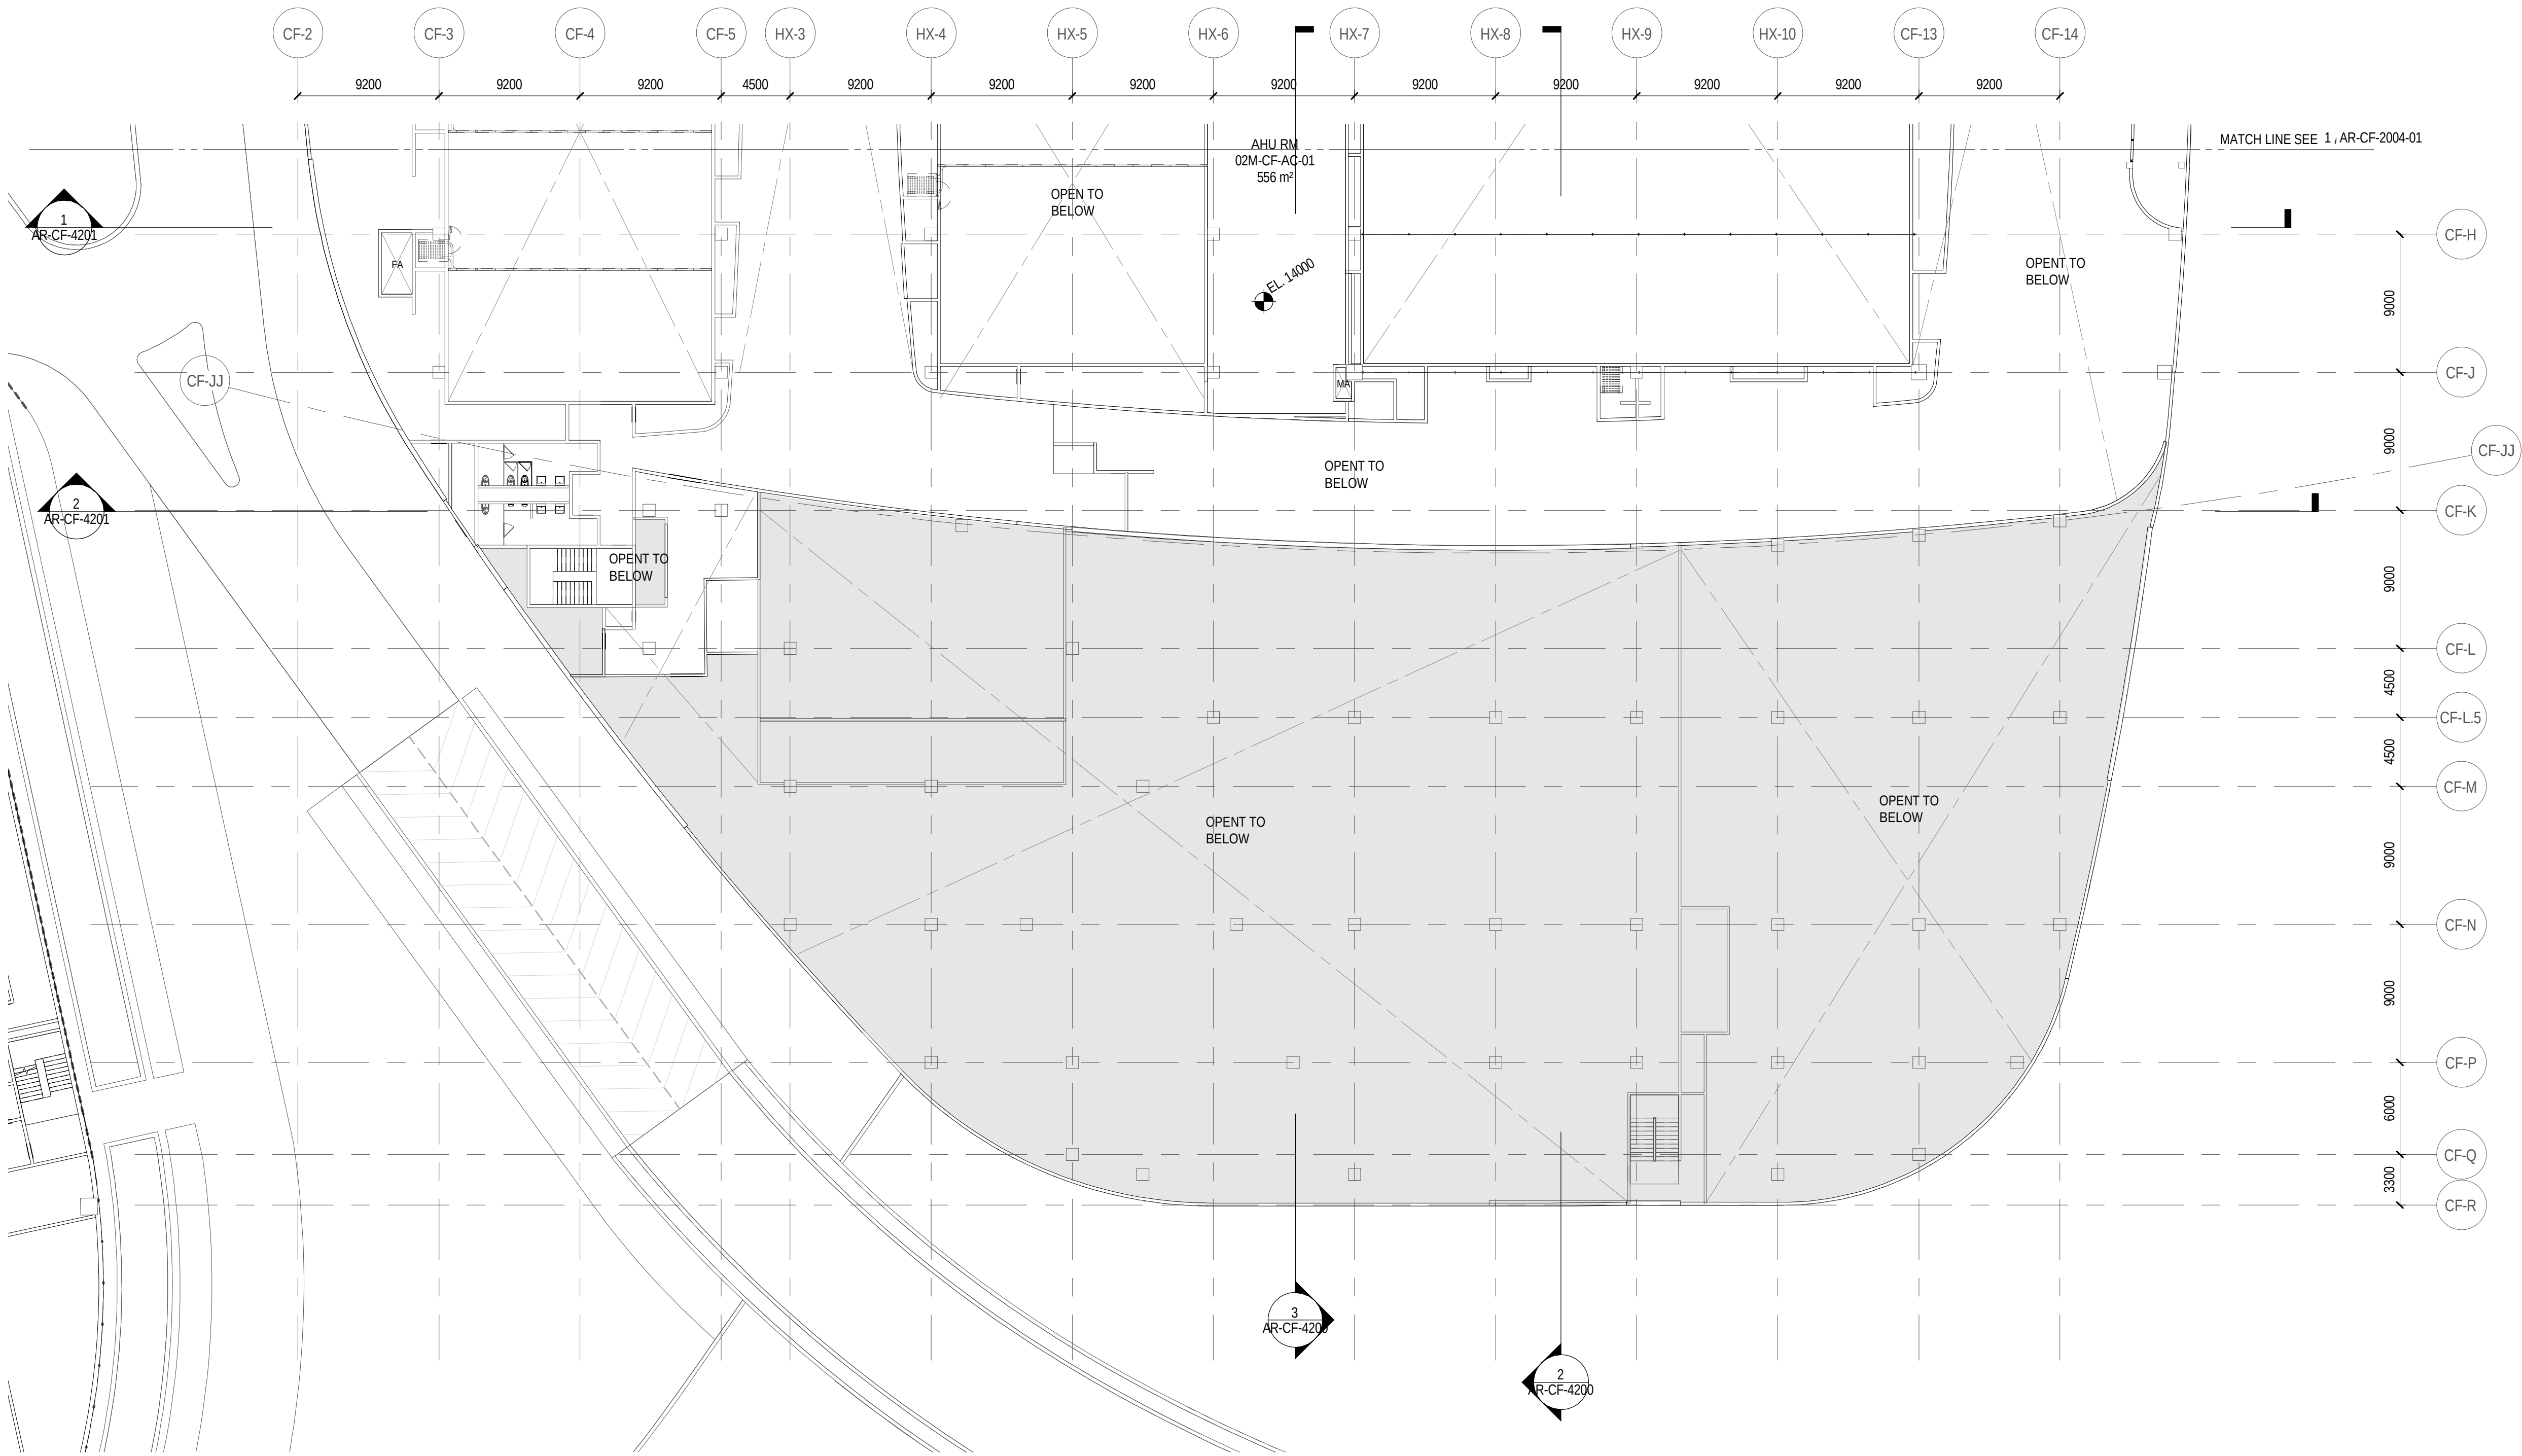

1 CON - DETAILED PARTIAL PLAN -LEVEL 04 (+14.000) - 02

SCALE: 1 : 250

LEGEND

FOR REFERENCE ONLY

INCHEON - REPUBLIC OF KOREA

PROJECT NUMBER
170031-00

REV.	DATE	DESCRIPTION
------	------	-------------

DRAWING TITLE

CONFERENCE CENTER
DETAILED PARTIAL PLAN -
LEVEL 04 (+14.000) - SHEET 2

Drawn: Author	Checked: Checker	Approved: Approver
SCALE As indicated		NORTH
ISSUE	SHEET	
05/16/2017	A1	
SEQUENCE		
AED-DE-DD-		
DRAWING		

AR-CF-2004-02

ALL UNITS ARE IN MILLIMETERS UNLESS NOTED OTHERWISE

AED-DE-DD-AR-CF-2004-02

C:\Project\170031-00_IRCAS-CON_Arch_wymann.rvt

8/11/2017 7:03:25 PM

C:\Project\170031-00_IRCAS-CON_Arch_wymiar.ngn.rvt

8/11/2017 7:03:35 PM



1 CON - DETAILED PARTIAL PLAN - LEVEL ROOF (+18.500) - 01

SCALE: 1: 250

LEGEND

FOR REFERENCE ONLY


INCHEON - REPUBLIC OF KOREA

PROJECT NUMBER
170031-00

REV.	DATE	DESCRIPTION
------	------	-------------

DRAWING TITLE

CONFERENCE CENTER
DETAILED PARTIAL PLAN -
ROOF (+18.500) - SHEET 1

 
Drawn: Author		Checked: Checker	Approved: Approver
SCALE As indicated			NORTH
ISSUE	SHEET		
05/16/2017	A1		
SEQUENCE			
<u>AED-DE-DD-</u>			
DRAWING			
AR-CF-2200-01			

ALL UNITS ARE IN MILLIMETERS UNLESS NOTED OTHERWISE

AED-DE-DD-AR-CF-2200-01

C:\Project\170031-00_IRCAS-CON_Arch_wyman.rvt

8/11/2017 7:03:41 PM

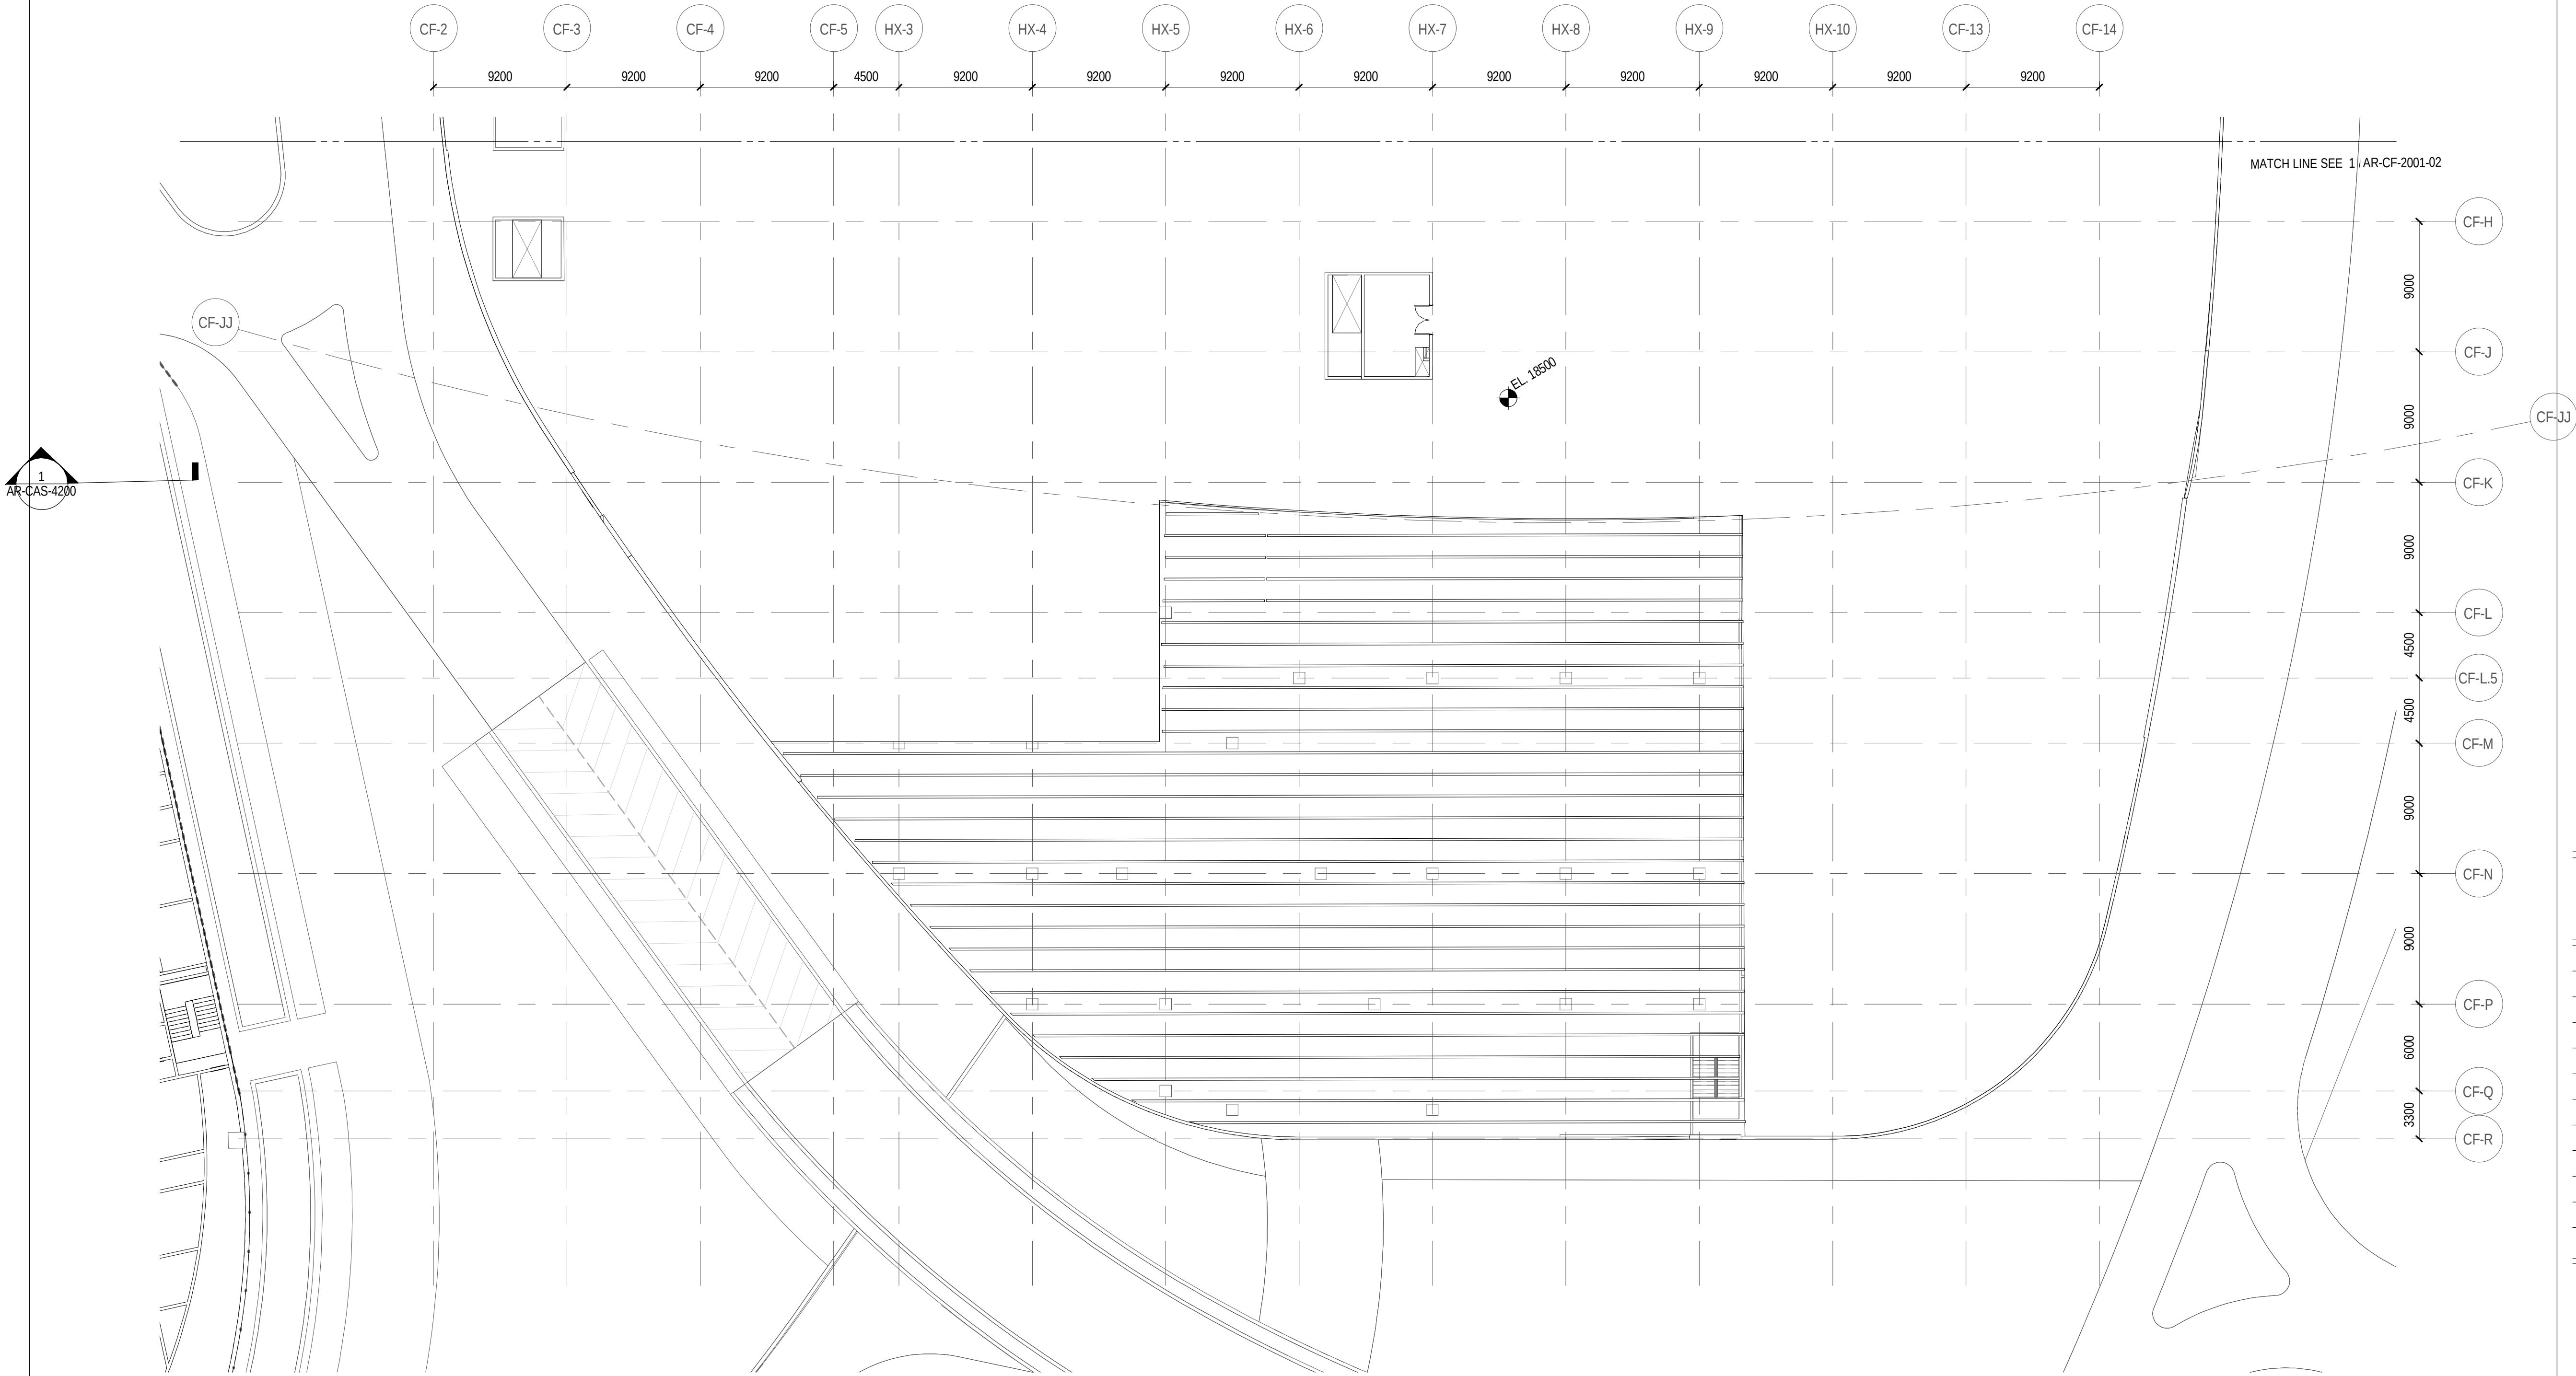

1 CON - DETAILED PARTIAL PLAN - LEVEL ROOF (+18.500) - 02

SCALE: 1 : 250

LEGEND

FOR REFERENCE ONLY


INCHEON - REPUBLIC OF KOREA

PROJECT NUMBER
170031-00


REV.	DATE	DESCRIPTION
------	------	-------------

DRAWING TITLE


CONFERENCE CENTER
DETAILED PARTIAL PLAN -
ROOF (+18.500) - SHEET 2

 Drawn: Author		Checked: Checker	Approved: Approver
SCALE As indicated			NORTH
ISSUE		SHEET	
05/16/2017		A1	
SEQUENCE			
AED-DE-DD-			
DRAWING			
AR-CF-2200-02			
ALL UNITS ARE IN MILLIMETERS UNLESS NOTED OTHERWISE			


AED-DE-DD-AR-CF-2200-02

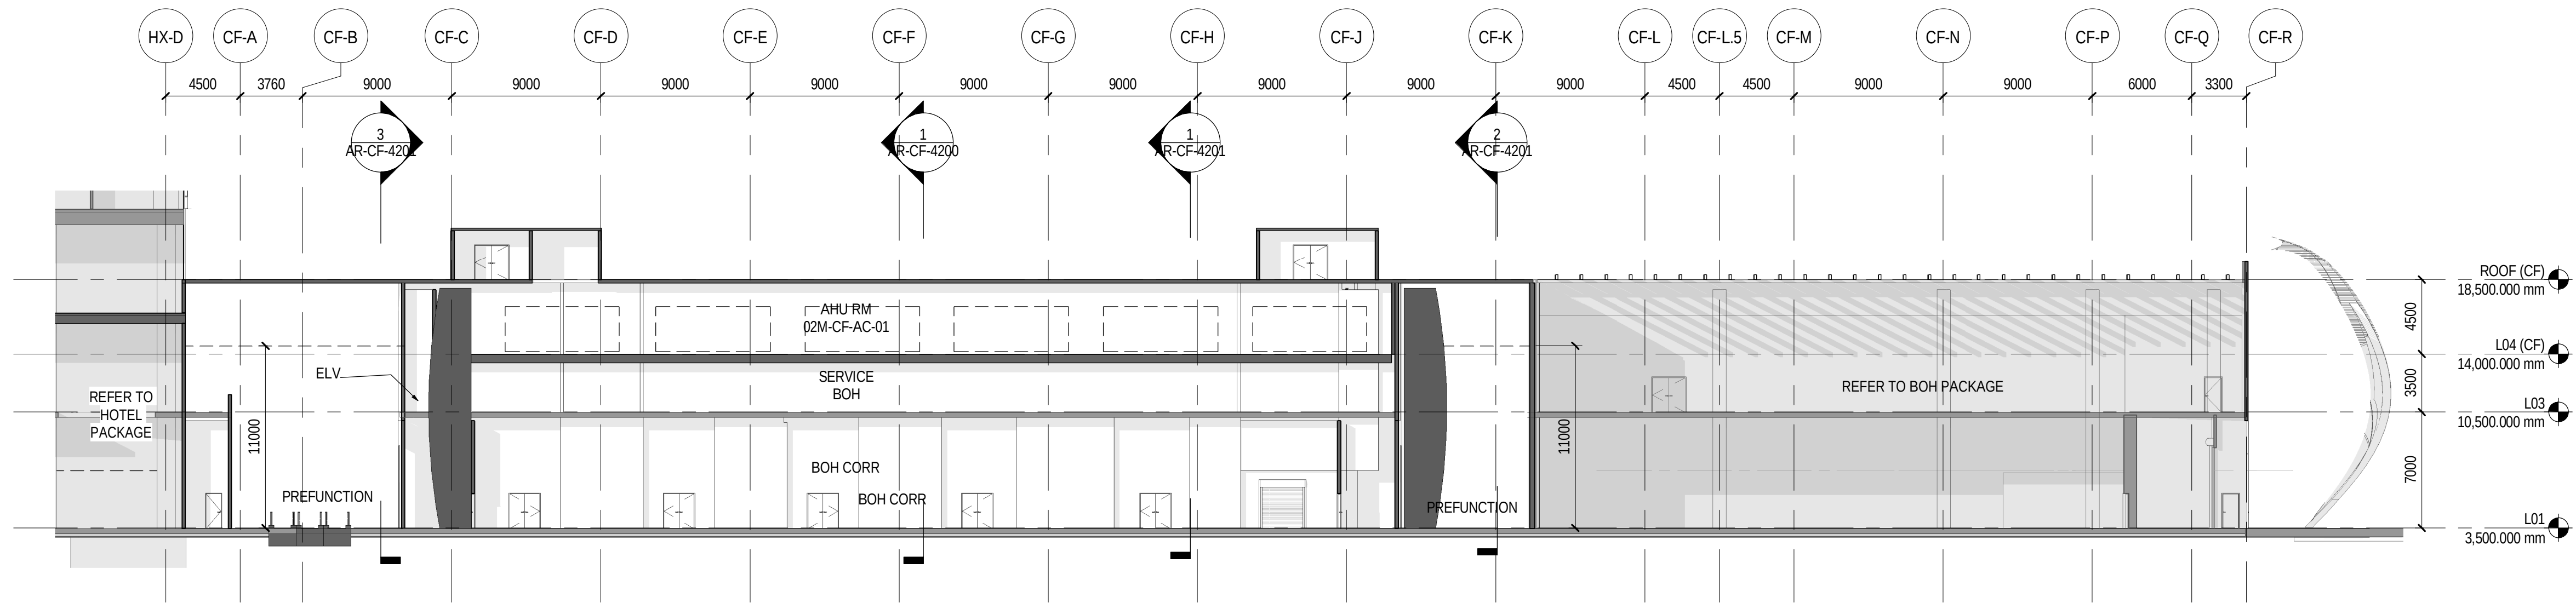

3 CON - SECTION 3
SCALE: 1: 250

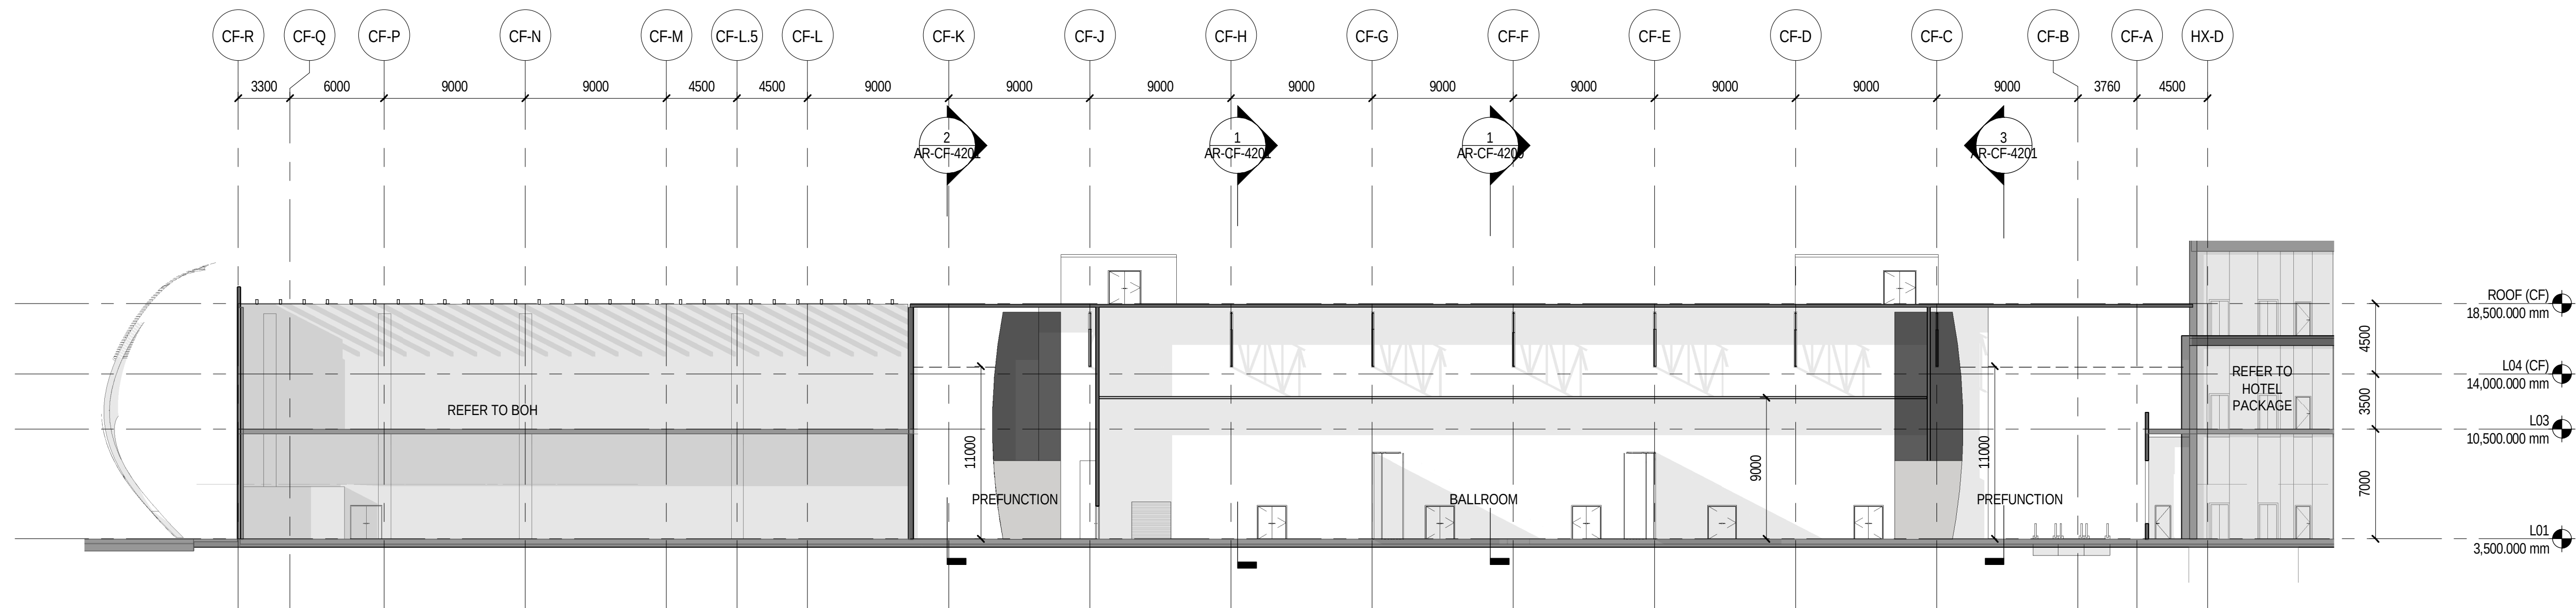

2 CON - SECTION 2
SCALE: 1: 250

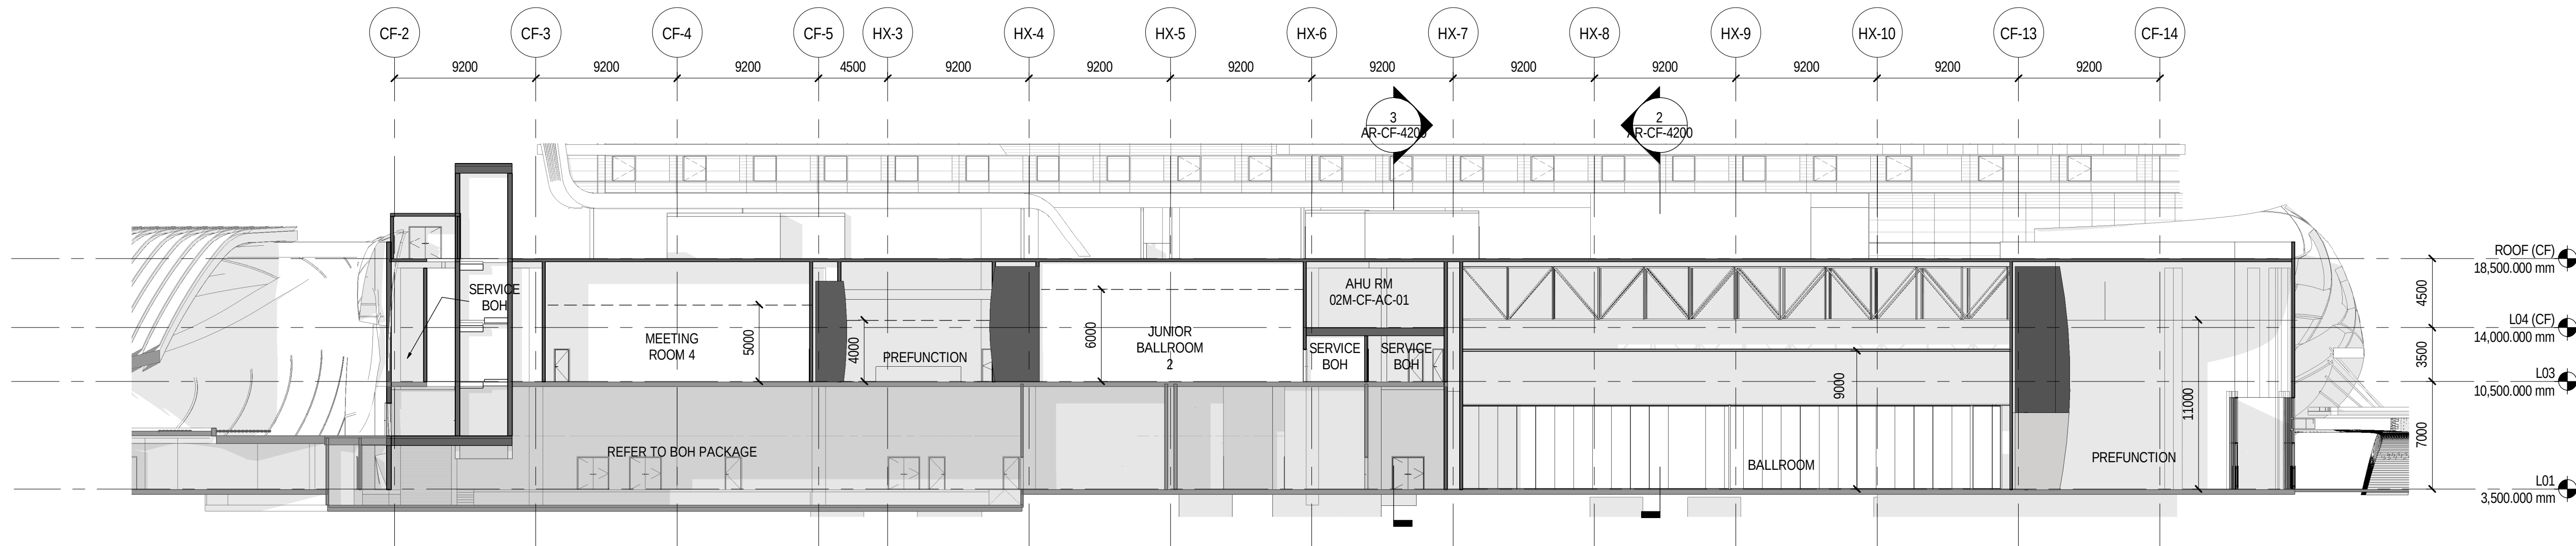

1 CON - SECTION 1
SCALE: 1: 250

NOTE: FOR ALL MINIMUM CEILING HEIGHTS, PLEASE
REFER TO 3500 CEILING DIAGRAM SERIES

INCHEON - REPUBLIC OF KOREA

PROJECT NUMBER
170031-00

REV.	DATE	DESCRIPTION
------	------	-------------

DRAWING TITLE

CONFERENCE CENTER
BUILDING SECTIONS

Drawn: Author | Checked: Checker | Approved: Approver

SCALE 1: 250

ISSUE

05/16/2017

SEQUENCE

AED-DE-DD-

DRAWING

AR-CF-4200

ALL UNITS ARE IN MILLIMETERS UNLESS NOTED
OTHERWISE


AED-DE-DD-AR-CF-4200

C:\Project\170031-00_IRCAS-CON_Arch_wymann.rvt


8/11/2017 7:20:25 PM

C:\Project\170031-00_IRCAS-CON_Arch_wynnang.rvt


8/11/2017 7:22:21 PM

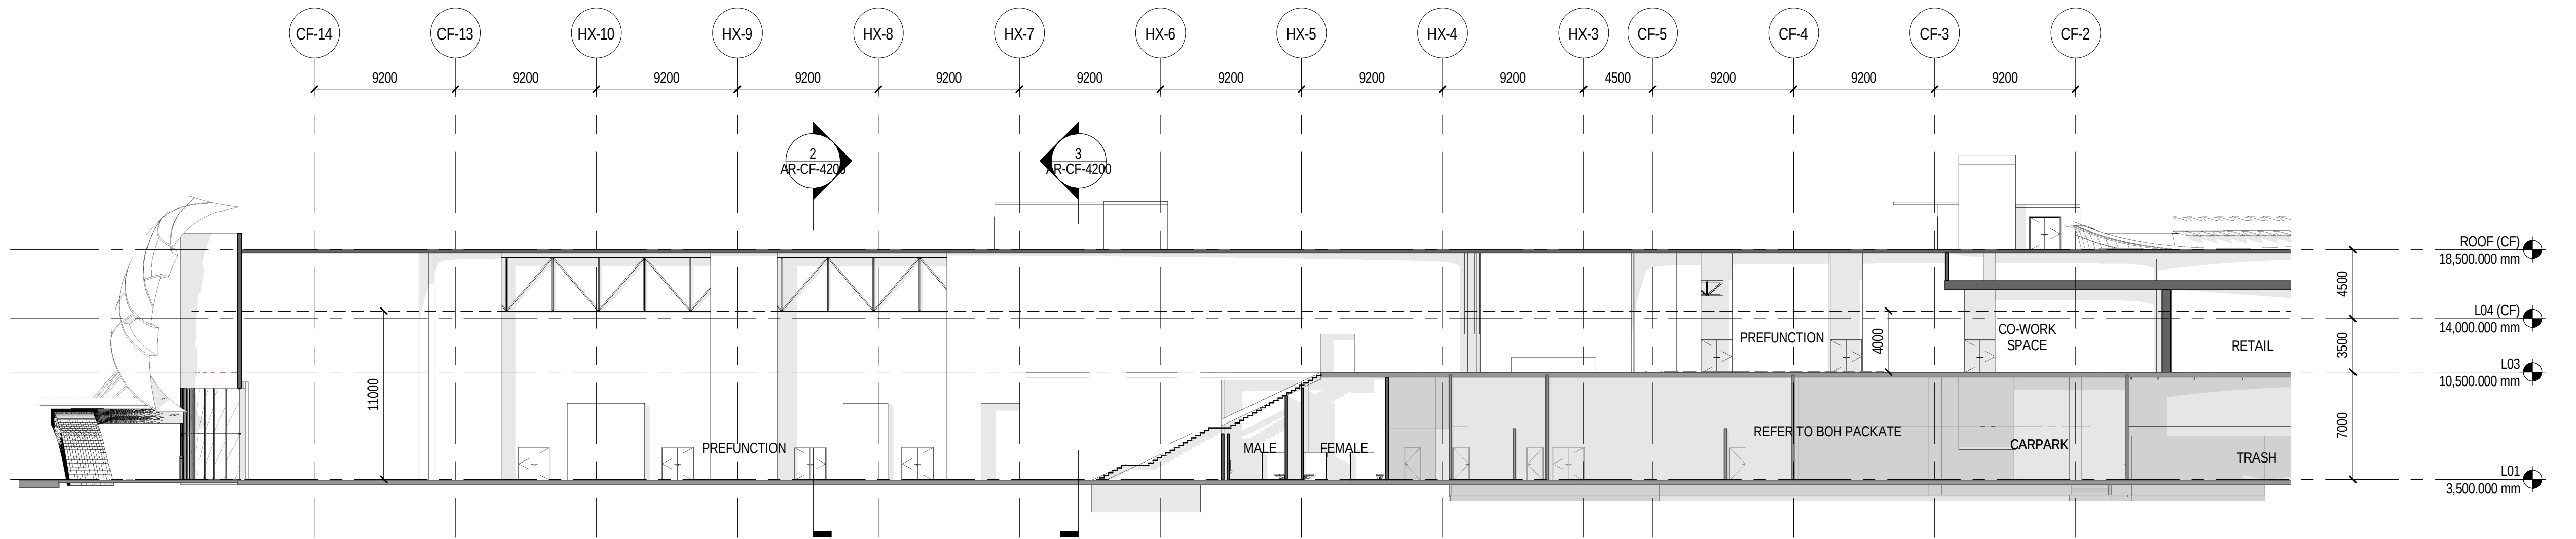

3 CON - SECTION 6
SCALE: 1 : 250

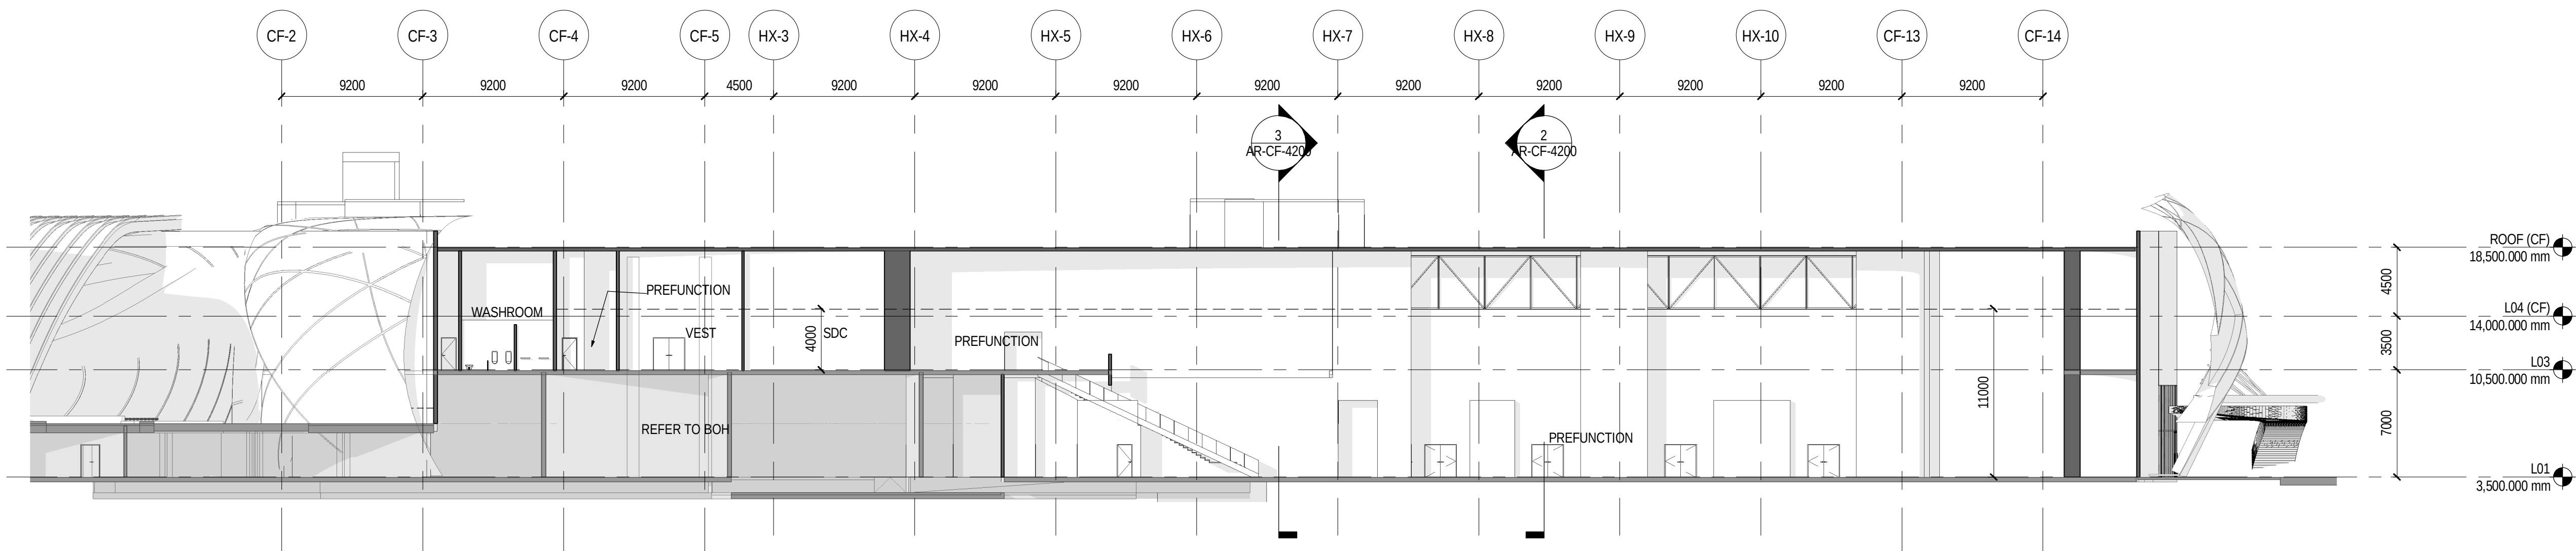

2 CON - SECTION 5
SCALE: 1 : 250

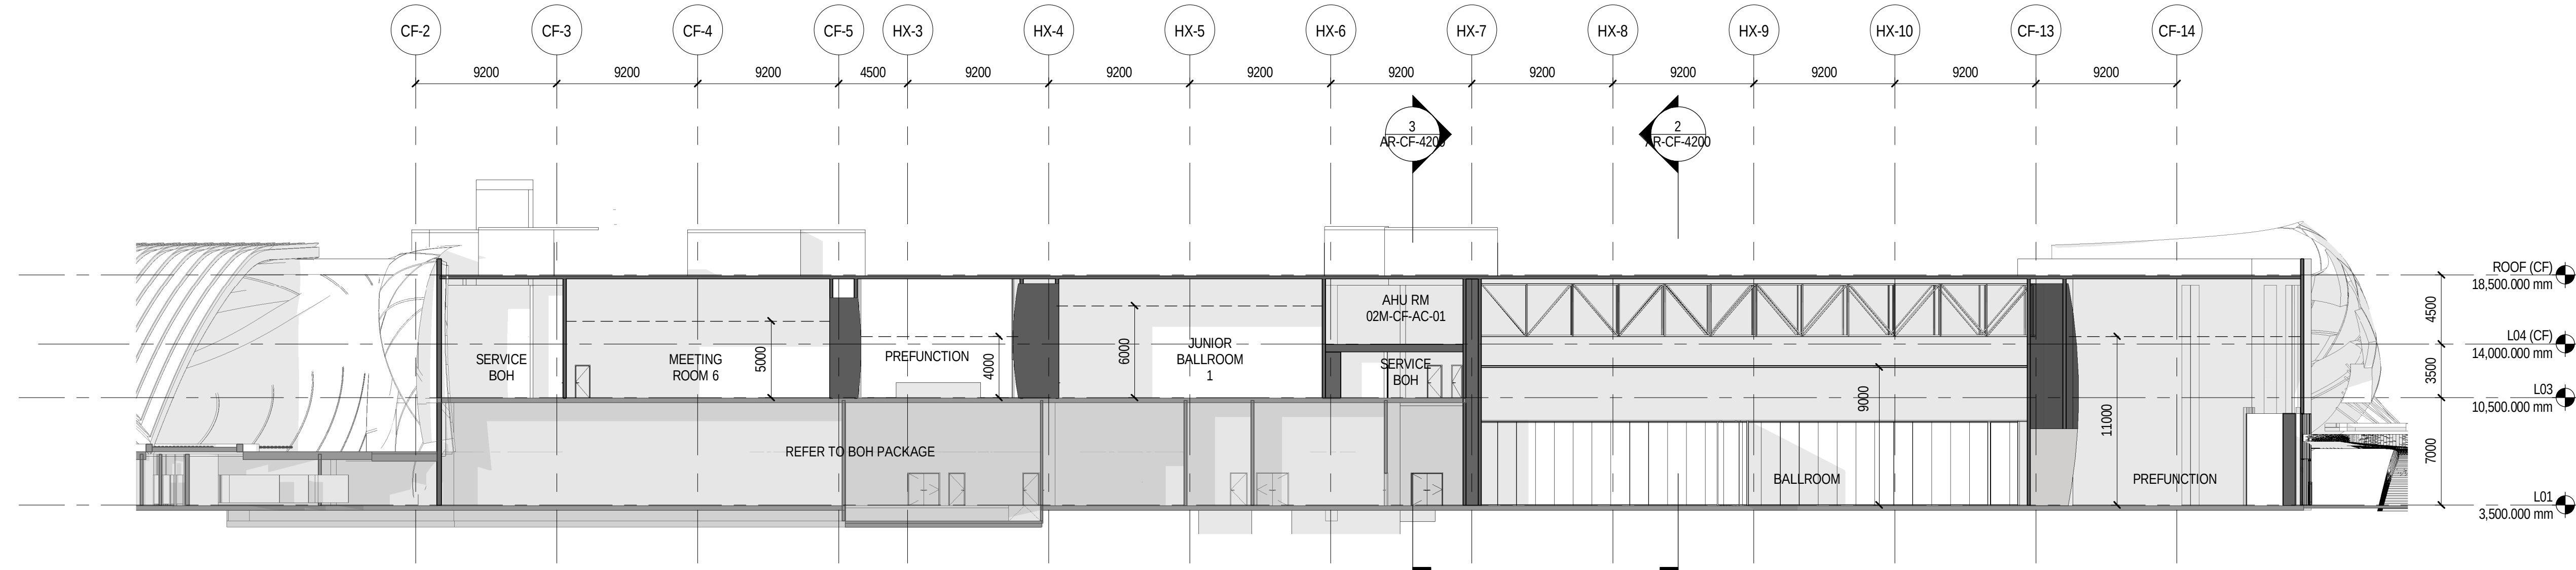

1 CON - SECTION 4
SCALE: 1 : 250

NOTE: FOR ALL MINIMUM CEILING HEIGHTS, PLEASE
REFER TO 3500 CEILING DIAGRAM SERIES

INCHEON - REPUBLIC OF KOREA

PROJECT NUMBER
170031-00

REV. DATE DESCRIPTION

DRAWING TITLE

CONFERENCE CENTER
BUILDING SECTIONS

Drawn: Author Checked: Checker Approved: Approver
SCALE 1 : 250
ISSUE 05/16/2017 SHEET A1
SEQUENCE
DRAWING

AR-CF-4201

ALL UNITS ARE IN MILLIMETERS UNLESS NOTED
OTHERWISE

AED-DE-DD-AR-CF-4201

This architectural rendering depicts a futuristic building with a complex, organic form. The structure is characterized by a series of overlapping, curved glass panels held together by a network of white, vein-like metal supports. The building's facade is highly reflective, mirroring the vibrant colors of the sunset sky, which is filled with soft, pinkish-orange clouds. To the right, a taller, more angular building with a similar glass-clad exterior is partially visible. In the foreground, a dark asphalt road with several cars is bordered by a lush, green landscape featuring tall grasses and small white flowers. The overall scene conveys a sense of modernity and integration with nature.

AED-DE-DD-AR-CF-0000

SHEET LIST - CONFERENCE CENTER		
		PROGRESS SET
SHEET NUMBER	SHEET NAME	
AR-CF-0000	CONFERENCE CENTER COVER SHEET	•
AR-CF-0001	SHEET INDEX CONFERENCE CENTER	
AR-CF-0301	CONFERENCE CENTER FIRE SEGREGATION / COMPARTMENT PLAN LEVEL 01	
AR-CF-0302	CONFERENCE CENTER FIRE SEGREGATION / COMPARTMENT PLAN LEVEL 02	
AR-CF-0303	CONFERENCE CENTER FIRE SEGREGATION / COMPARTMENT PLAN LEVEL 02M	
AR-CF-0400	CONFERENCE CENTER AREA CALCULATIONS	
AR-CF-0401	CONFERENCE CENTER SUMMARY BY FLOOR - LEVEL 01	
AR-CF-0402	CONFERENCE CENTER SUMMARY BY FLOOR - LEVEL 02	
AR-CF-0402M	CONFERENCE CENTER SUMMARY BY FLOOR - LEVEL 02M	
AR-CF-1001	CONFERENCE CENTER ENLARGED PLAN - LEVEL 01 (+3.500)	•
AR-CF-1003	CONFERENCE CENTER ENLARGED PLAN - LEVEL 03 (+10.500)	•
AR-CF-1004	CONFERENCE CENTER ENLARGED PLAN - LEVEL 04 (+14.000)	•
AR-CF-1100	CONFERENCE CENTER ENLARGED PLAN - ROOF (+18.500)	•
AR-CF-2001-01	CONFERENCE CENTER DETAILED PARTIAL PLAN - LEVEL 01 (+3.500) - SHEET 1	•
AR-CF-2001-02	CONFERENCE CENTER DETAILED PARTIAL PLAN - LEVEL 01 (+3.500) - SHEET 2	•
AR-CF-2003-01	CONFERENCE CENTER DETAILED PARTIAL PLAN - LEVEL 03 (+10.500) - SHEET 1	•
AR-CF-2003-02	CONFERENCE CENTER DETAILED PARTIAL PLAN - LEVEL 03 (+10.500) - SHEET 2	•
AR-CF-2004-01	CONFERENCE CENTER DETAILED PARTIAL PLAN - LEVEL 04 (+14.000) - SHEET 1	•
AR-CF-2004-02	CONFERENCE CENTER DETAILED PARTIAL PLAN - LEVEL 04 (+14.000) - SHEET 2	•
AR-CF-2200-01	CONFERENCE CENTER DETAILED PARTIAL PLAN - ROOF (+18.500) - SHEET 1	•
AR-CF-2200-02	CONFERENCE CENTER DETAILED PARTIAL PLAN - ROOF (+18.500) - SHEET 2	•
AR-CF-3001	CONFERENCE CENTER MINIMUM CEILING HEIGHTS - LEVEL 01	
AR-CF-3002	CONFERENCE CENTER MINIMUM CEILING HEIGHTS - LEVEL 02	
AR-CF-3002M	CONFERENCE CENTER MINIMUM CEILING HEIGHTS - LEVEL 02M	
AR-CF-4200	CONFERENCE CENTER BUILDING SECTIONS	•
AR-CF-4201	CONFERENCE CENTER BUILDING SECTIONS	•
AR-CF-4300	CONFERENCE CENTER SECTION PERSPECTIVES	
AR-CF-4301	CONFERENCE CENTER SECTION PERSPECTIVES	
AR-CF-4302	CONFERENCE CENTER SECTION PERSPECTIVES	
AR-CF-5000	CONFERENCE CENTER ENCLOSURE SYSTEM DIAGRAM	
AR-CF-5001	CONFERENCE CENTER EXTERIOR ELEVATIONS	
AR-CF-5101	CONFERENCE CENTER ENCLOSURE CONDITION 1	
AR-CF-5102	CONFERENCE CENTER ENCLOSURE CONDITION 2	
AR-CF-5103	CONFERENCE CENTER ENCLOSURE CONDITION 3	
AR-CF-5104	CONFERENCE CENTER ENCLOSURE CONDITION 4	

35

INCHEON - REPUBLIC OF KOREA

PROJECT NUMBER


170031-00

REV.	DATE	DESCRIPTION
------	------	-------------

NOT FOR CONSTRUCTION

DRAWING TITLE

SHEET INDEX CONFERENCE
CENTER

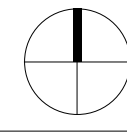Drawn: Author		Checked: Checker	Approved: Approver
SCALE			NORTH
ISSUE	SHEET		
05/16/2017	A1		
SEQUENCE			
AED-DE-DD-			
DRAWING			
AR-CF-0001			

ALL UNITS ARE IN MILLIMETERS UNLESS NOTED OTHERWISE

AED-DE-DD-AR-CF-0001

170031-00

[illegible]

CONFERENCE CENTER
ENLARGED PLAN - LEVEL 01
(+3.500)

Drawn: Author	Checked: Checker	Approved: Approver
SCALE 1 : 500		NORTH
ISSUE	SHEET	
05/16/2017	A1	
SEQUENCE		
<u>AED-DE-DD-</u>		
DRAWING		

AR-CF-1001

ALL UNITS ARE IN MILLIMETERS UNLESS NOTED OTHERWISE

170031-00

--	--	--	--

REV.	DATE	DESCRIPTION
------	------	-------------

Drawn: Author	Checked: Checker	Approved: Approver
---------------	------------------	--------------------

SCALE 1 : 500	NORTH
---------------	-------

05/16/2017	A1	
------------	----	---

AED-DE-DD-

AR-CF-1003

AED-DE-DD-AR-CF-1003





LEGEND

FOR REFERENCE ONLY

INCHEON - REPUBLIC OF KOREA

PROJECT NUMBER
170031-00

REV.	DATE	DESCRIPTION
------	------	-------------

DRAWING TITLE

CONFERENCE CENTER
ENLARGED PLAN - LEVEL 04
(+14.000)

Drawn: Author	Checked: Checker	Approved: Approver
SCALE 1 : 500		NORTH
ISSUE	SHEET	1
05/16/2017	A1	
SEQUENCE		
AED-DE-DD-		
DRAWING		

AR-CF-1004

ALL UNITS ARE IN MILLIMETERS UNLESS NOTED OTHERWISE

AED-DE-DD-AR-CF-1004

1 CON - ENLARGED PLAN - LEVEL 04 (+14.000)

SCALE: 1 : 500

DRAWINGS ILLUSTRATE DESIGN INTENT ONLY AND ARE NOT FOR USE AS CONSTRUCTION DOCUMENTS. WHERE APPLICABLE, INFORMATION FROM CONSULTANTS DOCUMENTATION HAS BEEN SHOWN TO CONVEY DESIRED LOCATIONS AND RELATIONSHIPS.

PROJECT NUMBER
170031-00

[illegible]

DRAWING TITLE


CONFERENCE CENTER
ENLARGED PLAN - ROOF
(+18.500)

Drawn: Author	Checked: Checker	Approved: Approver
SCALE 1 : 500		NORTH
ISSUE	SHEET	
05/16/2017	A1	
SEQUENCE		
<u>AED-DE-DD-</u>		
DRAWING		

AR-CF-1100

ALL UNITS ARE IN MILLIMETERS UNLESS NOTED OTHERWISE

AED-DE-DD-AR-CF-1100

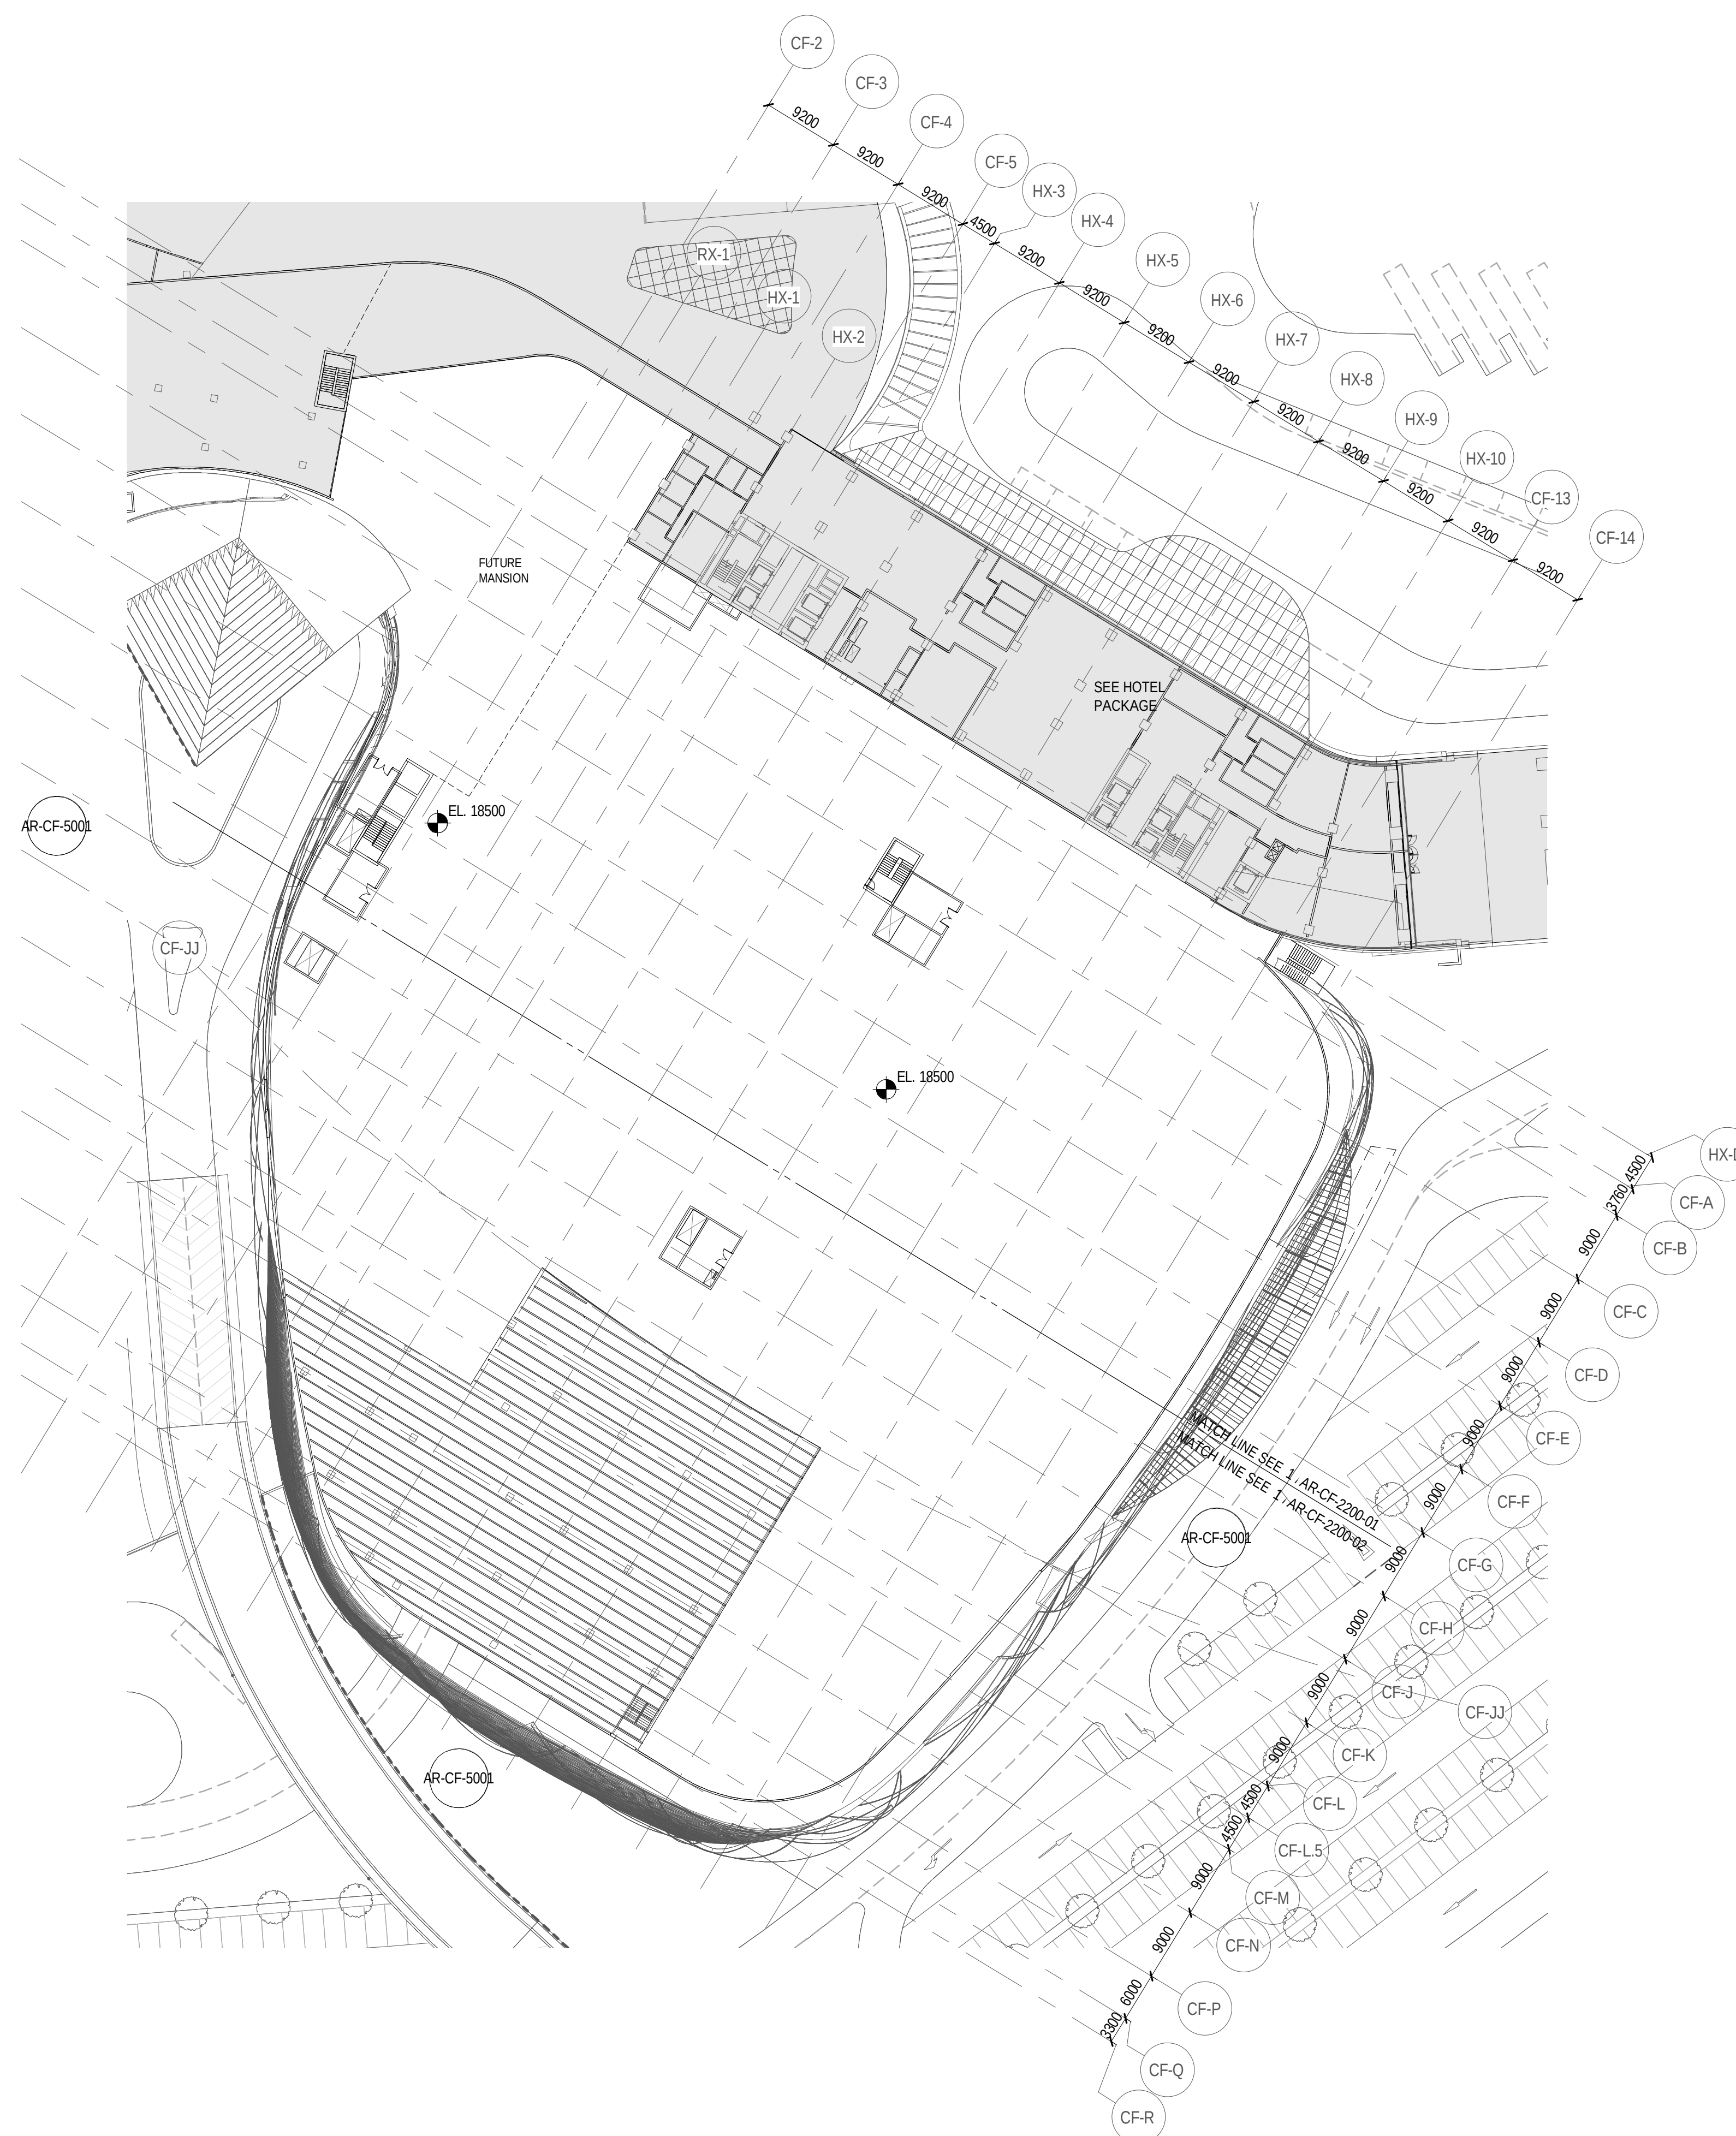

LEGEND

 FOR REFERENCE
ONLY

C:\Project\170031-00_IR-CAS-CON_Arch_wyman.ng.rvt


8/11/2017 7:02:34 PM

1

CON - ENLARGED PLAN - LEVEL ROOF (+18.500)

SCALE: 1 : 500

DRAWINGS ILLUSTRATE DESIGN INTENT ONLY AND ARE NOT FOR USE AS CONSTRUCTION DOCUMENTS. WHERE APPLICABLE, INFORMATION FROM CONSULTANTS DOCUMENTATION HAS BEEN SHOWN TO CONVEY DESIRED LOCATIONS AND RELATIONSHIPS.

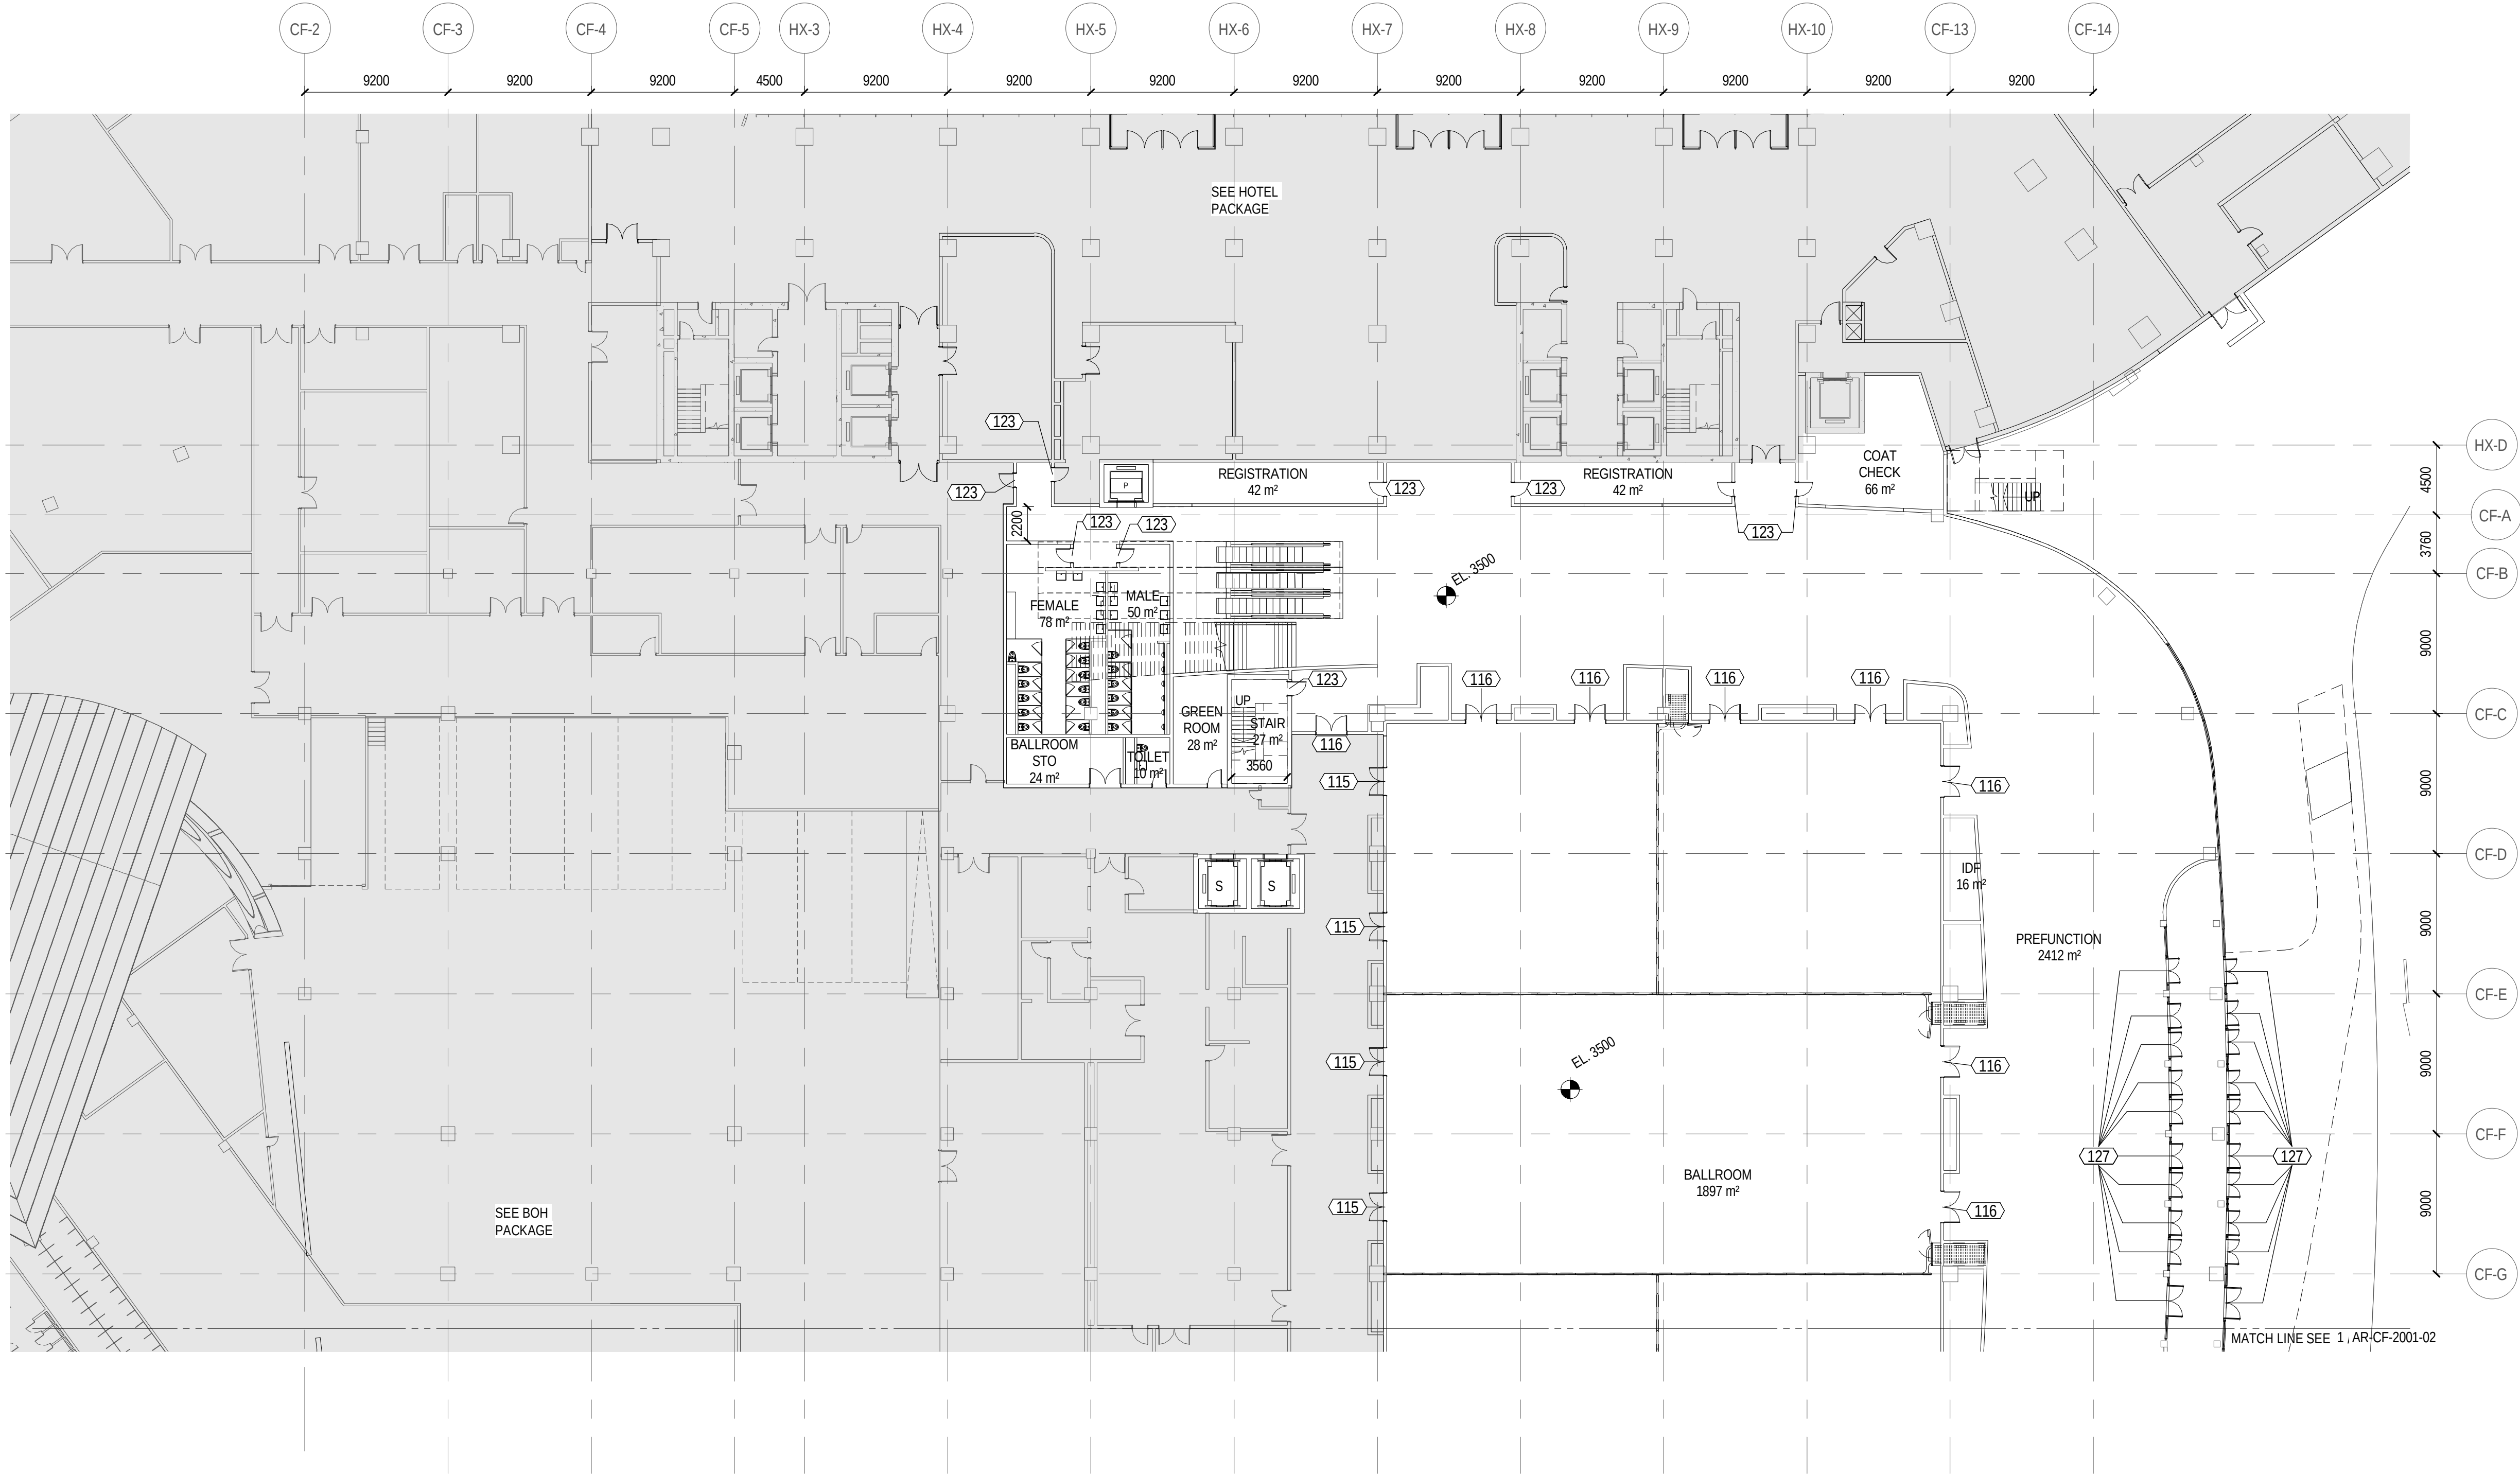

INCHEON - REPUBLIC OF KOREA

PROJECT NUMBER
170031-00

REV.	DATE	DESCRIPTION
------	------	-------------

DRAWING TITLE

CONFERENCE CENTER
DETAILED PARTIAL PLAN -
LEVEL 01 (+3.500) - SHEET 1

Drawn: Author	Checked: Checker	Approved: Approver
SCALE As indicated		NORTH
ISSUE	SHEET	1
05/16/2017	A1	
SEQUENCE		
AED-DE-DD-		
DRAWING		

AR-CF-2001-01

ALL UNITS ARE IN MILLIMETERS UNLESS NOTED OTHERWISE

AED-DE-DD-AR-CF-2001-01

1 CON - DETAILED PARTIAL PLAN - LEVEL 01 (+3.500) - 01

SCALE: 1:250

LEGEND


FOR REFERENCE
ONLY

C:\Project\170031-00_IRCAS-CON_Arch_wyman.rvt

8/11/2017 7:02:46 PM

C:\Project\170031-00_IRCAS-CON_Arch_wynnang.rvt

8/11/2017 7:02:53 PM

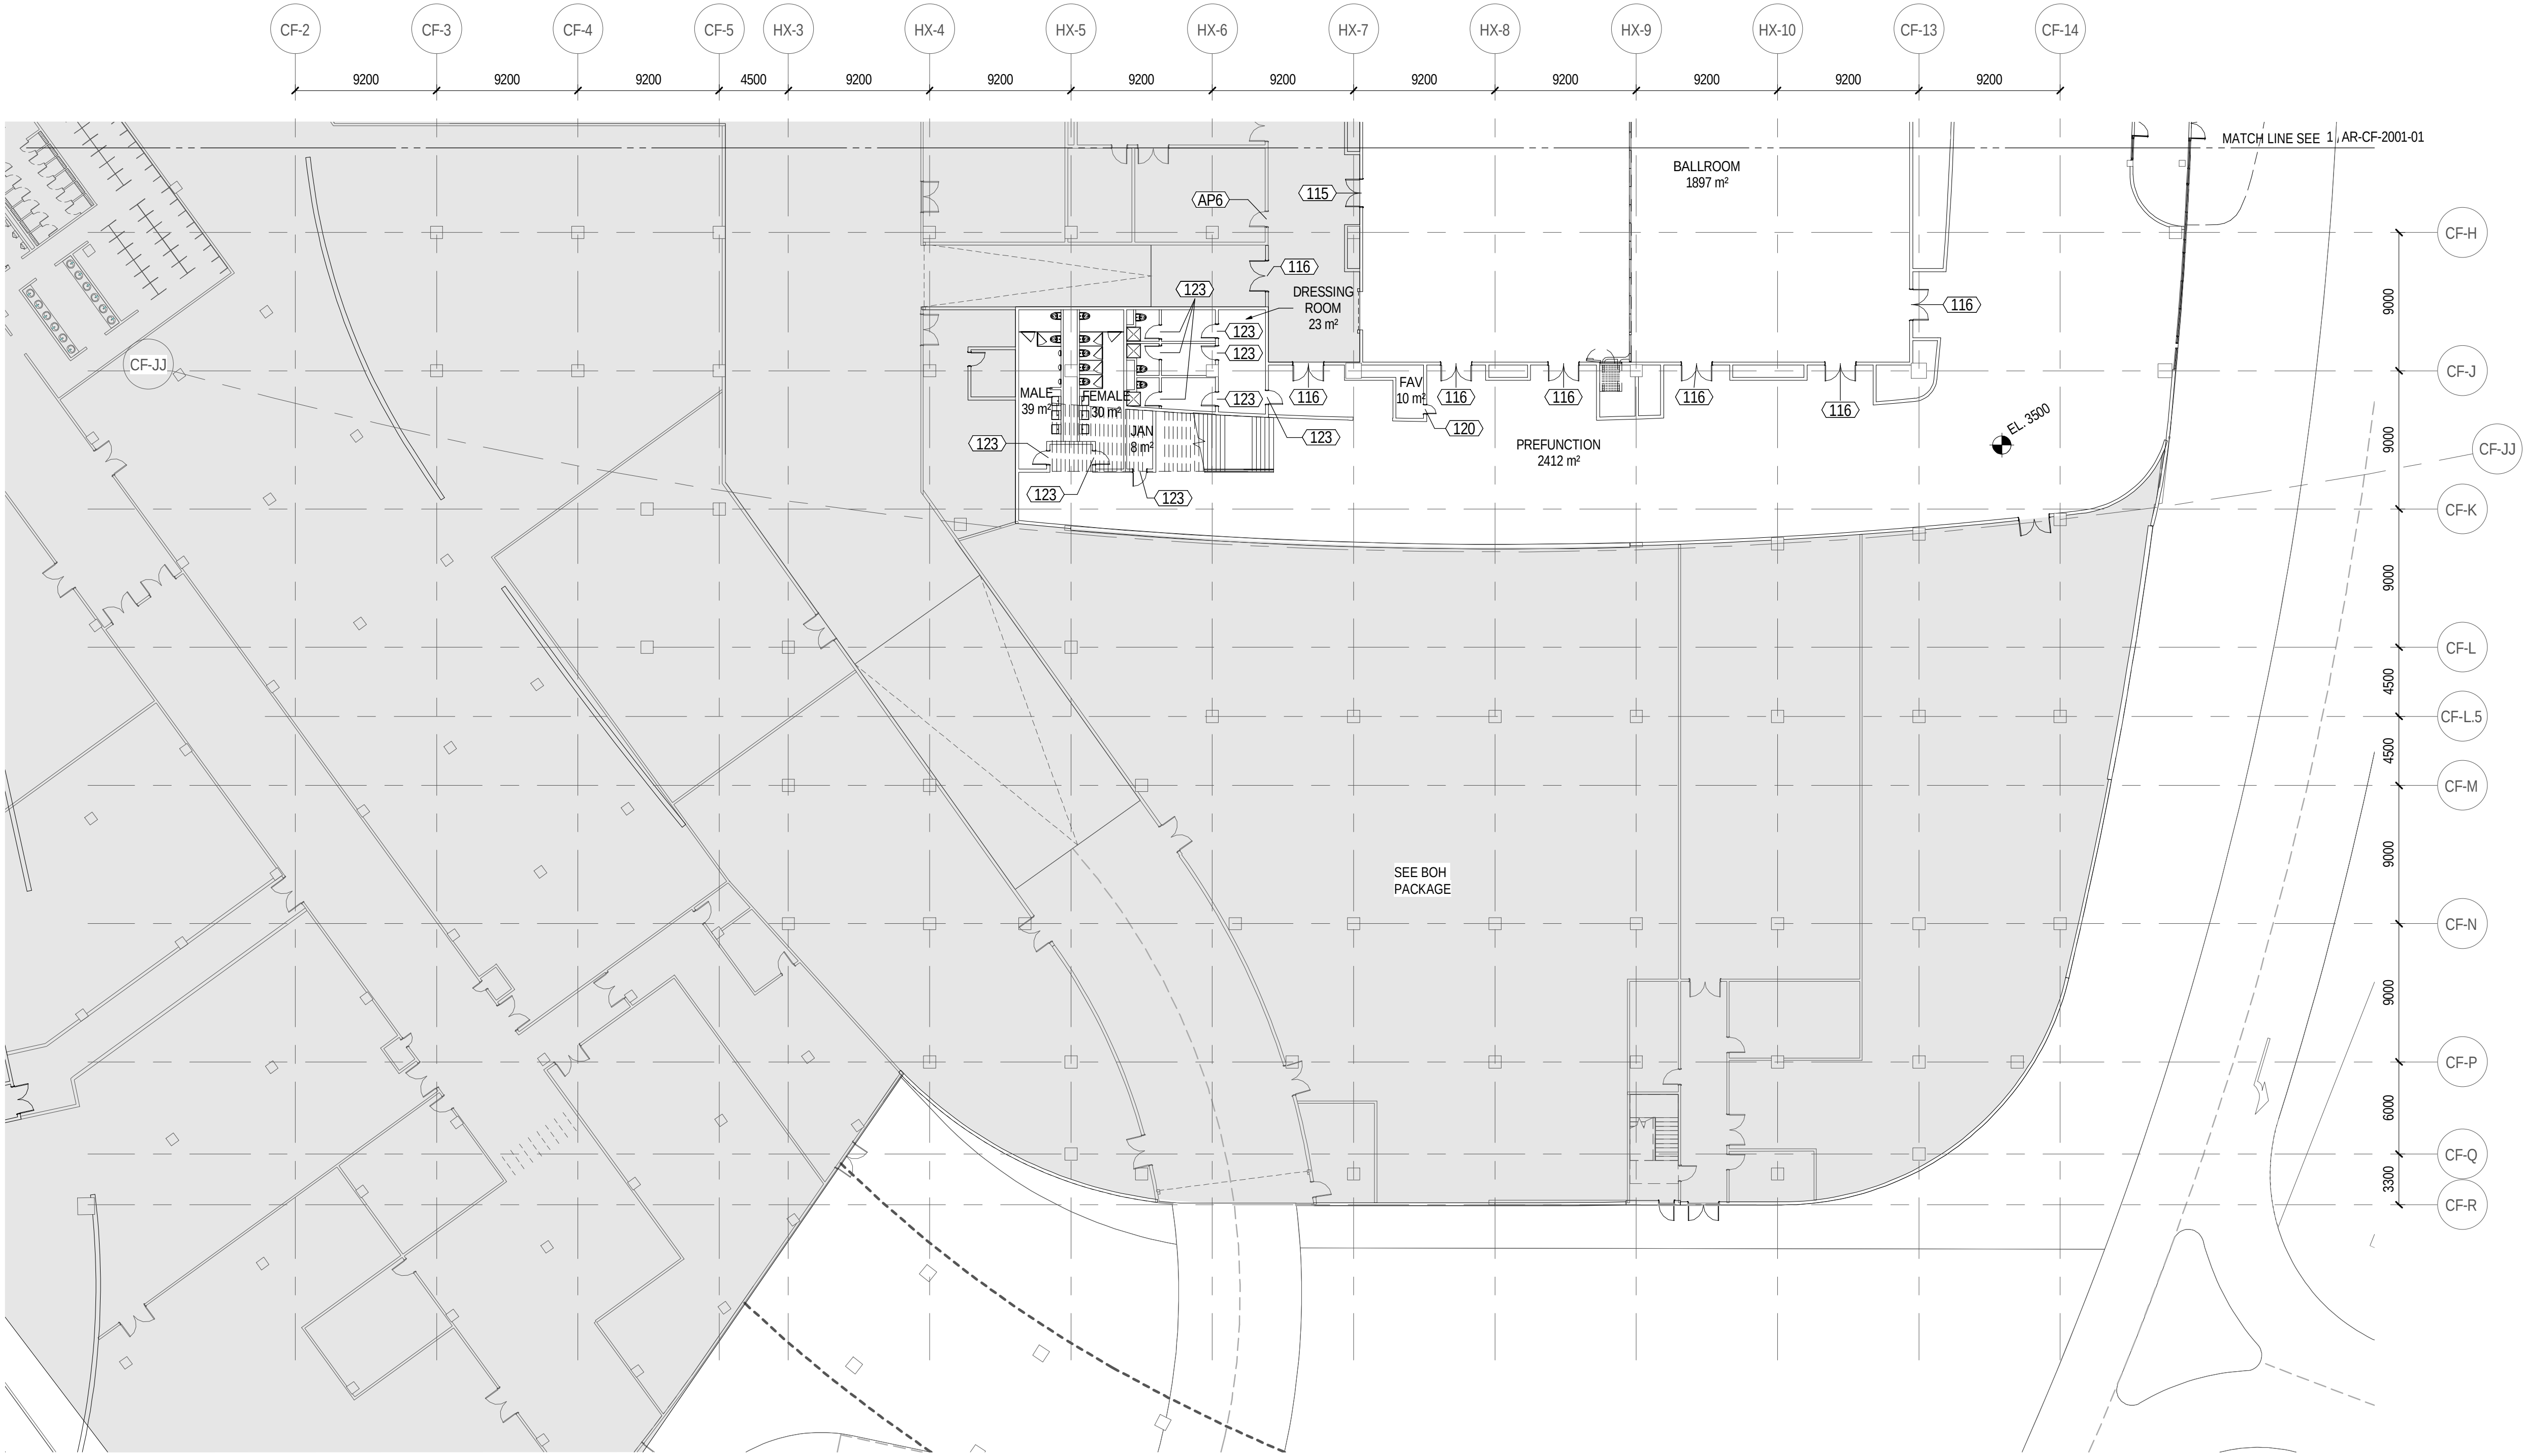

1 CON - DETAILED PARTIAL PLAN - LEVEL 01 (+3.500) - 02

SCALE: 1:250

LEGEND

FOR REFERENCE ONLY

INCHEON - REPUBLIC OF KOREA


PROJECT NUMBER
170031-00

REV.	DATE	DESCRIPTION
------	------	-------------

NOT FOR CONSTRUCTION

DRAWING TITLE

CONFERENCE CENTER
DETAILED PARTIAL PLAN -
LEVEL 01 (+3.500) - SHEET 2

 Drawn: Author		Checked: Checker	Approved: Approver
SCALE As indicated			NORTH
ISSUE	SHEET		
05/16/2017	A1		
SEQUENCE			
<u>AED-DE-DD-</u>			
DRAWING			
AR-CF-2001-02			

AED-DE-DD-AR-CF-2001-02

C:\Project\170031-00_IRCAS-CON_Arch_wyman.rvt

8/11/2017 7:02:59 PM



1 CON - DETAILED PARTIAL PLAN - LEVEL 03 (+10.500) - 01

SCALE: 1 : 250

LEGEND

FOR REFERENCE ONLY

INCHEON - REPUBLIC OF KOREA

PROJECT NUMBER
170031-00

REV.	DATE	DESCRIPTION
------	------	-------------

DRAWING TITLE

CONFERENCE CENTER
DETAILED PARTIAL PLAN -
LEVEL 03 (+10.500) - SHEET 1

Drawn: Author	Checked: Checker	Approved: Approver
SCALE As indicated		NORTH
ISSUE 05/16/2017	SHEET A1	
SEQUENCE AED-DE-DD- DRAWING		


AR-CF-2003-01

ALL UNITS ARE IN MILLIMETERS UNLESS NOTED OTHERWISE

AED-DE-DD-AR-CF-2003-01

C:\Project\170031-00_IRCAS-CON_Arch_wynn\ng.rvt

8/11/2017 7:03:07 PM

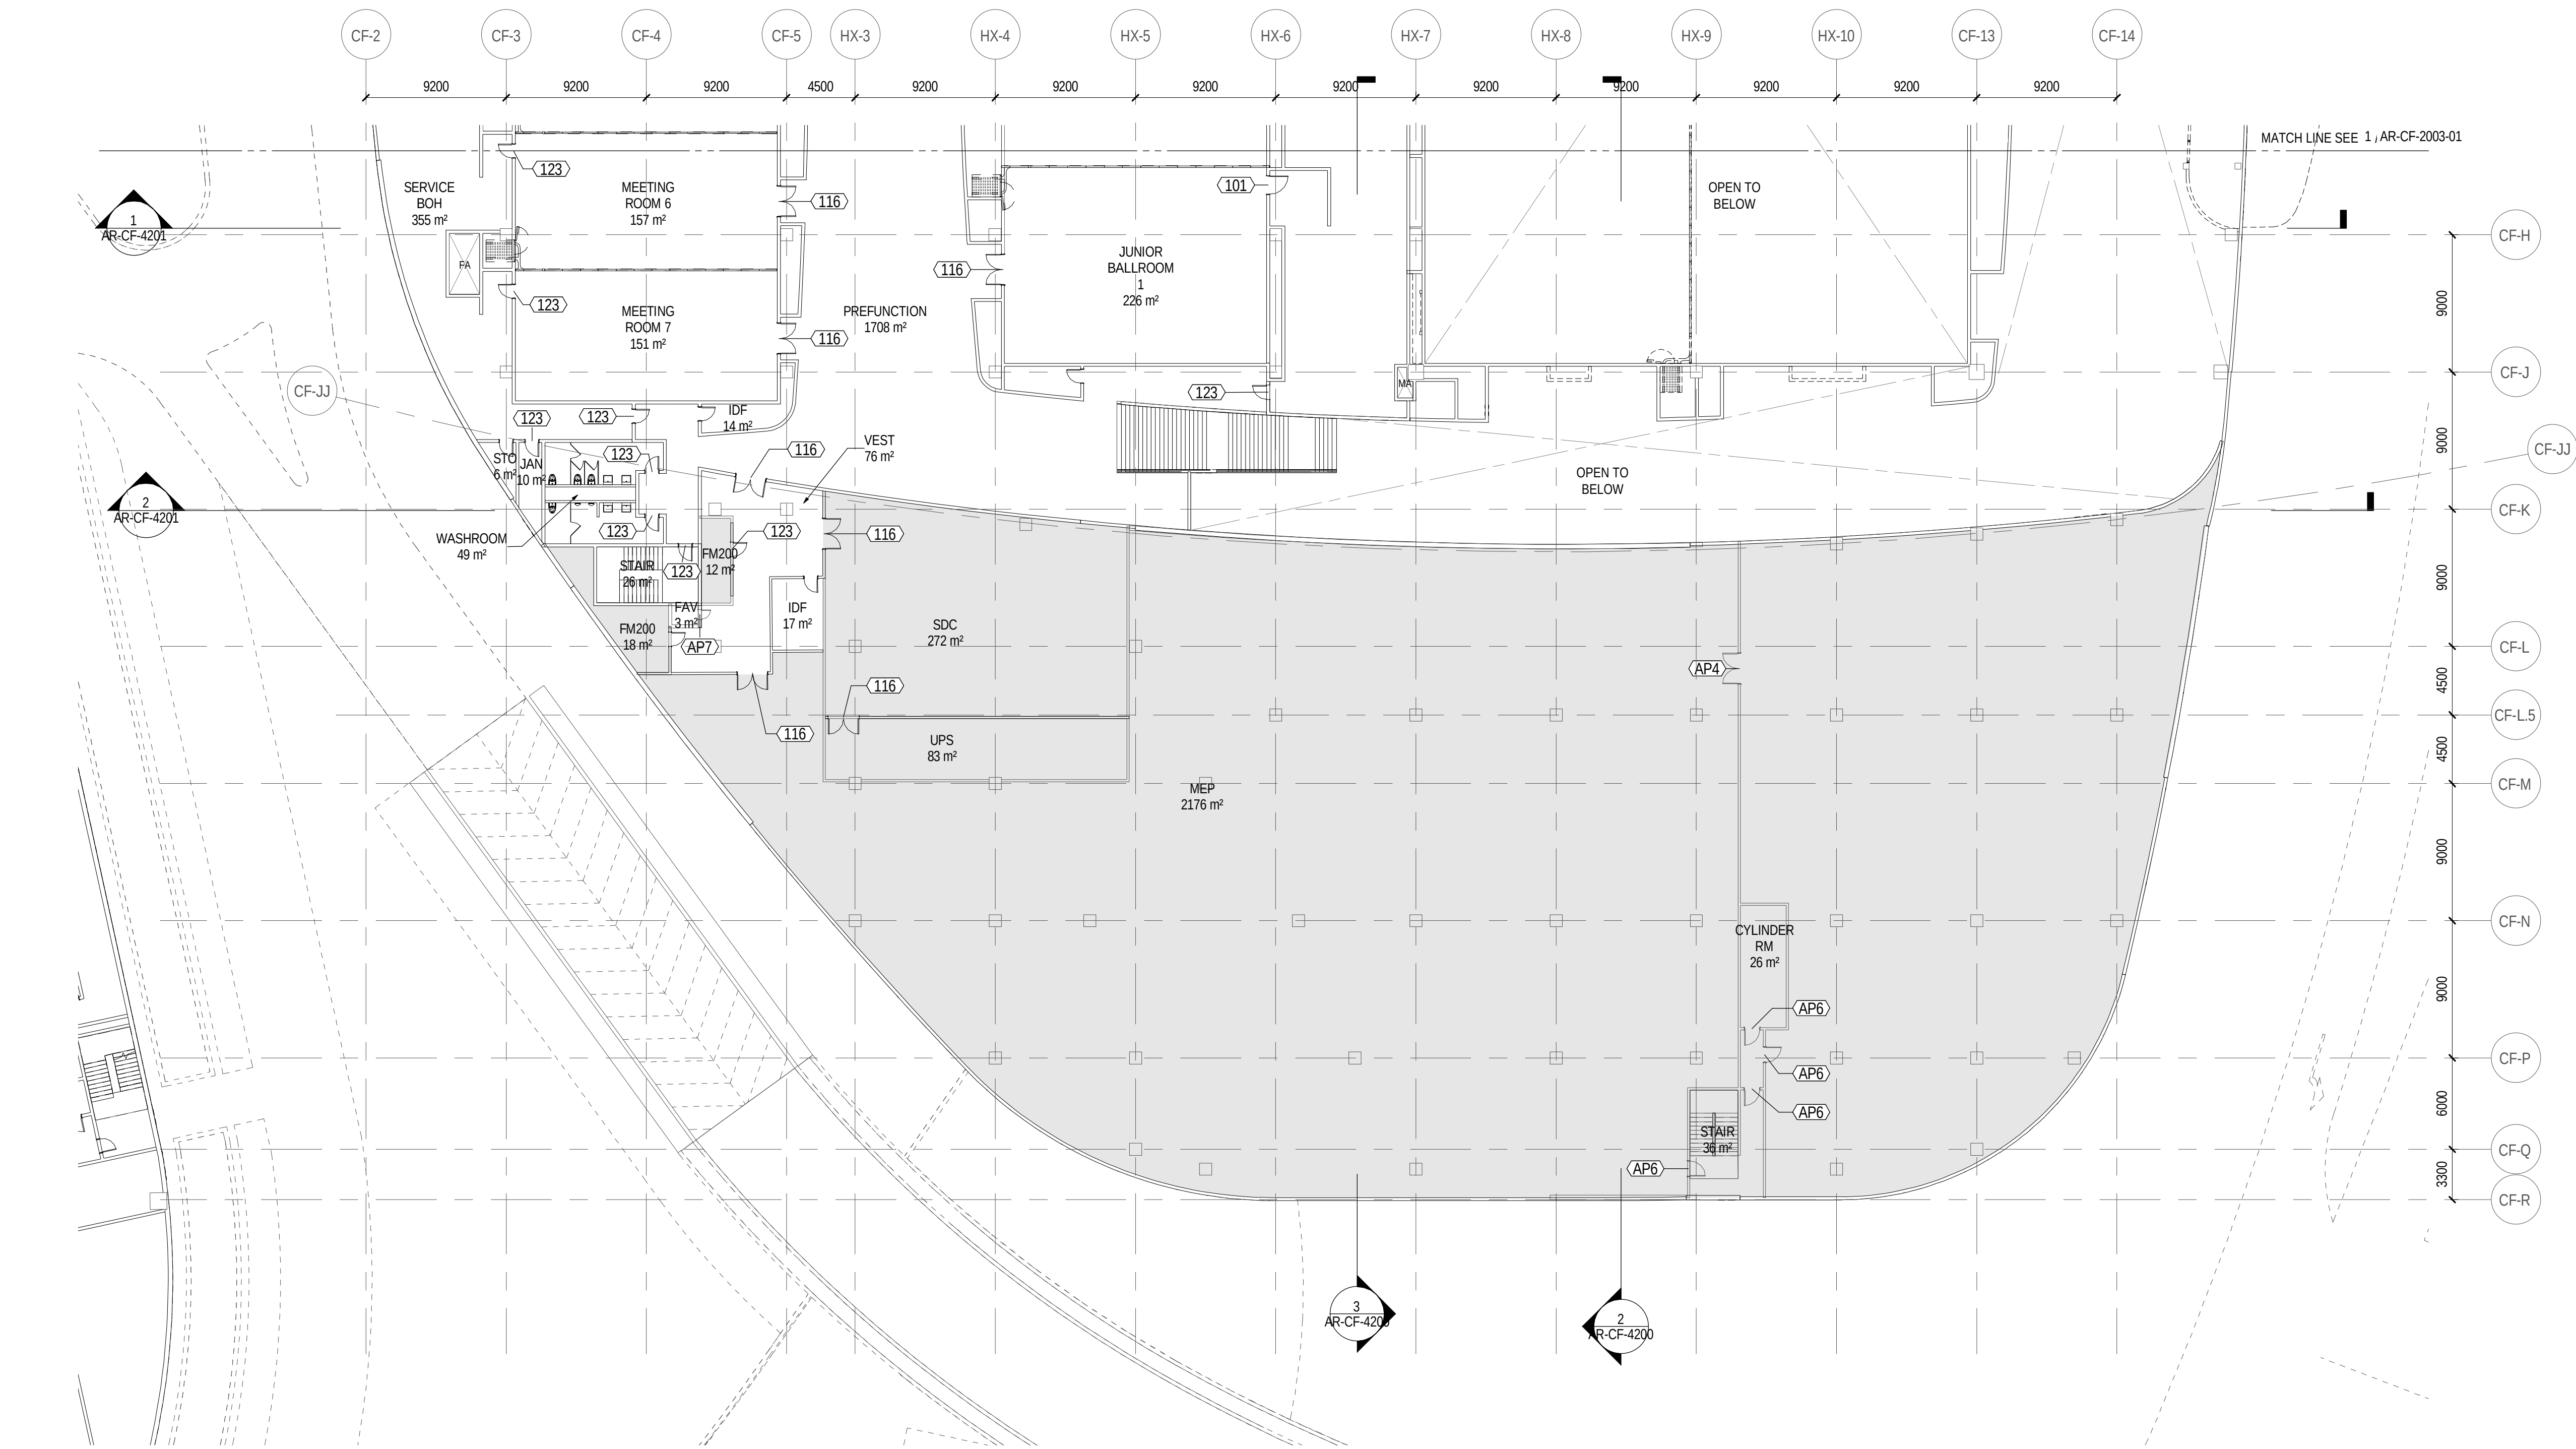

1 CON - DETAILED PARTIAL PLAN - LEVEL 03 (+10.500) - 02

SCALE: 1 : 250

LEGEND

FOR REFERENCE ONLY

INCHEON - REPUBLIC OF KOREA

PROJECT NUMBER
170031-00

REV.	DATE	DESCRIPTION
------	------	-------------

DRAWING TITLE

CONFERENCE CENTER
DETAILED PARTIAL PLAN -
LEVEL 03 (+10.500) - SHEET 2

Drawn: Author	Checked: Checker	Approved: Approver
SCALE As indicated		NORTH
ISSUE 05/16/2017	SHEET A1	
SEQUENCE AED-DE-DD- DRAWING AR-CF-2003-02		

ALL UNITS ARE IN MILLIMETERS UNLESS NOTED OTHERWISE

AED-DE-DD-AR-CF-2003-02

C:\Project\170031-00_IRCAS-CON_Arch_wymag.nrg.rvt

8/11/2017 7:03:19 PM



1 CON - DETAILED PARTIAL PLAN - LEVEL 04 (+14.000) - 01

SCALE: 1 : 250

LEGEND

FOR REFERENCE ONLY

INCHEON - REPUBLIC OF KOREA

PROJECT NUMBER
170031-00

REV.	DATE	DESCRIPTION
------	------	-------------

DRAWING TITLE

CONFERENCE CENTER
DETAILED PARTIAL PLAN -
LEVEL 04 (+14.000) - SHEET 1

Drawn: Author	Checked: Checker	Approved: Approver
SCALE As indicated		NORTH
ISSUE	SHEET	1
05/16/2017	A1	
SEQUENCE		
AED-DE-DD-		
DRAWING		

AR-CF-2004-01

ALL UNITS ARE IN MILLIMETERS UNLESS NOTED OTHERWISE

AED-DE-DD-AR-CF-2004-01

C:\Project\170031-00_IRCAS-CON_Arch_wymiar.ngn.rvt

8/11/2017 7:03:35 PM



1 CON - DETAILED PARTIAL PLAN - LEVEL ROOF (+18.500) - 01

SCALE: 1: 250

LEGEND

FOR REFERENCE ONLY

INCHEON - REPUBLIC OF KOREA

PROJECT NUMBER
170031-00

REV.	DATE	DESCRIPTION
------	------	-------------

DRAWING TITLE

CONFERENCE CENTER
DETAILED PARTIAL PLAN -
ROOF (+18.500) - SHEET 1

Drawn: Author	Checked: Checker	Approved: Approver
SCALE As indicated		NORTH
ISSUE	SHEET	1
05/16/2017	A1	
SEQUENCE		
AED-DE-DD-		
DRAWING		


AR-CF-2200-01

ALL UNITS ARE IN MILLIMETERS UNLESS NOTED OTHERWISE

AED-DE-DD-AR-CF-2200-01

C:\Project\170031-00_IRCAS-CON_Arch_wyman.rvt

8/11/2017 7:03:41 PM

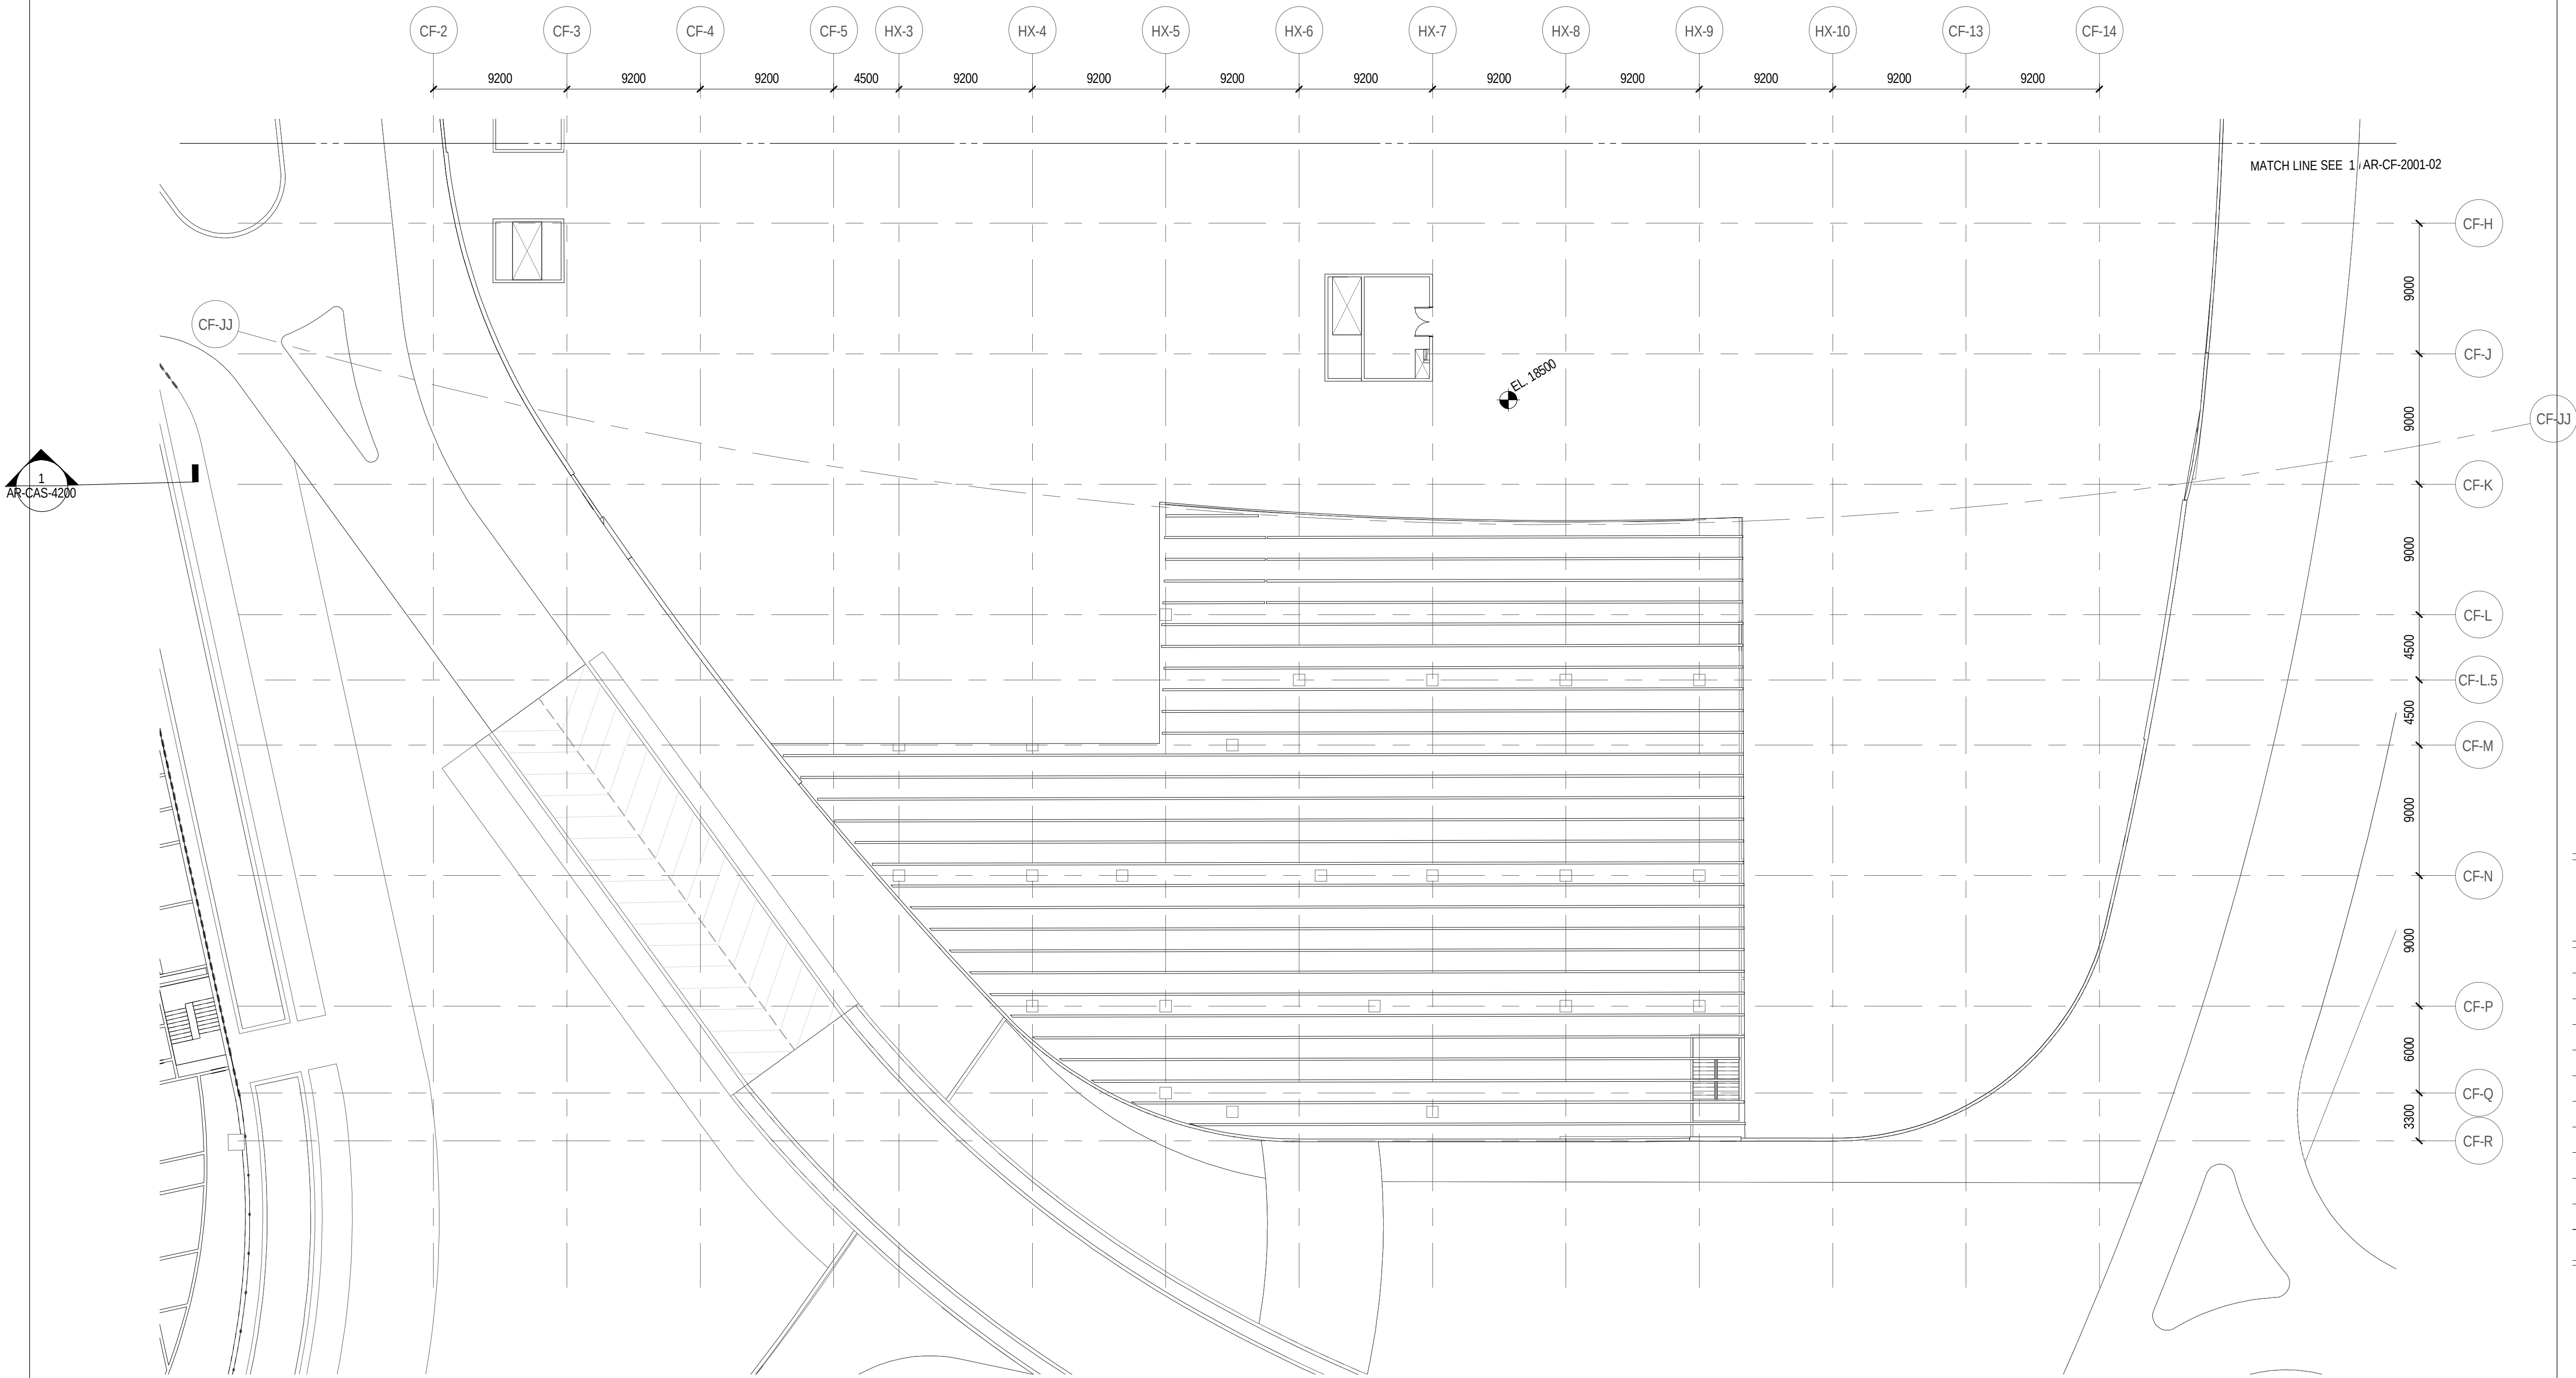

1 CON - DETAILED PARTIAL PLAN - LEVEL ROOF (+18.500) - 02

SCALE: 1 : 250

LEGEND

FOR REFERENCE ONLY


INCHEON - REPUBLIC OF KOREA

PROJECT NUMBER
170031-00


REV.	DATE	DESCRIPTION
------	------	-------------

DRAWING TITLE


CONFERENCE CENTER
DETAILED PARTIAL PLAN -
ROOF (+18.500) - SHEET 2

 Drawn: Author		Checked: Checker	Approved: Approver
SCALE As indicated			NORTH
ISSUE		SHEET	
05/16/2017		A1	
SEQUENCE			
AED-DE-DD-			
DRAWING			
AR-CF-2200-02			
ALL UNITS ARE IN MILLIMETERS UNLESS NOTED OTHERWISE			


AED-DE-DD-AR-CF-2200-02

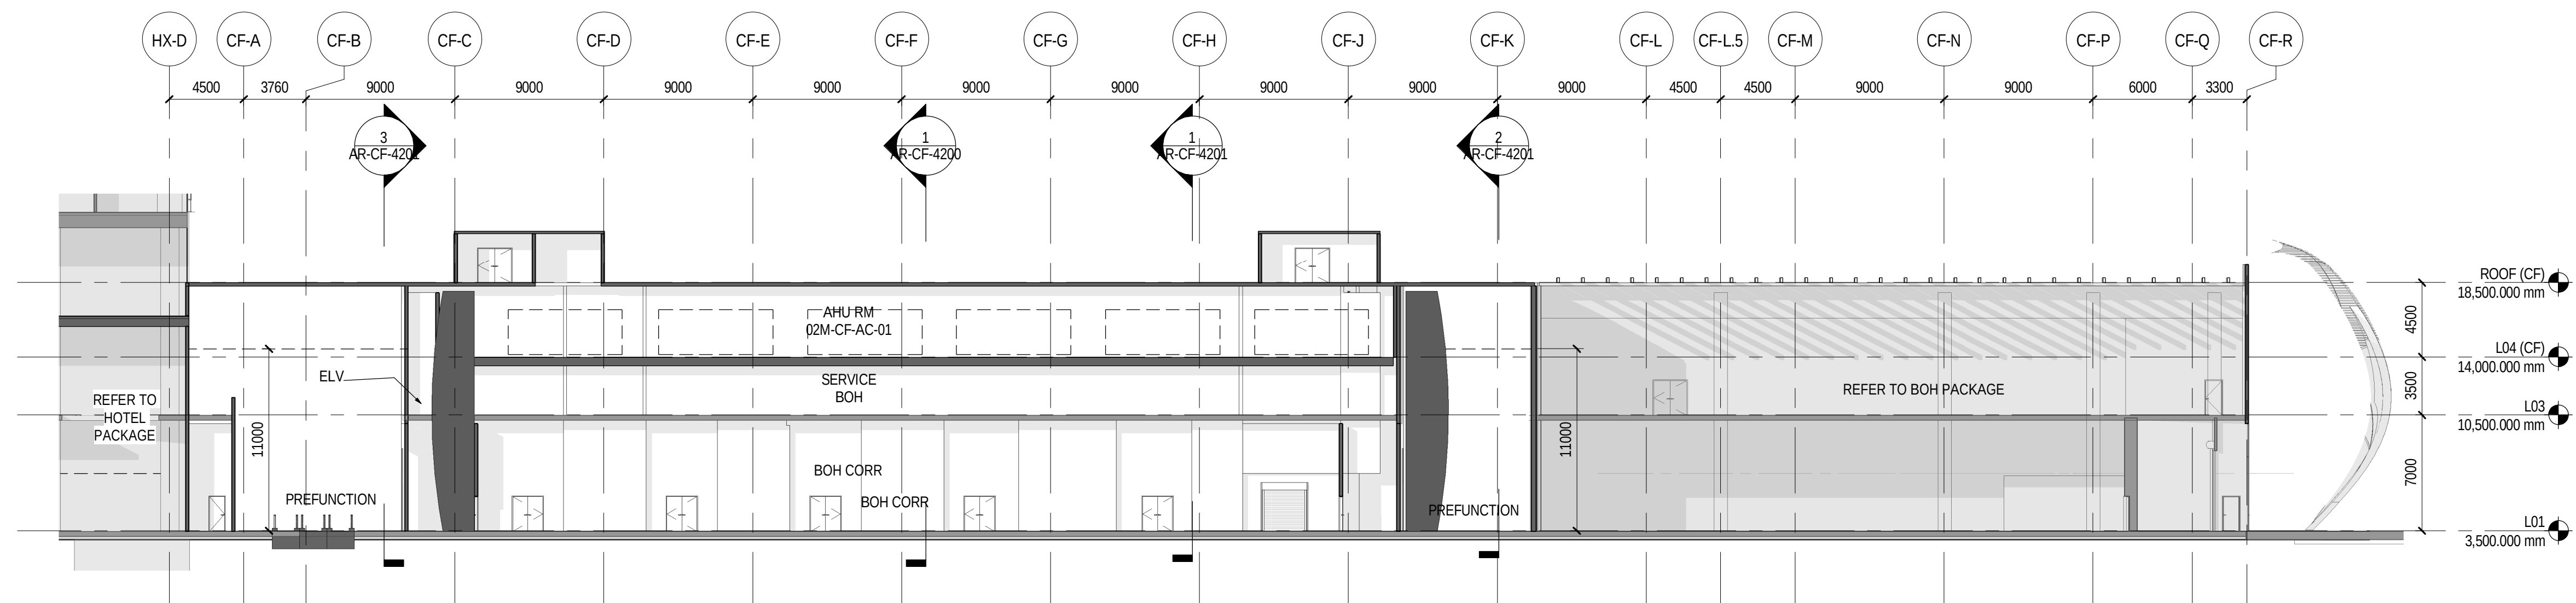

3 CON - SECTION 3
SCALE: 1 : 250

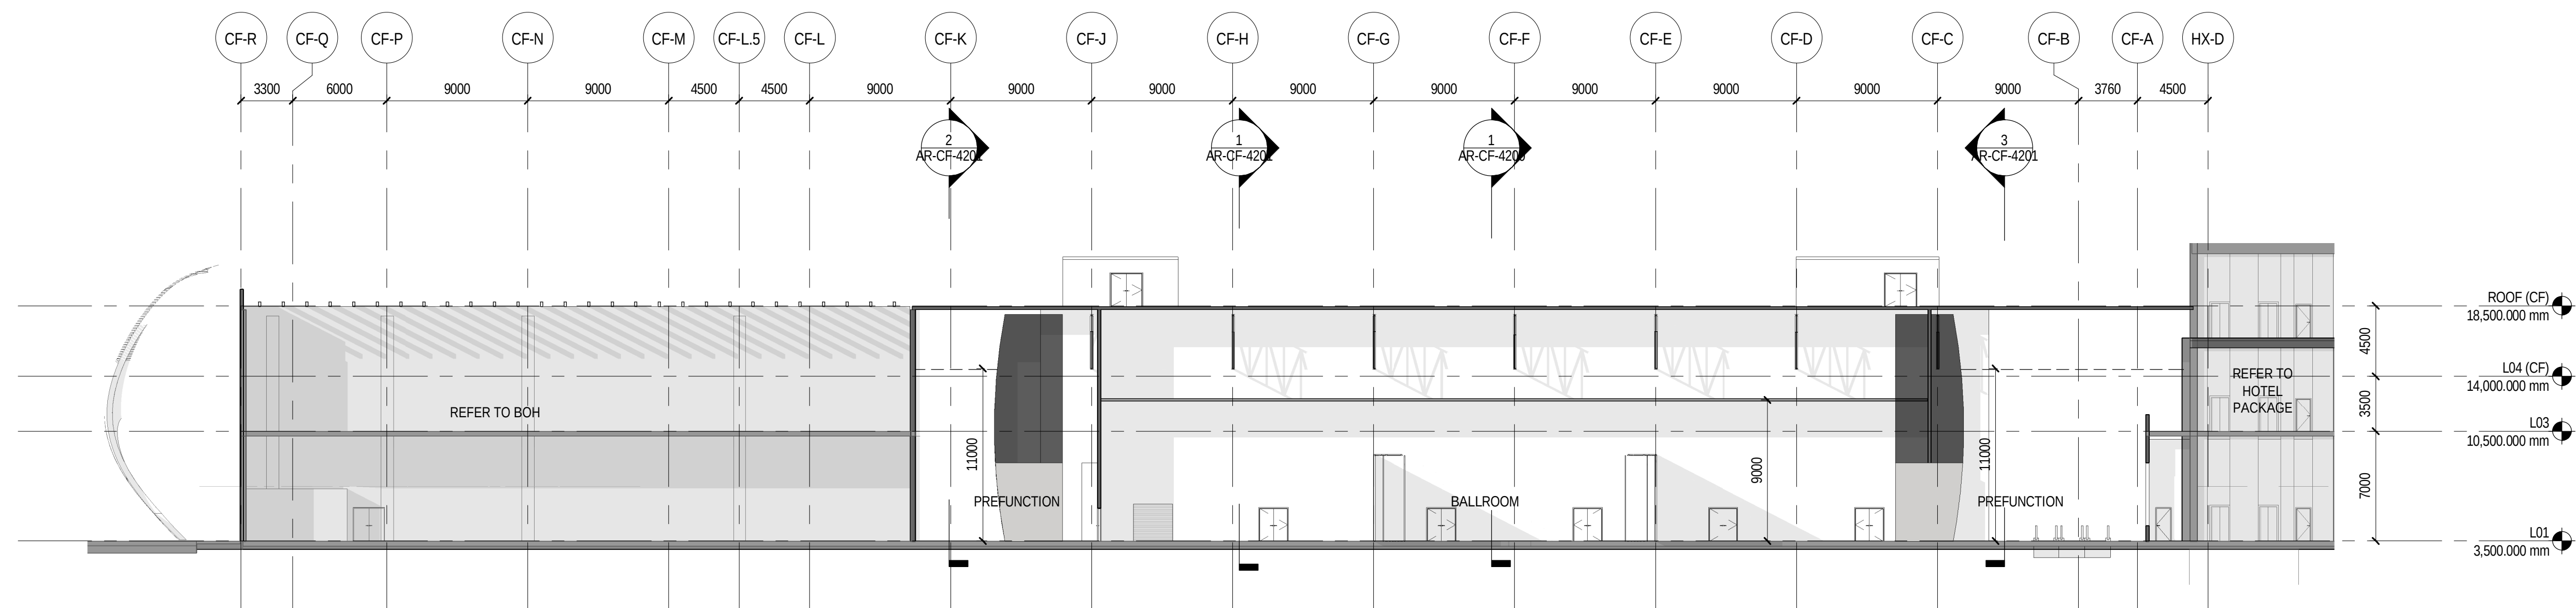

2 CON - SECTION 2
SCALE: 1 : 250

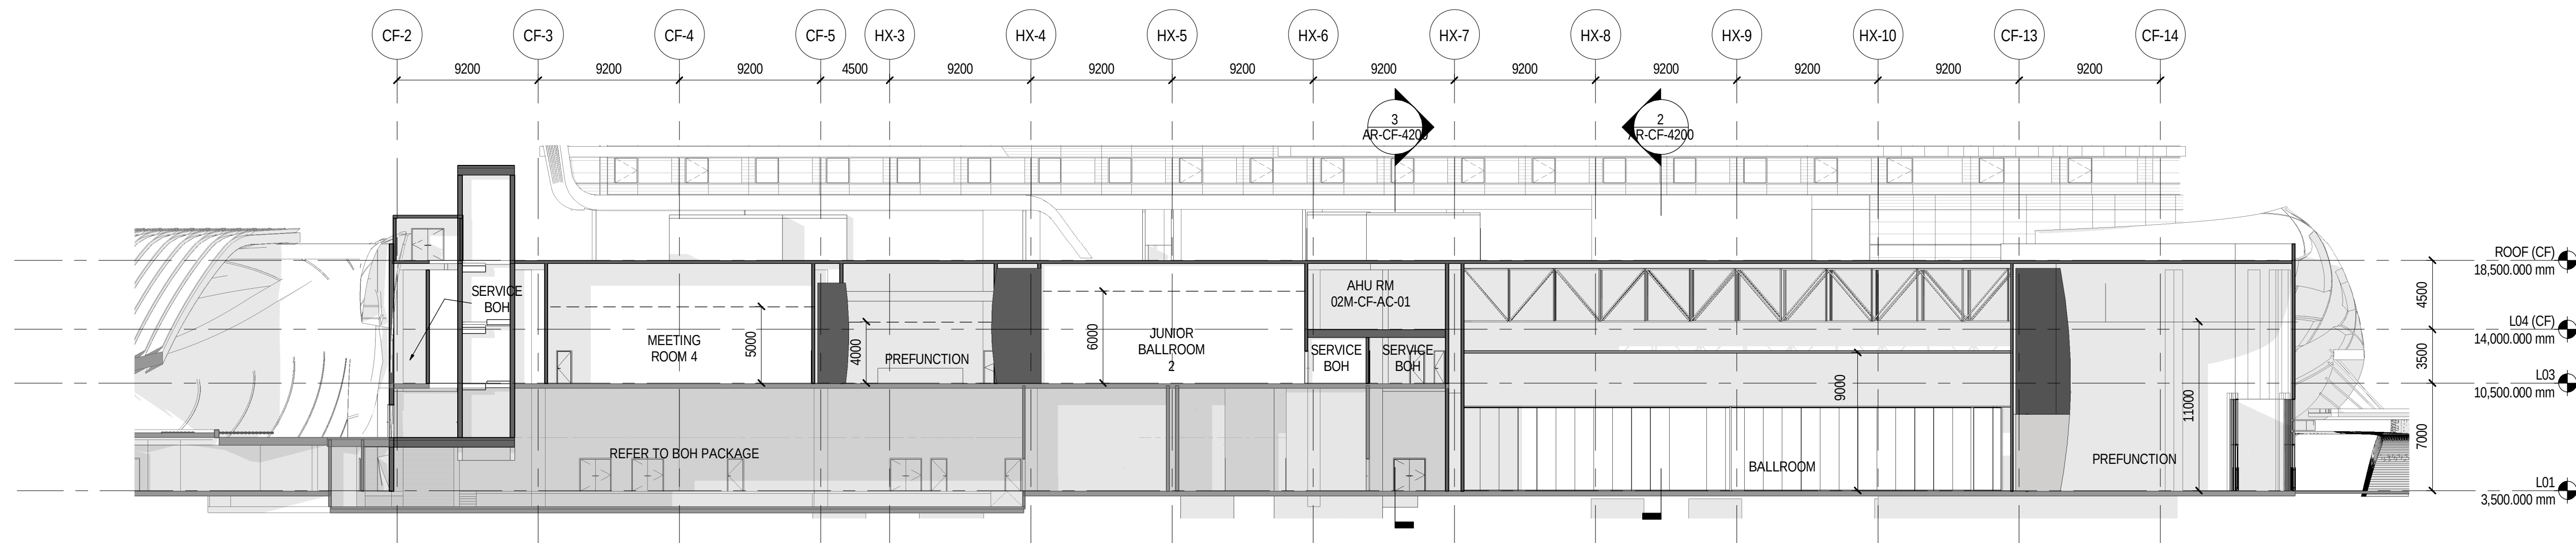

1 CON - SECTION 1
SCALE: 1 : 250

NOTE: FOR ALL MINIMUM CEILING HEIGHTS, PLEASE REFER TO 3500 CEILING DIAGRAM SERIES

INCHEON - REPUBLIC OF KOREA

PROJECT NUMBER
170031-00

REV.	DATE	DESCRIPTION
------	------	-------------

DRAWING TITLE

CONFERENCE CENTER BUILDING SECTIONS

Drawn: Author	Checked: Checker	Approved: Approver
---------------	------------------	--------------------

SCALE 1 : 250

ISSUE

05/16/2017

SEQUENCE

AFD-DF-DD-

DRAWING

AR-CF-4200

ALL UNITS ARE IN MILLIMETERS UNLESS NOTED OTHERWISE

AED-DE-DD-AR-CF-4200

C:\Project\170031-00_IR-CAS-CON_Arch_wyman.ng.rvt

8/11/2017 7:20:25 PM

