

GENERAL NOTES

- All dimensios shown on all drawings are structural and in (mm) unless otherwise stated.
- All block works to be built in 1:3 cement mortar.
- Structural calculation and details to be submitted separately.
- Drainage plans to be submitted separately.
- Risers of all staircase to be not more than 150mm and treads to be not less than 250mm.
- A minimum clear headroom of 2m to be provided in all escape staircase/ exit routes.
- Clear height from floor to beam soffit to be not less than 2.3m.
- Clear height from floor to soffit of ceilings except for classrooms to be not less than 2.5m.
- Top of opening for all windows to be not less than 2m.
- Artificial lighting and mechanical ventilation to be provided for the areas where required.
- A layer of composed and impervious felt membrane roofing 10mm thick bedded down so on roof by viscous material.
- All kitchens, baths and lavatories to have ceramic tiles, or alike, flooring, and 1200mm high glazed wall tiles, or alike, at dado.
- Clear headroom of classroom not less than 3m.
- No compartment exceed 7,000c.m. .
- Applicable provisions of Design Manual Barrier Free Access 1997 to be complied with.
- Each Classroom accommodates not more than 40 Students and 1 Teacher.
- Handrail for disabled ramps and required staircases to be at heights and dimensions conform with the 'Design Manual : Barrier Free Access 1997'
- All doors to protected lobbies to have appropriate notices on both sides in compliance with the 'Code of Practice for Fire Resisting Construction 1996'
- All fire resisting works to be constructed in accordance with the 'Code of Practice for Fire Resisting Construction 1996'
- Rated load of fire's lift to be 1600kg; with minimum internal dimension of 1.1m and internal floor area not less than 1.35 sq. m. .
- U.F.A. is marked to each room in the building plans.
- The exit routes & exit staircases leading to an open area at any upper floor level of the building will be adequately defined by tactiles & signages.
- All inner rooms are provided with vision panels
- Every window openings above the ground floor are protected by a barrier which is not less than 1100mm high.
- The external wall at any floor is separated from the external wall at the floor next below by a spondrel which is not less than 900mm in height and is of non-combustible materials having 1hr. F.R.P.

LEGEND AND ABBREVIATIONS

	1/2 HR. F.R.P. SELF CLOSING DOOR
	1 HR. F.R.P. SELF CLOSING DOOR
	2 HR. F.R.P. SELF CLOSING DOOR
	DOOR WITH PANIC BOLT
	1/2 HR. F.R.P. SELF CLOSING DOOR WITH VISION PANEL
	1 HR. F.R.P. SELF CLOSING DOOR WITH VISION PANEL
	2 HR. F.R.P. SELF CLOSING DOOR WITH VISION PANEL
	METAL DOOR
	1/2 HR. F.R.P. ACCESS DOOR
	1 HR. F.R.P. ACCESS DOOR
	2 HR. F.R.P. ACCESS DOOR
	PIPE DUCT
	EXISTING SITE LEVEL (P.D.)
	GENERAL STRUCTURAL FLOOR LEVEL
	GENERAL FINISH FLOOR LEVEL
	GENERAL STRUCTURAL FLOOR LEVEL FOR ELEVATION
	GENERAL FINISH FLOOR LEVEL FOR ELEVATION
	FINISH FLOOR LEVEL
	MALE LAVATORY
	FEMALE LAVATORY
	DISABLED TOILET
	STAFF LAVATORY
	DISABLED LIFT
	FIREMAN'S LIFT
	FIRE SERVICE INLET
	FIRE SHUTTER
	FIRE HYDRANT
	HOSE REEL
	CAT LADDER
	METAL LOURVE
	EARTH (UNEXCAVATED)
	EXIT SIGN
	MECHANICAL VENTILATION / ARTIFICIAL LIGHTING
	STAIRCASE MARK

Minimum Imposed Loads for floors on Plan (kPa)

Toilet Rooms	2.0	
Classrooms/Lecture Rooms	3.0	
Office	3.0	
Kitchen	4.0	5.0
Library	5.0	
Restaurant	5.0	
Flat Roof	2.0	
Stair, Landings and Corridor	3.0	

FIRE SERVICES NOTES

1. Sprinkler System

A sprinkler system shall be provided and installed in accordance with the LPC Rules (incorporating BS 5306: Part 2) to protect the entire building except Transformer Rooms, TBE Room, Fire Control Centre, Emergency Generator Room, Oil Tank Room, Switch Rooms, Data Computer Server Room, Pump Rooms, AHU Rooms (entrance lobbies shall be sprinkler protected), PAU Rooms, MCC Room, Clean Agent Cylinder Room, UPS Room, MCC Control Room, Chiller Plant Room, concourses and EM riser ducts' shafts. (Remarks: PAU = primary air handling unit, MCC Room = motor control cubicle, TBE = telecommunication & broadcasting equipment, all are EM equipment).

A set of sprinkler pumps and a 134m³ sprinkler tank with single ended town main supply shall be provided on LG1 at the location as shown on plans. The sprinkler control valves shall be installed inside the Fire Control Centre on LG2. Sprinkler inlets shall be provided on LG2 and G/F at the locations as indicated on plans.

The sprinkler system shall be of wet pipe type, and shall conform to ordinary hazard group III for loading/unloading areas, OH/HS for exhibition areas, and ordinary hazard group I for all other areas.

Flow switches shall be provided to indicate at the fire alarm panel the floor upon which sprinkler is operating.

FNHR System

A FNHR system shall be provided for the building. A set of FNHR pumps and a 38m³ F.S. tank shall be provided on Roof at the location as shown on plans. The design flow rate of the system shall be 900 L/min.

Fire hydrants shall be provided at stairwell landings at the locations as shown on plans. At each hydrant point, a single-outlet type fire hydrant shall be installed. Hose reels shall be provided at the locations as shown on plans to cover every part of the building except the transformer rooms and switch rooms. F.S. inlets shall be provided on LG2 and G/F at the locations as indicated on plans.

3. Clean Agent System

A clean agent total flooding system shall be provided for the Data Computer Server Room on LG2. The system shall be installed in accordance with NFPA 2001.

4. Smoke Detector Operated Fire Shutter

Smoke detector operated fire shutter shall be provided at the locations as shown on plans. Smoke detectors shall be installed on both sides of the fire shutter. Upon activation of a smoke detector, alarm soulder and flashing lights provided adjacent to the corresponding fire shutter shall be actuated. Upon activation of two smoke detectors, the corresponding fire shutter shall be closed automatically. Manual control shall also be provided on both sides of the fire shutter. (Regarding no direct link provision, see last paragraph in item 5.)

5. Fire Detection and Alarm System

A fire detection and alarm system shall be provided and installed in accordance with the LPC Rules (incorporating BS 5839: Part 1: 1988).

A manual call point and an alarm bell shall be installed adjacent to each hose reel point. Visual fire alarm flashing red lights shall be provided inside building other than in areas not accessible to the public such as Offices, Stores, Staff Toilets, Kitchens, Data Communication Room, Fire Control Centre, Oil Tank Room, Data Computer Server Room, Meter Room, Server Rooms, Equipment Rooms, Cleaners' Rooms, and electrical and mechanical plant rooms. Upon activation of a manual call point, a fire detector (except those for fire shutter control and gas flooding system) or a sprinkler flow switch all alarm bells and flashing red lights on all floor shall be actuated.

Heat detectors shall be installed at the Transformer Rooms, TBE Room, Data Communication Room, Fire Control Centre, Emergency Generator Room, Oil Tank Room, Switch Rooms, Pump Rooms, AHU Rooms (except entrance lobbies), PAU Rooms, MCC Room, CCMS Room, Clean Agent Cylinder Room, UPS Room, except EM riser ducts' shafts.

The fire alarm panel shall be installed at the Fire Control Centre on LG2. A common fire alarm signal and a common fault alarm signal from the fire detectors, (except those for fire shutter controls or gas flooding installation controls), manual call points, and sprinkler flow switches shall be connected to the Fire Services Communication Centre via a direct telephone link.

6. Portable Extinguishers

Portable extinguishers shall be provided at the positions as indicated on plans. An automatic clean agent type fixed sprayer unit shall be provided at the Oil Tank Room.

7. Emergency Lighting

Emergency lighting shall be provided for the entire building including all exit routes. The emergency lighting shall be installed in accordance with BS 5266: Part 1. All emergency lightings shall be fed from the public electricity mains and shall be backed up by emergency generator & secondary battery back-up.

8. Exit Signs

Exit signs shall be provided at the locations as shown on plans. All exit signs shall be fed from the public electricity mains and shall be backed up by emergency generator & secondary battery back-up.

9. VAC Control System

A ventilation / air conditioning control system shall be provided where necessary to stop mechanically induced air movement within a designated fire compartment.

10. Emergency Generator

An emergency generator shall be installed to provide a secondary power supply to all essential services.

11. Fireman's Lift

Lift marked "A" shall be designated as fireman's lift.

12. Transformers

Two to three nos. 1500 kVA non-oil-filled type transformer shall be installed at each transformer room. No fixed installation (other than fire detection system) shall be provided for the transformer rooms.

Within the Oil Tank Room, all electrical apparatus shall be of a type suitable for use within potentially hazardous areas.

No audio / visual advisory system shall be provided. No staircase pressurization system shall be provided.

An independent mechanical ventilating system shall be provided for the UPS Room on LG2. Duplicate ventilating fan (one as duty and the other as standby) shall be installed which shall operate when the battery charger is in operation.

16. Street Hydrants

The existing street fire hydrants provided along the EVA shall be retained and shall remain unchanged.

17. Linings

All linings for acoustic and thermal insulation purposes in ductings and concealed locations shall be of Class 1 or 2 rate of surface spread of flame as per British Standard 476: Part 7 or its international equivalent, or be brought up to that standard by use of an approved fire retardant product.

All linings for acoustic, thermal insulation and decorative purposes within protected means of escape shall be of Class 1 or 2 rate of surface spread of flame as per British Standard 476: Part 7 or its international equivalent, or be brought up to that standard by use of an approved fire retardant product.

Any intended storage or use of Dangerous Goods as defined in Chapter 295 of the Laws of Hong Kong shall be notified to the Director of Fire Services.

Restaurant as indicated on 6/F is intended for teaching purpose only and is not classified licensing premises.

LEGEND FOR COLOURING DRAWINGS

	Red	Brick
	Green	Concrete (Plain or reinforced)
	Blue	Solid Concrete Blocks
	Orange	Lightweight Partition
	Yellow	Plaster or Cement Rendering
	Pink	Mosaic or Other Non-absorbent Floor Tiles
	Lemon	Mosaic or Other Non-absorbent Wall Tiles
	Blue	Glass
	Brown	Timber Doors
	Purple	Metalwork / Steel
	Yellow	Sanitary Fitments
	Green	Provision for the Disabled

PLOT RATIO (P.R.)

NON-DOMESTIC PORTION

EX. PHASE 1 & 2 AND CENTRE FOR ACADEMIC EXCHANGE AND TO YUEN BUILDING = 158716.134 SQ.M. (Based on GBP approved on 22/3/06, ref. no. 2-3/4083/89/5)

TOTAL P.R. OF NON-DOMESTIC = 158716.134 SQ.M. / 114348.800 SQ.M. = 1.388

PROPOSED G.F.A. FOR COMMUNITY COLLEGE OF CITY UNIVERSITY BUILDING = 36413.771 SQ.M.

ACTUAL P.R. OF NON-DOMESTIC = 36413.771 SQ.M. / 114348.800 SQ.M. = 0.318

TOTAL P.R. OF NON-DOMESTIC = 1.388 + 0.318 = 1.706 < 12.600

DOMESTIC PORTION


REMAINING P.R. FOR DOMESTIC = (12.600 - 1.706) X 7.5 / 12.600 = 6.485

EX. G.F.A. FOR SENIOR SAFF QUARTER AT NAM SHAN CHUEN RD. & CENTRE FOR ACADEMIC EXCHANGE = 22844.415 SQ.M. (Based on GBP approved on 22/3/06, ref. no. 2-3/4083/89/5)

EX. P.R. FOR SENIOR SAFF QUARTER AT NAM SHAN CHUEN RD. & CENTRE FOR ACADEMIC EXCHANGE = 22844.415 / 114348.800 = 0.200

REMAINING P.R. FOR DOMESTIC = 6.485 - 0.200 = 6.485


SITE COVERAGE CALCULATION DIAGRAM

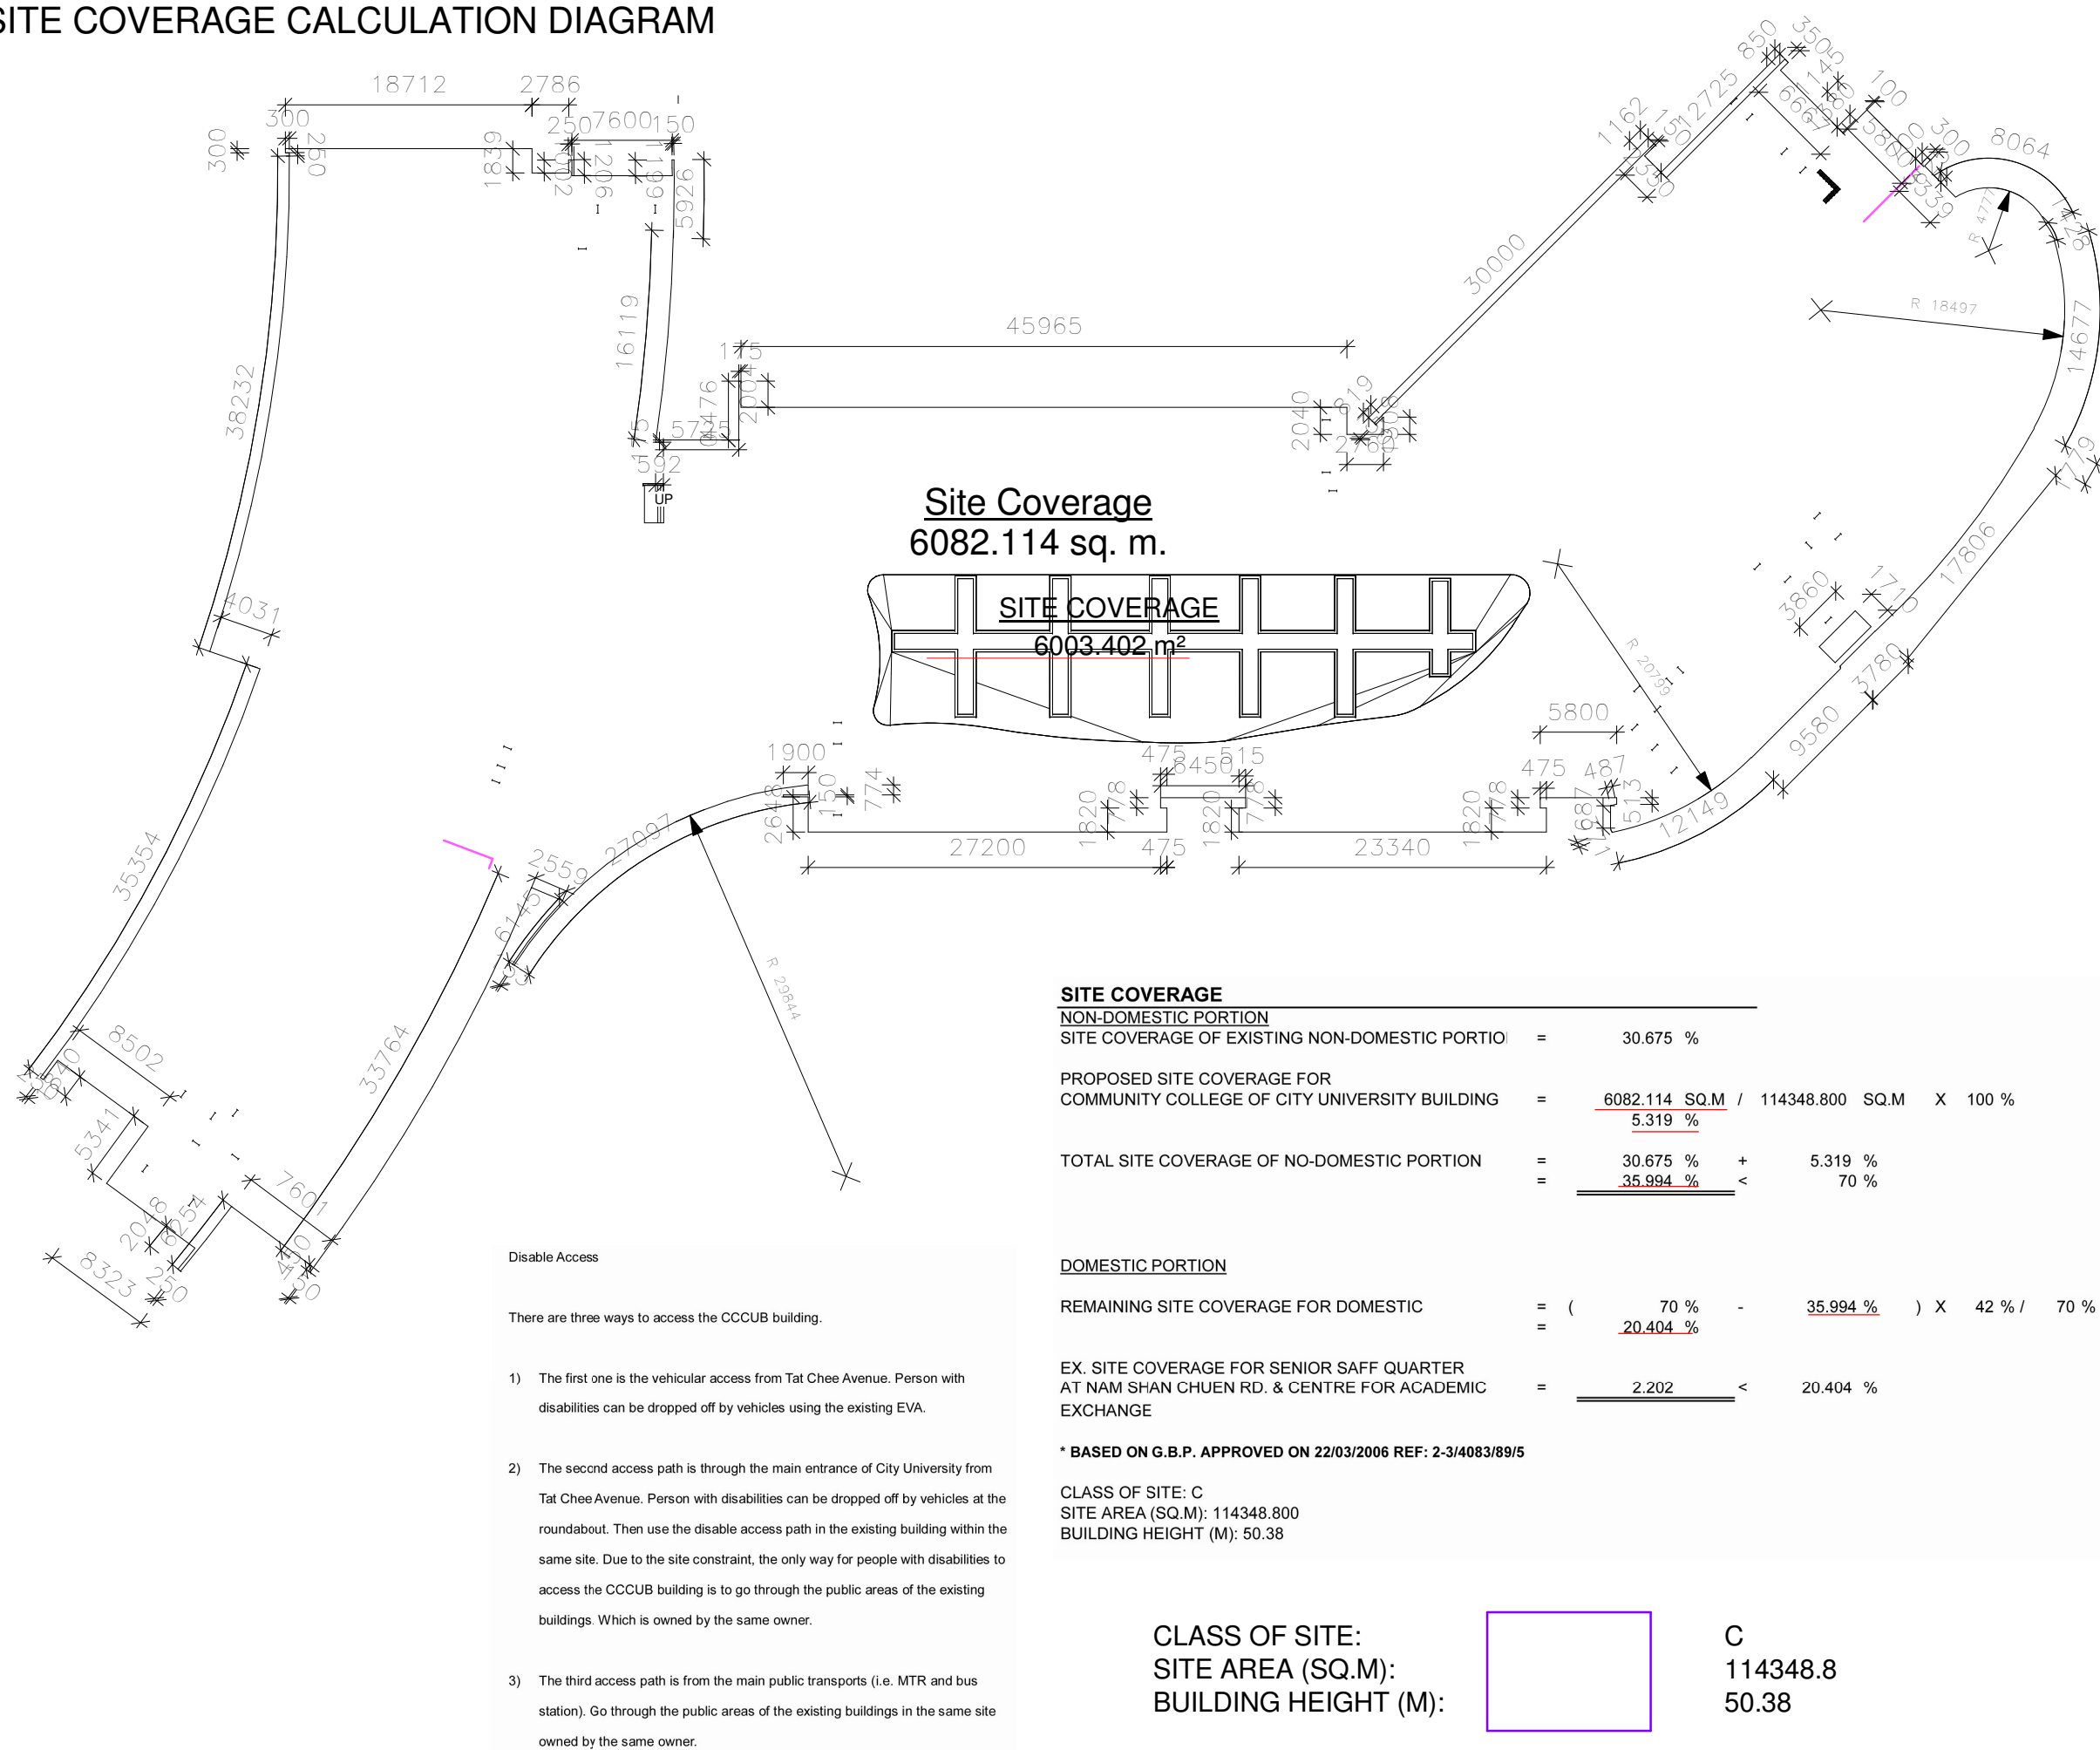

BLOCK PLAN 1:1000

Project	Client	Structure Engineer/ E & M	Design By	Project Number
COMMUNITY COLLEGE OF CITY UNIVERSITY BUILDING	Hyder Consulting	Quantity Surveyor	05595	05595
	Rider Levett Bucknall	Check By	DAV	Drawing
	Landscape Consultant	Approve By	DAV	Computer File
	Kenneth Ng & Associates Ltd.	Plot Date	02/01/06	Drawing Number
	Landscape and Environmental Consultants			595S000
Rev.	Issue Date	Initial	Description	Rev.
				B
				Scale
				As indicated @A1
				19th Floor
				1063 King's Road
				Quarry Bay
				Hong Kong
				T +852 2861 1728
				F +852 2529 6419
				E. hongkong@aedas.com
				aedas.com

SITE PLAN 1:2000

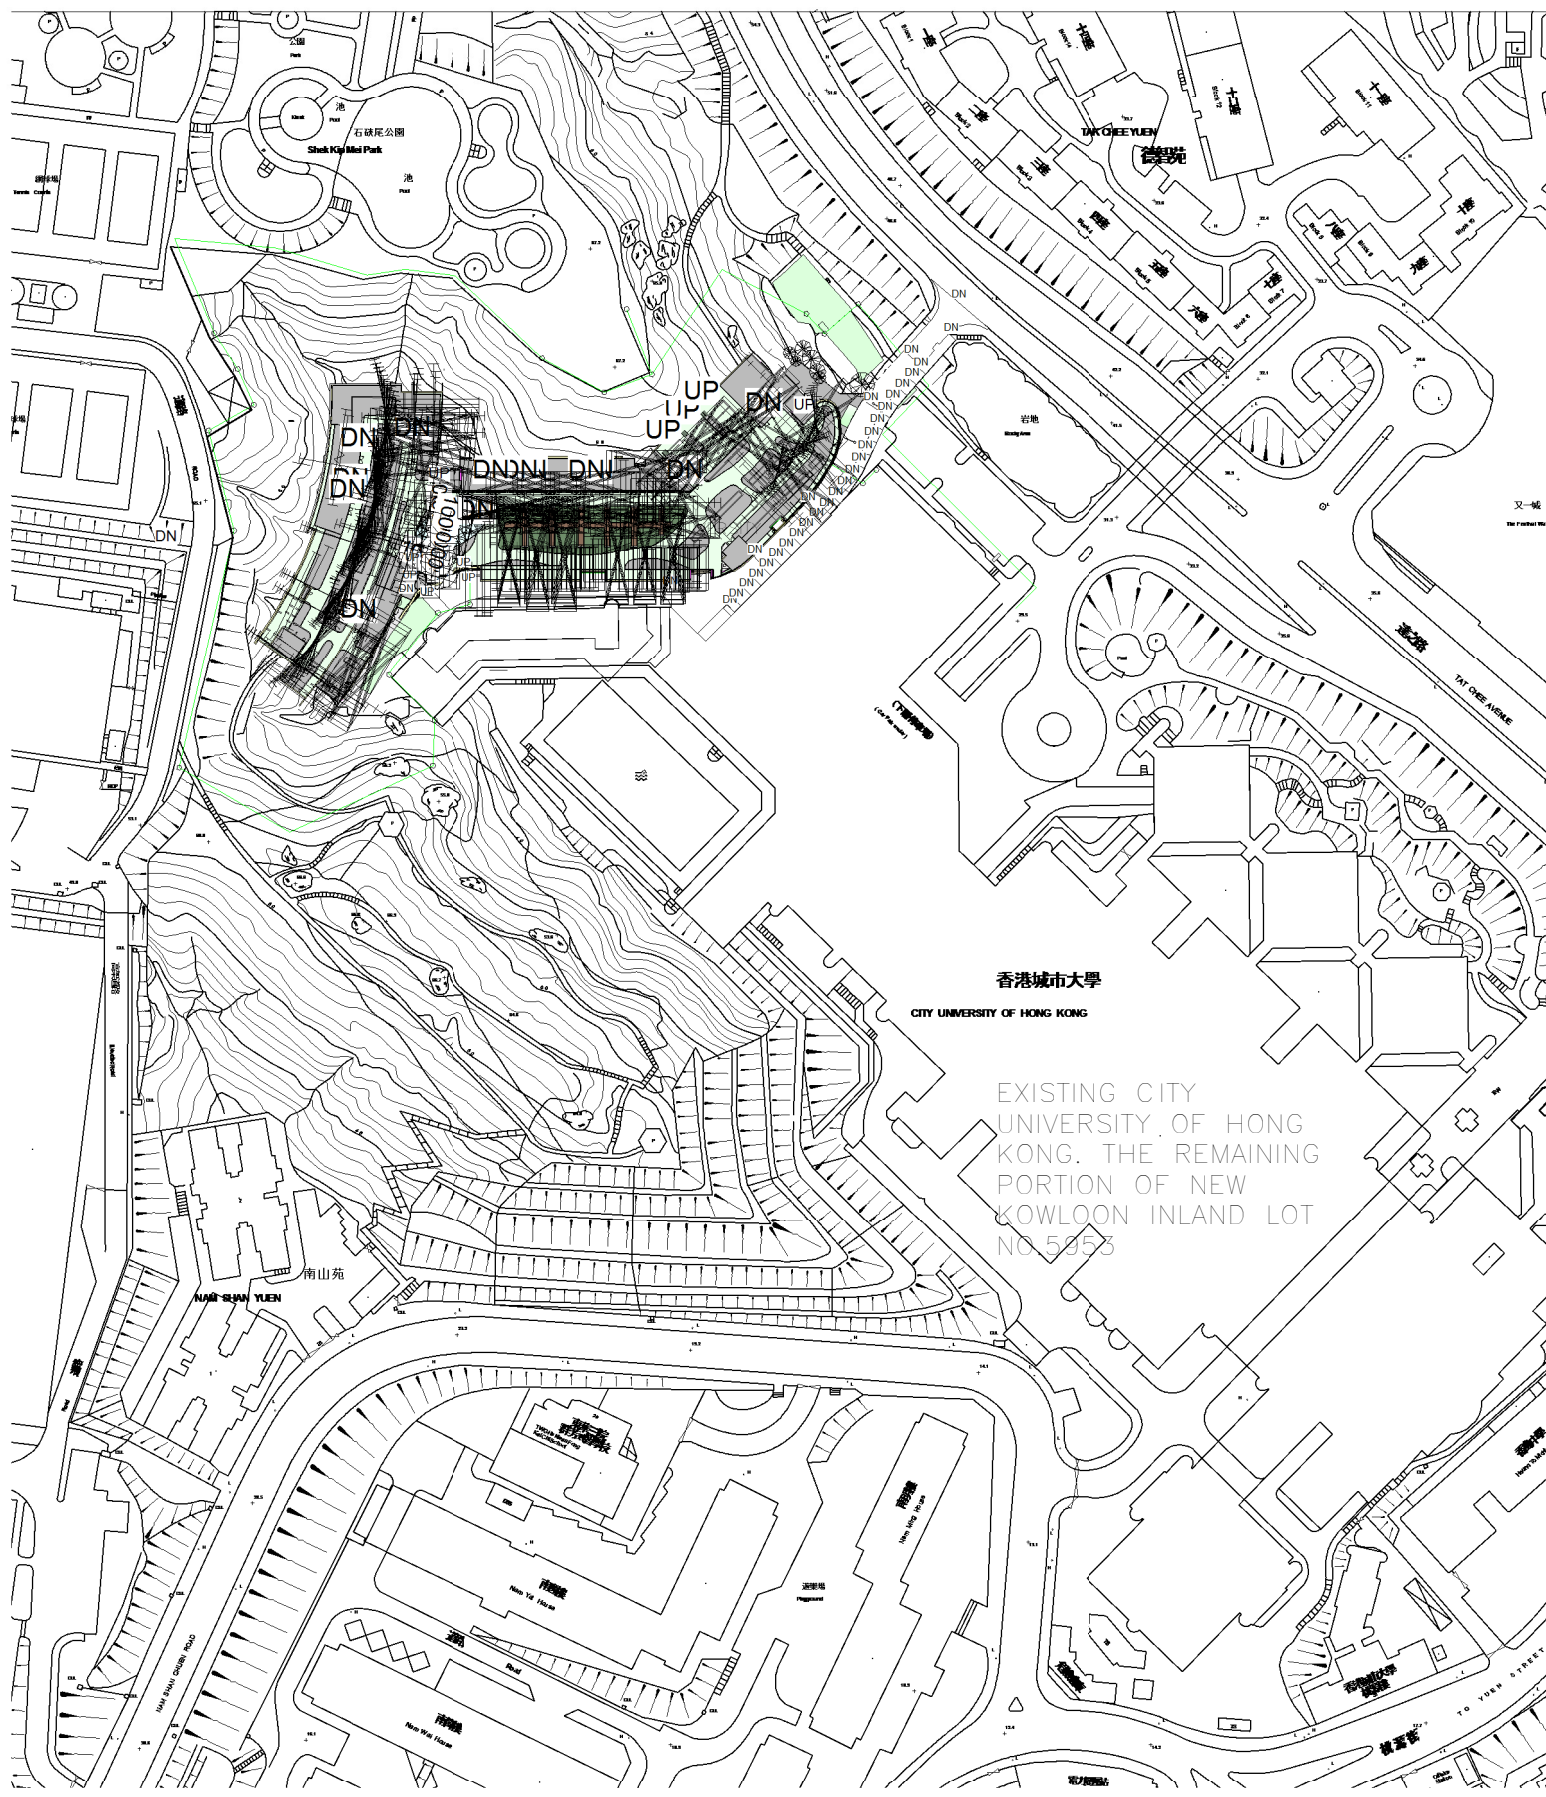

1

EVA__34.00_LG2-F

1 : 1000

2

EVA__37.80_LG1-F

1 : 1000

3

EVA__41.60_G-F

1 : 1000

4

EVA__45.60_1-F

1 : 1000

5

EVA__49.60_2-F

1 : 1000

6

EVA__53.80_3-F

1 : 1000

7

EVA__58.20_4-F

1 : 1000

8

EVA__62.00_5-F

1 : 1000

9

EVA__65.80_6-F

1 : 1000

*Hatch area represents the total length of the building facade served by the EVA

CALCULATION ON TOTAL LENGTH OF BUILDING FACADE TO BE SERVED BY EVA AND PERCENTAGE OF SUCH LENGTH OVER THE TOTAL LENGTH OF ALL THE PERIMETER WALLS OF THE BUILDING

TOTAL LENGTH OF THE BUILDING FACADE SERVED BY THE EVA																TOTAL (m)		
LG2F (in mm)	24163	1805	24480	1817	250	2100										54.615		
LG1F (in mm)	24163	1805	24480	1817	250	2100										54.615		
GF (in mm)	1100	22754	1730	22514	679	63250	308	100	94	9844						122.373		
1F (in mm)	1100	22384	1675	22843	1796	29100	1116	5450	1116	23350	1116	5350	577	100	363	9844	127.280	
2F (in mm)	1100	22045	1612	23172	2058	29100	1379	5450	1379	23350	1379	4855	868	10918			128.665	
3F (in mm)	1100	21689	1546	23519	2334	29100	1654	5450	1654	23350	1654	4855	1149	100	10756	379	130.289	
4F (in mm)	1100	21317	1477	23883	679	1925	1943	27175	1943	5450	1943	23350	1943	4855	1444	100	11363	131.890
5F (in mm)	1100	20995	1419	24198	679	1925	2192	27175	2192	5450	2192	23350	2192	4855	1698	100	11561	133.273
6F (in mm)	1100	20660	1359	24513	679	1925	2441	27175	2441	5450	2441	23350	2441	4855	2051	11760		134.641

PERCENTAGE									
LG2F	54.615	/	187.701	=	0.290968	=	29.10%	>	25%
LG1F	54.615	/	176.371	=	0.30966	=	30.97%	>	25%
GF	122.373	/	447.154	=	0.273671	=	27.37%	>	25%
1F	127.280	/	474.442	=	0.268273	=	26.83%	>	25%
2F	128.665	/	468.257	=	0.274774	=	27.48%	>	25%
3F	130.289	/	474.299	=	0.274698	=	27.47%	>	25%
4F	131.890	/	478.342	=	0.275723	=	27.57%	>	25%
5F	133.273	/	489.286	=	0.272383	=	27.24%	>	25%
6F	134.641	/	492.453	=	0.273409	=	27.34%	>	25%

TOTAL LENGTH OF THE BUILDING FACADE																									TOTAL (m)
LG2F (in mm)	9110	175	1975	10487	61006	11722	448	100	29717	1805	24480	4167	6655	6415	19439										187.701
LG1F (in mm)	9110	175	1975	10487	58407	4530	8178	8322	489	200	5975	7624	474	100	29873	1805	24480	1817	250	2100					176.371
GF (in mm)	11821	77143	4499	8176	8320	631	200	5994	7650	474	100	6165	23552	1730	22514	679	63250	308	100	94					447.154
	9844	13751	4061	3661	1762	3621	2431	2178	1527	2871	2896	1894	3870	3149	3050	1222	1007	5879	125	5200					
	875	298	875	300	950	300	7665	300	5585	75	650	950	75	4883	100	225	23914	52336	6559	9500					
	175	6150	175	646	1566	4628																			
1F (in mm)	27399	37195	2360	33679	8711	5368	8321	833	200	6012	7650	474	100	29516	1675	22843	1796	29100	1116	5450					474.442
	1116	23350	1116	5350	577	100	363	9844	9516	51	4235	3850	1150	109	4338	2923	2353	2223	1590	2461					
	2245	1338	2512	4882	2622	2752	1006	5879	125	5800	950	300	1425	2192	44371	41159	9250	9900	2476	5750					
	175	646	15666	4628																					
2F (in mm)	10789	200	16632	37355	2360	33684	8736	5367	8321	1009	200	6031	7672	474	100	29344	1612	23172	2058	29100					468.257
	1379	5450	1379	23350	1379	4855	868	10918	9546	682	3932	563	9547	3574	7186	3584	3580	3324	3278	1553					
	1662	6877	125	5800	950	300	1425	2192	35133	47674		2735	9900	2476	5750	175	646	15666	4628						
3F (in mm)	7952	25	2837	175	16632	37379	2360	33693	8711	5367	8320	1169	200	6051	7650	474	100	29159	1546	23519					474.299
	2334	29100	1654	5450	1654	23350	1654	4855	1149	100	10756	379	9538	931	3932	838	9515	3639	7267	3544					
	3597	3594	3131	1711	1820	6875	125	5800	950	300	1425	7417	40358	40287	2735	9875	2451	5775	175	646					
	15666	4628																							
4F (in mm)	7986	25	2777	200	16657	37503	2254	33525	8736	5367	8296	1387	200	6072	7626	475	98	28967	1477	23883					478.342
	679	1925	1943	27175	2192	5450	2192	23350	2192	4855	1698	100	11561	9535	1417	3930	1325	9556	3615	7302					
	3621	3608	3610	3231	2522	1365	6875	125	5800	950	300	1425	7417	39410	5040	1020	6740	350	29175	2735					
	9900	2451	5750	175	646	15666	4628																		
5F (in mm)	7950	25	2837	1714	18362	38440	4031	33511	8727	5367	8323	1556	200	6089	7650	475	98	28802	1419	24198					489.286
	679	1925	2192	27175	2192	5450	2192	23350	2192	4855	1698	100	11561	9535	1417	3930	1325	9556	3615	7302					
	3650	3596	3650	3337	2645	1494	6875	125	5800	950	300	1425	7417	11875	2500	27834	2506	2810	3015	46065					
	2451	5750	175	646	15666	4628																			
6F (in mm)	7750	1226	200	1199	2837	1714	18362	1573	5600	31304	4031	33507	8727	5367	8322	1720	200	6108	7626	475					492.453
	98	28644	1359	24513	679	1925	2441	27175	2441	5450	2441	23350	2441	4855	2051	11760	9527	1666	3930	1516					
	9650	3608	7375	3774	3662	3497	3402	2905	1532	6875	125	5800	950	300	1425	7417	11875	2500	27834	1556					
	2810	2065	46065	2476	5750	175	646	15666	4628																

Project COMMUNITY COLLEGE OF CITY UNIVERSITY BUILDING	Client 	Structure Engineer/ E & M					Design By	Project Number 05595			 19th Floor 1063 King's Road Quarry Bay Hong Kong T +852 2861 1728 F +852 2529 6419 E hongkong@aedas.com aedas.com	
		Hyder Consulting					Draw By	Drawing EVA PLAN				
		Quantity Surveyor Rider Levett Bucknall					Check By DAV	Computer File				
		Landscape Consultant Kenneth Ng & Associates Ltd.	-	-	-	-	Approve By DAV	Drawing Number 595S002	Rev. B	Scale 1 : 1000 @A1		
		Landscape and Environmental Consultants	Rev.	Issue Date	Initial	Description	Plot Date 03/07/07					



Project
COMMUNITY COLLEGE OF
CITY UNIVERSITY
BUILDING

Client
 香港城市大學
City University
of Hong Kong

Structure Engineer/ E & M
Hyder Consulting
Quantity Surveyor
Rider Levett Bucknall
Landscape Consultant
Kenneth Ng & Associates Ltd.
Landscape and Environmental Consultants

Design By	
Draw By	
Check By	DAV
Approve By	DAV
Plot Date	02/01/06

Project Number	05595
Drawing	PLAN +34.00_LG2/F
Computer File	
Drawing Number	595S010
Rev.	B
Scale	1: 200 @A1

19th Floor	1063 King's Road	Quarry Bay	Hong Kong
T +852 2861 1728	F +852 2529 6419	E hongkong@aedas.com	aedas.com

Design By
Draw By
Check By
DAV
Approve By
DAV
Plot Date
02/01/06

Project Number
05595
Drawing
PLAN +34.00_LG2/F
Computer File

Drawing Number
595S010


Rev.
B

Scale
1: 200
@A1

19th Floor
1063 King's Road
Quarry Bay
Hong Kong

 **Aedas**

T +852 2861 1728
F +852 2529 6419
E hongkong@aedas.com
aedas.com

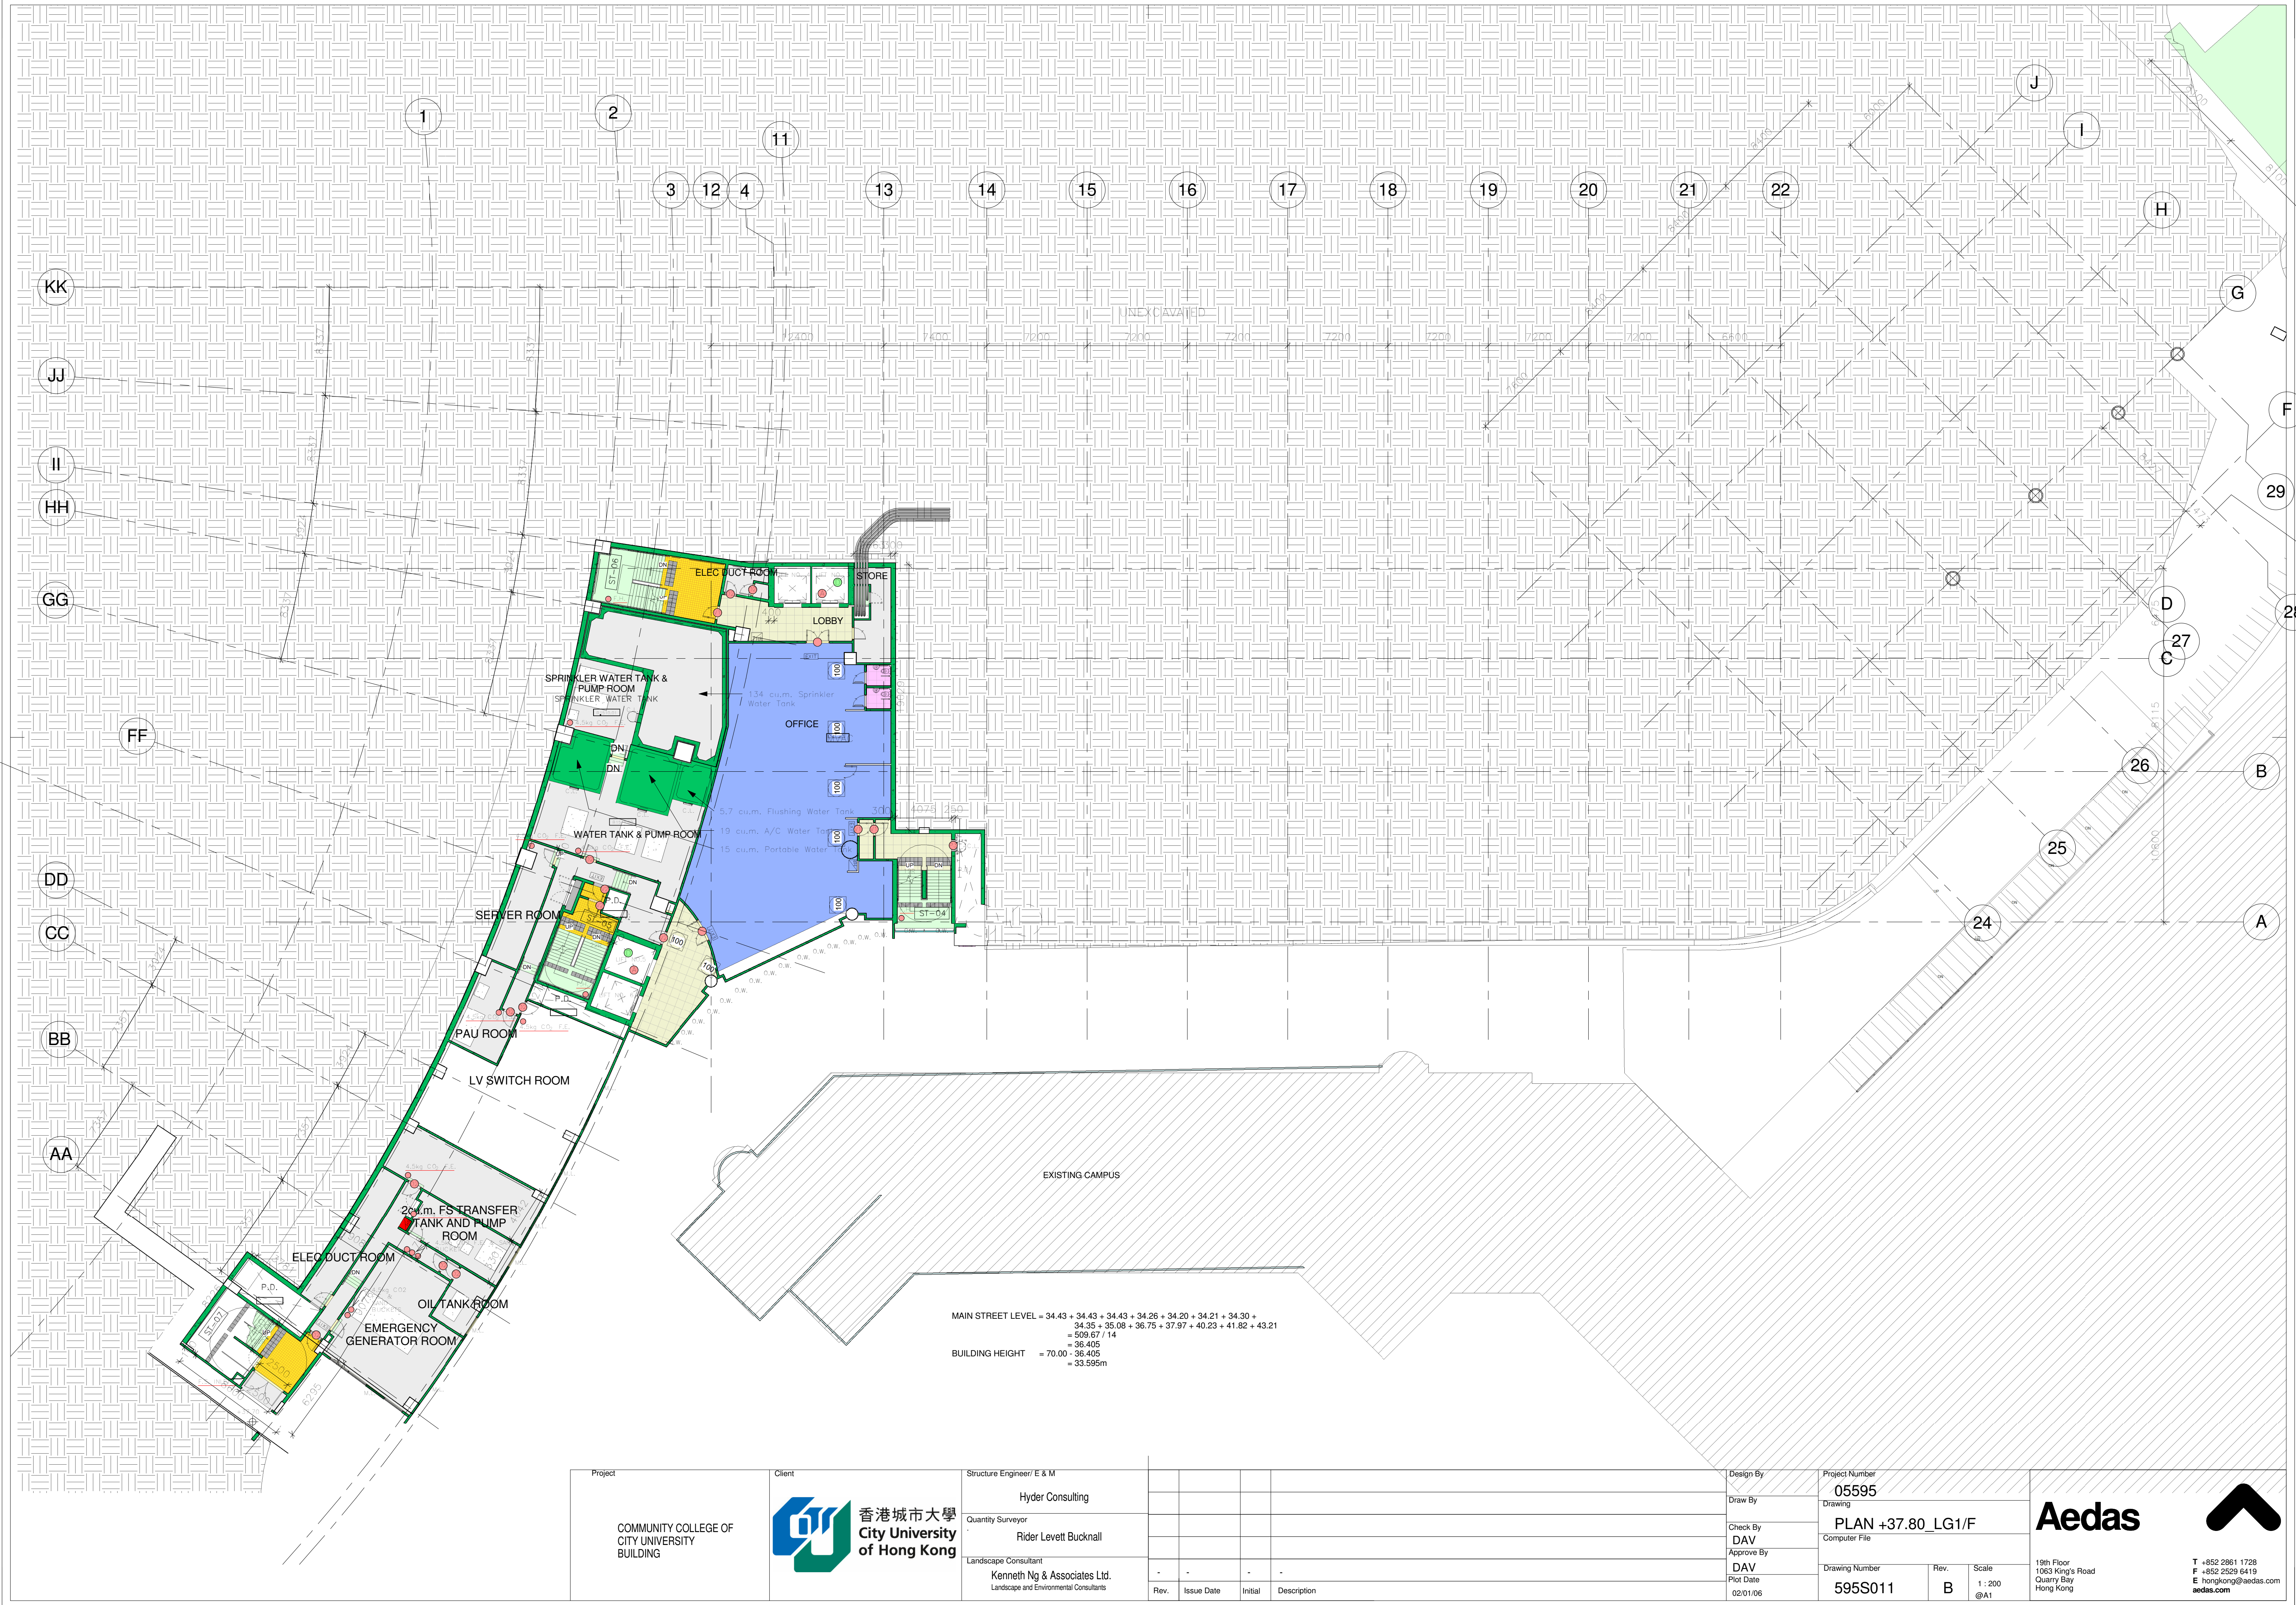

Project
COMMUNITY COLLEGE OF
CITY UNIVERSITY
BUILDING

Client
 香港城市大學
City University
of Hong Kong


Structure Engineer/ E & M
Hyder Consulting
Quantity Surveyor
Rider Levett Bucknall
Landscape Consultant
Kenneth Ng & Associates Ltd.
Landscape and Environmental Consultants

Rev.	Issue Date	Initial	Description
-	-	-	-

Design By
Draw By
Check By
DAV
Approve By
DAV
Plot Date
02/01/06

Project Number
05595
Drawing
PLAN +37.80_LG1/F
Computer File
Drawing Number
595S011
Rev.
B
Scale
1: 200
@A1


19th Floor
1063 King's Road
Quarry Bay
Hong Kong
T +852 2861 1728
F +852 2529 6419
E hongkong@aedas.com
aedas.com

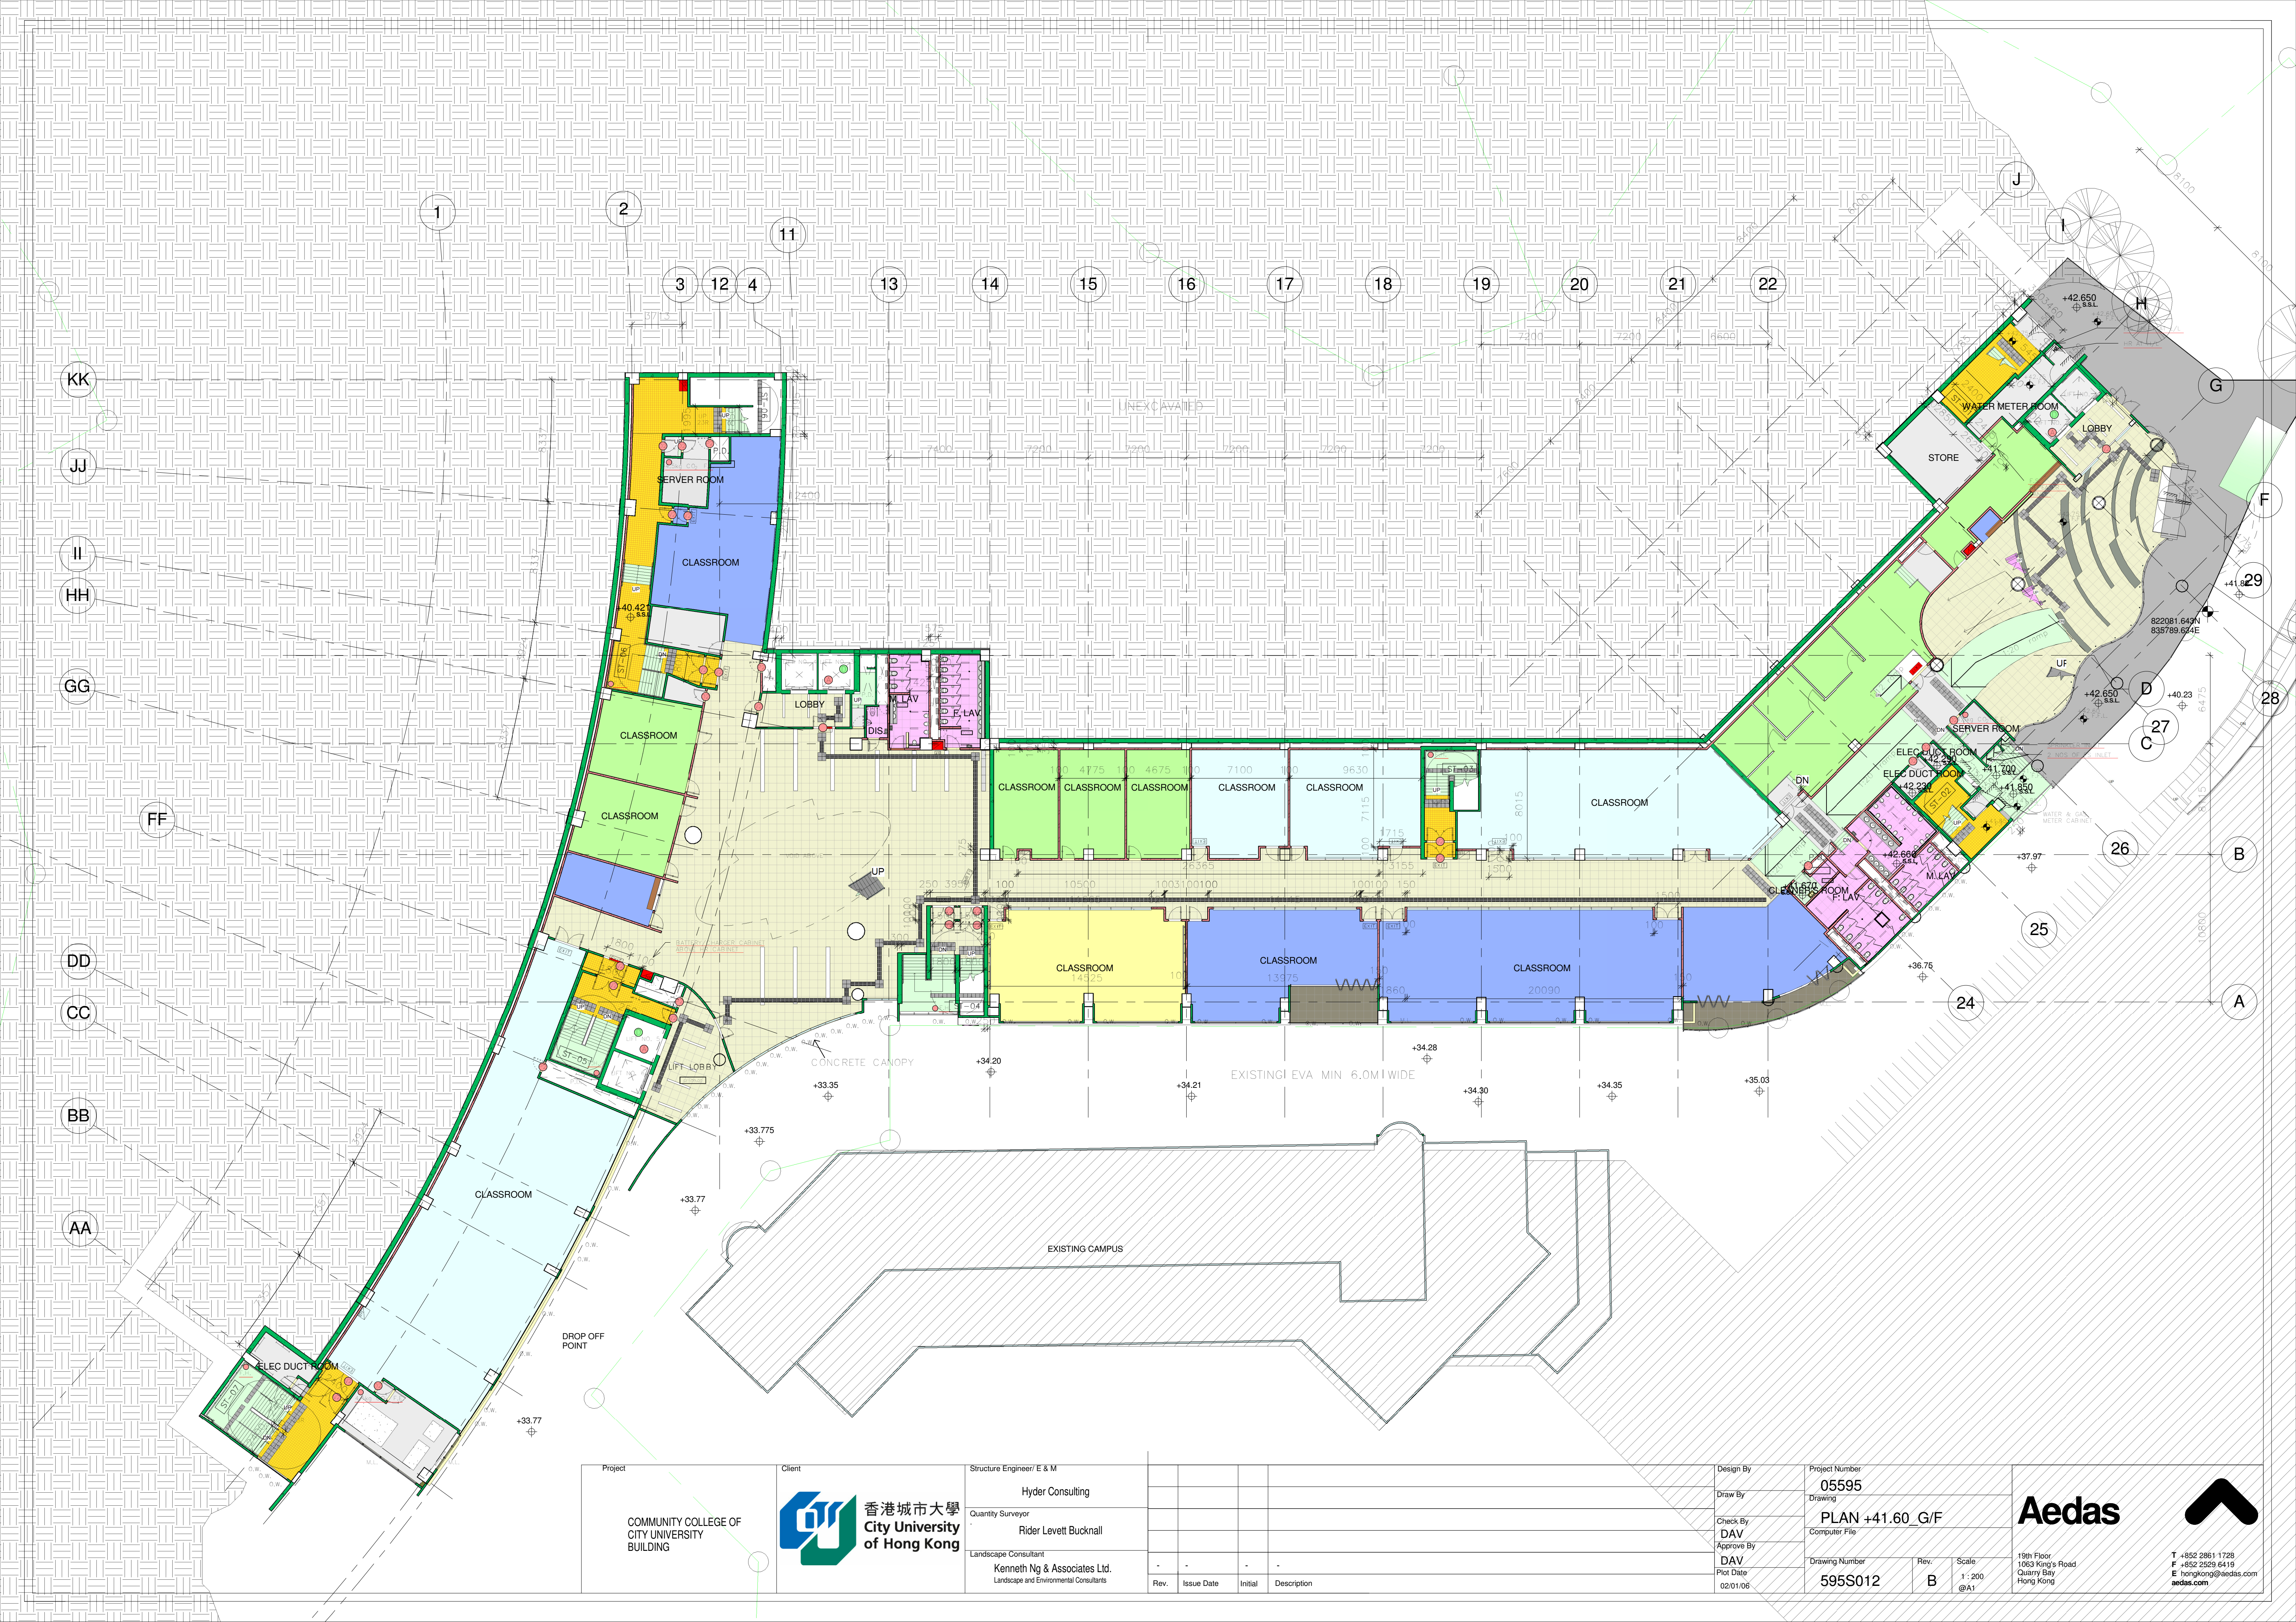

Project
COMMUNITY COLLEGE OF
CITY UNIVERSITY
BUILDING

Client
 香港城市大學
City University
of Hong Kong


Structure Engineer/ E & M
Hyder Consulting
Quantity Surveyor
Rider Levett Bucknall
Landscape Consultant
Kenneth Ng & Associates Ltd.
Landscape and Environmental Consultants

Rev.	Issue Date	Initial	Description
-	-	-	-

Design By
Draw By
Check By
DAV
Approve By
DAV
Plot Date
02/01/06

Project Number
05595
Drawing
PLAN +41.60_G/F
Computer File
Drawing Number
595S012
Rev.
B
Scale
1: 200
@A1


19th Floor
1063 King's Road
Quarry Bay
Hong Kong
T +852 2861 1728
F +852 2529 6419
E hongkong@aedas.com
aedas.com

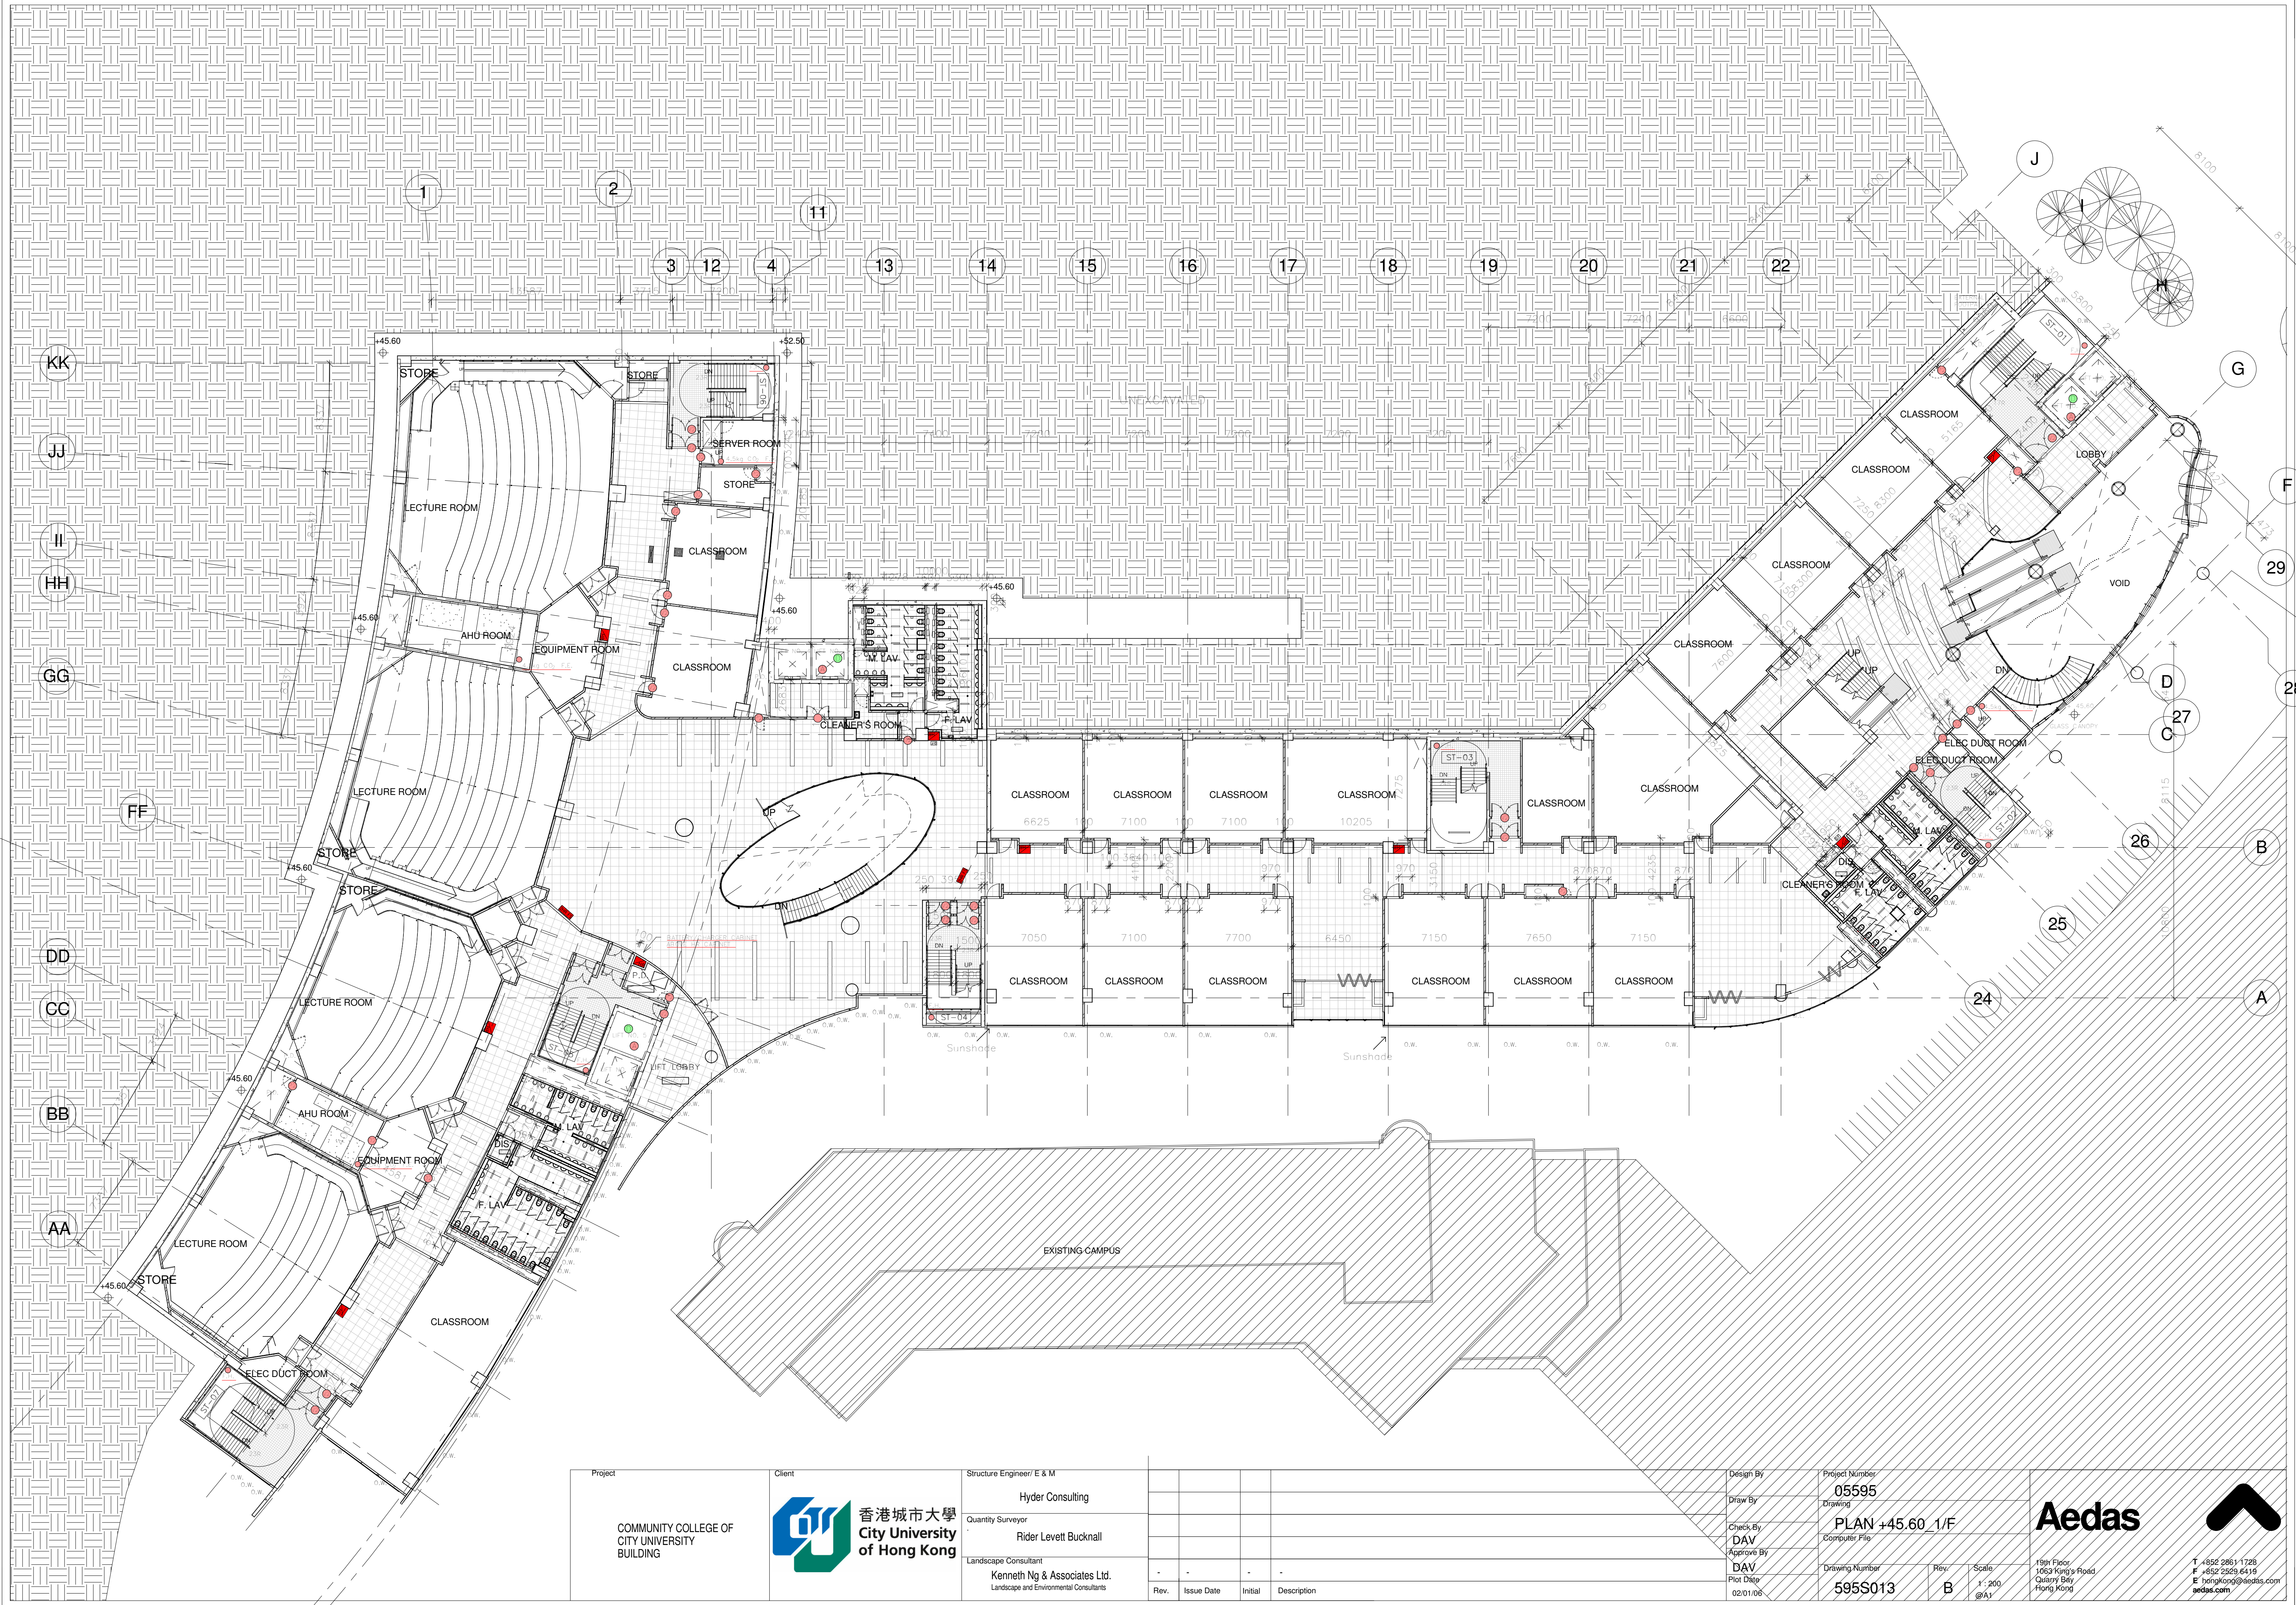

Project
COMMUNITY COLLEGE OF
CITY UNIVERSITY
BUILDING

Client
 香港城市大學
City University
of Hong Kong

Structure Engineer/ E & M
Hyder Consulting
Quantity Surveyor
Rider Levett Bucknall
Landscape Consultant
Kenneth Ng & Associates Ltd.
Landscape and Environmental Consultants

Rev.	Issue Date	Initial	Description
-	-	-	-

Design By
Draw By
Check By
DAV
Approve By
DAV
Plot Date
02/01/06

Project Number
05595
Drawing
PLAN +45.60_1/F
Computer File
Drawing Number
595S013
Rev.
B
Scale
1: 200
@A3


19th Floor
1063 King's Road
Quarry Bay
Hong Kong
T +852 2861 1726
F +852 2529 6419
E hongkong@aedas.com
aedas.com



Project
COMMUNITY COLLEGE OF
CITY UNIVERSITY
BUILDING

Client
 香港城市大學
City University
of Hong Kong

Structure Engineer/ E & M
Hyder Consulting
Quantity Surveyor
Rider Levett Bucknall
Landscape Consultant
Kenneth Ng & Associates Ltd.
Landscape and Environmental Consultants

Rev.	Issue Date	Initial	Description
-	-	-	-

Design By
Draw By
Check By
DAV
Approve By
DAV
Plot Date
02/01/06

Project Number
05595
Drawing
PLAN +49.60_2/F
Computer File
Drawing Number
595S014
Rev.
B
Scale
1: 200
@A1


19th Floor
1063 King's Road
Quarry Bay
Hong Kong
T +852 2861 1728
F +852 2529 6419
E hongkong@aedas.com
aedas.com



Project
COMMUNITY COLLEGE OF
CITY UNIVERSITY
BUILDING

Client
 香港城市大學
City University
of Hong Kong


Structure Engineer/ E & M
Hyder Consulting
Quantity Surveyor
Rider Levett Bucknall
Landscape Consultant
Kenneth Ng & Associates Ltd.
Landscape and Environmental Consultants

Rev.	Issue Date	Initial	Description
-	-	-	-
-	-	-	-
-	-	-	-
-	-	-	-

Design By
Draw By
Check By
DAV
Approve By
DAV
Plot Date
02/01/06

Project Number
05595
Drawing
PLAN +53.80_3/F
Computer File
Drawing Number
595S015
Rev.
B
Scale
1: 200
@A1

 **Aedas**
19th Floor
1063 King's Road
Quarry Bay
Hong Kong
T +852 2861 1728
F +852 2529 6419
E hongkong@aedas.com
aedas.com

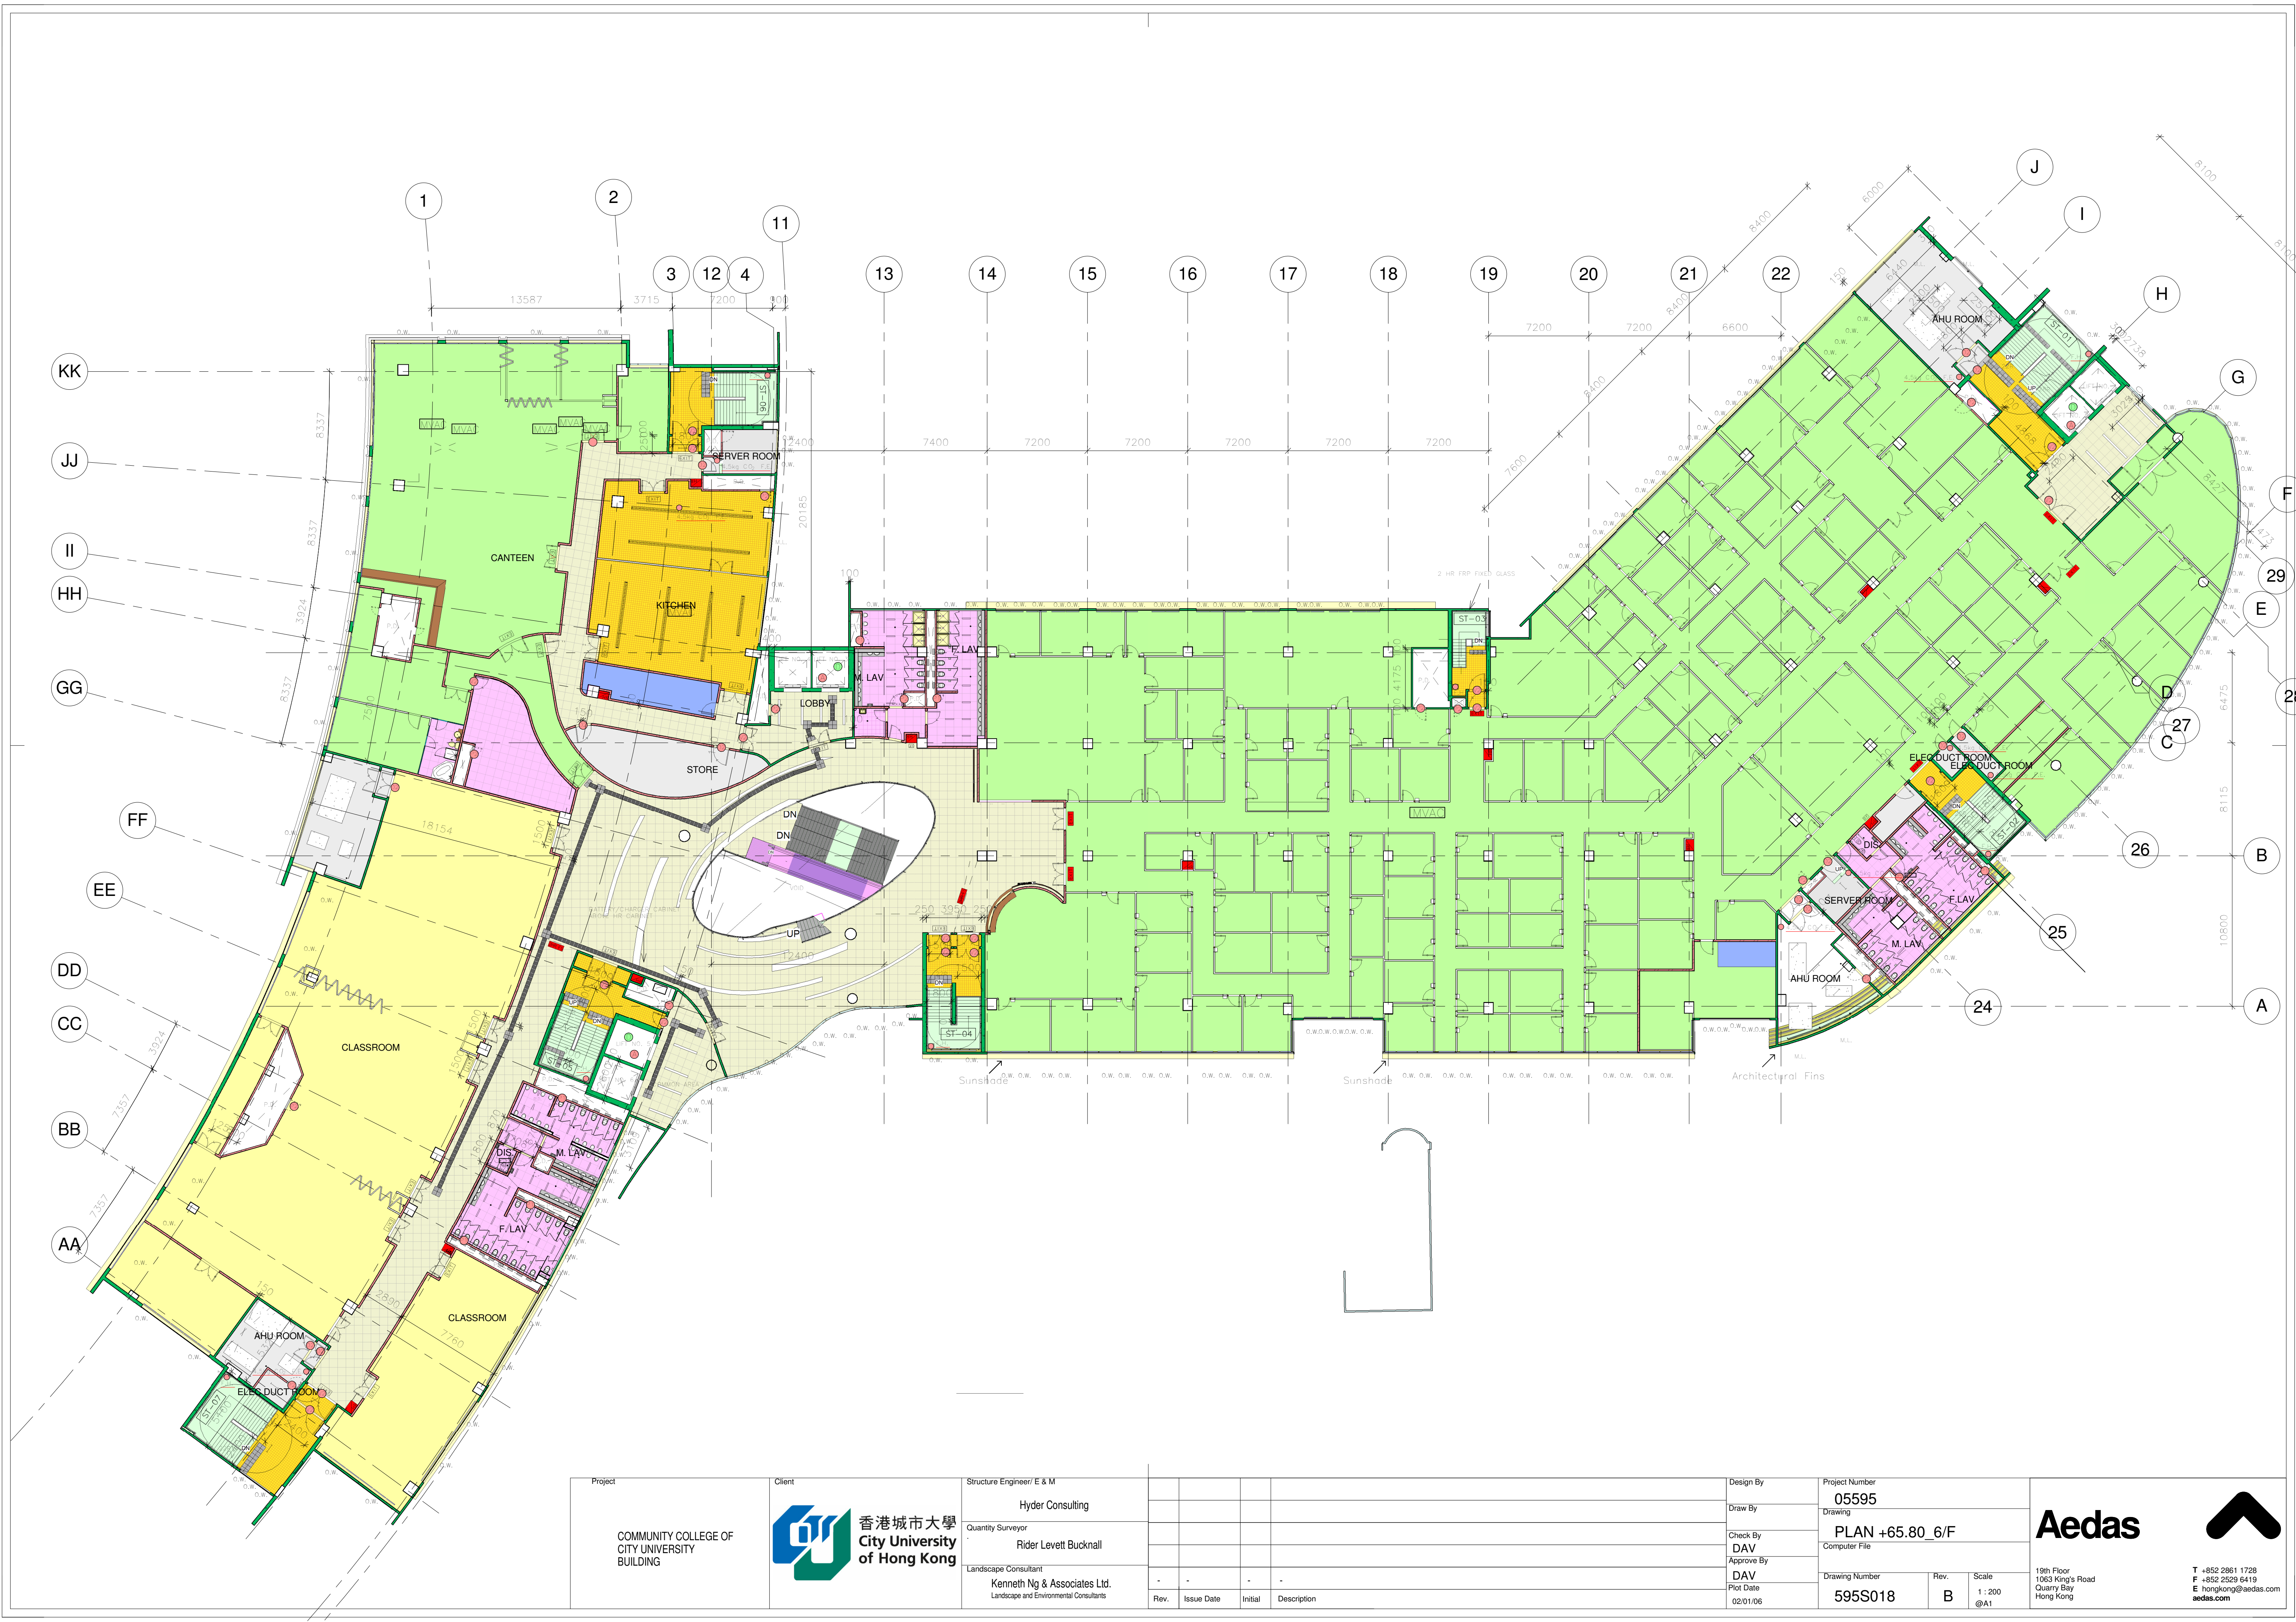

Project
COMMUNITY COLLEGE OF
CITY UNIVERSITY
BUILDING


Client
 香港城市大學
City University
of Hong Kong

Structure Engineer/ E & M					
Hyder Consulting					
Quantity Surveyor					
Rider Levett Bucknall					
Landscape Consultant					
Kenneth Ng & Associates Ltd.					
Landscape and Environmental Consultants					
Rev.	Issue Date	Initial	Description		

Design By
Draw By
Check By
DAV
Approve By
DAV
Plot Date
02/01/06

Project Number
05595
Drawing
PLAN +65.80_6/F
Computer File
Drawing Number
595S018
Rev.
B
Scale
1: 200
@A1

 **Aedas**
19th Floor
1063 King's Road
Quarry Bay
Hong Kong
T +852 2861 1728
F +852 2529 6419
E hongkong@aedas.com
aedas.com

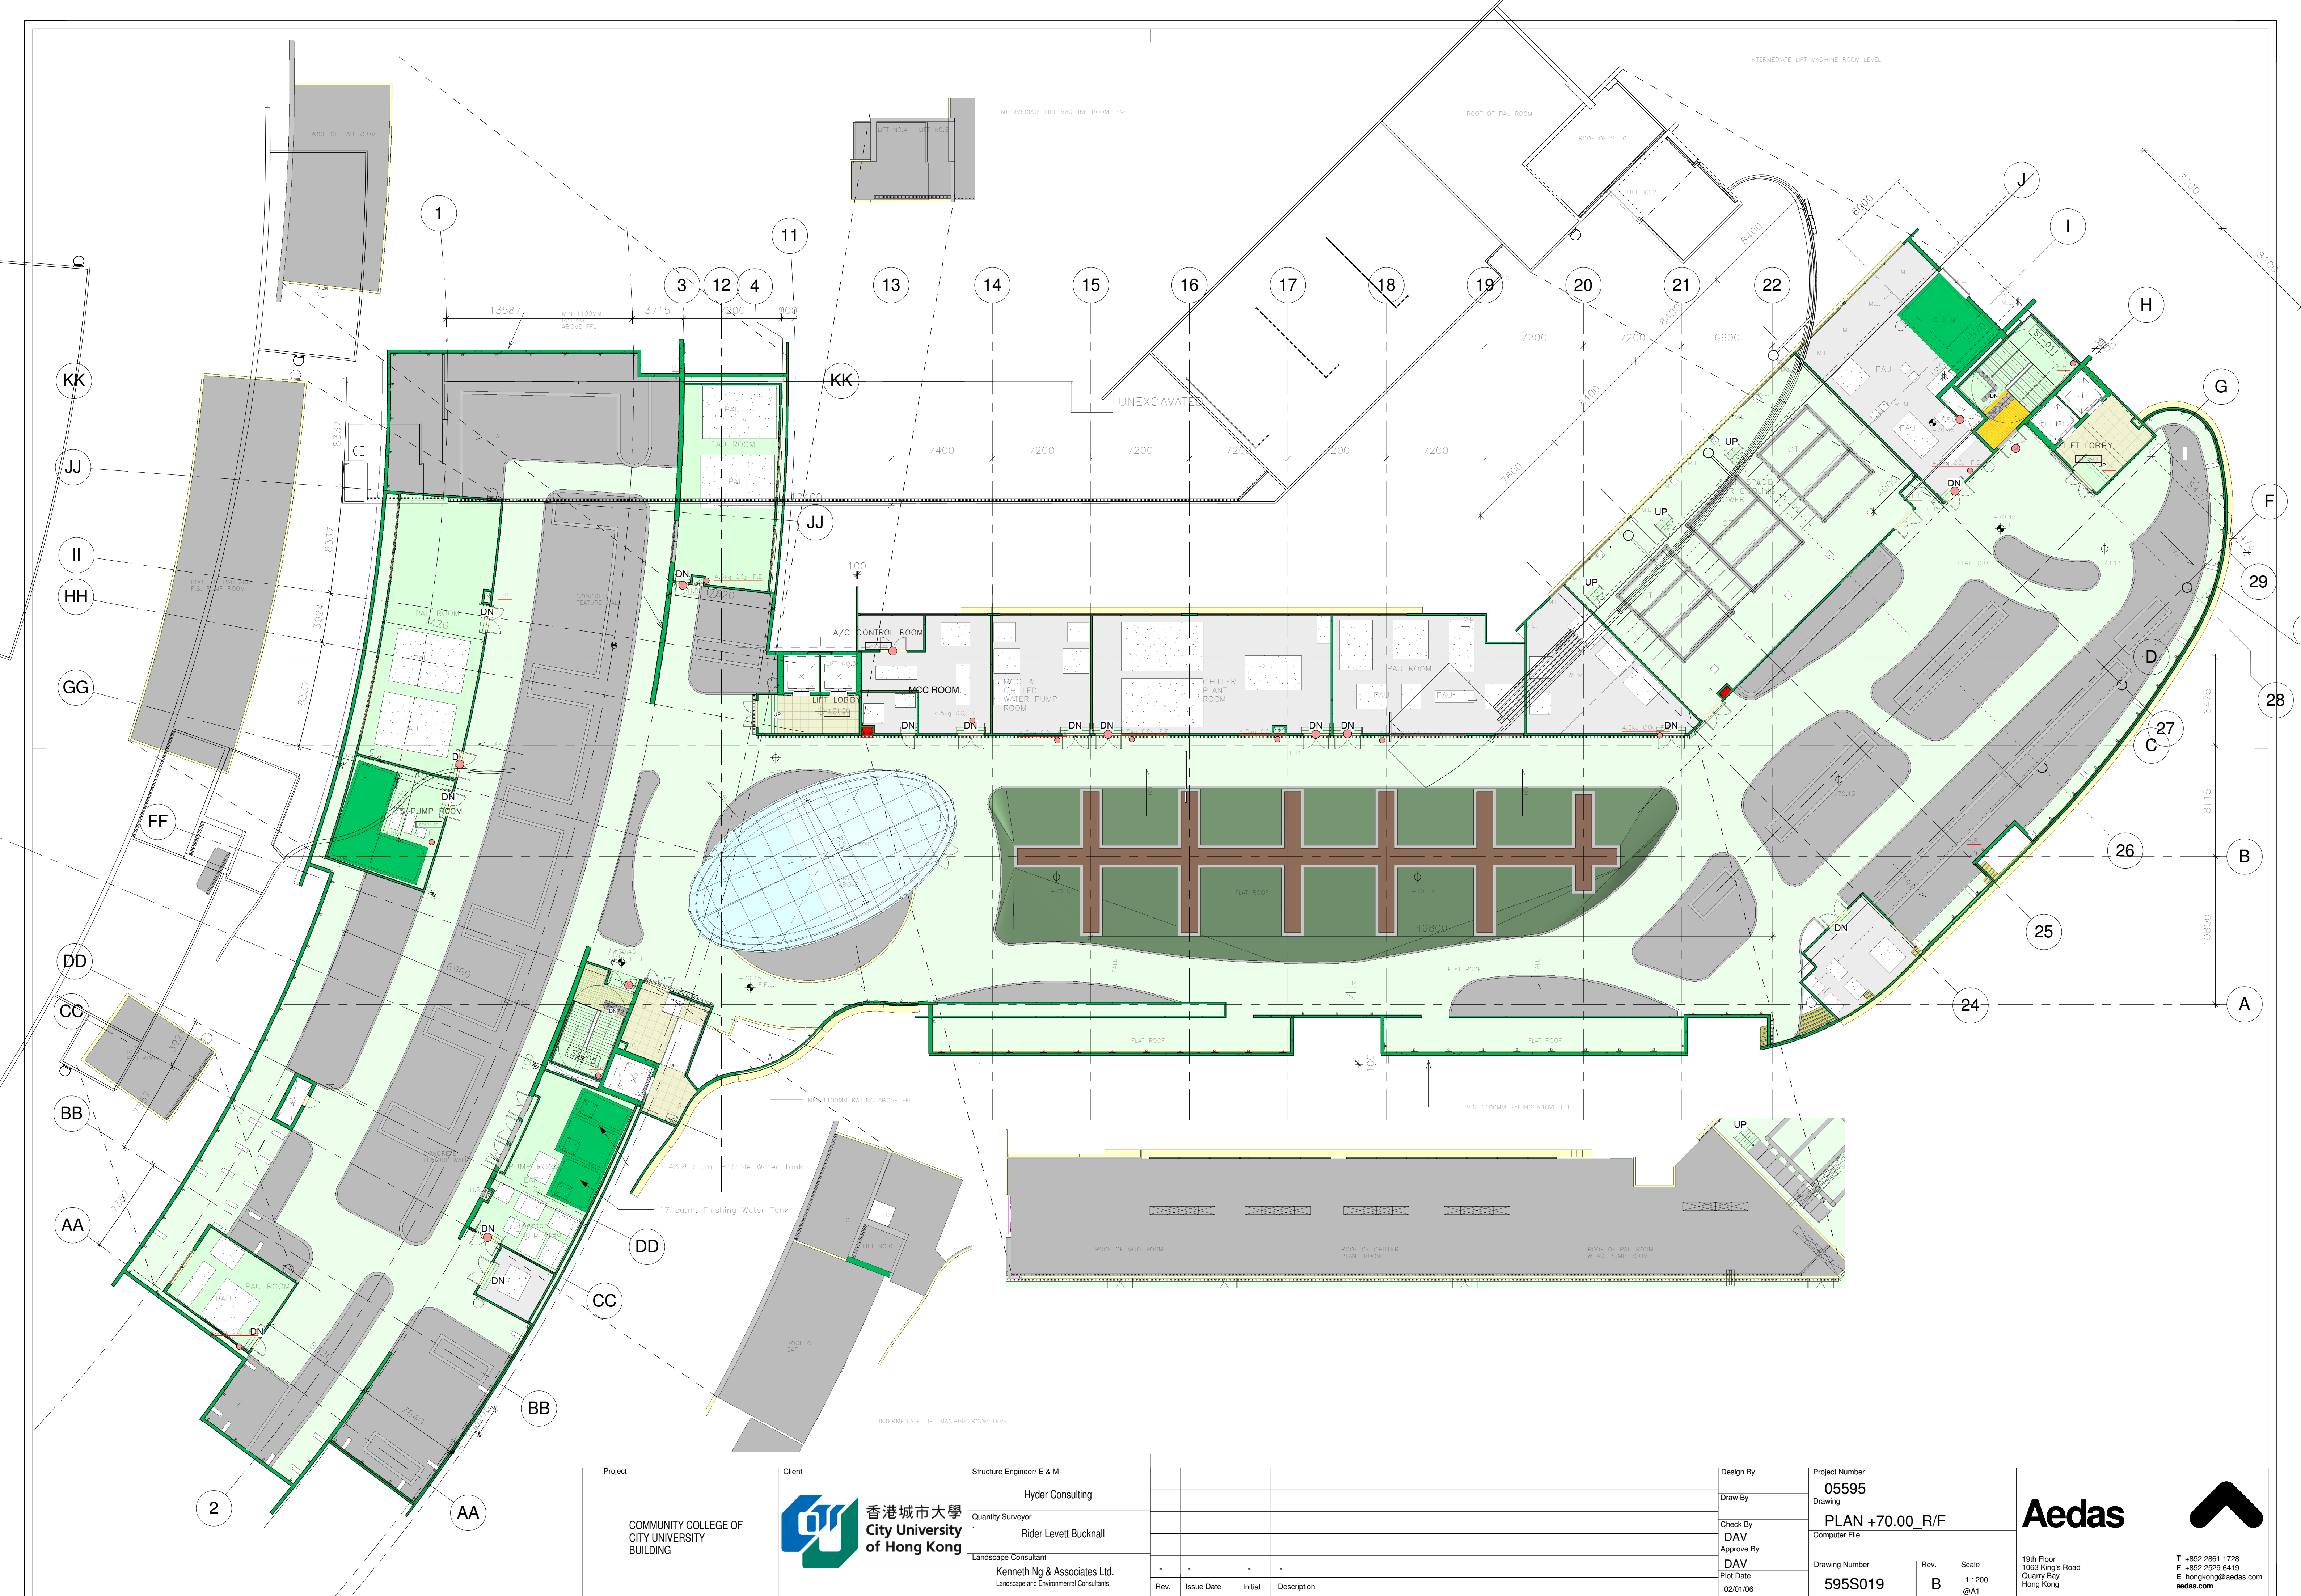

Project
COMMUNITY COLLEGE OF
CITY UNIVERSITY
BUILDING

Client
 香港城市大學
City University
of Hong Kong

Structure Engineer/ E & M
Hyder Consulting
Quantity Surveyor
Rider Levett Bucknall
Landscape Consultant
Kenneth Ng & Associates Ltd.
Landscape and Environmental Consultants

Rev.	Issue Date	Initial	Description
-	-	-	-

Design By
Draw By
Check By
DAV
Approve By
DAV
Plot Date
02/01/06

Project Number
05595
Drawing
PLAN +70.00_R/F
Computer File
Drawing Number
595S019
Rev.
B
Scale
1 : 200
@A1


19th Floor
1063 King's Road
Quarry Bay
Hong Kong
T +852 2861 1728
F +852 2529 6419
E hongkong@aedas.com
aedas.com

Project	Client	Structure Engineer/ E & M					Design By	Project Number			Drawing						
			Hyder Consulting					05595									
			Quantity Surveyor									PLAN +77.80 _UR/F					
			Rider Levett Bucknall					Check By				Computer File					
								DAV									
Landscape Consultant	Kenneth Ng & Associates Ltd. Landscape and Environmental Consultants	-	-	-	-	-	DAV	Drawing Number			Rev.	Scale	19th Floor 1063 King's Road Quarry Bay Hong Kong				
								595S020									
								Plot Date									
			Rev.	Issue Date	Initial	Description	08/14/06			@A1							

COMMUNITY COLLEGE OF
CITY UNIVERSITY
BUILDING



Hyder Consulting

Rider Levett Bucknall

Kenneth Ng & Associates Ltd.
Landscape and Environmental Consultants

Project Number
05595

Drawing
PLAN +77.80 _UR/F

Computer File

Drawing Number
595S020

Rev.
B

Scale
@A1

Aedas




19th Floor
1063 King's Road
Quarry Bay
Hong Kong

T +852 2861 1728
F +852 2529 6419
E hongkong@aedas.com
aedas.com



1 Elevation 1
1 : 200

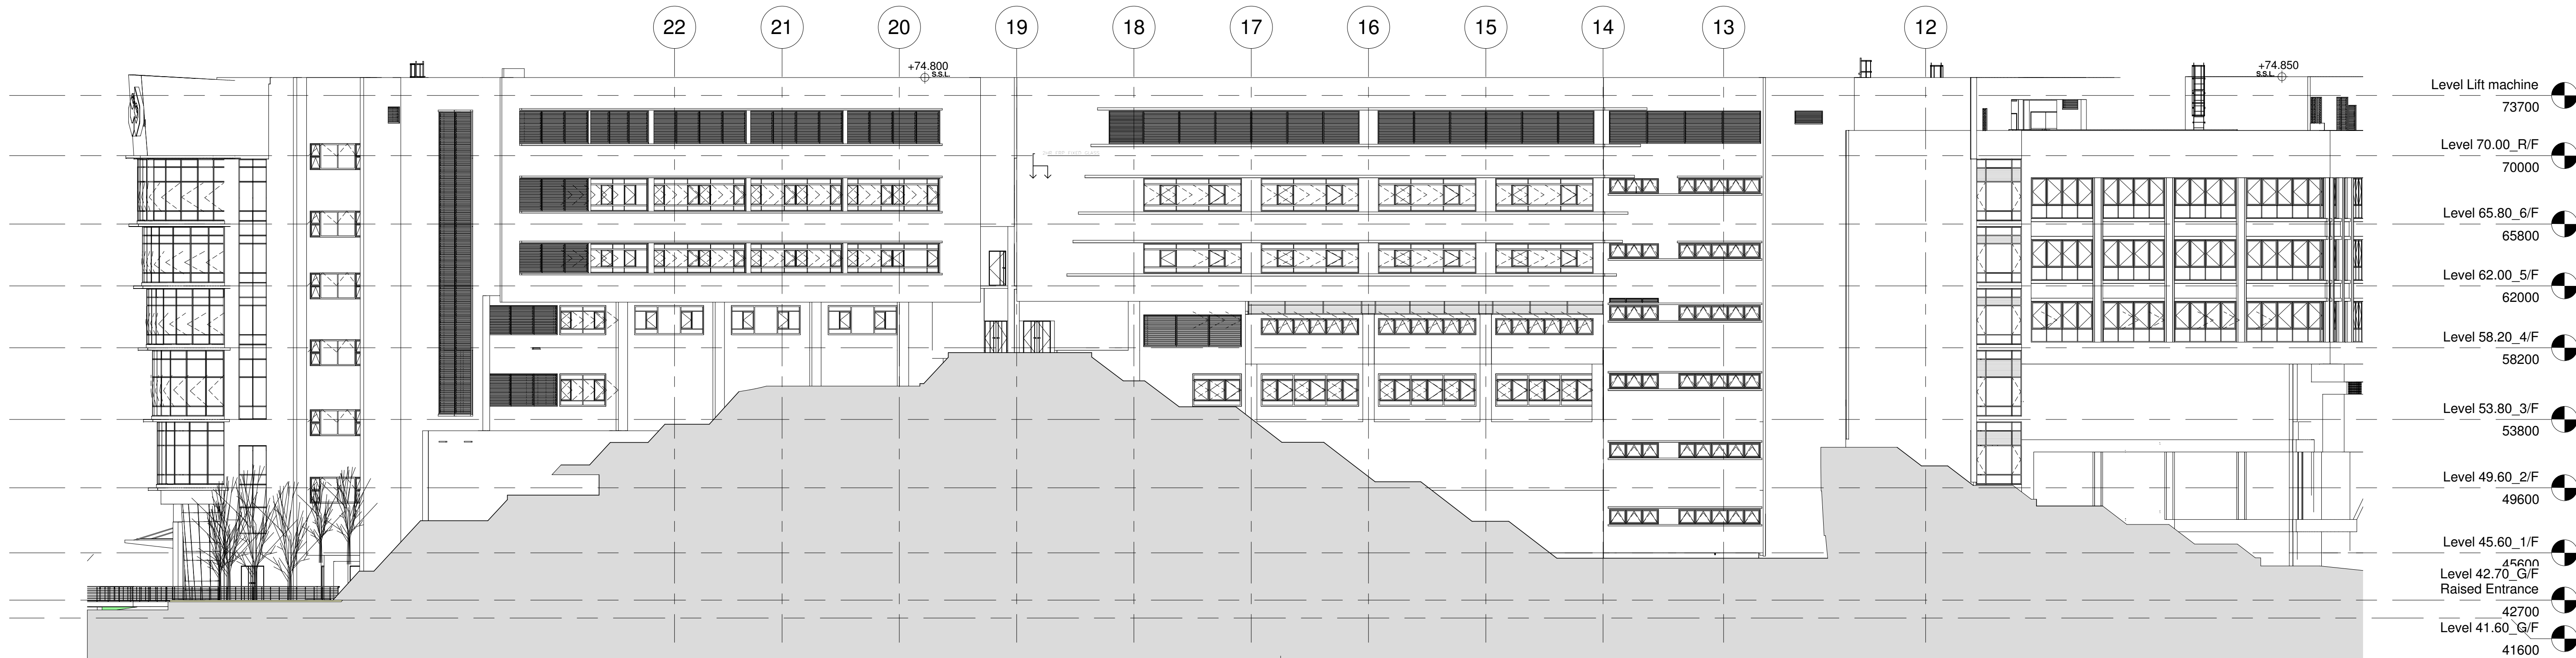

2 Elevation 3
1 : 200

Project
COMMUNITY COLLEGE OF
CITY UNIVERSITY
BUILDING



Client
Hyder Consulting
Quantity Surveyor
Rider Levett Bucknall
Landscape Consultant
Kenneth Ng & Associates Ltd.
Landscape and Environmental Consultants


Rev.	Issue Date	Initial	Description
-	-	-	-

Design By
Draw By
Check By
DAV
Approve By
DAV
Plot Date
08/14/06

Project Number
05595
Drawing
ELEVATIONS
Computer File
Drawing Number
595S100

Rev.
B

Scale
1 : 200
@A1

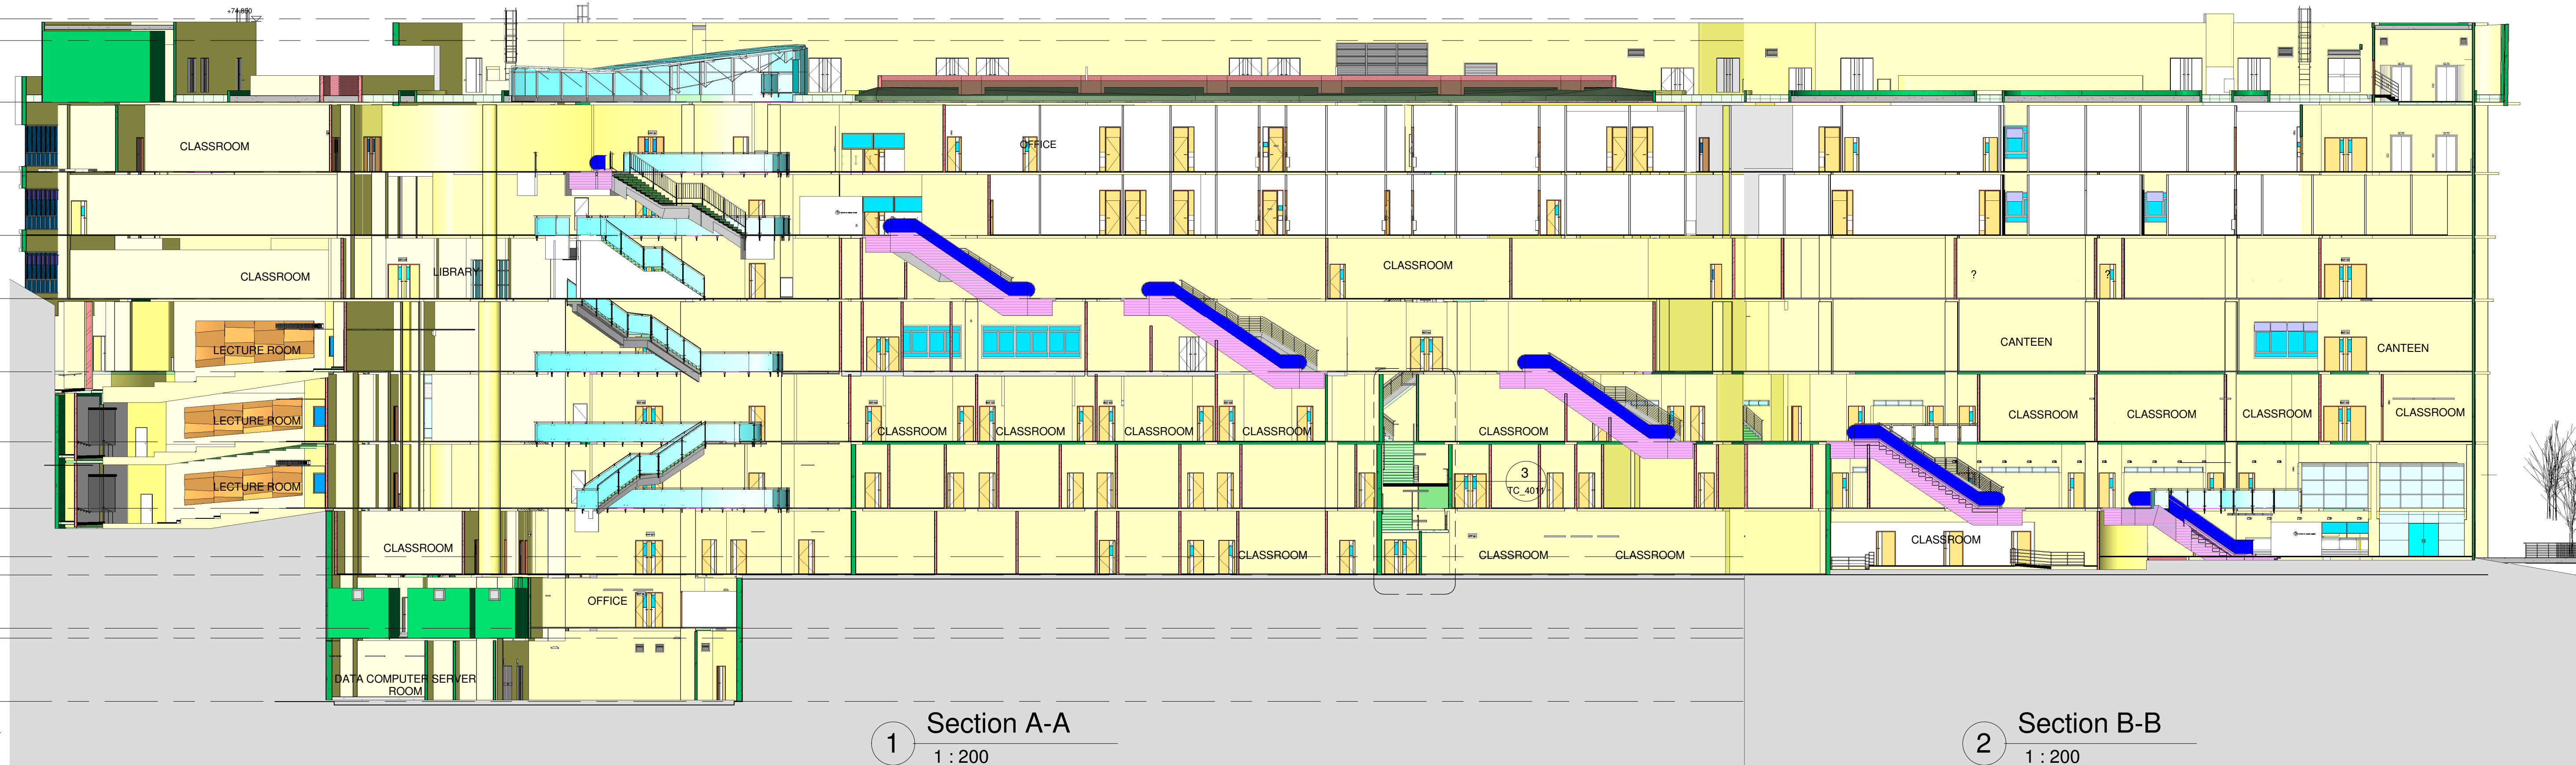

Project COMMUNITY COLLEGE OF CITY UNIVERSITY BUILDING	Client 香港城市大學 City University of Hong Kong	Structure Engineer/ E & M				Design By				Project Number					
		Hyder Consulting				Draw By				05595					
		Quantity Surveyor				Check By				DRAWING					
		Rider Levett Bucknall				DAV				SECTIONS					
		Landscape Consultant				Approve By				Computer File					
		Kenneth Ng & Associates Ltd.				DAV				Drawing Number		Rev.		Scale	
		Landscape and Environmental Consultants				Plot Date				595S150		B		As indicated @A1	
		Rev.				08/14/06									
		Issue Date				Initial									
		Description													

Aedas

19th Floor

1063 King's Road

Quarry Bay


Hong Kong

T +852 2861 1728

F +852 2529 6419

E hongkong@aedas.com

aedas.com

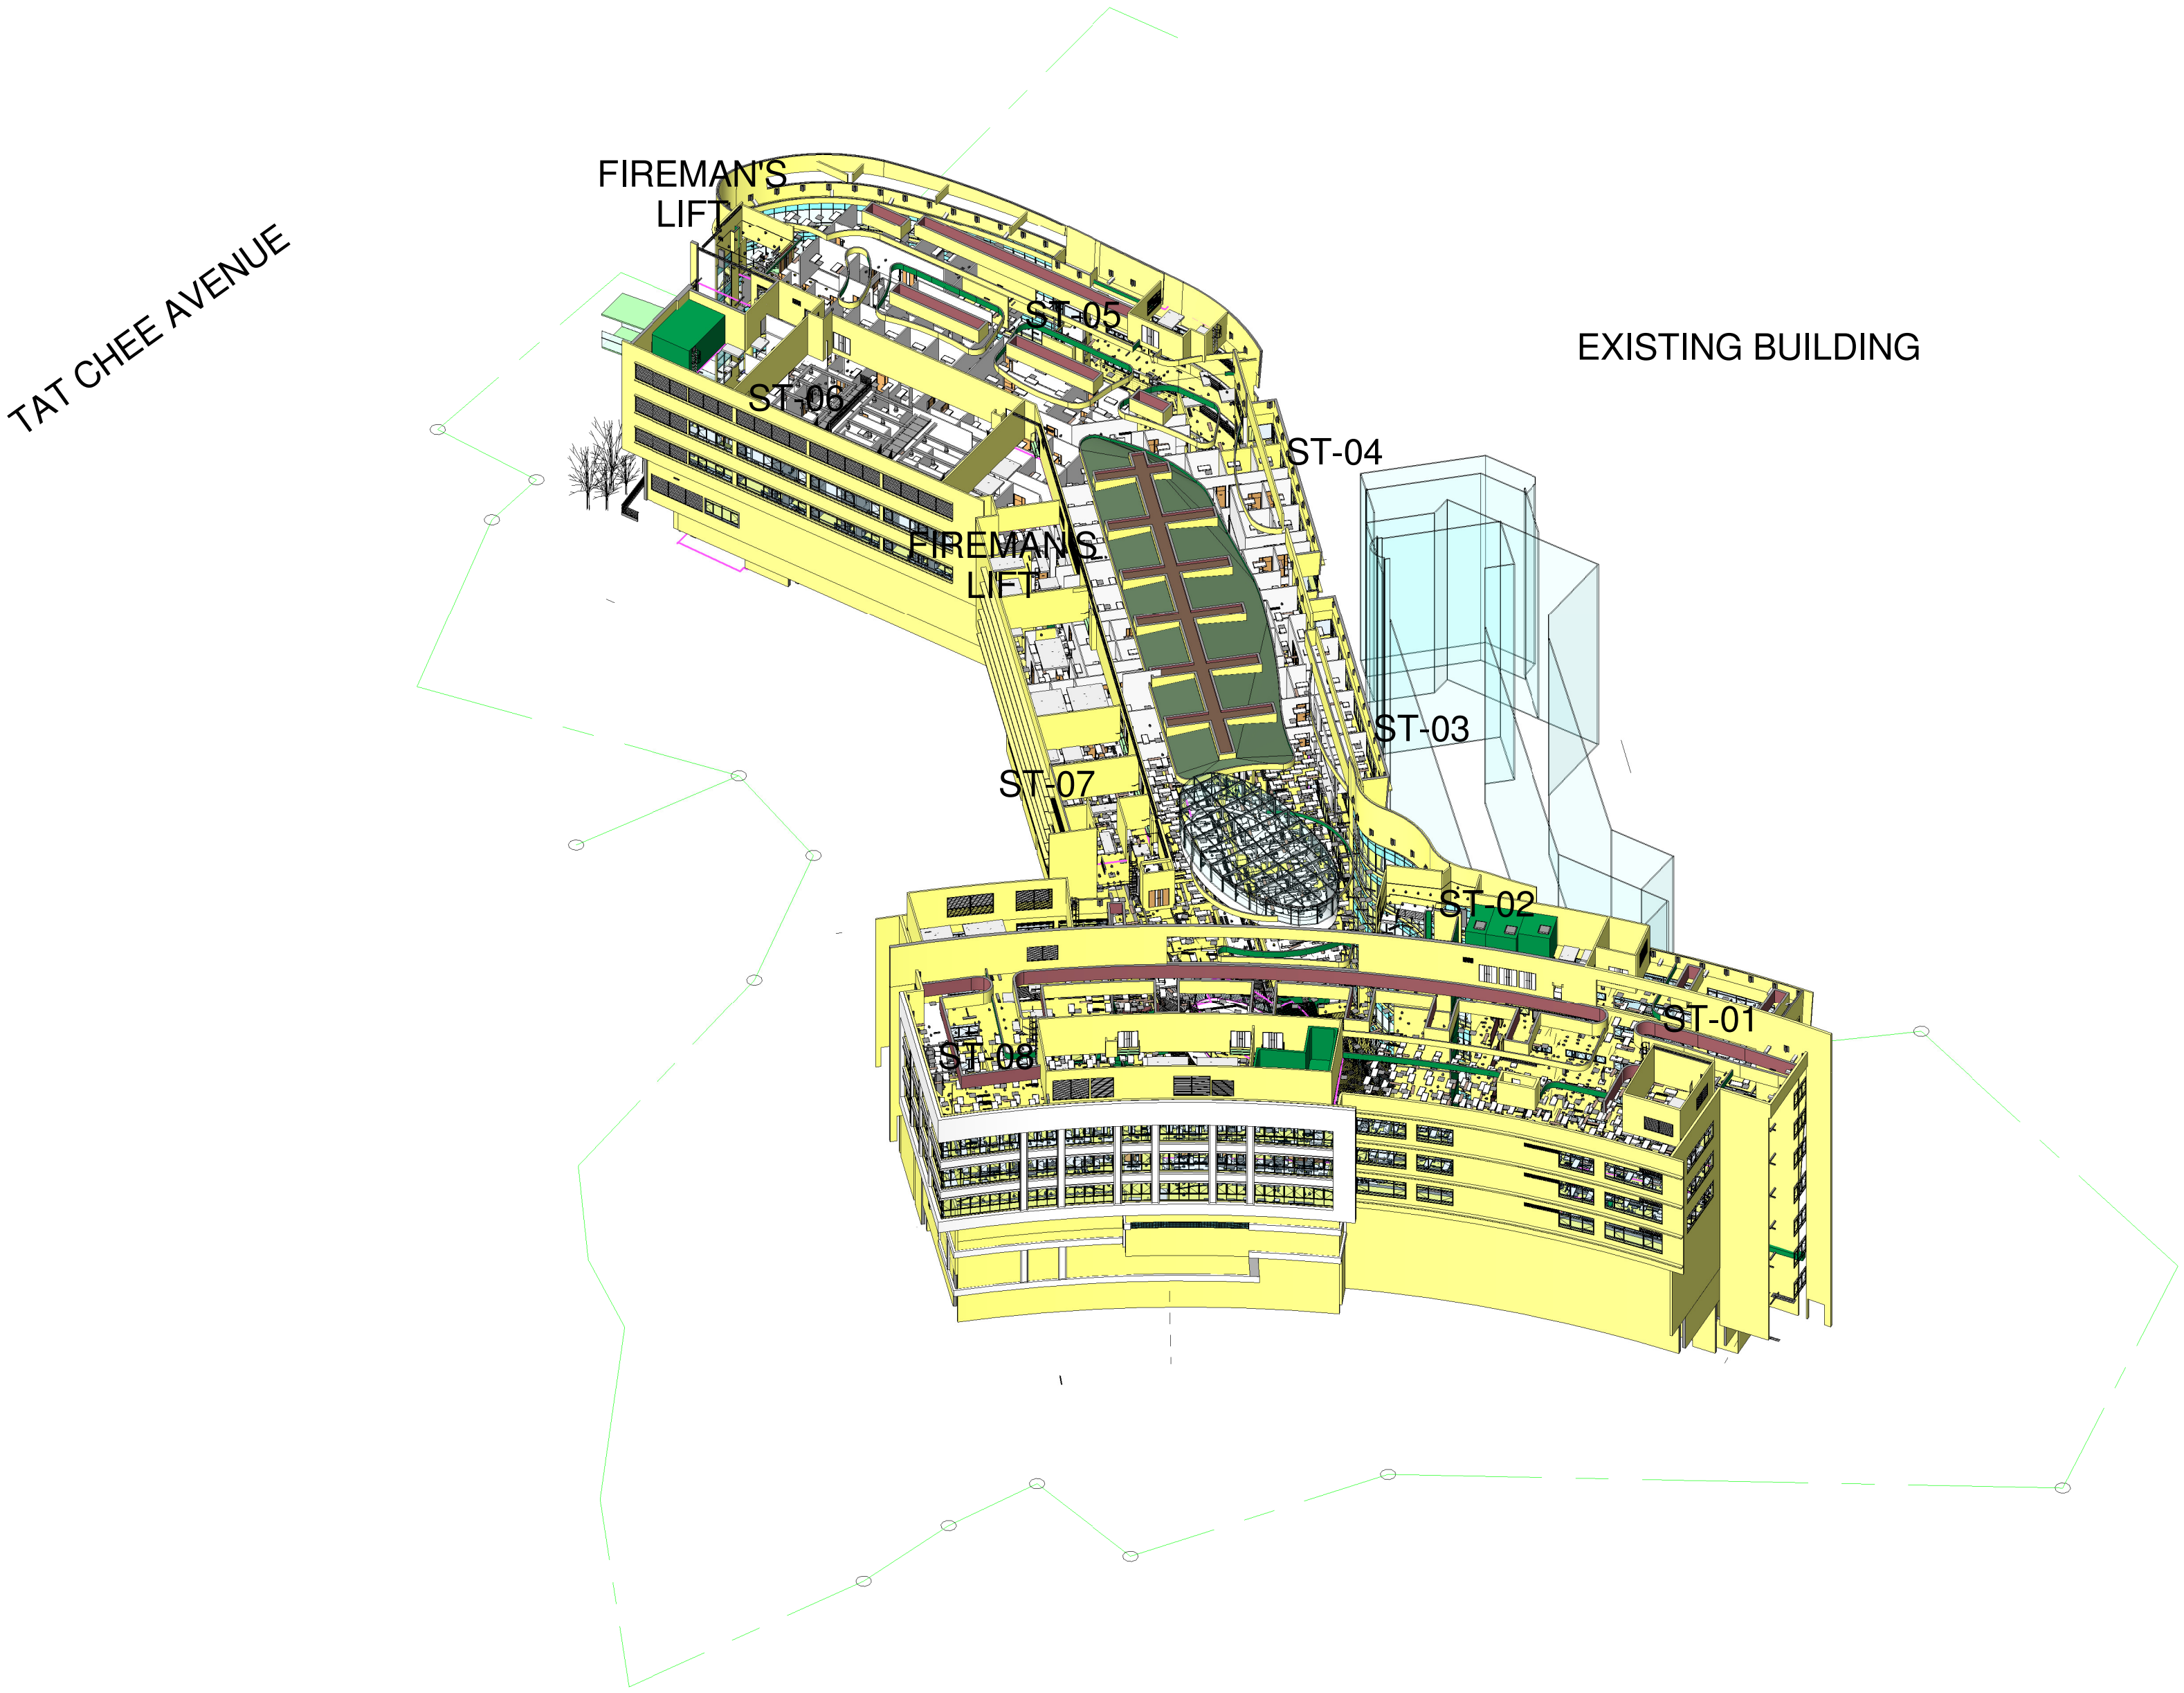

1 BD_3D_1

Project

COMMUNITY COLLEGE OF
CITY UNIVERSITY
BUILDING

Client
 香港城市大學
City University
of Hong Kong

Structure Engineer/ E & M
Hyder Consulting
Quantity Surveyor
Rider Levett Bucknall
Landscape Consultant
Kenneth Ng & Associates Ltd.
Landscape and Environmental Consultants


Rev.	Issue Date	Initial	Description
-	-	-	-

Design By
Draw By
Check By
DAV
Approve By
DAV
Plot Date
02/01/06

Project Number
05595
Drawing
BD_3D_1
Computer File
Drawing Number
595S200
Rev.
B
Scale
1 : 200
@A1

BD_Legend & Abbreviation
: 200

19th Floor
1063 King's Road
Quarry Bay
Hong Kong
T +852 2861 1728
F +852 2529 6419
E hongkong@aedas.com
aedas.com

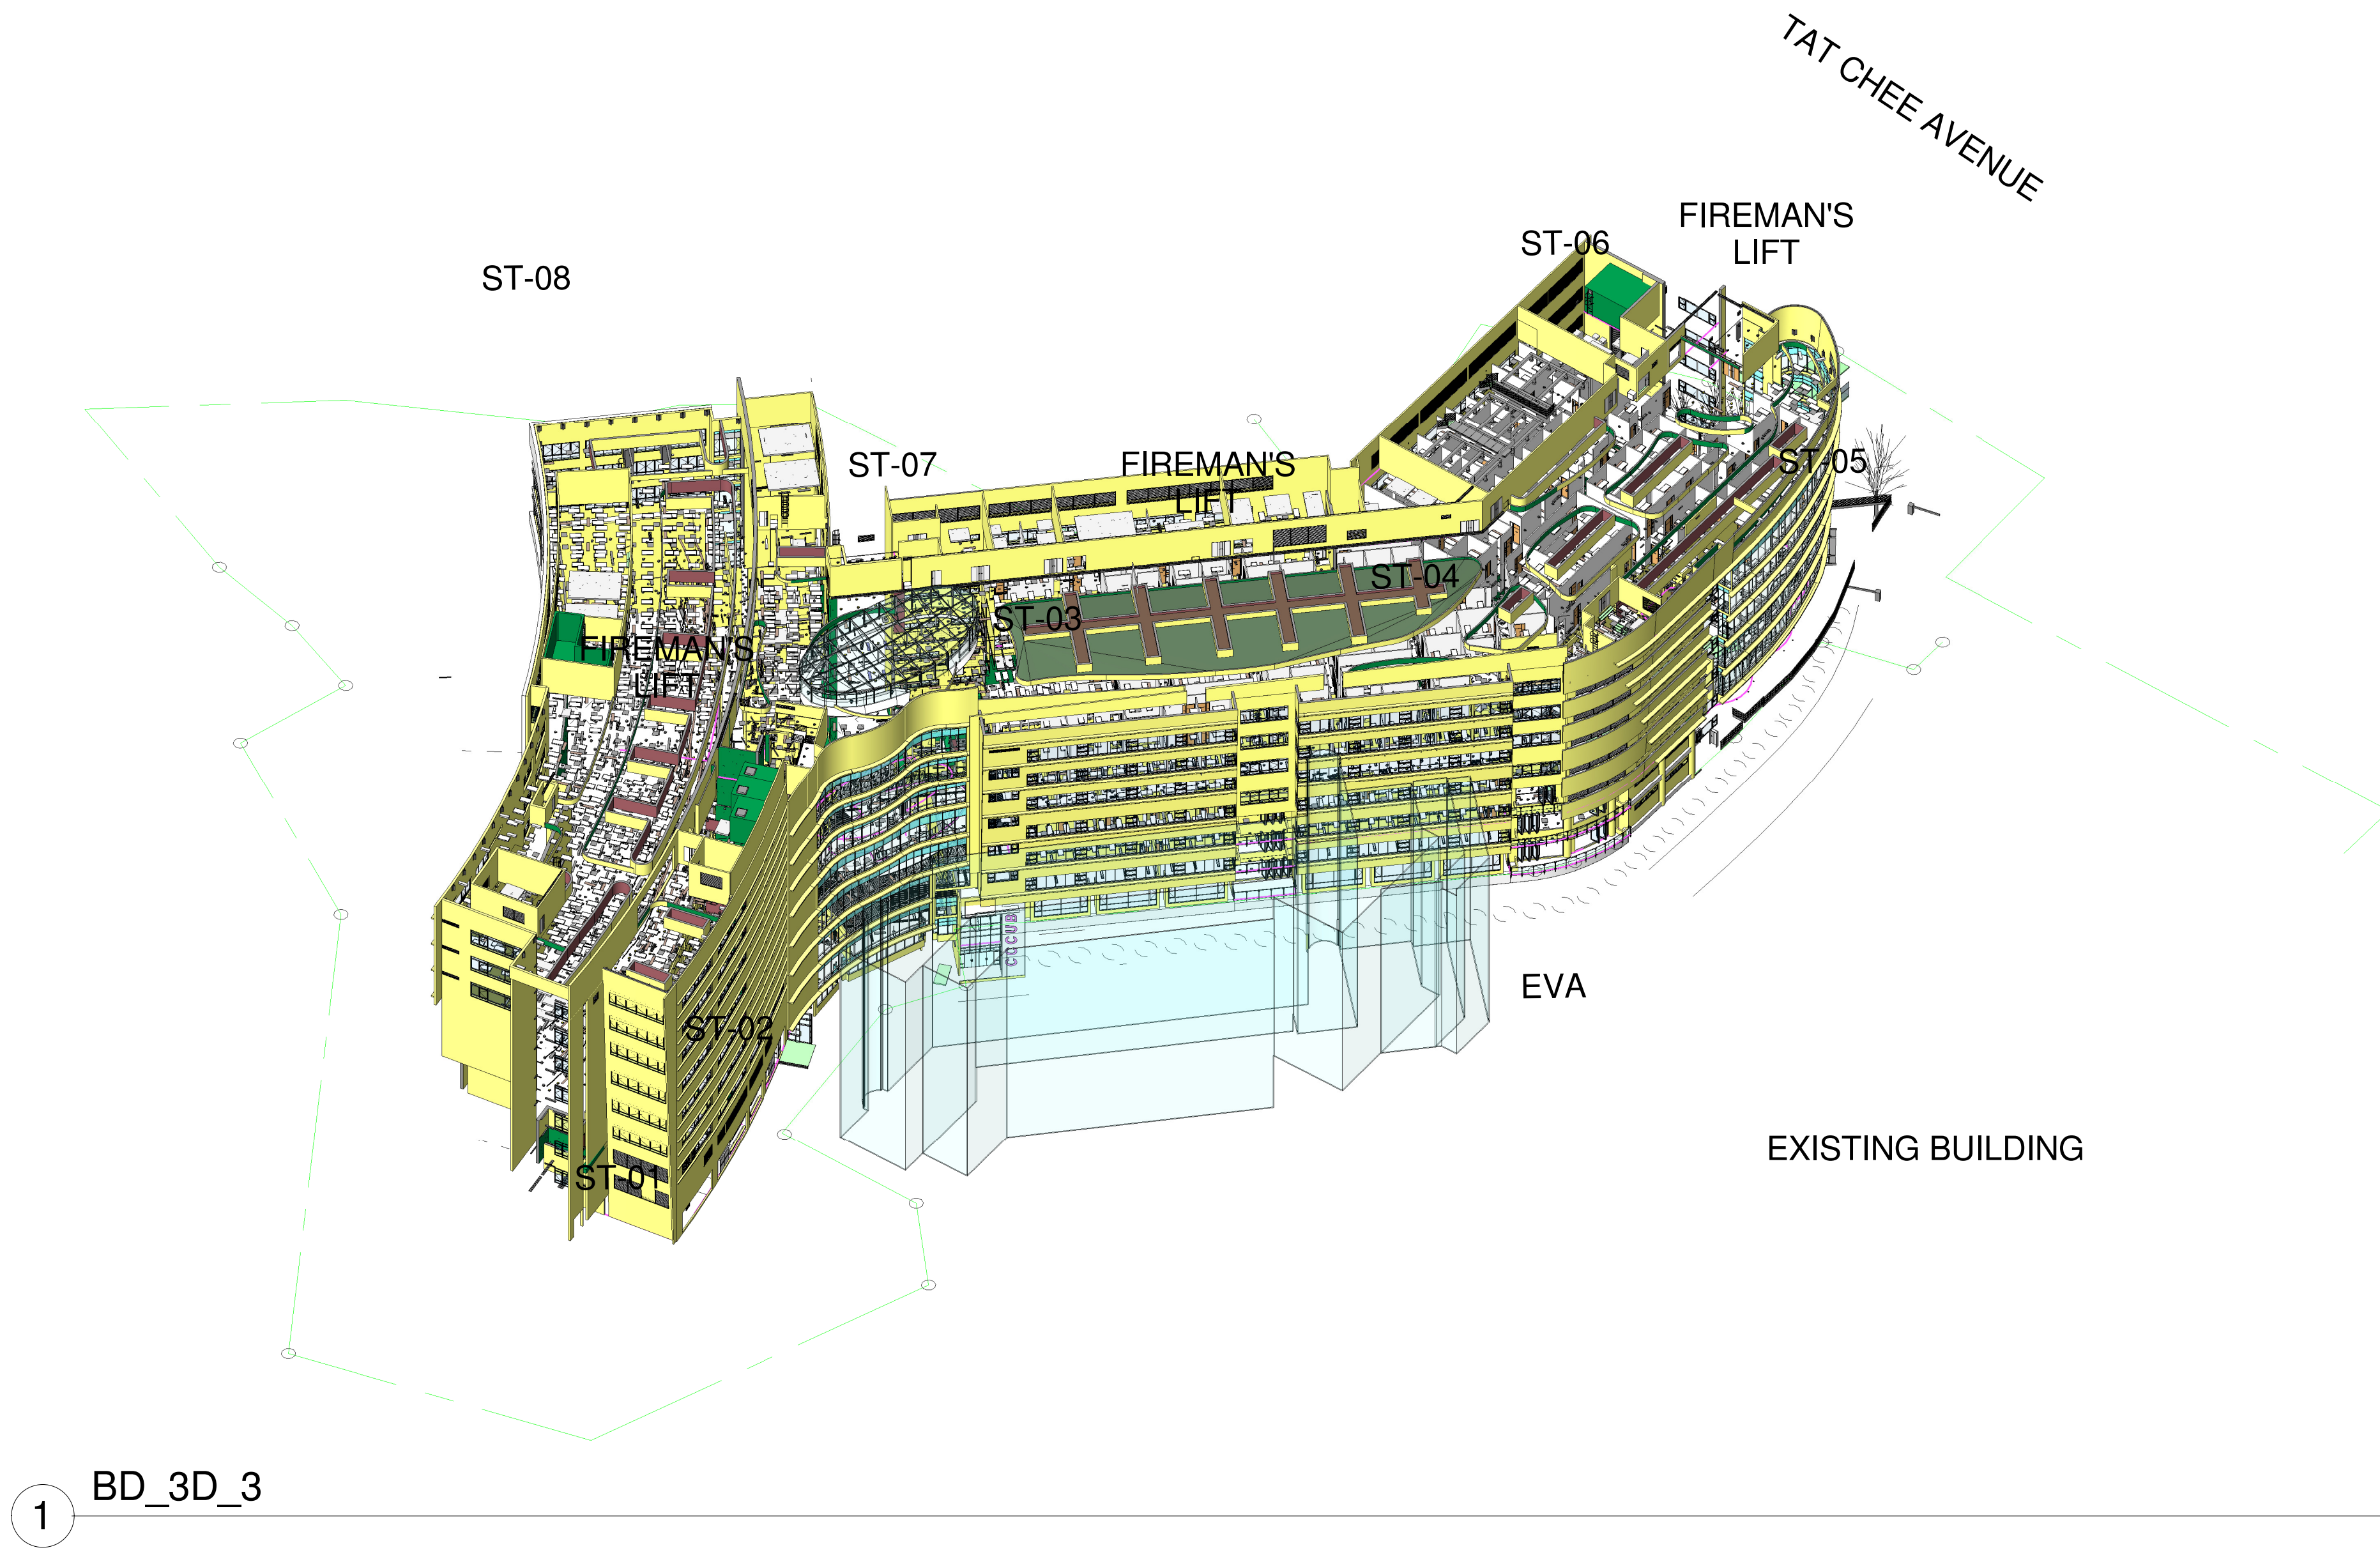

1 BD_3D_3

Project
COMMUNITY COLLEGE OF CITY UNIVERSITY BUILDING

Client
 香港城市大學 City University of Hong Kong


Structure Engineer/ E & M
Hyder Consulting
Quantity Surveyor
Rider Levett Bucknall
Landscape Consultant
Kenneth Ng & Associates Ltd. Landscape and Environmental Consultants
Rev.
Issue Date
Initial
Description

Design By
Draw By
Check By
DAV
Approve By
DAV
Plot Date
02/01/06

Project Number
05595
Drawing
BD_3D_3
Computer File
Drawing Number
595S202
Rev.
B
Scale
1 : 200 @A1


BD_Legend & Abbreviation
200

19th Floor 1063 King's Road Quarry Bay Hong Kong
T +852 2861 1728 F +852 2529 6419 E. hongkong@aedas.com aedas.com

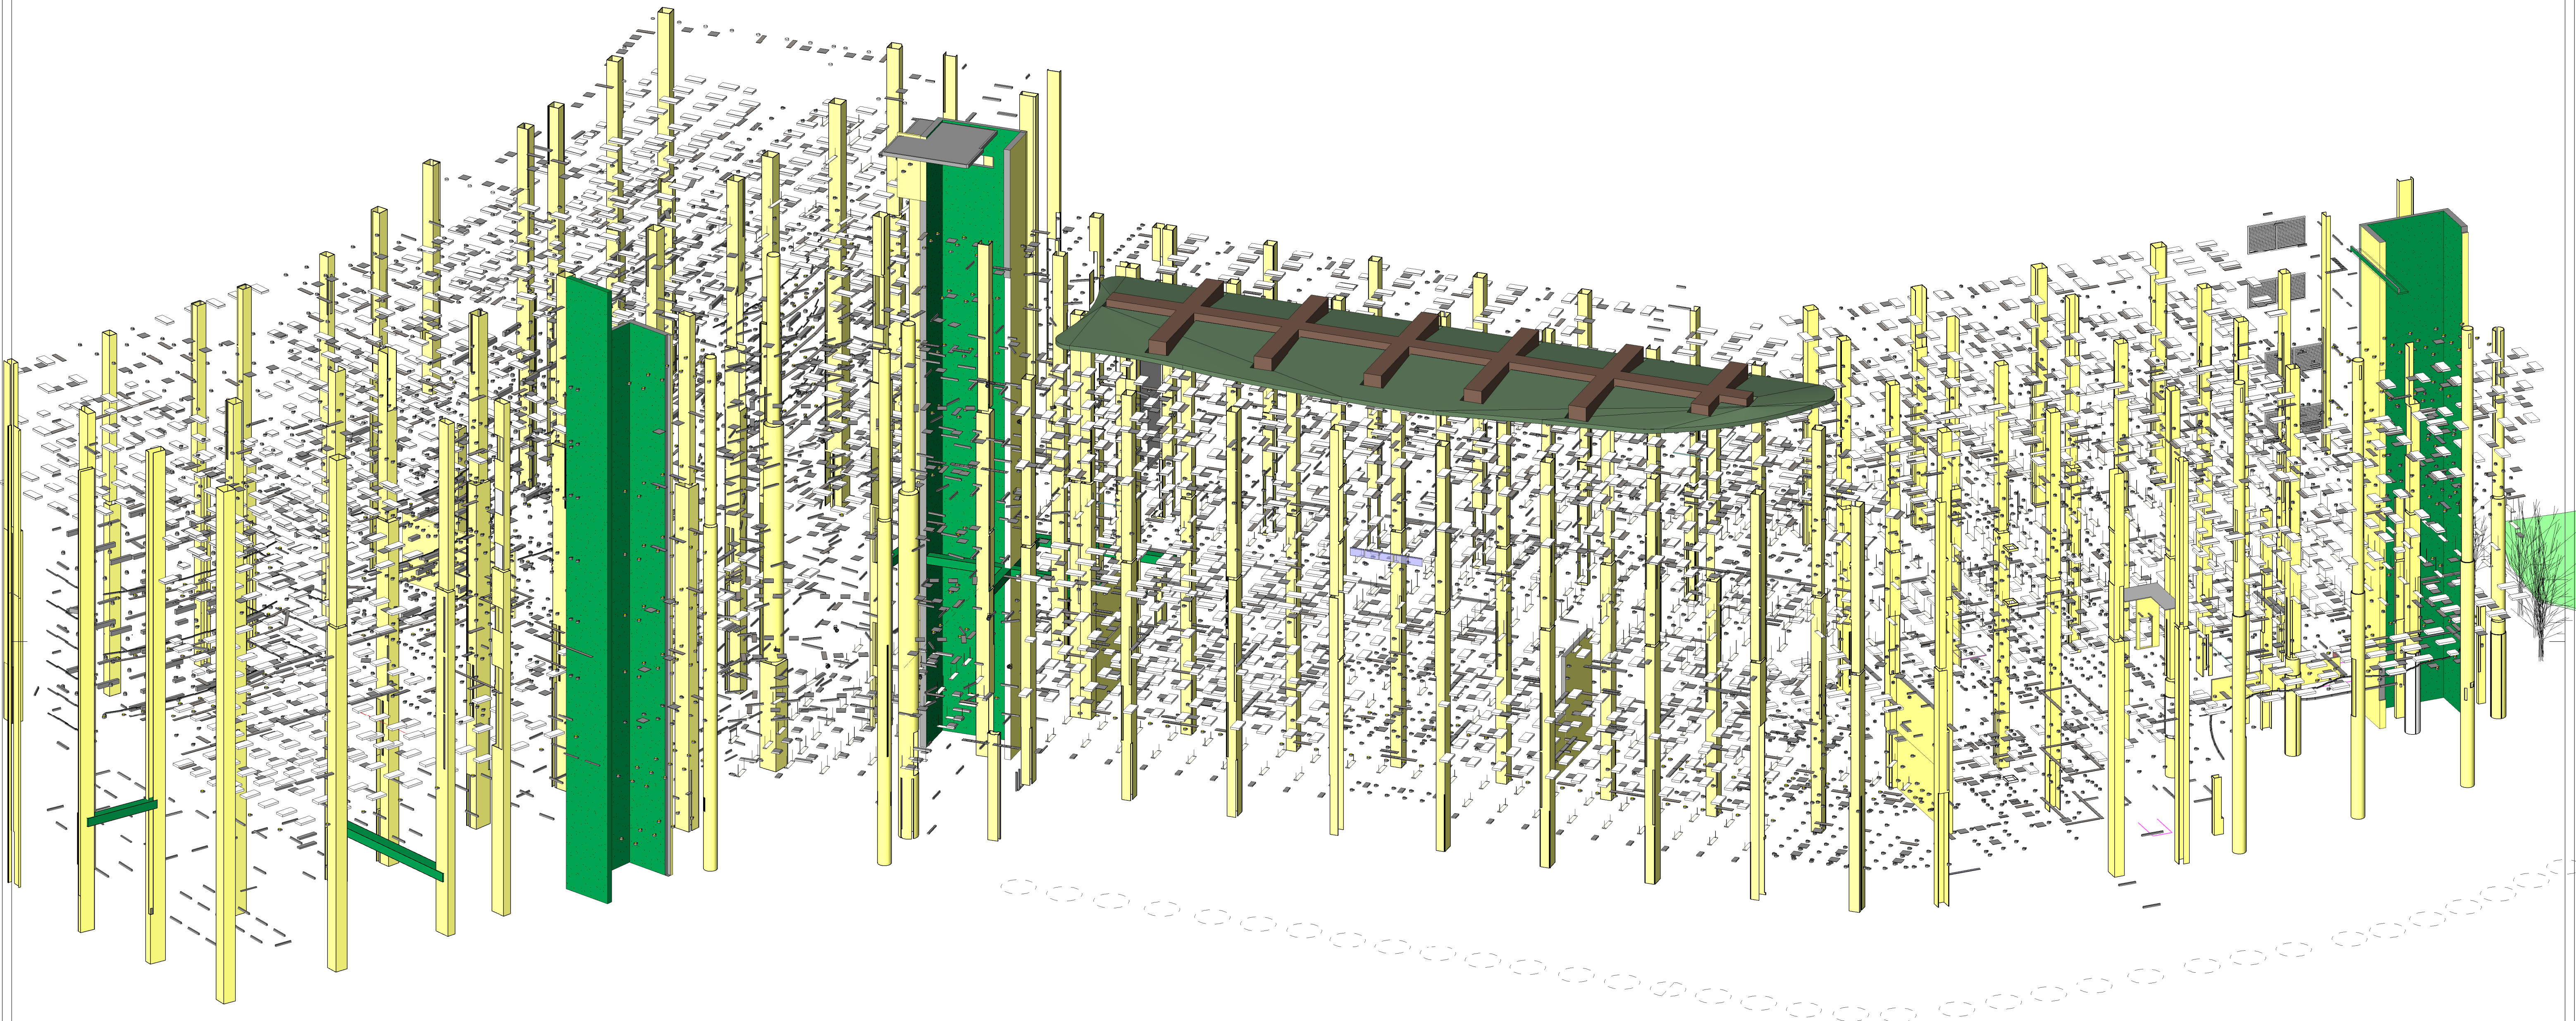


1 3D View Structure Frame

Project	Client	Structure Engineer/ E & M				Design By				Project Number			 19th Floor 1063 King's Road Quarry Bay Hong Kong T +852 2861 1728 F +852 2529 6419 E hongkong@aedas.com aedas.com
		Hyder Consulting				Draw By				05595			
		Quantity Surveyor				Check By				Drawing			
		Rider Levett Bucknall				Approve By				3D View structure Frame			
		Landscape Consultant				DAV				Computer File			
COMMUNITY COLLEGE OF CITY UNIVERSITY BUILDING	 香港城市大學 City University of Hong Kong	Kenneth Ng & Associates Ltd. Landscape and Environmental Consultants				DAV				Drawing Number		Rev.	Scale
						Plot Date				595S204		B	@A1
						09/12/06							
		Rev.	Issue Date	Initial	Description								

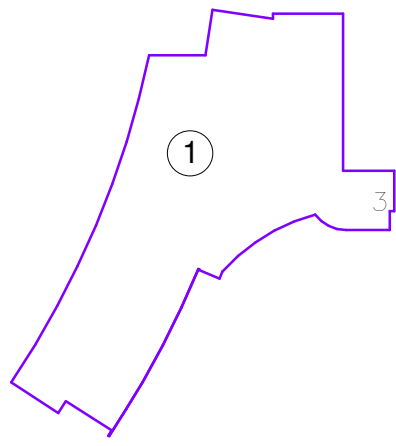


LG2/F (+34.00) GROSS FLOOR AREA CALCULATION

Area Schedule (Gross Building)		
Level	Name	Area (sq. m.)
Level 34.00_LG2/F	1	642.727
Level 37.80_LG1/F	1	673.103

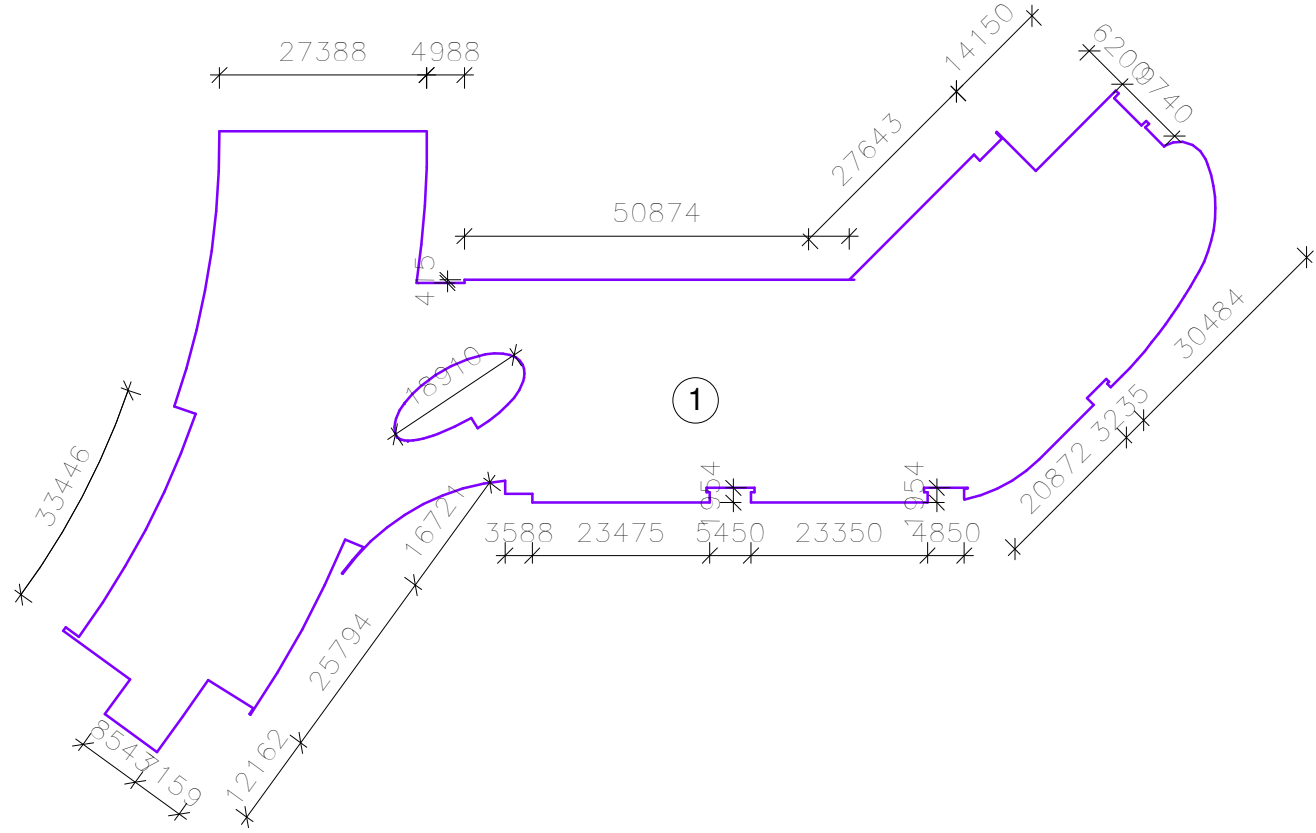


3/F (+53.80) GROSS FLOOR AREA CALCULATION

Area Schedule (Gross Building)		
Level	Name	Area (sq. m.)

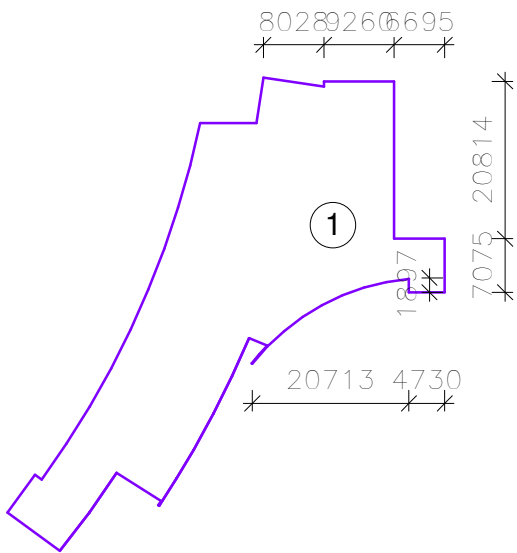


LG1/F (+37.80) GROSS FLOOR AREA CALCULATION

Area Schedule (Gross Building)		
Level	Name	Area (sq. m.)
Level 41.60_G/F	1	3521.689
Level 45.60_1/F	1	4480.131

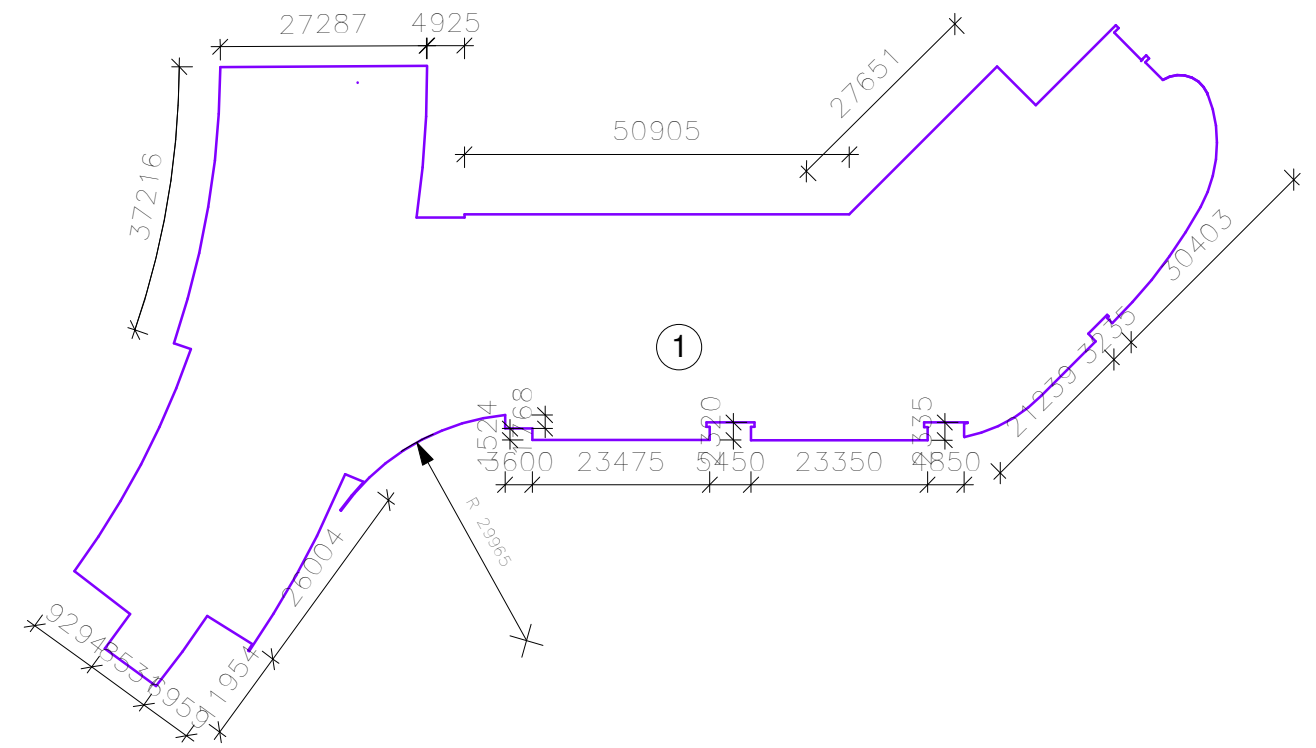


4/F (+58.20) GROSS FLOOR AREA CALCULATION

Area Schedule (Gross Building)		
Level	Name	Area (sq. m.)

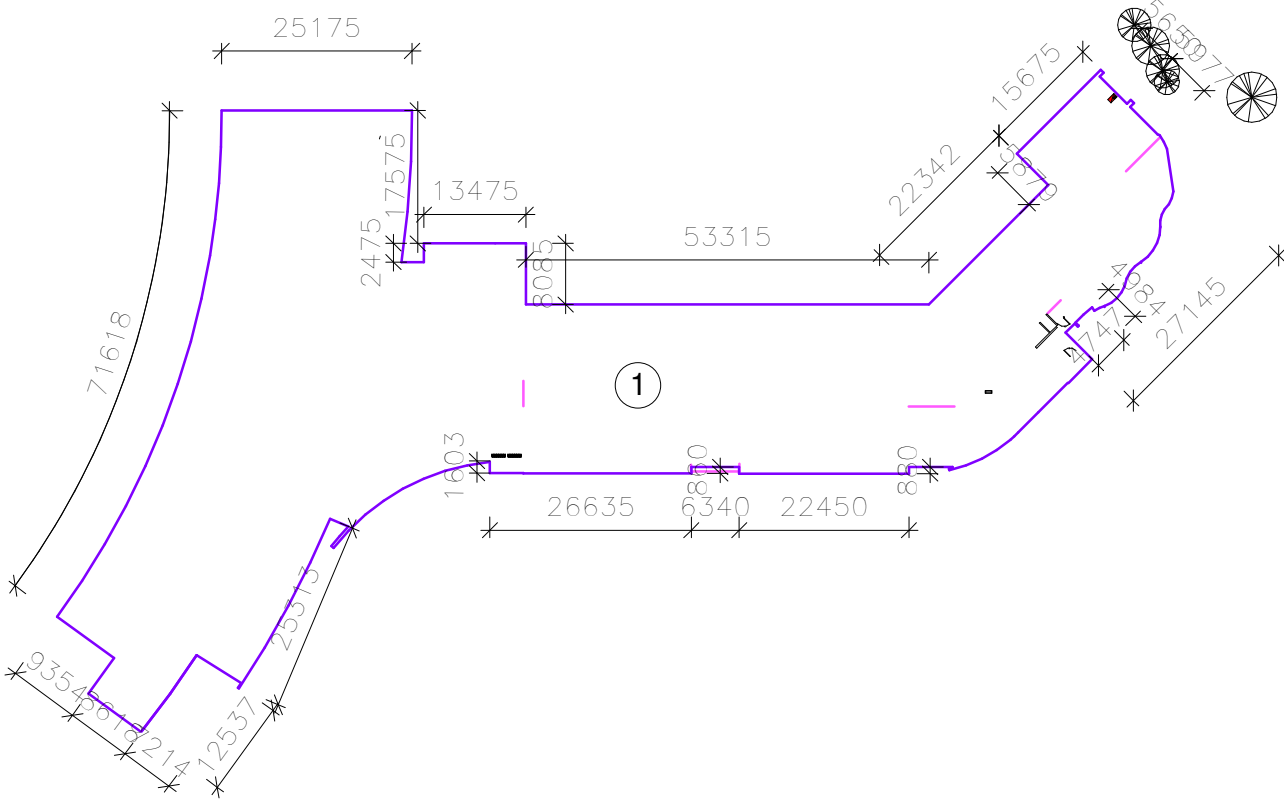


G/F (+41.60) GROSS FLOOR AREA CALCULATION

Area Schedule (Gross Building)		
Level	Name	Area (sq. m.)
Level 49.60_2/F	1	5047.838
Level 53.80_3/F	1	5248.501

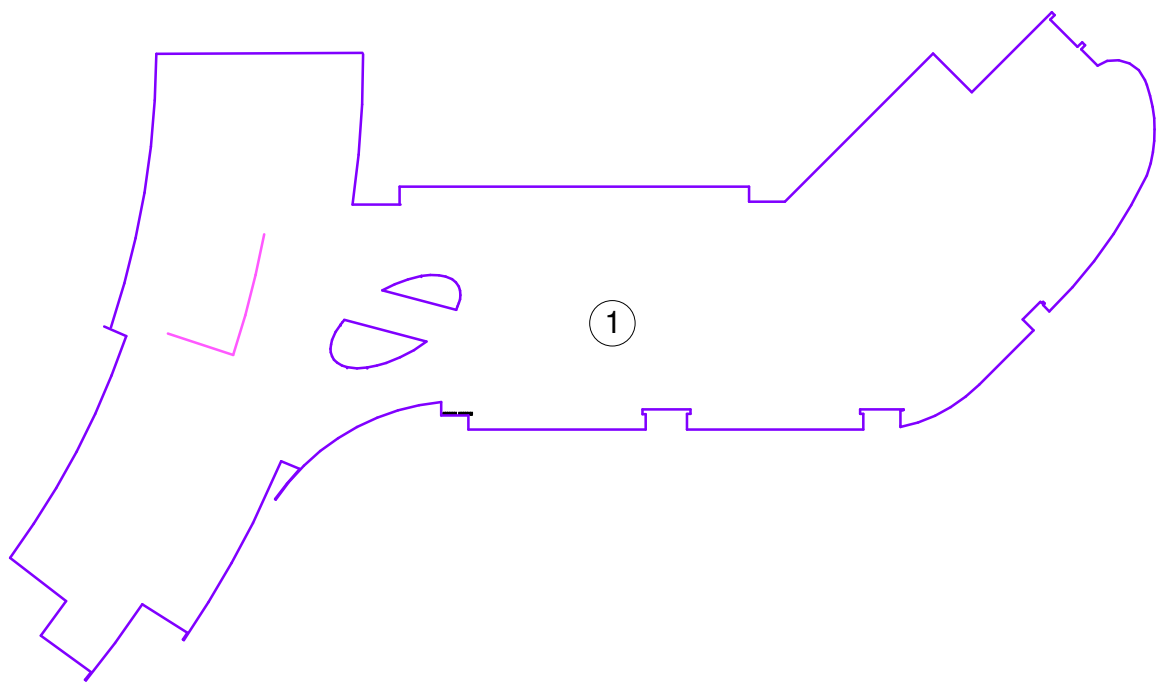


5/F (+62.00) GROSS FLOOR AREA CALCULATION

Area Schedule (Gross Building)		
Level	Name	Area (sq. m.)

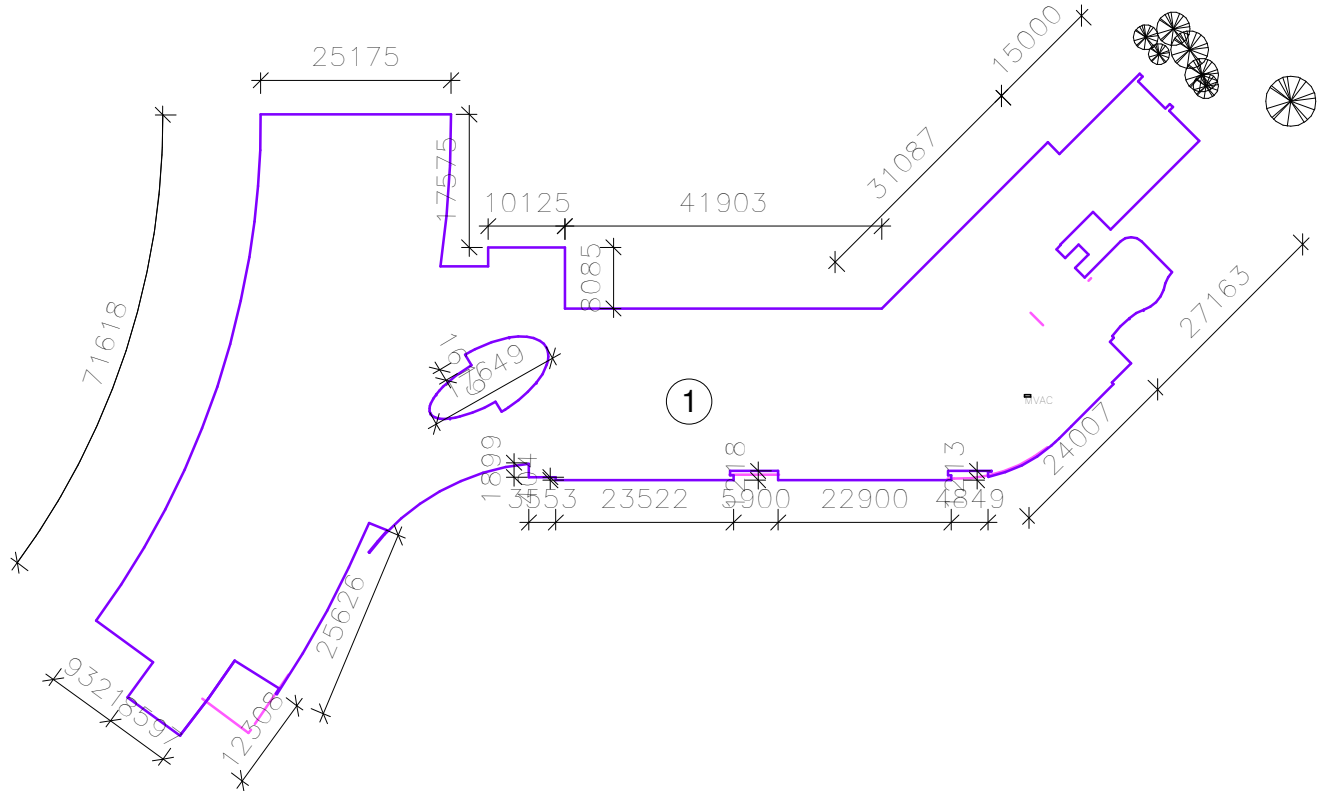


1/F (+45.60) GROSS FLOOR AREA CALCULATION

Area Schedule (Gross Building)		
Level	Name	Area (sq. m.)
Level 58.20_4/F	1	5575.773
Level 62.00_5/F	1	5598.435

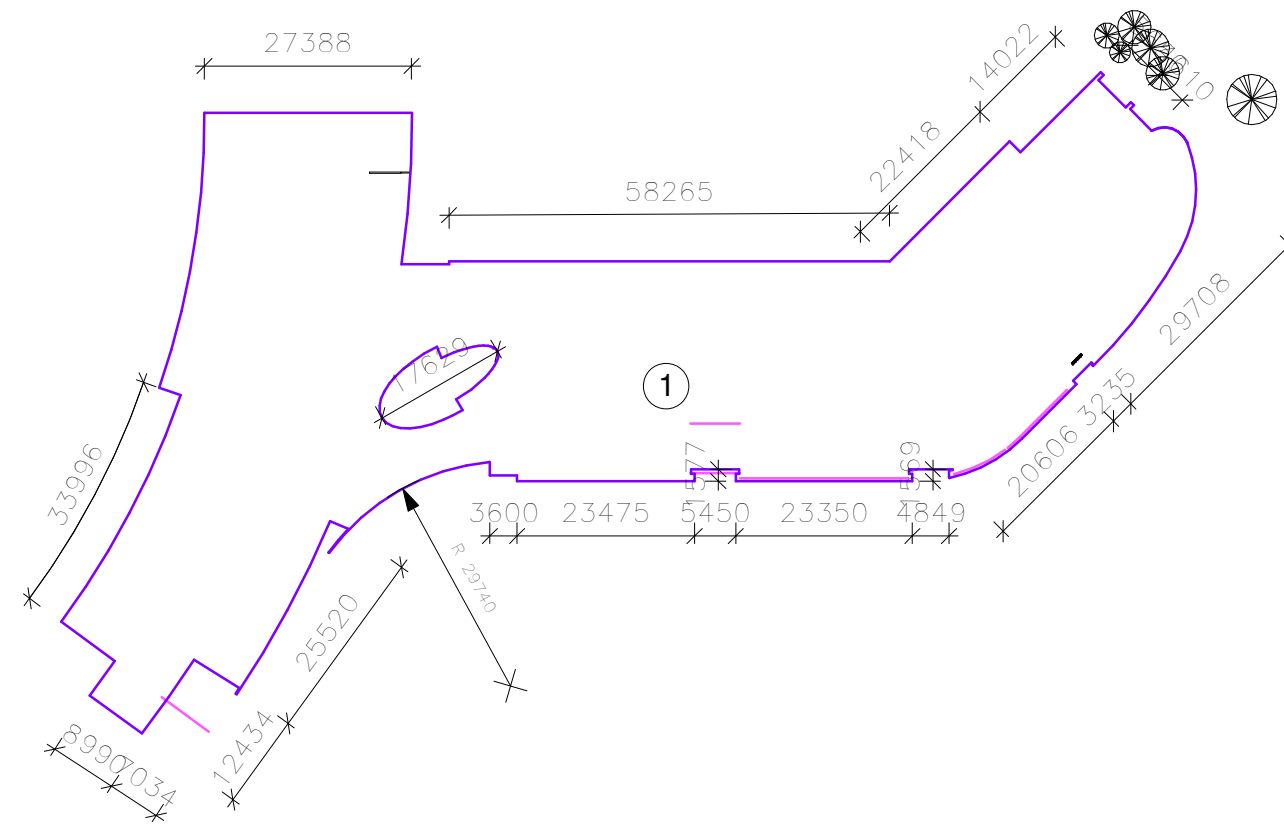

2/F (+49.60) GROSS FLOOR AREA CALCULATION

Area Schedule (Gross Building)		
Level	Name	Area (sq. m.)
Level 65.80_6/F	1	5625.574
Grand total		36413.771

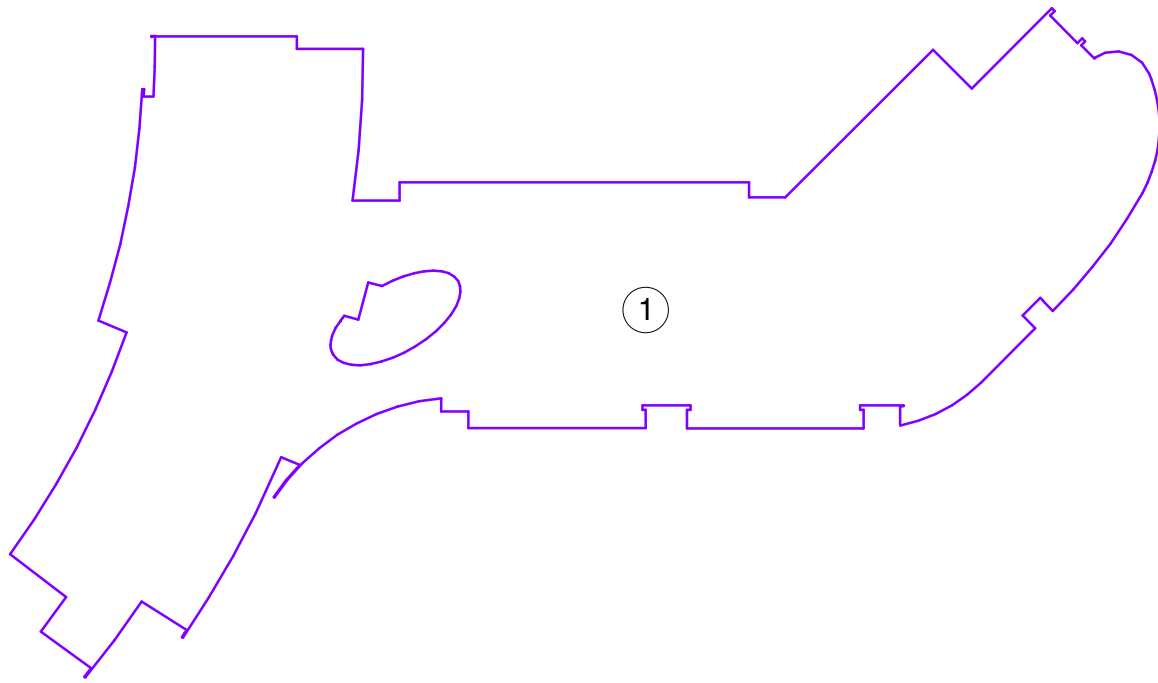


6/F (+65.80) GROSS FLOOR AREA CALCULATION

Area Schedule (Gross Building)		
Level	Name	Area (sq. m.)

LG2/F (34.00) USABLE FLOOR AREA DIAGRAM

SCHEDULE OF PERSONS FOR MEANS OF ESCAPE															
						MIN. NO. EXIT ROUTE		MIN. WIDTH OF EACH				MIN. TOTAL WIDTH OF			
LOCATION	Number	Use	UFA (SQ.M)	PERM.DENSITY	ROOM CAPACITY	REQ'D	PRO'D	EXIT DOORS		EXIT ROUTES		EXIT DOOR		EXIT ROUTE	
Level 37.80_LG1/F:	B141 0.01	STORE	11.590	30	1	1	1	-	-	-	-	-	-	-	-
			293.919												
SUB-TOTAL: Level 37.80_LG1/F: 2			293.919												
Level 41.60_G/F	GF11 9.00	CLASSROOM	48.422	-	40	2	2	850	850	1050	1050	1750	1750	2100	2100
Level 41.60_G/F	GF51 0.00	CLASSROOM	301.604	2	151	2	2	850	850	1050	1050	1750	1750	2100	2100
Level 41.60_G/F	GF61 0.00	CLASSROOM	105.646	-	80	2	2	850	750	1050	1050	1750	1750	2100	2100
Level 41.60_G/F	GF61 0.01	CLASSROOM	105.646	-	80	2	2	850	750	1050	1050	1750	1750	2100	2100
Level 41.60_G/F	GF62 1.00	CLASSROOM	48.422	-	40	2	2	850	850	1050	1050	1750	1750	2100	2100
Level 41.60_G/F	GF62 2.00	CLASSROOM	51.337	-	40	2	2	850	850	1050	1050	1750	1750	2100	2100
Level 41.60_G/F	GF62 3.00	CLASSROOM	48.422	-	40	2	2	850	850	1050	1050	1750	1750	2100	2100
			709.499												
SUB-TOTAL: Level 41.60_G/F			18.585	30	1	1	1	-	-	-	-	-	-	-	-
Water Meter Room	GF10 1.00	WATER METER ROOM													
Level 41.60_G/F	GF11 0.00	STORE	17.150	30	1	1	1	-	-	-	-	-	-	-	-

1/F (45.60) USABLE FLOOR AREA DIAGRAM

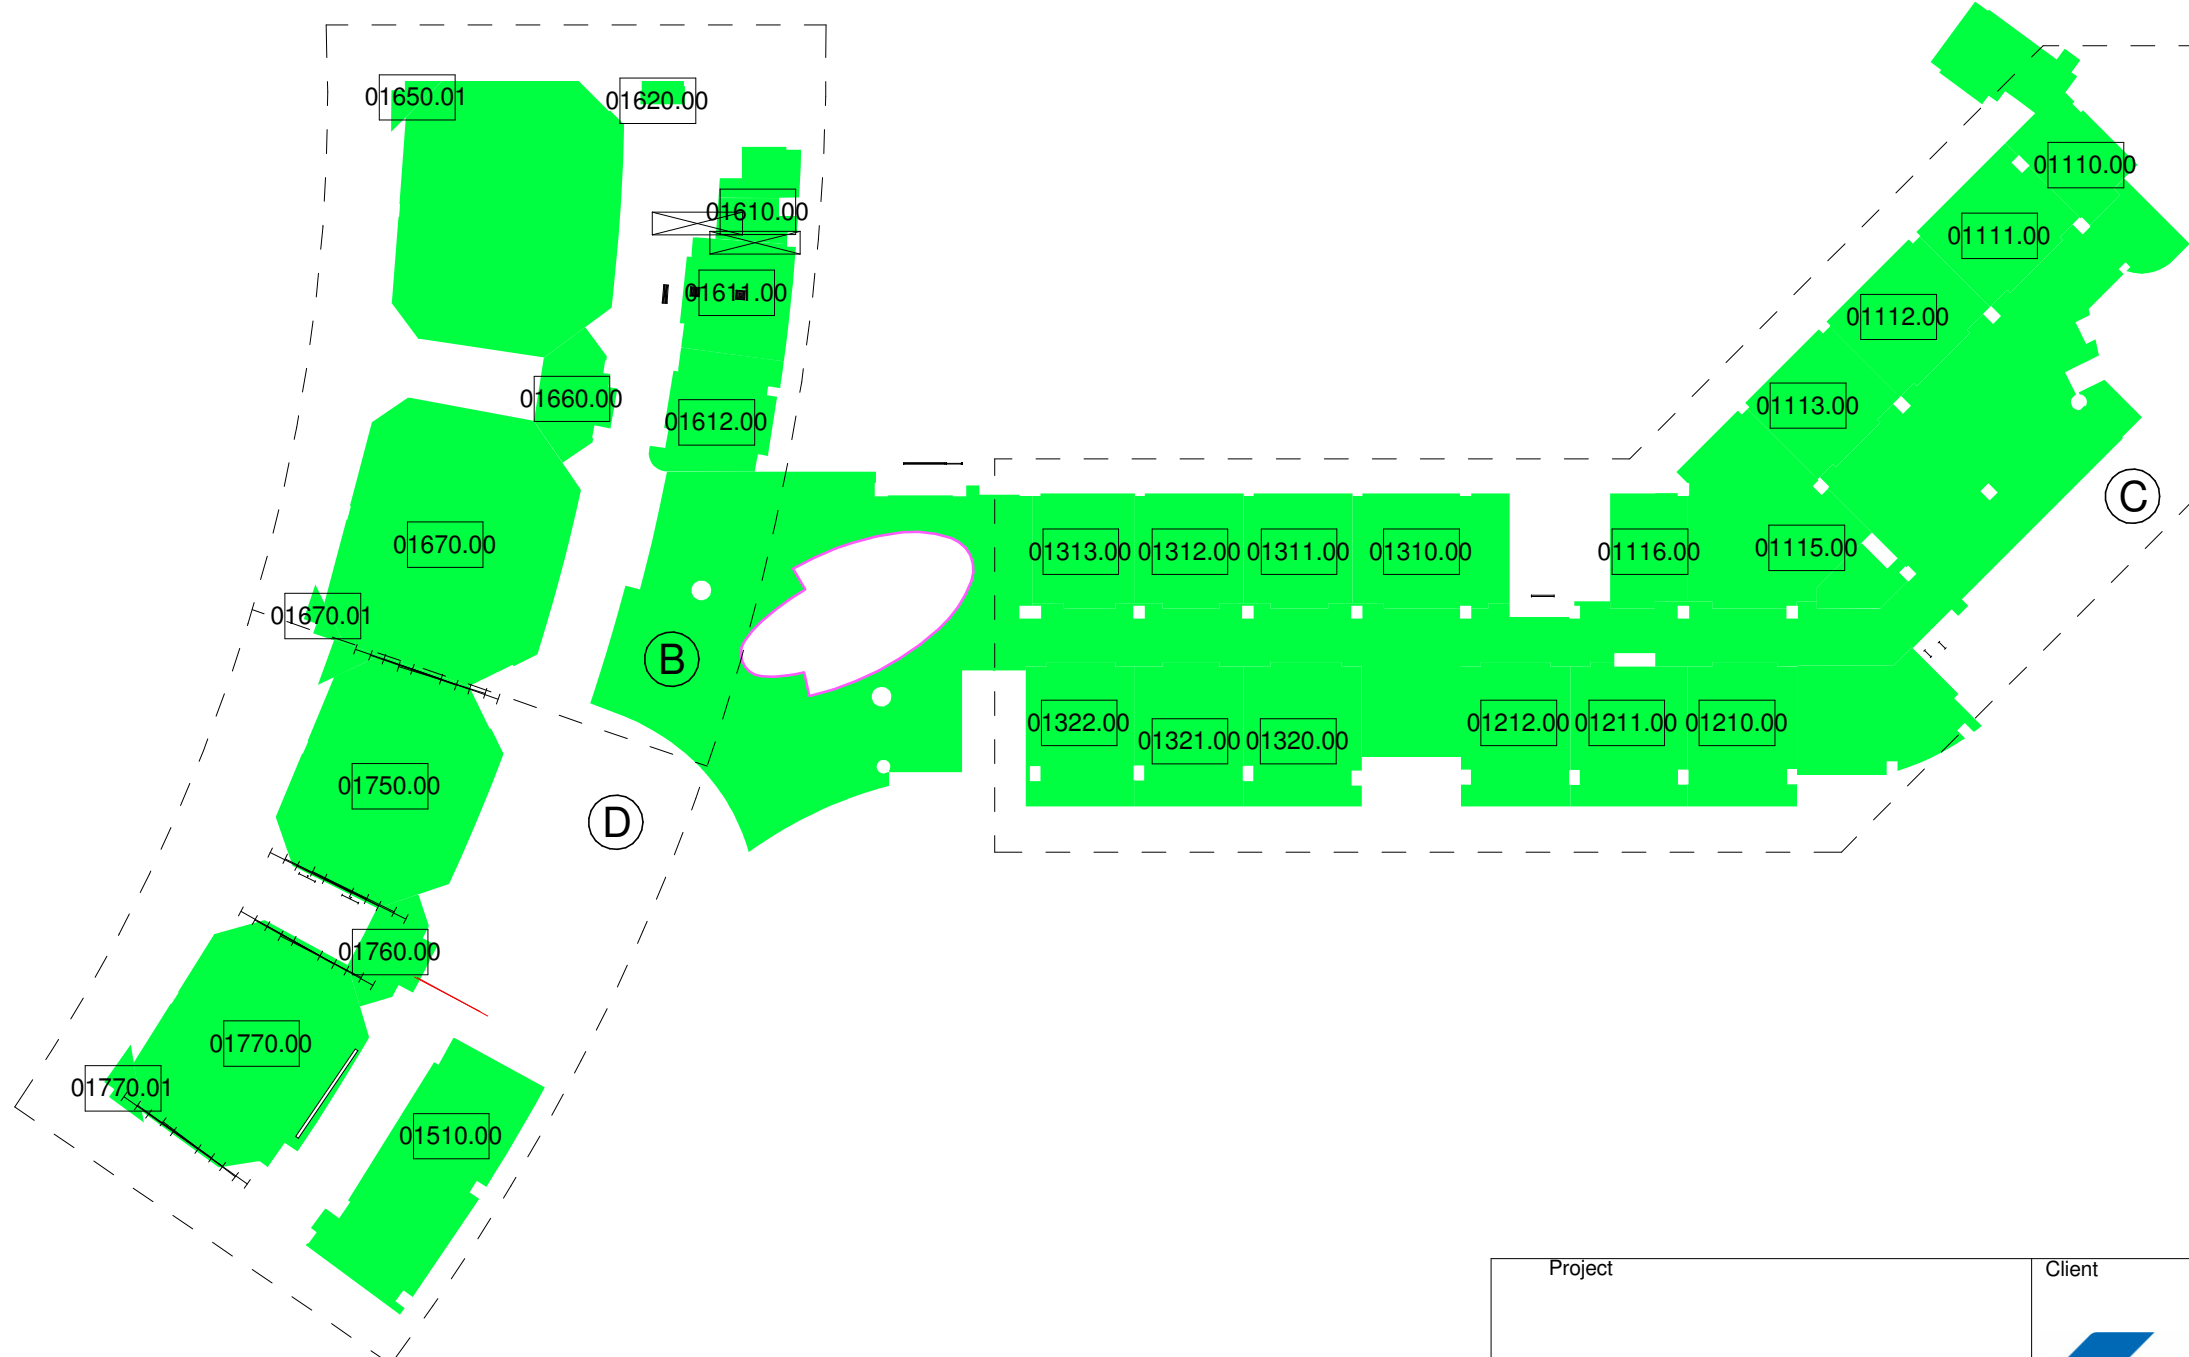

SCHEDULE OF PERSONS FOR MEANS OF ESCAPE															
LOCATION	Number	Use	UFA (SQ.M)	PERM. DENSITY	ROOM CAPACITY	MIN. NO. EXIT ROUTE		MIN. WIDTH OF EACH				MIN. TOTAL WIDTH OF			
						REQ'D	PRO'D	EXIT DOORS		EXIT ROUTES		EXIT DOOR		EXIT ROUTE	
								REQ'D	PRO'D	REQ'D	PRO'D	REQ'D	PRO'D	REQ'D	PRO'D
Level 34.00_LG2/F	B261 0.00	STORE	88.138	30	3			1	1	-	-	-	-	-	-
SUB-TOTAL:			88.138	30	3			1	1	-	-	-	-	-	-
Level 34.00_LG2/F	B262 0.00	STORE	88.138	30	3			1	1	-	-	-	-	-	-
GRAND TOTAL:			176.276	60	6			2	2	-	-	-	-	-	-

L1/F (37.80) USABLE FLOOR AREA DIAGRAM

SCHEDULE OF PERSONS FOR MEANS OF ESCAPE															
LOCATION	Number	Use	UFA (SQ.M)	PERM. DENSITY	ROOM CAPACITY	MIN. NO. EXIT ROUTE		MIN. WIDTH OF EACH				MIN. TOTAL WIDTH OF			
						REQ'D	PRO'D	EXIT DOORS		EXIT ROUTES		EXIT DOOR		EXIT ROUTE	
								REQ'D	PRO'D	REQ'D	PRO'D	REQ'D	PRO'D	REQ'D	PRO'D
Level 34.00_LG2/F	B141 0.00	OFFICE	264.414	9	32			2	2	850	850	1050	1050	1750	1750
SUB-TOTAL:			264.414	9	32			2	2	850	850	1050	1050	1750	1750
Level 37.80_LG1/F	B141 0.00	OFFICE	282.329	9	32			2	2	850	850	1050	1050	1750	1750
GRAND TOTAL:			548.743	18	64			4	4	1700	1700	2100	2100	3500	3500

LG1/F (37.80) USABLE FLOOR AREA DIAGRAM

SCHEDULE OF PERSONS FOR MEANS OF ESCAPE															
LOCATION	Number	Use	UFA (SQ.M)	PERM. DENSITY	ROOM CAPACITY	MIN. NO. EXIT ROUTE		MIN. WIDTH OF EACH				MIN. TOTAL WIDTH OF			
						REQ'D	PRO'D	EXIT DOORS		EXIT ROUTES		EXIT DOOR		EXIT ROUTE	
								REQ'D	PRO'D	REQ'D	PRO'D	REQ'D	PRO'D	REQ'D	PRO'D
Level 34.00_G2/F	ST-05	STORE	88.138	30	3			1	1	-	-	-	-	-	-
SUB-TOTAL:			264.414												
Level 34.00_G2/F	ST-05	STORE	264.414												
Level 37.80_G1/F	ST-05	OFFICE	282.329	9	32			2	2	850	850	1050	1050	1750	2100
SUB-TOTAL:			264.414												
Level 37.80_G1/F	ST-05	OFFICE	282.329	9	32			2	2	850	850	1050	1050	1750	2100

Hyder Consulting				
Quantity Surveyor				
Rider Levett Bucknall				
Landscape Consultant				
Kenneth Ng & Associates Ltd. Landscape and Environmental Consultants	-	-	-	-
	Rev.	Issue Date	Initial	Description

Level 45.60_1/F	01510.00	CLASSROOM	122.770	-	80	2	2	850	850	1050	1050	1750	1750	2100	2100
Level 45.60_1/F	01750.00	LECTURE ROOM	184.328	-	120	2	2	850	850	1050	1050	1750	1750	2100	2100
Level 45.60_1/F	01750.01	STORE	3.095	30	1	1	1	-	-	-	-	-	-	-	-
Level 45.60_1/F	01750.02	LECTURE ROOM	184.328	-	120	2	2	850	850	1050	1050	1750	1750	2100	2100
Level 45.60_1/F	01750.03	LECTURE ROOM	184.328	-	120	2	2	850	850	1050	1050	1750	1750	2100	2100
Level 45.60_1/F	01760.00	EQUIPMENT ROOM	26.599	9	3	1	1	-	-	-	-	-	-	-	-
Level 45.60_1/F	01770.00	LECTURE ROOM	186.647	-	120	2	2	850	850	1050	1050	1750	1750	2100	2100
Level 45.60_1/F	01770.01	STORE	2.984	30	1	1	1	-	-	-	-	-	-	-	-
Level 45.60_1/F	01770.03	LECTURE ROOM	186.647	-	120	2	2	850	850	1050	1050	1750	1750	2100	2100
Level 45.60_1/F	01770.04	LECTURE ROOM	186.647	-	120	2	2	850	850	1050	1050	1750	1750	2100	2100

[illegible]

Level 45.00 0/F:	25.01670	STORE	1932.023	30	1	1	1	1	-	-	-	-	-	-	-	-
Level 45.00 1/F	01810.00	STORE	12.786	30	1	1	1	1	-	-	-	-	-	-	-	-
Level 45.00 1/F: 41	01611	CLASSROOM	3689.872	-	40	2	2	850	850	1050	1050	1750	1750	2100	2100	2100
Level 49.00 2/F	02800	STORE	13.252	2	7	1	1	750	750	1050	1050	-	-	-	-	-
Level 45.00 1/F	01612	CLASSROOM	51.183	-	40	2	2	850	850	1050	1050	1750	1750	2100	2100	2100
Level 49.00 2/F	02801	CLASSROOM	51.717	-	40	2	2	850	850	1050	1050	1750	1750	2100	2100	2100
Level 45.00 1/F	01620	CLASSROOM	9.349	30	1	1	1	1	-	-	-	-	-	-	-	-
Level 49.00 2/F	02802	CLASSROOM	54.201	-	40	2	2	850	850	1050	1050	1750	1750	2100	2100	2100
Level 45.00 1/F	01630	LECTURE	253.089	-	160	2	2	850	850	1050	1050	1750	1750	2100	2100	2100
Level 49.00 2/F	02803	LECTURE	257.025	-	240	2	2	1050	1050	1050	1050	2500	2500	2500	2500	2500
Level 45.00 1/F	01640	RECEPTION	3.525	30	1	1	1	1	-	-	-	-	-	-	-	-
Level 49.00 2/F	02804	RECEPTION	4.252	30	1	1	1	1	-	-	-	-	-	-	-	-
Level 45.00 1/F	01650	STORAGE TOTAL:	253.089	-	160	2	2	850	850	1050	1050	1750	1750	2100	2100	2100
Level 49.00 2/F	02805	STORAGE TOTAL:	257.025	-	240	2	2	1050	1050	1050	1050	2500	2500	2500	2500	2500
Level 45.00 1/F	01660	RECEPTION	26.890	9	3	1	1	-	-	-	-	-	-	-	-	-
Level 49.00 2/F	02806	RECEPTION	257.025	Project Number	40	2	2	1050	1050	1050	1050	2500	2500	2500	2500	2500
Level 49.00 2/F	02660	EQUIPMENT	26.466	05595	3	1	1	-	-	-	-	-	-	-	-	-
Level 49.00 2/F	02670	LECTURE	247.517	CAL UFA_1	2	2	1050	1050	1050	1050	2500	2500	2500	2500	2500	2500
Level 49.00 2/F	02670	STORE	2.806	Computer File	30	1	1	1	-	-	-	-	-	-	-	-
Level 49.00 2/F	02670	STORE	2.806	Drawing Number	30	1	1	1	-	-	-	-	-	-	-	-
Level 49.00 2/F	02670	STORE	2.806	Rev.	30	1	1	1	-	-	-	-	-	-	-	-
Level 49.00 2/F	02670	STORE	2.806	Scale	30	1	1	1	-	-	-	-	-	-	-	-
Level 49.00 2/F	02670	LECTURE	247.517	1:500	2	2	1050	1050	1050	1050	2500	2500	2500	2500	2500	2500
Level 49.00 2/F	02670	LECTURE	247.517	240	2	2	1050	1050	1050	1050	2500	2500	2500	2500	2500	2500
Level 49.00 2/F	02670	LECTURE	247.517	240	2	2	1050	1050	1050	1050	2500	2500	2500	2500	2500	2500

Level 49.60_2/F	02510.00	CLASSROOM	123.890	-	80	2	2	850	850	1050	1050	1750	1750	2100	2100
Level 49.60_2/F	02750.00	LECTURE ROOM	180.635	-	120	2	2	850	850	1050	1050	1750	1750	2100	2100
Level 49.60_2/F	02750.01	STORE	3.095	30	1	1	1	-	-	-	-	-	-	-	-
Level 49.60_2/F	02750.02	LECTURE ROOM	180.635	-	120	2	2	850	850	1050	1050	1750	1750	2100	2100
Level 49.60_2/F	02750.03	LECTURE ROOM	180.635	-	120	2	2	850	850	1050	1050	1750	1750	2100	2100
Level 49.60_2/F	02760.00	EQUIPMENT ROOM	26.000	9	3	1	1	-	-	-	-	-	-	-	-
Level 49.60_2/F	02770.00	LECTURE ROOM	188.179	-	120	2	2	850	850	1050	1050	1750	1750	2100	2100
Level 49.60_2/F	02770.01	STORE	3.187	30	1	1	1	-	-	-	-	-	-	-	-
Level 49.60_2/F	02770.03	LECTURE ROOM	188.179	-	120	2	2	850	850	1050	1050	1750	1750	2100	2100
Level 49.60_2/F	02770.04	LECTURE ROOM	188.179	-	120	2	2	850	850	1050	1050	1750	1750	2100	2100

Level 49.60_2/F	02110.00	CLASSROOM	61.091	-	60	2	2	850	850	1050	1050	1750	1750	2100	2100
Level 49.60_2/F	02111.00	CLASSROOM	56.151	-	40	2	2	850	850	1050	1050	1750	1750	2100	2100
Level 49.60_2/F	02112.00	CLASSROOM	78.334	-	40	2	2	850	850	1050	1050	1750	1750	2100	2100
Level 49.60_2/F	02112.01	STORE	7.970	30	1	1	1	-	-	-	-	-	-	-	-
Level 49.60_2/F	02120.00	CLASSROOM	55.833	-	40	2	2	850	850	1050	1050	1750	1750	2100	2100
Level 49.60_2/F	02121.00	CLASSROOM	56.483	-	40	2	2	850	850	1050	1050	1750	1750	2100	2100
Level 49.60_2/F	02122.00	CLASSROOM	44.621	-	40	2	2	850	850	1050	1050	1750	1750	2100	2100
Level 49.60_2/F	02123.00	STORE	7.970	30	1	1	1	-	-	-	-	-	-	-	-
Level 49.60_2/F	02124.00	CLASSROOM	89.491	-	80	2	2	850	850	1050	1050	1750	1750	2100	2100
Level 49.60_2/F	02130.00	CLASSROOM	32.354	-	30	1	1	750	750	1050	1050	-	-	-	-


Level 53.80_3/F	03510 .00	CLASSROOM	125.446	-	80		2	2	850	850	1050	1050	1750	1750	2100	2100
Level 53.80_3/F	03670 .03	STORE	2.988	30	1		1	1	-	-	-	-	-	-	-	-
Level 53.80_3/F	03670 .04	STORE	2.988	30	1		1	1	-	-	-	-	-	-	-	-
Level 53.80_3/F	03750 .00	LECTURE ROOM	183.445	-	120		2	2	850	850	1050	1050	1750	1750	2100	2100
Level 53.80_3/F	03750 .01	STORE	2.988	30	1		1	1	-	-	-	-	-	-	-	-
Level 53.80_3/F	03750 .02	LECTURE ROOM	183.445	-	120		2	2	850	850	1050	1050	1750	1750	2100	2100
Level 53.80_3/F	03750 .03	LECTURE ROOM TOTAL:	183.445	-	120		2	2	850	850	1050	1050	1750	1750	2100	2100
Level 53.80_3/F	03760 .00	EQUIPMENT ROOM	26.022	9	3		1	1	-	-	-	-	-	-	-	-

4/F (+58.20) USABLE FLOOR AREA DIAGRAM

SCHEDULE OF PERSONS FOR MEANS OF ESCAPE_2															
LOCATION	Number	Use	UFA (SQ.M)	PERM. DENSITY	ROOM CAPACITY	MIN. NO. EXIT ROUTE		MIN. WIDTH OF EACH EXIT DOORS				MIN. TOTAL WIDTH OF EXIT DOOR			
						REQ'D	PROD	REQ'D	PROD	REQ'D	PROD	REQ'D	PROD	REQ'D	PROD
Level 53.80_3/F	03770.00	LECTURE ROOM	188.082	-	120	2	2	850	850	1050	1050	1750	1750	2100	2100
Level 53.80_3/F	03770.01	STORE	3.253	30	1	1	1	-	-	-	-	-	-	-	-
Level 53.80_3/F	03770.03	LECTURE ROOM	188.082	-	120	2	2	850	850	1050	1050	1750	1750	2100	2100
Level 53.80_3/F	03770.04	LECTURE ROOM	188.082	-	120	2	2	850	850	1050	1050	1750	1750	2100	2100
			1278.266												


		Project	Client
		COMMUNITY COLLEGE OF CITY UNIVERSITY BUILDING	 香港 City of H

SCHEDULE OF PERSONS FOR MEANS OF ESCAPE_2															
LOCATION	Number	Use	UFA (SQ.M)	PERM. DENSITY	ROOM CAPACITY	MIN. NO. EXIT ROUTE		MIN. WIDTH OF EACH EXIT DOORS				MIN. TOTAL WIDTH OF EXIT DOOR			
						REQD	PROVD	REQD	PROVD	REQD	PROVD	REQD	PROVD	REQD	PROVD
Level 53.80_3/F	03110.00	CANTEEN	1228.084	MOE:1 / SanFit:1.5	MOE:122 9 / SanFit:81 9	5	5	1350	1350	1350	1350	7500	7500	7500	7500
Level 53.80_3/F	03110.01	SERVERY	299.915	4.5	67	2	2	850	850	1050	1050	1750	1750	2100	2100
Level 53.80_3/F	03310.00	KITCHEN	399.217	4.5	89	2	2	850	850	1050	1050	1750	1750	2100	2100
Level 53.80_3/F	03310.01	STORE	40.630	30	2	1	1	-	-	-	-	-	-	-	-
Level 53.80_3/F	03310.02	KITCHEN	399.217	4.5	89	2	2	850	850	1050	1050	1750	1750	2100	2100
Level 53.80_3/F	03310.03	KITCHEN	399.217	4.5	89	2	2	850	850	1050	1050	1750	1750	2100	2100
Level 53.80_3/F	03320.00	CLASSROOM	225.490	2	113	2	2	850	850	1050	1050	1750	1750	2100	2100
Level 53.80_3/F	03321.00	SUB-TOTAL CLASSROOM	225.490	2	113	2	2	850	850	1050	1050	1750	1750	2100	2100
Level 53.80_3/F	03321.06	GRAND TOTAL	14.573	30	1	1	1	-	-	-	-	-	-	-	-

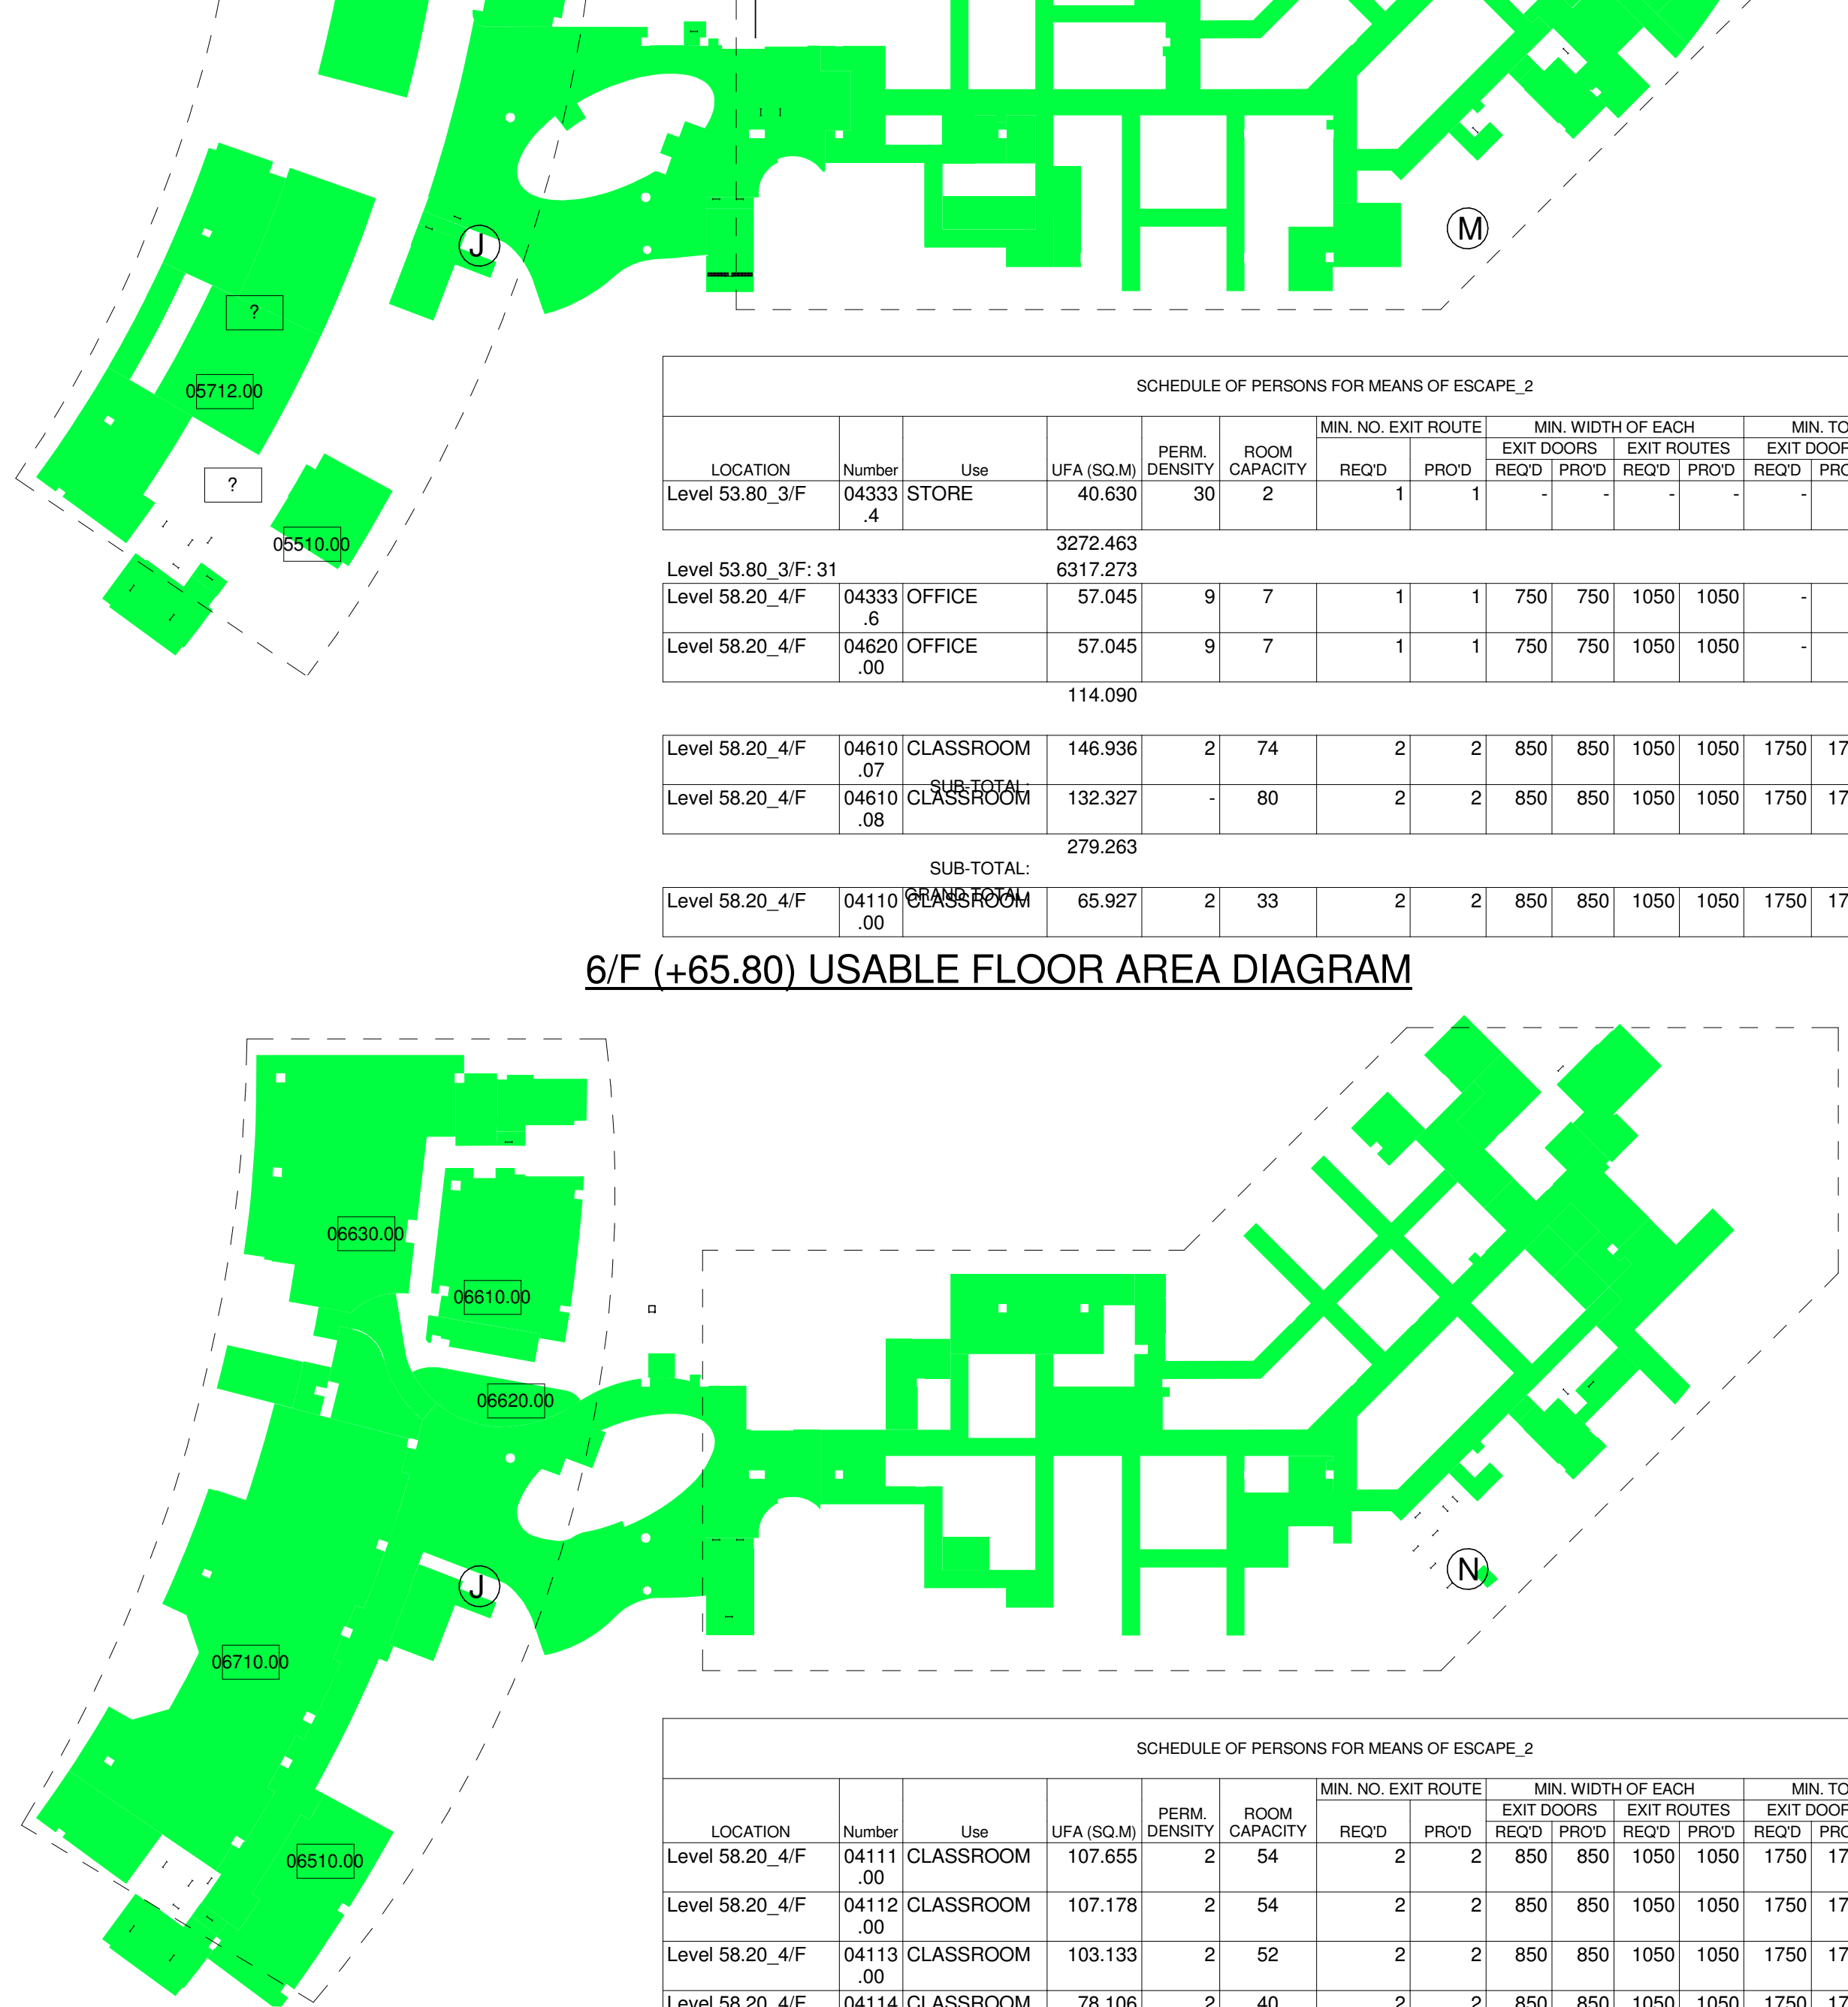[illegible]

SCHEDULE OF PERSONS FOR MEANS OF ESCAPE_2															
LOCATION	Number	Use	UFA (SQ.M)	PERM. DENSITY	ROOM CAPACITY	MIN. NO. EXIT ROUTE		MIN. WIDTH OF EACH				MIN. TOTAL WIDTH OF			
						REQ'D	PRO'D	EXIT DOORS		EXIT ROUTES		EXIT DOOR		EXIT ROUTE	
								REQ'D	PRO'D	REQ'D	PRO'D	REQ'D	PRO'D	REQ'D	PRO'D
Level 53.80_3/F	04333.4	STORE	40.630	30	2		1	1	-	-	-	-	-	-	-
Level 53.80_3/F: 31			3272.463												
Level 58.20_4/F	04333.6	OFFICE	57.045	9	7		1	1	750	750	1050	1050	-	-	-
Level 58.20_4/F	04620.00	OFFICE	57.045	9	7		1	1	750	750	1050	1050	-	-	-
			114.090												
Level 58.20_4/F	04610.07	CLASSROOM	146.936	2	74		2	2	850	850	1050	1050	1750	1750	2100
Level 58.20_4/F	04610.08	SUB-TOTAL CLASSROOM	132.327	-	80		2	2	850	850	1050	1050	1750	1750	2100
			279.263												
SUB-TOTAL:															
Level 58.20_4/F	04110.00	CLASSROOM	65.927	2	33		2	2	850	850	1050	1050	1750	1750	2100

6/F (+65.80) USABLE FLOOR AREA DIAGRAM

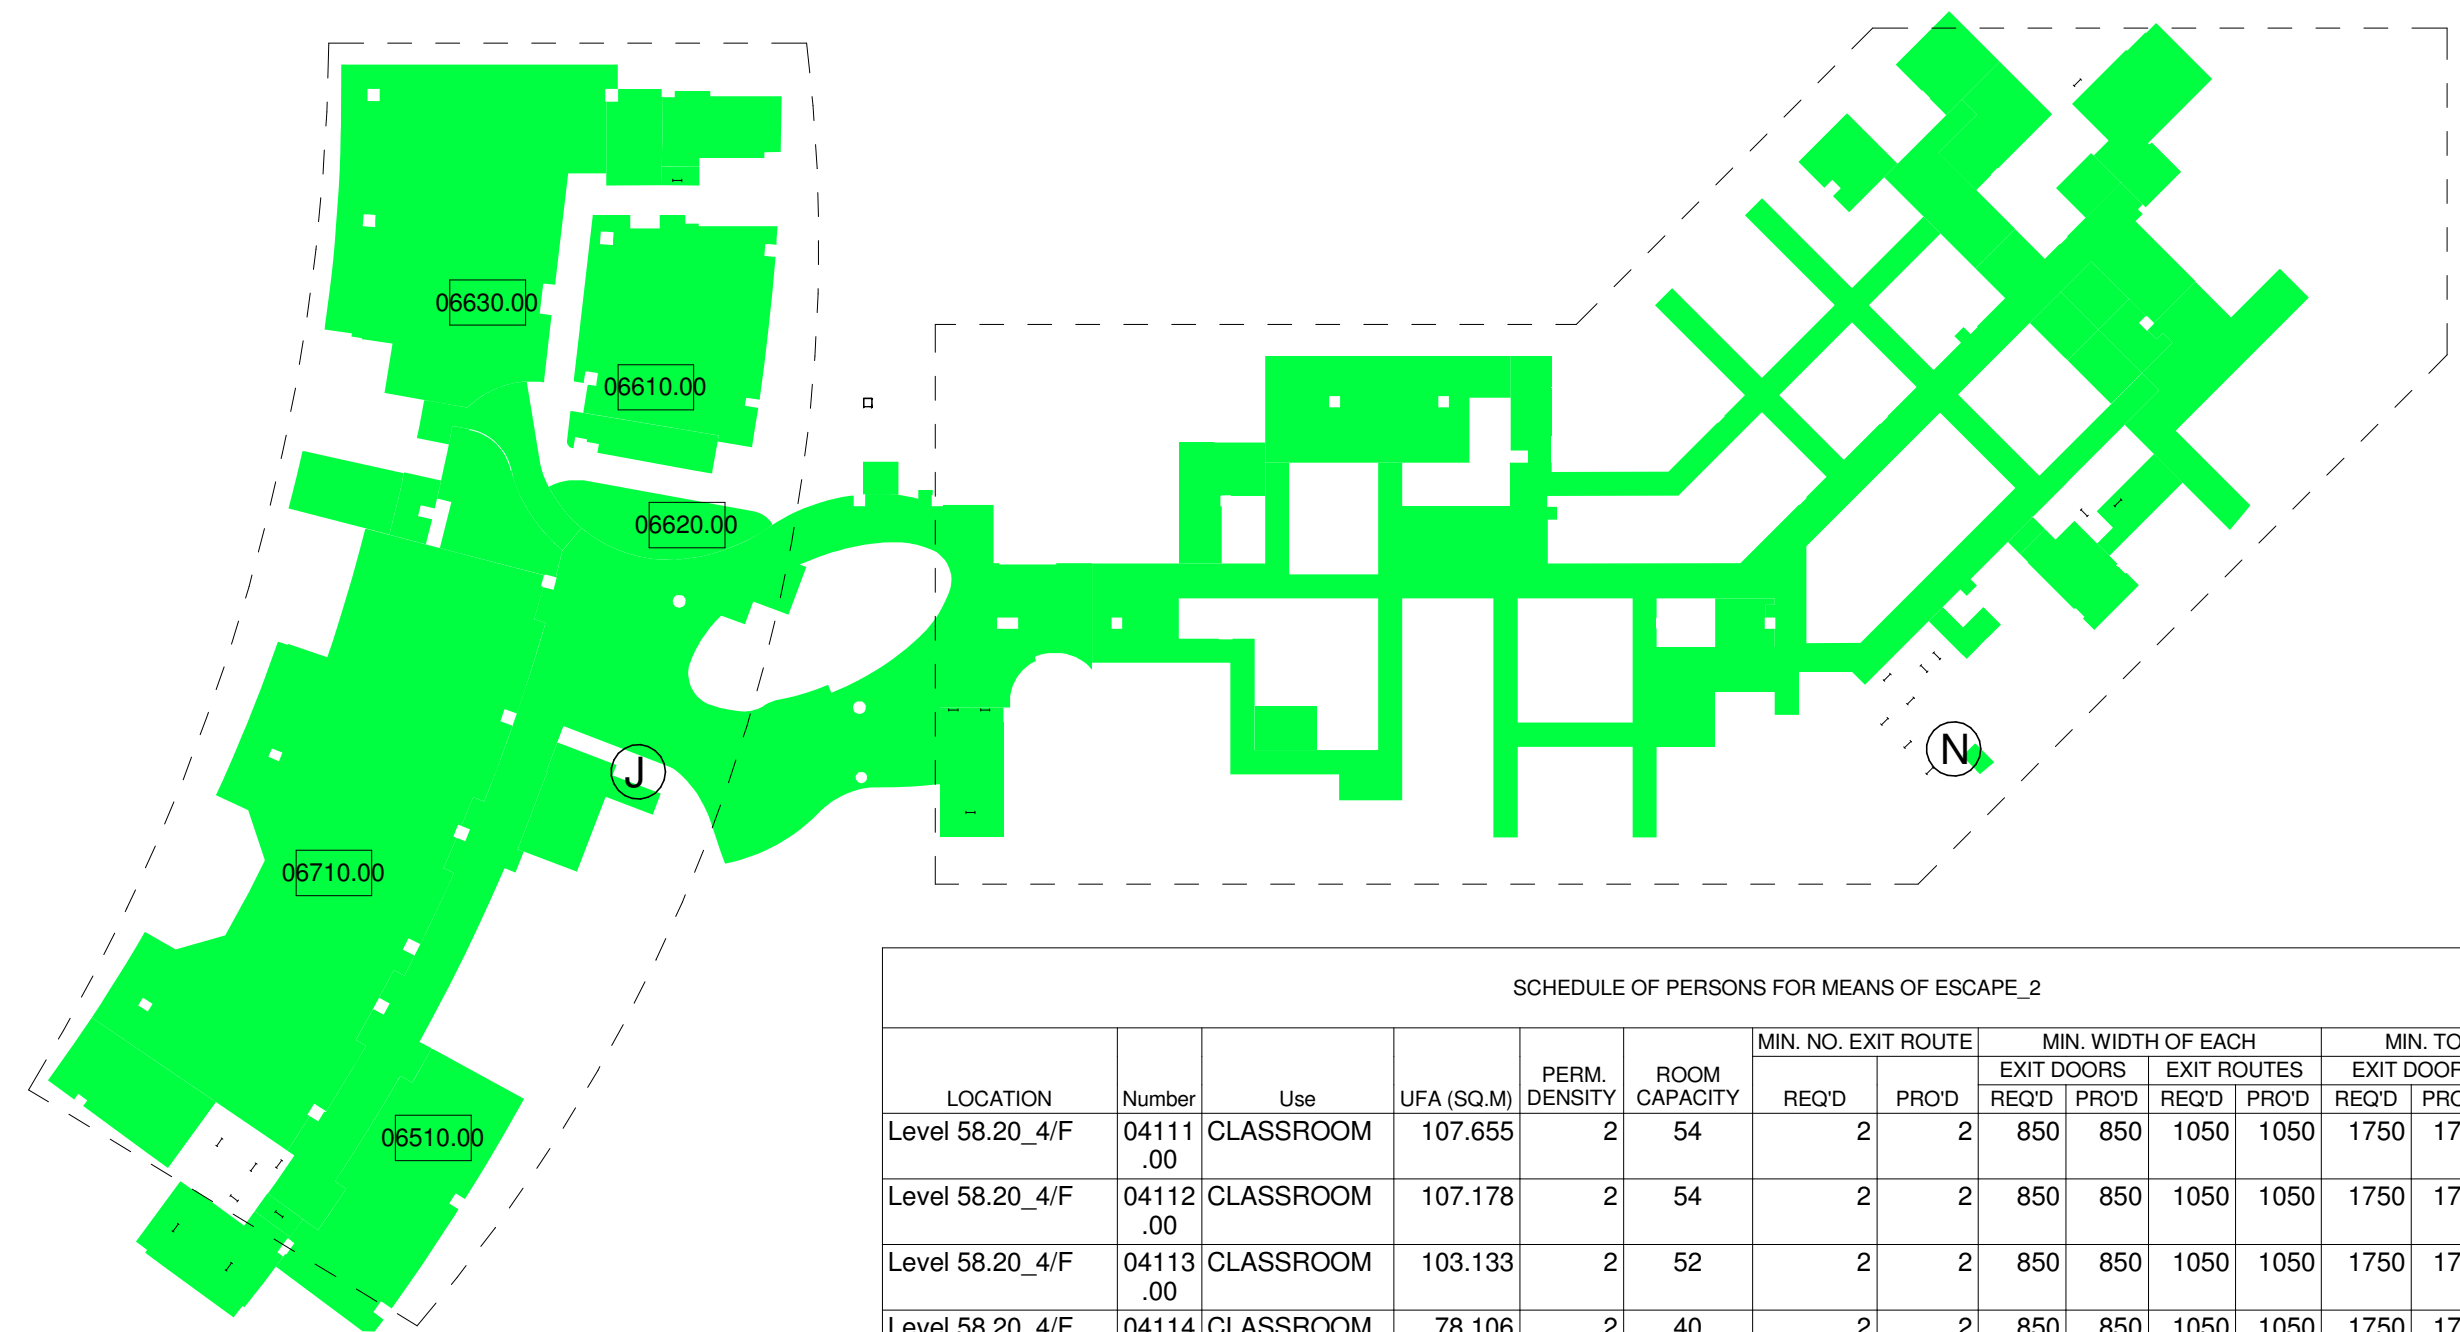

SCHEDULE OF PERSONS FOR MEANS OF ESCAPE_2																
LOCATION	Number	Use	UFA (SQ.M)	PERM DENSITY	ROOM CAPACITY	MIN. NO. EXIT ROUTE		MIN. WIDTH OF EACH EXIT DOORS				MIN. TOTAL WIDTH OF EXIT DOORS				
						REQ'D	PRO'D	REQ'D	PRO'D	REQ'D	PRO'D	REQ'D	PRO'D	REQ'D	PRO'D	
Level 58.20_4/F	04111.00	CLASSROOM	107.655	2	54		2	2	850	850	1050	1050	1750	1750	2100	2100
Level 58.20_4/F	04112.00	CLASSROOM	107.178	2	54		2	2	850	850	1050	1050	1750	1750	2100	2100
Level 58.20_4/F	04113.00	CLASSROOM	103.133	2	52		2	2	850	850	1050	1050	1750	1750	2100	2100
Level 58.20_4/F	04114.00	CLASSROOM	78.106	2	40		2	2	850	850	1050	1050	1750	1750	2100	2100
Level 58.20_4/F	04120.00	CLASSROOM	71.275	2	36		2	2	850	850	1050	1050	1750	1750	2100	2100
Level 58.20_4/F	04121.00	CLASSROOM	67.895	2	34		2	2	850	850	1050	1050	1750	1750	2100	2100
Level 58.20_4/F	04130.00	CLASSROOM	148.083	2	75		2	2	850	850	1050	1050	1750	1750	2100	2100
Level 58.20_4/F	04210.00	CLASSROOM	116.654	2	59		2	2	850	850	1050	1050	1750	1750	2100	2100
Level 58.20_4/F	04211.00	CLASSROOM	116.654	2	59		2	2	850	850	1050	1050	1750	1750	2100	2100
Level 58.20_4/F	04220.00	CLASSROOM	146.820	2	74		2	2	850	850	1050	1050	1750	1750	2100	2100
Level 58.20_4/F	04221.00	CLASSROOM	147.928	2	74		2	2	850	850	1050	1050	1750	1750	2100	2100
Level 58.20_4/F	04310.00	CLASSROOM	105.540	2	53		2	2	850	850	1050	1050	1750	1750	2100	2100
Level 58.20_4/F	04311.00	CLASSROOM	95.304	2	48		2	2	850	850	1050	1050	1750	1750	2100	2100
Level 58.20_4/F	04330.00	CLASSROOM	203.355	9	23		1	1	750	750	1050	1050	-	-	-	-
Level 58.20_4/F	04331.00	SUB-TOTAL CLASSROOM	203.355	9	23		1	1	750	750	1050	1050	-	-	-	-
Level 58.20_4/F	04332.00	CLASSROOM	116.654	Project Number	59		2	2	850	850	1050	1050	1750	1750	2100	2100

[illegible]

Level 62.00_5/F	05511 .00	CLASSROOM	133.123	2	67		2	2	850	850	1050	1050	1750	1750	2100	2100
Level 62.00_5/F	05610 .00	CLASSROOM	79.114	2	40		2	2	850	850	1050	1050	1750	1750	2100	2100
Level 62.00_5/F	05620 .00	CLASSROOM	96.113	2	49		2	2	850	850	1050	1050	1750	1750	2100	2100
Level 62.00_5/F	05621 .00	CLASSROOM	75.407	2	38		2	2	850	850	1050	1050	1750	1750	2100	2100
Level 62.00_5/F	05630 .00	CLASSROOM	122.277	2	62		2	2	850	850	1050	1050	1750	1750	2100	2100
Level 62.00_5/F	05631 .00	CLASSROOM	99.868	2	50		2	2	850	850	1050	1050	1750	1750	2100	2100
Level 62.00_5/F	05711 .00	CLASSROOM	99.186	2	50		2	2	850	850	1050	1050	1750	1750	2100	2100
Level 62.00_5/F	05712 .00	CLASSROOM	85.653	2	43		2	2	850	850	1050	1050	1750	1750	2100	2100
Level 62.00_5/F	05713 .00	CLASSROOM	132.568	2	67		2	2	850	850	1050	1050	1750	1750	2100	2100
Level 62.00_5/F	05832 .00	CLASSROOM	99.868	2	50		2	2	850	850	1050	1050	1750	1750	2100	2100

	1156.300
Level 62.00 5/E: 12	3820.461

SCHEDULE OF A/C PLANT ROOM AREA						
LOCATION	LOCATION OF THE PLANT ROOM	USE	TOTAL G.F.A. OF THE BUILDING	AIR CONDITIONING PLANT ROOM AREA		PERCENTAGE OF AREA OF PAU/PLANT RM AT EACH FLOOR
R/F (+70.00)	GRID 13-14/C-D	MCC ROOM	36413.771		57.141	268.928
	GRID 14-15/C-D	MCC & CHILLED WATER PUMP ROOM			61.307	
	GRID 15/C	CHILLER PLANT ROOM			150.48	
						0.74% <1%


[illegible]

1. For latrines and urinals connected a flush system to the requirement shall be—


- For boys – Two urinals for every 30 pupils
- For girls – One pan for every 20 pupils

Project	Client  香港城市大學 City University of Hong Kong	Structure Engineer/ E & M					Design By	Project Number 05595			 Aedas 19th Floor 1063 King's Road Quarry Bay Hong Kong T +852 2861 1728 F +852 2529 6419 E hongkong@aedas.com aedas.com
		Hyder Consulting					Draw By	Drawing SCHEDULE			
		Quantity Surveyor					Check By DAV	Computer File			
		Rider Levett Bucknall					Approve By DAV	Drawing Number	Rev.	Scale	
		Landscape Consultant	-				PLOT Date 09/30/07	595S803	B	1 : 600 @ A1	
		Kenneth Ng & Associates Ltd. Landscape and Environmental Consultants	*	*	*	*					
		Rev.	Issue Date	Initial	Description						


LG1/F (+37.80) COMPARTMENT CALCULATION

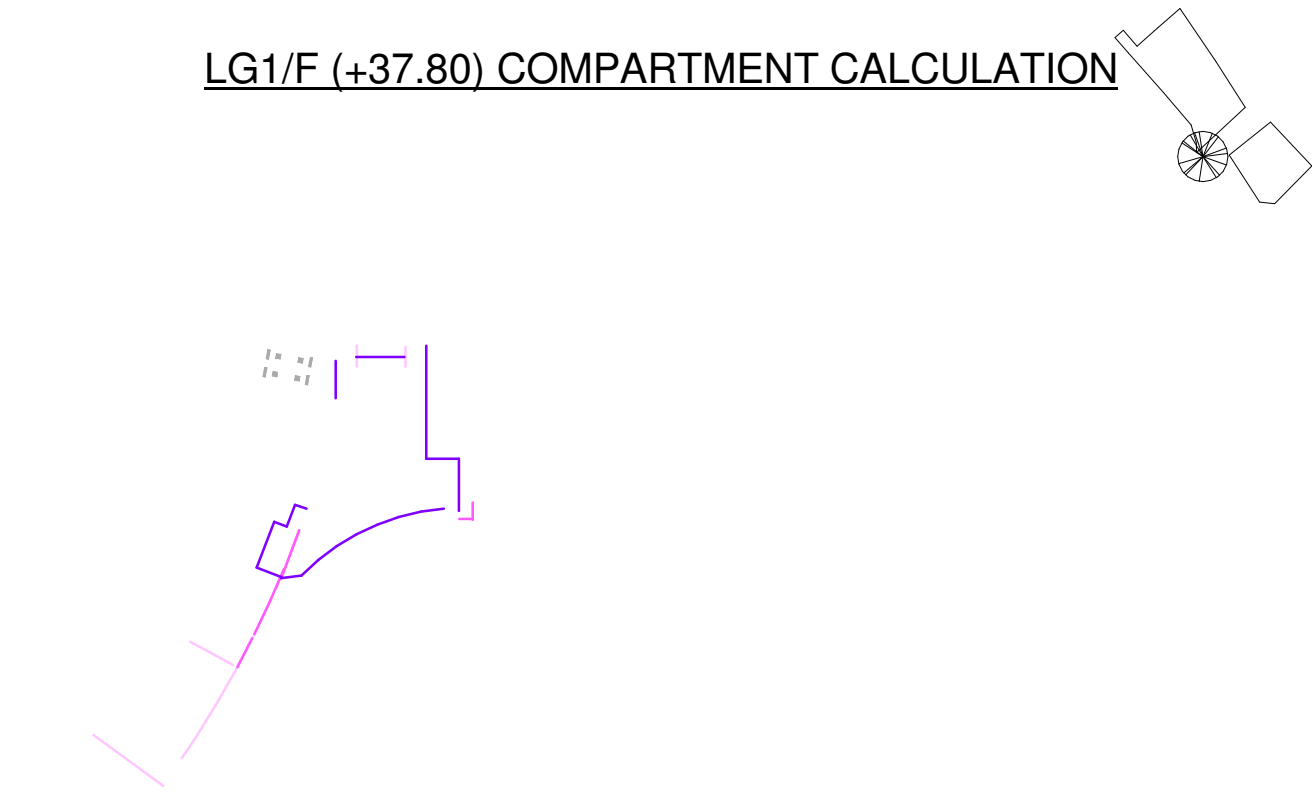


3/F (+53.80) COMPARTMENT CALCULATION

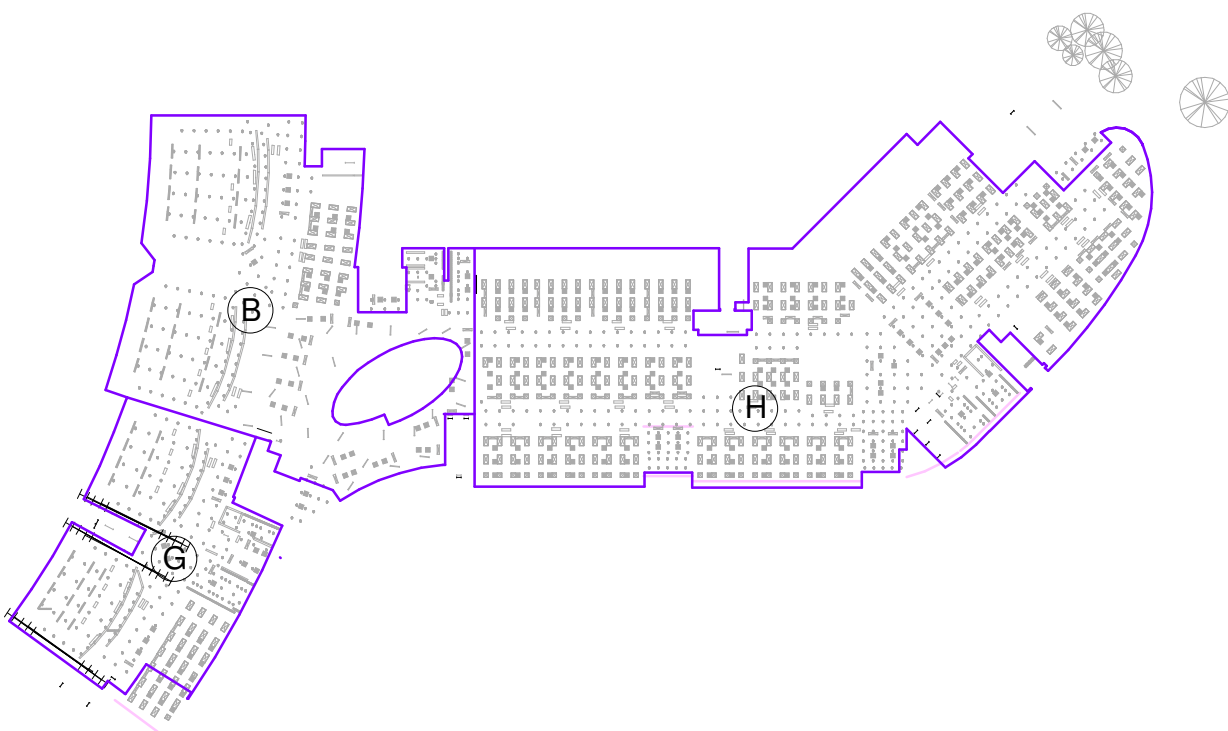


G/F (+41.60) COMPARTMENT CALCULATION

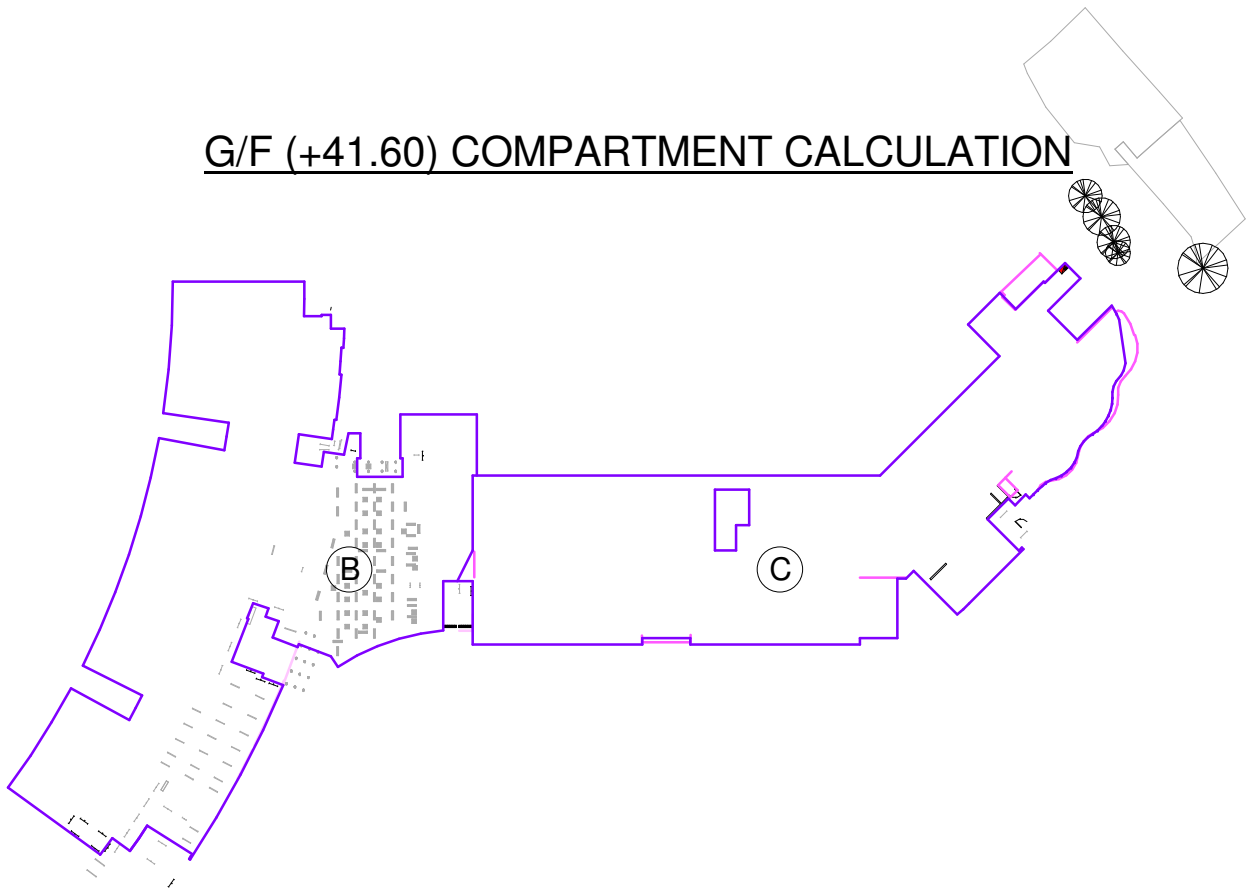


4/F (+58.20) COMPARTMENT CALCULATION

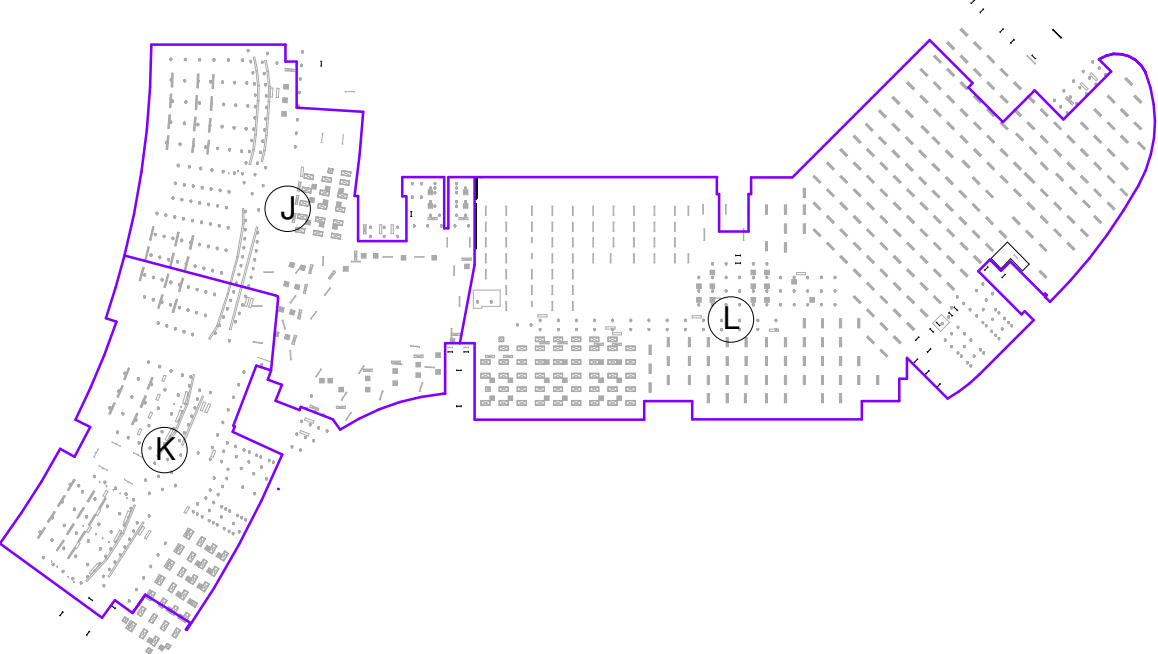


1/F (+45.60) COMPARTMENT CALCULATION

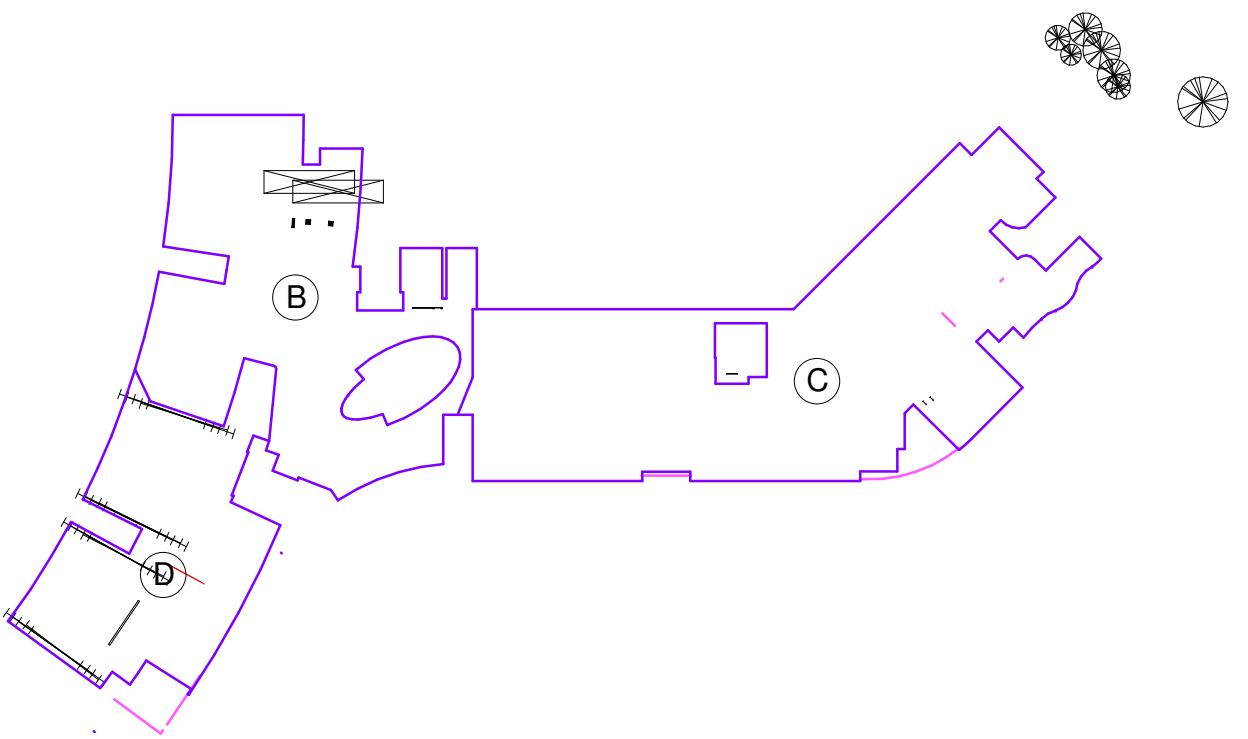


5/F (+62.00) COMPARTMENT CALCULATION

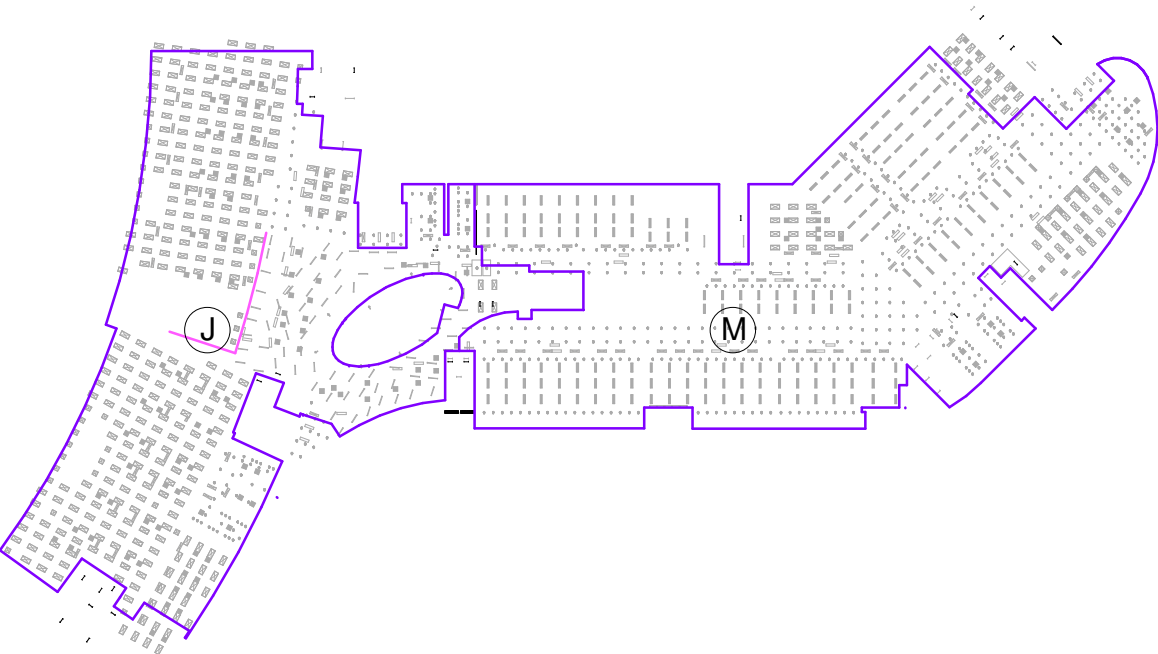

2/F (+49.60) COMPARTMENT CALCULATION

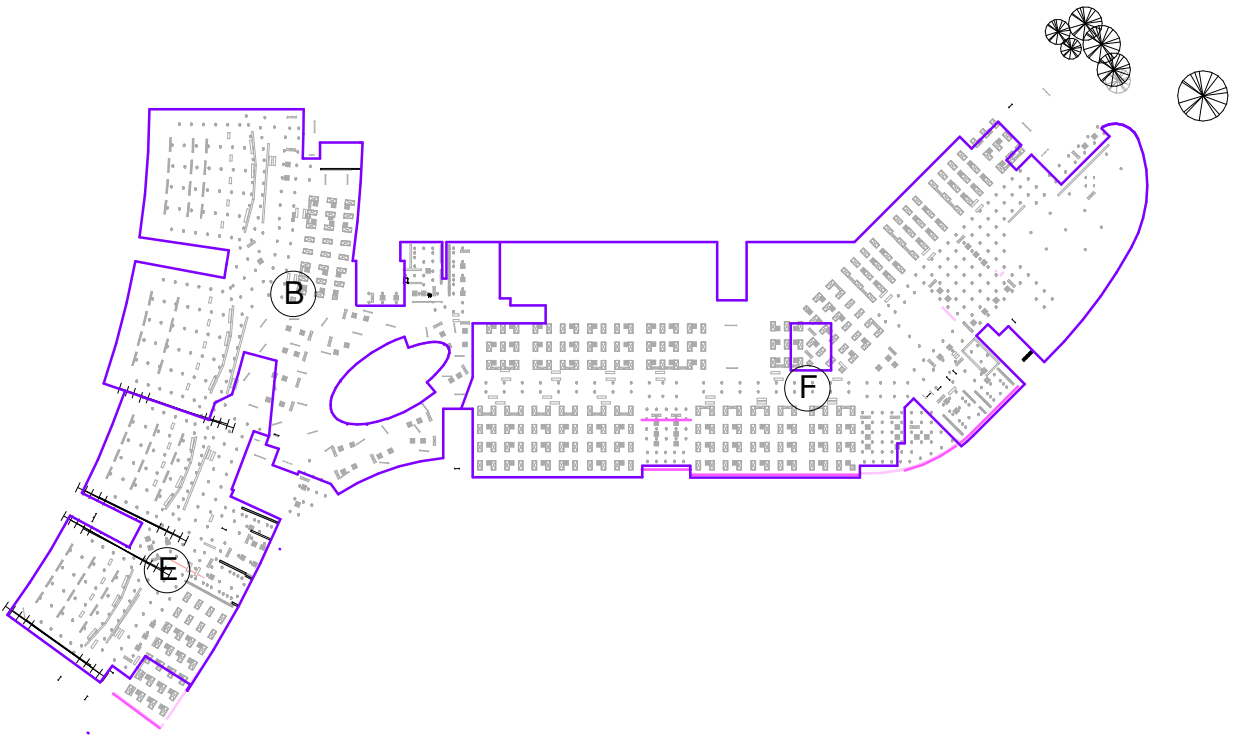

6/F (+65.80) COMPARTMENT CALCULATION

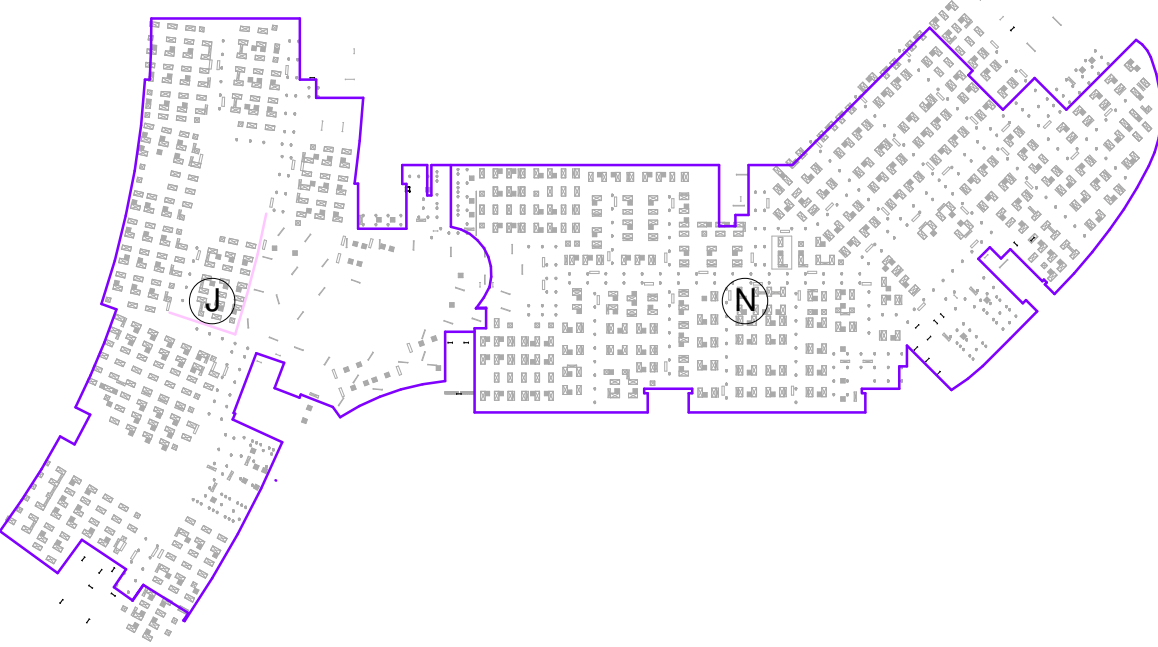


COMPARTMENT VOLUME				
Level	*FRC Compartme nt_Group_Name	AREA (SQ.M.)	FLOOR HEIGHT (M)	VOLUME (CU.M.)
Level 45.60_1/F	B	1500.943	4.2	6303.772
Level 49.60_2/F	B	1500.140	4.2	6300.588
Level 41.60_G/F	B	1289.110	4	5156.440
Level 53.80_3/F	B	1488.932	4.4	6551.301
				24012.101
Level 41.60_G/F	C	1852.308	4.2	7789.914
Level 45.60_1/F	C	2074.666	4	8298.664
				15707.896
Level 45.60_1/F	D	900.638	4.2	3782.662
Level 49.60_2/F	E	911.554	4.2	3828.527
				3828.527
Level 49.60_2/F	F	2485.862	4.2	10440.620
				10440.620
Level 53.80_3/F	G	910.787	4.4	4007.463
				4007.463
Level 53.80_3/F	H	2764.773	4.4	12165.001
				12165.001
Level 58.20_4/F	J	1447.082	3.8	5498.912
Level 62.00_5/F	J	2559.449	3.8	9725.906
Level 65.80_6/F	J	2494.875	4.2	10478.475
				25703.293
Level 58.20_4/F	K	1034.087	3.8	3929.531
				3929.531
Level 58.20_4/F	L	2779.792	3.8	10563.210
				10563.210
Level 62.00_5/F	M	2915.174	3.8	11077.661
				11077.661
Level 65.80_6/F	N	2984.981	4.2	12536.920
				42536.920
				SUB-TOTAL

SCHEDULE MINIMUM NUMBER & WIDTH OF EXIT DOOR & EXIT ROUTE FROM EACH FLOOR											
LOCATION	FLOOR CAPACITY	MIN. NO. OF EXIT ROUTE		MIN. WIDTH OF EACH				MIN. TOTAL WIDTH OF			
		REQ'D	PRO'D	EXIT DOOR		EXIT ROUTE		EXIT DOORS		EXIT ROUTES	
				REQ'D	PRO'D	REQ'D	PRO'D	REQ'D	PRO'D	REQ'D	PRO'D
Level 34.00_LG2/F	3	1	1	-	-	-	-	-	-	-	-
Level 37.80_LG1/F	33	2	2	850	1500	1050	1800	1750	3300	2100	3600
Level 41.60_G/F	6815	7	7	1500	1500	1500	1800	41100	16200	41100	13800
Level 45.60_1/F			7		1500		1800				
Level 49.60_2/F	1964	7	7	1500	1500	1500	1800	12000	12000	12000	12000
Level 53.80_3/F	2469	7	7	1500	1500	1500	1800	15000	15000	15000	15000
Level 58.20_4/F	870	4	7	1200	1500	1200	1800	6000	15600	6000	13800
Level 62.00_5/F	915	4	7	1200	1200	1200	1800	6000	14400	6000	13800
Level 65.80_6/F	1297	6	7	1350	1500	1350	1800	9000	15000	9000	13800


Fire Resistance Requirement for Elements of Construction													
COMPART MENT	CLASS	TOTAL VOLUME	FRP REQ'D	R.C. WALL => 1% V.R.		R.C. BEAM		R.C. COLUMN		R.C. SLAB		R.C. STAIR	
				THK.	COVER TO STEEL	THK.	COVER TO STEEL	THK.	COVER TO STEEL	THK.	COVER TO STEEL	THK.	COVER TO STEEL
B	7 (PLACE OF ASSEMBLY)	24012.101	2	100	25	200	40	300	35	125	25	125	35
C	7 (PLACE OF ASSEMBLY)	15707.896	2	100	25	200	40	300	35	125	25	125	35
D	7 (PLACE OF ASSEMBLY)	3602.552	1	75	15	200	30	200	25	100	20	95	20
E	7 (PLACE OF ASSEMBLY)	3828.527	1	75	15	200	30	200	25	100	20	95	20
F	7 (PLACE OF ASSEMBLY)	10440.620	2	100	25	200	40	300	35	125	25	125	35
G	7 (PLACE OF ASSEMBLY)	4007.463	1	75	15	200	30	200	25	100	20	95	20
H	7 (PLACE OF ASSEMBLY)	12165.001	2	100	25	200	40	300	35	125	25	125	35
J	7 (PLACE OF ASSEMBLY)	25703.293	2	100	25	200	40	300	35	125	25	125	35
K	7 (PLACE OF ASSEMBLY)	3929.531	1	75	15	200	30	200	25	100	20	95	20
L	3 (OFFICE)	10563.210	1	75	15	200	30	200	25	100	20	95	20
M	3 (OFFICE)	11077.661	1	75	15	200	30	200	25	100	20	95	20
N	3 (OFFICE)	12536.920	1	75	15	200	30	200	25	100	20	95	20

Project	Client	Structure Engineer/ E & M					Design By	Project Number			Aedas 19th Floor 1063 King's Road Quarry Bay Hong Kong T +852 2861 1728 F +852 2520 6419 E hongkong@aedas.com aedas.com
		Hyder Consulting					Draw By	05595			
		Quantity Surveyor					Check By	Drawing			
		Rider Levett Bucknall					Approve By	CAL FRC_1			
		Landscape Consultant					DAV	Computer File			
		Kenneth Ng & Associates Ltd. Landscape and Environmental Consultants	-	-	-	-	Plot Date	Drawing Number	Rev.	Scale	
			Rev.	Issue Date	Initial	Description	08/14/06	595S804	B	1 : 1000 @A1	

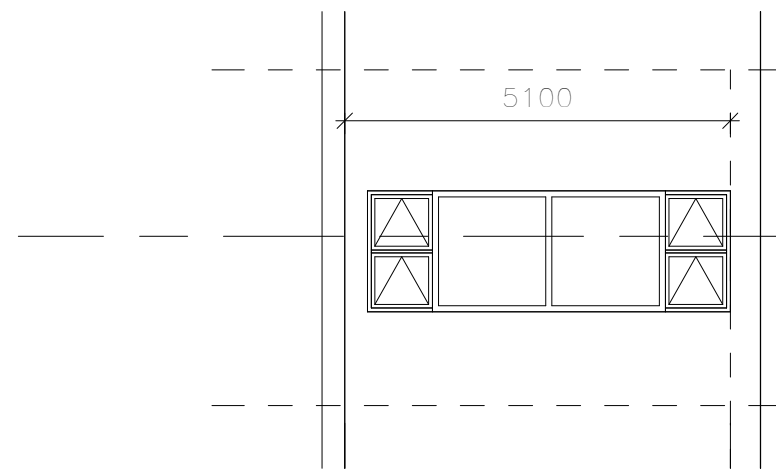


1 Stair elevation ST-01
1 : 100

STAIRCASE ENCLOSURE AREA:
55.152 sqm

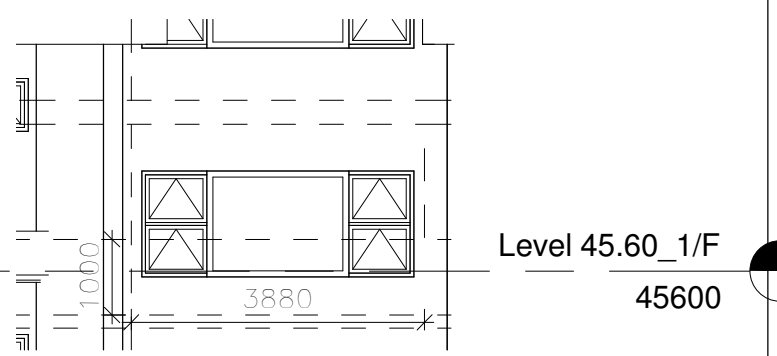


2 Stair elevation ST-02
1 : 100

STAIRCASE ENCLOSURE AREA:
24.750 sqm

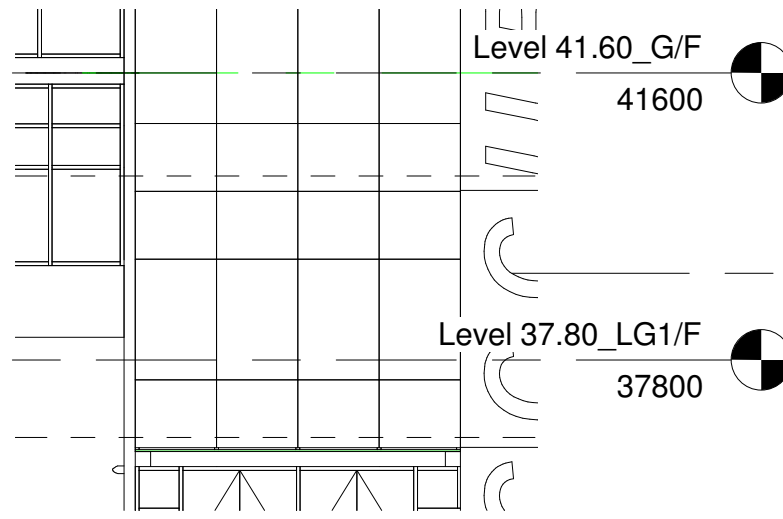


3 Stair elevation ST-04
1 : 100

STAIRCASE ENCLOSURE AREA:
27.977 sqm

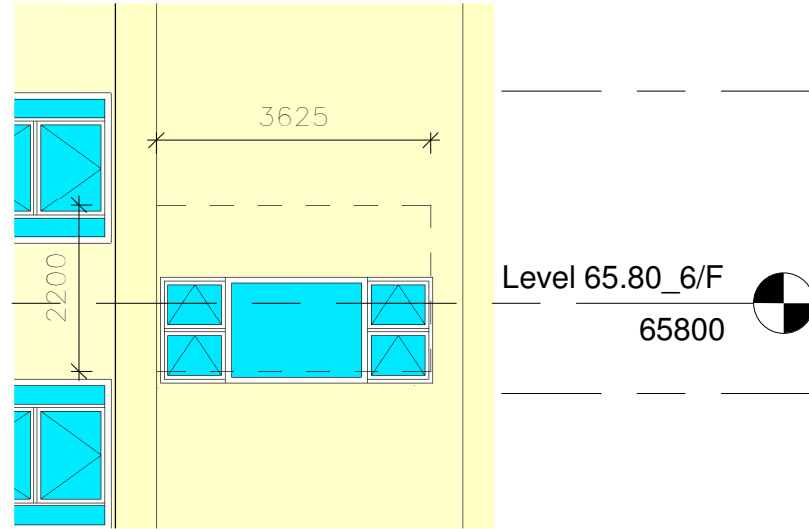


4 Stair elevation ST-06
1 : 100

STAIRCASE ENCLOSURE AREA:
33.745 sqm

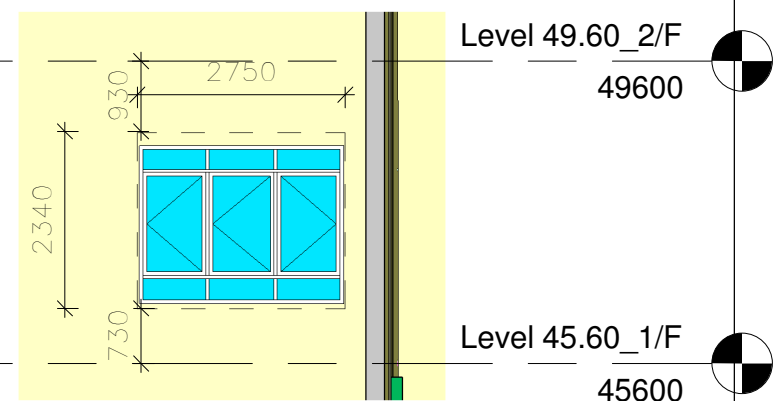

5 Stair elevation ST-07
1 : 100

STAIRCASE ENCLOSURE AREA:
44.820 sqm

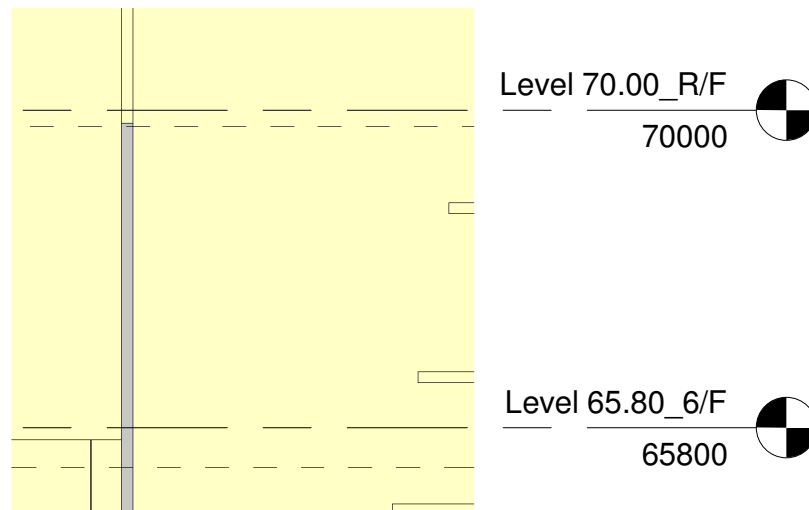

6 Stair elevation ST-08
1 : 100

STAIRCASE ENCLOSURE AREA:
25.220 sqm

STAIRCASE		OPENING AREA						
LOCATION	STAIRCASE ENCLOSURE (sq.m)	WIDTH	HEIGHT	NUMBER	PROVIDED (100% EFFECTIVE)	PROVIDED (85% EFFECTIVE)		REQUIRED (1/10 of UFA)
ST-01	55.152	5.100	1.650	1	N/A	7.153	>	5.516
ST-02	24.750	3.880	1.200	1	N/A	3.958	>	2.475
ST-04	31.518	3.880	1.400	1	N/A	4.617	>	3.152
ST-06	33.745	3.625	2.200	1	7.975	N/A	>	3.375
ST-07	44.820	2.750	2.340	1	N/A	5.470	>	4.482
ST-08	14.279	2.050	2.340	1	N/A	4.077	>	1.428

Project

COMMUNITY COLLEGE OF
CITY UNIVERSITY
BUILDING



Structure Engineer/ E & M
Hyder Consulting
Quantity Surveyor
Rider Levett Bucknall
Landscape Consultant
Kenneth Ng & Associates Ltd.
Landscape and Environmental Consultants

Rev.	Issue Date	Initial	Description
-	-	-	-




Design By
Draw By
Check By
DAV
Approve By
DAV
Plot Date
08/23/06

Project Number
05595
Drawing
CAL STAIRCASE
Computer File
Drawing Number
595S805
Rev.
B
Scale
1 : 100
@A1


Disability access diagrams for CCCUB

Disability access from TAT CHEE AVENUE

Student/Staff Amenities Building phase 1

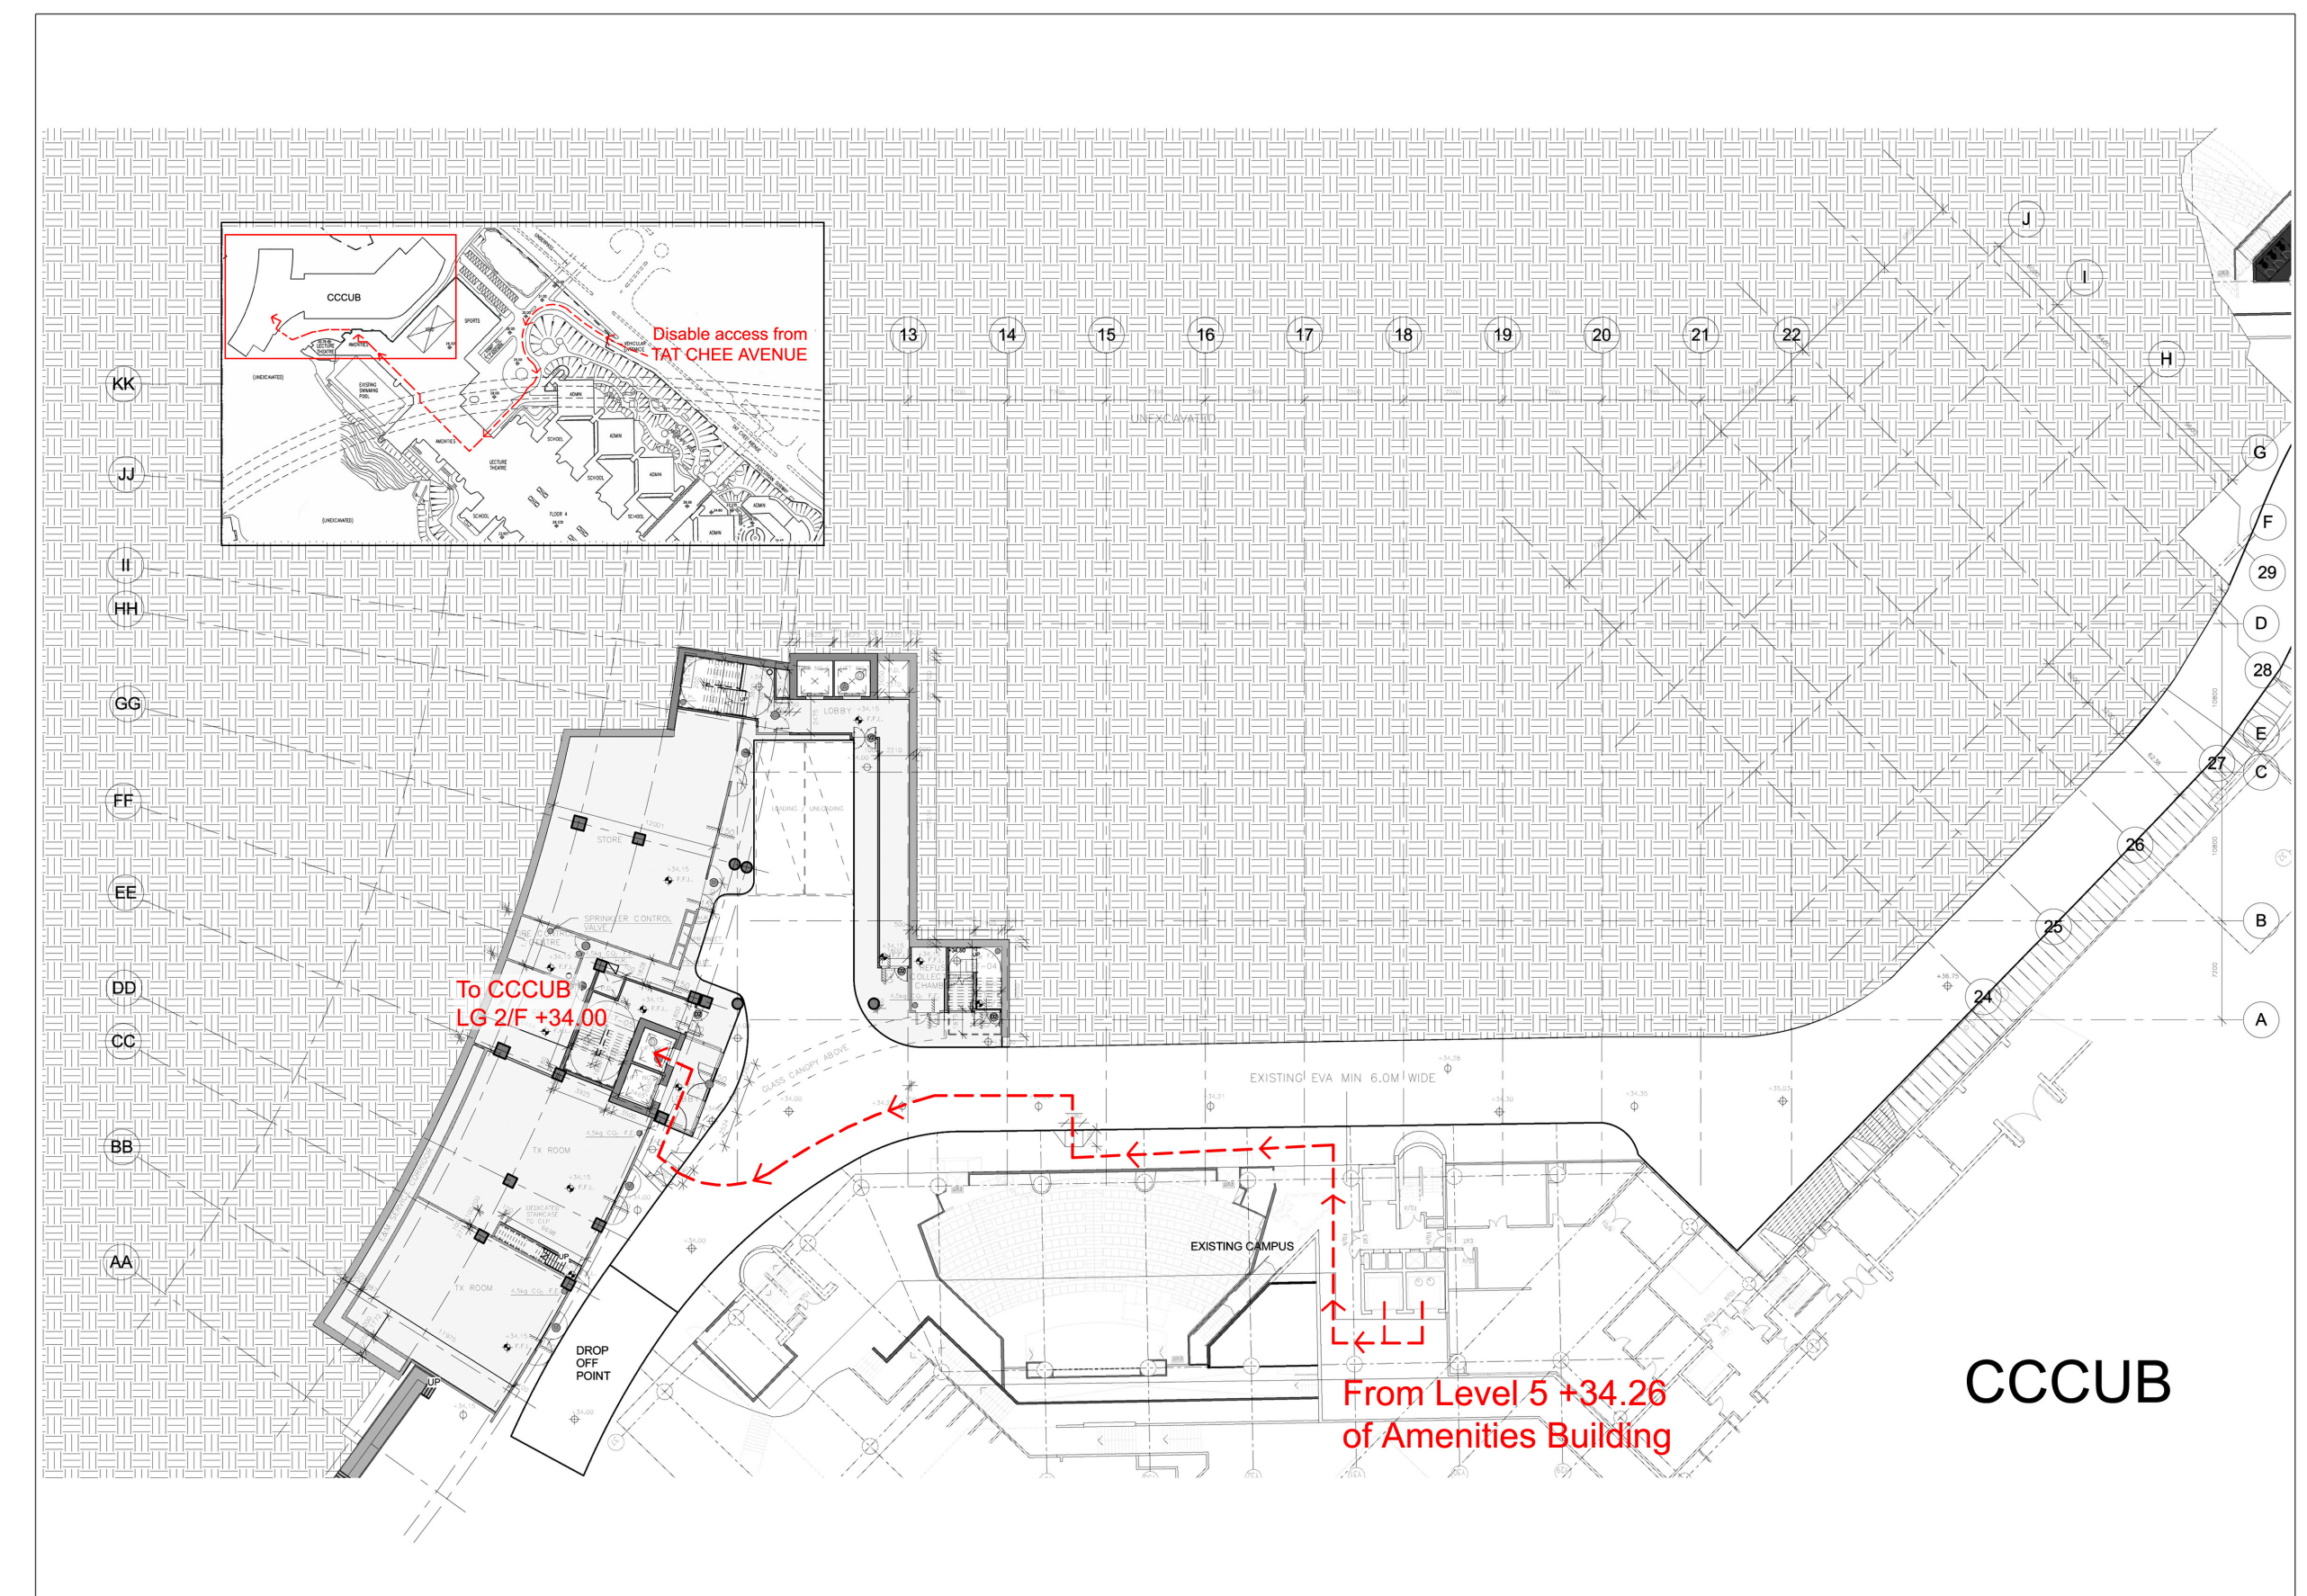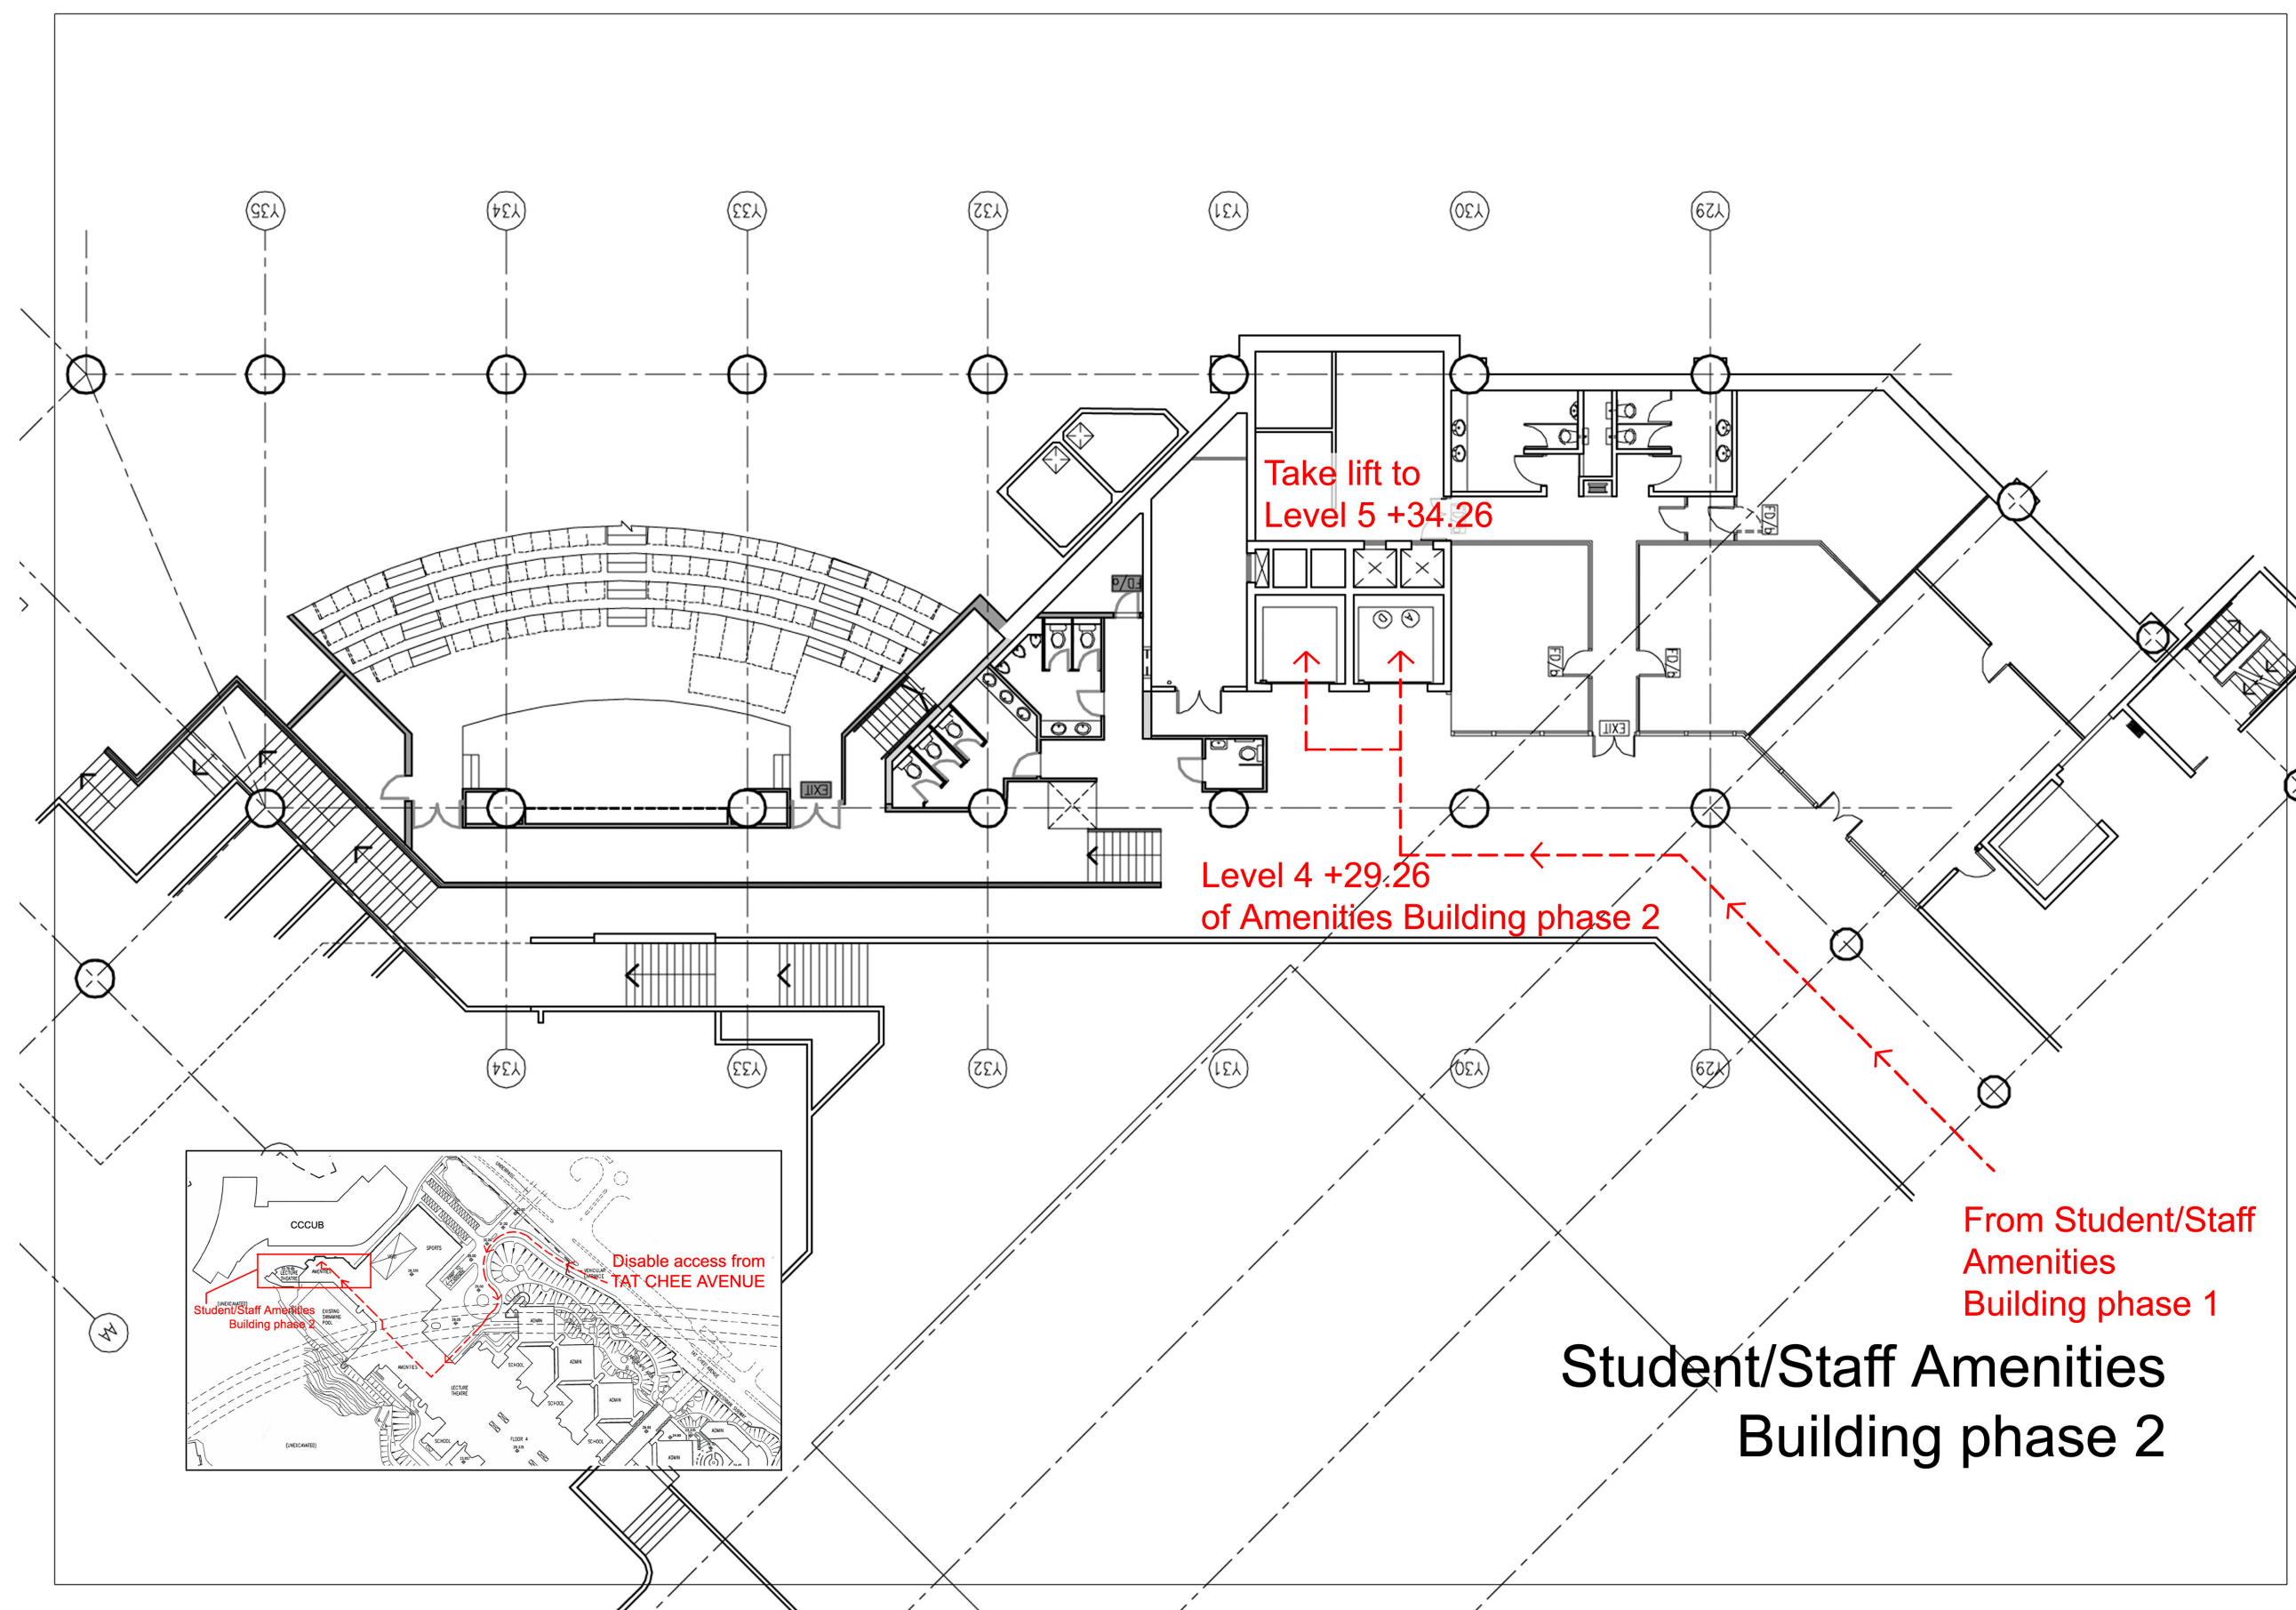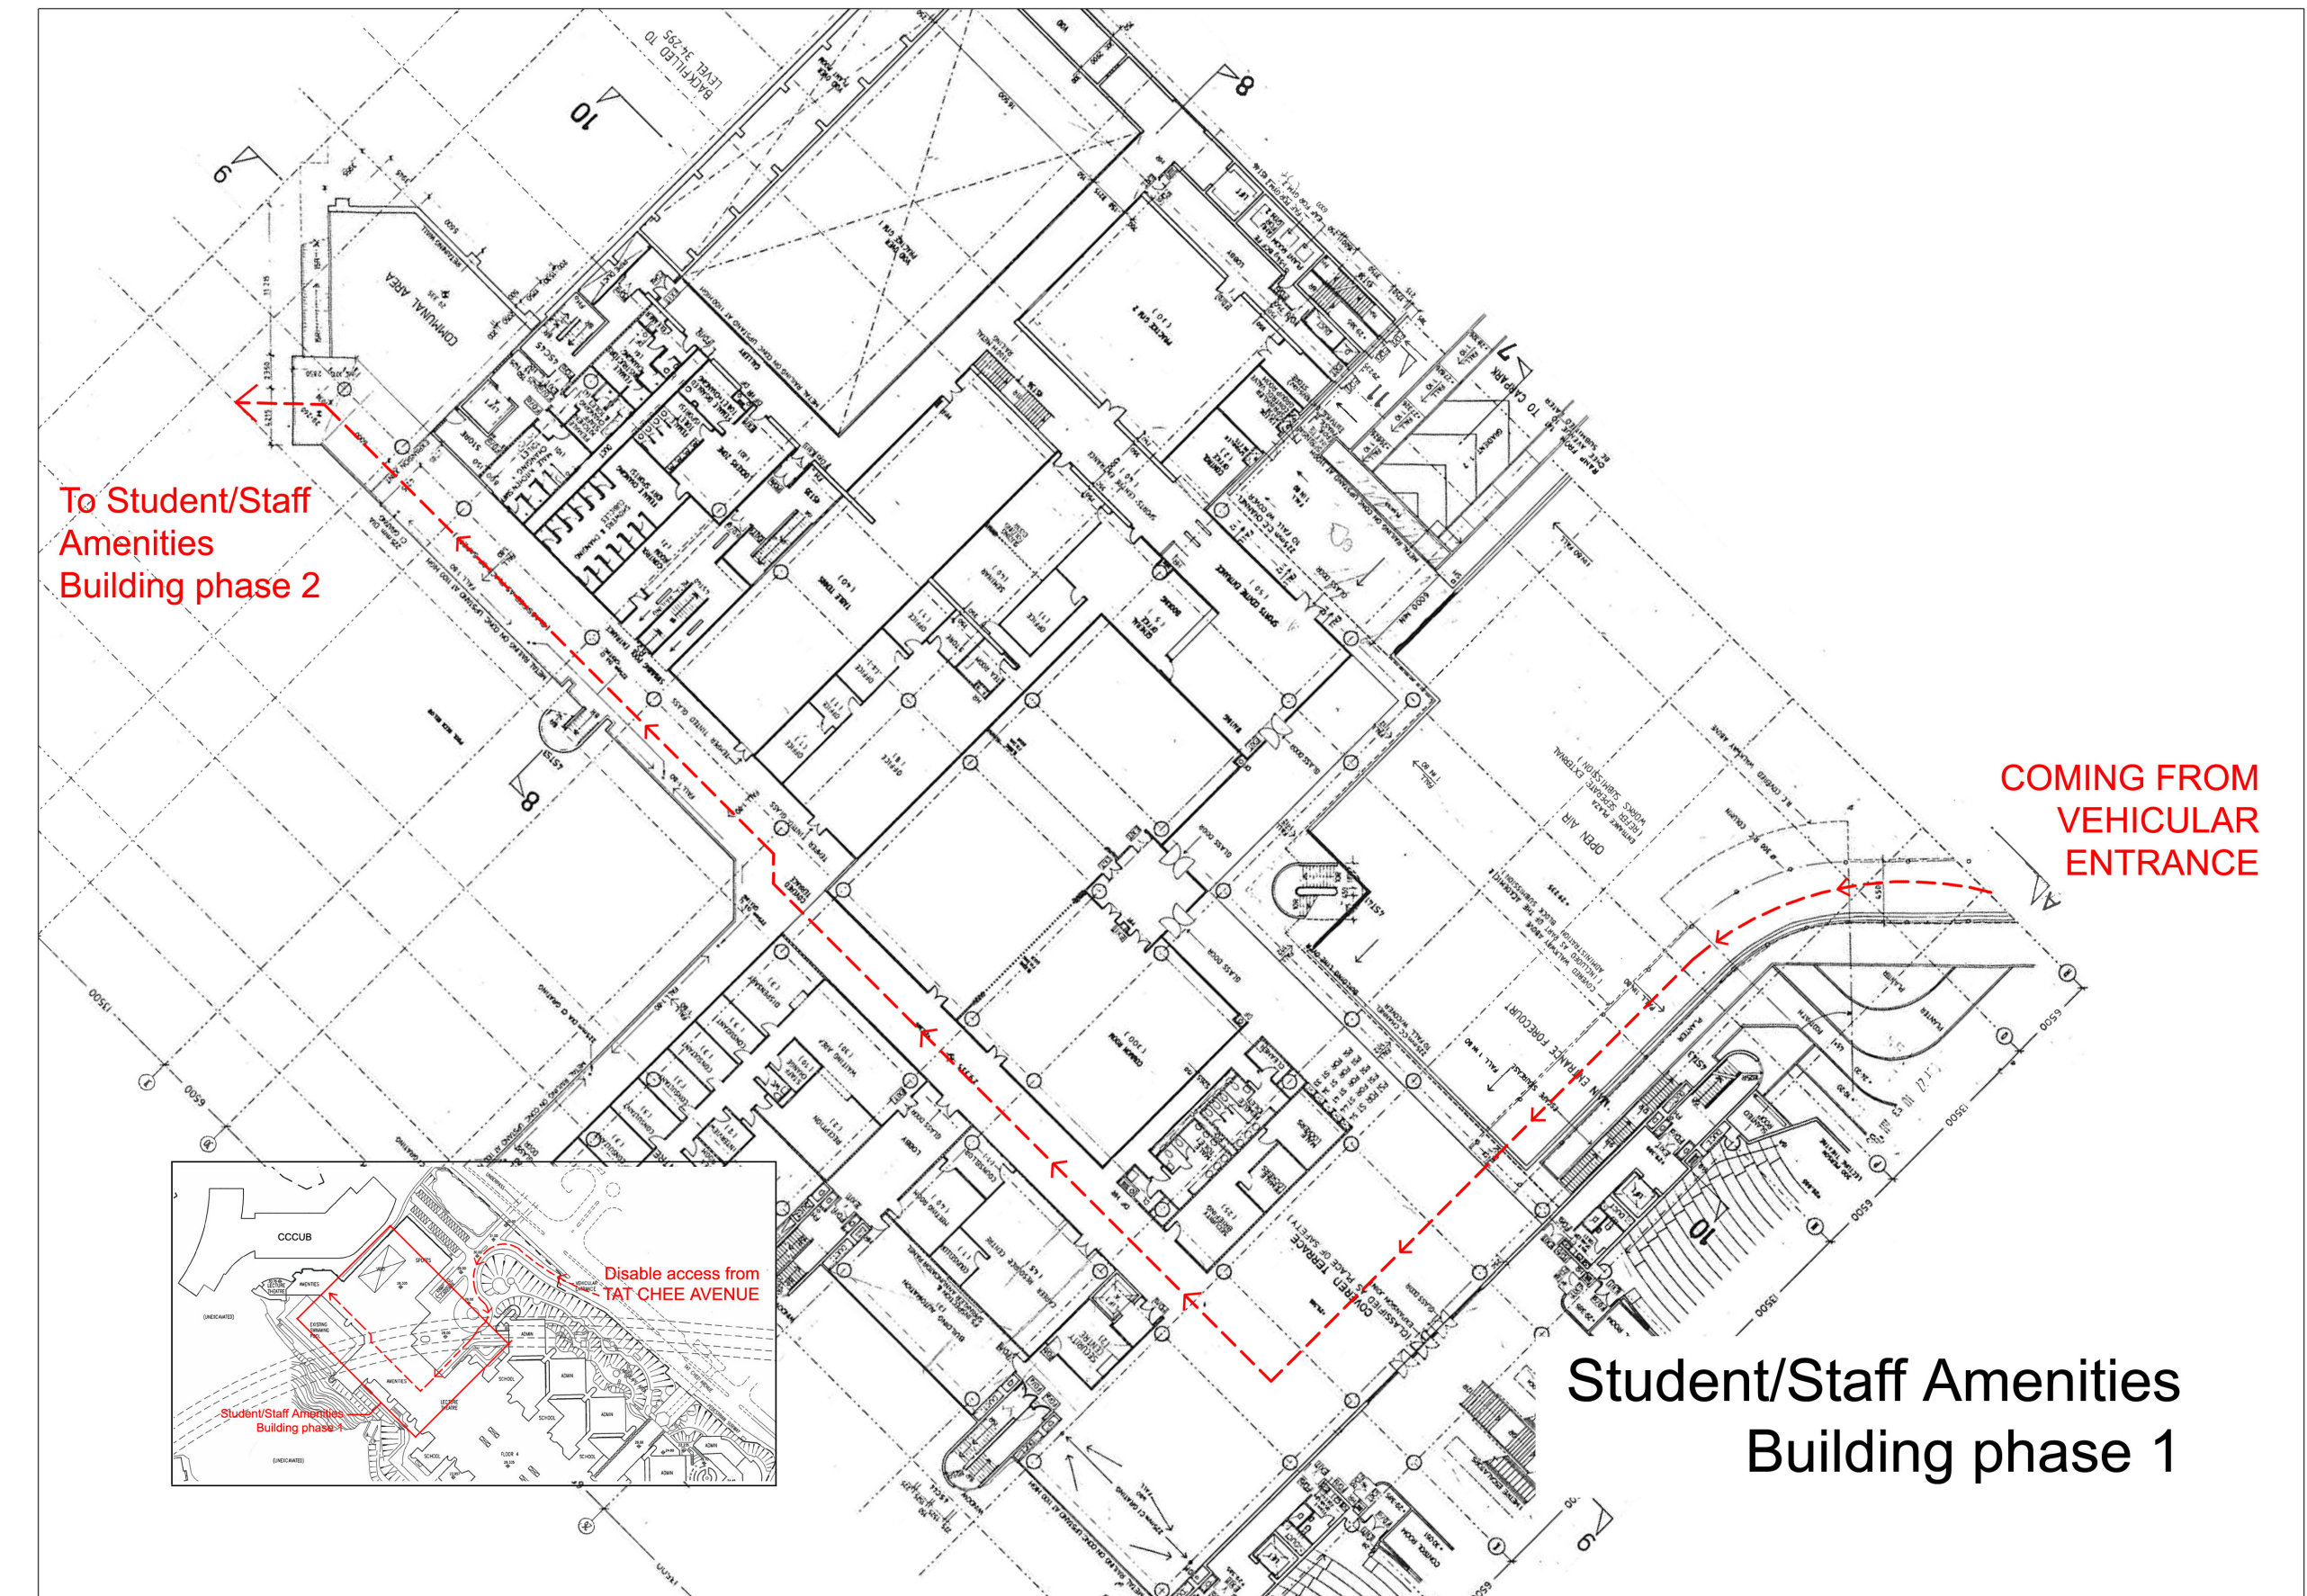

Project COMMUNITY COLLEGE OF CITY UNIVERSITY BUILDING	Client 香港城市大學 City University of Hong Kong	Structure Engineer/ E & M				Design By				Project Number			 Aedas T +852 2861 1728 F +852 2529 84 19 E hongkong@aedas.com aedas.com
		Hyder Consulting				Drawing				05595			
		Quantity Surveyor				Check By				Disable Access Diagrams			
		Rider Levett Bucknall				DAV				Computer File			
		Landscape Consultant				Approve By				Drawing Number			
		Kenneth Ng & Associates Ltd. Landscape and Environmental Consultants				DAV				Rev. Scale			
Rev.	Issue Date	Initial	Description	Plot Date	595S807	B	@A:1	19th Floor 1063 King's Road Quarry Bay Hong Kong					

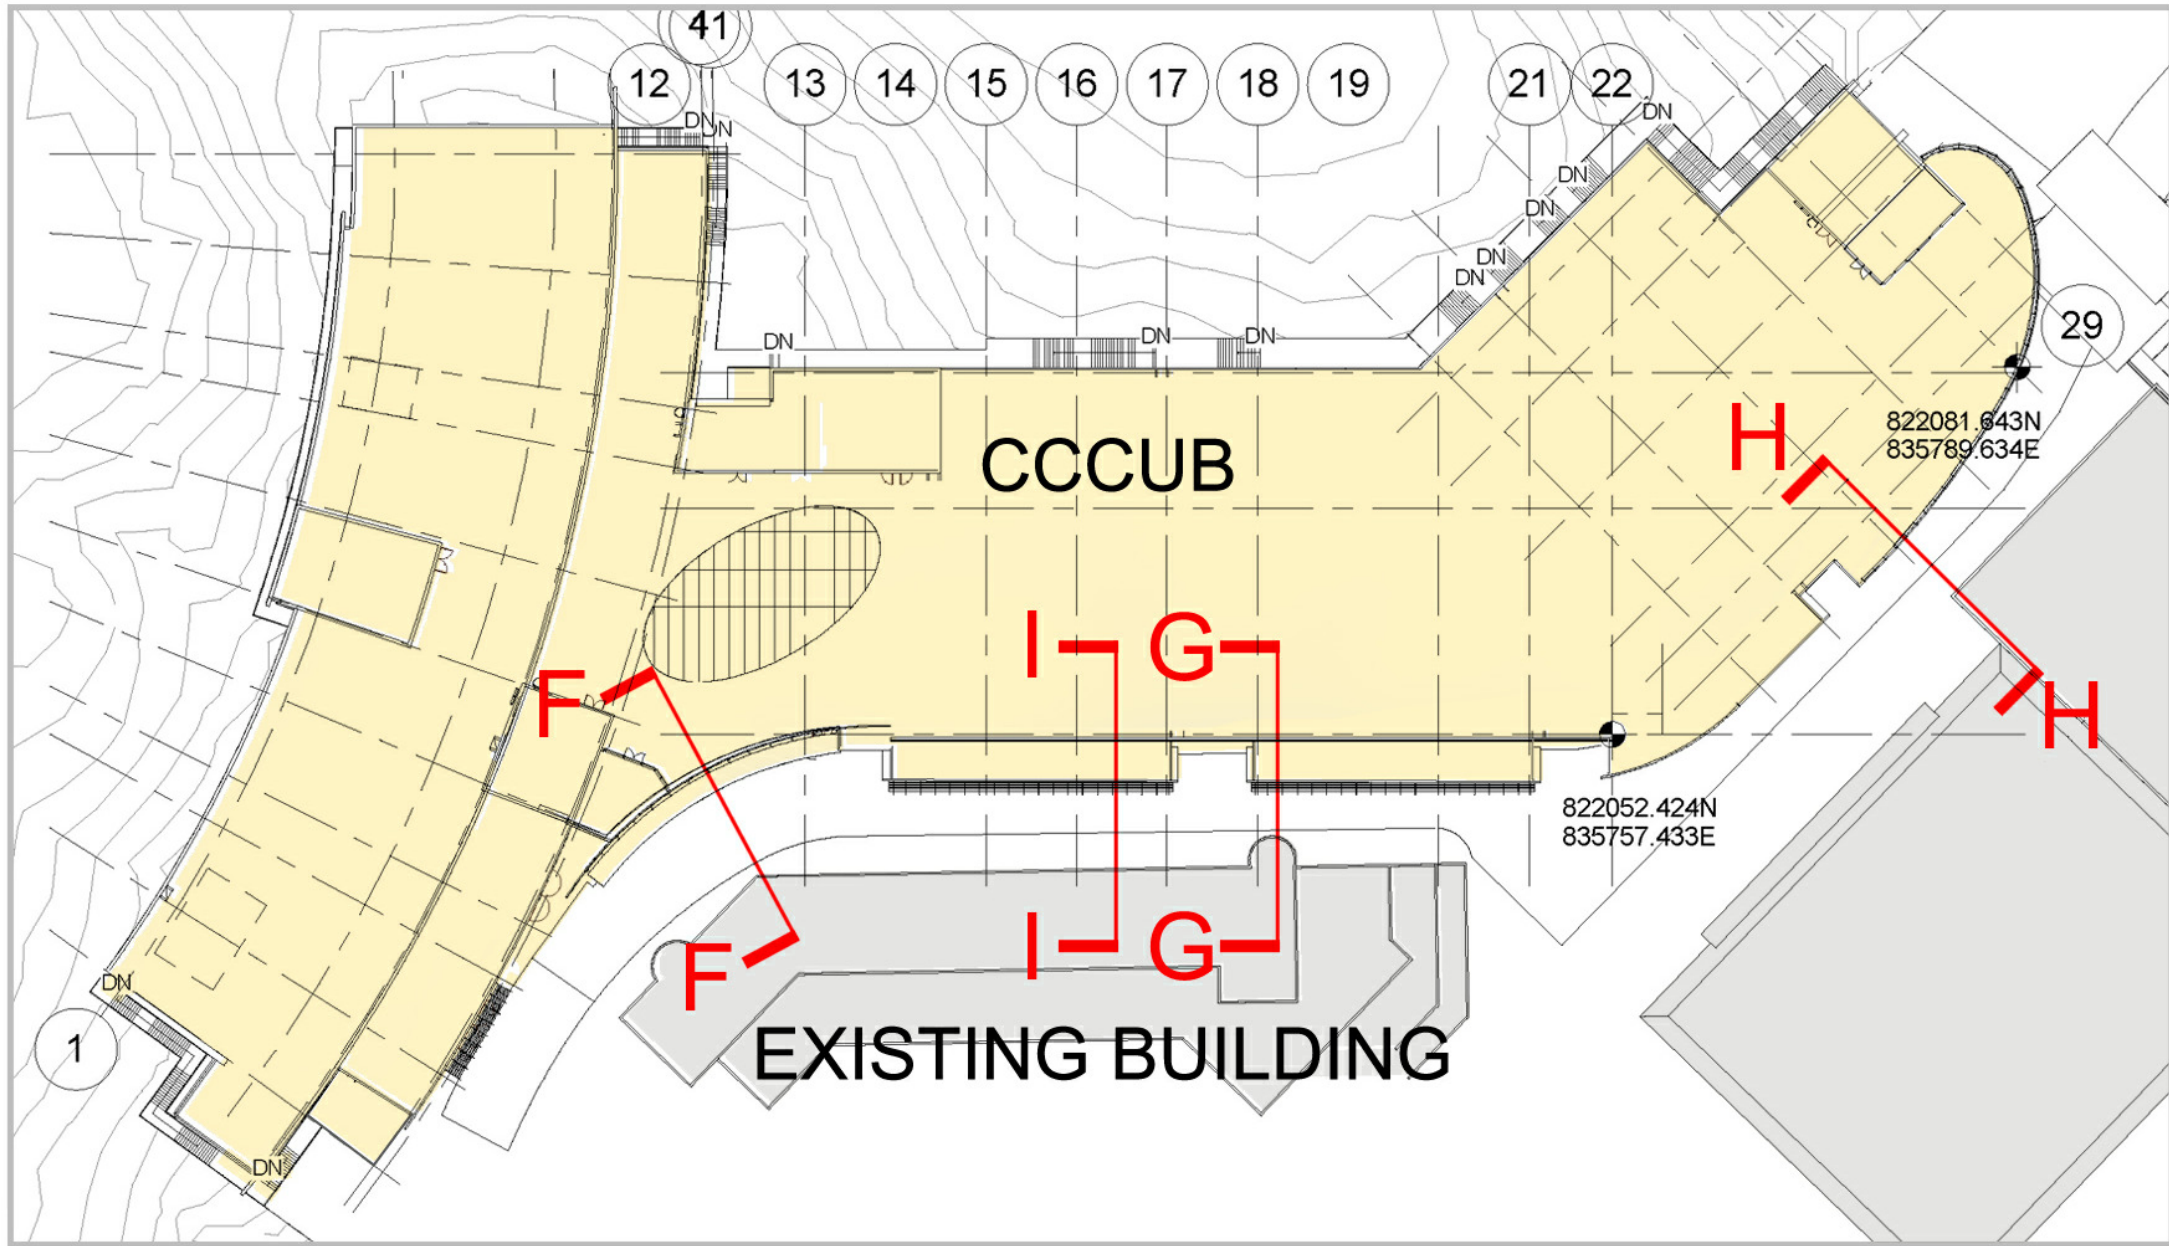

Two worst conditions occur at section FF& GG. The angles between the rectangular horizontal plane and the inclined rectangular horizontal plane are less than 76 degrees. That means no part of the existing building is erected, protrudes above the requirement. Therefore, the windows on section FF & GG comply with the minimum requirements of the window in Cap 123F reg 31.

Section HH shows that the existing building is below the office floors.

- 1

Section F-F
1 : 200
- 2

Section G-G
1 : 200
- 3

Section H-H
1 : 200
- 4

Section I-I
1 : 200

Project	Client	 香港城市大學 City University of Hong Kong	Structure Engineer/ E & M				Design By		Project Number			 19th Floor 1063 King's Road Quarry Bay Hong Kong T +852 2861 1728 F +852 2529 6419 E hongkong@aedas.com aedas.com
			Hyder Consulting				05595		Drawing			
			Quantity Surveyor				DAV		PRESCRIBED WINDOW			
			Rider Levett Bucknall				DAV		SECTION			
			Landscape Consultant				DAV		Drawing Number			
COMMUNITY COLLEGE OF CITY UNIVERSITY BUILDING			Kenneth Ng & Associates Ltd. Landscape and Environmental Consultants				Plot Date		595S808		Rev.	Scale
							03/13/07		B		1 : 200 @A1	
			Rev. Issue Date Initial Description									



EXISTING TRAIL CONDITION FOR INFORMATION ONLY



Project
COMMUNITY COLLEGE OF
CITY UNIVERSITY
BUILDING

Client
 香港城市大學
City University
of Hong Kong

Structure Engineer/ E & M
Hyder Consulting
Quantity Surveyor
Rider Levett Bucknall
Landscape Consultant
Kenneth Ng & Associates Ltd.
Landscape and Environmental Consultants

Rev.	Issue Date	Initial	Description
-	-	-	-

Design By
Draw By
Check By
DAV
Approve By
DAV
Plot Date
03/13/07

Project Number
05595
Drawing
EXTERNAL MOE DIAGRAM
Computer File
Drawing Number
595S809
Rev.
B
Scale
1 : 300
@A1


19th Floor
1063 King's Road
Quarry Bay
Hong Kong
T +852 2861 1728
F +852 2529 6419
E hongkong@aedas.com
aedas.com