






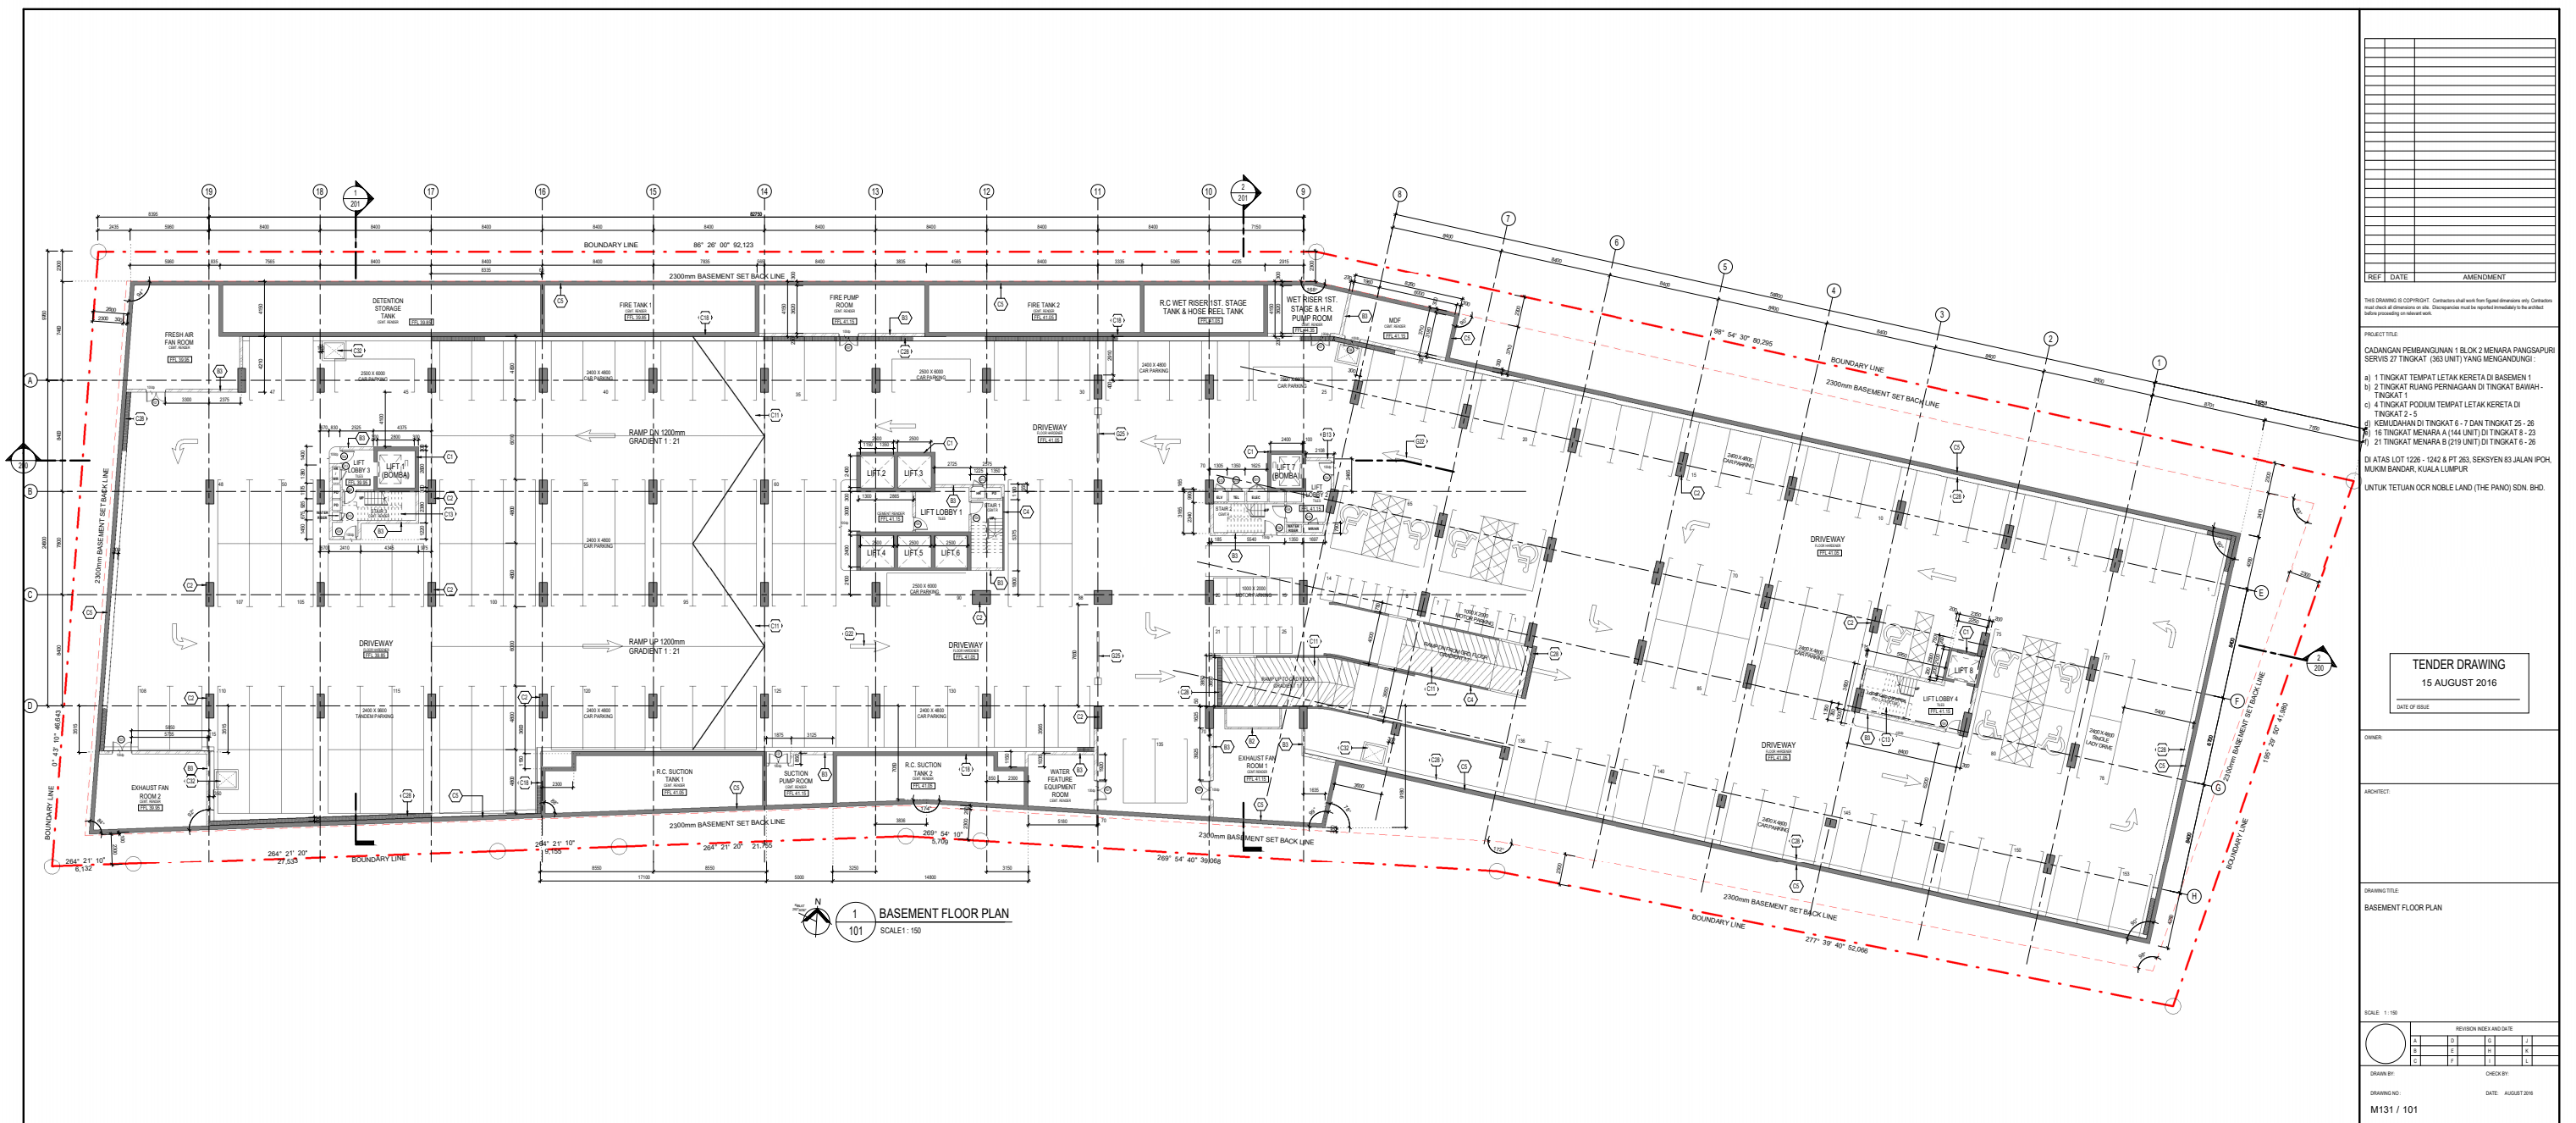


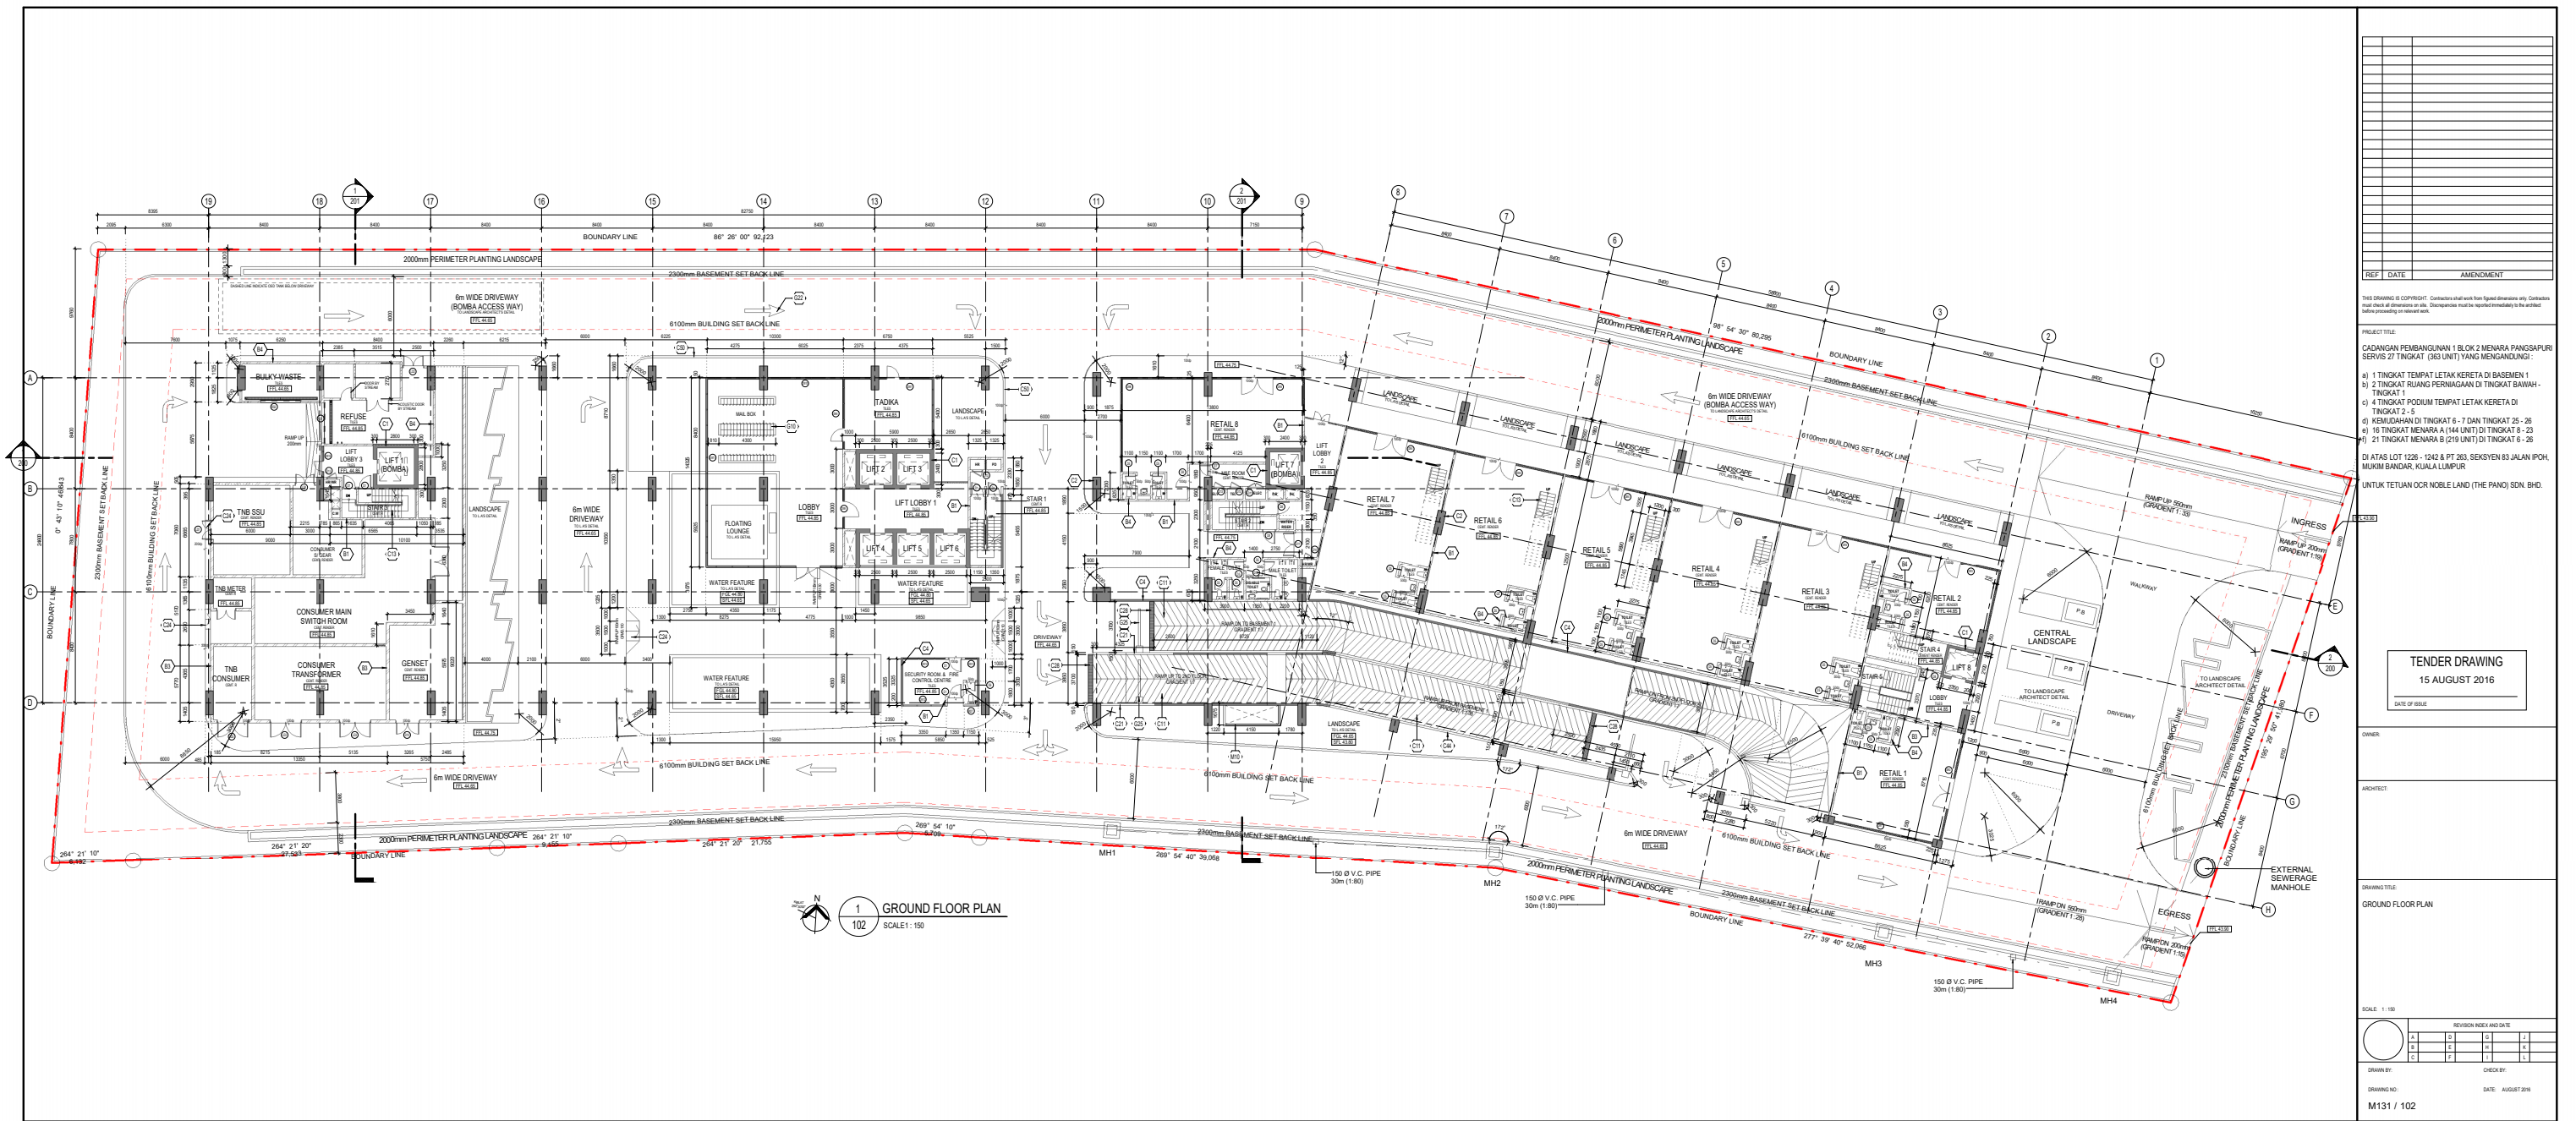


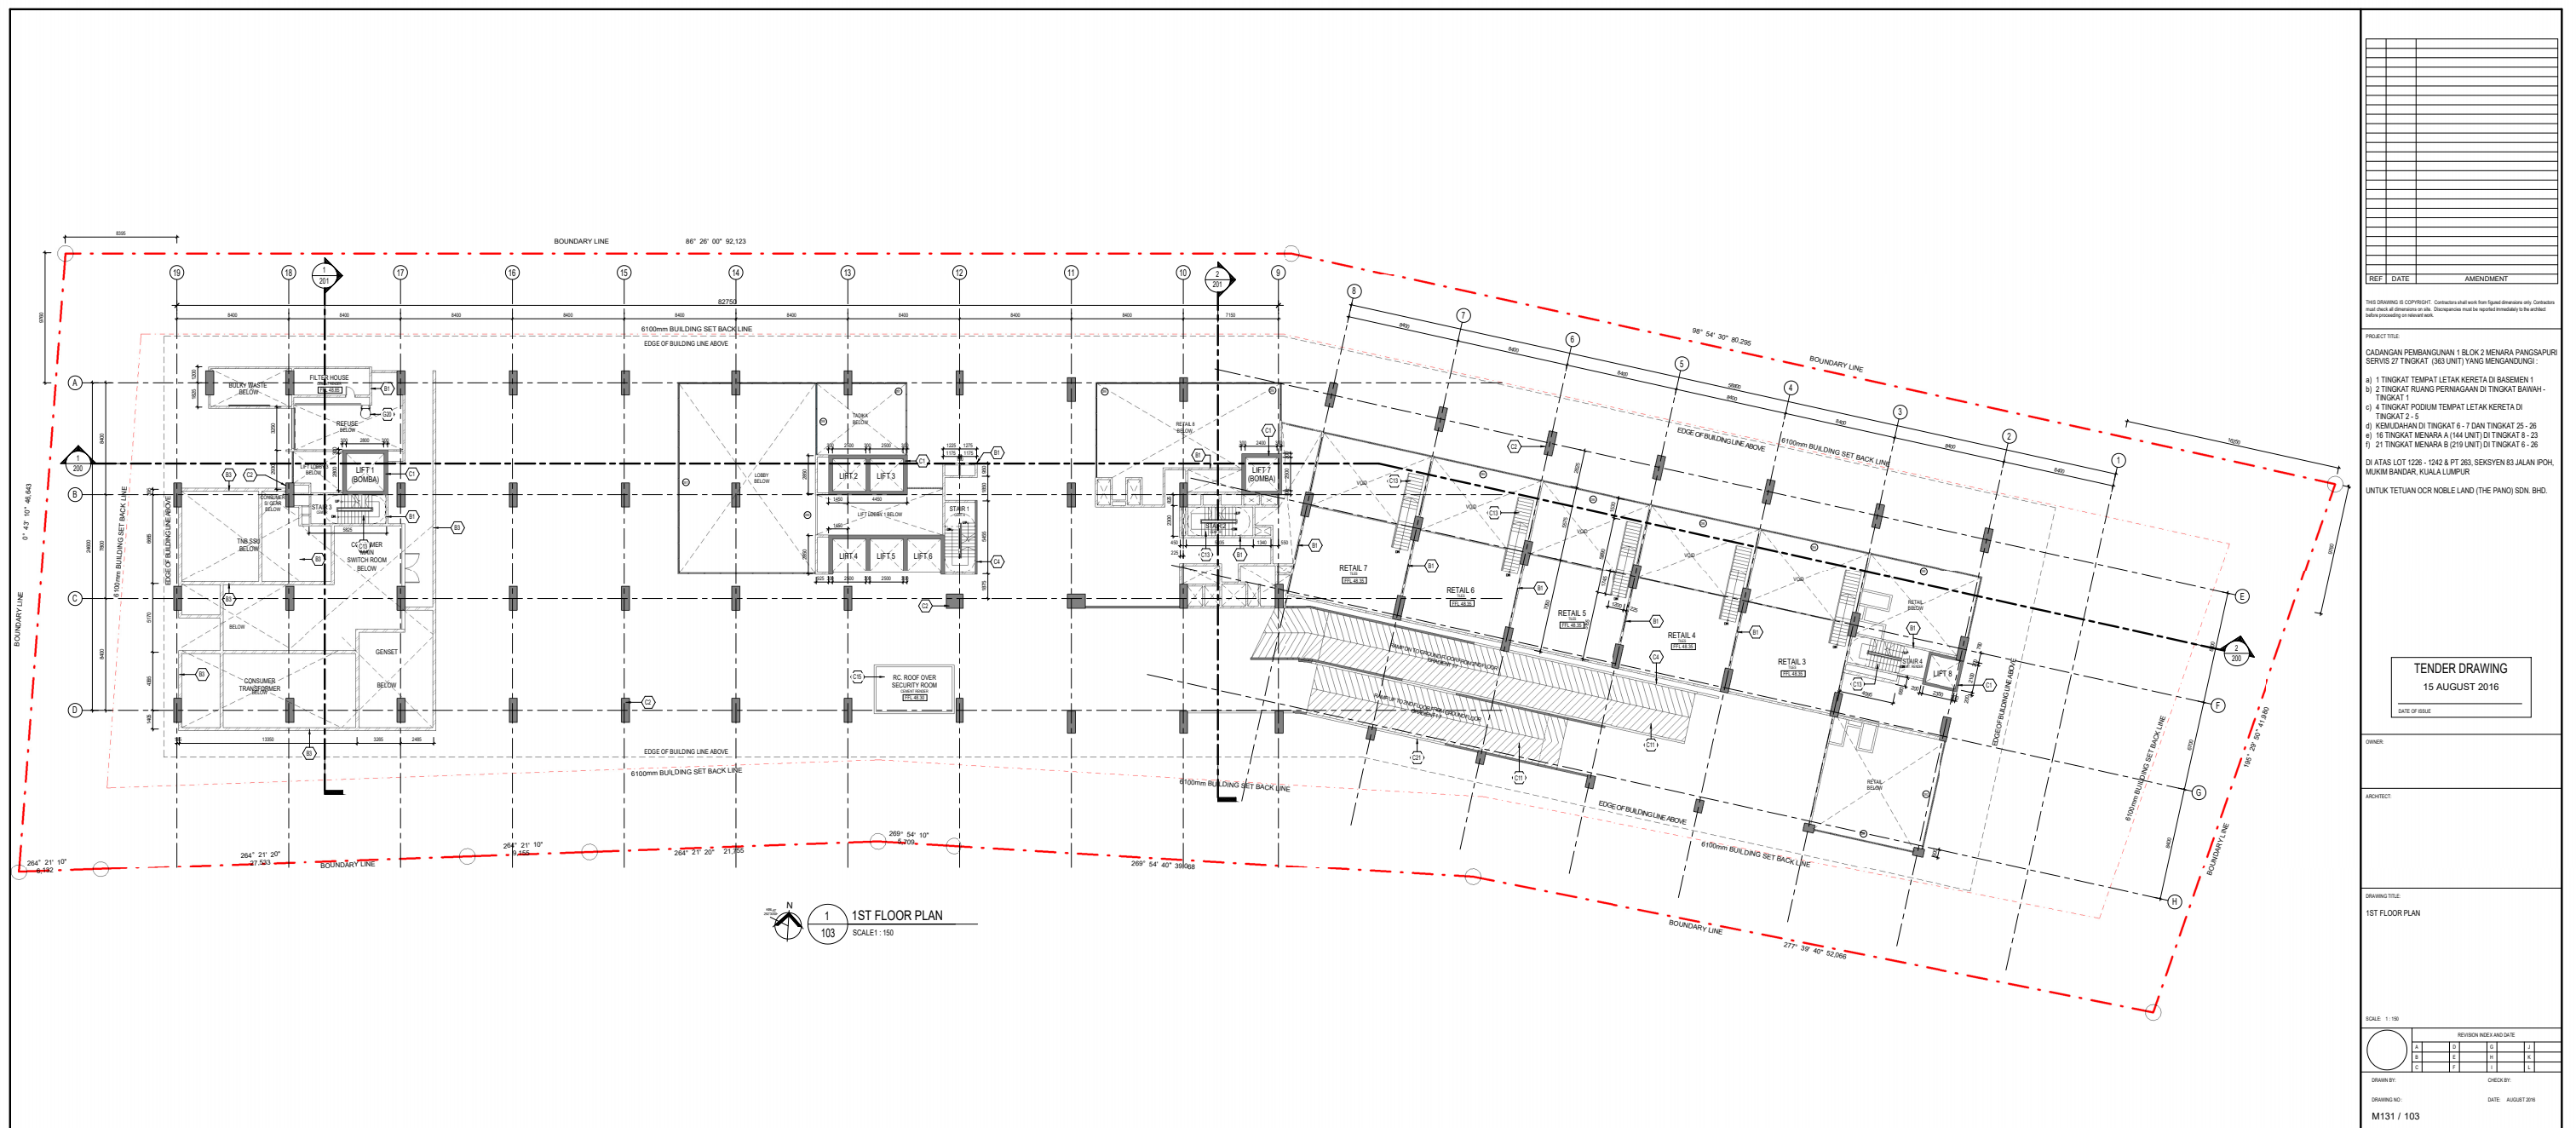


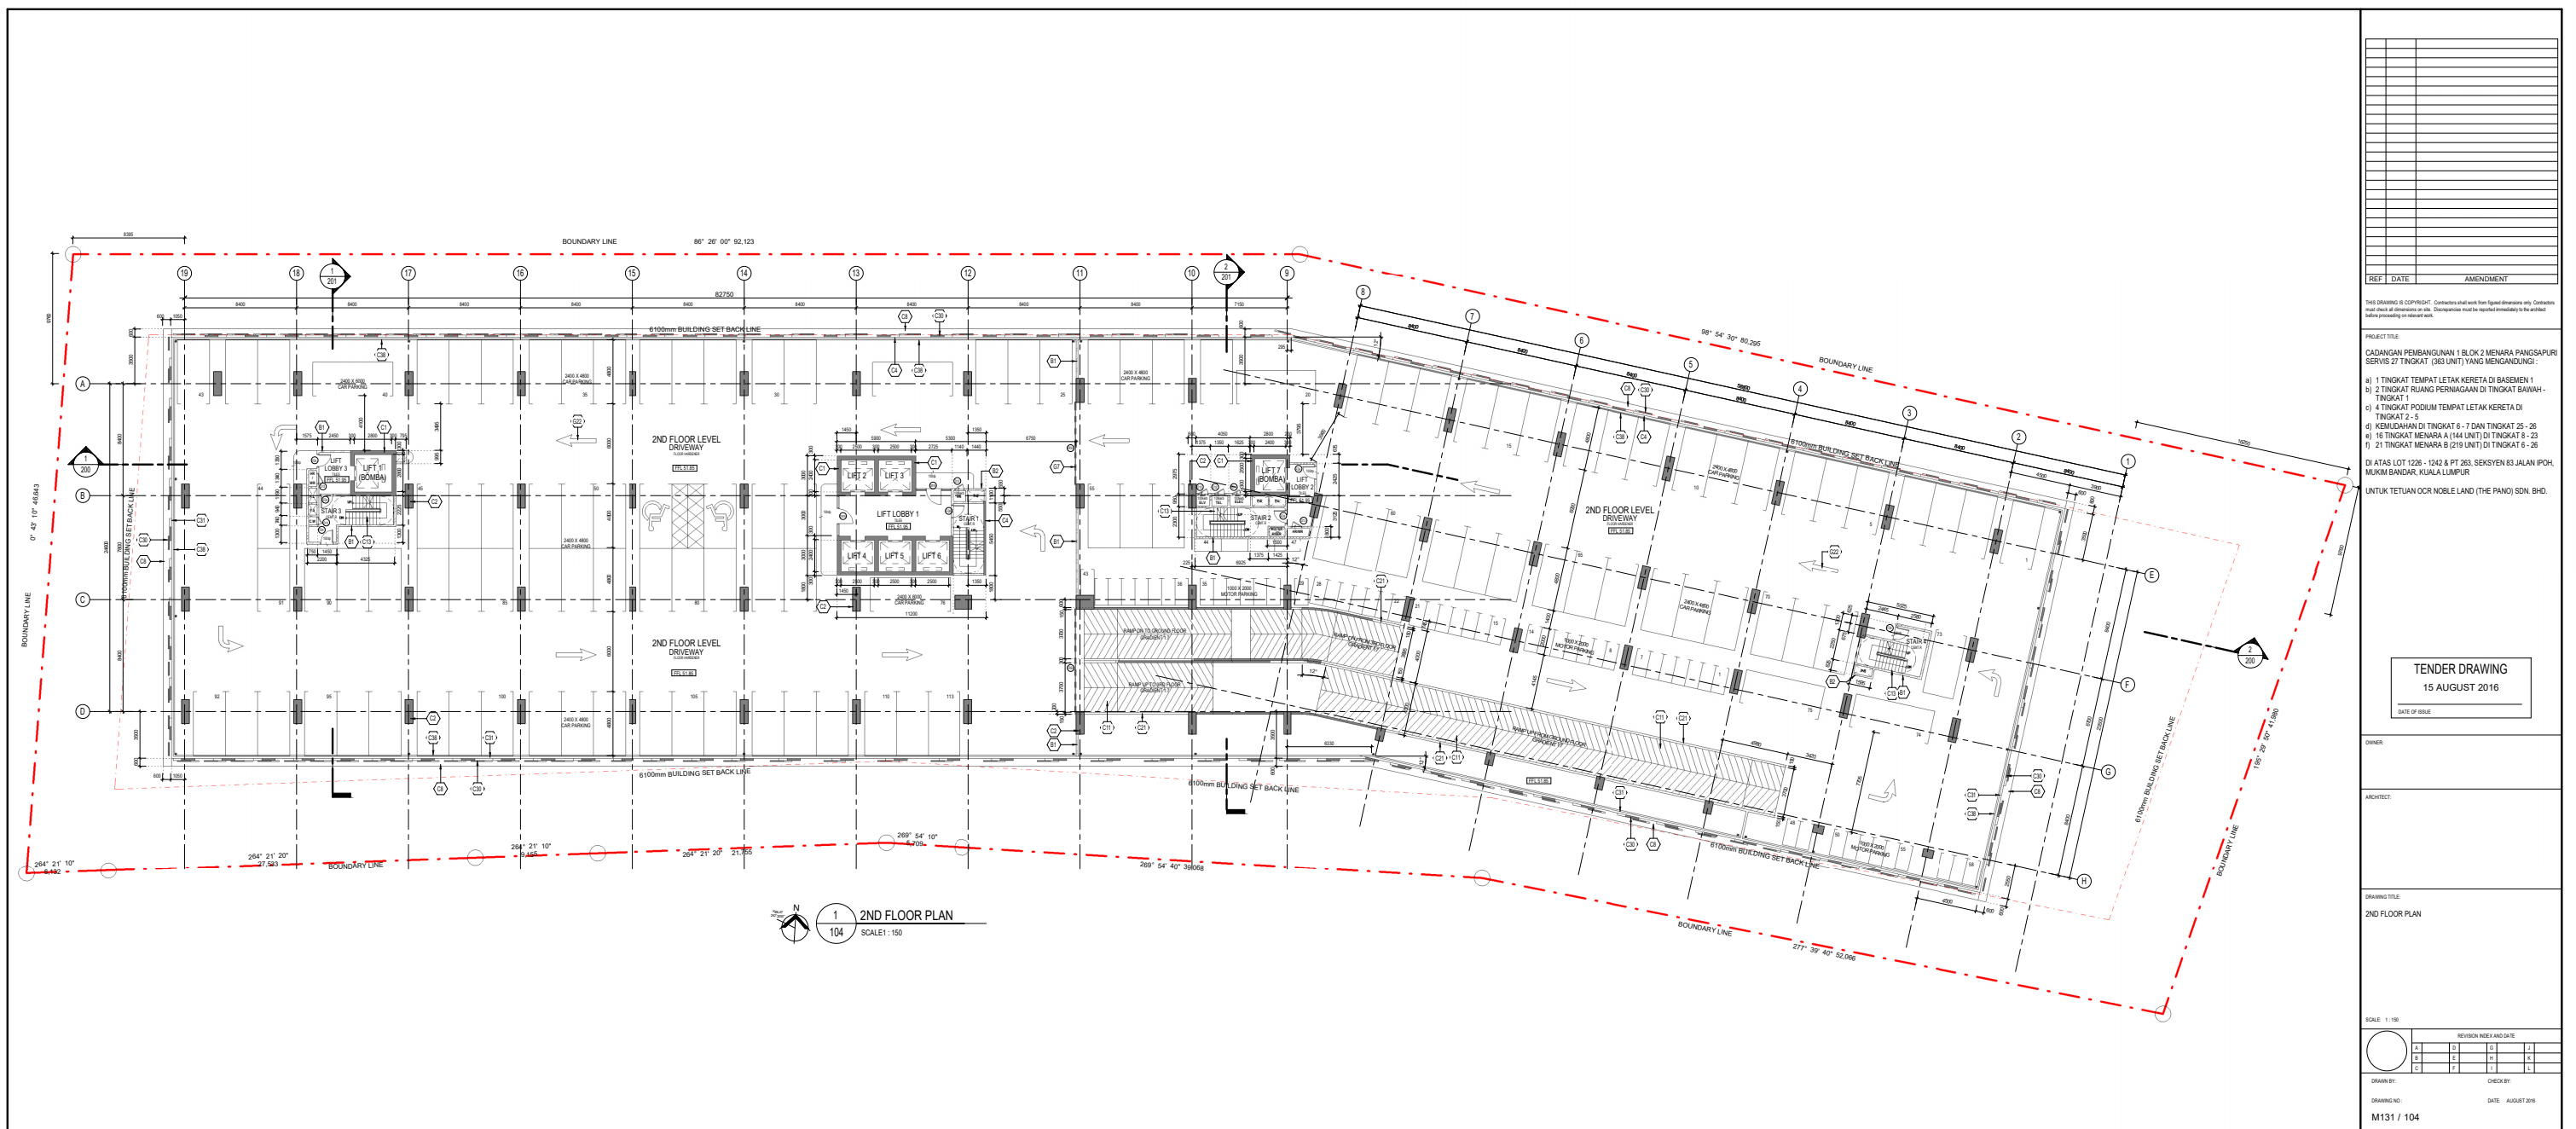


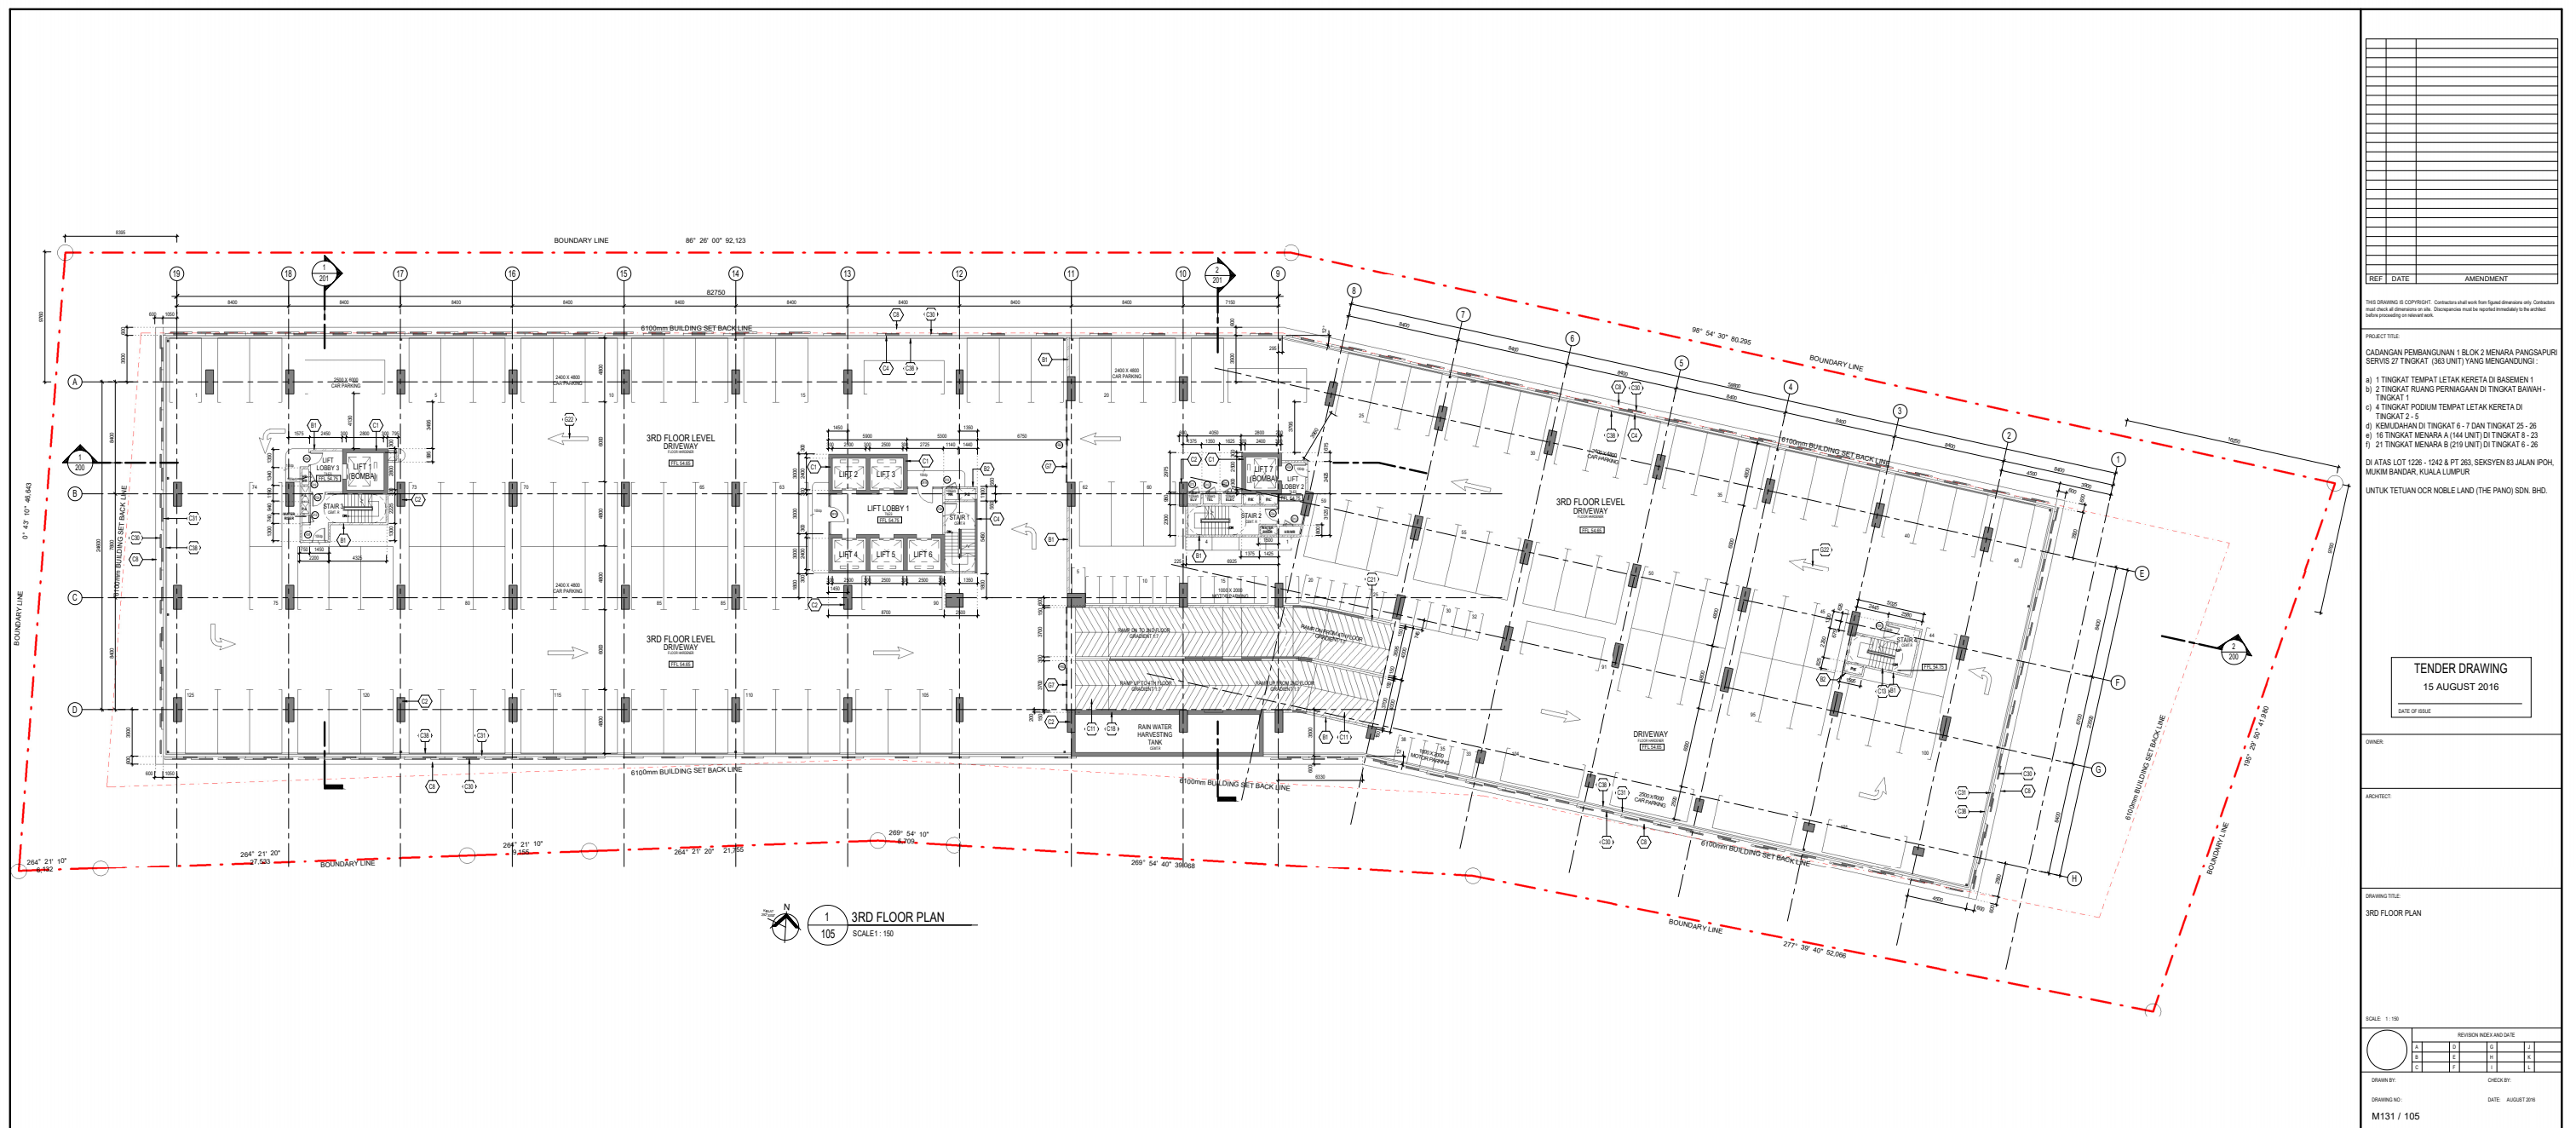


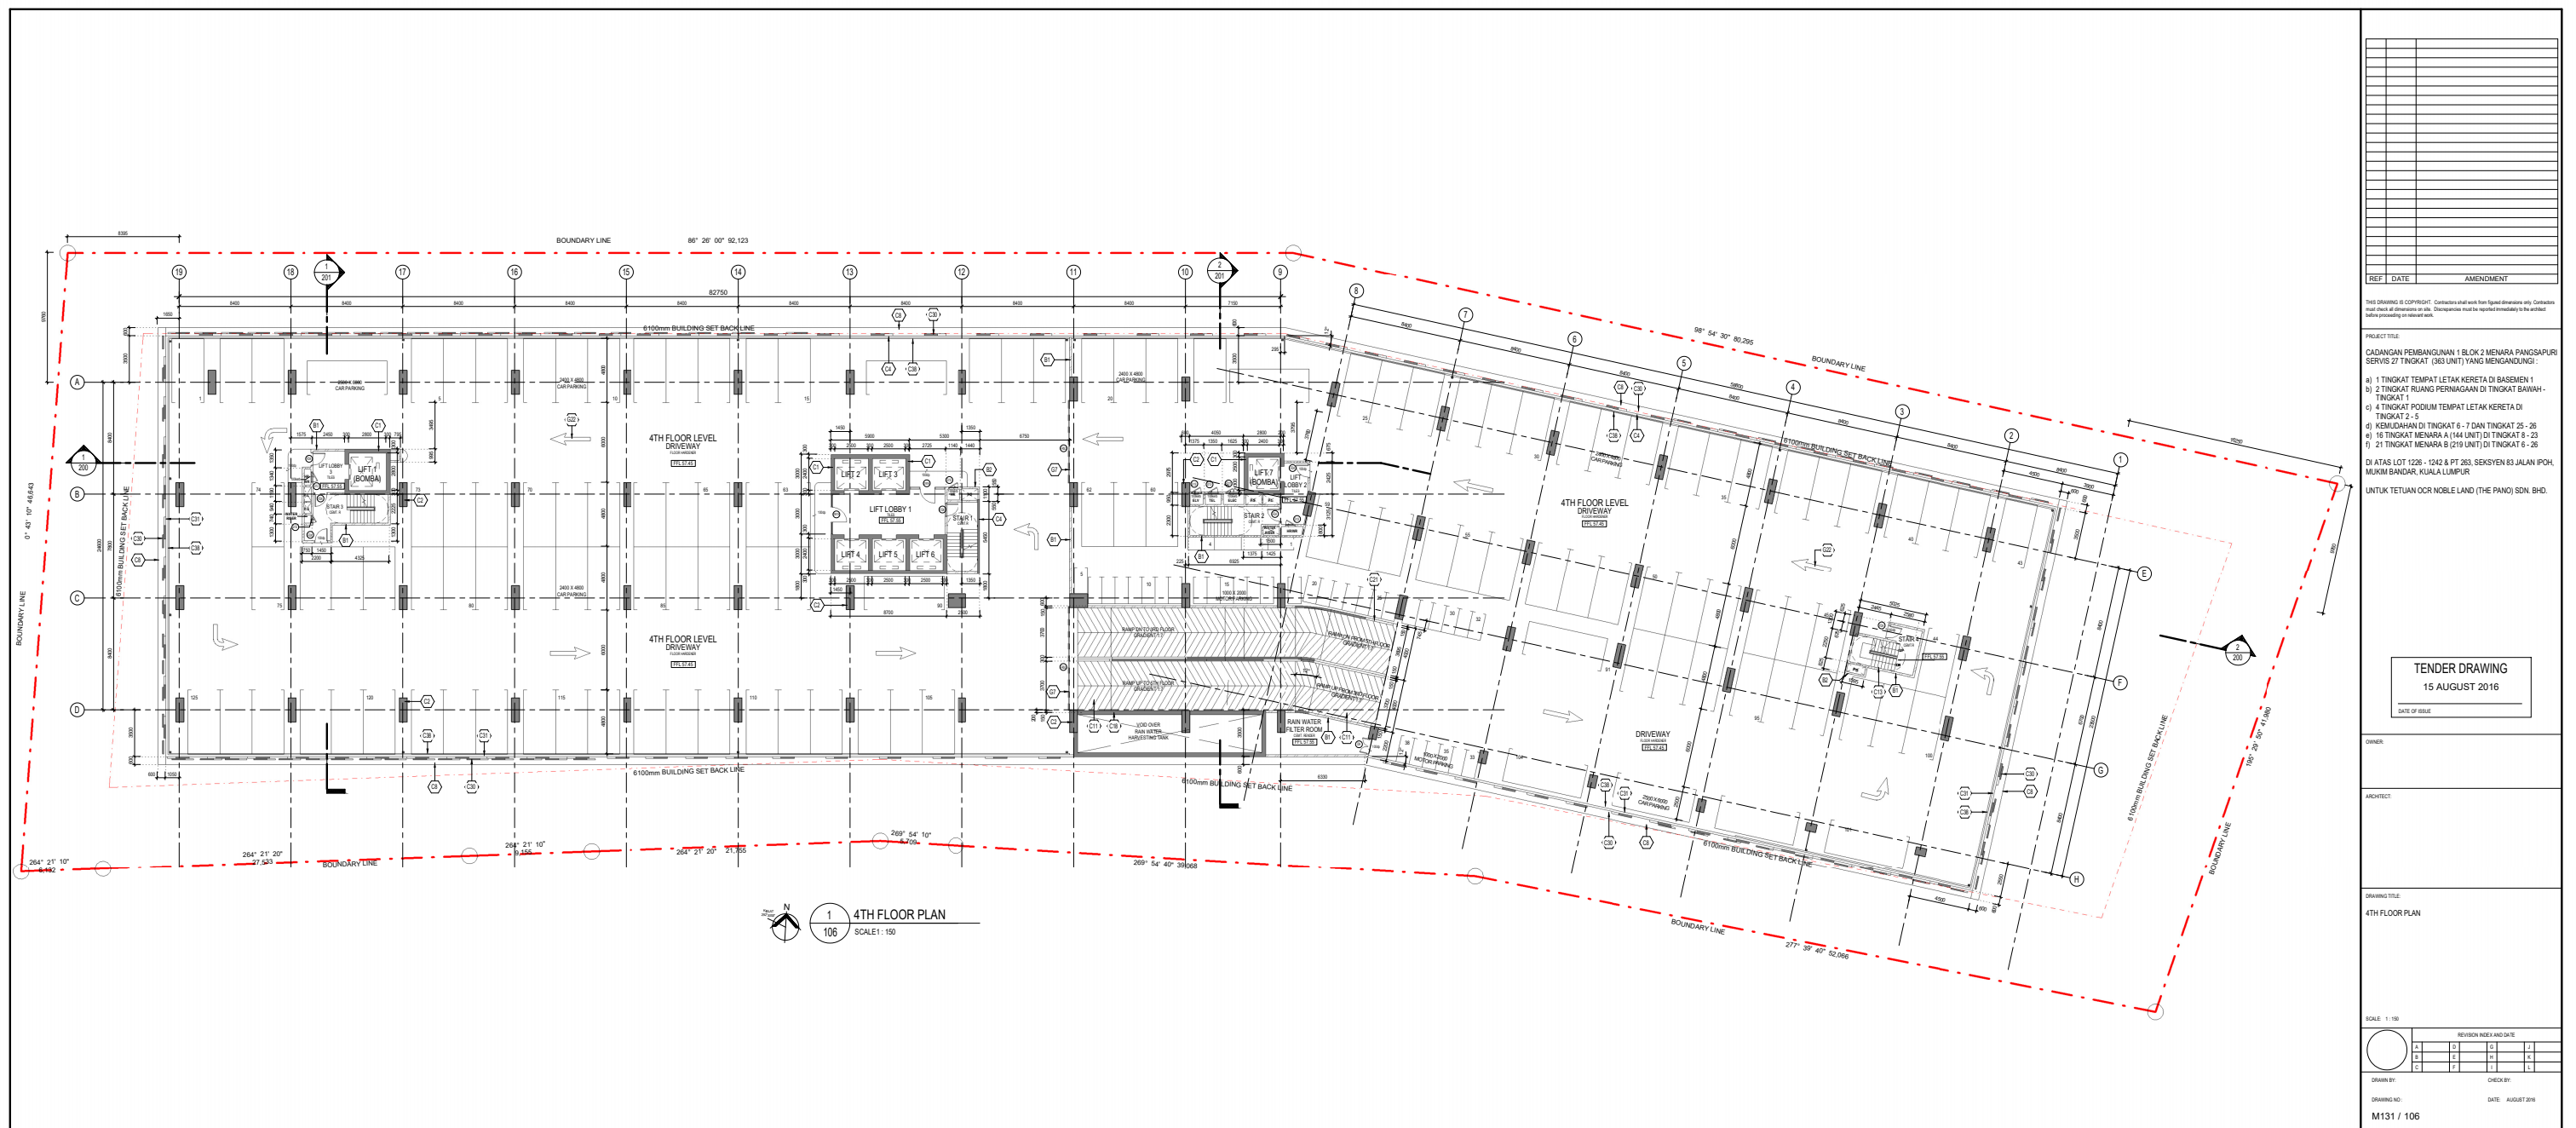

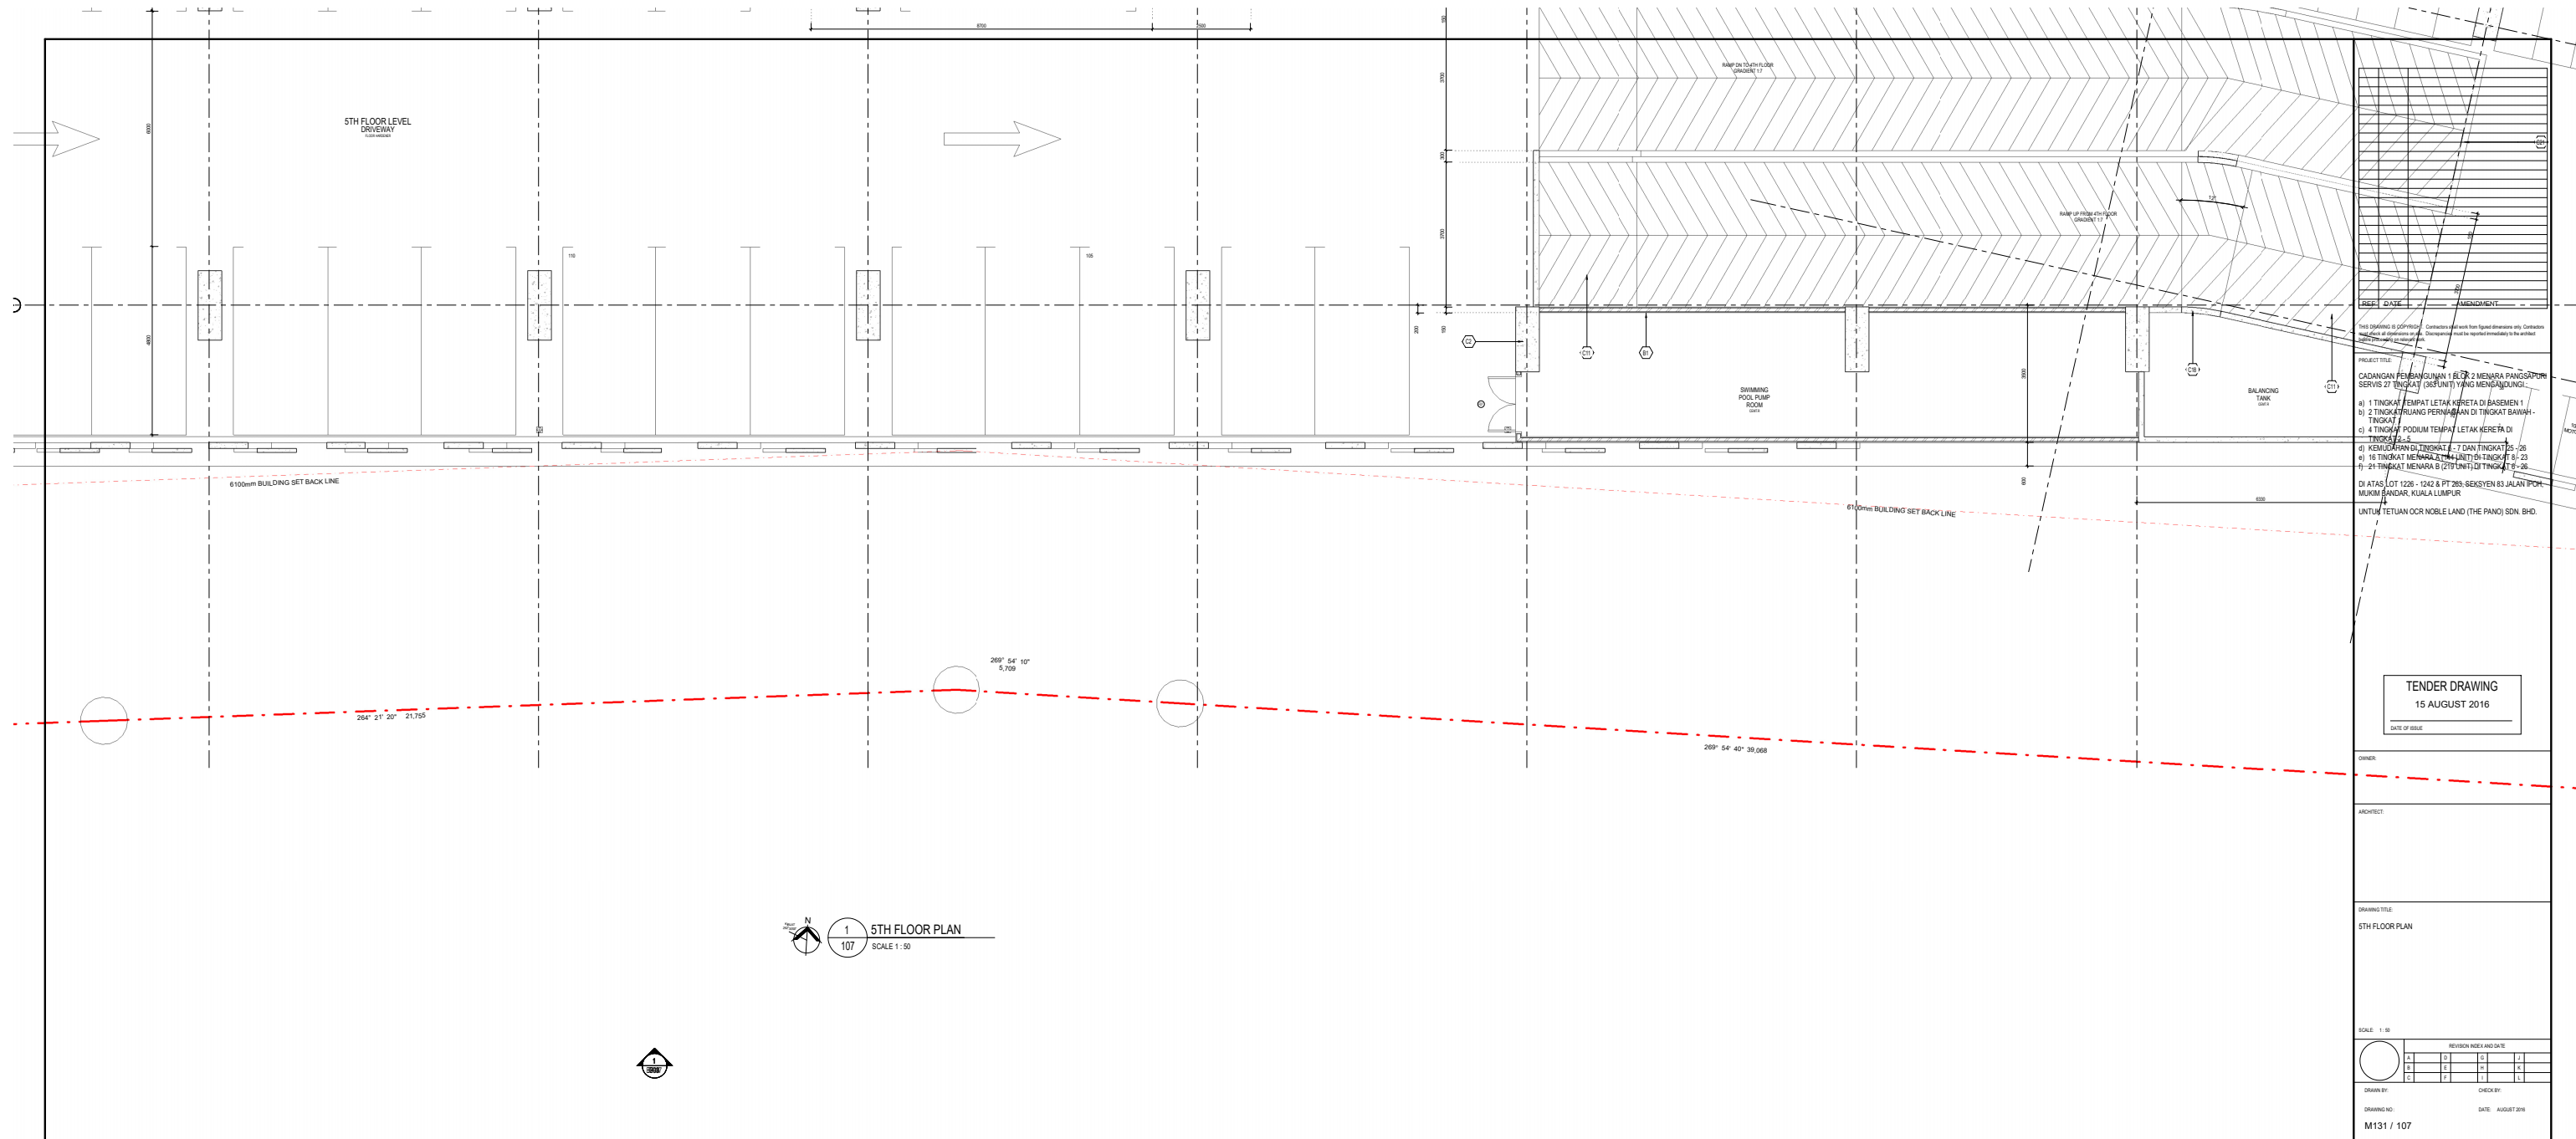


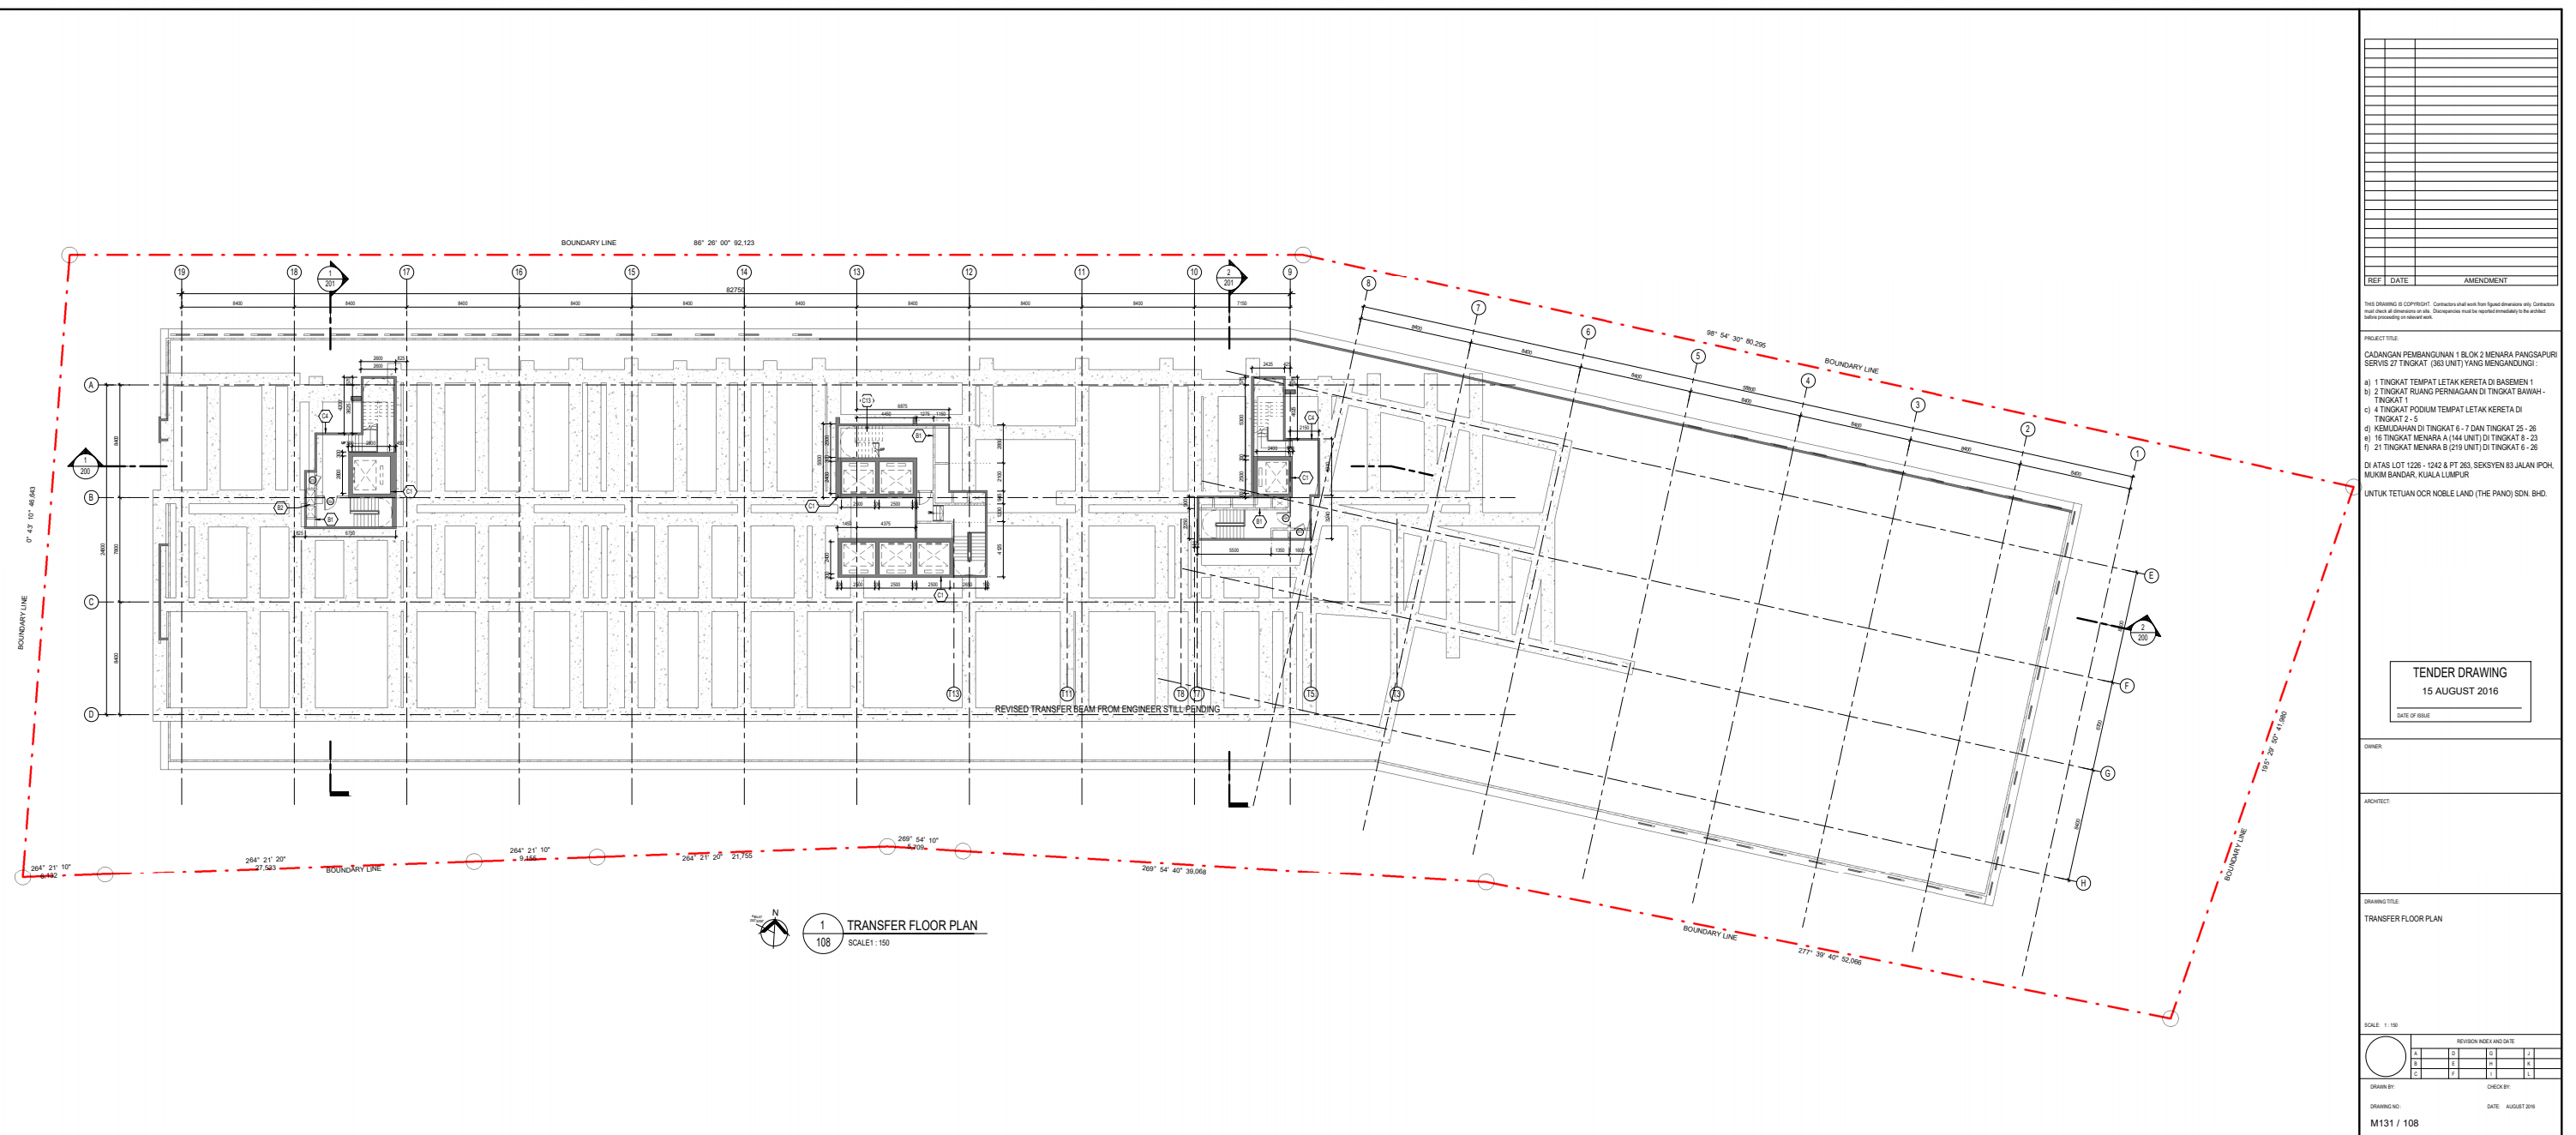

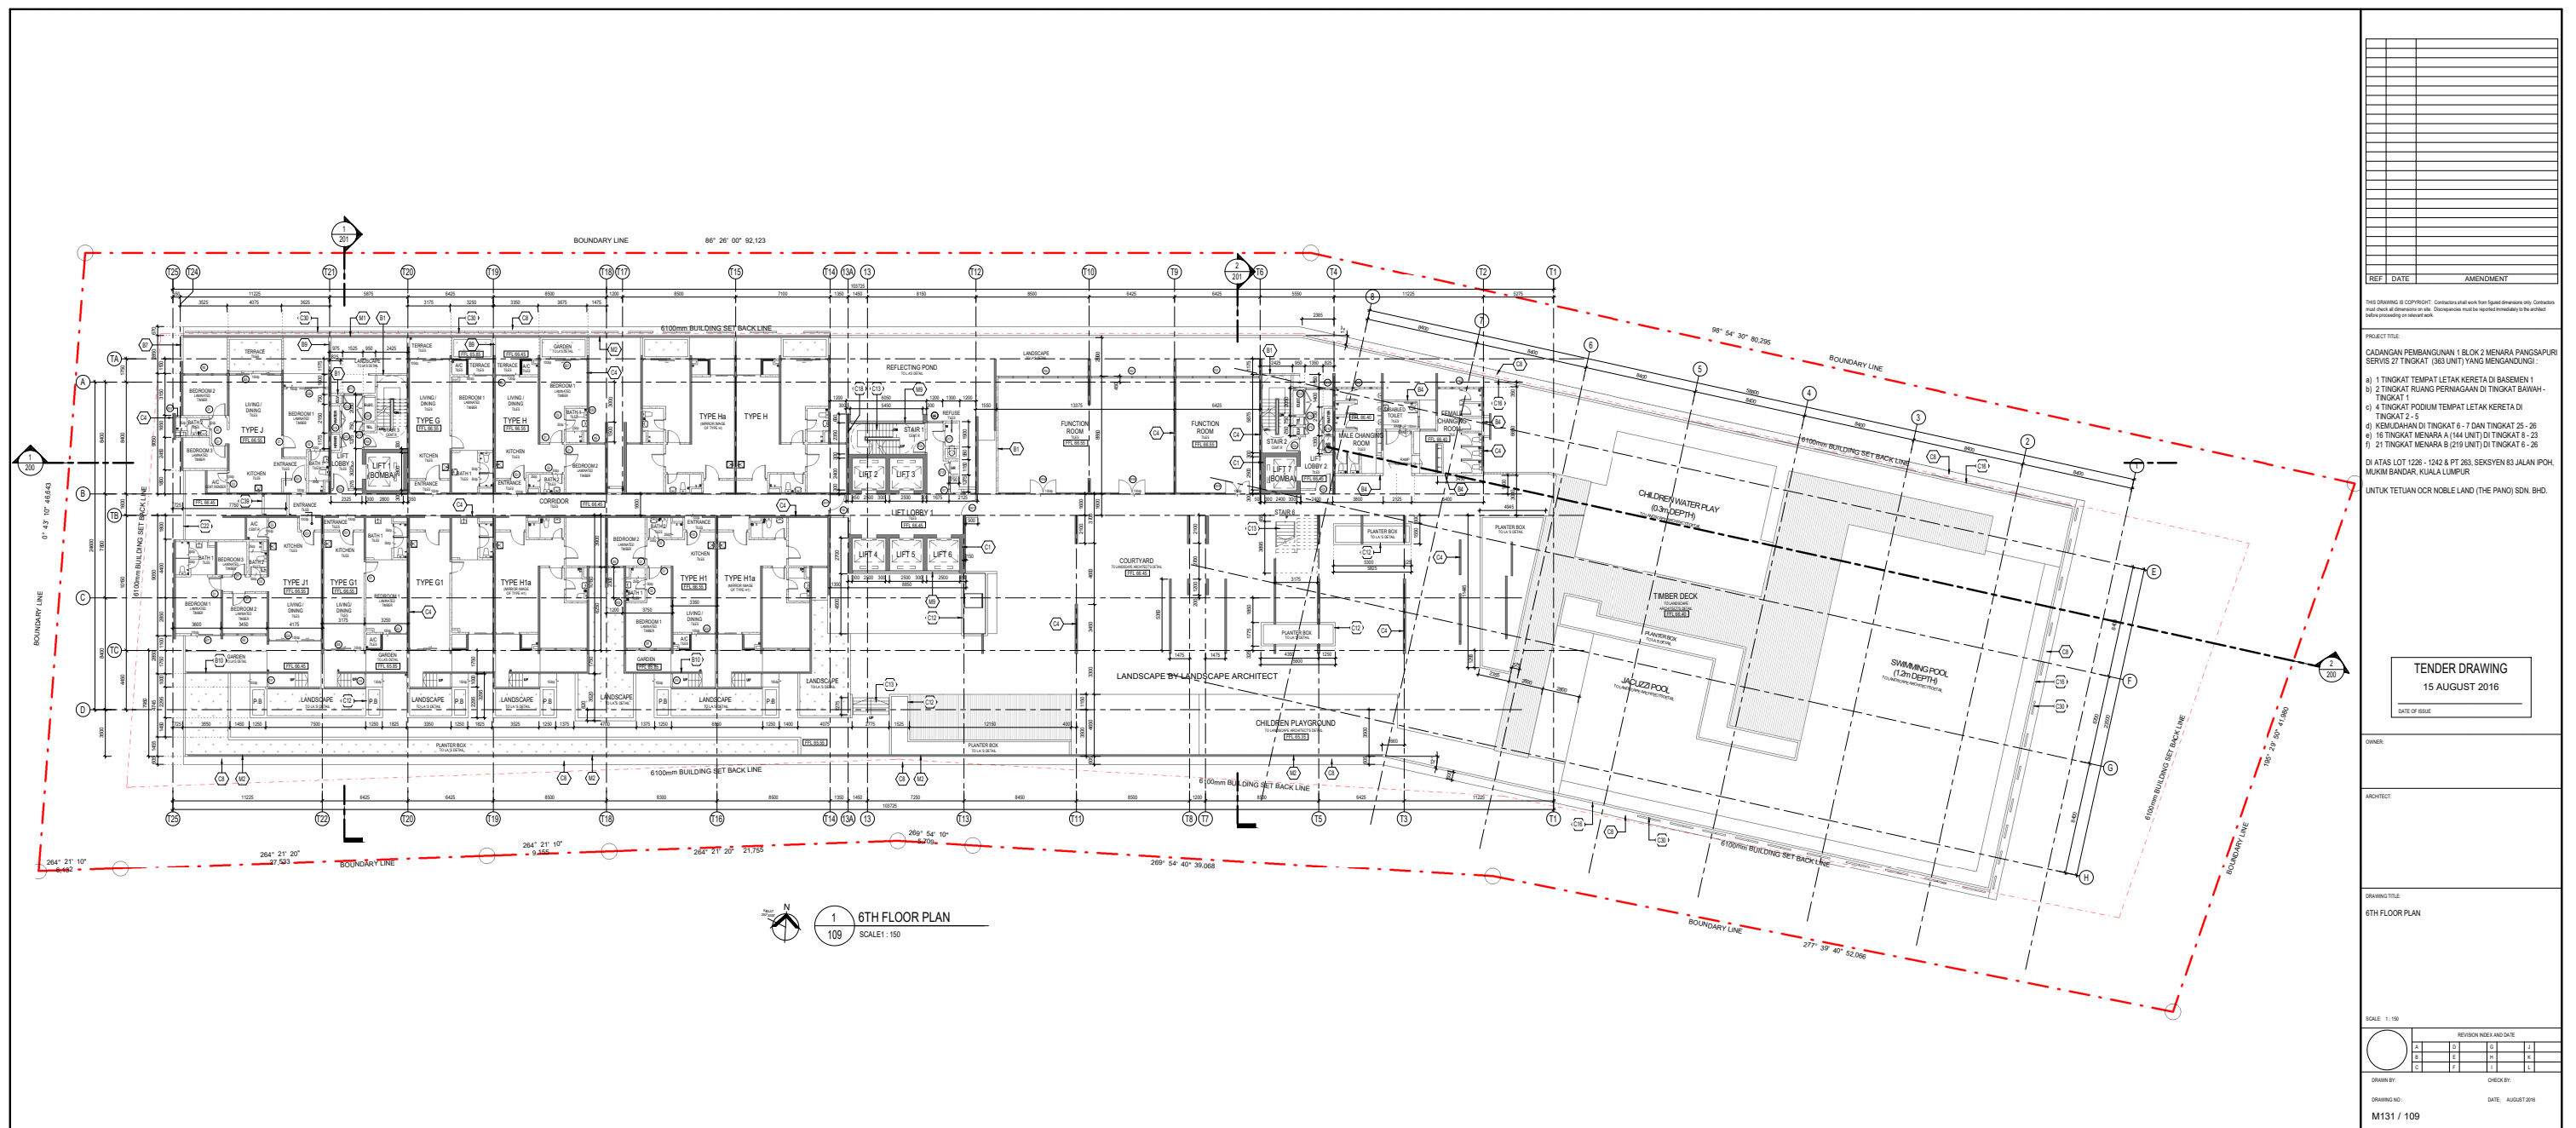

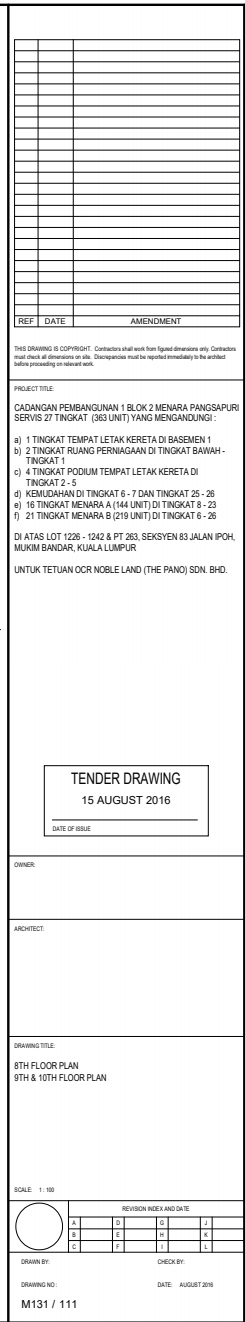

1 8TH FLOOR PLAN
111 SCALE 1 : 100

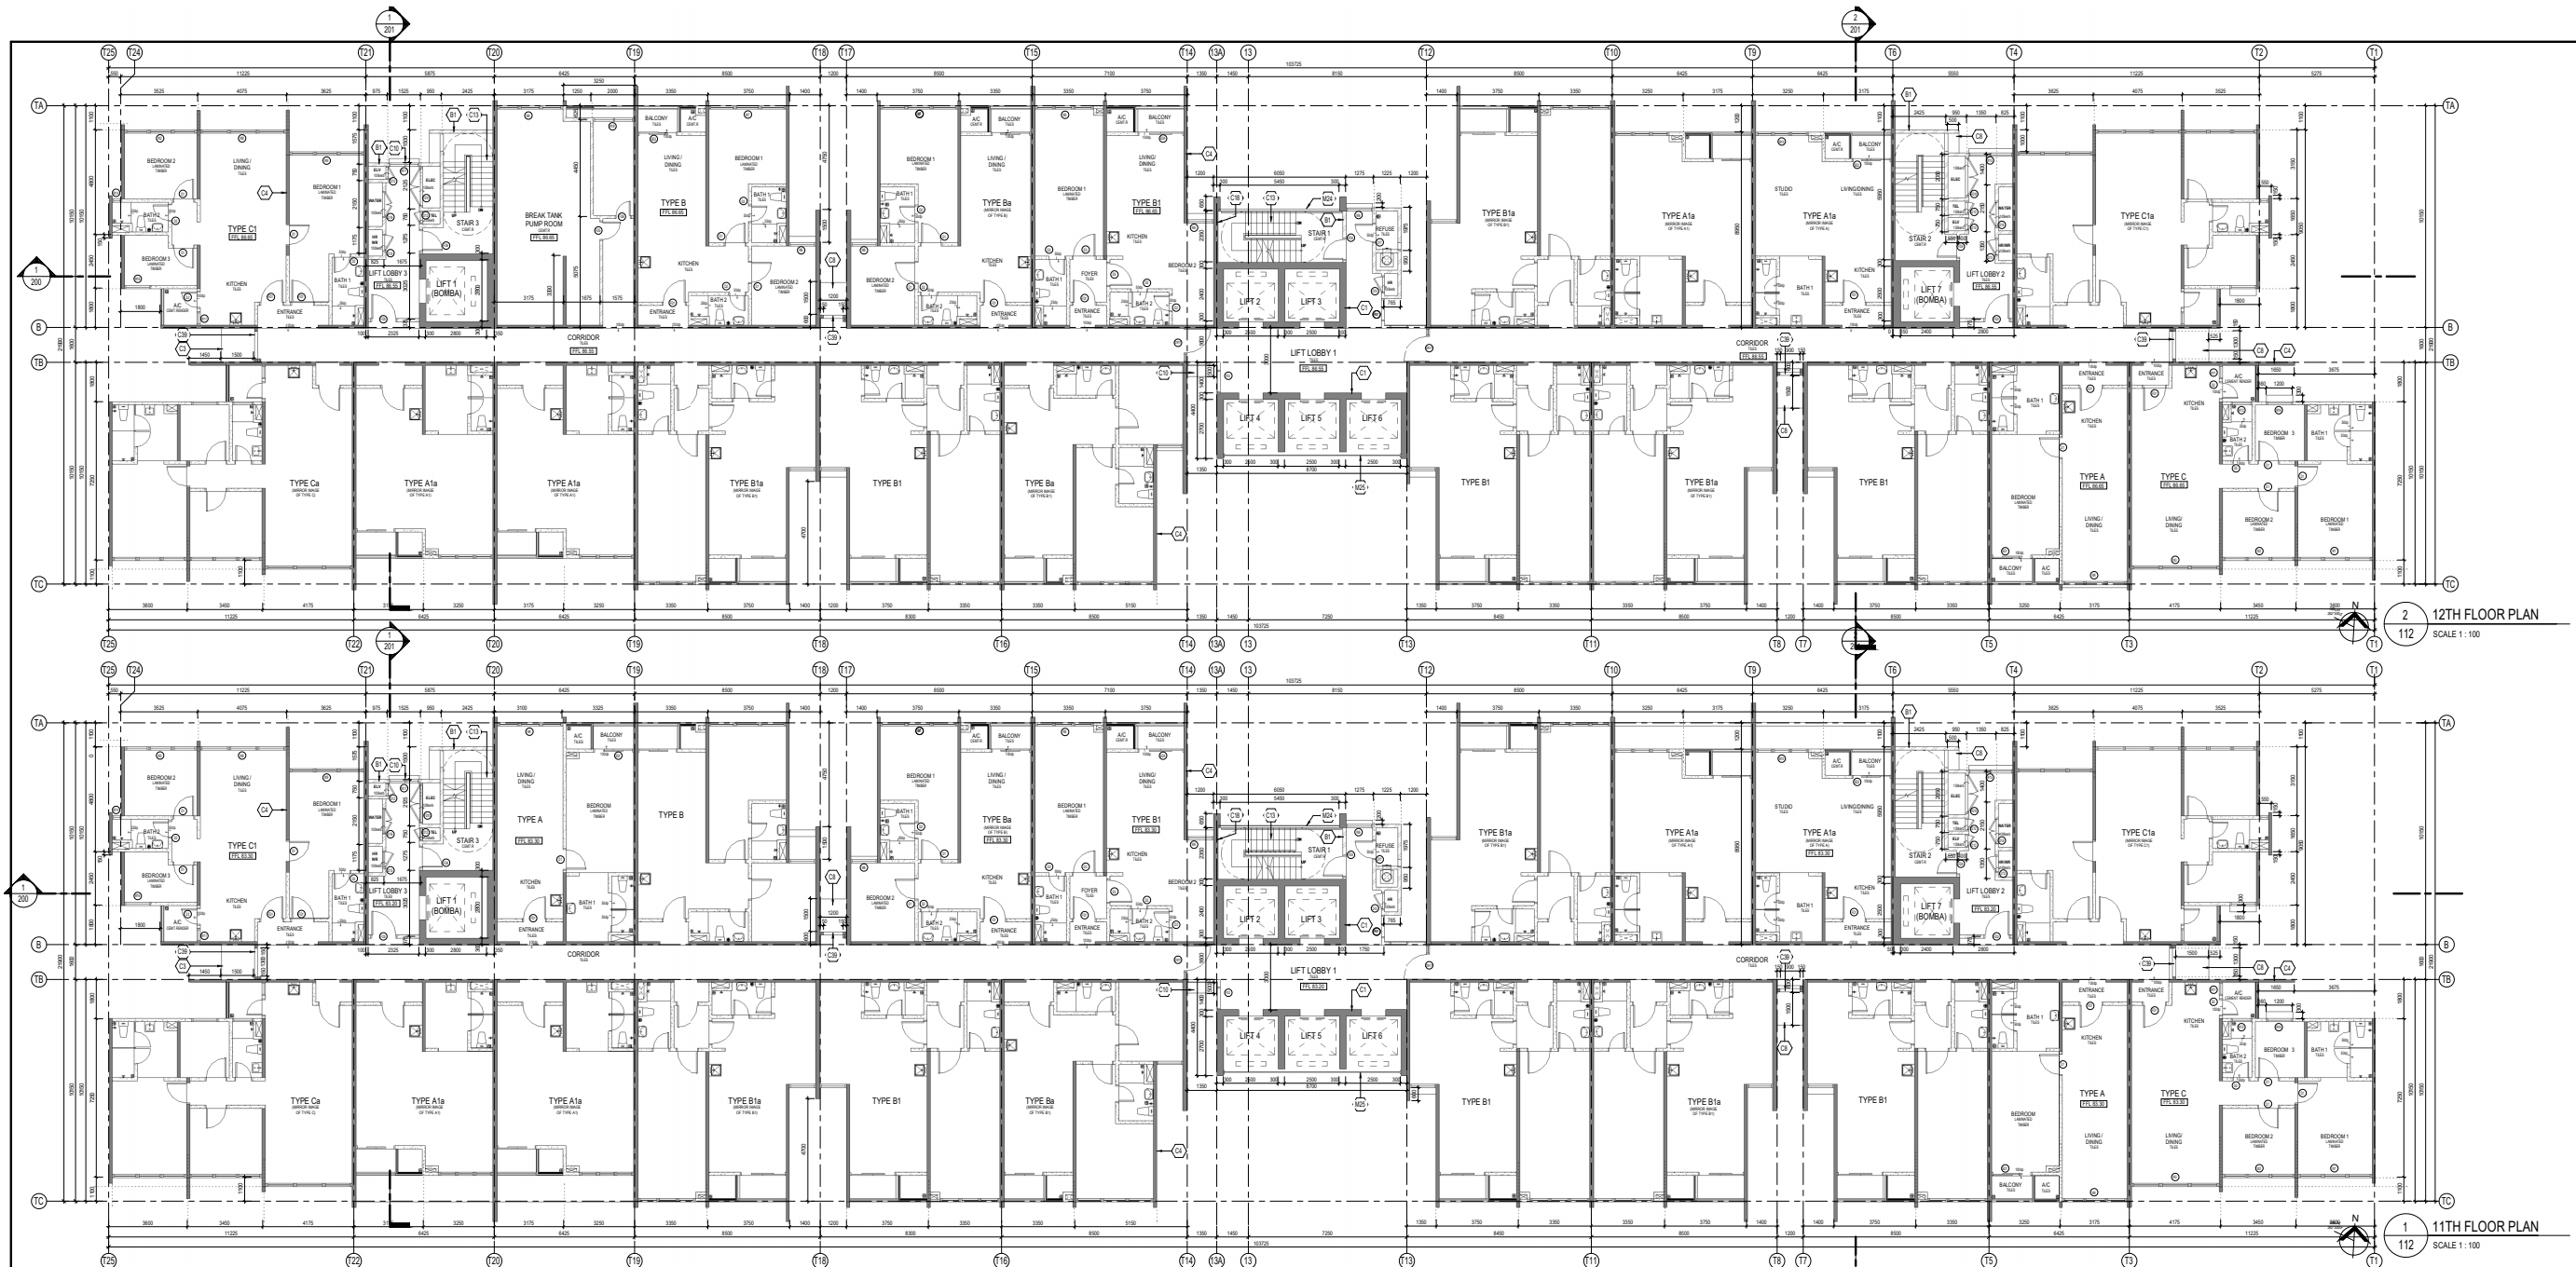[illegible]

THIS DRAWING IS COPYRIGHT. Contractors shall work from figured dimensions only. Contractors must check all dimensions on site. Discrepancies must be reported immediately to the architect before proceeding on relevant work.

PROJECT TITLE:	
----------------	--

- a) 1 TINGKAT TEMPAT LETAK KERETA DI BASEMEN 1
b) 2 TINGKAT RUANG PERNIAGAAN DI TINGKAT BAWAH-TINGKAT 1
c) 4 TINGKAT PODIUM TEMPAT LETAK KERETA DI TINGKAT 2 - 5
d) KEMUDAHAN DI TINGKAT 6 - 7 DAN TINGKAT 25 - 26
e) 16 TINGKAT MENARA A (144 UNIT) DI TINGKAT 8 - 23
f) 21 TINGKAT MENARA B (219 UNIT) DI TINGKAT 6 - 26
- DI ATAS LOT 1226 - 1242 P 262/23, SEKSYEN 83 JALAN IPOH, MUKIM BANDAR, KUALA LUMPUR
- UNTUK TETUAN OCR NOBLE LAND (THE PANO) SDN. BHD.



	1	2	52
--	---	---	---	---	---	---	---	---	---	----	----	-----	-----	----

[illegible][illegible]

TENDER DRAWING

	15 AUGUST 2016	
--	----------------	--

DINNER:

100

	1	2	52
--	---	---	---	---	---	---	---	---	---	----	----	-----	-----	----

[illegible]

DRAWING TITLE:

11TH FLOOR PLAN
12TH FLOOR PLAN[illegible][illegible]


0041-0136/94/0004-0000\$05.00/0

	REVISION INDEX AND DATE			
	A	B	C	D


	B	C	D	E	F	G	H	I	J	K	L	M	N	O	P	Q	R	S	T	U	V	W	X	Y	Z
	C	D	E	F	G	H	I	J	K	L	M	N	O	P	Q	R	S	T	U	V	W	X	Y	Z	

DRAWING NO: DATE: AUGUST 2016


M131 / 112

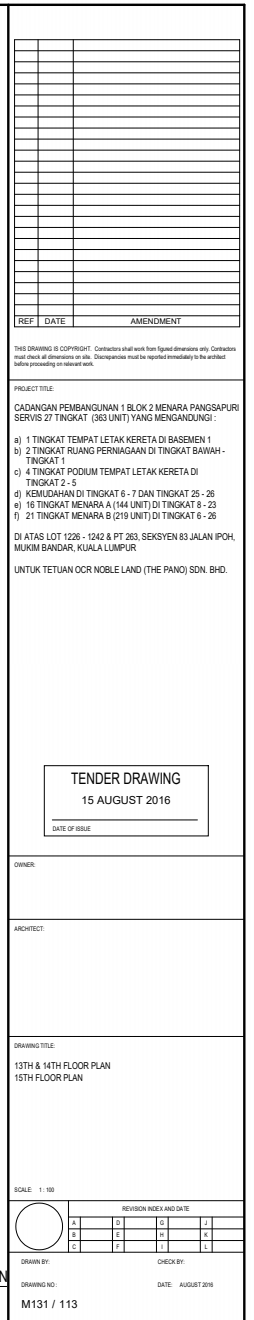

1 13TH & 14TH FLOOR PLAN
113 SCALE 1 : 100

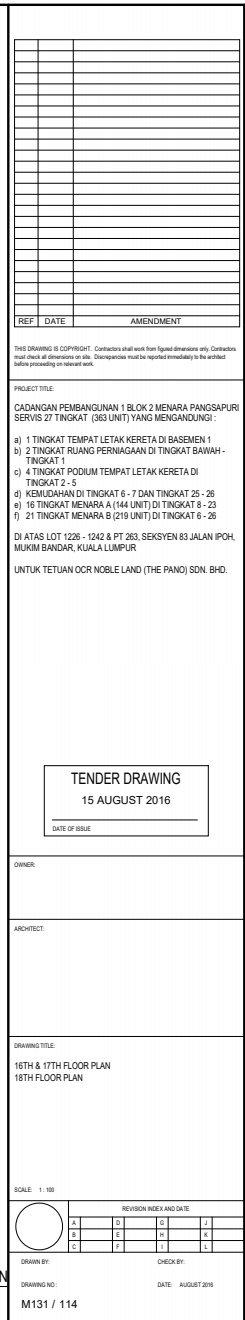

1 16TH & 17TH FLOOR PLAN
114 SCALE 1:100

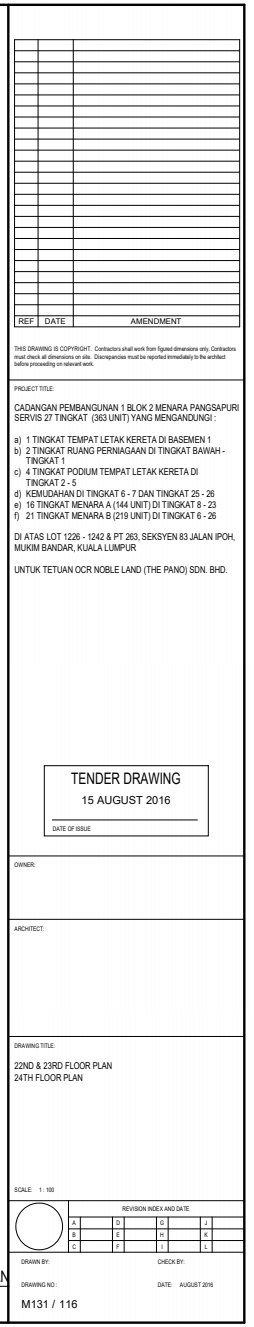

1 22ND & 23RD FLOOR PLAN
116 SCALE 1:100



TENDER DRAWING
15 AUGUST 2016

DATE: AUGUST 2004

M131 / 119