| BOH (EVENT ARENA) CHAPTER | | | | | | | | | | | | | |
|---|---|---|---|---|---|---|---|---|---|---|---|---|---|
| Drawing No. | Sheet Name | Scale | Size | MAR 50% SD | APR 75% SD | MAY 100% SD | JUN 20% DD | JUL 40% DD | AUG 60% DD | SEP 80% DD | OCT 100% DD | Owner |
| SHEET INDEX / NOTES / LEGEND | | | | | | | | | | | | |
| AED-DE-SD-AR-BAR-0001 | BOH (EVENT ARENA) - SHEET INDEX | NTS | A1 | | x | x | | | | | | Aedas |
| EXITING STRATEGY | | | | | | | | | | | | |
| AED-DE-SD-AR-BAR-0501 | BOH (EVENT ARENA) - EXITING STRATEGY - LEVEL 1 | 1:500 | A1 | | x | x | | | | | | Aedas |
| ENLARGED PLAN | | | | | | | | | | | | |
| AED-DE-SD-AR-BAR-1001 | BOH (EVENT ARENA) - ENLARGED PLAN - LEVEL 1 | 1:500 | A1 | x | x | x | | | | | | Aedas |
| AED-DE-SD-AR-BAR-1002 | BOH (EVENT ARENA) - ENLARGED PLAN - LEVEL 2 | 1:500 | A1 | x | x | x | | | | | | Aedas |
| AED-DE-SD-AR-BAR-1003 | BOH (EVENT ARENA) - ENLARGED PLAN - LEVEL 3 | 1:500 | A1 | x | x | x | | | | | | Aedas |
| DETAIL PARTIAL PLAN | | | | | | | | | | | | |
| AED-DE-SD-AR-BAR-2001-1 | BOH (EVENT ARENA) - DETAILED PARTIAL PLAN - LEVEL 1 (SHEET 1) | 1:250 | A1 | x | x | x | | | | | | Aedas |
| AED-DE-SD-AR-BAR-2001-2 | BOH (EVENT ARENA) - DETAILED PARTIAL PLAN - LEVEL 1 (SHEET 2) | 1:250 | A1 | x | x | x | | | | | | Aedas |
| AED-DE-SD-AR-BAR-2002 | BOH (EVENT ARENA) - DETAILED PARTIAL PLAN - LEVEL 2 | 1:250 | A1 | | | x | | | | | | Aedas |
| AED-DE-SD-AR-BAR-2003 | BOH (EVENT ARENA) - DETAILED PARTIAL PLAN - LEVEL 3 | 1:250 | A1 | | | x | | | | | | Aedas |
| DETAIL PARTIAL DIMENSION PLAN | | | | | | | | | | | | |
| AED-DE-SD-AR-BAR-2101 | BOH (EVENT ARENA) - DETAILED PARTIAL DIMENSION PLAN - LEVEL 1 | 1:250 | A1 | | | | | | | | | Aedas |
| AED-DE-SD-AR-BAR-2102 | BOH (EVENT ARENA) - DETAILED PARTIAL DIMENSION PLAN - LEVEL 2 | 1:250 | A1 | | | | | | | | | Aedas |
| AED-DE-SD-AR-BAR-2103 | BOH (EVENT ARENA) - DETAILED PARTIAL DIMENSION PLAN - LEVEL 3 | 1:250 | A1 | | | | | | | | | Aedas |
| DETAIL PARTIAL ROOF PLAN | | | | | | | | | | | | |
| AED-DE-SD-AR-BAR-2201 | BOH (EVENT ARENA) - DETAILED PARTIAL ROOF PLAN - OUTDOOR MEP PLANT LAYOUT | 1:250 | A1 | | | | | | | | | Aedas |
| DETAIL PARTIAL RCP | | | | | | | | | | | | |
| AED-DE-SD-AR-BAR-3101 | BOH (EVENT ARENA) - DETAILED PARTIAL RCP - LEVEL 1 | 1:250 | A1 | | | | | | | | | Aedas |
| AED-DE-SD-AR-BAR-3102 | BOH (EVENT ARENA) - DETAILED PARTIAL RCP - LEVEL 2 | 1:250 | A1 | | | | | | | | | Aedas |
| AED-DE-SD-AR-BAR-3103 | BOH (EVENT ARENA) - DETAILED PARTIAL RCP - LEVEL 3 | 1:250 | A1 | | | | | | | | | Aedas |
| COMPONENT DETAILED PLAN | | | | | | | | | | | | |
| AED-DE-SD-AR-BAR-7001 | BOH (EVENT ARENA) - TOILET - DETAILED PLAN / RCP / ELEVATIONS | 1:100/1:50 | A1 | | | | | | | | | Aedas |
| BOH VERTICAL CIRCULATION | | | | | | | | | | | | |
| AED-DE-SD-AR-BAR-8001 | BOH (EVENT ARENA) - EGRESS STAIRCASE SECTION - ST-EV1 | 1:100 | A1 | | | | | | | | | Aedas |
| AED-DE-SD-AR-BAR-8002 | BOH (EVENT ARENA) - EGRESS STAIRCASE SECTION - ST-EV2 | 1:100 | A1 | | | | | | | | | Aedas |
| AED-DE-SD-AR-BAR-8003 | BOH (EVENT ARENA) - EGRESS STAIRCASE SECTION - ST-EV3 | 1:100 | A1 | | | | | | | | | Aedas |
| AED-DE-SD-AR-BAR-8004 | BOH (EVENT ARENA) - EGRESS STAIRCASE SECTION - ST-EV4 | 1:100 | A1 | | | | | | | | | Aedas |
| DETAILS | | | | | | | | | | | | |
| AED-DE-SD-AR-BAR-9101 | BOH (EVENT ARENA) - TOILET DETAILS | AS SHOWN | A1 | | | | | | | | | Aedas |

INCHEON - REPUBLIC OF

PROJECT NUMBER

170031-00

| REV. | DATE | DESCRIPTION |
|---|---|---|
| B | 05/18/2017 | 100% SD |
| A | 05/05/2017 | 75% SD |

NOT FOR CONSTRUCTION

DRAWING TITLE

BOH (EVENT ARENA) - SHEET INDEX

Drawn: Author | Checked: Checker | Approved: Approver

SCALE

NORTH

ISSUE: 05/18/2017

SHEET: A1

SEQUENCE: AED-DE-SD-

DRAWING: AR-BAR-0001

ALL UNITS ARE IN MILLIMETERS UNLESS NOTED OTHERWISE

AED-DE-SD-AR-BAR-0001

C:\Projects\170031-00_IK_BAR_tsun.lo.rvt

5/18/2017 7:36:51 PM

DRAWINGS ILLUSTRATE DESIGN INTENT ONLY AND ARE NOT FOR USE AS CONSTRUCTION DOCUMENTS. WHERE APPLICABLE, INFORMATION FROM CONSULTANTS DOCUMENTATION HAS BEEN SHOWN TO CONVEY DESIRED LOCATIONS AND RELATIONSHIPS.

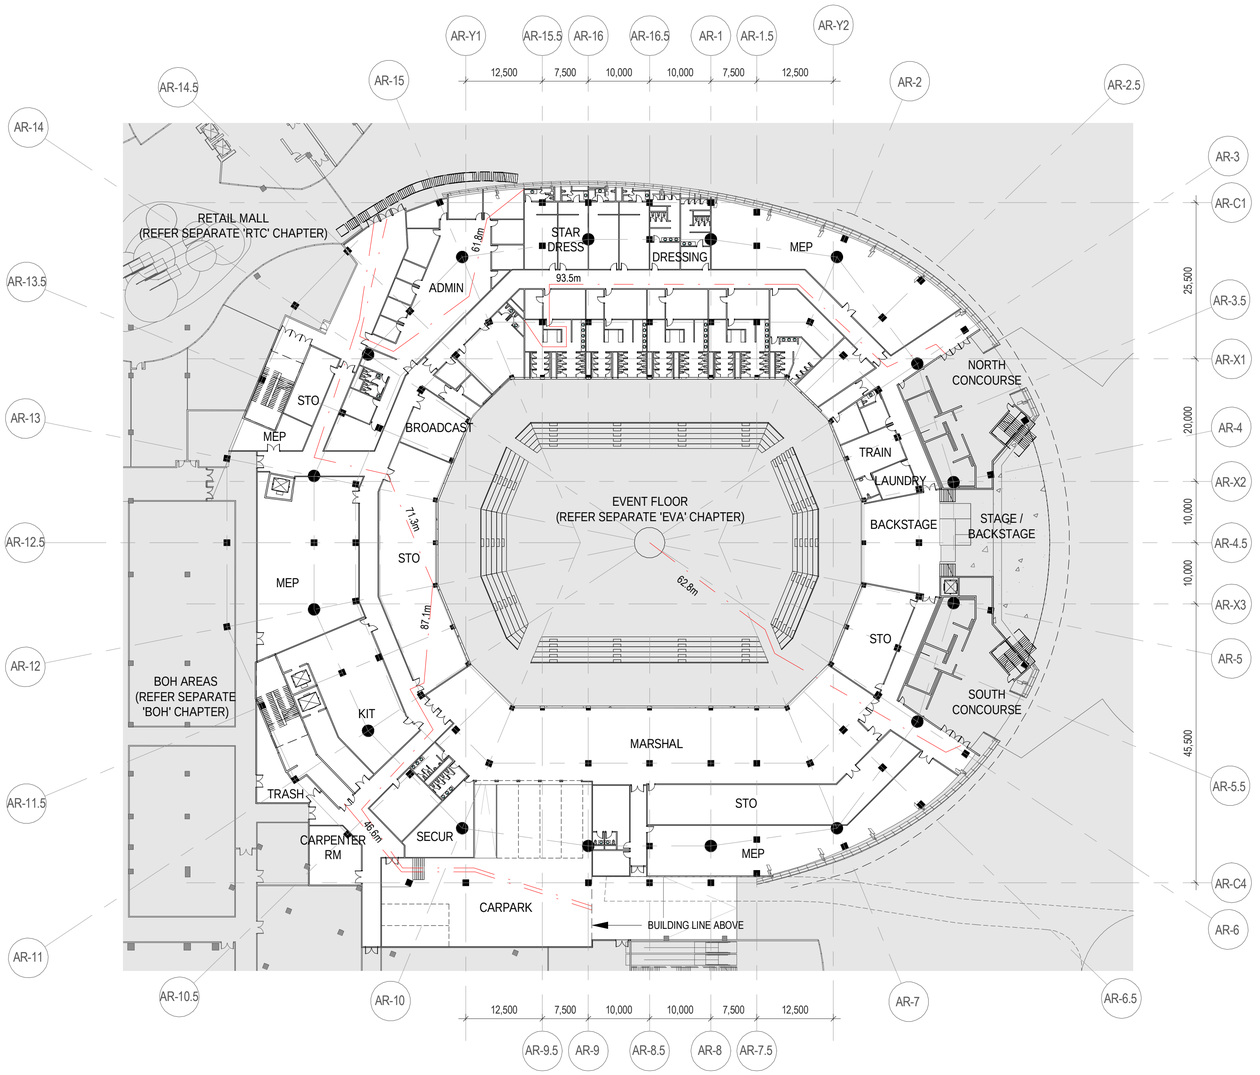


## SHEET NOTES

## SHEET NOTES

## KEYNOTES

## GENERAL NOTES

LEGEND

REFER OTHER CHAPTERS

C:\Projects\170031-00_IK_BAR_tsun.lo.rvt

5/18/2017 7:37:06 PM

INCHEON - REPUBLIC OF

PROJECT NUMBER
170031-00

| REV. | DATE | DESCRIPTION |
|---|---|---|
| B | 05/18/2017 | 100% SD |
| A | 05/05/2017 | 75% SD |

NOT FOR CONSTRUCTION

DRAWING TITLE

BOH (EVENT ARENA) - EXITING STRATEGY - LEVEL 1

Drawn: Author | Checked: Checker | Approved: Approver

SCALE 1 : 500

NORTH

ISSUE
05/18/2017

SHEET
A1

SEQUENCE
AED-DE-SD-

DRAWING
AR-BAR-0501

ALL UNITS ARE IN MILLIMETERS UNLESS NOTED OTHERWISE

DRAWINGS ILLUSTRATE DESIGN INTENT ONLY AND ARE NOT FOR USE AS CONSTRUCTION DOCUMENTS. WHERE APPLICABLE, INFORMATION FROM CONSULTANTS DOCUMENTATION HAS BEEN SHOWN TO CONVEY DESIRED LOCATIONS AND RELATIONSHIPS.

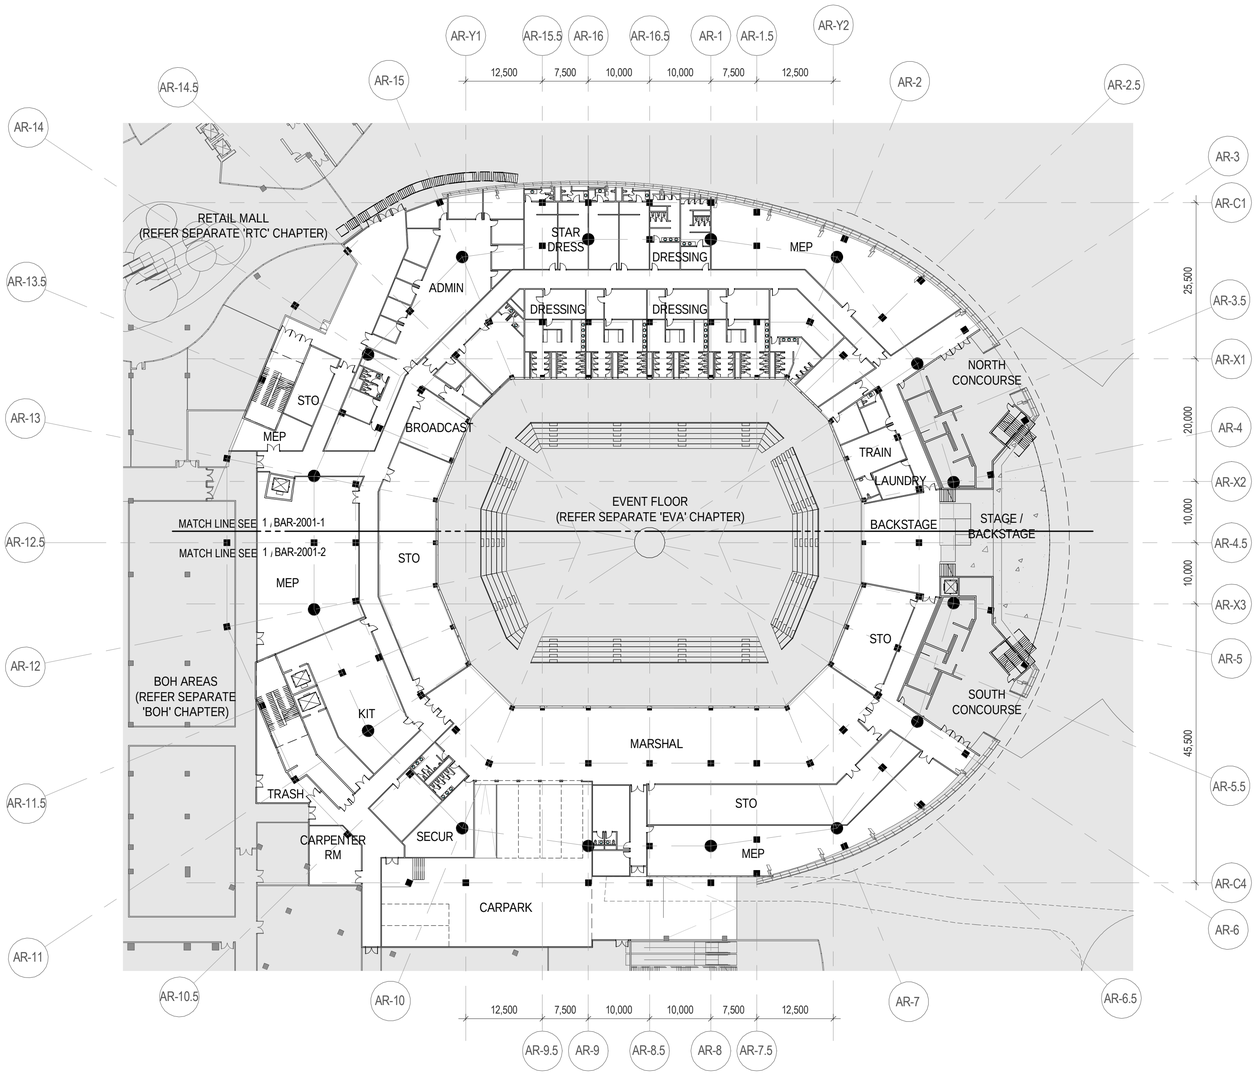


## SHEET NOTES

## SHEET NOTES

## KEYNOTES

## GENERAL NOTES

LEGEND

REFER OTHER CHAPTERS

INCHEON - REPUBLIC OF

PROJECT NUMBER
170031-00

| REV. | DATE | DESCRIPTION |
|---|---|---|
| C | 05/18/2017 | 100% SD |
| B | 05/05/2017 | 100% SD |
| A | 03/17/2017 | 50% SD |

NOT FOR CONSTRUCTION

DRAWING TITLE

BOH (EVENT ARENA) - ENLARGED PLAN - LEVEL 1

Drawn: Author | Checked: Checker | Approved: Approver

SCALE 1 : 500

NORTH

ISSUE 05/18/2017

SHEET A1

SEQUENCE AED-DE-SD-

DRAWING AR-BAR-1001

ALL UNITS ARE IN MILLIMETERS UNLESS NOTED OTHERWISE

C:\Projects\170031-00_IK_BAR_tsun.lo.rvt

5/18/2017 7:37:19 PM

DRAWINGS ILLUSTRATE DESIGN INTENT ONLY AND ARE NOT FOR USE AS CONSTRUCTION DOCUMENTS. WHERE APPLICABLE, INFORMATION FROM CONSULTANTS DOCUMENTATION HAS BEEN SHOWN TO CONVEY DESIRED LOCATIONS AND RELATIONSHIPS.

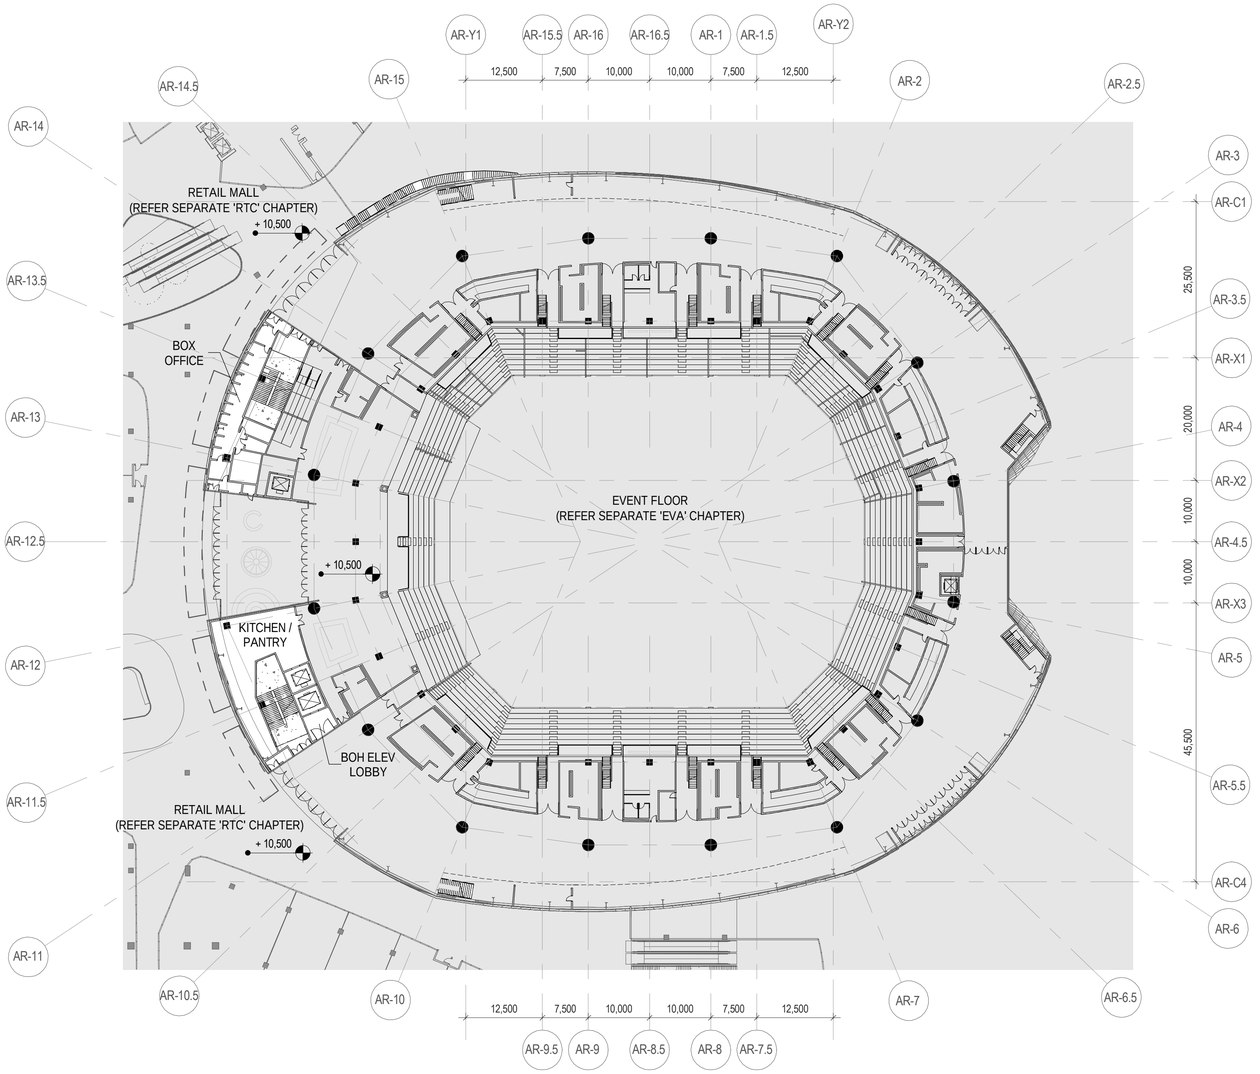


## SHEET NOTES

## SHEET NOTES

## KEYNOTES

## GENERAL NOTES

LEGEND

REFER OTHER CHAPTERS

C:\Projects\170031-00_IK_BAR_tsun.lo.rvt

5/18/2017 7:37:58 PM

DRAWINGS ILLUSTRATE DESIGN INTENT ONLY AND ARE NOT FOR USE AS CONSTRUCTION DOCUMENTS. WHERE APPLICABLE, INFORMATION FROM CONSULTANTS DOCUMENTATION HAS BEEN SHOWN TO CONVEY DESIRED LOCATIONS AND RELATIONSHIPS.

INCHEON - REPUBLIC OF

PROJECT NUMBER
170031-00

NOT FOR CONSTRUCTION

| REV. | DATE | DESCRIPTION |
|---|---|---|
| C | 05/18/2017 | 100% SD |
| B | 05/05/2017 | 75% SD |
| A | 03/17/2017 | 50% SD |

DRAWING TITLE

BOH (EVENT ARENA) -
ENLARGED PLAN - LEVEL 2

| Drawn: Author | Checked: Checker | Approved: Approver |
|---|---|---|
| SCALE 1 : 500 | | NORTH |
| ISSUE 05/18/2017 | SHEET A1 | |
| SEQUENCE AED-DE-SD- | | |
| DRAWING AR-BAR-1002 | | |

ALL UNITS ARE IN MILLIMETERS UNLESS NOTED OTHERWISE

AED-DE-SD-AR-BAR-1002

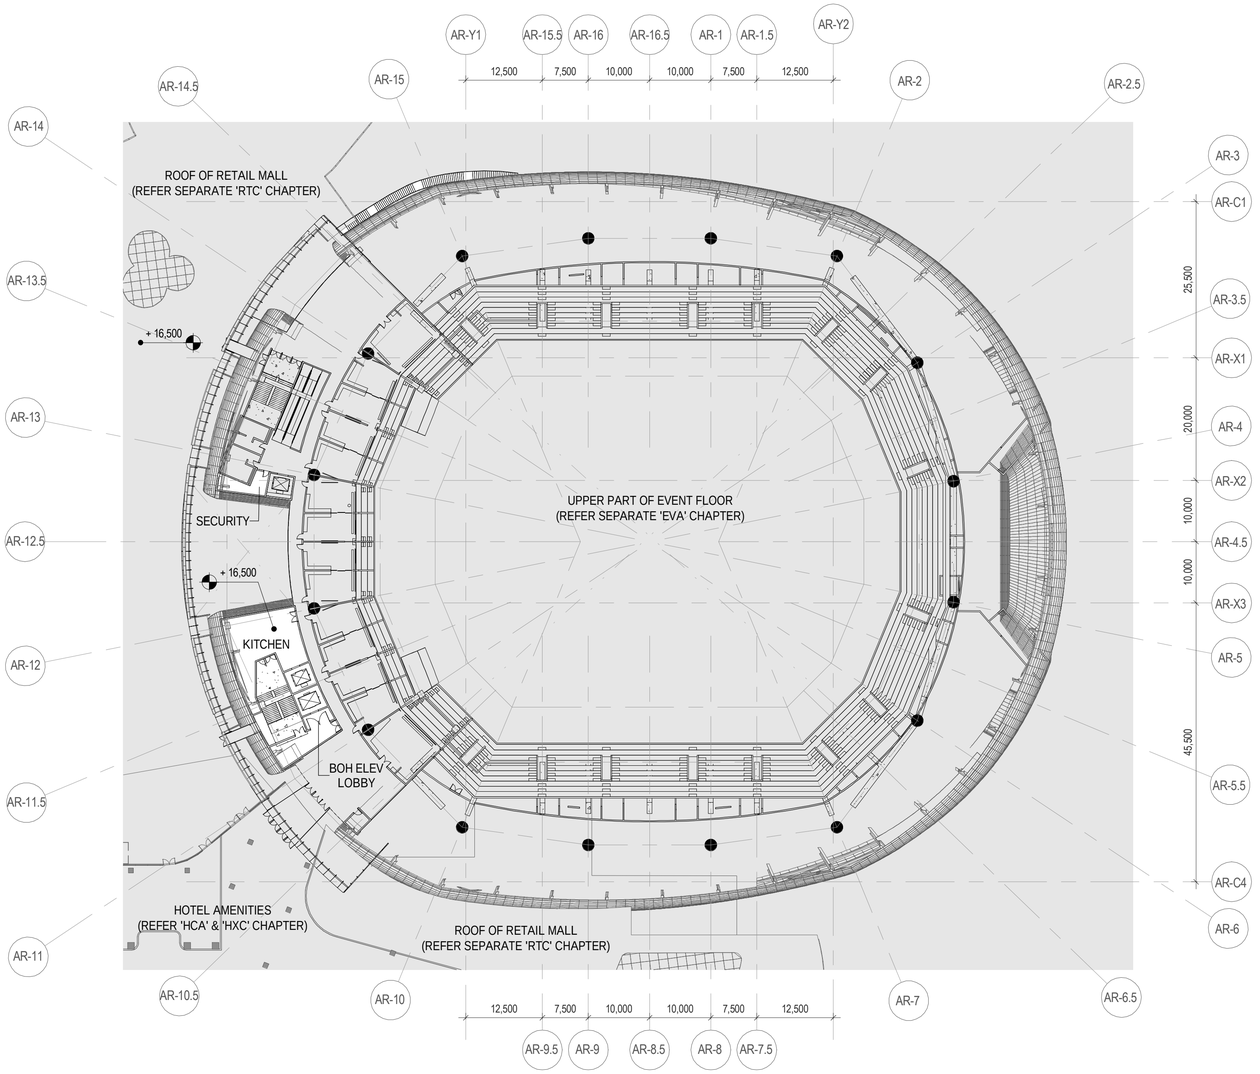


## SHEET NOTES

## SHEET NOTES

## KEYNOTES

## GENERAL NOTES

LEGEND

REFER OTHER CHAPTERS

C:\Projects\170031-00_IK_BAR_tsun.lo.rvt

5/18/2017 7:39:58 PM

DRAWINGS ILLUSTRATE DESIGN INTENT ONLY AND ARE NOT FOR USE AS CONSTRUCTION DOCUMENTS. WHERE APPLICABLE, INFORMATION FROM CONSULTANTS DOCUMENTATION HAS BEEN SHOWN TO CONVEY DESIRED LOCATIONS AND RELATIONSHIPS.

INCHEON - REPUBLIC OF

PROJECT NUMBER
170031-00

NOT FOR CONSTRUCTION

| REV. | DATE | DESCRIPTION |
|---|---|---|
| C | 05/18/2017 | 100% SD |
| B | 05/05/2017 | 75% SD |
| A | 03/17/2017 | 50% SD |

DRAWING TITLE

BOH (EVENT ARENA) -
ENLARGED PLAN - LEVEL 3

Drawn: Author | Checked: Checker | Approved: Approver

SCALE 1 : 500

NORTH

ISSUE
05/18/2017

SHEET
A1

SEQUENCE
AED-DE-SD-

DRAWING
AR-BAR-1003

ALL UNITS ARE IN MILLIMETERS UNLESS NOTED OTHERWISE

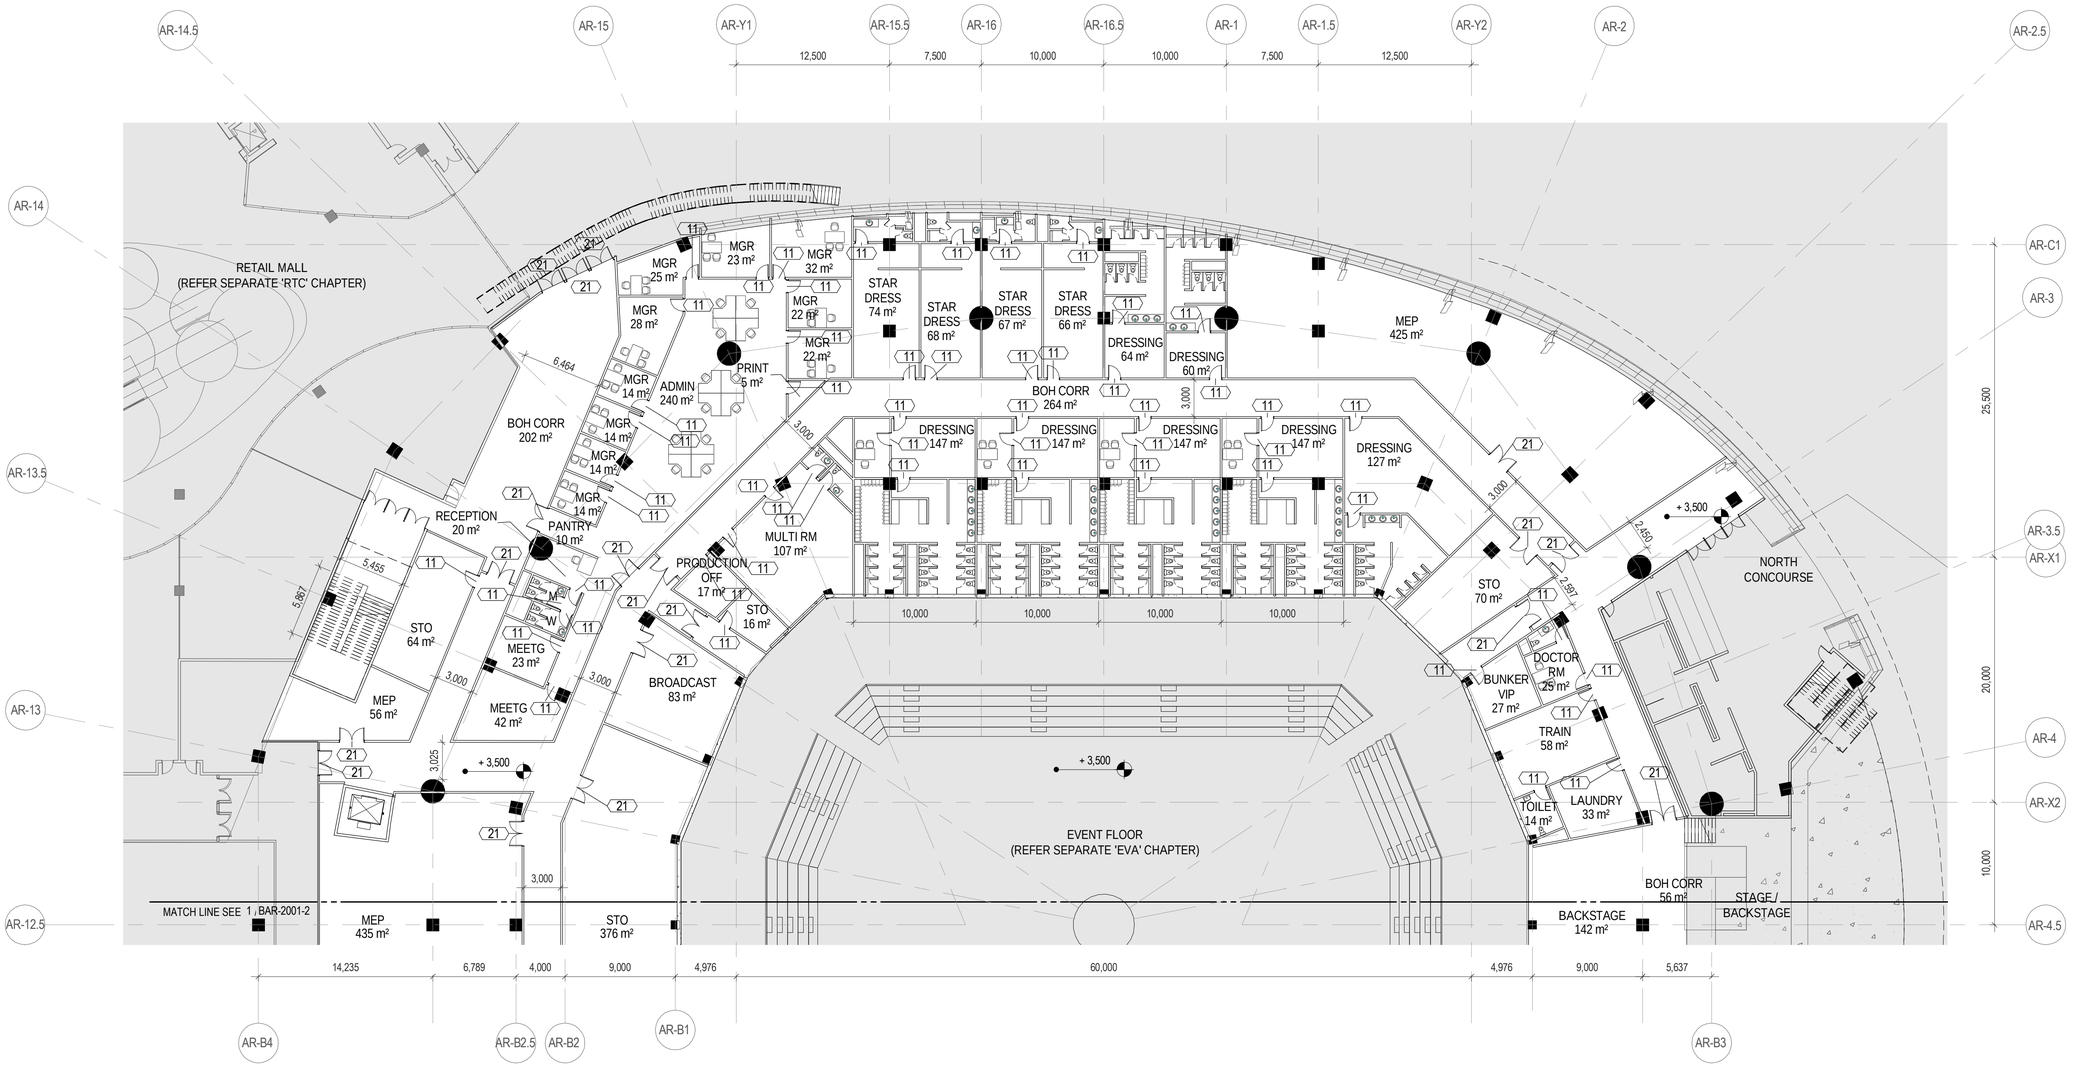


## SHEET NOTES

## SHEET NOTES

## KEYNOTES

## GENERAL NOTES

LEGEND

REFER OTHER CHAPTERS

INCHEON - REPUBLIC OF

PROJECT NUMBER

170031-00

| REV. | DATE | DESCRIPTION |
|---|---|---|
| C | 05/18/2017 | 100% SD |
| B | 05/05/2017 | 75% SD |
| A | 03/17/2017 | 50% SD |

NOT FOR CONSTRUCTION

DRAWING TITLE

BOH (EVENT ARENA) - DETAILED PARTIAL PLAN - LEVEL 1 (SHEET 1)

Drawn: Author | Checked: Checker | Approved: Approver

SCALE 1 : 250

NORTH

ISSUE 05/18/2017

SHEET A1

SEQUENCE AED-DE-SD-

DRAWING AR-BAR-2001-1

ALL UNITS ARE IN MILLIMETERS UNLESS NOTED OTHERWISE

C:\Projects\170031-00_IK_BAR_tsun.lo.rvt

5/18/2017 7:40:11 PM

DRAWINGS ILLUSTRATE DESIGN INTENT ONLY AND ARE NOT FOR USE AS CONSTRUCTION DOCUMENTS. WHERE APPLICABLE, INFORMATION FROM CONSULTANTS DOCUMENTATION HAS BEEN SHOWN TO CONVEY DESIRED LOCATIONS AND RELATIONSHIPS.

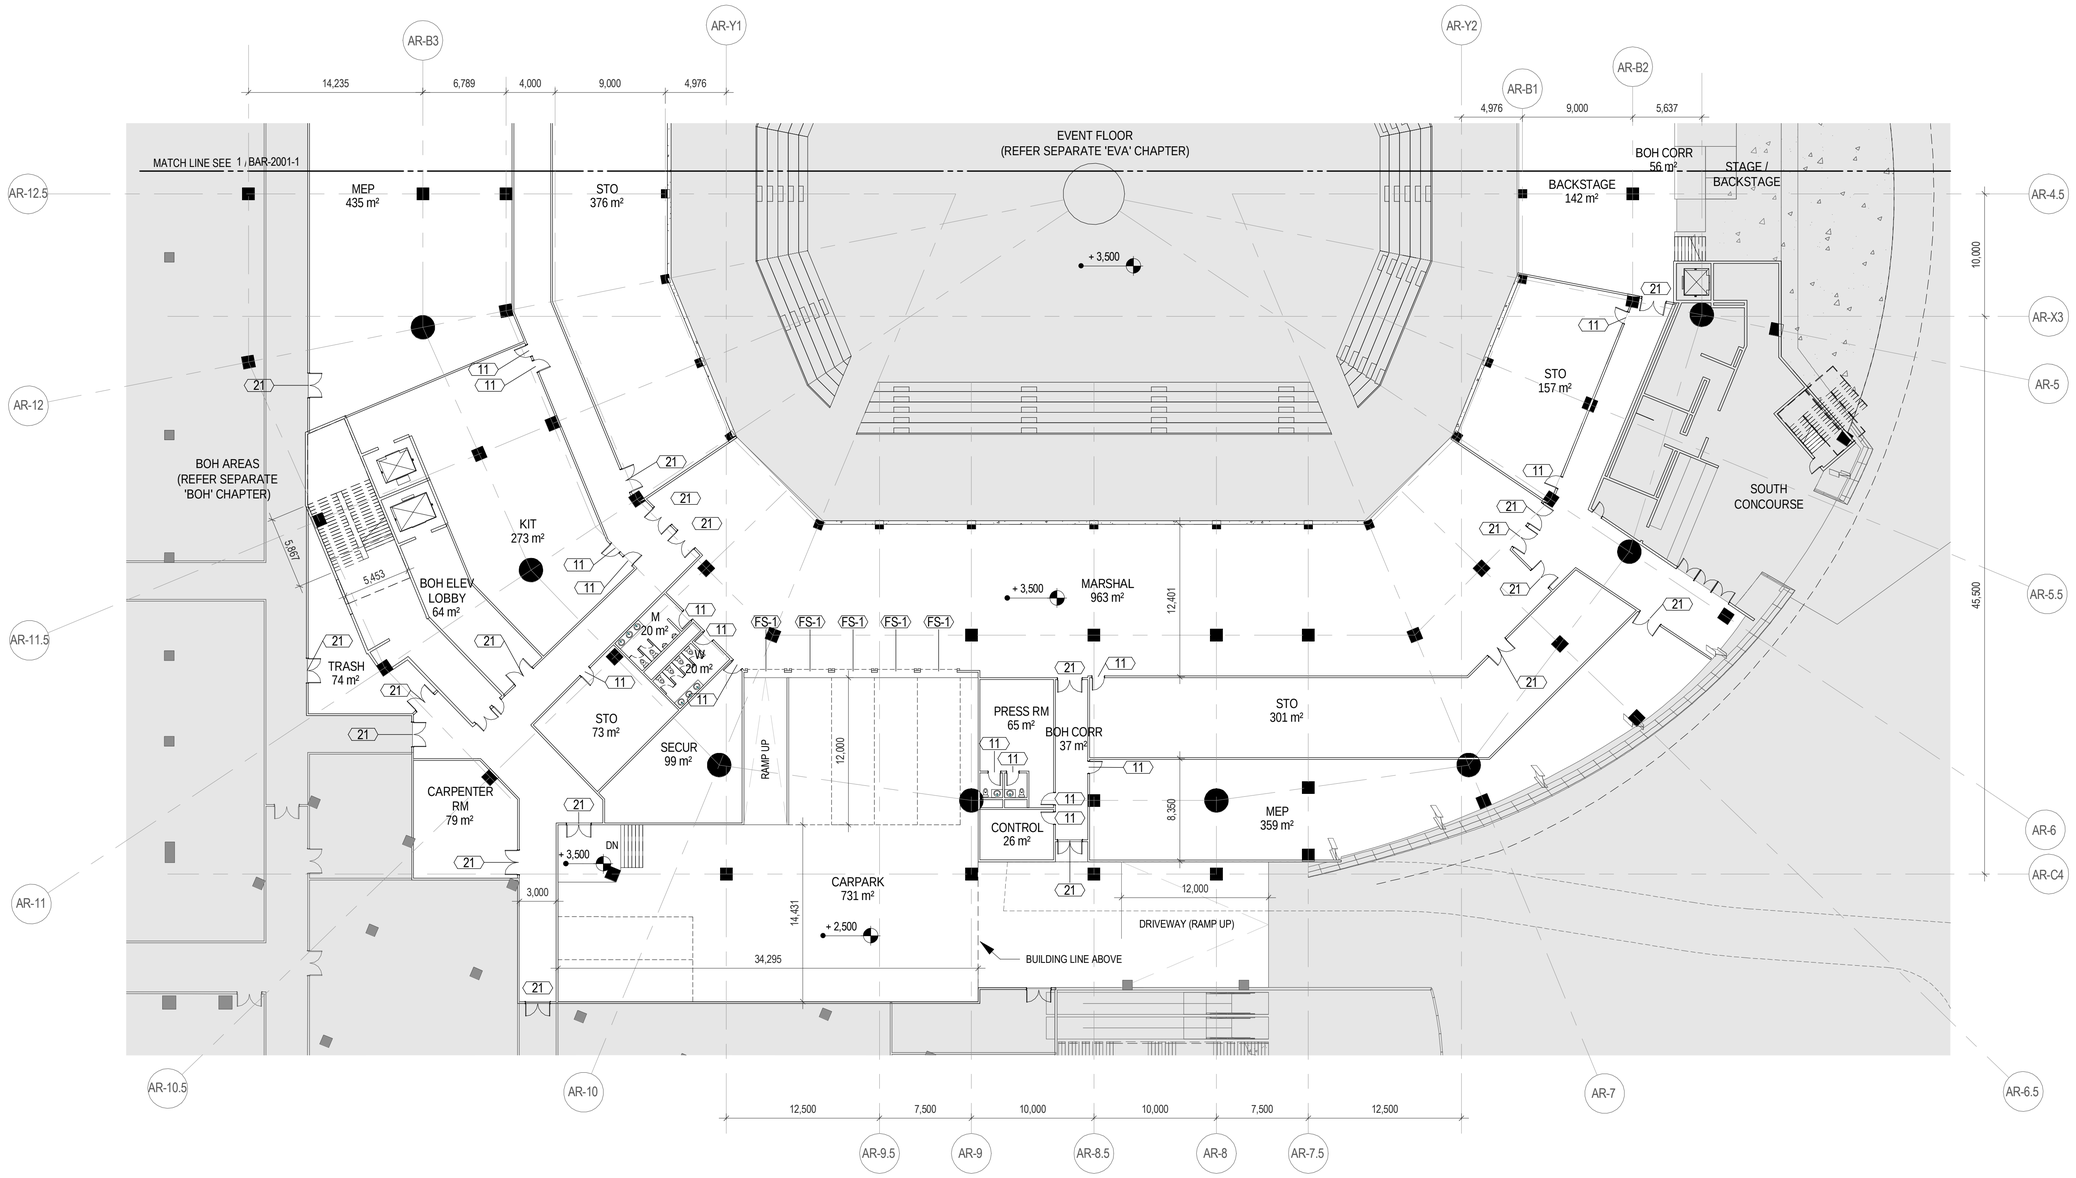


## SHEET NOTES

## SHEET NOTES

## KEYNOTES

## GENERAL NOTES

INCHEON - REPUBLIC OF

PROJECT NUMBER

170031-00

| REV. | DATE | DESCRIPTION |
|---|---|---|
| C | 05/18/2017 | 100% SD |
| B | 05/05/2017 | 75% SD |
| A | 03/17/2017 | 50% SD |

NOT FOR CONSTRUCTION

DRAWING TITLE

BOH (EVENT ARENA) - DETAILED PARTIAL PLAN - LEVEL 1 (SHEET 2)

| Drawn: TSL | Checked: RH | Approved: SH |
|---|---|---|
| SCALE 1 : 250 | | NORTH |
| ISSUE 05/18/2017 | SHEET A1 | |
| SEQUENCE AED-DE-SD- | | |
| DRAWING AR-BAR-2001-2 | | |

ALL UNITS ARE IN MILLIMETERS UNLESS NOTED OTHERWISE

C:\Projects\170031-00_IK_BAR_tsun.lo.rvt

5/18/2017 7:40:19 PM

DRAWINGS ILLUSTRATE DESIGN INTENT ONLY AND ARE NOT FOR USE AS CONSTRUCTION DOCUMENTS. WHERE APPLICABLE, INFORMATION FROM CONSULTANTS DOCUMENTATION HAS BEEN SHOWN TO CONVEY DESIRED LOCATIONS AND RELATIONSHIPS.




## SHEET NOTES

## GENERAL NOTES

LEGEND

REFER OTHER CHAPTERS

INCHEON - REPUBLIC OF

PROJECT NUMBER

170031-00

| REV. | DATE | DESCRIPTION |
|---|---|---|
| A | 05/18/2017 | 100% SD |

NOT FOR CONSTRUCTION

DRAWING TITLE

BOH (EVENT ARENA) - DETAILED PARTIAL PLAN - LEVEL 2

Drawn: Author | Checked: Checker | Approved: Approver

SCALE 1 : 250

NORTH

ISSUE 05/18/2017

SHEET A1

SEQUENCE AED-DE-SD-

DRAWING AR-BAR-2002

ALL UNITS ARE IN MILLIMETERS UNLESS NOTED OTHERWISE

C:\Projects\170031-00_IK_BAR_tsun.lo.rvt

5/18/2017 7:47:04 PM

DRAWINGS ILLUSTRATE DESIGN INTENT ONLY AND ARE NOT FOR USE AS CONSTRUCTION DOCUMENTS. WHERE APPLICABLE, INFORMATION FROM CONSULTANTS DOCUMENTATION HAS BEEN SHOWN TO CONVEY DESIRED LOCATIONS AND RELATIONSHIPS.




## SHEET NOTES

## GENERAL NOTES

LEGEND

REFER OTHER CHAPTERS

INCHEON - REPUBLIC OF

PROJECT NUMBER
170031-00

NOT FOR CONSTRUCTION

| REV. | DATE | DESCRIPTION |
|---|---|---|
| A | 05/18/2017 | 100% SD |

DRAWING TITLE

BOH (EVENT ARENA) - DETAILED PARTIAL PLAN - LEVEL 3

Drawn: Author | Checked: Checker | Approved: Approver

SCALE 1 : 250

NORTH

ISSUE
05/18/2017

SHEET
A1

SEQUENCE
AED-DE-SD-

DRAWING
AR-BAR-2003

ALL UNITS ARE IN MILLIMETERS UNLESS NOTED OTHERWISE

C:\Projects\170031-00_IK_BAR_tsun.lo.rvt

5/18/2017 7:40:57 PM

DRAWINGS ILLUSTRATE DESIGN INTENT ONLY AND ARE NOT FOR USE AS CONSTRUCTION DOCUMENTS. WHERE APPLICABLE, INFORMATION FROM CONSULTANTS DOCUMENTATION HAS BEEN SHOWN TO CONVEY DESIRED LOCATIONS AND RELATIONSHIPS.

| BOH (CASINO) CHAPTER | | | | | | | | | | | | |
|---|---|---|---|---|---|---|---|---|---|---|---|---|
| Drawing No. | Sheet Name | Scale | Size | MAR 50% SD | APR 75% SD | MAY 100% SD | JUN 20% DD | JUL 40% DD | AUG 60% DD | SEP 80% DD | OCT 100% DD | Owner |
| SHEET INDEX / NOTES / LEGEND | | | | | | | | | | | | |
| AED-DE-SD-AR-BCA-0001 | BOH (CASINO) - SHEET INDEX | NTS | A1 | | x | x | | | | | | Aedas |
| ENLARGED PLAN - CASINO | | | | | | | | | | | | |
| AED-DE-SD-AR-BCA-1003-1 | BOH (CASINO) - ENLARGED PLAN - LEVEL 03 +10500 - SHEET 1 | 1:500 | A1 | x | x | x | | | | | | Aedas |
| AED-DE-SD-AR-BCA-1004-1 | BOH (CASINO) - ENLARGED PLAN - LEVEL 04 +16500 - SHEET 1 | 1:500 | A1 | x | x | x | | | | | | Aedas |
| DETAIL PARTIAL PLAN | | | | | | | | | | | | |
| AED-DE-SD-AR-BCA-2001 | BOH (CASINO) - DETAILED PARTIAL PLAN - LEVEL 2 | 1:250 | A1 | | | | | | | | | Aedas |
| AED-DE-SD-AR-BCA-2002 | BOH (CASINO) - DETAILED PARTIAL PLAN - LEVEL 3 | 1:250 | A1 | | | | | | | | | Aedas |
| AED-DE-SD-AR-BCA-2003 | BOH (CASINO) - DETAILED PARTIAL PLAN - LEVEL 4 | 1:250 | A1 | | | | | | | | | Aedas |
| DETAIL PARTIAL DIMENSION PLAN | | | | | | | | | | | | |
| AED-DE-SD-AR-BCA-2101 | BOH (CASINO) - DETAILED PARTIAL DIMENSION PLAN - LEVEL 2 | 1:250 | A1 | | | | | | | | | Aedas |
| AED-DE-SD-AR-BCA-2102 | BOH (CASINO) - DETAILED PARTIAL DIMENSION PLAN - LEVEL 3 | 1:250 | A1 | | | | | | | | | Aedas |
| AED-DE-SD-AR-BCA-2103 | BOH (CASINO) - DETAILED PARTIAL DIMENSION PLAN - LEVEL 4 | 1:250 | A1 | | | | | | | | | Aedas |
| DETAIL PARTIAL ROOF PLAN | | | | | | | | | | | | |
| AED-DE-SD-AR-BCA-2201 | BOH (CASINO) - DETAILED PARTIAL ROOF PLAN - OUTDOOR MEP PLANT LAYOUT | 1:250 | A1 | | | | | | | | | Aedas |
| DETAIL PARTIAL RCP | | | | | | | | | | | | |
| AED-DE-SD-AR-BCA-3101 | BOH (CASINO) - DETAILED PARTIAL RCP - LEVEL 2 | 1:250 | A1 | | | | | | | | | Aedas |
| AED-DE-SD-AR-BCA-3102 | BOH (CASINO) - DETAILED PARTIAL RCP - LEVEL 3 | 1:250 | A1 | | | | | | | | | Aedas |
| AED-DE-SD-AR-BCA-3103 | BOH (CASINO) - DETAILED PARTIAL RCP - LEVEL 4 | 1:250 | A1 | | | | | | | | | Aedas |
| COMPONENT DETAILED PLAN | | | | | | | | | | | | |
| AED-DE-SD-AR-BCA-7001 | BOH (CASINO) - TOILET - DETAILED PLAN / RCP / ELEVATIONS | 1:100/1:50 | A1 | | | | | | | | | Aedas |
| BOH VERTICAL CIRCULATION | | | | | | | | | | | | |
| AED-DE-SD-AR-BCA-8001 | BOH (CASINO) - EGRESS STAIRCASE SECTION - ST-CA1 | 1:100 | A1 | | | | | | | | | Aedas |
| AED-DE-SD-AR-BCA-8002 | BOH (CASINO) - EGRESS STAIRCASE SECTION - ST-CA2 | 1:100 | A1 | | | | | | | | | Aedas |
| AED-DE-SD-AR-BCA-8003 | BOH (CASINO) - EGRESS STAIRCASE SECTION - ST-CA3 | 1:100 | A1 | | | | | | | | | Aedas |
| AED-DE-SD-AR-BCA-8004 | BOH (CASINO) - EGRESS STAIRCASE SECTION - ST-CA4 | 1:100 | A1 | | | | | | | | | Aedas |
| DETAILS | | | | | | | | | | | | |
| AED-DE-SD-AR-BCA-9101 | BOH (CASINO) - TOILET DETAILS | AS SHOWN | A1 | | | | | | | | | Aedas |

INCHEON - REPUBLIC OF

PROJECT NUMBER

170031-00

| REV. | DATE | DESCRIPTION |
|---|---|---|
| B | 05/18/2017 | 100% SD |
| A | 05/05/2017 | 75% SD |

NOT FOR CONSTRUCTION

DRAWING TITLE

BOH (CASINO) - SHEET INDEX

Drawn: Author | Checked: Checker | Approved: Approver

NORTH

ISSUE 05/18/2017

SHEET A1

SEQUENCE

AED-DE-SD-

DRAWING

AR-BCA-0001

ALL UNITS ARE IN MILLIMETERS UNLESS NOTED OTHERWISE

AED-DE-SD-AR-BCA-0001

C:\Projects\170031-00_IK_Sheet_BOH_fabio.parng.rvt

2017/5/18 21:53:10

DRAWINGS ILLUSTRATE DESIGN INTENT ONLY AND ARE NOT FOR USE AS CONSTRUCTION DOCUMENTS. WHERE APPLICABLE, INFORMATION FROM CONSULTANTS DOCUMENTATION HAS BEEN SHOWN TO CONVEY DESIRED LOCATIONS AND RELATIONSHIPS.

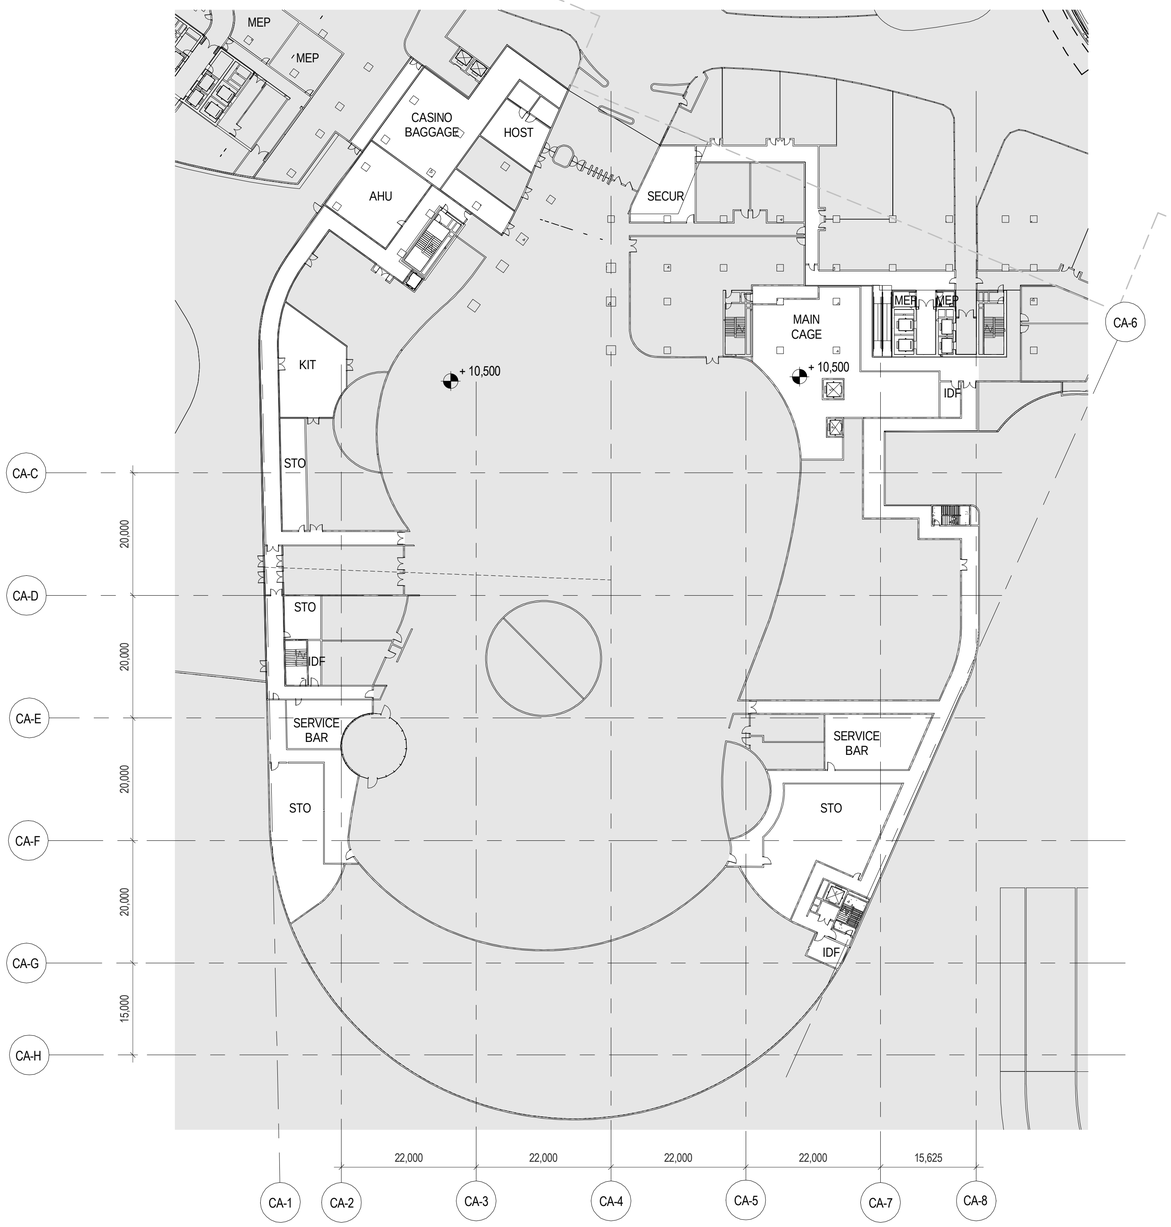


## SHEET NOTES

## SHEET NOTES

## KEYNOTES

## GENERAL NOTES

LEGEND

REFER OTHER CHAPTERS

INCHEON - REPUBLIC OF

PROJECT NUMBER

170031-00

| REV. | DATE | DESCRIPTION |
|---|---|---|
| C | 05/18/2017 | 100% SD |
| B | 05/05/2017 | 75% SD |
| A | 03/17/2017 | 50% SD |

NOT FOR CONSTRUCTION

DRAWING TITLE

BOH (CASINO) - ENLARGED PLAN - LEVEL 03 +10500 - SHEET 1

Drawn: Author | Checked: Checker | Approved: Approver

SCALE 1 : 500

NORTH

ISSUE 05/18/2017

SHEET A1

SEQUENCE AED-DE-SD-

DRAWING AR-BCA-1003-1

ALL UNITS ARE IN MILLIMETERS UNLESS NOTED OTHERWISE

C:\Projects\170031-00_IK_Sheet_BOH_fabio.pang.rvt

2017/5/18 22:54:41

DRAWINGS ILLUSTRATE DESIGN INTENT ONLY AND ARE NOT FOR USE AS CONSTRUCTION DOCUMENTS. WHERE APPLICABLE, INFORMATION FROM CONSULTANTS DOCUMENTATION HAS BEEN SHOWN TO CONVEY DESIRED LOCATIONS AND RELATIONSHIPS.

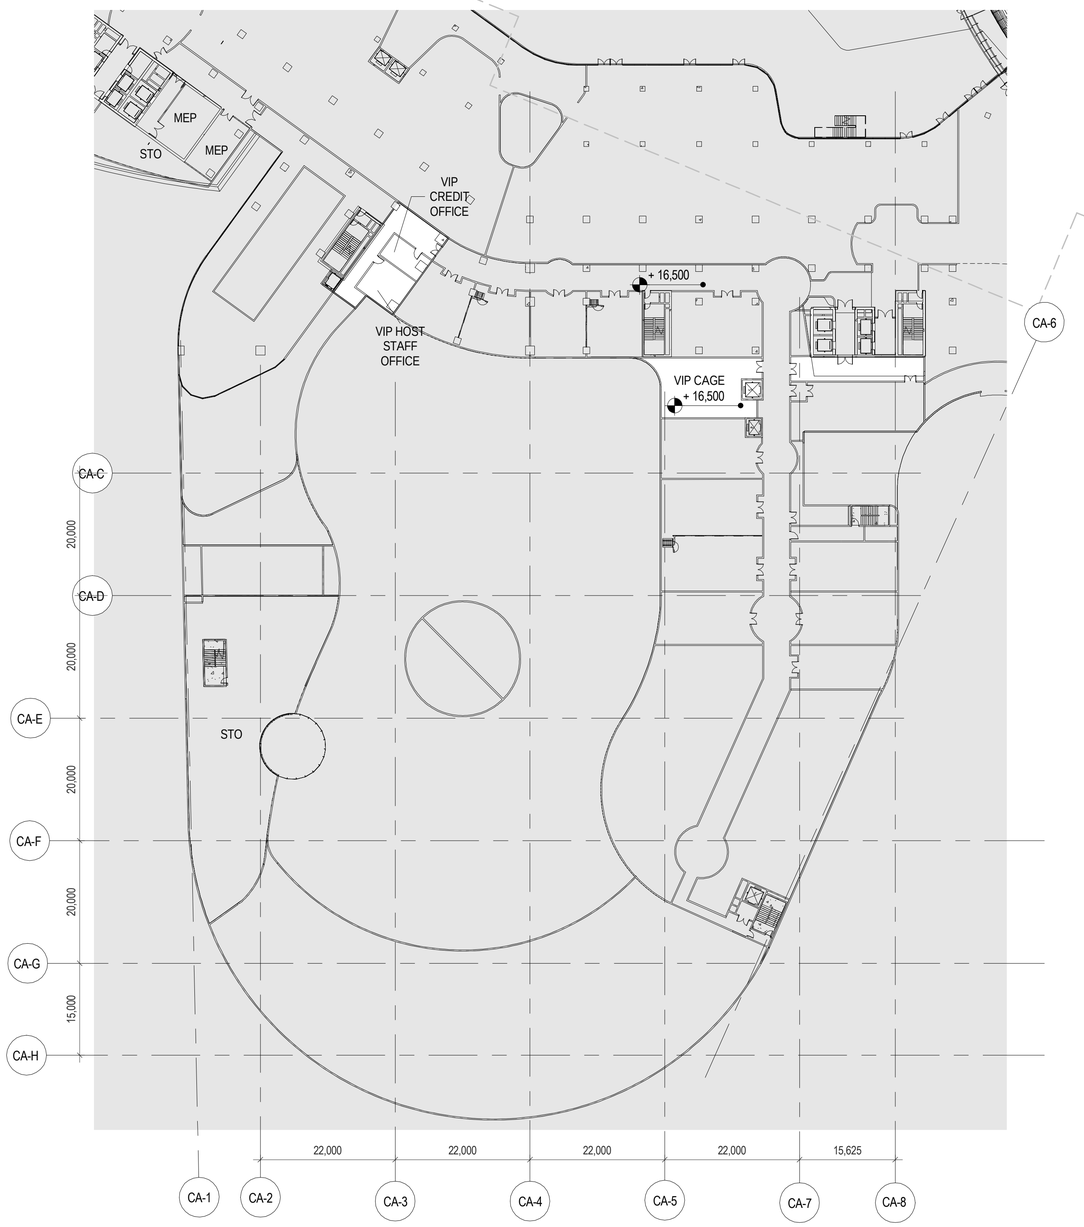


## SHEET NOTES

## SHEET NOTES

## KEYNOTES

## GENERAL NOTES

LEGEND

REFER OTHER CHAPTERS

INCHEON - REPUBLIC OF

PROJECT NUMBER

170031-00

| REV. | DATE | DESCRIPTION |
|---|---|---|
| C | 05/18/2017 | 100% SD |
| B | 05/05/2017 | 75% SD |
| A | 03/17/2017 | 50% SD |

NOT FOR CONSTRUCTION

DRAWING TITLE

BOH (CASINO) - ENLARGED PLAN - LEVEL 04 +16500 - SHEET 1

Drawn: Author | Checked: Checker | Approved: Approver

SCALE 1 : 500

NORTH

ISSUE 05/18/2017

SHEET A1

SEQUENCE AED-DE-SD-

DRAWING AR-BCA-1004-1

ALL UNITS ARE IN MILLIMETERS UNLESS NOTED OTHERWISE

C:\Projects\170031-00_IK_Sheet_BOH_fabio.parg.rvt

2017/5/18 22:56:13

DRAWINGS ILLUSTRATE DESIGN INTENT ONLY AND ARE NOT FOR USE AS CONSTRUCTION DOCUMENTS. WHERE APPLICABLE, INFORMATION FROM CONSULTANTS DOCUMENTATION HAS BEEN SHOWN TO CONVEY DESIRED LOCATIONS AND RELATIONSHIPS.

| BOH (ENTERTAINMENT VILLAGE) CHAPTERR | | | | | | | | | | | | |
|---|---|---|---|---|---|---|---|---|---|---|---|---|
| Drawing No. | Sheet Name | Scale | Size | MAR 50% SD | APR 75% SD | MAY 100% SD | JUN 20% DD | JUL 40% DD | AUG 60% DD | SEP 80% DD | OCT 100% DD | Owner |
| SHEET INDEX / NOTES / LEGEND | | | | | | | | | | | | |
| AED-DE-SD-AR-BEV-0001 | BOH (ENT VILLAGE) - SHEET INDEX | NTS | A1 | | x | x | | | | | | Aedas |
| FIRE & LIFE SAFETY - EXITING STRATEGY | | | | | | | | | | | | |
| AED-DE-SD-AR-BEV-0500 | BOH (ENT VILLAGE) - EXITING STRATEGY - ENLARGED LEVEL 0 | 1:500 | A1 | | | x | | | | | | Aedas |
| AED-DE-SD-AR-BEV-0501 | BOH (ENT VILLAGE) - EXITING STRATEGY - ENLARGED LEVEL 1 | 1:500 | A1 | | x | x | | | | | | Aedas |
| AED-DE-SD-AR-BEV-0502 | BOH (ENT VILLAGE) - EXITING STRATEGY - ENLARGED LEVEL 2 | 1:500 | A1 | | | x | | | | | | Aedas |
| AED-DE-SD-AR-BEV-0503 | BOH (ENT VILLAGE) - EXITING STRATEGY - ENLARGED LEVEL 3 | 1:500 | A1 | | | x | | | | | | Aedas |
| ENLARGED PLAN | | | | | | | | | | | | |
| AED-DE-SD-AR-BEV-1000 | BOH - ENLARGED PLAN - LEVEL 01 +0 | 1:500 | A1 | | | x | | | | | | Aedas |
| AED-DE-SD-AR-BEV-1001 | BOH - ENLARGED PLAN - LEVEL 01 +3500 | 1:500 | A1 | | | x | | | | | | Aedas |
| AED-DE-SD-AR-BEV-1002 | BOH - ENLARGED PLAN - LEVEL 01 +7000 | 1:500 | A1 | | | x | | | | | | Aedas |
| AED-DE-SD-AR-BEV-1003 | BOH - ENLARGED PLAN - LEVEL 01 +10500 | 1:500 | A1 | | | x | | | | | | Aedas |
| DETAIL PARTIAL PLAN | | | | | | | | | | | | |
| AED-DE-SD-AR-BEV-2000-1 | BOH (ENT VILLAGE) - DETAILED PARTIAL PLAN - LEVEL 0 - SHEET 1 | 1:250 | A1 | | x | x | | | | | | Aedas |
| AED-DE-SD-AR-BEV-2000-2 | BOH (ENT VILLAGE) - DETAILED PARTIAL PLAN - LEVEL 0 - SHEET 2 | 1:250 | A1 | | x | x | | | | | | Aedas |
| AED-DE-SD-AR-BEV-2000-3 | BOH (ENT VILLAGE) - DETAILED PARTIAL PLAN - LEVEL 0 - SHEET 3 | 1:250 | A1 | | | x | | | | | | Aedas |
| AED-DE-SD-AR-BEV-2001-1 | BOH (ENT VILLAGE) - DETAILED PARTIAL PLAN - LEVEL 0 - SHEET 1 | 1:250 | A1 | | x | x | | | | | | Aedas |
| AED-DE-SD-AR-BEV-2001-2 | BOH (ENT VILLAGE) - DETAILED PARTIAL PLAN - LEVEL 1 - SHEET 2 | 1:250 | A1 | | x | x | | | | | | Aedas |
| AED-DE-SD-AR-BEV-2002 | BOH (ENT VILLAGE) - DETAILED PARTIAL PLAN - LEVEL 2 | 1:250 | A1 | | | x | | | | | | Aedas |
| AED-DE-SD-AR-BEV-2003 | BOH (ENT VILLAGE) - DETAILED PARTIAL PLAN - LEVEL 3 | 1:250 | A1 | | | x | | | | | | Aedas |
| DETAIL PARTIAL DIMENSION PLAN | | | | | | | | | | | | |
| AED-DE-SD-AR-BEV-2101 | BOH (ENT VILLAGE) - DETAILED PARTIAL DIMENSION PLAN - LEVEL 1 | 1:250 | A1 | | | | | | | | | Aedas |
| AED-DE-SD-AR-BEV-2102 | BOH (ENT VILLAGE) - DETAILED PARTIAL DIMENSION PLAN - LEVEL 2 | 1:250 | A1 | | | | | | | | | Aedas |
| AED-DE-SD-AR-BEV-2103 | BOH (ENT VILLAGE) - DETAILED PARTIAL DIMENSION PLAN - LEVEL 3 | 1:250 | A1 | | | | | | | | | Aedas |
| DETAIL PARTIAL ROOF PLAN | | | | | | | | | | | | |
| AED-DE-SD-AR-BEV-2201 | BOH (ENT VILLAGE) - DETAILED PARTIAL ROOF PLAN - OUTDOOR MEP PLANT LAYOUT | 1:250 | A1 | | | | | | | | | Aedas |
| DETAIL PARTIAL RCP | | | | | | | | | | | | |
| AED-DE-SD-AR-BEV-3101 | BOH (ENT VILLAGE) - DETAILED PARTIAL RCP - LEVEL 1 | 1:250 | A1 | | | | | | | | | Aedas |
| AED-DE-SD-AR-BEV-3102 | BOH (ENT VILLAGE) - DETAILED PARTIAL RCP - LEVEL 2 | 1:250 | A1 | | | | | | | | | Aedas |
| AED-DE-SD-AR-BEV-3103 | BOH (ENT VILLAGE) - DETAILED PARTIAL RCP - LEVEL 3 | 1:250 | A1 | | | | | | | | | Aedas |
| COMPONENT DETAILED PLAN | | | | | | | | | | | | |
| AED-DE-SD-AR-BEV-7001 | BOH (ENT VILLAGE) - TOILET - DETAILED PLAN / RCP / ELEVATIONS | 1:100/1:50 | A1 | | | | | | | | | Aedas |
| BOH VERTICAL CIRCULATION | | | | | | | | | | | | |
| AED-DE-SD-AR-BEV-8001 | BOH (ENT VILLAGE) - EGRESS STAIRCASE SECTION - ST-EN1 | 1:100/1:50 | A1 | | | | | | | | | Aedas |
| AED-DE-SD-AR-BEV-8002 | BOH (ENT VILLAGE) - EGRESS STAIRCASE SECTION - ST-EN2 | 1:100/1:50 | A1 | | | | | | | | | Aedas |
| AED-DE-SD-AR-BEV-8003 | BOH (ENT VILLAGE) - EGRESS STAIRCASE SECTION - ST-EN3 | 1:100/1:50 | A1 | | | | | | | | | Aedas |
| AED-DE-SD-AR-BEV-8004 | BOH (ENT VILLAGE) - EGRESS STAIRCASE SECTION - ST-EN4 | 1:100/1:50 | A1 | | | | | | | | | Aedas |
| DETAILS | | | | | | | | | | | | |
| AED-DE-SD-AR-BEV-9101 | BOH (ENT VILLAGE) - TOILET DETAILS | AS SHOWN | A1 | | | | | | | | | Aedas |

INCHEON - REPUBLIC OF

PROJECT NUMBER

170031-00

| REV. | DATE | DESCRIPTION |
|---|---|---|
| B | 05/18/2017 | 100% SD |
| A | 05/05/2016 | 75% SD |

NOT FOR CONSTRUCTION

DRAWING TITLE

BOH (ENT VILLAGE) - SHEET INDEX

Drawn: Author | Checked: Checker | Approved: Approver

SCALE

NORTH

ISSUE: 05/18/2017

SHEET: A1

SEQUENCE: AED-DE-SD-

DRAWING: AR-BEV-0001

ALL UNITS ARE IN MILLIMETERS UNLESS NOTED OTHERWISE

AED-DE-SD-AR-BEV-0001

C:\Project\170031-00_IK_BEV_Tommy.Lok.rvt

5/18/2017 8:20:32 PM

DRAWINGS ILLUSTRATE DESIGN INTENT ONLY AND ARE NOT FOR USE AS CONSTRUCTION DOCUMENTS. WHERE APPLICABLE, INFORMATION FROM CONSULTANTS DOCUMENTATION HAS BEEN SHOWN TO CONVEY DESIRED LOCATIONS AND RELATIONSHIPS.

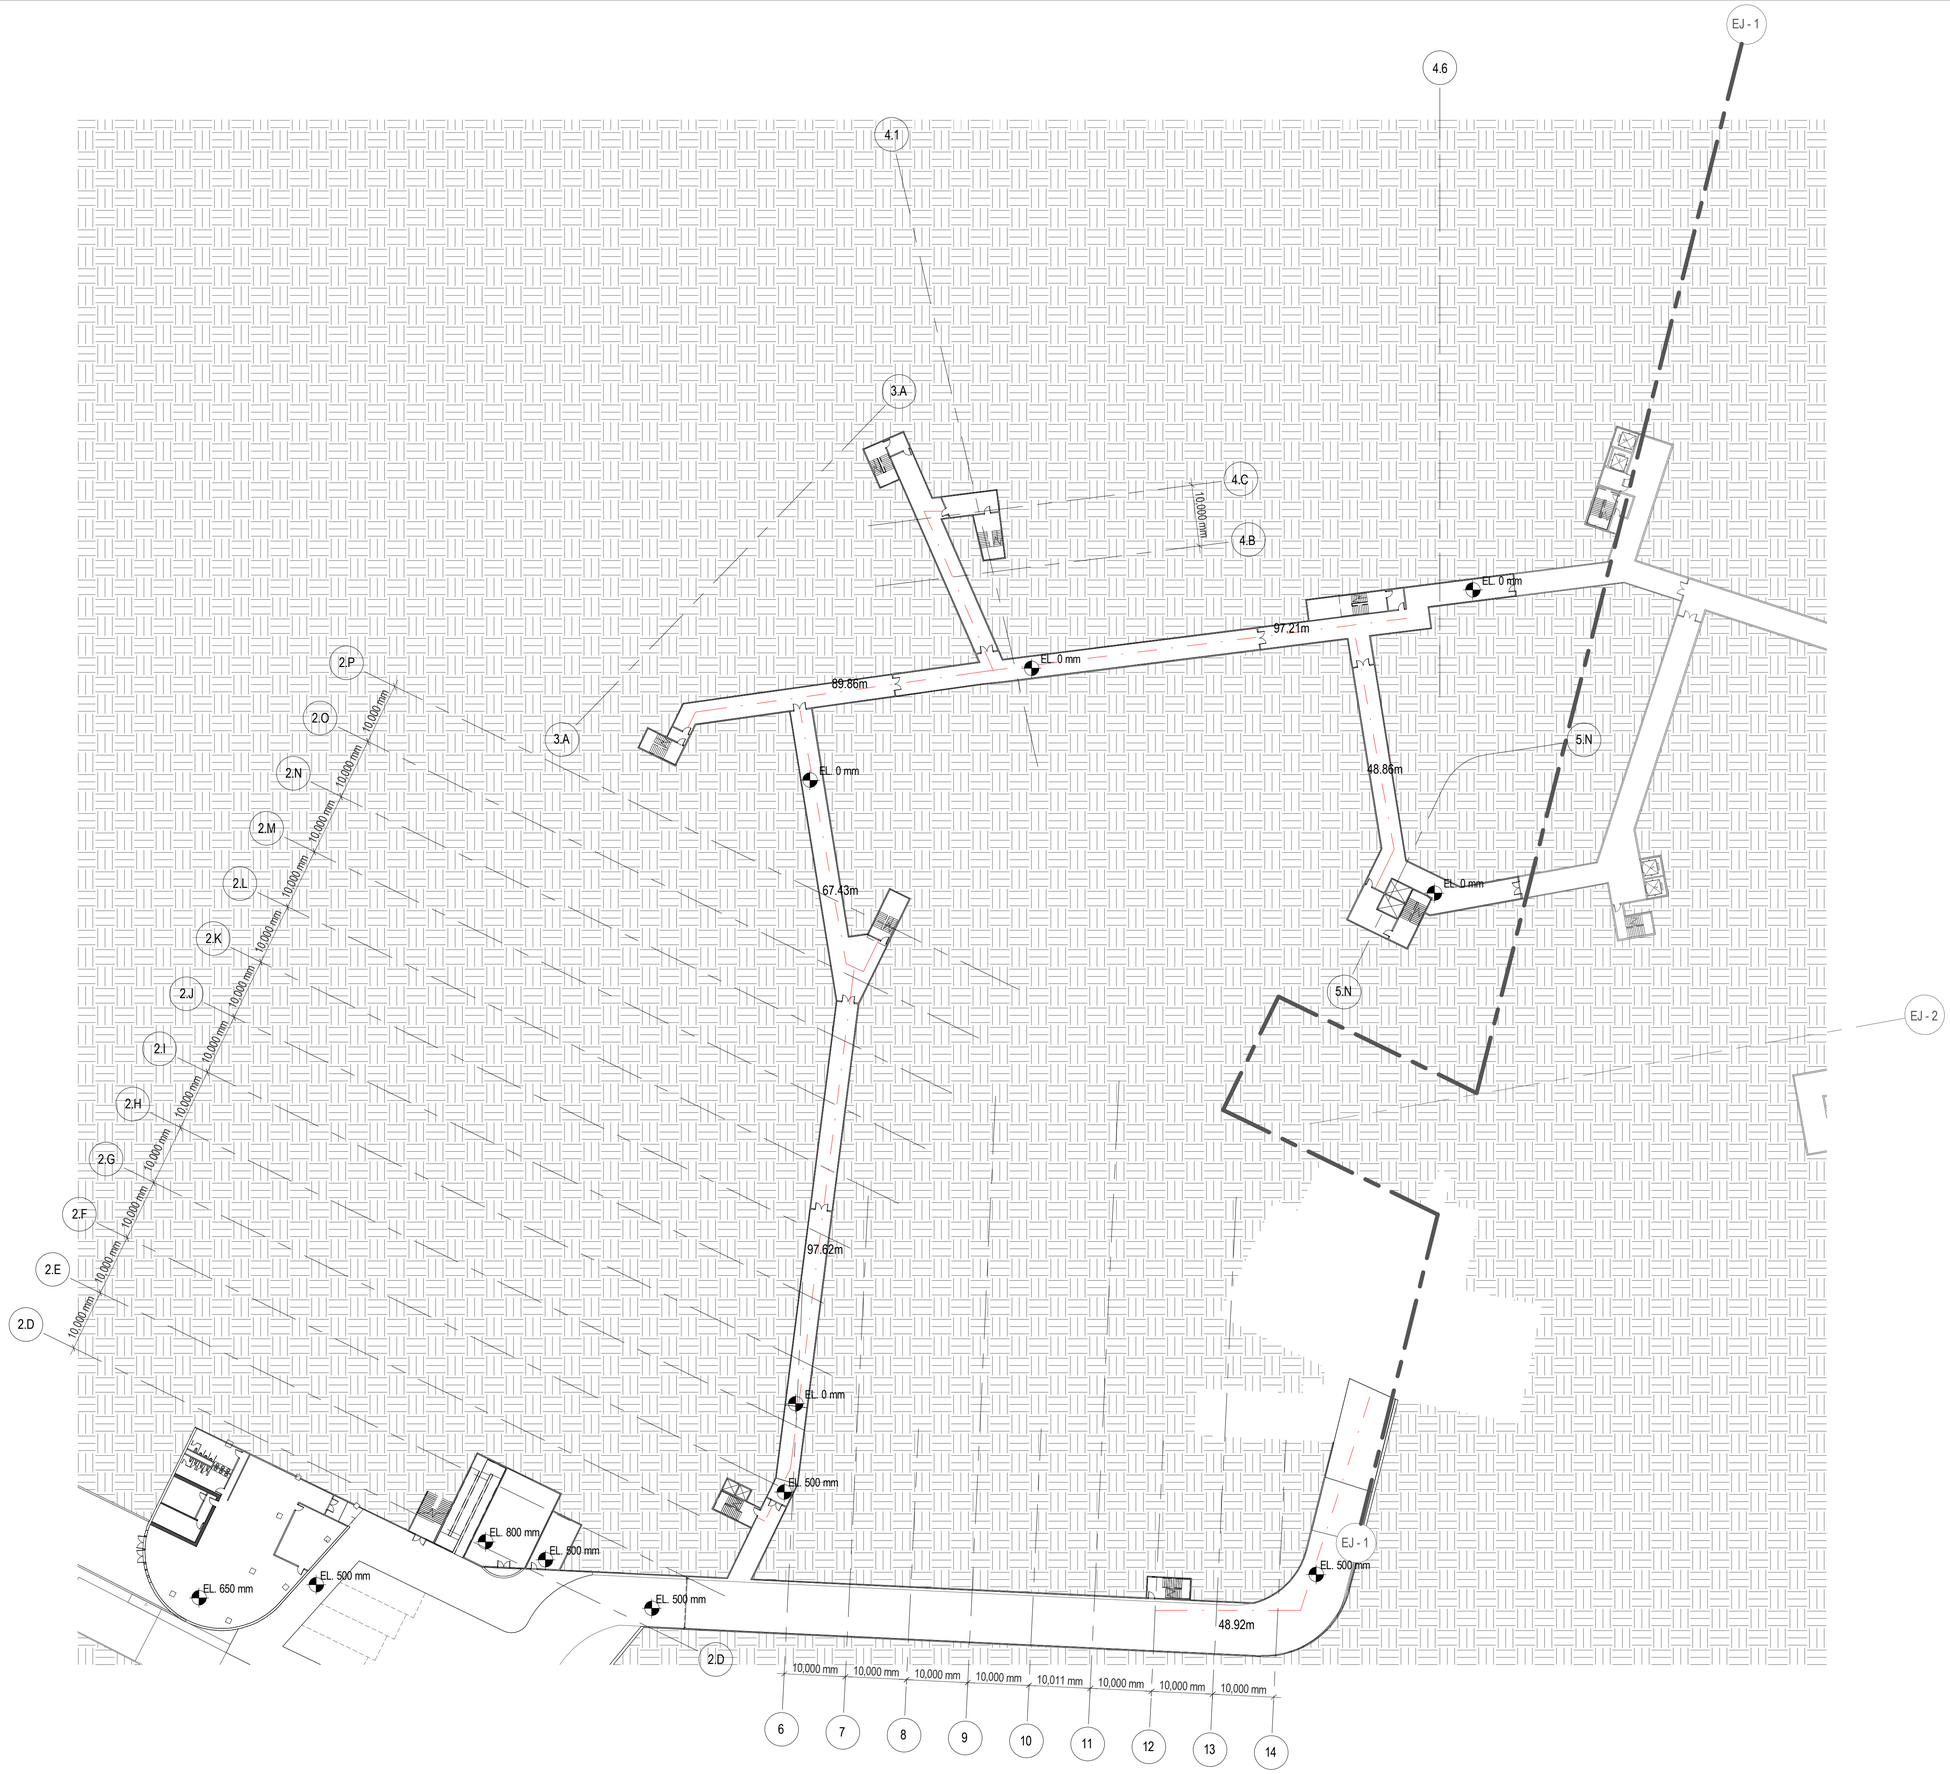


INCHEON - REPUBLIC OF

PROJECT NUMBER

170031-00

| REV. | DATE | DESCRIPTION |
|---|---|---|
| A | 05/18/2017 | 100% SD |

NOT FOR CONSTRUCTION

DRAWING TITLE

BOH (ENT VILLAGE) - EXITING STRATEGY - ENLARGED LEVEL 0

| Drawn: Author | Checked: Checker | Approved: Approver |
|---|---|---|
| SCALE 1 : 500 | | NORTH |
| ISSUE 05/18/2017 | SHEET A1 | |

SEQUENCE

AED-DE-SD-

DRAWING

AR-BEV-0500

ALL UNITS ARE IN MILLIMETERS UNLESS NOTED OTHERWISE

AED-DE-SD-AR-BEV-0500

C:\Project\170031-00_IK_BEV_Tommy.Lok.rvt

5/18/2017 8:02:52 PM

DRAWINGS ILLUSTRATE DESIGN INTENT ONLY AND ARE NOT FOR USE AS CONSTRUCTION DOCUMENTS. WHERE APPLICABLE, INFORMATION FROM CONSULTANTS DOCUMENTATION HAS BEEN SHOWN TO CONVEY DESIRED LOCATIONS AND RELATIONSHIPS.




LEGEND

REFER OTHER CHAPTERS

INCHEON - REPUBLIC OF

PROJECT NUMBER
170031-00

NOT FOR CONSTRUCTION

| REV. | DATE | DESCRIPTION |
|---|---|---|
| B | 05/18/2017 | 100% SD |
| A | 05/05/2017 | 75% SD |

DRAWING TITLE

BOH (ENT VILLAGE) - EXITING STRATEGY - ENLARGED LEVEL 1

Drawn: Author | Checked: Checker | Approved: Approver

SCALE 1 : 500

NORTH

ISSUE
05/18/2017

SHEET
A1

SEQUENCE
AED-DE-SD-

DRAWING
AR-BEV-0501

ALL UNITS ARE IN MILLIMETERS UNLESS NOTED OTHERWISE

AED-DE-SD-AR-BEV-0501

C:\Project\170031-00_IK_BEV_Tommy.Lok.rvt

5/18/2017 8:03:22 PM

DRAWINGS ILLUSTRATE DESIGN INTENT ONLY AND ARE NOT FOR USE AS CONSTRUCTION DOCUMENTS. WHERE APPLICABLE, INFORMATION FROM CONSULTANTS DOCUMENTATION HAS BEEN SHOWN TO CONVEY DESIRED LOCATIONS AND RELATIONSHIPS.




LEGEND

REFER OTHER CHAPTERS

INCHEON - REPUBLIC OF

PROJECT NUMBER
170031-00

| REV. | DATE | DESCRIPTION |
|---|---|---|
| A | 05/18/2017 | 100% SD |

NOT FOR CONSTRUCTION

DRAWING TITLE

BOH (ENT VILLAGE) - EXITING STRATEGY - ENLARGED LEVEL 2

| Drawn: Author | Checked: Checker | Approved: Approver |
|---|---|---|
| SCALE 1 : 500 | | NORTH |
| ISSUE 05/18/2017 | SHEET A1 | |
| SEQUENCE AED-DE-SD- | | |
| DRAWING AR-BEV-0502 | | |

ALL UNITS ARE IN MILLIMETERS UNLESS NOTED OTHERWISE

AED-DE-SD-AR-BEV-0502

C:\Project\170031-00_IK_BEV_Tommy.Lok.rvt

5/18/2017 8:25:01 PM

DRAWINGS ILLUSTRATE DESIGN INTENT ONLY AND ARE NOT FOR USE AS CONSTRUCTION DOCUMENTS. WHERE APPLICABLE, INFORMATION FROM CONSULTANTS DOCUMENTATION HAS BEEN SHOWN TO CONVEY DESIRED LOCATIONS AND RELATIONSHIPS.




LEGEND

REFER OTHER CHAPTERS

INCHEON - REPUBLIC OF

PROJECT NUMBER

170031-00

NOT FOR CONSTRUCTION

| REV. | DATE | DESCRIPTION |
|---|---|---|
| A | 05/18/2017 | 100% SD |

DRAWING TITLE

BOH (ENT VILLAGE) - EXITING STRATEGY - ENLARGED LEVEL 3

| Drawn: Author | Checked: Checker | Approved: Approver |
|---|---|---|
| SCALE 1 : 500 | | NORTH |
| ISSUE 05/18/2017 | SHEET A1 | |

SEQUENCE

AED-DE-SD-

DRAWING

AR-BEV-0503

ALL UNITS ARE IN MILLIMETERS UNLESS NOTED OTHERWISE

C:\Project\170031-00_IK_BEV_Tommy.Lok.rvt

5/18/2017 8:04:02 PM

DRAWINGS ILLUSTRATE DESIGN INTENT ONLY AND ARE NOT FOR USE AS CONSTRUCTION DOCUMENTS. WHERE APPLICABLE, INFORMATION FROM CONSULTANTS DOCUMENTATION HAS BEEN SHOWN TO CONVEY DESIRED LOCATIONS AND RELATIONSHIPS.




INCHEON - REPUBLIC OF

PROJECT NUMBER

170031-00

NOT FOR CONSTRUCTION

| REV. | DATE | DESCRIPTION |
|---|---|---|
| A | 05/18/2017 | 100 % SD |

DRAWING TITLE

BOH - ENLARGED PLAN - LEVEL 01 +0

| Drawn: Author | Checked: Checker | Approved: Approver |
|---|---|---|
| SCALE 1 : 500 | | NORTH |
| ISSUE 05/18/2017 | SHEET A1 | |

SEQUENCE

AED-DE-SD-

DRAWING

AR-BEV-1000

ALL UNITS ARE IN MILLIMETERS UNLESS NOTED OTHERWISE

C:\Project\170031-00_IK_BEV_Tommy.Lok.rvt

5/18/2017 8:35:35 PM

DRAWINGS ILLUSTRATE DESIGN INTENT ONLY AND ARE NOT FOR USE AS CONSTRUCTION DOCUMENTS. WHERE APPLICABLE, INFORMATION FROM CONSULTANTS DOCUMENTATION HAS BEEN SHOWN TO CONVEY DESIRED LOCATIONS AND RELATIONSHIPS.




LEGEND

REFER OTHER CHAPTERS

INCHEON - REPUBLIC OF

PROJECT NUMBER

170031-00

NOT FOR CONSTRUCTION

| REV. | DATE | DESCRIPTION |
|---|---|---|
| C | 05/18/2017 | 100% SD |
| B | 05/05/2017 | 75% SD |
| A | 03/17/2017 | 50 % SD |

DRAWING TITLE

BOH - ENLARGED PLAN - LEVEL 01 +3500

Drawn: Author | Checked: Checker | Approved: Approver

SCALE 1 : 500

NORTH

ISSUE 05/18/2017

SHEET A1

SEQUENCE AED-DE-SD-

DRAWING AR-BEV-1001

ALL UNITS ARE IN MILLIMETERS UNLESS NOTED OTHERWISE

AED-DE-SD-AR-BEV-1001

C:\Project\170031-00_IK_BEV_Tommy.Lok.rvt

5/18/2017 8:04:39 PM

DRAWINGS ILLUSTRATE DESIGN INTENT ONLY AND ARE NOT FOR USE AS CONSTRUCTION DOCUMENTS. WHERE APPLICABLE, INFORMATION FROM CONSULTANTS DOCUMENTATION HAS BEEN SHOWN TO CONVEY DESIRED LOCATIONS AND RELATIONSHIPS.




LEGEND

REFER OTHER CHAPTERS

INCHEON - REPUBLIC OF

PROJECT NUMBER
170031-00

| REV. | DATE | DESCRIPTION |
|---|---|---|
| A | 05/18/2017 | 100% SD |

NOT FOR CONSTRUCTION

DRAWING TITLE

BOH - ENLARGED PLAN - LEVEL 01 +7000

| | | |
|---|---|---|
| Drawn: Author | Checked: Checker | Approved: Approver |
| SCALE 1 : 500 | | NORTH |
| ISSUE 05/18/2017 | SHEET A1 | |
| SEQUENCE AED-DE-SD- | | |
| DRAWING AR-BEV-1002 | | |

ALL UNITS ARE IN MILLIMETERS UNLESS NOTED OTHERWISE

C:\Project\170031-00_IK_BEV_Tommy.Lok.rvt

5/18/2017 8:04:58 PM

DRAWINGS ILLUSTRATE DESIGN INTENT ONLY AND ARE NOT FOR USE AS CONSTRUCTION DOCUMENTS. WHERE APPLICABLE, INFORMATION FROM CONSULTANTS DOCUMENTATION HAS BEEN SHOWN TO CONVEY DESIRED LOCATIONS AND RELATIONSHIPS.




LEGEND

REFER OTHER CHAPTERS

INCHEON - REPUBLIC OF

PROJECT NUMBER

170031-00

NOT FOR CONSTRUCTION

| REV. | DATE | DESCRIPTION |
|---|---|---|
| A | 05/18/2017 | 100% SD |

DRAWING TITLE

BOH - ENLARGED PLAN - LEVEL 01 +10500

| Drawn: Author | Checked: Checker | Approved: Approver |
|---|---|---|
| SCALE 1 : 500 | | NORTH |
| ISSUE 05/18/2017 | SHEET A1 | |

SEQUENCE

AED-DE-SD-

DRAWING

AR-BEV-1003

ALL UNITS ARE IN MILLIMETERS UNLESS NOTED OTHERWISE

AED-DE-SD-AR-BEV-1003

C:\Projekt\170031-00_IK_BEV_Tommy.Lok.rvt

5/18/2017 8:05:21 PM

DRAWINGS ILLUSTRATE DESIGN INTENT ONLY AND ARE NOT FOR USE AS CONSTRUCTION DOCUMENTS. WHERE APPLICABLE, INFORMATION FROM CONSULTANTS DOCUMENTATION HAS BEEN SHOWN TO CONVEY DESIRED LOCATIONS AND RELATIONSHIPS.

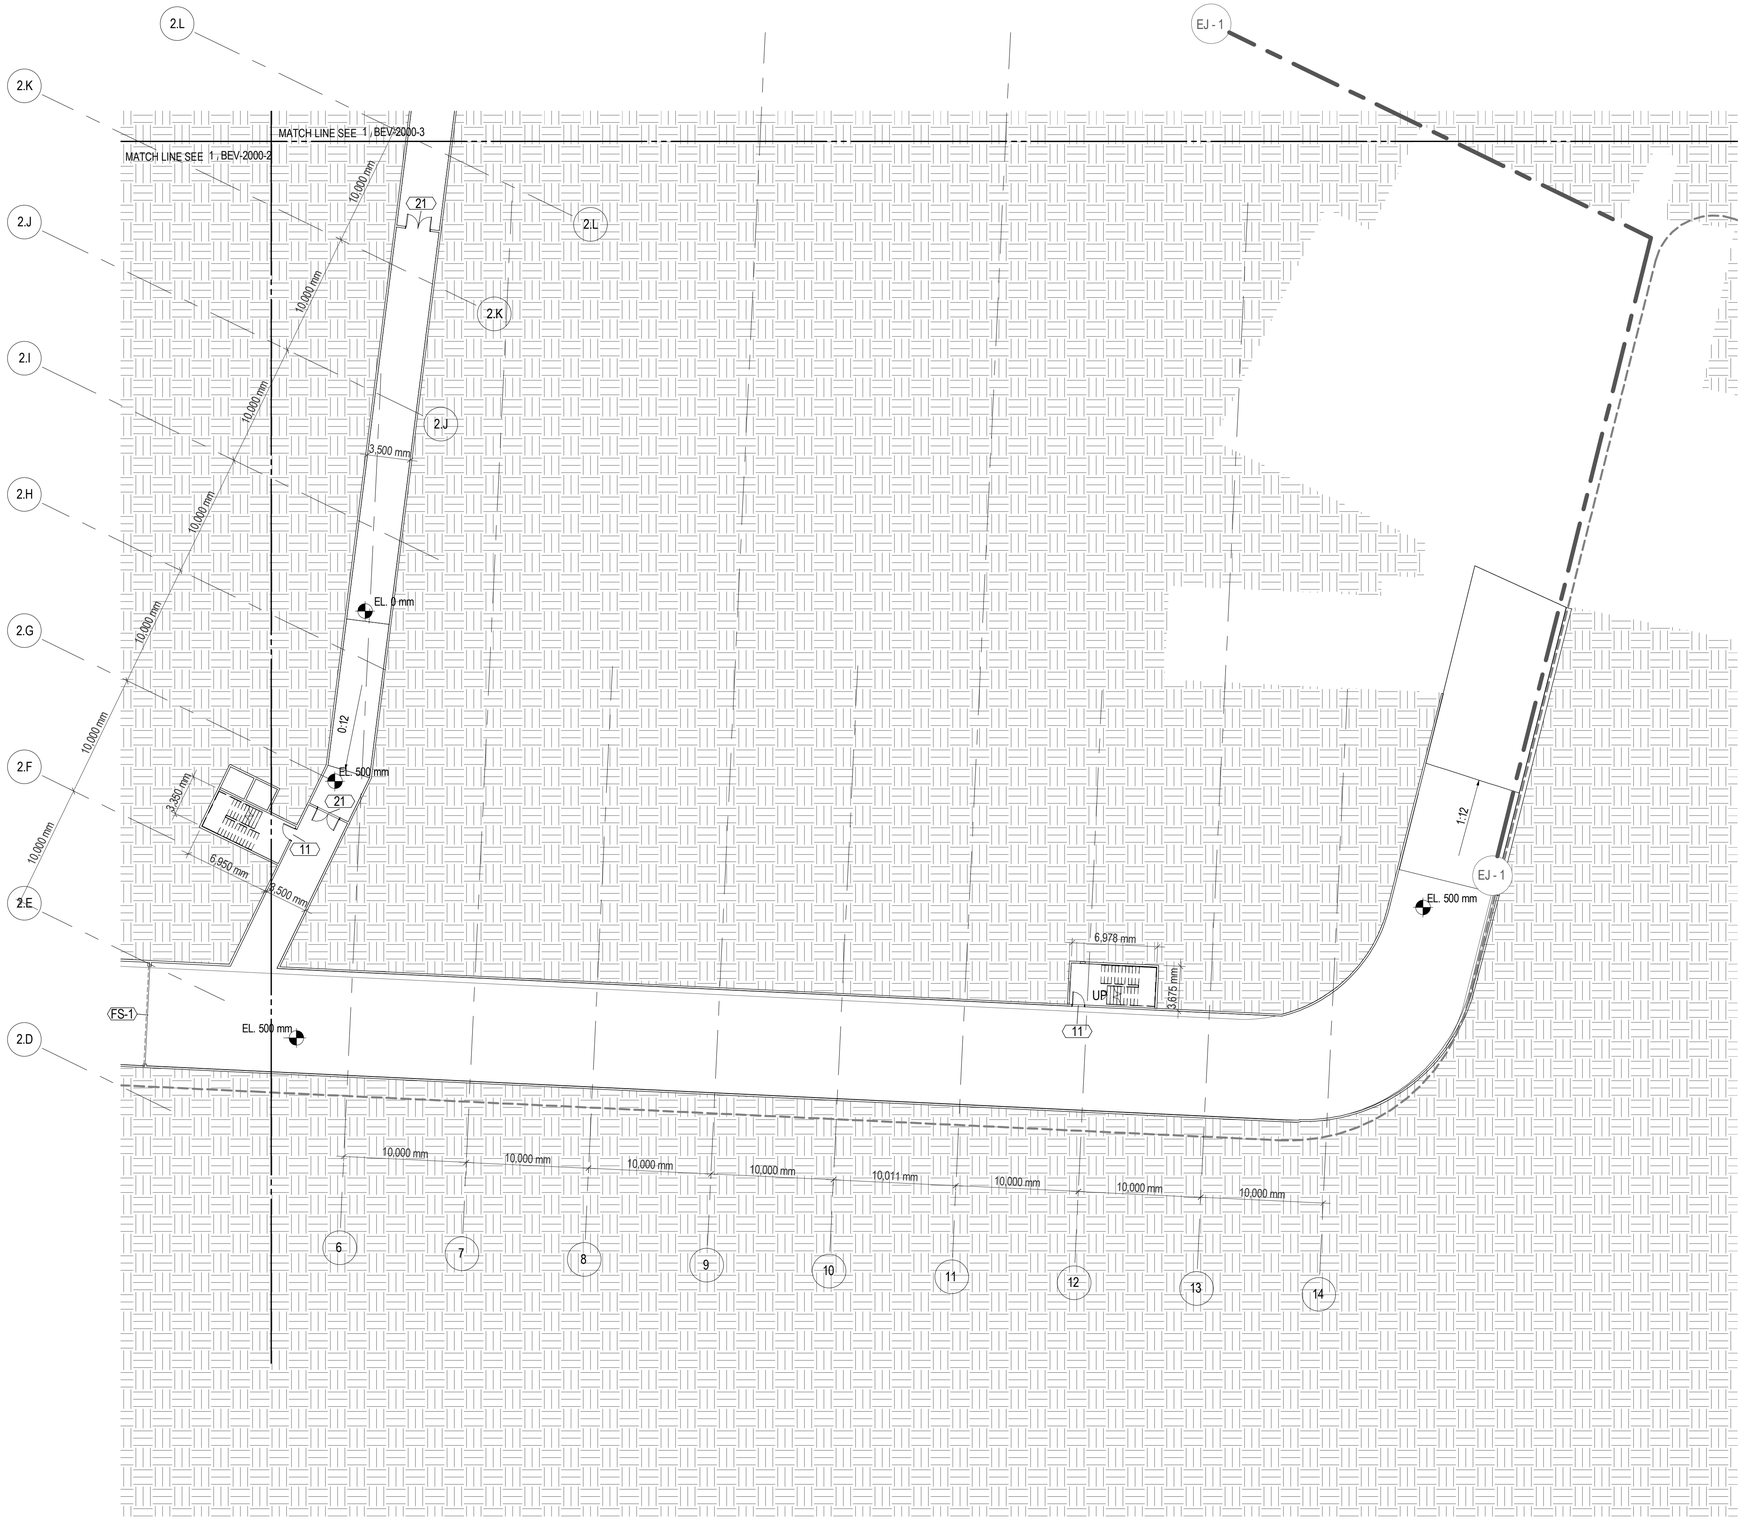


INCHEON - REPUBLIC OF

PROJECT NUMBER
170031-00

| REV. | DATE | DESCRIPTION |
|---|---|---|
| B | 05/18/2017 | 100% SD |
| A | 05/05/2017 | 75% SD |

NOT FOR CONSTRUCTION

DRAWING TITLE

BOH (ENT VILLAGE) - DETAILED PARTIAL PLAN - LEVEL 0 - SHEET 1

Drawn: Author | Checked: Checker | Approved: Approver

SCALE 1 : 250

NORTH

ISSUE
05/18/2017

SHEET
A1

SEQUENCE
AED-DE-SD-

DRAWING
AR-BEV-2000-1

ALL UNITS ARE IN MILLIMETERS UNLESS NOTED OTHERWISE

C:\Project\170031-00_IK_BEV_Tommy.Lok.rvt

5/18/2017 8:35:36 PM

DRAWINGS ILLUSTRATE DESIGN INTENT ONLY AND ARE NOT FOR USE AS CONSTRUCTION DOCUMENTS. WHERE APPLICABLE, INFORMATION FROM CONSULTANTS DOCUMENTATION HAS BEEN SHOWN TO CONVEY DESIRED LOCATIONS AND RELATIONSHIPS.

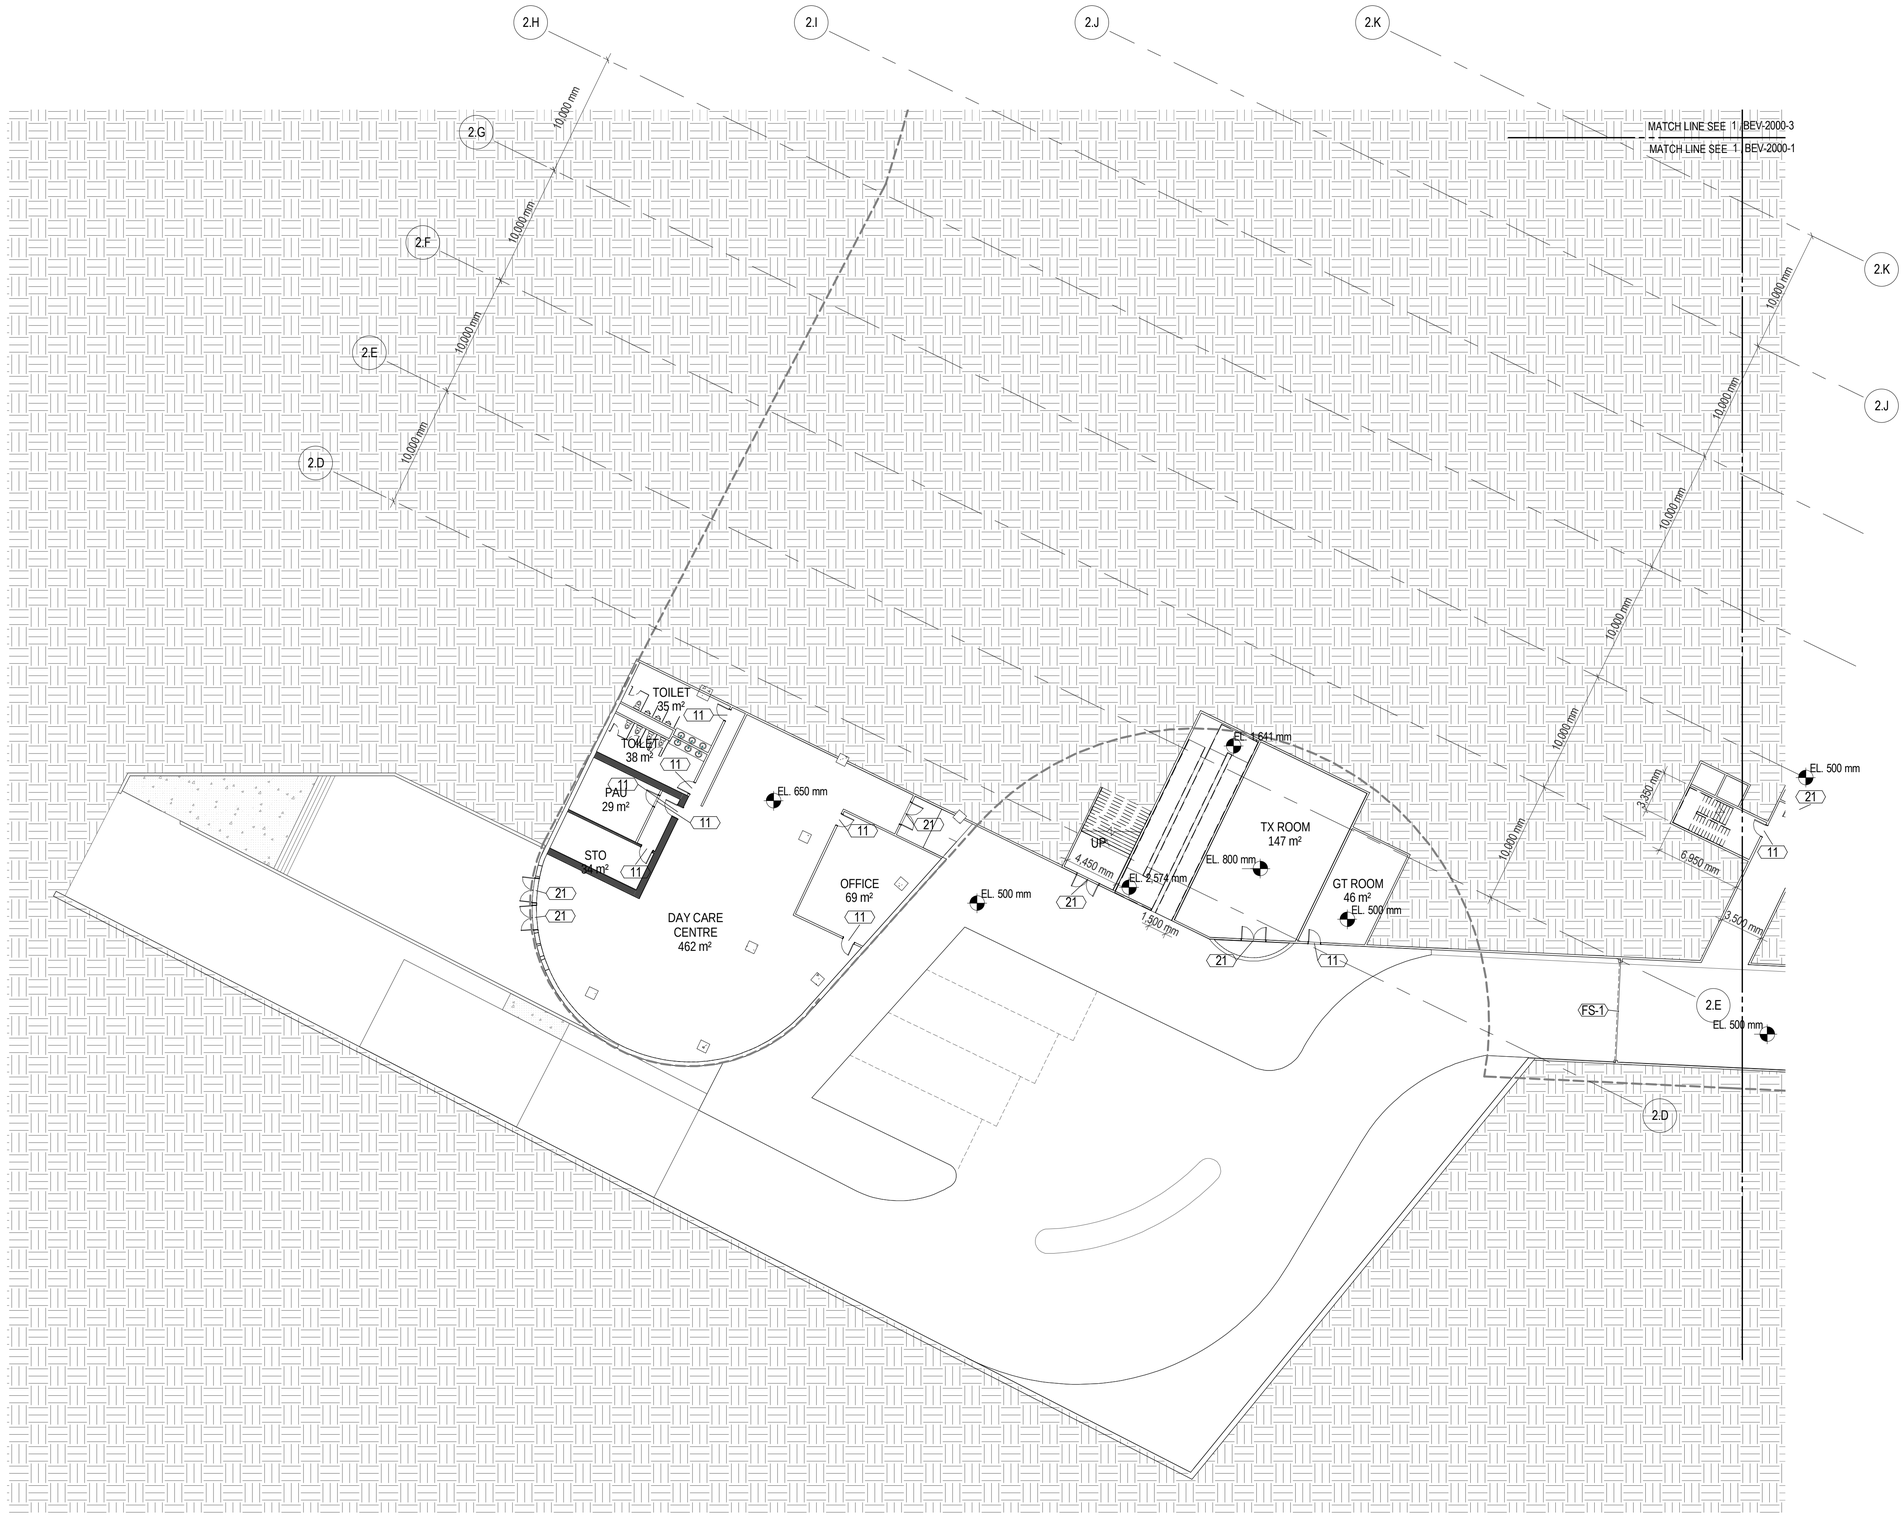


INCHEON - REPUBLIC OF

PROJECT NUMBER
170031-00

NOT FOR CONSTRUCTION

| REV. | DATE | DESCRIPTION |
|---|---|---|
| B | 05/18/2017 | 100% SD |
| A | 05/05/2017 | 75% SD |

DRAWING TITLE

BOH (ENT VILLAGE) - DETAILED PARTIAL PLAN - LEVEL 0 - SHEET 2

Drawn: Author | Checked: Checker | Approved: Approver

SCALE 1 : 250

NORTH

ISSUE
05/18/2017

SHEET
A1

SEQUENCE
AED-DE-SD-

DRAWING
AR-BEV-2000-2

ALL UNITS ARE IN MILLIMETERS UNLESS NOTED OTHERWISE

C:\Project\170031-00_IK_BEV_Tommy.Lok.rvt

5/18/2017 9:36:50 PM

DRAWINGS ILLUSTRATE DESIGN INTENT ONLY AND ARE NOT FOR USE AS CONSTRUCTION DOCUMENTS. WHERE APPLICABLE, INFORMATION FROM CONSULTANTS DOCUMENTATION HAS BEEN SHOWN TO CONVEY DESIRED LOCATIONS AND RELATIONSHIPS.

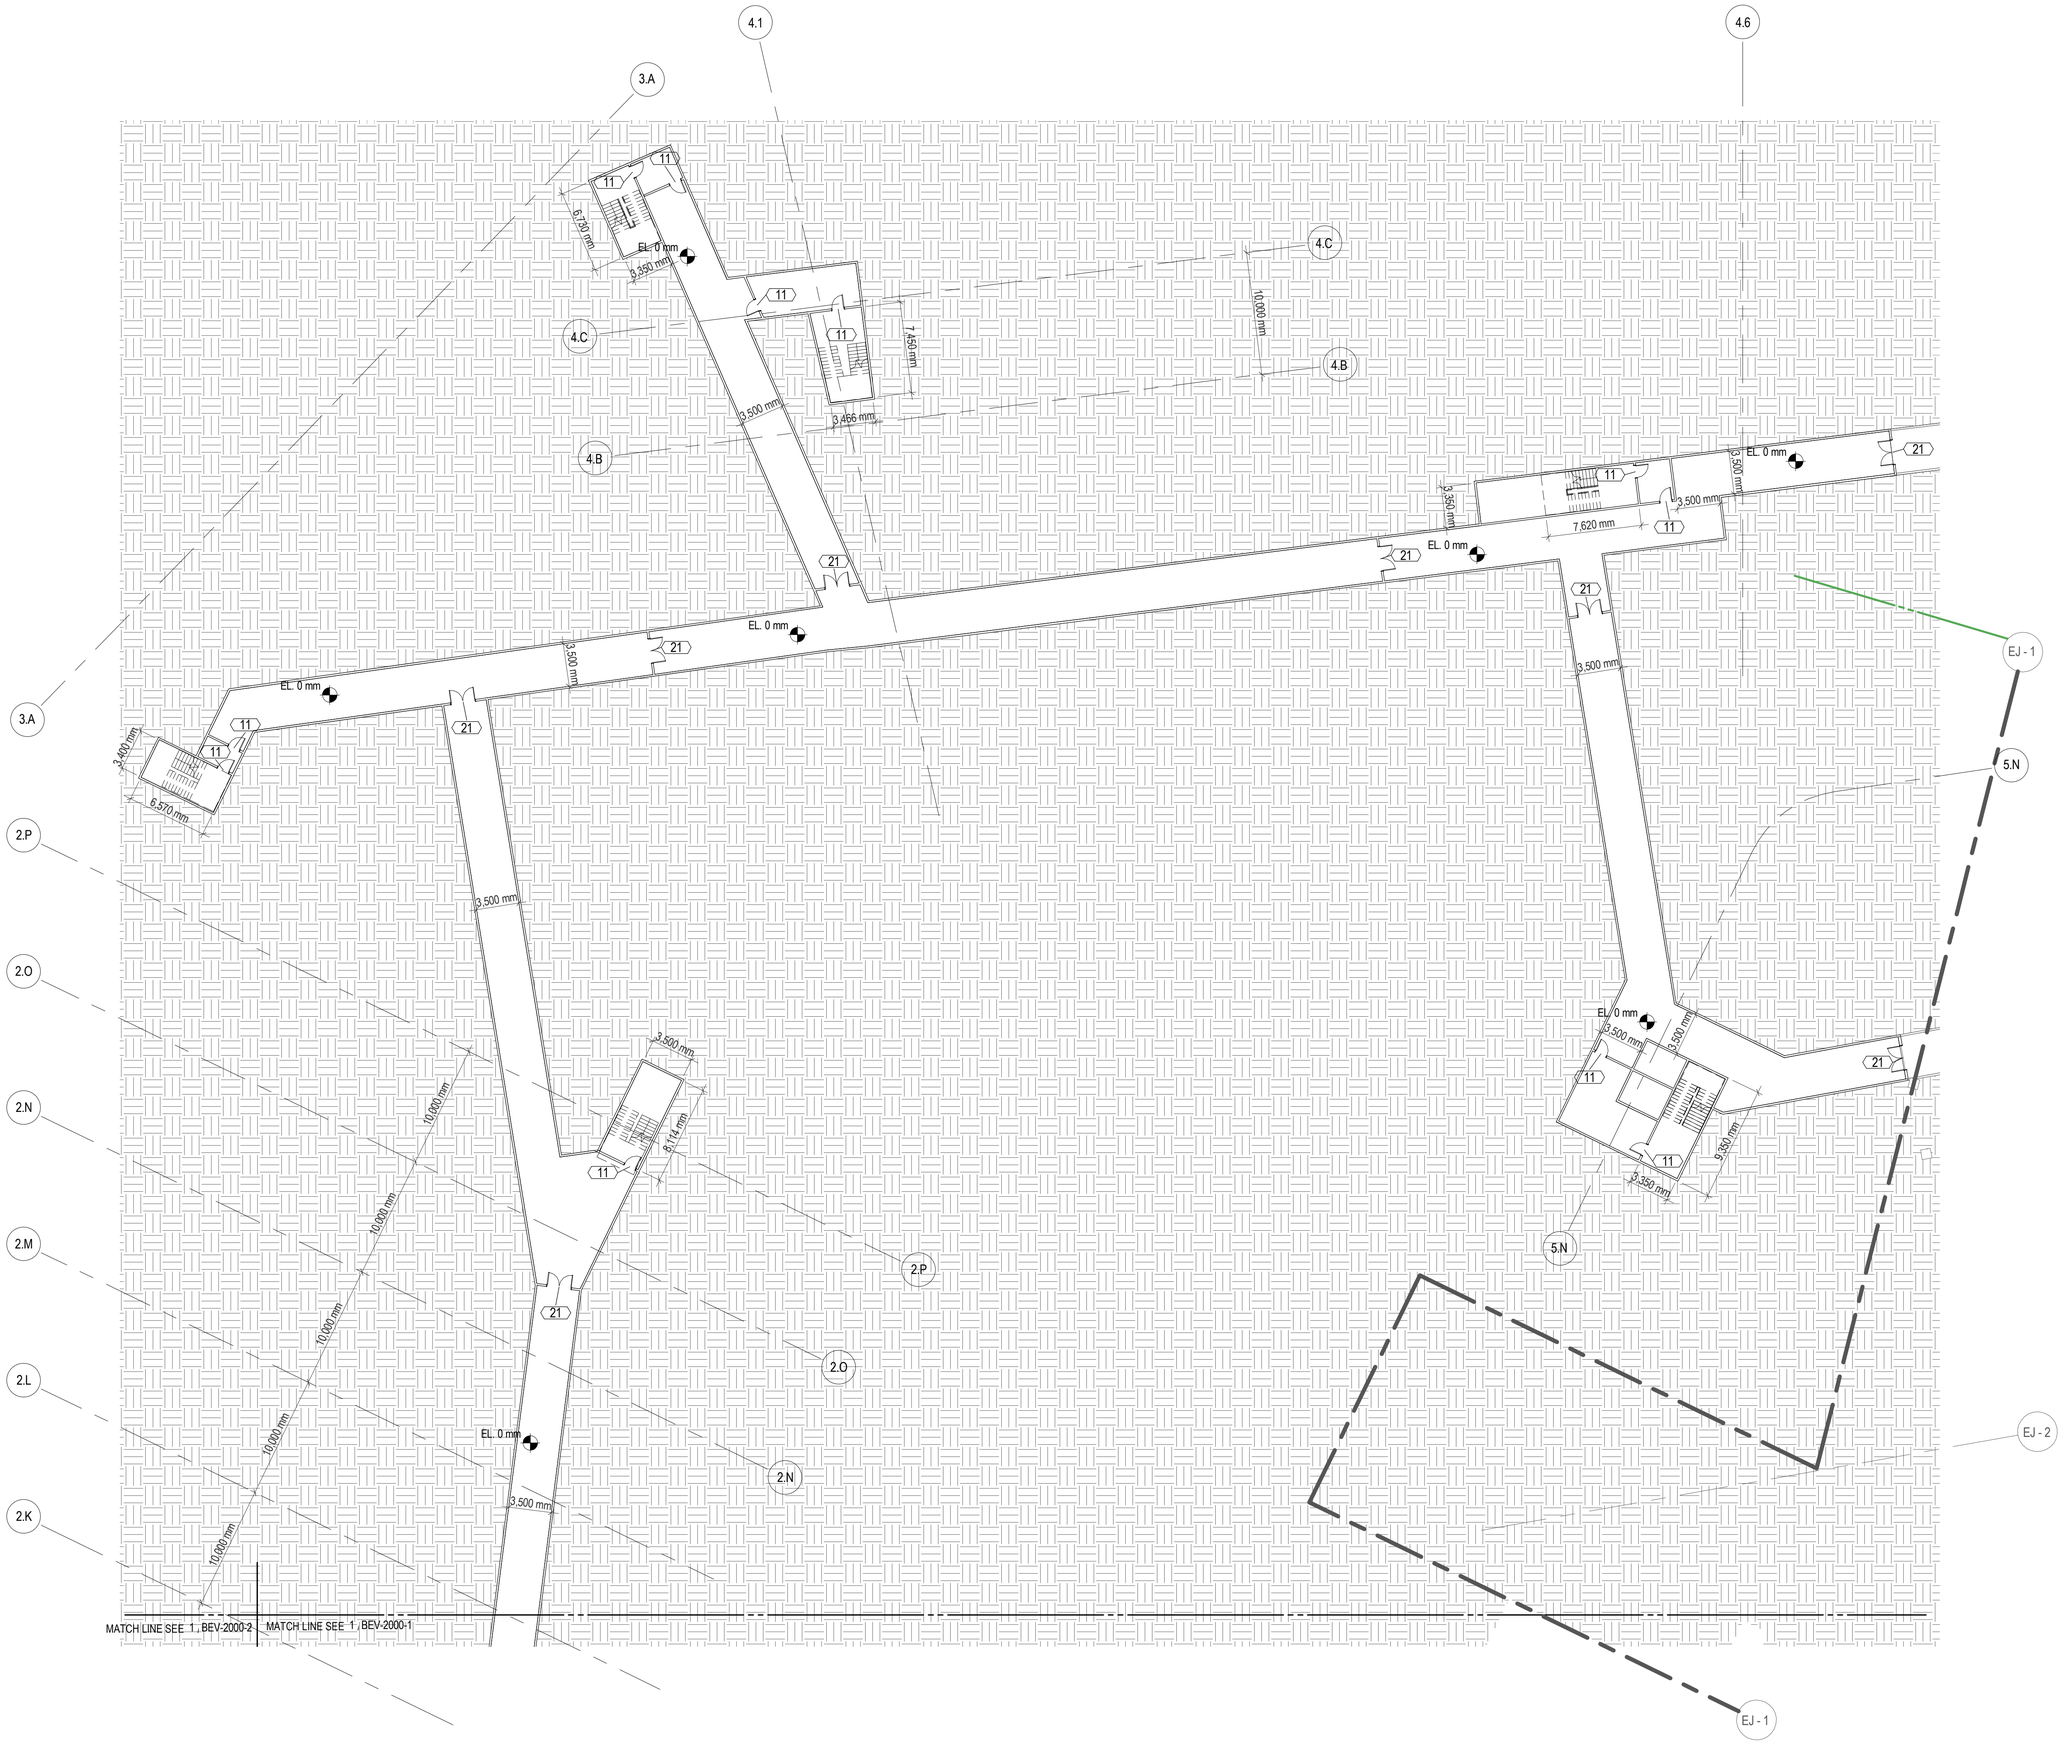


INCHEON - REPUBLIC OF

PROJECT NUMBER
170031-00

| REV. | DATE | DESCRIPTION |
|---|---|---|
| B | 05/18/2017 | 100% SD |
| A | 05/05/2017 | 75% SD |

NOT FOR CONSTRUCTION

DRAWING TITLE

BOH (ENT VILLAGE) - DETAILED PARTIAL PLAN - LEVEL 0 - SHEET 3

Drawn: Author | Checked: Checker | Approved: Approver

SCALE 1 : 250

NORTH

ISSUE: 05/18/2017

SHEET: A1

SEQUENCE: AED-DE-SD-

DRAWING: AR-BEV-2000-3

ALL UNITS ARE IN MILLIMETERS UNLESS NOTED OTHERWISE

C:\Project\170031-00_IK_BEV_Tommy.Lok.rvt

5/18/2017 8:35:38 PM

DRAWINGS ILLUSTRATE DESIGN INTENT ONLY AND ARE NOT FOR USE AS CONSTRUCTION DOCUMENTS. WHERE APPLICABLE, INFORMATION FROM CONSULTANTS DOCUMENTATION HAS BEEN SHOWN TO CONVEY DESIRED LOCATIONS AND RELATIONSHIPS.




LEGEND

REFER OTHER CHAPTERS

INCHEON - REPUBLIC OF

PROJECT NUMBER
170031-00

| REV. | DATE | DESCRIPTION |
|---|---|---|
| A | 05/18/2017 | 100% SD |

NOT FOR CONSTRUCTION

DRAWING TITLE

BOH (ENT VILLAGE) - DETAILED PARTIAL PLAN - LEVEL 0 - SHEET 1

Drawn: Author | Checked: Checker | Approved: Approver

SCALE 1 : 250

NORTH

ISSUE 05/18/2017

SHEET A1

SEQUENCE
AED-DE-SD-

DRAWING
AR-BEV-2001-1

ALL UNITS ARE IN MILLIMETERS UNLESS NOTED OTHERWISE

C:\Project\170031-00_IK_BEV_Tommy.Lok.rvt

5/18/2017 8:35:44 PM

DRAWINGS ILLUSTRATE DESIGN INTENT ONLY AND ARE NOT FOR USE AS CONSTRUCTION DOCUMENTS. WHERE APPLICABLE, INFORMATION FROM CONSULTANTS DOCUMENTATION HAS BEEN SHOWN TO CONVEY DESIRED LOCATIONS AND RELATIONSHIPS.

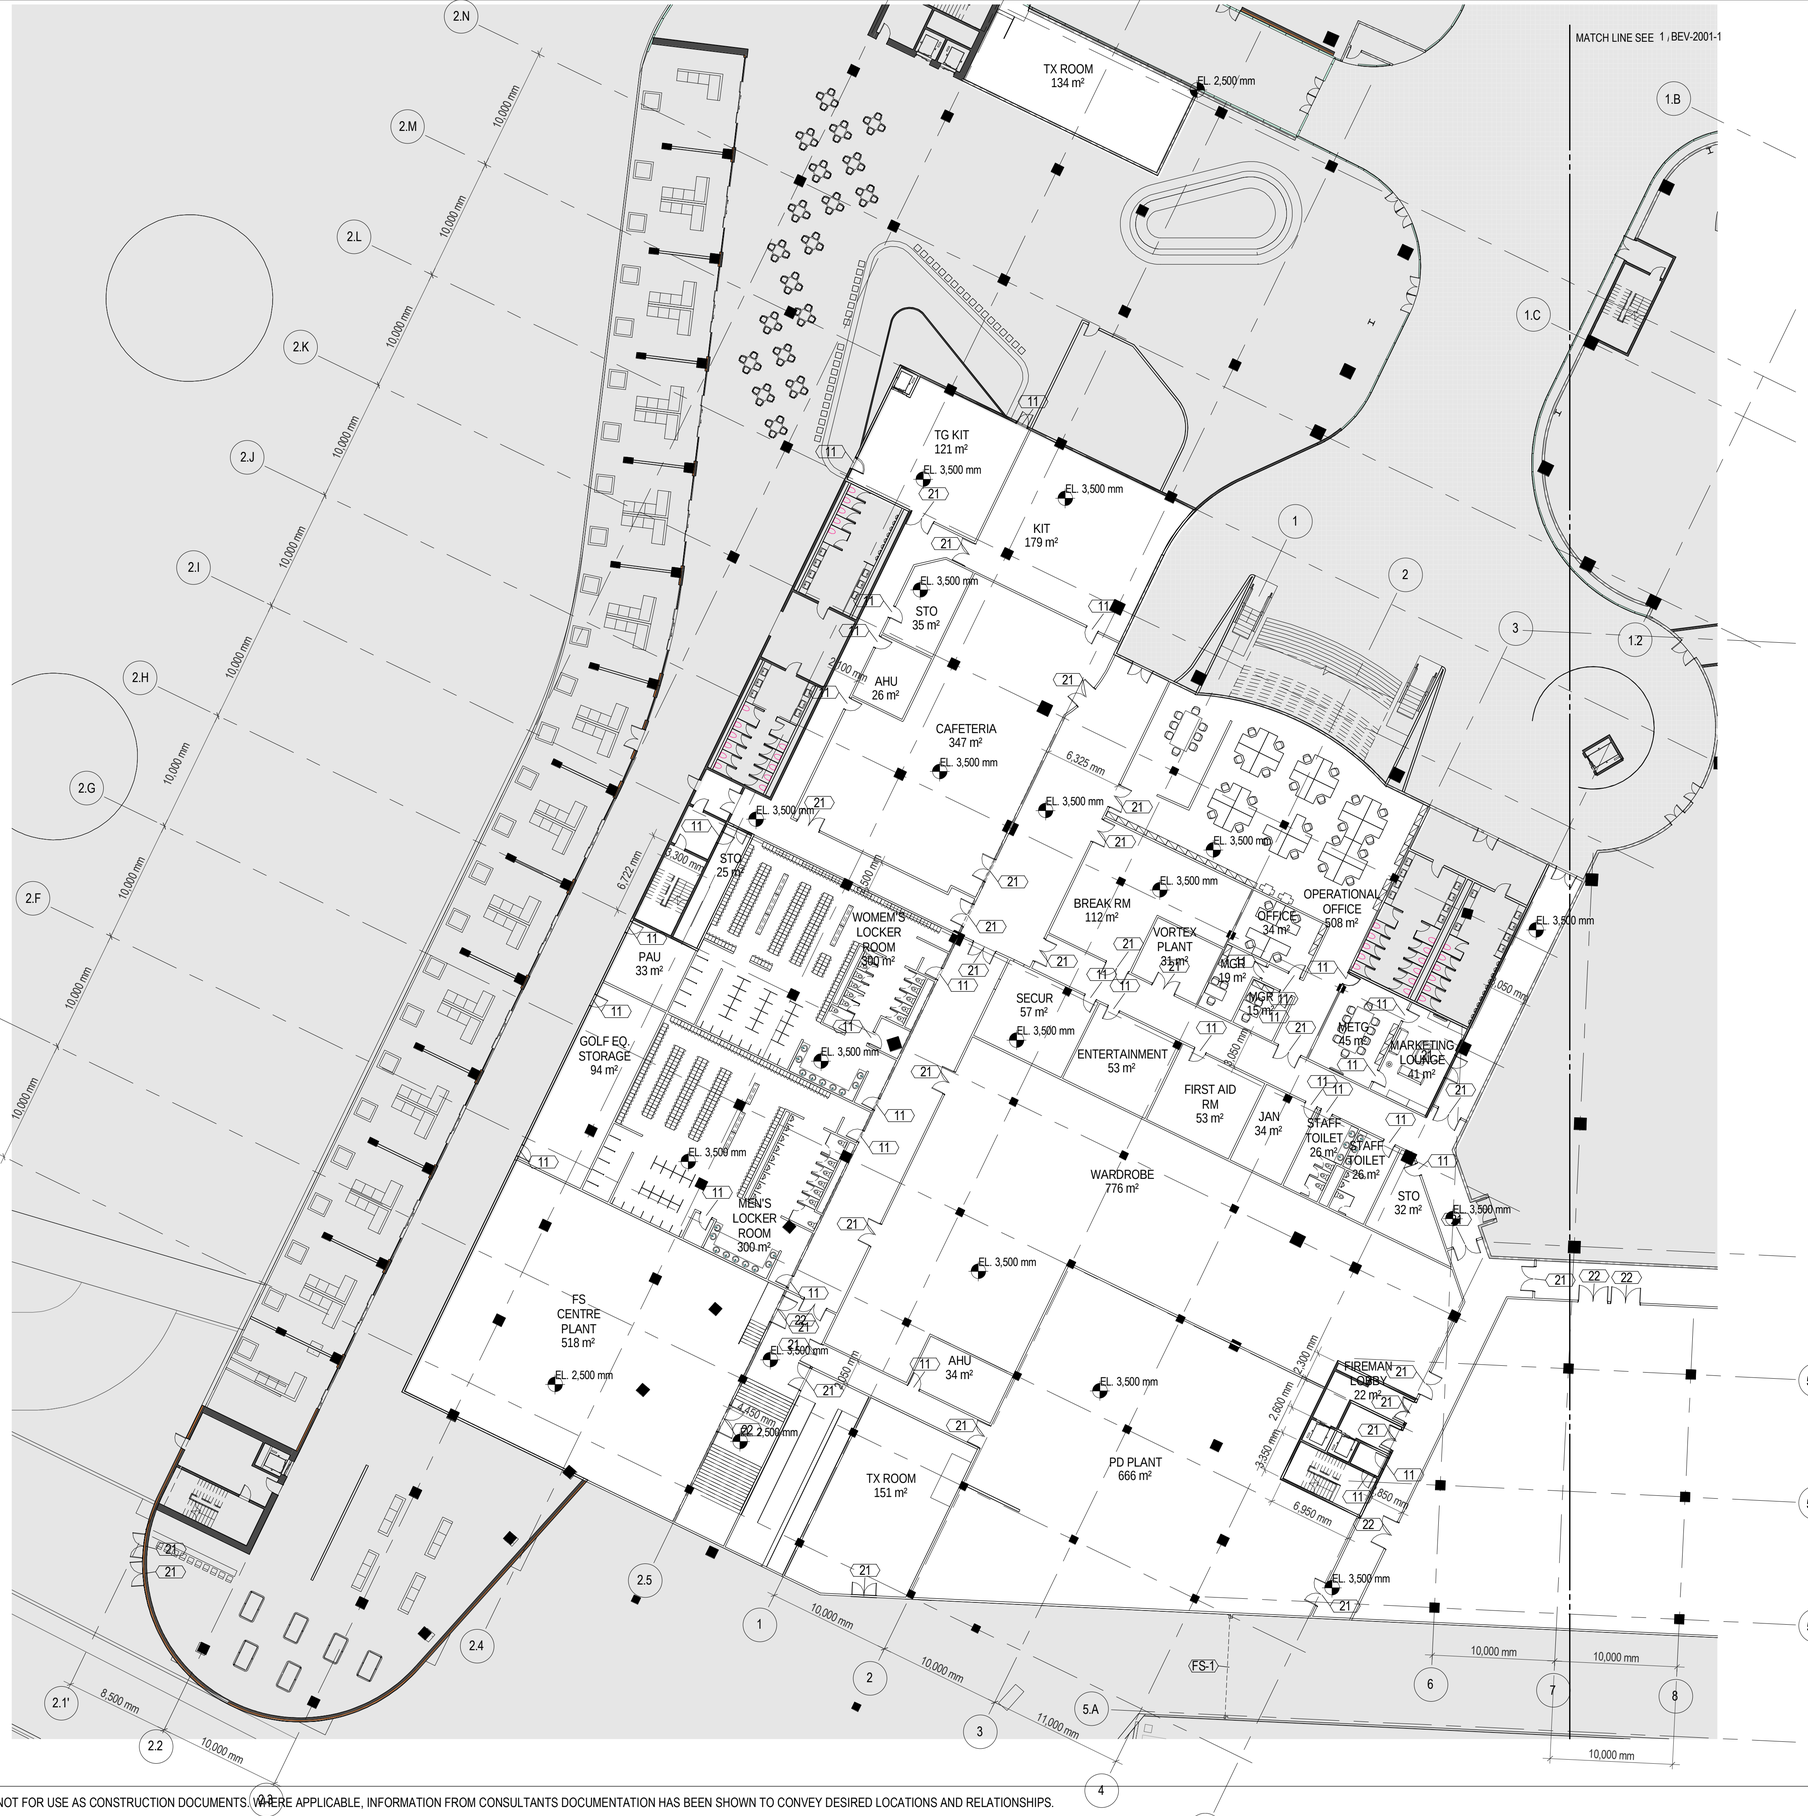


LEGEND

REFER OTHER CHAPTERS

INCHEON - REPUBLIC OF

PROJECT NUMBER

170031-00

NOT FOR CONSTRUCTION

| REV. | DATE | DESCRIPTION |
|---|---|---|
| B | 05/18/2017 | 100% SD |
| A | 05/05/2017 | 100% SD |

DRAWING TITLE

BOH (ENT VILLAGE) - DETAILED PARTIAL PLAN - LEVEL 1 - SHEET 2

Drawn: Author | Checked: Checker | Approved: Approver

SCALE 1 : 250

NORTH

ISSUE 05/18/2017

SHEET A1

SEQUENCE AED-DE-SD-

DRAWING AR-BEV-2001-2

ALL UNITS ARE IN MILLIMETERS UNLESS NOTED OTHERWISE

AED-DE-SD-AR-BEV-2001-2

C:\Project\170031-00_IK_BEV_Tommy.Lok.rvt

5/18/2017 8:36:02 PM

DRAWINGS ILLUSTRATE DESIGN INTENT ONLY AND ARE NOT FOR USE AS CONSTRUCTION DOCUMENTS. WHERE APPLICABLE, INFORMATION FROM CONSULTANTS DOCUMENTATION HAS BEEN SHOWN TO CONVEY DESIRED LOCATIONS AND RELATIONSHIPS.




INCHEON - REPUBLIC OF

PROJECT NUMBER
170031-00

| REV. | DATE | DESCRIPTION |
|---|---|---|
| A | 05/18/2017 | 100% SD |

NOT FOR CONSTRUCTION

DRAWING TITLE

BOH (ENT VILLAGE) - DETAILED PARTIAL PLAN - LEVEL 2

Drawn: Author | Checked: Checker | Approved: Approver

SCALE 1 : 250

NORTH

ISSUE 05/18/2017

SHEET A1

SEQUENCE
AED-DE-SD-

DRAWING
AR-BEV-2002

ALL UNITS ARE IN MILLIMETERS UNLESS NOTED OTHERWISE

C:\Project\170031-00_IK_BEV_Tommy.Lok.rvt

5/18/2017 8:36:05 PM

DRAWINGS ILLUSTRATE DESIGN INTENT ONLY AND ARE NOT FOR USE AS CONSTRUCTION DOCUMENTS. WHERE APPLICABLE, INFORMATION FROM CONSULTANTS DOCUMENTATION HAS BEEN SHOWN TO CONVEY DESIRED LOCATIONS AND RELATIONSHIPS.

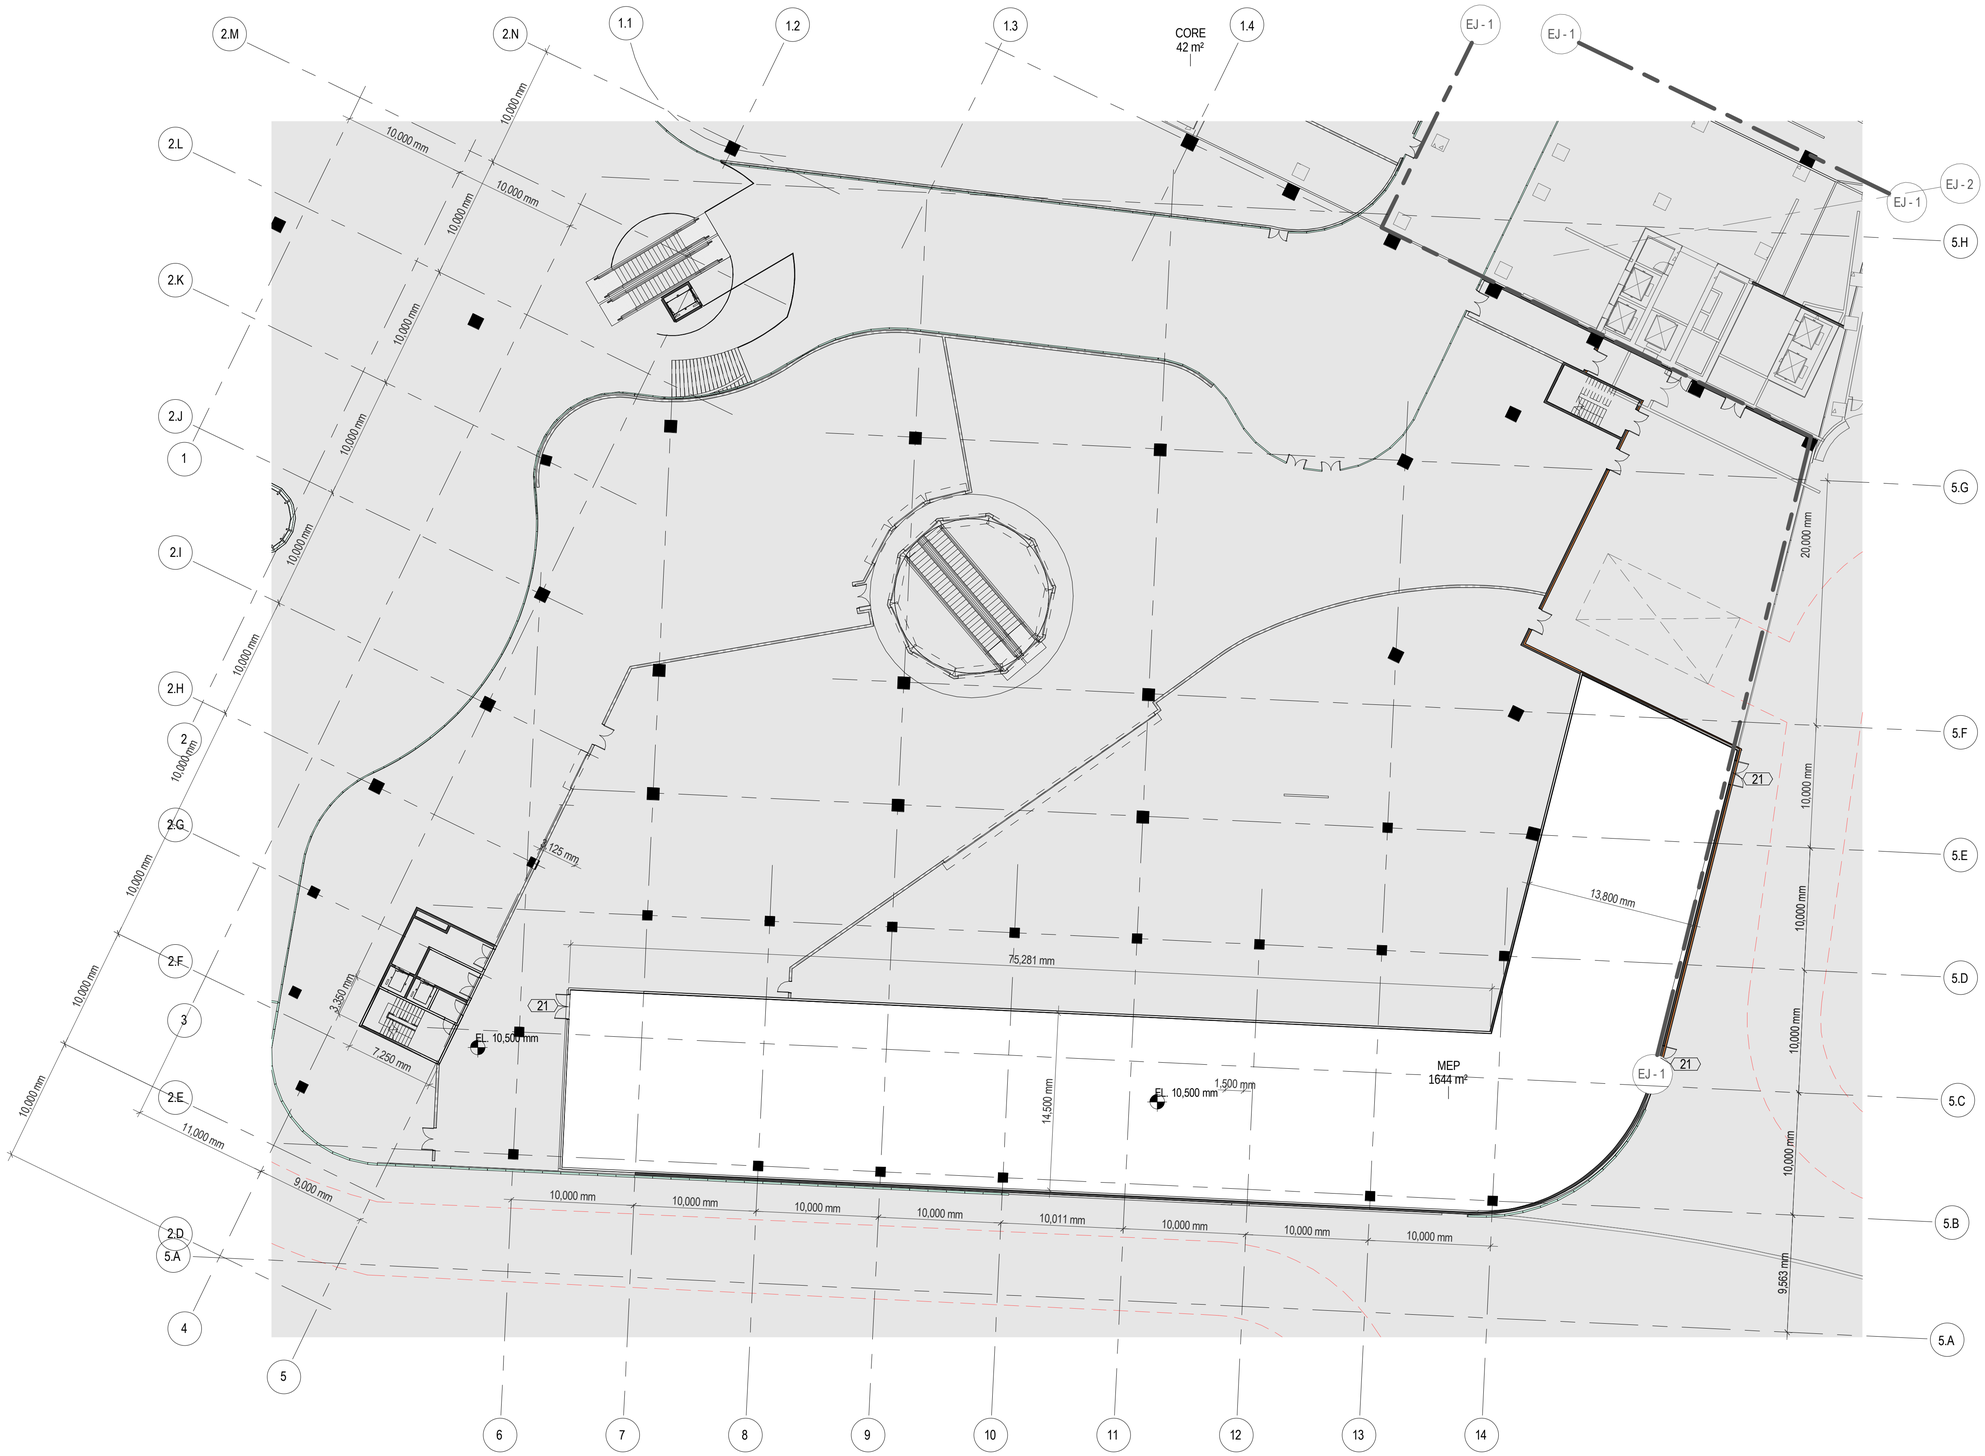


LEGEND

REFER OTHER CHAPTERS

INCHEON - REPUBLIC OF

PROJECT NUMBER

170031-00

NOT FOR CONSTRUCTION

| REV. | DATE | DESCRIPTION |
|---|---|---|
| A | 05/18/2017 | 100% SD |

DRAWING TITLE

# BOH (ENT VILLAGE) - DETAILED PARTIAL PLAN - LEVEL 3

| Drawn: Author | Checked: Checker | Approved: Approver |
|---|---|---|
| SCALE 1 : 250 | | NORTH |
| ISSUE 05/18/2017 | SHEET A1 | |

SEQUENCE

AED-DE-SD-

DRAWING

AR-BEV-2003

ALL UNITS ARE IN MILLIMETERS UNLESS NOTED OTHERWISE

C:\Project\170031-00_IK_BEV_Tommy.Lok.rvt

5/18/2017 8:36:08 PM

DRAWINGS ILLUSTRATE DESIGN INTENT ONLY AND ARE NOT FOR USE AS CONSTRUCTION DOCUMENTS. WHERE APPLICABLE, INFORMATION FROM CONSULTANTS DOCUMENTATION HAS BEEN SHOWN TO CONVEY DESIRED LOCATIONS AND RELATIONSHIPS.

| BOH (CASINO HOTEL) CHAPTER | | | | | | | | | | | | |
|---|---|---|---|---|---|---|---|---|---|---|---|---|
| Drawing No. | Sheet Name | Scale | Size | MAR 50% SD | APR 75% SD | MAY 100% SD | JUN 20% DD | JUL 40% DD | AUG 60% DD | SEP 80% DD | OCT 100% DD | Owner |
| SHEET INDEX / NOTES / LEGEND | | | | | | | | | | | | |
| AED-DE-SD-AR-BHC-0001 | BOH (CASINO HOTEL) - SHEET INDEX | NTS | A1 | | x | x | | | | | | Aedas |
| DETAIL PARTIAL PLAN | | | | | | | | | | | | |
| AED-DE-SD-AR-BHC-2001 | BOH (CASINO HOTEL) - DETAILED PARTIAL PLAN - LEVEL 6 TO 12 | 1:250 | A1 | x | x | x | | | | | | Aedas |
| DETAIL PARTIAL DIMENSION PLAN | | | | | | | | | | | | |
| AED-DE-SD-AR-BHC-2101 | BOH (CASINO HOTEL) - DETAILED PARTIAL DIMENSION PLAN - LEVEL 6 TO 12 | 1:250 | A1 | | | | | | | | | Aedas |
| DETAIL PARTIAL ROOF PLAN | | | | | | | | | | | | |
| AED-DE-SD-AR-BHC-2201 | BOH (CASINO HOTEL) - DETAILED ROOF PLAN - OUTDOOR MEP PLANT LAYOUT | 1:250 | A1 | | | | | | | | | Aedas |
| DETAIL PARTIAL RCP | | | | | | | | | | | | |
| AED-DE-SD-AR-BHC-3101 | BOH (CASINO HOTEL) - DETAILED PARTIAL RCP - LEVEL 6 TO 12 | 1:250 | A1 | | | | | | | | | Aedas |
| COMPONENT DETAILED PLAN | | | | | | | | | | | | |
| AED-DE-SD-AR-BHC-7001 | BOH (CASINO HOTEL) - BOH ELEVATOR LOBBY - DETAILED PLAN / RCP / ELEVATIONS | 1:100/1:50 | A1 | | | | | | | | | Aedas |
| BOH VERTICAL CIRCULATION | | | | | | | | | | | | |
| AED-DE-SD-AR-BHC-8001 | BOH (CASINO HOTEL) - EGRESS STAIRCASE SECTION - ST-HC1 | 1:100 | A1 | | | | | | | | | Aedas |
| AED-DE-SD-AR-BHC-8002 | BOH (CASINO HOTEL) - EGRESS STAIRCASE SECTION - ST-HC2 | 1:100 | A1 | | | | | | | | | Aedas |
| AED-DE-SD-AR-BHC-8003 | BOH (CASINO HOTEL) - EGRESS STAIRCASE SECTION - ST-HC3 | 1:100 | A1 | | | | | | | | | Aedas |
| DETAILS | | | | | | | | | | | | |
| AED-DE-SD-AR-BHC-9101 | BOH (CASINO HOTEL) - ELEVATOR LOBBY DETAILS | AS SHOWN | A1 | | | | | | | | | Aedas |

INCHEON - REPUBLIC OF

PROJECT NUMBER

170031-00

| REV. | DATE | DESCRIPTION |
|---|---|---|
| B | 05/18/2017 | 100% SD |
| A | 05/05/2017 | 75% SD |

NOT FOR CONSTRUCTION

DRAWING TITLE

BOH (CASINO HOTEL) - SHEET INDEX

| Drawn: Author | Checked: Checker | Approved: Approver |
|---|---|---|
| SCALE | | NORTH |
| ISSUE: 05/18/2017 | SHEET: A1 | |
| SEQUENCE: AED-DE-SD- | | |
| DRAWING: AR-BHC-0001 | | |

ALL UNITS ARE IN MILLIMETERS UNLESS NOTED OTHERWISE

AED-DE-SD-AR-BHC-0001

C:\Projects\170031-00_IK_Sheet_BOH_fabio.parng.rvt

2017/5/18 22:41:07

DRAWINGS ILLUSTRATE DESIGN INTENT ONLY AND ARE NOT FOR USE AS CONSTRUCTION DOCUMENTS. WHERE APPLICABLE, INFORMATION FROM CONSULTANTS DOCUMENTATION HAS BEEN SHOWN TO CONVEY DESIRED LOCATIONS AND RELATIONSHIPS.




## SHEET NOTES

## SHEET NOTES

## KEYNOTES

## GENERAL NOTES

INCHEON - REPUBLIC OF

PROJECT NUMBER
170031-00

| REV. | DATE | DESCRIPTION |
|---|---|---|
| C | 05/18/2017 | 100% SD |
| B | 05/05/2017 | 75% SD |
| A | 17/03/2017 | 50% SD |

NOT FOR CONSTRUCTION

DRAWING TITLE

BOH (CASINO HOTEL) - DETAILED PARTIAL PLAN - LEVEL 6 TO 12

Drawn: Author | Checked: Checker | Approved: Approver

SCALE 1 : 250

NORTH

ISSUE
05/18/2017

SHEET
A1

SEQUENCE
AED-DE-SD-

DRAWING
AR-BHC-2001

ALL UNITS ARE IN MILLIMETERS UNLESS NOTED OTHERWISE

C:\Projects\170031-00_IK_Sheet_BOH_fabio.parig.rvt

2017/5/18 22:46:19

DRAWINGS ILLUSTRATE DESIGN INTENT ONLY AND ARE NOT FOR USE AS CONSTRUCTION DOCUMENTS. WHERE APPLICABLE, INFORMATION FROM CONSULTANTS DOCUMENTATION HAS BEEN SHOWN TO CONVEY DESIRED LOCATIONS AND RELATIONSHIPS.

| BOH (ECO HOTEL) CHAPTER | | | | | | | | | | | | |
|---|---|---|---|---|---|---|---|---|---|---|---|---|
| Drawing No. | Sheet Name | Scale | Size | MAR 50% SD | APR 75% SD | MAY 100% SD | JUN 20% DD | JUL 40% DD | AUG 60% DD | SEP 80% DD | OCT 100% DD | Owner |
| SHEET INDEX / NOTES / LEGEND | | | | | | | | | | | | |
| AED-DE-SD-AR-BHE-0001 | BOH (ECO HOTEL) - SHEET INDEX | NTS | A1 | | x | x | | | | | | Aedas |
| DETAIL PARTIAL PLAN | | | | | | | | | | | | |
| AED-DE-SD-AR-BHE-2001 | BOH (ECO HOTEL) - DETAILED PARTIAL PLAN - LEVEL 6 TO 12 | 1:250 | A1 | x | x | x | | | | | | Aedas |
| DETAIL PARTIAL DIMENSION PLAN | | | | | | | | | | | | |
| AED-DE-SD-AR-BHE-2101 | BOH (ECO HOTEL) - DETAILED PARTIAL DIMENSION PLAN - LEVEL 6 TO 12 | 1:250 | A1 | | | | | | | | | Aedas |
| DETAIL PARTIAL ROOF PLAN | | | | | | | | | | | | |
| AED-DE-SD-AR-BHE-2201 | BOH (ECO HOTEL) - DETAILED ROOF PLAN - OUTDOOR MEP PLANT LAYOUT | 1:250 | A1 | | | | | | | | | Aedas |
| DETAIL PARTIAL RCP | | | | | | | | | | | | |
| AED-DE-SD-AR-BHE-3101 | BOH (ECO HOTEL) - DETAILED PARTIAL RCP - LEVEL 6 TO 12 | 1:250 | A1 | | | | | | | | | Aedas |
| COMPONENT DETAILED PLAN | | | | | | | | | | | | |
| AED-DE-SD-AR-BHE-7001 | BOH (ECO HOTEL) - BOH ELEVATOR LOBBY - DETAILED PLAN / RCP / ELEVATIONS | 1:100/1:50 | A1 | | | | | | | | | Aedas |
| BOH VERTICAL CIRCULATION | | | | | | | | | | | | |
| AED-DE-SD-AR-BHE-8001 | BOH (ECO HOTEL) - EGRESS STAIRCASE SECTION - ST-HE1 | 1:100 | A1 | | | | | | | | | Aedas |
| AED-DE-SD-AR-BHE-8002 | BOH (ECO HOTEL) - EGRESS STAIRCASE SECTION - ST-HE2 | 1:100 | A1 | | | | | | | | | Aedas |
| AED-DE-SD-AR-BHE-8003 | BOH (ECO HOTEL) - EGRESS STAIRCASE SECTION - ST-HE3 | 1:100 | A1 | | | | | | | | | Aedas |
| DETAILS | | | | | | | | | | | | |
| AED-DE-SD-AR-BHE-9101 | BOH (ECO HOTEL) - ELEVATOR LOBBY DETAILS | AS SHOWN | A1 | | | | | | | | | Aedas |

INCHEON - REPUBLIC OF

PROJECT NUMBER

170031-00

| REV. | DATE | DESCRIPTION |
|---|---|---|
| B | 05/18/2017 | 100% SD |
| A | 05/05/2017 | 75% SD |

NOT FOR CONSTRUCTION

DRAWING TITLE

BOH (ECO HOTEL) - SHEET INDEX

Drawn: Author | Checked: Checker | Approved: Approver

SCALE

NORTH

ISSUE 05/18/2017

SHEET A1

SEQUENCE

AED-DE-SD-

DRAWING

AR-BHE-0001

ALL UNITS ARE IN MILLIMETERS UNLESS NOTED OTHERWISE

AED-DE-SD-AR-BHE-0001

C:\Projects\170031-00_IK_Sheet_BOH_fabio.parng.rvt

2017/5/18 22:41:11

DRAWINGS ILLUSTRATE DESIGN INTENT ONLY AND ARE NOT FOR USE AS CONSTRUCTION DOCUMENTS. WHERE APPLICABLE, INFORMATION FROM CONSULTANTS DOCUMENTATION HAS BEEN SHOWN TO CONVEY DESIRED LOCATIONS AND RELATIONSHIPS.




## SHEET NOTES

## SHEET NOTES

## KEYNOTES

## GENERAL NOTES

INCHEON - REPUBLIC OF

PROJECT NUMBER
170031-00

| REV. | DATE | DESCRIPTION |
|---|---|---|
| C | 05/18/2017 | 100% SD |
| B | 05/05/2017 | 75% SD |
| A | 03/17/2017 | 50% SD |

NOT FOR CONSTRUCTION

DRAWING TITLE

BOH (ECO HOTEL) - DETAILED PARTIAL PLAN - LEVEL 6 TO 12

Drawn: Author | Checked: Checker | Approved: Approver

SCALE 1 : 250

NORTH

ISSUE 05/18/2017

SHEET A1

SEQUENCE
AED-DE-SD-

DRAWING
AR-BHE-2001

ALL UNITS ARE IN MILLIMETERS UNLESS NOTED OTHERWISE

C:\Projects\170031-00_IK_Sheet_BOH_fabio.pang.rvt

2017/5/18 22:41:15

DRAWINGS ILLUSTRATE DESIGN INTENT ONLY AND ARE NOT FOR USE AS CONSTRUCTION DOCUMENTS. WHERE APPLICABLE, INFORMATION FROM CONSULTANTS DOCUMENTATION HAS BEEN SHOWN TO CONVEY DESIRED LOCATIONS AND RELATIONSHIPS.

| BOH (FAMILY HOTEL) CHAPTER | | | | | | | | | | | | |
|---|---|---|---|---|---|---|---|---|---|---|---|---|
| Drawing No. | Sheet Name | Scale | Size | MAR 50% SD | APR 75% SD | MAY 100% SD | JUN 20% DD | JUL 40% DD | AUG 60% DD | SEP 80% DD | OCT 100% DD | Owner |
| SHEET INDEX / NOTES / LEGEND | | | | | | | | | | | | |
| AED-DE-SD-AR-BHF-0001 | BOH (FAMILY HOTEL) - SHEET INDEX | NTS | A1 | | x | x | | | | | | Aedas |
| DETAIL PARTIAL PLAN | | | | | | | | | | | | |
| AED-DE-SD-AR-BHF-2001 | BOH (FAMILY HOTEL) - DETAILED PARTIAL PLAN - LEVEL 6 TO 12 | 1:250 | A1 | x | x | x | | | | | | Aedas |
| DETAIL PARTIAL DIMENSION PLAN | | | | | | | | | | | | |
| AED-DE-SD-AR-BHF-2101 | BOH (FAMILY HOTEL) - DETAILED PARTIAL DIMENSION PLAN - LEVEL 6 TO 12 | 1:250 | A1 | | | | | | | | | Aedas |
| DETAIL PARTIAL ROOF PLAN | | | | | | | | | | | | |
| AED-DE-SD-AR-BHF-2201 | BOH (FAMILY HOTEL) - DETAILED ROOF PLAN - OUTDOOR MEP PLANT LAYOUT | 1:250 | A1 | | | | | | | | | Aedas |
| DETAIL PARTIAL RCP | | | | | | | | | | | | |
| AED-DE-SD-AR-BHF-3101 | BOH (FAMILY HOTEL) - DETAILED PARTIAL RCP - LEVEL 6 TO 12 | 1:250 | A1 | | | | | | | | | Aedas |
| COMPONENT DETAILED PLAN | | | | | | | | | | | | |
| AED-DE-SD-AR-BHF-7001 | BOH (FAMILY HOTEL) - BOH ELEVATOR LOBBY - DETAILED PLAN / RCP / ELEVATIONS | 1:100/1:50 | A1 | | | | | | | | | Aedas |
| BOH VERTICAL CIRCULATION | | | | | | | | | | | | |
| AED-DE-SD-AR-BHF-8001 | BOH (FAMILY HOTEL) - EGRESS STAIRCASE SECTION - ST-HF1 | 1:100 | A1 | | | | | | | | | Aedas |
| AED-DE-SD-AR-BHF-8002 | BOH (FAMILY HOTEL) - EGRESS STAIRCASE SECTION - ST-HF2 | 1:100 | A1 | | | | | | | | | Aedas |
| AED-DE-SD-AR-BHF-8003 | BOH (FAMILY HOTEL) - EGRESS STAIRCASE SECTION - ST-HF3 | 1:100 | A1 | | | | | | | | | Aedas |
| DETAILS | | | | | | | | | | | | |
| AED-DE-SD-AR-BHF-9101 | BOH (FAMILY HOTEL) - ELEVATOR LOBBY DETAILS | AS SHOWN | A1 | | | | | | | | | Aedas |

INCHEON - REPUBLIC OF

PROJECT NUMBER

170031-00

| REV. | DATE | DESCRIPTION |
|---|---|---|
| B | 05/18/2017 | 100% SD |
| A | 05/05/2017 | 75% SD |

NOT FOR CONSTRUCTION

DRAWING TITLE

BOH (FAMILY HOTEL) - SHEET INDEX

Drawn: Author | Checked: Checker | Approved: Approver

SCALE

NORTH

ISSUE: 05/18/2017

SHEET: A1

SEQUENCE: AED-DE-SD-

DRAWING: AR-BHF-0001

ALL UNITS ARE IN MILLIMETERS UNLESS NOTED OTHERWISE

AED-DE-SD-AR-BHF-0001

C:\Projects\170031-00_IK_Sheet_BOH_fabio.parng.rvt

2017/5/18 22:41:16

DRAWINGS ILLUSTRATE DESIGN INTENT ONLY AND ARE NOT FOR USE AS CONSTRUCTION DOCUMENTS. WHERE APPLICABLE, INFORMATION FROM CONSULTANTS DOCUMENTATION HAS BEEN SHOWN TO CONVEY DESIRED LOCATIONS AND RELATIONSHIPS.

| BOH (CONFERENCE HOTEL) CHAPTER | | | | | | | | | | | | | |
|---|---|---|---|---|---|---|---|---|---|---|---|---|---|
| Drawing No. | Sheet Name | Scale | Size | MAR 50% SD | APR 75% SD | MAY 100% SD | JUN 20% DD | JUL 40% DD | AUG 60% DD | SEP 80% DD | OCT 100% DD | Owner |
| SHEET INDEX / NOTES / LEGEND | | | | | | | | | | | | |
| AED-DE-SD-AR-BHX-0001 | BOH (CONFERENCE HOTEL) - SHEET INDEX | NTS | A1 | | x | x | | | | | | Aedas |
| DETAIL PARTIAL PLAN | | | | | | | | | | | | |
| AED-DE-SD-AR-BHX-2000 | BOH (CONFERENCE HOTEL) - DETAILED PARTIAL PLAN - LEVEL 4 +16500 | 1:250 | A1 | | | x | | | | | | Aedas |
| AED-DE-SD-AR-BHX-2001 | BOH (CONFERENCE HOTEL) - DETAILED PARTIAL PLAN - LEVEL 6 TO 12 | 1:250 | A1 | x | x | x | | | | | | Aedas |
| DETAIL PARTIAL DIMENSION PLAN | | | | | | | | | | | | |
| AED-DE-SD-AR-BHX-2101 | BOH (CONFERENCE HOTEL) - DETAILED PARTIAL DIMENSION PLAN - LEVEL 6 TO 12 | 1:250 | A1 | | | | | | | | | Aedas |
| DETAIL PARTIAL ROOF PLAN | | | | | | | | | | | | |
| AED-DE-SD-AR-BHX-2201 | BOH (CONFERENCE HOTEL) - DETAILED ROOF PLAN - OUTDOOR MEP PLANT LAYOUT | 1:250 | A1 | | | | | | | | | Aedas |
| DETAIL PARTIAL RCP | | | | | | | | | | | | |
| AED-DE-SD-AR-BHX-3101 | BOH (CONFERENCE HOTEL) - DETAILED PARTIAL RCP - LEVEL 6 TO 12 | 1:250 | A1 | | | | | | | | | Aedas |
| COMPONENT DETAILED PLAN | | | | | | | | | | | | |
| AED-DE-SD-AR-BHX-7001 | BOH (CONFERENCE HOTEL) - BOH ELEVATOR LOBBY - DETAILED PLAN / RCP / ELEVATIONS | 1:100/1:50 | A1 | | | | | | | | | Aedas |
| BOH VERTICAL CIRCULATION | | | | | | | | | | | | |
| AED-DE-SD-AR-BHX-8001 | BOH (CONFERENCE HOTEL) - EGRESS STAIRCASE SECTION - ST-HC1 | 1:100 | A1 | | | | | | | | | Aedas |
| AED-DE-SD-AR-BHX-8002 | BOH (CONFERENCE HOTEL) - EGRESS STAIRCASE SECTION - ST-HC2 | 1:100 | A1 | | | | | | | | | Aedas |
| AED-DE-SD-AR-BHX-8003 | BOH (CONFERENCE HOTEL) - EGRESS STAIRCASE SECTION - ST-HC3 | 1:100 | A1 | | | | | | | | | Aedas |
| DETAILS | | | | | | | | | | | | |
| AED-DE-SD-AR-BHX-9101 | BOH (CONFERENCE HOTEL) - ELEVATOR LOBBY DETAILS | AS SHOWN | A1 | | | | | | | | | Aedas |

INCHEON - REPUBLIC OF

PROJECT NUMBER

170031-00

| REV. | DATE | DESCRIPTION |
|---|---|---|
| B | 05/18/2017 | 100% SD |
| A | 05/05/2017 | 75% SD |

NOT FOR CONSTRUCTION

DRAWING TITLE

BOH (CONFERENCE HOTEL) - SHEET INDEX

Drawn: Author | Checked: Checker | Approved: Approver

SCALE

NORTH

ISSUE: 05/18/2017

SHEET: A1

SEQUENCE

AED-DE-SD-

DRAWING

AR-BHX-0001

ALL UNITS ARE IN MILLIMETERS UNLESS NOTED OTHERWISE

AED-DE-SD-AR-BHX-0001

C:\Projects\170031-00_IK_Sheet_BOH_fabio.parng.rvt

2017/5/18 22:41:20

DRAWINGS ILLUSTRATE DESIGN INTENT ONLY AND ARE NOT FOR USE AS CONSTRUCTION DOCUMENTS. WHERE APPLICABLE, INFORMATION FROM CONSULTANTS DOCUMENTATION HAS BEEN SHOWN TO CONVEY DESIRED LOCATIONS AND RELATIONSHIPS.

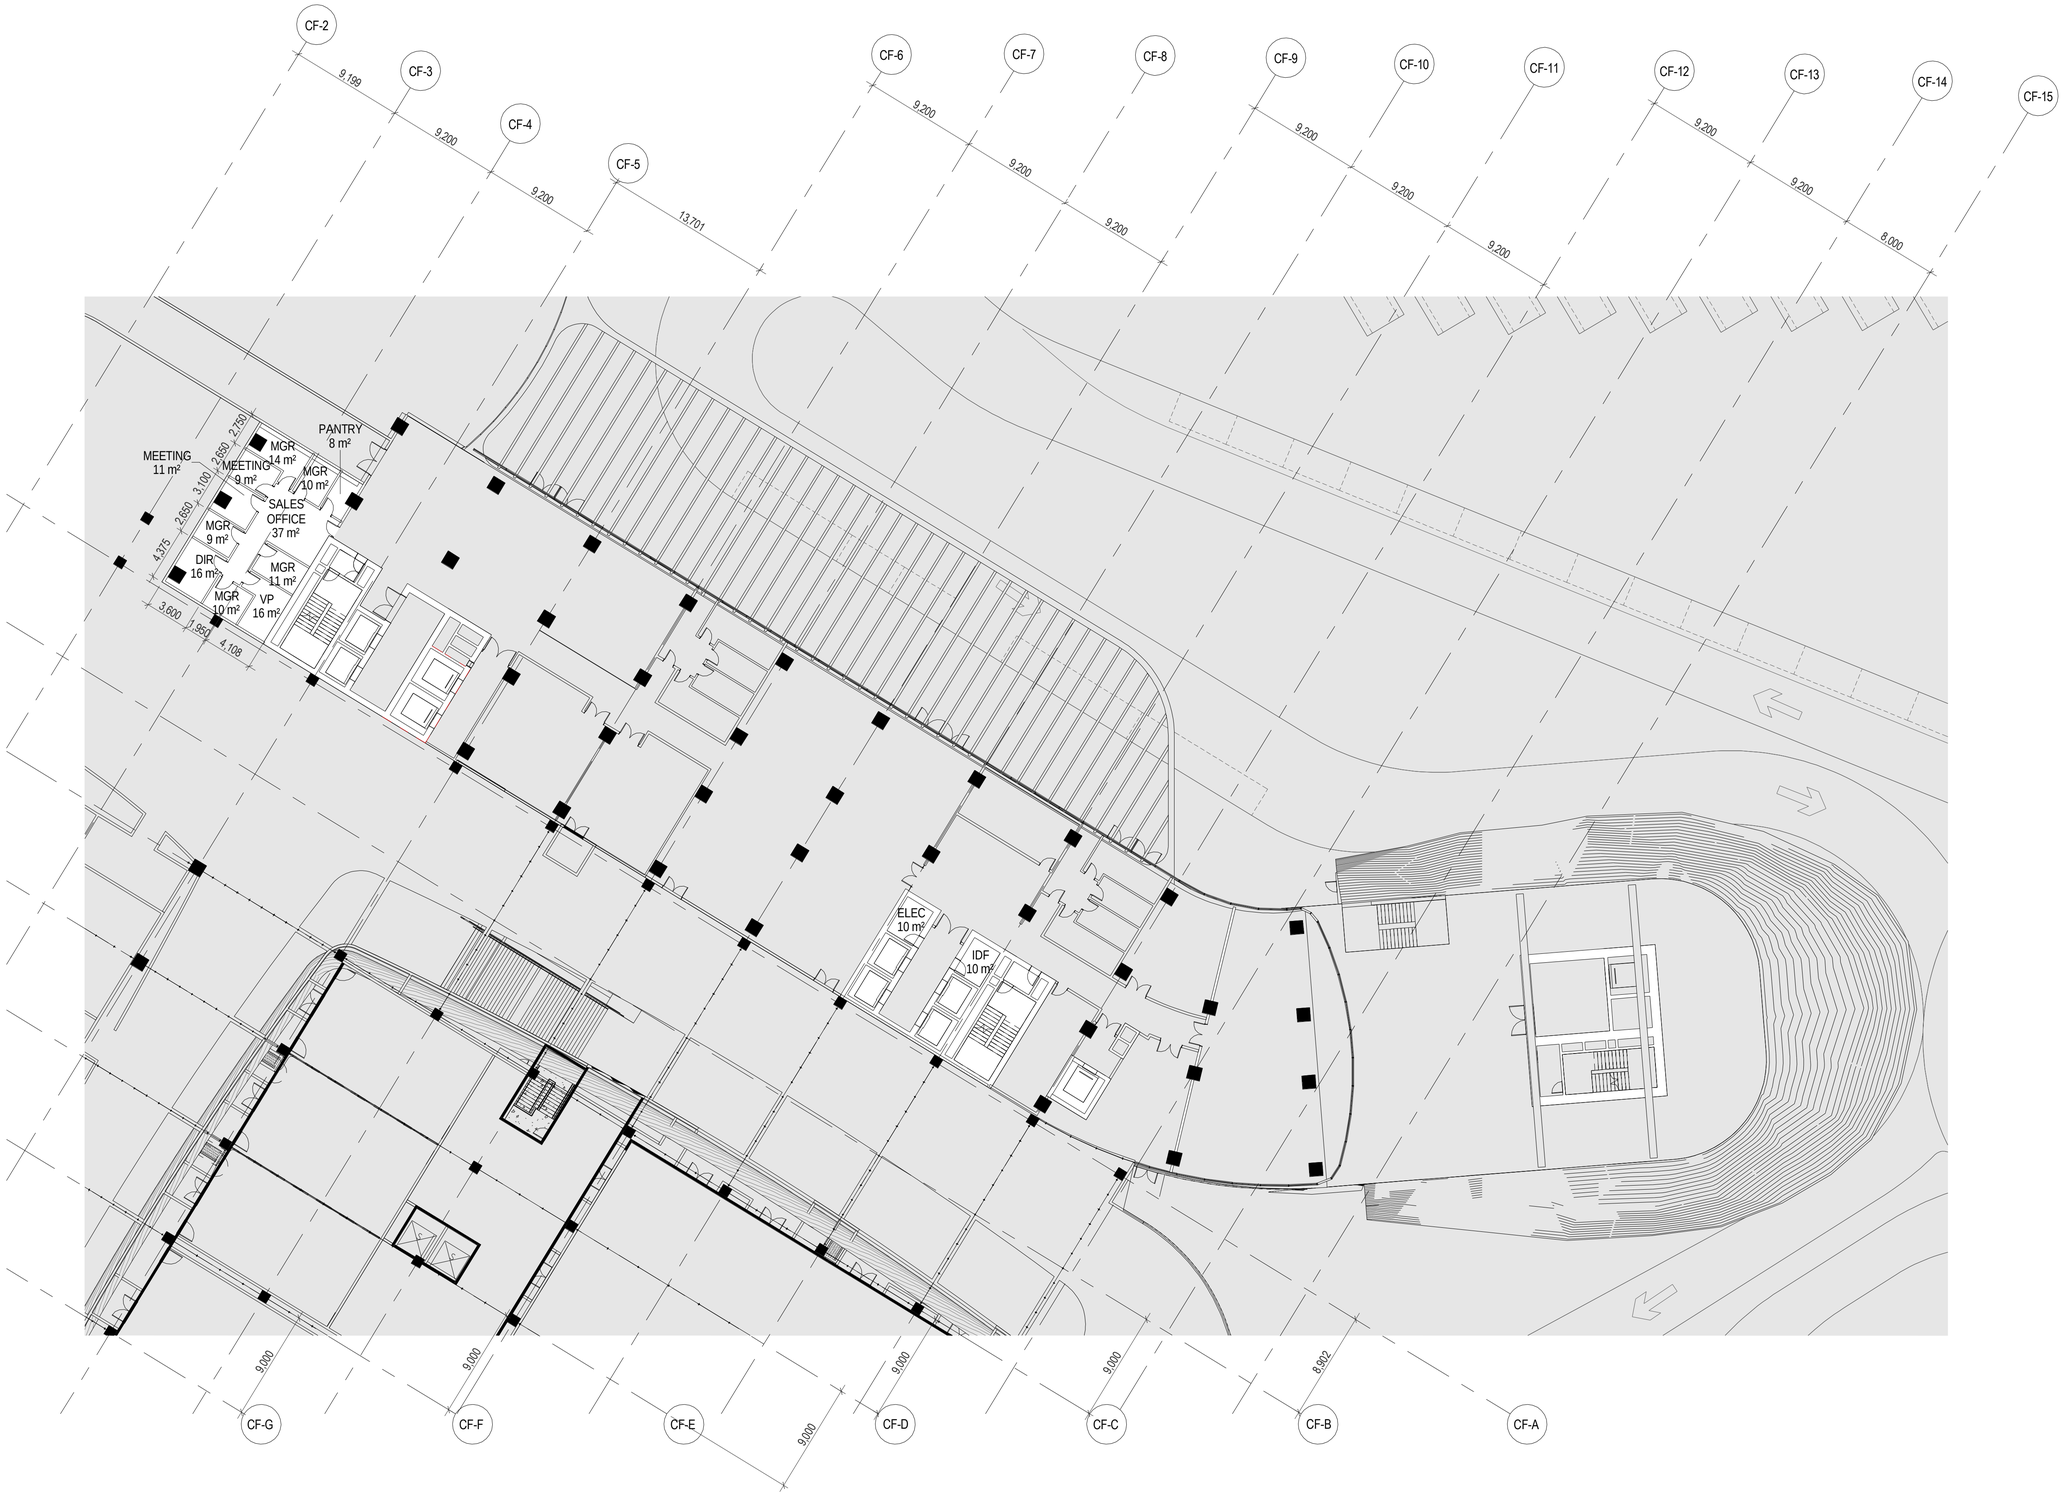


LEGEND

REFER OTHER CHAPTERS

INCHEON - REPUBLIC OF

PROJECT NUMBER
170031-00

| REV. | DATE | DESCRIPTION |
|---|---|---|
| A | 05/18/2017 | 100% SD |

NOT FOR CONSTRUCTION

DRAWING TITLE

BOH (CONFERENCE HOTEL) - DETAILED PARTIAL PLAN - LEVEL 4 +16500

Drawn: Author | Checked: Checker | Approved: Approver

SCALE 1 : 250

NORTH

ISSUE 05/18/2017

SHEET A1

SEQUENCE
AED-DE-SD-

DRAWING
AR-BHX-2000

ALL UNITS ARE IN MILLIMETERS UNLESS NOTED OTHERWISE

C:\Projects\170031-00_IK_Sheet_BOH_fabio.parng.rvt

2017/5/18 22:41:31

DRAWINGS ILLUSTRATE DESIGN INTENT ONLY AND ARE NOT FOR USE AS CONSTRUCTION DOCUMENTS. WHERE APPLICABLE, INFORMATION FROM CONSULTANTS DOCUMENTATION HAS BEEN SHOWN TO CONVEY DESIRED LOCATIONS AND RELATIONSHIPS.

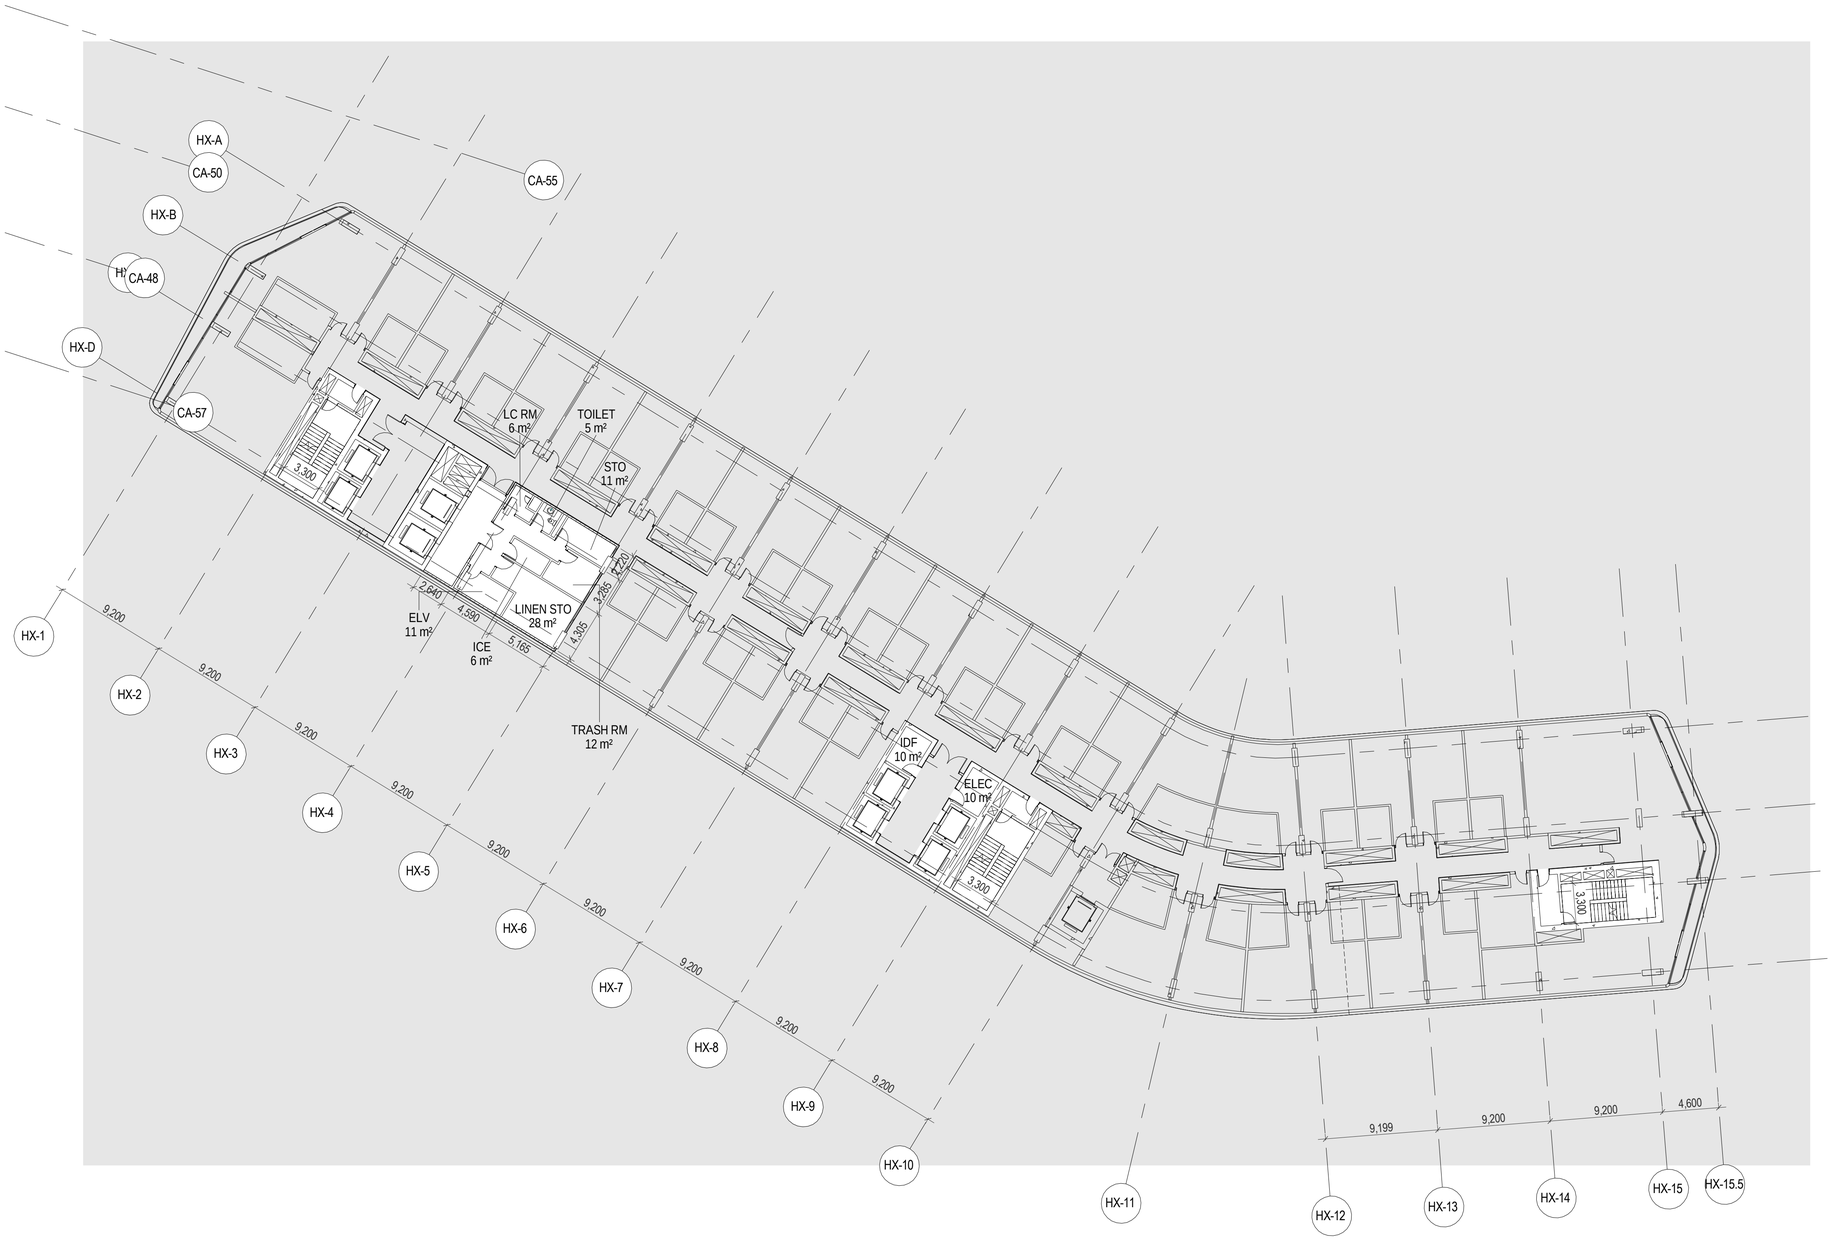


## SHEET NOTES

## SHEET NOTES

## KEYNOTES

## GENERAL NOTES

INCHEON - REPUBLIC OF

PROJECT NUMBER

170031-00

| REV. | DATE | DESCRIPTION |
|---|---|---|
| C | 05/18/2017 | 100% SD |
| B | 05/05/2017 | 75% SD |
| A | 03/17/2017 | 50% SD |

NOT FOR CONSTRUCTION

DRAWING TITLE

BOH (CONFERENCE HOTEL) - DETAILED PARTIAL PLAN - LEVEL 6 TO 12

Drawn: Author | Checked: Checker | Approved: Approver

SCALE 1 : 250

NORTH

ISSUE 05/18/2017

SHEET A1

SEQUENCE AED-DE-SD-

DRAWING AR-BHX-2001

ALL UNITS ARE IN MILLIMETERS UNLESS NOTED OTHERWISE

C:\Projects\170031-00_IK_Sheet_BOH_fatio.pang.rvt

2017/5/18 22:41:34

DRAWINGS ILLUSTRATE DESIGN INTENT ONLY AND ARE NOT FOR USE AS CONSTRUCTION DOCUMENTS. WHERE APPLICABLE, INFORMATION FROM CONSULTANTS DOCUMENTATION HAS BEEN SHOWN TO CONVEY DESIRED LOCATIONS AND RELATIONSHIPS.

| BOH (FAMILY HOTEL) CHAPTER | | | | | | | | | | | | |
|---|---|---|---|---|---|---|---|---|---|---|---|---|
| Drawing No. | Sheet Name | Scale | Size | MAR 50% SD | APR 75% SD | MAY 100% SD | JUN 20% DD | JUL 40% DD | AUG 60% DD | SEP 80% DD | OCT 100% DD | Owner |
| SHEET INDEX / NOTES / LEGEND | | | | | | | | | | | | |
| AED-DE-SD-AR-BHF-0001 | BOH (FAMILY HOTEL) - SHEET INDEX | NTS | A1 | | x | x | | | | | | Aedas |
| DETAIL PARTIAL PLAN | | | | | | | | | | | | |
| AED-DE-SD-AR-BHF-2001 | BOH (FAMILY HOTEL) - DETAILED PARTIAL PLAN - LEVEL 6 TO 12 | 1:250 | A1 | x | x | x | | | | | | Aedas |
| DETAIL PARTIAL DIMENSION PLAN | | | | | | | | | | | | |
| AED-DE-SD-AR-BHF-2101 | BOH (FAMILY HOTEL) - DETAILED PARTIAL DIMENSION PLAN - LEVEL 6 TO 12 | 1:250 | A1 | | | | | | | | | Aedas |
| DETAIL PARTIAL ROOF PLAN | | | | | | | | | | | | |
| AED-DE-SD-AR-BHF-2201 | BOH (FAMILY HOTEL) - DETAILED ROOF PLAN - OUTDOOR MEP PLANT LAYOUT | 1:250 | A1 | | | | | | | | | Aedas |
| DETAIL PARTIAL RCP | | | | | | | | | | | | |
| AED-DE-SD-AR-BHF-3101 | BOH (FAMILY HOTEL) - DETAILED PARTIAL RCP - LEVEL 6 TO 12 | 1:250 | A1 | | | | | | | | | Aedas |
| COMPONENT DETAILED PLAN | | | | | | | | | | | | |
| AED-DE-SD-AR-BHF-7001 | BOH (FAMILY HOTEL) - BOH ELEVATOR LOBBY - DETAILED PLAN / RCP / ELEVATIONS | 1:100/1:50 | A1 | | | | | | | | | Aedas |
| BOH VERTICAL CIRCULATION | | | | | | | | | | | | |
| AED-DE-SD-AR-BHF-8001 | BOH (FAMILY HOTEL) - EGRESS STAIRCASE SECTION - ST-HF1 | 1:100 | A1 | | | | | | | | | Aedas |
| AED-DE-SD-AR-BHF-8002 | BOH (FAMILY HOTEL) - EGRESS STAIRCASE SECTION - ST-HF2 | 1:100 | A1 | | | | | | | | | Aedas |
| AED-DE-SD-AR-BHF-8003 | BOH (FAMILY HOTEL) - EGRESS STAIRCASE SECTION - ST-HF3 | 1:100 | A1 | | | | | | | | | Aedas |
| DETAILS | | | | | | | | | | | | |
| AED-DE-SD-AR-BHF-9101 | BOH (FAMILY HOTEL) - ELEVATOR LOBBY DETAILS | AS SHOWN | A1 | | | | | | | | | Aedas |

INCHEON - REPUBLIC OF

PROJECT NUMBER

170031-00

| REV. | DATE | DESCRIPTION |
|---|---|---|
| B | 05/18/2017 | 100% SD |
| A | 05/05/2017 | 75% SD |

NOT FOR CONSTRUCTION

DRAWING TITLE

BOH (FAMILY HOTEL) - SHEET INDEX

Drawn: Author | Checked: Checker | Approved: Approver

SCALE

NORTH

ISSUE: 05/18/2017

SHEET: A1

SEQUENCE: AED-DE-SD-

DRAWING: AR-BHF-0001

ALL UNITS ARE IN MILLIMETERS UNLESS NOTED OTHERWISE

AED-DE-SD-AR-BHF-0001

C:\Projects\170031-00_IK_Sheet_BOH_fabio.parng.rvt

2017/5/18 22:41:16

DRAWINGS ILLUSTRATE DESIGN INTENT ONLY AND ARE NOT FOR USE AS CONSTRUCTION DOCUMENTS. WHERE APPLICABLE, INFORMATION FROM CONSULTANTS DOCUMENTATION HAS BEEN SHOWN TO CONVEY DESIRED LOCATIONS AND RELATIONSHIPS.




## SHEET NOTES

## SHEET NOTES

## KEYNOTES

## GENERAL NOTES

INCHEON - REPUBLIC OF

PROJECT NUMBER
170031-00

| REV. | DATE | DESCRIPTION |
|---|---|---|
| C | 05/18/2017 | 100% SD |
| B | 05/05/2017 | 75% SD |
| A | 03/17/2017 | 50% SD |

NOT FOR CONSTRUCTION

DRAWING TITLE

BOH (FAMILY HOTEL) -
DETAILED PARTIAL PLAN -
LEVEL 6 TO 12

Drawn: Author | Checked: Checker | Approved: Approver

SCALE 1 : 250

NORTH

ISSUE
05/18/2017

SHEET
A1

SEQUENCE
AED-DE-SD-

DRAWING
AR-BHF-2001

ALL UNITS ARE IN MILLIMETERS UNLESS NOTED OTHERWISE

C:\Projects\170031-00_IK_Sheet_BOH_fabio.pang.rvt

2017/5/18 22:41:20

DRAWINGS ILLUSTRATE DESIGN INTENT ONLY AND ARE NOT FOR USE AS CONSTRUCTION DOCUMENTS. WHERE APPLICABLE, INFORMATION FROM CONSULTANTS DOCUMENTATION HAS BEEN SHOWN TO CONVEY DESIRED LOCATIONS AND RELATIONSHIPS.

| BOH CHAPTER | | | | | | | | | | | | | |
|---|---|---|---|---|---|---|---|---|---|---|---|---|---|
| Drawing No. | Sheet Name | Scale | Size | MAR 50% SD | APR 75%SD | MAY 100% SD | JUN 20% DD | JUL 40% DD | AUG 60% DD | SEP 80% DD | OCT 100% DD | Owner |
| AED-DE-SD-AR-BOH-0001 | BOH - SHEET INDEX | NTS | A1 | x | x | x | | | | | | Aedas |
| SHEET INDEX / NOTES / LEGEND | | | | | | | | | | | | |
| AED-DE-SD-AR-BOH-0002 | BOH - NOTES & LEGENDS | NTS | A1 | x | x | x | | | | | | Aedas |
| DEMARCATION & KEY PLAN | | | | | | | | | | | | |
| AED-DE-SD-AR-BOH-0010 | BOH - DEMARCATION & KEY PLAN - OVERALL LEVEL 00 +0 | 1:1000 | A0 | x | x | x | | | | | | Aedas |
| AED-DE-SD-AR-BOH-0011 | BOH - DEMARCATION & KEY PLAN - OVERALL LEVEL 01 +3500 | 1:1000 | A0 | x | x | x | | | | | | Aedas |
| AED-DE-SD-AR-BOH-0012 | BOH - DEMARCATION & KEY PLAN - OVERALL LEVEL 02 +7000 | 1:1000 | A0 | x | x | x | | | | | | Aedas |
| AED-DE-SD-AR-BOH-0013 | BOH - DEMARCATION & KEY PLAN - OVERALL LEVEL 03 +10500 | 1:1000 | A0 | x | x | x | | | | | | Aedas |
| AED-DE-SD-AR-BOH-0014 | BOH - DEMARCATION & KEY PLAN - OVERALL LEVEL 04 +16500 | 1:1000 | A0 | x | x | x | | | | | | Aedas |
| AED-DE-SD-AR-BOH-0015 | BOH - DEMARCATION & KEY PLAN - OVERALL LEVEL 05 +22500 | 1:1000 | A0 | x | x | x | | | | | | Aedas |
| AED-DE-SD-AR-BOH-0021 | BOH - DEMARCATION & KEY PLAN - ECO HOTEL LEVEL 6 TO 9 | 1:1000/1:500 | A0 | | | | | | | | | Aedas |
| AED-DE-SD-AR-BOH-0022 | BOH - DEMARCATION & KEY PLAN - ECO HOTEL LEVEL 10 TO 13 | 1:1000/1:500 | A0 | | | | | | | | | Aedas |
| AED-DE-SD-AR-BOH-0031 | BOH - DEMARCATION & KEY PLAN - FAMILY HOTEL LEVEL 5 TO 9 | 1:1000/1:500 | A0 | | | | | | | | | Aedas |
| AED-DE-SD-AR-BOH-0032 | BOH - DEMARCATION & KEY PLAN - FAMILY HOTEL LEVEL 10 TO 12 | 1:1000/1:500 | A0 | | | | | | | | | Aedas |
| AED-DE-SD-AR-BOH-0041 | BOH - DEMARCATION & KEY PLAN - CASINO HOTEL LEVEL 6 TO 9 | 1:1000/1:500 | A0 | | | | | | | | | Aedas |
| AED-DE-SD-AR-BOH-0042 | BOH - DEMARCATION & KEY PLAN - CASINO HOTEL LEVEL 10 TO 12 | 1:1000/1:500 | A0 | | | | | | | | | Aedas |
| AED-DE-SD-AR-BOH-0051 | BOH - DEMARCATION & KEY PLAN - CONFERENCE CENTER HOTEL LEVEL 6 TO 9 | 1:1000/1:500 | A0 | | | | | | | | | Aedas |
| AED-DE-SD-AR-BOH-0052 | BOH - DEMARCATION & KEY PLAN - CONFERENCE CENTER HOTEL LEVEL 10 TO 12 | 1:1000/1:500 | A0 | | | | | | | | | Aedas |
| DOOR SCHEDULE | | | | | | | | | | | | |
| AED-DE-SD-AR-BOH-0101 | BOH - DOOR SCHEDULE | NTS | A1 | | | | | | | | | Aedas |
| DOOR TYPES | | | | | | | | | | | | |
| AED-DE-SD-AR-BOH-0151 | BOH - DOOR TYPES & SHUTTER TYPES SCHEDULE | NTS | A1 | | x | x | | | | | | Aedas |
| PARTITION TYPES | | | | | | | | | | | | |
| AED-DE-SD-AR-BOH-0301 | BOH - PARTITION TYPES | NTS | A1 | | | | | | | | | Aedas |
| AREA PLAN & SUMMARY | | | | | | | | | | | | |
| AED-DE-SD-AR-BOH-0401 | BOH - AREA SUMMARY | NTS | A1 | | x | x | | | | | | Aedas |
| AED-DE-SD-AR-BOH-0410-1 | BOH - AREA PLAN (FUNCTION) - LEVEL 0 | 1:1500 | A1 | | x | x | | | | | | Aedas |
| AED-DE-SD-AR-BOH-0410-2 | BOH - AREA PLAN (ZONING) - LEVEL 0 | 1:1500 | A1 | | x | x | | | | | | Aedas |
| AED-DE-SD-AR-BOH-0411-1 | BOH - AREA PLAN (FUNCTION) - LEVEL 1 | 1:1500 | A1 | | x | x | | | | | | Aedas |
| AED-DE-SD-AR-BOH-0411-2 | BOH - AREA PLAN (ZONING) - LEVEL 1 | 1:1500 | A1 | | x | x | | | | | | Aedas |
| AED-DE-SD-AR-BOH-0412-1 | BOH - AREA PLAN (FUNCTION) - LEVEL 2 | 1:1500 | A1 | | x | x | | | | | | Aedas |
| AED-DE-SD-AR-BOH-0412-2 | BOH - AREA PLAN (ZONING) - LEVEL 2 | 1:1500 | A1 | | x | x | | | | | | Aedas |
| AED-DE-SD-AR-BOH-0413-1 | BOH - AREA PLAN (FUNCTION) - LEVEL 3 | 1:1500 | A1 | | x | x | | | | | | Aedas |
| AED-DE-SD-AR-BOH-0413-2 | BOH - AREA PLAN (ZONING) - LEVEL 3 | 1:1500 | A1 | | x | x | | | | | | Aedas |
| AED-DE-SD-AR-BOH-0414-1 | BOH - AREA PLAN (FUNCTION) - LEVEL 4 | 1:1500 | A1 | | x | x | | | | | | Aedas |
| AED-DE-SD-AR-BOH-0414-2 | BOH - AREA PLAN (ZONING) - LEVEL 4 | 1:1500 | A1 | | x | x | | | | | | Aedas |
| AED-DE-SD-AR-BOH-0421 | BOH - AREA PLAN - ECO HOTEL | NTS | A1 | | | | | | | | | Aedas |
| AED-DE-SD-AR-BOH-0431 | BOH - AREA PLAN - FAMILY HOTEL | NTS | A1 | | | | | | | | | Aedas |
| AED-DE-SD-AR-BOH-0441 | BOH - AREA PLAN - CASINO HOTEL | NTS | A1 | | | | | | | | | Aedas |
| AED-DE-SD-AR-BOH-0451 | BOH - AREA PLAN - CONFERENCE HOTEL | NTS | A1 | | | | | | | | | Aedas |
| FIRE & LIFE SAFETY - EXITING STRATEGY | | | | | | | | | | | | |
| AED-DE-SD-AR-BOH-0501-1 | BOH - EXITING STRATEGY - ENLARGED LEVEL 1 - SHEET 1 | 1:500 | A1 | | x | x | | | | | | Aedas |
| AED-DE-SD-AR-BOH-0501-2 | BOH - EXITING STRATEGY - ENLARGED LEVEL 1 - SHEET 2 | 1:500 | A1 | | x | x | | | | | | Aedas |
| AED-DE-SD-AR-BOH-0501-3 | BOH - EXITING STRATEGY - ENLARGED LEVEL 1 - SHEET 3 | 1:500 | A1 | | x | x | | | | | | Aedas |
| AED-DE-SD-AR-BOH-0502-1 | BOH - EXITING STRATEGY - ENLARGED LEVEL 2 - SHEET 1 | 1:500 | A1 | | x | x | | | | | | Aedas |
| LIFE SAFETY - FIRE SEGREGATION PLANS | | | | | | | | | | | | |
| AED-DE-SD-AR-BOH-0600 | BOH - FIRE SEGREGATION / COMPARTMENT PLAN - OVERALL LEVEL 0 | 1:500 | A1 | | x | x | | | | | | Aedas |
| AED-DE-SD-AR-BOH-0601 | BOH - FIRE SEGREGATION / COMPARTMENT PLAN - OVERALL LEVEL 1 | 1:500 | A1 | | x | x | | | | | | Aedas |
| AED-DE-SD-AR-BOH-0602 | BOH - FIRE SEGREGATION / COMPARTMENT PLAN - OVERALL LEVEL 2 | 1:1500 | A1 | | x | x | | | | | | Aedas |
| ENLARGED PLAN | | | | | | | | | | | | |
| AED-DE-SD-AR-BOH-1000-1 | BOH - ENLARGED PLAN - LEVEL 00 +0 - SHEET 1 | 1:500 | A1 | x | x | x | | | | | | Aedas |
| AED-DE-SD-AR-BOH-1001-1 | BOH - ENLARGED PLAN - LEVEL 01 +3500 - SHEET 1 | 1:500 | A1 | x | x | x | | | | | | Aedas |
| AED-DE-SD-AR-BOH-1001-2 | BOH - ENLARGED PLAN - LEVEL 01 +3500 - SHEET 2 | 1:500 | A1 | x | x | x | | | | | | Aedas |
| AED-DE-SD-AR-BOH-1001-3 | BOH - ENLARGED PLAN - LEVEL 01 +3500 - SHEET 3 | 1:500 | A1 | x | x | x | | | | | | Aedas |
| AED-DE-SD-AR-BOH-1002-1 | BOH - ENLARGED PLAN - LEVEL 02 +7000 - SHEET 1 | 1:500 | A1 | x | x | x | | | | | | Aedas |
| DETAIL PARTIAL SLAB PLAN | | | | | | | | | | | | |
| AED-DE-SD-AR-BOH-1201-1 | BOH - DETAILED PARTIAL SLAB PLAN - LEVEL 1 - SHEET 1 | 1:500 | A1 | | | | | | | | | Aedas |
| AED-DE-SD-AR-BOH-1201-2 | BOH - DETAILED PARTIAL SLAB PLAN - LEVEL 1 - SHEET 2 | 1:500 | A1 | | | | | | | | | Aedas |
| AED-DE-SD-AR-BOH-1201-3 | BOH - DETAILED PARTIAL SLAB PLAN - LEVEL 1 - SHEET 3 | 1:500 | A1 | | | | | | | | | Aedas |
| AED-DE-SD-AR-BOH-1202-1 | BOH - DETAILED PARTIAL SLAB PLAN - LEVEL 2 - SHEET 1 | 1:500 | A1 | | | | | | | | | Aedas |
| DETAIL PARTIAL PLAN | | | | | | | | | | | | |
| AED-DE-SD-AR-BOH-2001-1 | BOH - DETAILED PARTIAL PLAN - LEVEL 01 +3500 - SHEET 1 | 1:250 | A1 | x | x | x | | | | | | Aedas |
| AED-DE-SD-AR-BOH-2001-2 | BOH - DETAILED PARTIAL PLAN - LEVEL 01 +3500 - SHEET 2 | 1:250 | A1 | x | x | x | | | | | | Aedas |
| AED-DE-SD-AR-BOH-2001-3 | BOH - DETAILED PARTIAL PLAN - LEVEL 01 +3500 - SHEET 3 | 1:250 | A1 | x | x | x | | | | | | Aedas |
| AED-DE-SD-AR-BOH-2001-4 | BOH - DETAILED PARTIAL PLAN - LEVEL 01 +3500 - SHEET 4 | 1:250 | A1 | x | x | x | | | | | | Aedas |
| AED-DE-SD-AR-BOH-2001-5 | BOH - DETAILED PARTIAL PLAN - LEVEL 01 +3500 - SHEET 5 | 1:250 | A1 | x | x | x | | | | | | Aedas |
| AED-DE-SD-AR-BOH-2001-6 | BOH - DETAILED PARTIAL PLAN - LEVEL 01 +3500 - SHEET 6 | 1:250 | A1 | x | x | x | | | | | | Aedas |
| AED-DE-SD-AR-BOH-2001-7 | BOH - DETAILED PARTIAL PLAN - LEVEL 01 +3500 - SHEET 7 | 1:250 | A1 | x | x | x | | | | | | Aedas |
| AED-DE-SD-AR-BOH-2001-8 | BOH - DETAILED PARTIAL PLAN - LEVEL 01 +3500 - SHEET 8 | 1:250 | A1 | x | x | x | | | | | | Aedas |
| AED-DE-SD-AR-BOH-2001-9 | BOH - DETAILED PARTIAL PLAN - LEVEL 01 +3500 - SHEET 9 | 1:250 | A1 | x | x | x | | | | | | Aedas |
| AED-DE-SD-AR-BOH-2001-10 | BOH - DETAILED PARTIAL PLAN - LEVEL 1 - SHEET 10 | 1:250 | A1 | | | | | | | | | Aedas |
| AED-DE-SD-AR-BOH-2001-11 | BOH - DETAILED PARTIAL PLAN - LEVEL 1 - SHEET 11 | 1:250 | A1 | | | | | | | | | Aedas |
| AED-DE-SD-AR-BOH-2002-1 | BOH - DETAILED PARTIAL PLAN - LEVEL 2 - SHEET 1 | 1:250 | A1 | | x | x | | | | | | Aedas |
| AED-DE-SD-AR-BOH-2002-2 | BOH - DETAILED PARTIAL PLAN - LEVEL 2 - SHEET 2 | 1:250 | A1 | | x | x | | | | | | Aedas |
| DETAIL PARTIAL DIMENSION PLAN | | | | | | | | | | | | |
| AED-DE-SD-AR-BOH-2101-1 | BOH - DETAILED PARTIAL DIMENSION PLAN - LEVEL 1 - SHEET 1 | 1:250 | A1 | | | | | | | | | Aedas |
| AED-DE-SD-AR-BOH-2101-2 | BOH - DETAILED PARTIAL DIMENSION PLAN - LEVEL 1 - SHEET 2 | 1:250 | A1 | | | | | | | | | Aedas |
| AED-DE-SD-AR-BOH-2101-3 | BOH - DETAILED PARTIAL DIMENSION PLAN - LEVEL 1 - SHEET 3 | 1:250 | A1 | | | | | | | | | Aedas |
| AED-DE-SD-AR-BOH-2101-4 | BOH - DETAILED PARTIAL DIMENSION PLAN - LEVEL 1 - SHEET 4 | 1:250 | A1 | | | | | | | | | Aedas |
| AED-DE-SD-AR-BOH-2101-5 | BOH - DETAILED PARTIAL DIMENSION PLAN - LEVEL 1 - SHEET 5 | 1:250 | A1 | | | | | | | | | Aedas |
| AED-DE-SD-AR-BOH-2102-1 | BOH - DETAILED PARTIAL DIMENSION PLAN - LEVEL 2 - SHEET 1 | 1:250 | A1 | | | | | | | | | Aedas |
| AED-DE-SD-AR-BOH-2102-2 | BOH - DETAILED PARTIAL DIMENSION PLAN - LEVEL 2 - SHEET 2 | 1:250 | A1 | | | | | | | | | Aedas |
| ENLARGED RCP | | | | | | | | | | | | |
| AED-DE-SD-AR-BOH-3001-1 | BOH - ENLARGED RCP - LEVEL 1 - SHEET 1 | 1:500 | A1 | | | | | | | | | Aedas |
| AED-DE-SD-AR-BOH-3001-2 | BOH - ENLARGED RCP - LEVEL 1 - SHEET 2 | 1:500 | A1 | | | | | | | | | Aedas |
| AED-DE-SD-AR-BOH-3002-1 | BOH - ENLARGED RCP - LEVEL 2 - SHEET 1 | 1:500 | A1 | | | | | | | | | Aedas |
| DETAIL PARTIAL RCP | | | | | | | | | | | | |
| AED-DE-SD-AR-BOH-3101-1 | BOH - DETAILED PARTIAL RCP - LEVEL 1 - SHEET 1 | 1:250 | A1 | | | | | | | | | Aedas |
| AED-DE-SD-AR-BOH-3101-2 | BOH - DETAILED PARTIAL RCP - LEVEL 1 - SHEET 2 | 1:250 | A1 | | | | | | | | | Aedas |
| AED-DE-SD-AR-BOH-3101-3 | BOH - DETAILED PARTIAL RCP - LEVEL 1 - SHEET 3 | 1:250 | A1 | | | | | | | | | Aedas |
| AED-DE-SD-AR-BOH-3101-4 | BOH - DETAILED PARTIAL RCP - LEVEL 1 - SHEET 4 | 1:250 | A1 | | | | | | | | | Aedas |
| AED-DE-SD-AR-BOH-3102-1 | BOH - DETAILED PARTIAL RCP - LEVEL 2 - SHEET 1 | 1:250 | A1 | | | | | | | | | Aedas |
| AED-DE-SD-AR-BOH-3102-2 | BOH - DETAILED PARTIAL RCP - LEVEL 2 - SHEET 2 | 1:250 | A1 | | | | | | | | | Aedas |
| COMPONENT DETAILED PLAN | | | | | | | | | | | | |
| AED-DE-SD-AR-BOH-7001-1 | BOH - TOILET - DETAILED PLAN / RCP / ELEVATIONS - SHEET 1 | 1:100/1:50 | A1 | | | | | | | | | Aedas |
| AED-DE-SD-AR-BOH-7001-2 | BOH - TOILET - DETAILED PLAN / RCP / ELEVATIONS - SHEET 2 | 1:100/1:50 | A1 | | | | | | | | | Aedas |
| AED-DE-SD-AR-BOH-7001-3 | BOH - TOILET - DETAILED PLAN / RCP / ELEVATIONS - SHEET 3 | 1:100/1:50 | A1 | | | | | | | | | Aedas |
| AED-DE-SD-AR-BOH-7001-4 | BOH - TOILET - DETAILED PLAN / RCP / ELEVATIONS - SHEET 4 | 1:100/1:50 | A1 | | | | | | | | | Aedas |
| AED-DE-SD-AR-BOH-7011-1 | BOH - MAIN KITCHEN - DETAILED PLAN / RCP / ELEVATIONS - SHEET 1 | 1:100/1:50 | A1 | | | | | | | | | Aedas |
| AED-DE-SD-AR-BOH-7011-2 | BOH - MAIN KITCHEN - DETAILED PLAN / RCP / ELEVATIONS - SHEET 2 | 1:100/1:50 | A1 | | | | | | | | | Aedas |
| AED-DE-SD-AR-BOH-7011-3 | BOH - MAIN KITCHEN - DETAILED PLAN / RCP / ELEVATIONS - SHEET 3 | 1:100/1:50 | A1 | | | | | | | | | Aedas |
| AED-DE-SD-AR-BOH-7011-4 | BOH - MAIN KITCHEN - DETAILED PLAN / RCP / ELEVATIONS - SHEET 4 | 1:100/1:50 | A1 | | | | | | | | | Aedas |
| AED-DE-SD-AR-BOH-7011-5 | BOH - MAIN KITCHEN - DETAILED PLAN / RCP / ELEVATIONS - SHEET 5 | 1:100/1:50 | A1 | | | | | | | | | Aedas |
| AED-DE-SD-AR-BOH-7011-6 | BOH - MAIN KITCHEN - DETAILED PLAN / RCP / ELEVATIONS - SHEET 6 | 1:100/1:50 | A1 | | | | | | | | | Aedas |
| AED-DE-SD-AR-BOH-7021-1 | BOH - TEAM DINNER - DETAILED FUNITURE LAYOUT PLAN - SHEET 1 | 1:100/1:50 | A1 | | | | | | | | | Aedas |
| AED-DE-SD-AR-BOH-7021-2 | BOH - TEAM DINNER - DETAILED FUNITURE LAYOUT PLAN - SHEET 2 | 1:100/1:50 | A1 | | | | | | | | | Aedas |
| AED-DE-SD-AR-BOH-7022-1 | BOH - TEAM DINNER - DETAILED FLOOR FINISH PLAN - SHEET 1 | 1:100/1:50 | A1 | | | | | | | | | Aedas |
| AED-DE-SD-AR-BOH-7022-2 | BOH - TEAM DINNER - DETAILED FLOOR FINISH PLAN - SHEET 2 | 1:100/1:50 | A1 | | | | | | | | | Aedas |
| AED-DE-SD-AR-BOH-7023-1 | BOH - TEAM DINNER - DETAILED RCP - SHEET 1 | 1:100/1:50 | A1 | | | | | | | | | Aedas |

| BOH CHAPTER | | | | | | | | | | | | | |
|---|---|---|---|---|---|---|---|---|---|---|---|---|---|
| Drawing No. | Sheet Name | Scale | Size | MAR 50% SD | APR 75%S D | MAY 100% SD | JUN 20% DD | JUL 40% DD | AUG 60% DD | SEP 80% DD | OCT 100% DD | Owner |
| AED-DE-SD-AR-BOH-7023-2 | BOH - TEAM DINNER - DETAILED RCP - SHEET 2 | 1:100/1:50 | A1 | | | | | | | | | Aedas |
| AED-DE-SD-AR-BOH-7024-1 | BOH - TEAM DINNER - DETAILED ELEVATIONS - SHEET 1 | 1:100/1:50 | A1 | | | | | | | | | Aedas |
| AED-DE-SD-AR-BOH-7024-2 | BOH - TEAM DINNER - DETAILED ELEVATIONS - SHEET 2 | 1:100/1:50 | A1 | | | | | | | | | Aedas |
| ENTRY DETAILED PLAN | | | | | | | | | | | | |
| AED-DE-SD-AR-BOH-7101 | BOH - STAFF ENTRANCE - DETAILED PLAN | 1:50 | A1 | | | | | | | | | Aedas |
| BOH VERTICAL CIRCULATION | | | | | | | | | | | | |
| AED-DE-SD-AR-BOH-8001 | BOH / EGRESS STAIRCASE SECTION - ST-1 | 1:100 | A1 | | | | | | | | | Aedas |
| AED-DE-SD-AR-BOH-8002 | BOH / EGRESS STAIRCASE SECTION - ST-2 | 1:100 | A1 | | | | | | | | | Aedas |
| AED-DE-SD-AR-BOH-8003 | BOH / EGRESS STAIRCASE SECTION - ST-3 | 1:100 | A1 | | | | | | | | | Aedas |
| AED-DE-SD-AR-BOH-8004 | BOH / EGRESS STAIRCASE SECTION - ST-4 | 1:100 | A1 | | | | | | | | | Aedas |
| DETAILS | | | | | | | | | | | | |
| AED-DE-SD-AR-BOH-9001-1 | BOH - FINISH SET SCHEDULE - SHEET 1 | AS SHOWN | A1 | | x | x | | | | | | Aedas |
| AED-DE-SD-AR-BOH-9001-2 | BOH - FINISH SET SCHEDULE - SHEET 2 | AS SHOWN | A1 | | x | x | | | | | | Aedas |
| AED-DE-SD-AR-BOH-9001-3 | BOH - FINISH SET SCHEDULE - SHEET 3 | AS SHOWN | A1 | | x | x | | | | | | Aedas |
| AED-DE-SD-AR-BOH-9001-4 | BOH - FINISH SET SCHEDULE - SHEET 4 | AS SHOWN | A1 | | x | x | | | | | | Aedas |
| AED-DE-SD-AR-BOH-9011 | BOH - FINISHES INTERFACE DETAILS | AS SHOWN | A1 | | | | | | | | | Aedas |
| AED-DE-SD-AR-BOH-9021 | BOH - WALL DETAILS | AS SHOWN | A1 | | | | | | | | | Aedas |
| AED-DE-SD-AR-BOH-9031 | BOH - WALL PROTECTION DETAILS | AS SHOWN | A1 | | | | | | | | | Aedas |
| AED-DE-SD-AR-BOH-9041 | BOH - SUSPENDED CEILING DETAILS - METAL CEILING PANEL | AS SHOWN | A1 | | | | | | | | | Aedas |
| AED-DE-SD-AR-BOH-9042 | BOH - SUSPENDED CEILING DETAILS - GYPSUM CEILING | AS SHOWN | A1 | | | | | | | | | Aedas |
| AED-DE-SD-AR-BOH-9043 | BOH - SUSPENDED CEILING DETAILS - FIRE RATED CEILING | AS SHOWN | A1 | | | | | | | | | Aedas |
| AED-DE-SD-AR-BOH-9101 | BOH - TOILET DETAILS | AS SHOWN | A1 | | | | | | | | | Aedas |
| AED-DE-SD-AR-BOH-9111 | BOH - KITCHEN DETAILS | AS SHOWN | A1 | | | | | | | | | Aedas |
| AED-DE-SD-AR-BOH-9201 | BOH / EGRESS - STAIRCASE DETAILS | AS SHOWN | A1 | | | | | | | | | Aedas |
| AED-DE-SD-AR-BOH-9211 | BOH - ELEVATOR LOBBY DETAILS | AS SHOWN | A1 | | | | | | | | | Aedas |

INCHEON - REPUBLIC OF

PROJECT NUMBER

170031-00

NOT FOR CONSTRUCTION

| REV. | DATE | DESCRIPTION |
|---|---|---|
| C | 05/18/2017 | 100% SD |
| B | 05/05/2017 | 75% SD |
| A | 03/17/2017 | 50% SD |

DRAWING TITLE

BOH - SHEET INDEX

Drawn: Author | Checked: Checker | Approved: Approver

SCALE

NORTH

ISSUE: 05/18/2017

SHEET: A1

SEQUENCE: AED-DE-SD-

DRAWING: AR-BOH-0001

ALL UNITS ARE IN MILLIMETERS UNLESS NOTED OTHERWISE

AED-DE-SD-AR-BOH-0001

C:\Projects\170031-00_IK_Sheet_BOH_fabio.pang.rvt

2017/5/18 21:54:25

DRAWINGS ILLUSTRATE DESIGN INTENT ONLY AND ARE NOT FOR USE AS CONSTRUCTION DOCUMENTS. WHERE APPLICABLE, INFORMATION FROM CONSULTANTS DOCUMENTATION HAS BEEN SHOWN TO CONVEY DESIRED LOCATIONS AND RELATIONSHIPS.

# GENERAL NOTES

1. DO NOT SCALE ANY DRAWINGS IN THIS SET. ALL DIMENSIONS SHALL TAKE PRECEDENCE OVER SCALE SHOWN ON PLANS, SECTIONS, ELEVATIONS AND DETAILS. ALL DIMENSIONS TO BE VERIFIED ON SITE PRIOR TO CONSTRUCTION.

2. LARGE SCALE DRAWINGS SHALL TAKE PRECEDENCE OVER SMALLER SCALE DRAWINGS.

3. WHERE SPECIFIC DIMENSION, DETAILS OR DESIGN INTENT CANNOT BE DETERMINED, CONSULT WITH THE CONSTRUCTION MANAGER PROCEEDING WITH ANY WORK DISCREPANCIES WHICH EXIST BETWEEN DRAWINGS OF DIFFERENT DISCIPLINES SHALL BE BROUGHT TO THE IMMEDIATE ATTENTION OF THE CONSTRUCTION MANAGER.

4. ALL WORKS AND MATERIALS SHALL CONFORM TO THE REQUIREMENTS OF THE 2003 EDITION OF INTERNATIONAL BUILDING CODE (IBC). FOR TOWER PORTION (STARTING AT LEVEL 07 AND ABOVE), MACAU "FIRE PREVENTION AND SAFETY REGULATIONS"(防火安全規章) APPLIES.

5. THIS FACILITY SHALL MEET ALL REQUIREMENTS OF ANSI ACCESSIBLE AND USABLE BUILDINGS AND FACILITIES.

6. TOILET PROVISIONS SHALL FOLLOW SOUTHERN NEVADA AMENDMENTS TO THE 2000 IBC - 11 FEB 2003.

7. THE FIRE RESISTANCE RATING REQUIREMENTS FOR THE FIRE DOORS, HORIZONTAL EXITS, FIRE SEPARATION ELEMENTS, AS SHOWN ON PLANS, SHALL FOLLOW THE 2003 IBC. FOR TOWER PORTION, IT SHALL CONFORM TO THE MACAU "FIRE PREVENTION AND SAFETY REGULATIONS".

8. ALL MATERIALS FOR REFUGE FLOOR WILL BE OF 'MO' CLASS; NON-COMBUSTIBLE.

9. ALL DIMENSIONS SHOWN ARE MILLIMETERS EXCEPT INDICATED OTHERWISE.

10. ALL DIMENSIONS SHOWN ARE TO FACE OF STRUCTURE AT CONCRETE AND MASONRY, AND FACE OF GYPSUM BOARD AT DRYWALL, EXCEPT INDICATED OTHERWISE.

11. WHERE DRAWINGS SHOW ALIGNMENT OF ELEMENTS, ASSUME FACES OF FINISH ALIGN, EXCEPT INDICATED OTHERWISE.

12. CONSTRUCTION SHALL BE PLUMB, LEVEL, AND SQUARE UNLESS OTHERWISE INDICATED ON DRAWINGS.

13. WHERE FIRE RATING IS GIVEN FOR WALLS THE FIRE RATING SHALL APPLY TO ENTIRE PERIMETER ENCLOSURE OF ROOM/ SPACE AND FOR FULL LENGTH AND HEIGHT OF AREAS BEING SEPARATED.

14. WHERE PIPING, DUCTS, CONDUITS, ETC. PENETRATE FIRE RATED FLOOR SLABS AND WALLS, THEY SHALL BE INSTALLED IN A MANNER WHICH WILL PRESERVE FIRE RESISTANT INTEGRITY OF ELEMENT BEING PENETRATED.

15. ALLOW FOR INFILLING OF ALL SLAB OPENINGS WITHIN ALL SERVICES PLANT ROOMS WITH APPROVED FIRESTOPPING MATERIAL, AFTER INSTALLATIONS OF THE SERVICES.

16. WALL TYPES "FLOW" CONTINUOUSLY BETWEEN THE PARALLEL LINES REPRESENTING WALL FACES, CROSSING DOOR OPENINGS, UNTIL STOPPED BY A TYPE BOUNDARY LINE.

17. STAIR DIMENSIONS ARE TO FACE OF FINISHES AT NOSING.

18. STAIR TREAD HEIGHTS ARE EQUAL WITHIN EACH FLIGHT.

19. ALL STAIR TREADS ARE 280MM NOSING TO NOSING UNLESS OTHERWISE DIMENSIONED. TOWER STAIRCASES WHICH STAIR NUMBER WITH PREFIX "T" (e.g. ST-T1, ST-T2...etc), STAIR TREADS ARE 230mm NOSING TO NOSING UNLESS OTHERWISE DIMENSIONED.

20. EXIT DOORS SHALL BE OPERABLE FROM THE INSIDE WITHOUT THE USE OF A KEY OR ANY SPECIAL KNOWLEDGE.

21. STATUTORY SIGNAGE INCLUDING EXIT SIGN IN RETAIL AND F&B SHALL BE PROVIDED IN ACCORDANCE WITH SECTION 1011 IBC 2003 BY FUTURE TENANTS.

22. ALL EXIT AND EXIT DIRECTIONAL SIGNS TO BE INSTALLED IN ACCORDANCE WITH SECTION 1011.1 IBC 2003. REFER GA FLOOR PLANS (AED120054-00_TC-A_20xx SERIES) FOR LOCATIONS. IN CASE OF MULTIPLE EXIT DOORS ARRANGED SIDE BY SIDE, MULTIPLE EXIT SIGNS WILL BE PROVIDED TO ENSURE ALL EXIT DOORS ARE CLEARLY IDENTIFIED TO OCCUPANTS. FOR TOWER PORTION, IT SHALL CONFORM TO THE MACAU "FIRE PREVENTION AND SAFETY REGULATIONS".

23. THE FIRE SEPARATION AND SLAB PLANS (AED120054-00_TC-A_15xx SERIES) ARE TO INDICATE FIRE SEPARATION REQUIREMENTS ONLY. ALL STRUCTURAL MEMBERS (INCLUDING RC COLUMNS, FLOORS, BEARING / SHEAR WALLS, STEEL COLUMNS, ETC.) SHALL HAVE MINIMUM 2 HOURS FIRE RESISTANCE RATING, AND MINIMUM 3 HOURS FIRE RESISTANCE RATING FOR TOWER PORTION.

24. FOR INFORMATION OF R.C., STRUCTURAL R.C. AND STEELWORK, REFER TO STRUCTURAL DRAWINGS.

25. FOR INFORMATION ON STRUCTURES, DRAINAGE, PLUMBING, ETC., REFER TO DRAWINGS OF RELEVANT DISCIPLINE.

# DOOR DIMENSIONING NOTES

1. DOORS ARE DIMENSIONED TO ONE SIDE OF S.O. (STRUCTURAL OPENING) OR CENTER OF S.O. UNO.
2. DOORS NEAR CORNERS ARE 100MM FROM CLOSEST SIDE OF S.O. TO CLOSEST FACE OF DRYWALL, BLOCKWORK OR CONCRETE UNO.
3. DOORS APPROXIMATELY EQUIDISTANT BETWEEN TWO CORNERS ARE CENTERED IN THE WALL WHERE INSTALLED UNO.
4. FOR RECESSED DOORS, RECESS DEPTH IS EQUAL TO WIDEST DOOR LEAF PLUS 20MM UNO; RECESS WIDTH = S.O. + 200MM UNO.
5. MIN. S.O. WIDTH = DOOR LEAF WIDTH + 2 NOS. JAMB DETAIL WIDTH.
6. MIN. S.O. HEIGHT = DOOR LEAF HEIGHT + DOOR UNDERCUT OR THRESHOLD DETAIL + 1 NO. HEAD DETAIL HEIGHT.
7. SCHEDULED S.O. HEIGHT IS MEASURED FROM FINISH FLOOR LEVEL (FFL). ADD DEPTH TO STRUCTURAL SLAB LEVEL (SSL) FOR TOTAL HEIGHT.
8. SCHEDULED S.O. IS MINIMUM; CONTRACTOR MAY OPTIONALLY INCREASE S.O. FOR TOLERANCES OR WORKING SPACE.
9. FILL IN BETWEEN EDGE OF S.O. AND DOOR FRAME WITH CONSTRUCTION TO MATCH ADJACENT WALL TYPE UNO.
10. IN CASE OF ANY CONFLICT OR AMBIGUITY ABOUT DOOR DIMENSIONING, OBTAIN ARCHITECT'S CLARIFICATION BEFORE PROCEEDING.

# LEGEND AND SYMBOLS

## REFLECTED CLG

- ACOUS CLG AND GRID
- xx'-xx" / xx'-xx" — CLG HEIGHT CHANGE
- X'-X" — FIN CLG HEIGHT SYMBOL
- GRID STARTPOINT SYMBOL
- AT1 — CLG FINISH TAG
- MS — MOTION SENSOR
- XX — CLG MTD SPEAKER
- XX — CLG MTD CAMERA
- CLG MTD SPRINKLER HEAD
- CLG MTD SMOKE DETECTOR
- xx xx — CLG MTD STROBE LT
- CLG MTD EXIT SIGNS
- WALL MTD EXIT SIGNS - PARALLEL
- WALL MTD EXIT SIGNS - PERPENDICULAR
- E — DENOTES EXISTING TO REMAIN
- R — DENOTES EXIST TO BE RELOCATED
- ACCESS DOOR

LT FXTRS

- FLORESCENT LT FXTR
- FLORESCENT LT FXTR / EMERGENCY CIRCUIT
- EXIST LT FXTR TO BE REMOVED
- UNDER CAB FLORESCENT FXTR
- FLORESCENT STRIP FXTR
- FLORESCENT PENDANT FXTR
- RECES DOWNLT
- RECES ADJUSTABLE DN LT
- RECES WALL WASHER
- TRACK LTING
- SURFACE MTD LT FXTR
- WALL SCONCE
- $ — LT SWITCH
- D $ — DIMMER SWITCH

MECHANICAL FXTRS

- RETURN AIR
- SUPPLY AIR
- CIRCULAR DIFFUSER
- LINEAR DIFFUSER
- EXHAUST FAN

## ELEVATION INDICATION

- GLASS SYMBOL
- MASONRY COURSING
- WOOD VENEER
- STONE

## FINISH

- XXXX / XXXX — WALL FINISH TAG / BASE FINISH TAG
- EXTENT OF FINISH TYP.
- XXXX — WALL FINISH TAG
- XXXX — SPECIAL FINISH TAG
- XXXX — FLOOR FINISH TAG
- XXXX — CEILING FINISH TAG
- CHANGE IN FLOOR FINISH

## CONSTRUCTION

- 1 — COLUMN GRID REFERENCE NUMBER
- COLUMN GRID LINES AND REFERENCE NUMBER
- EXISTING CONSTRUCTION TO REMAIN
- EXISTING CONSTRUCTION TO BE DEMOLISHED
- NEW PARTITION
- 1 HR. RATED PARTITION
- 2 HR. RATED PARTITION
- 3 HR. RATED PARTITION
- 4 HR. RATED PARTITION
- SMOKE PARTITION
- EGRESS PATH PRIMARY
- EGRESS PATH SECONDARY
- MILLWORK
- MILLWORK ABOVE
- DETAIL NUMBER
- XX / XX.XXX / SIM — SHEET NUMBER / DESCRIPTION OF SIMILAR OR OPPOSITE
- AREA TO BE DETAILED
- LOCATION ON SHEET WHERE ELEVATION IS SHOWN
- 1 / 2 A11.XX — DIRECTION OF ELEVATION / SHEET NUMBER WHERE ELEVATION IS SHOWN
- INTERIOR AND EXTERIOR ELEVATION MARKER
- 1 — REVISION REFERENCE NUMBER
- REVISION CLOUD
- DEPICTING AREA REVISED
- NAME / 1234 — ROOM NAME / ROOM NUMBER
- 01 — SHEETNOTE REFERENCE
- A3A — WALL TYPE REFERENCE / FIRE RATING
- XXX — DOOR REFERENCE NUMBER (REFER TO DOOR SCHEDULE)
- XX / XX — DOOR NUMBER / DOOR TYPE
- XXX / X X — DOOR NUMBER / DOOR TYPE | HARDWARE TYPE
- WINDOW REFERENCE
- XX — NUMBER (REFER TO WINDOW SCHEDULE)
- MW01 — MILLWORK REFERENCE NUMBER (REFER TO MILLWORK SCHEDULE)
- +6" / 0" — ELEVATION DATUM REFERENCE / FLOOR ELEVATION TRANSITION
- MATCH LINE SEE XX/XX — MATCH LINE SYMBOL
- ALIGN — ALIGN WITH ESTABLISHED / ADJACENT SURFACES

WALL MOUNTED LIFE SAFETY EQUIPMENT AND DEVICES

- FIRE WARDEN STATION SYMBOL
- WALL MOUNTED FIRE ALARM STROBE SYMBOL
- FIRE ALARM PULL SYMBOL / FEC
- WALL MOUNTED, FIRE EXTINGUISHER CABINET
- WALL MOUNTED FIRE EXTINGUISHER
- WALL MOUNTED FIRE HOSE CABINET
- WALL MOUNTED FIRE VALVE
- WALL MOUNTED FIRE VALVE CABINET

# ABBREVIATIONS

GENERAL NOTES - ABBREVIATIONS

| GENERAL - Abbreviations | GENERAL - Abbreviations Text |
|---|---|
| A | |
| & | AND |
| ACCESS | ACCESSORY |
| ACOUS | ACOUSTIC(AL) |
| AFF | ABOVE FINISHED FLOOR |
| AL | ALUMINUM |
| ALT | ALTERNATE |
| ANNUNC | ANNUNCIATOR |
| ANOD | ANODIZED |
| APPL | APPLIANCE |
| ARCH | ARCHITECT(URAL) |
| AUTO | AUTOMATIC |
| AVG | AVERAGE |
| B | |
| BD | BOARD |
| BLDG | BUILDING |
| BLKG | BLOCKING |
| BOLLD | BOLLARD |
| BRDLM | BROADLOOM |
| BU | BUILT UP |
| C | |
| CAB | CABINET |
| CEM | CEMENT(ITIOUS) |
| CER | CERAMIC |
| CIP | CAST-IN-PLACE |
| CLG | CEILING |
| CMU | CONCRETE MASONRY UNIT |
| COATG | COATING |
| COILG | COILING |
| CONC | CONCRETE |
| CONF | CONFERENCE (ROOM) |
| CONSTR | CONSTRUCTION |
| CONT | CONTINUOUS(ATION) |
| CONTR | CONTRACT(OR) |
| COO | CHIEF OPERATING OFFICER (OFFICE) |
| CORR | CORRIDOR |
| COV | COVER |
| CPT | CARPET |
| D | |
| $ | DOLLAR (US CURRENCY) |
| DBL | DOUBLE |
| DEPT | DEPARTMENT |
| DIA | DIAMETER |
| DIFF | DIFFUSER |
| DIM | DIMENSION |
| DIR | DIRECTOR (OFFICE) |
| DISP | DISPENSER |
| DIV | DIVISION |
| DN | DOWN |
| DRESS | DRESSING (ROOM) |
| DSCON | DISCONNECT |
| E | |
| ELAST | ELASTOMERIC |
| ELEC | ELECTRICAL |
| ELEV | ELEVATOR |
| EMBED | EMBEDD(ED)(ING) |
| ENGR | ENGINEER(ED) |
| ENTR | ENTRANCE |
| EQ | EQUAL |
| EQUIP | EQUIPMENT |
| EXIST | EXISTING |
| EXP JT | EXPANSION JOINT |
| EXPS | EXPOSED(D) |
| EXT | EXTERIOR |
| F | |
| F | FEMALE |
| F&B | FOOD & BEVERAGE (DEPARTMENT) |
| FAB | FABRICATION |
| FD | FLOOR DRAIN |
| FE | FIRE EXTINGUISHER |
| FE&C | FIRE EXTINGUISHER AND CABINET |
| FHC | FIRE HOSE AND CABINET |
| FR | FIRE RAT(ING)(ED) |
| FRMG | FRAMING |
| FURN | FURNITURE |
| FWC | FABRIC WALL COVERING |
| G | |
| GA | GAUGE |
| GFRC | GLASS FIBER REINFORCED CONCRETE |
| GFRG | GLASS FIBER REINFORCED GYPSUM |
| GFRP | GLAS FIBER REINFORCED PLASTER |
| GTR | GREASE TRAP ROOM |
| H | |
| HD | HEAD |
| HDWD | HARDWOOD |
| HDWE | HARDWARE |
| HM | HOLLOW METAL |
| HORIZ | HORIZONTAL |
| HP | HIGH POINT |
| HR | HOSE REEL / HUMAN RESOURCE (DEPARTMENT) |
| HSKP | HOUSEKEEPING (DEPARTMENT) |
| HVAC | HEATING, VENTILATIING, AND AIR CONDITIONING |
| I | |

GENERAL NOTES - ABBREVIATIONS

| GENERAL - Abbreviations | GENERAL - Abbreviations Text |
|---|---|
| INFILTR | INFILTRATION |
| INFO | INFORMATION |
| INSTRUM | INSTRUMENT(ATION) |
| INSUL | INSULATION |
| INT | INTERIOR |
| INTLK | INTERLOCK(ING) |
| J | |
| JAN | JANITOR |
| K | |
| KIT | KITCHEN |
| L | |
| LAV | LAVATORY |
| LB | POUND |
| LP | LOW POINT |
| LT | LIGHT |
| LVLG | LEVELING |
| LVT | LOUVER |
| £ | BRITISH POUND (CURRENCY) |
| M | |
| M | METER / MALE |
| MAX | MAXIMUM |
| MECH | MECHANICAL |
| MEMB | MEMBRANE |
| MEP | MECHANICAL, ELECTRICAL & PLUMBING (ROOM) |
| METG | MEETING (ROOM) |
| MEZZ | MEZZANINE |
| MFD | MANUFACTURED |
| MFR | MANUFACTURER |
| MGR | MANAGER (OFFICE) |
| MIN | MINIMUM |
| MISC | MISCELLANEOUS |
| MKTG | MARKETING |
| MLWK | MILLWORK |
| MOIST | MOISTURE |
| MOT | MOTOR(IZED) |
| MTD | MOUNTED |
| N | |
| NIC | NOT IN CONTRCT |
| NO | NUMBER |
| NTS | NOT TO SCALE |
| O | |
| OFF | OFFICE |
| OPNG | OPENING(S) |
| OPR | OPERABLE |
| ORD | OVERFLOW ROOF DRAIN |
| ORNA | ORNAMENTAL |
| OVFL | OVERVLOW |
| OVHD | OVERHEAD |
| P | |
| PBD | PARITICLE BOARD |
| PEDR | PEDESTRIAN |
| PLAM | PLASTIC LAMINATE |
| PLAS | PLASTER |
| PLSTC | PLASTIC |
| PLYWD | PLYWOOD |
| PNL | PANEL |
| POLYST | POLYSTRENE |
| PORT | PORTABLE |
| PREFAB | PREFABRICATED |
| PREFIN | PREFINISHED |
| PRTECN | PROTECTION |
| PTN | PARTITION |
| R | |
| RD | ROOF DRAIN |
| RDL | ROOF DRAIN LEADER |
| RDR | READER |
| RECES | RECESSED |
| RECPT | RECEPTACLE |
| REF | REFER(ENCE) |
| REFL | REFLECTED |
| REFR | REFRIGERATOR |
| REINF | REINFORCED(D)(ING)(MENT) |
| REQD | REQUIRED |
| RESIL | RESILIENT |
| RESIS | RESIST(ANT)(IVE) |
| RFG | ROOFING |
| RM | ROOM |
| RO | ROUGH OPENING |
| S | |
| SCR | SCRIBE |
| SECUR | SECURITY |
| SF | SQUARE FEET |
| SG | SINGLE |
| SHORG | SHORING |
| SIM | SIMILAR |
| SST | STAINLESS STEEL |
| STD | STANDARD |
| STL | STEEL |
| STO | STORE (ROOM) |
| STRFR | STOREFRONT |
| STRUCT | STRUCTURAL |
| SURF | SURFACE |
| SUSP | SUSPENDED |
| SYS | SYSTEM(S) |
| T | |
| T&G | TOUNGUE AND GROOVE |
| THK | THICK |
| TLT | TOILET |

GENERAL NOTES - ABBREVIATIONS

| GENERAL - Abbreviations | GENERAL - Abbreviations Text |
|---|---|
| TRAF | TRAFFIC |
| TRAIN | TRAINING (ROOM) |
| TRANS | TRANSPARENT |
| TRTD | TREATED |
| TYP | TYPICAL |
| U | |
| UNDRLAY | UNDERLAYMENT |
| UNO | UNLESS NOTED OTHERWISE |
| UTIL | UTILITY |
| V | |
| VEH | VECHICLE |
| VERT | VERTICAL |
| VIF | VERIFY IN FIELD |
| W | |
| W/ | WITH |
| W/O | WITHOUT |
| WC | WATER CLOSET |
| WD | WOOD |
| WDW | WINDOW |
| WT | WEIGHT |
| WTRPRF | WATERPROOFING |

INCHEON - REPUBLIC OF

PROJECT NUMBER

170031-00

| REV. | DATE | DESCRIPTION |
|---|---|---|
| C | 05/18/2017 | 100% SD |
| B | 05/05/2017 | 75% SD |
| A | 03/17/2017 | 50% SD |

NOT FOR CONSTRUCTION

DRAWING TITLE

BOH - NOTES & LEGENDS

Drawn: Author | Checked: Checker | Approved: Approver

SCALE | NORTH

ISSUE: 05/18/2017 | SHEET: A1

SEQUENCE: AED-DE-SD-

DRAWING: AR-BOH-0002

ALL UNITS ARE IN MILLIMETERS UNLESS NOTED OTHERWISE

C:\Projects\170031-00_IK_Sheet_BOH_fabio.pang.rvt

2017/5/18 21:54:26

DRAWINGS ILLUSTRATE DESIGN INTENT ONLY AND ARE NOT FOR USE AS CONSTRUCTION DOCUMENTS. WHERE APPLICABLE, INFORMATION FROM CONSULTANTS DOCUMENTATION HAS BEEN SHOWN TO CONVEY DESIRED LOCATIONS AND RELATIONSHIPS.

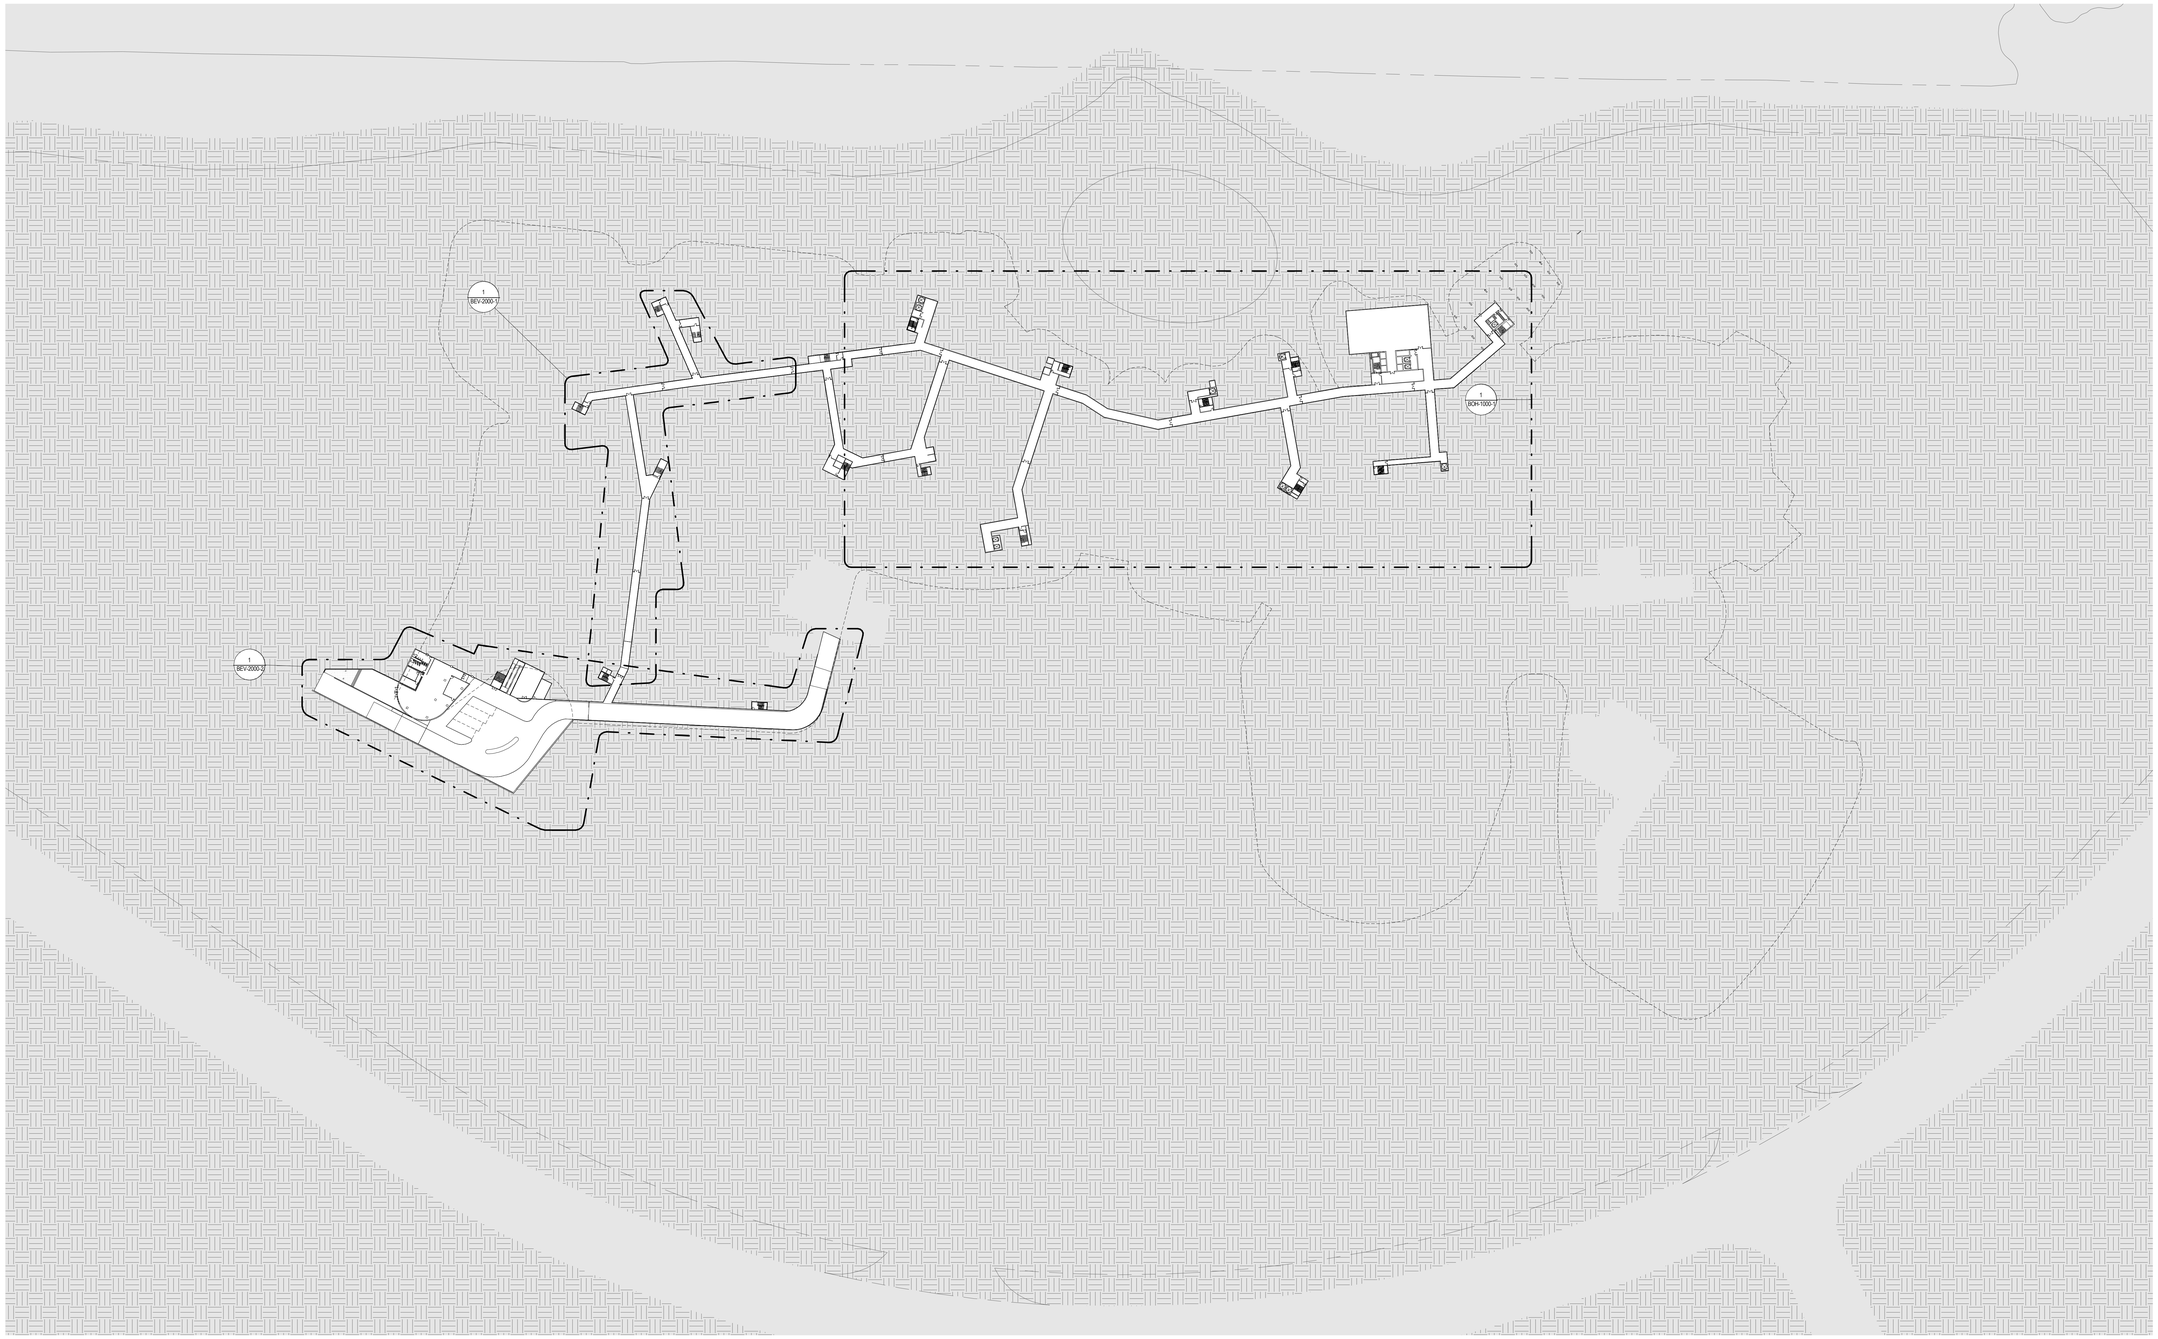


INCHEON - REPUBLIC OF KOREA

PROJECT NUMBER

170031-00

NOT FOR CONSTRUCTION

| REV. | DATE | DESCRIPTION |
|---|---|---|
| C | 05/18/2017 | 100% SD |
| B | 05/05/2017 | 75% SD |
| A | 03/17/2017 | 50% SD |

SHEET NOTES

SHEET NOTES

KEYNOTES

GENERAL NOTES

LEGEND

REFER OTHER CHAPTERS

DRAWING TITLE

BOH - DEMARCATION & KEY PLAN - OVERALL LEVEL 00 +0

Drawn: Author | Checked: Checker | Approved: Approver

SCALE 1 : 1000

NORTH

ISSUE 05/18/2017

SHEET A0

SEQUENCE AED-DE-SD-

DRAWING AR-BOH-0010

ALL UNITS ARE IN MILLIMETERS UNLESS NOTED OTHERWISE

AED-DE-SD-AR-BOH-0010

C:\Project\170031-00_IK_Sheet_BOH_bongsumyu.rvt

5/18/2017 10:28:39 PM

DRAWINGS ILLUSTRATE DESIGN INTENT ONLY AND ARE NOT FOR USE AS CONSTRUCTION DOCUMENTS. WHERE APPLICABLE, INFORMATION FROM CONSULTANTS DOCUMENTATION HAS BEEN SHOWN TO CONVEY DESIRED LOCATIONS AND RELATIONSHIPS.

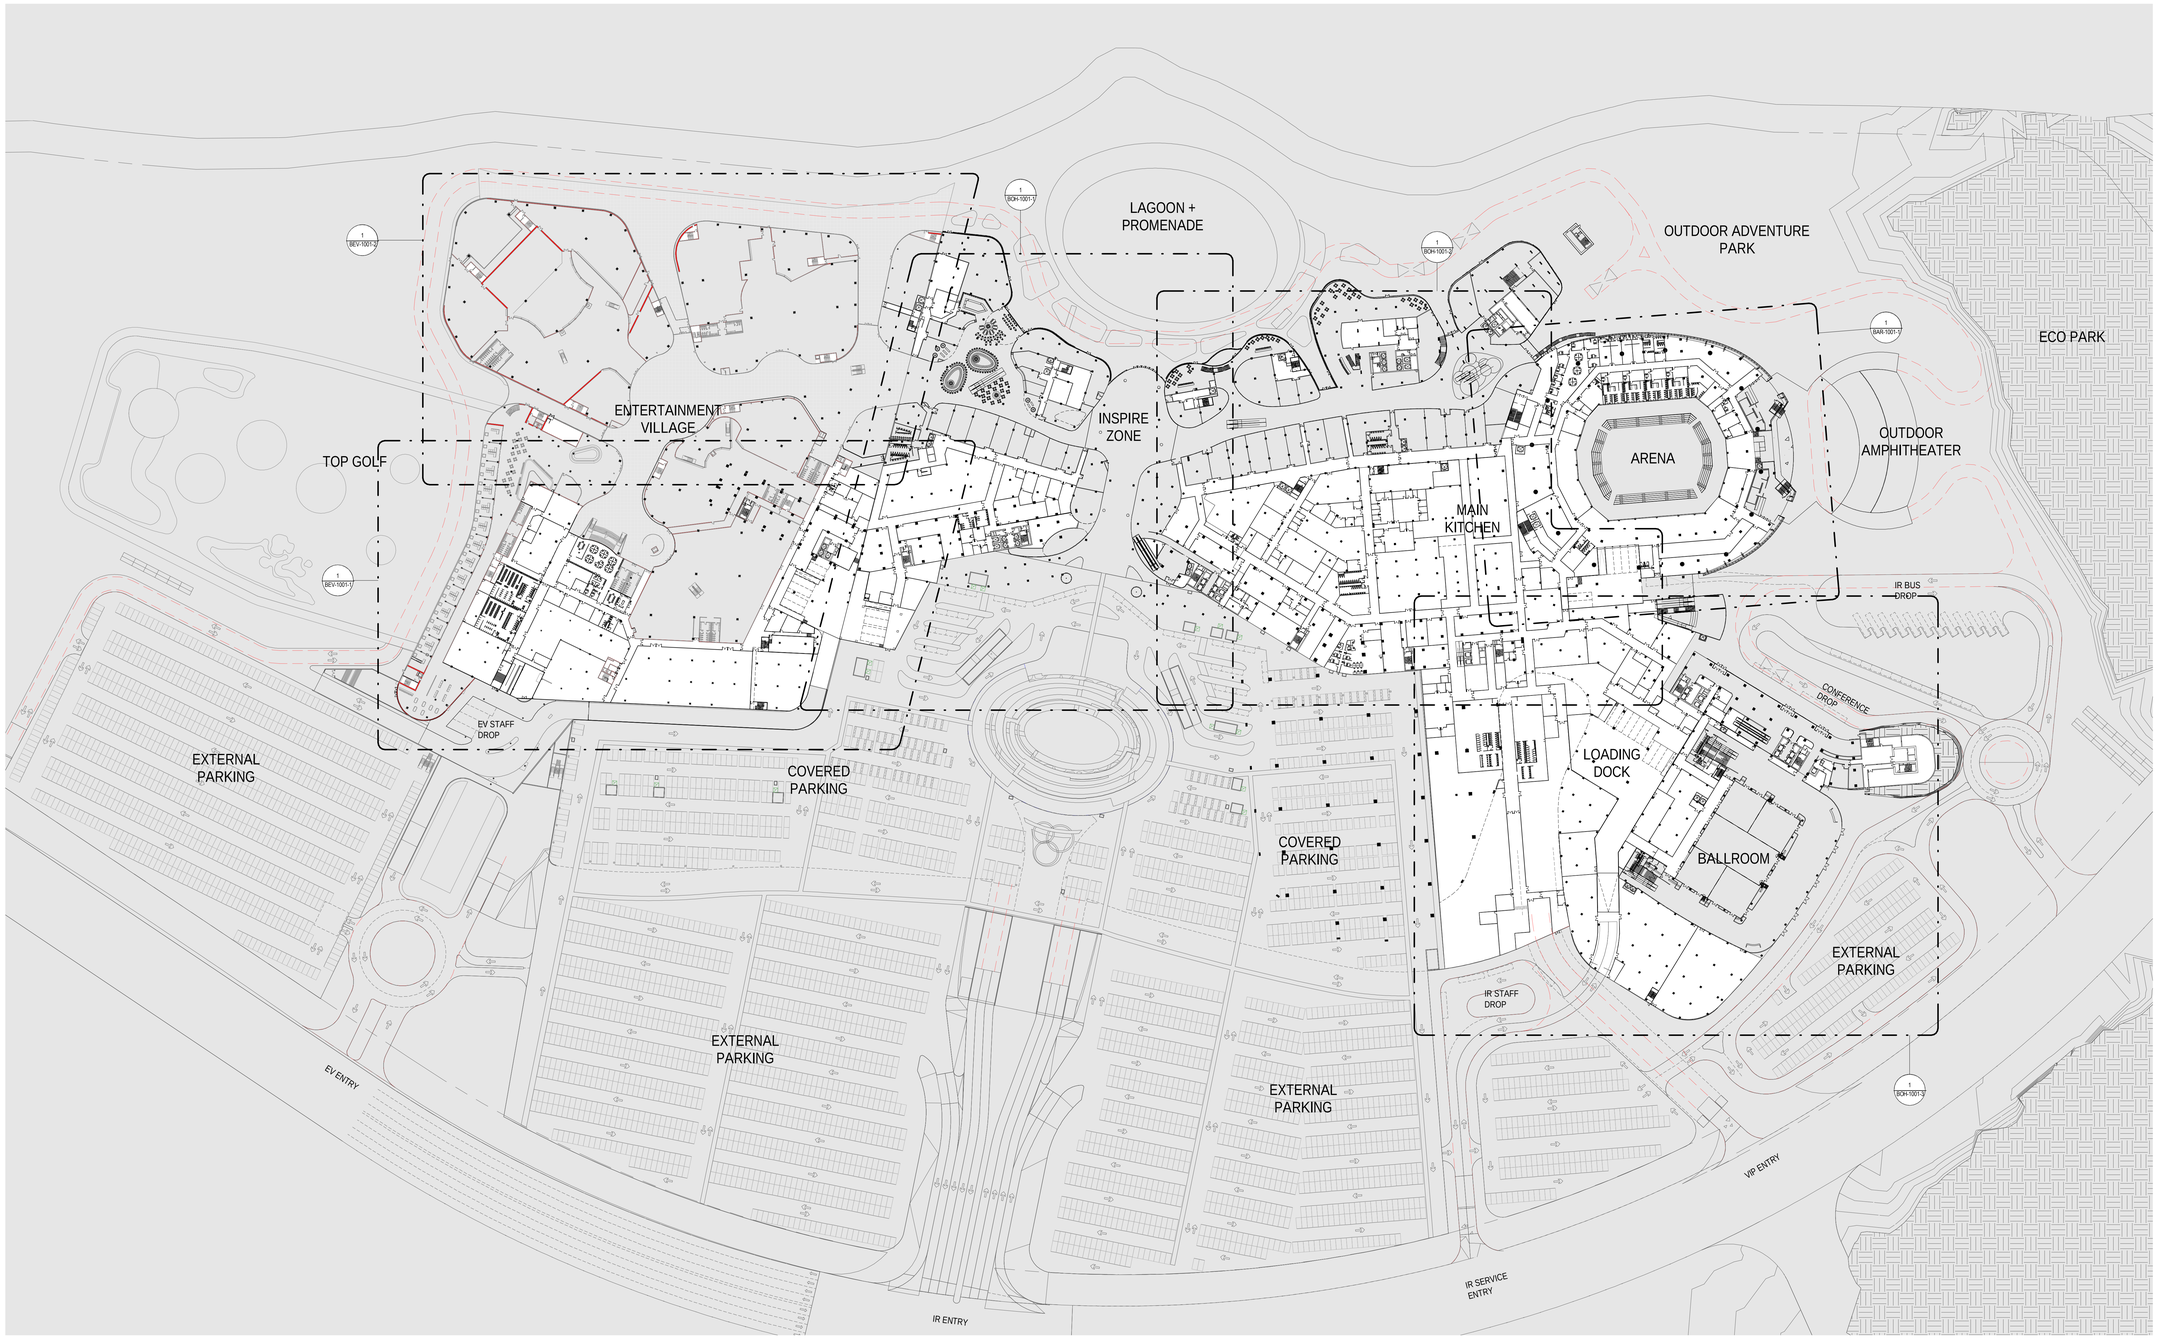


SHEET NOTES

SHEET NOTES

KEYNOTES

GENERAL NOTES

LEGEND

REFER OTHER CHAPTERS

DRAWINGS ILLUSTRATE DESIGN INTENT ONLY AND ARE NOT FOR USE AS CONSTRUCTION DOCUMENTS. WHERE APPLICABLE, INFORMATION FROM CONSULTANTS DOCUMENTATION HAS BEEN SHOWN TO CONVEY DESIRED LOCATIONS AND RELATIONSHIPS.

INCHEON - REPUBLIC OF KOREA

PROJECT NUMBER
170031-00

NOT FOR CONSTRUCTION

| REV. | DATE | DESCRIPTION |
|---|---|---|
| C | 05/18/2017 | 100% SD |
| B | 05/05/2017 | 75% SD |
| A | 03/17/2017 | 50% SD |

DRAWING TITLE

BOH - DEMARCATION & KEY PLAN - OVERALL LEVEL 01 +3500

| | | |
|---|---|---|
| Drawn: Author | Checked: Checker | Approved: Approver |
| SCALE 1 : 1000 | | NORTH |
| ISSUE 05/18/2017 | SHEET A0 | |
| SEQUENCE AED-DE-SD- | | |
| DRAWING AR-BOH-0011 | | |

ALL UNITS ARE IN MILLIMETERS UNLESS NOTED OTHERWISE

AED-DE-SD-AR-BOH-0011

C:\Project\170031-00_IK_Sheet_BOH_hongsamyu.rvt

5/18/2017 10:30:18 PM

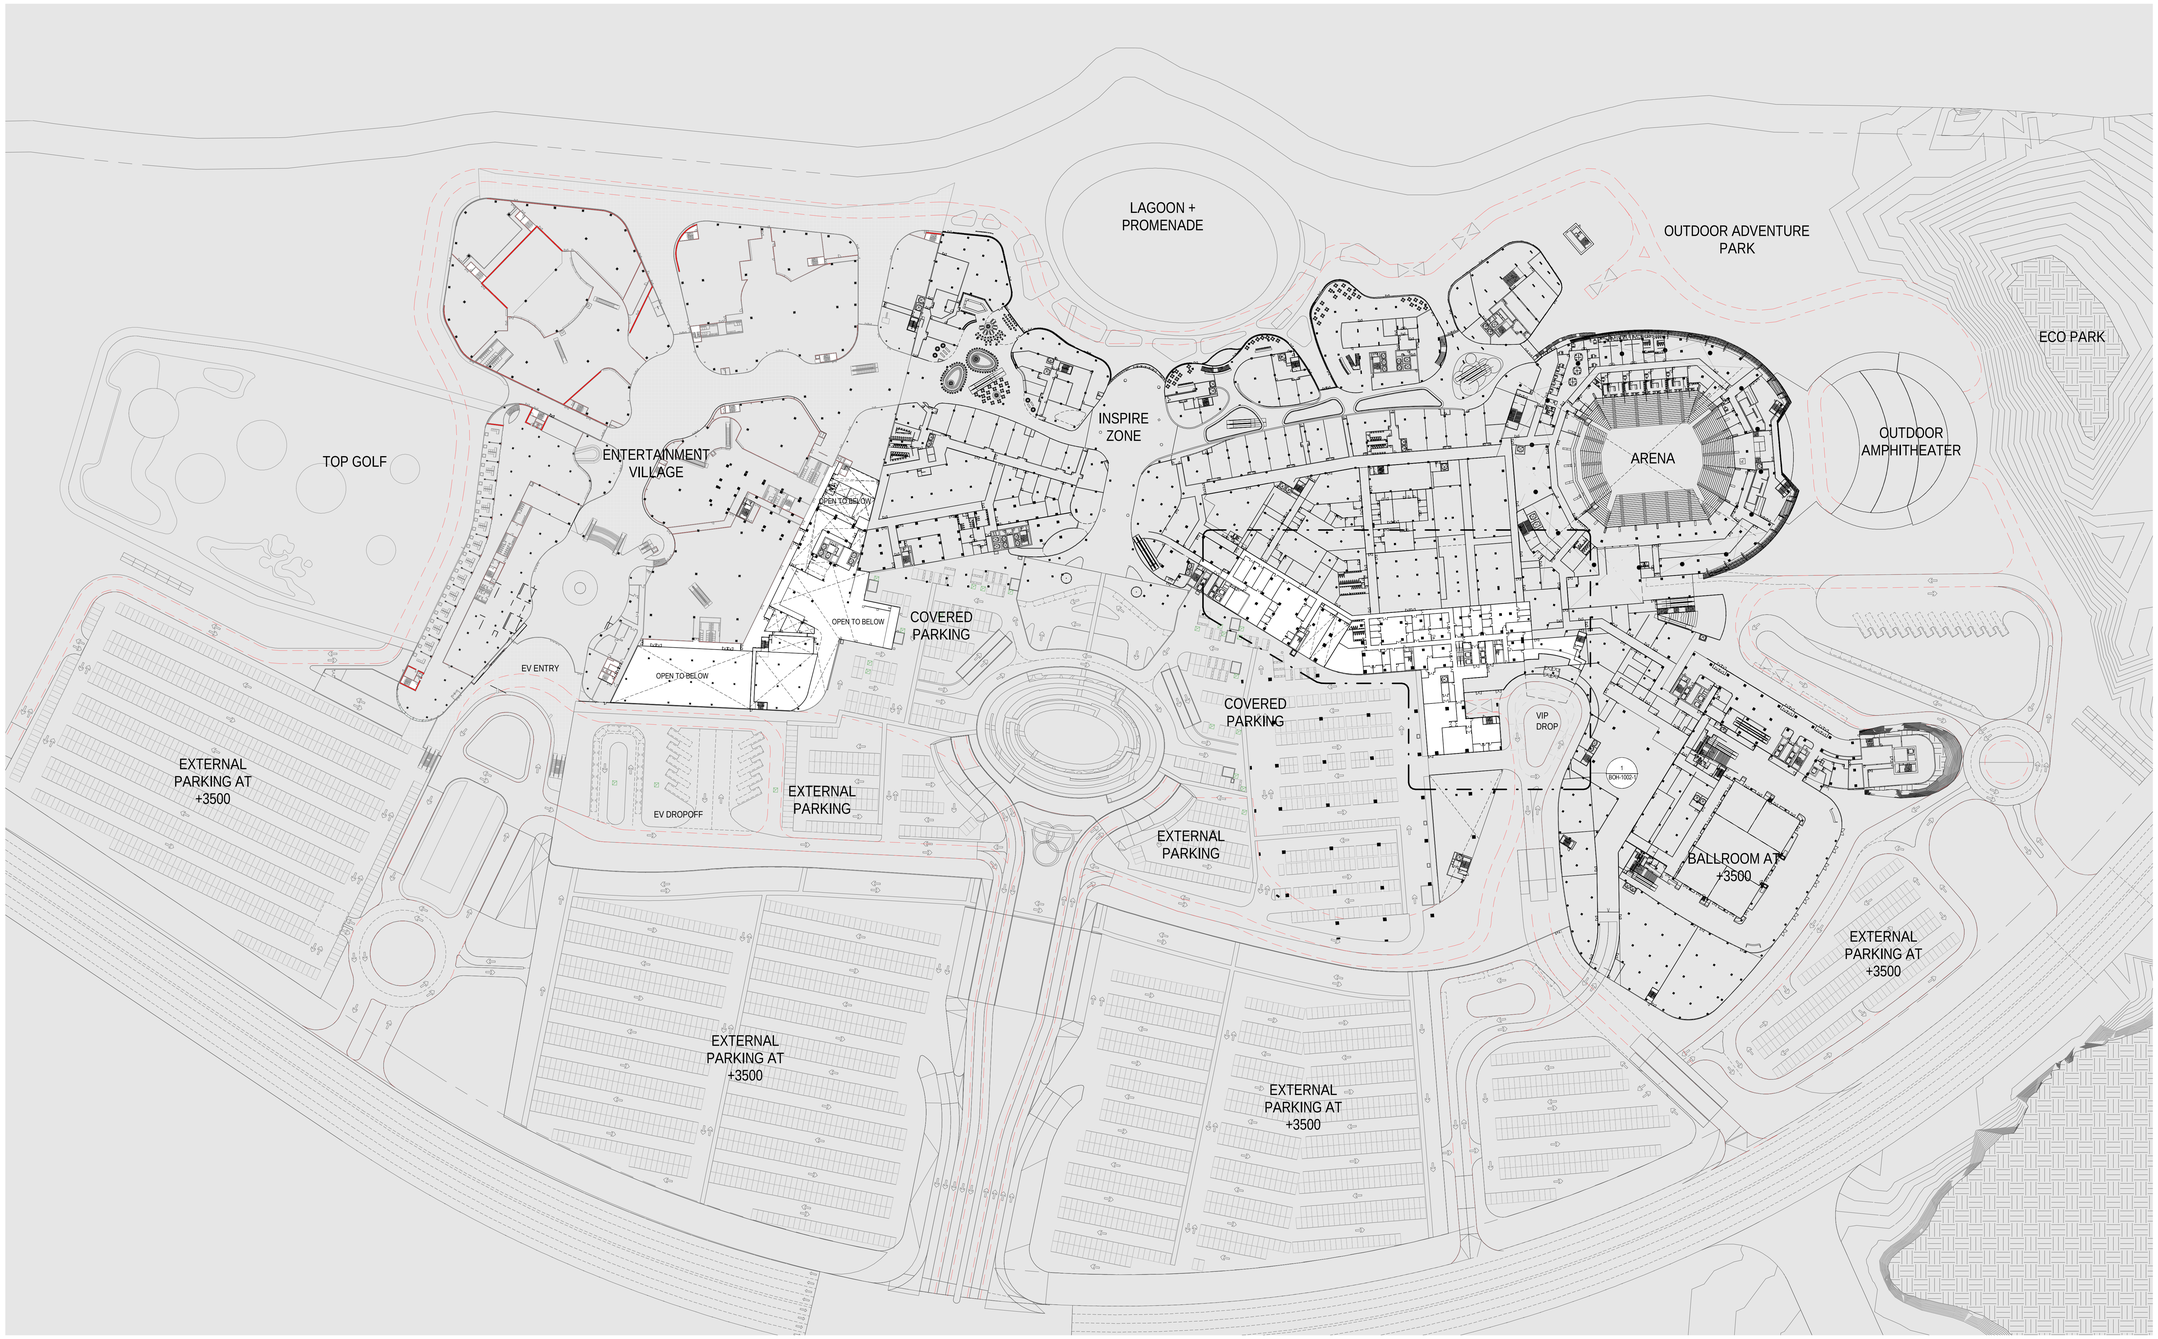


SHEET NOTES

SHEET NOTES

KEYNOTES

GENERAL NOTES

LEGEND

REFER OTHER CHAPTERS

DRAWINGS ILLUSTRATE DESIGN INTENT ONLY AND ARE NOT FOR USE AS CONSTRUCTION DOCUMENTS. WHERE APPLICABLE, INFORMATION FROM CONSULTANTS DOCUMENTATION HAS BEEN SHOWN TO CONVEY DESIRED LOCATIONS AND RELATIONSHIPS.

C:\Project\170031-00_IK_Sheet_BOH_hongsumyu.rvt
5/18/2017 9:35:58 PM

INCHEON - REPUBLIC OF KOREA

PROJECT NUMBER
170031-00

NOT FOR CONSTRUCTION

| REV. | DATE | DESCRIPTION |
|---|---|---|
| C | 05/18/2017 | 100% SD |
| B | 05/05/2017 | 75% SD |
| A | 03/17/2017 | 50% SD |

DRAWING TITLE

# BOH - DEMARCATION & KEY PLAN - OVERALL LEVEL 02 +7000

Drawn: Author | Checked: Checker | Approved: Approver

SCALE 1 : 1000

NORTH

ISSUE 05/18/2017

SHEET A0

SEQUENCE
AED-DE-SD-

DRAWING
AR-BOH-0012

ALL UNITS ARE IN MILLIMETERS UNLESS NOTED OTHERWISE

AED-DE-SD-AR-BOH-0012

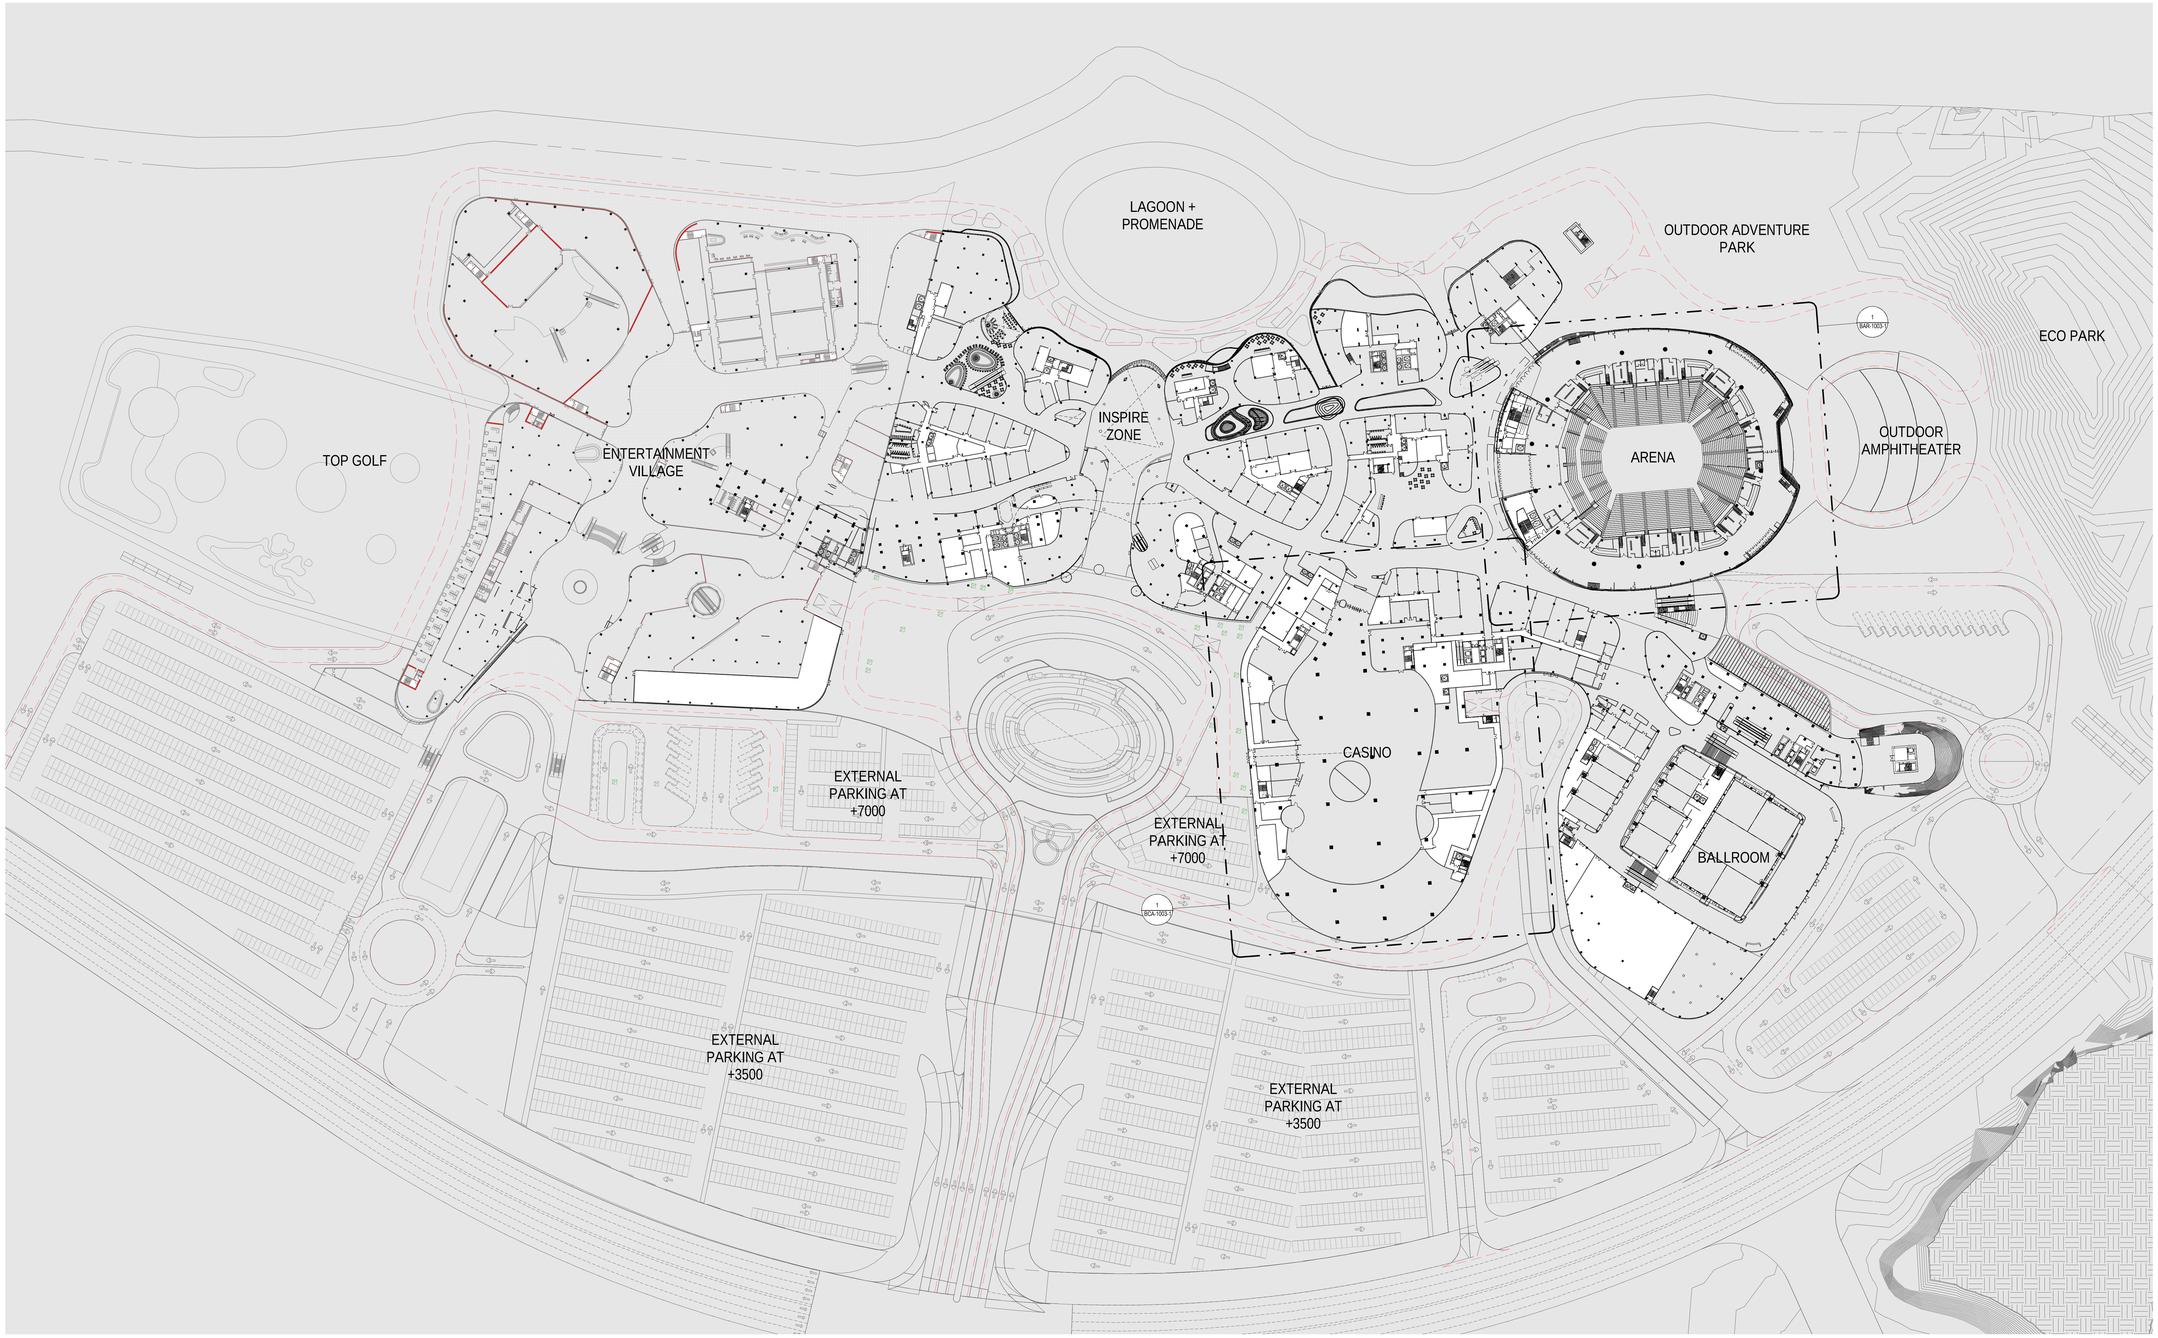


SHEET NOTES

SHEET NOTES

KEYNOTES

GENERAL NOTES

LEGEND

REFER OTHER CHAPTERS

DRAWINGS ILLUSTRATE DESIGN INTENT ONLY AND ARE NOT FOR USE AS CONSTRUCTION DOCUMENTS. WHERE APPLICABLE, INFORMATION FROM CONSULTANTS DOCUMENTATION HAS BEEN SHOWN TO CONVEY DESIRED LOCATIONS AND RELATIONSHIPS.

C:\Project\170031-00_IK_Sheet_BOH_boogsumyu.vnt

5/18/2017 9:38:27 PM

INCHEON - REPUBLIC OF KOREA

PROJECT NUMBER

170031-00

NOT FOR CONSTRUCTION

| REV. | DATE | DESCRIPTION |
|---|---|---|
| C | 05/18/2017 | 100% SD |
| B | 05/05/2017 | 75% SD |
| A | 03/17/2017 | 50% SD |

DRAWING TITLE

BOH - DEMARCATION &
KEY PLAN - OVERALL
LEVEL 03 +10500

Drawn: Author | Checked: Checker | Approved: Approver

SCALE 1 : 1000

NORTH

ISSUE 05/18/2017

SHEET A0

SEQUENCE

AED-DE-SD-

DRAWING

AR-BOH-0013

ALL UNITS ARE IN MILLIMETERS UNLESS NOTED OTHERWISE

AED-DE-SD-AR-BOH-0013

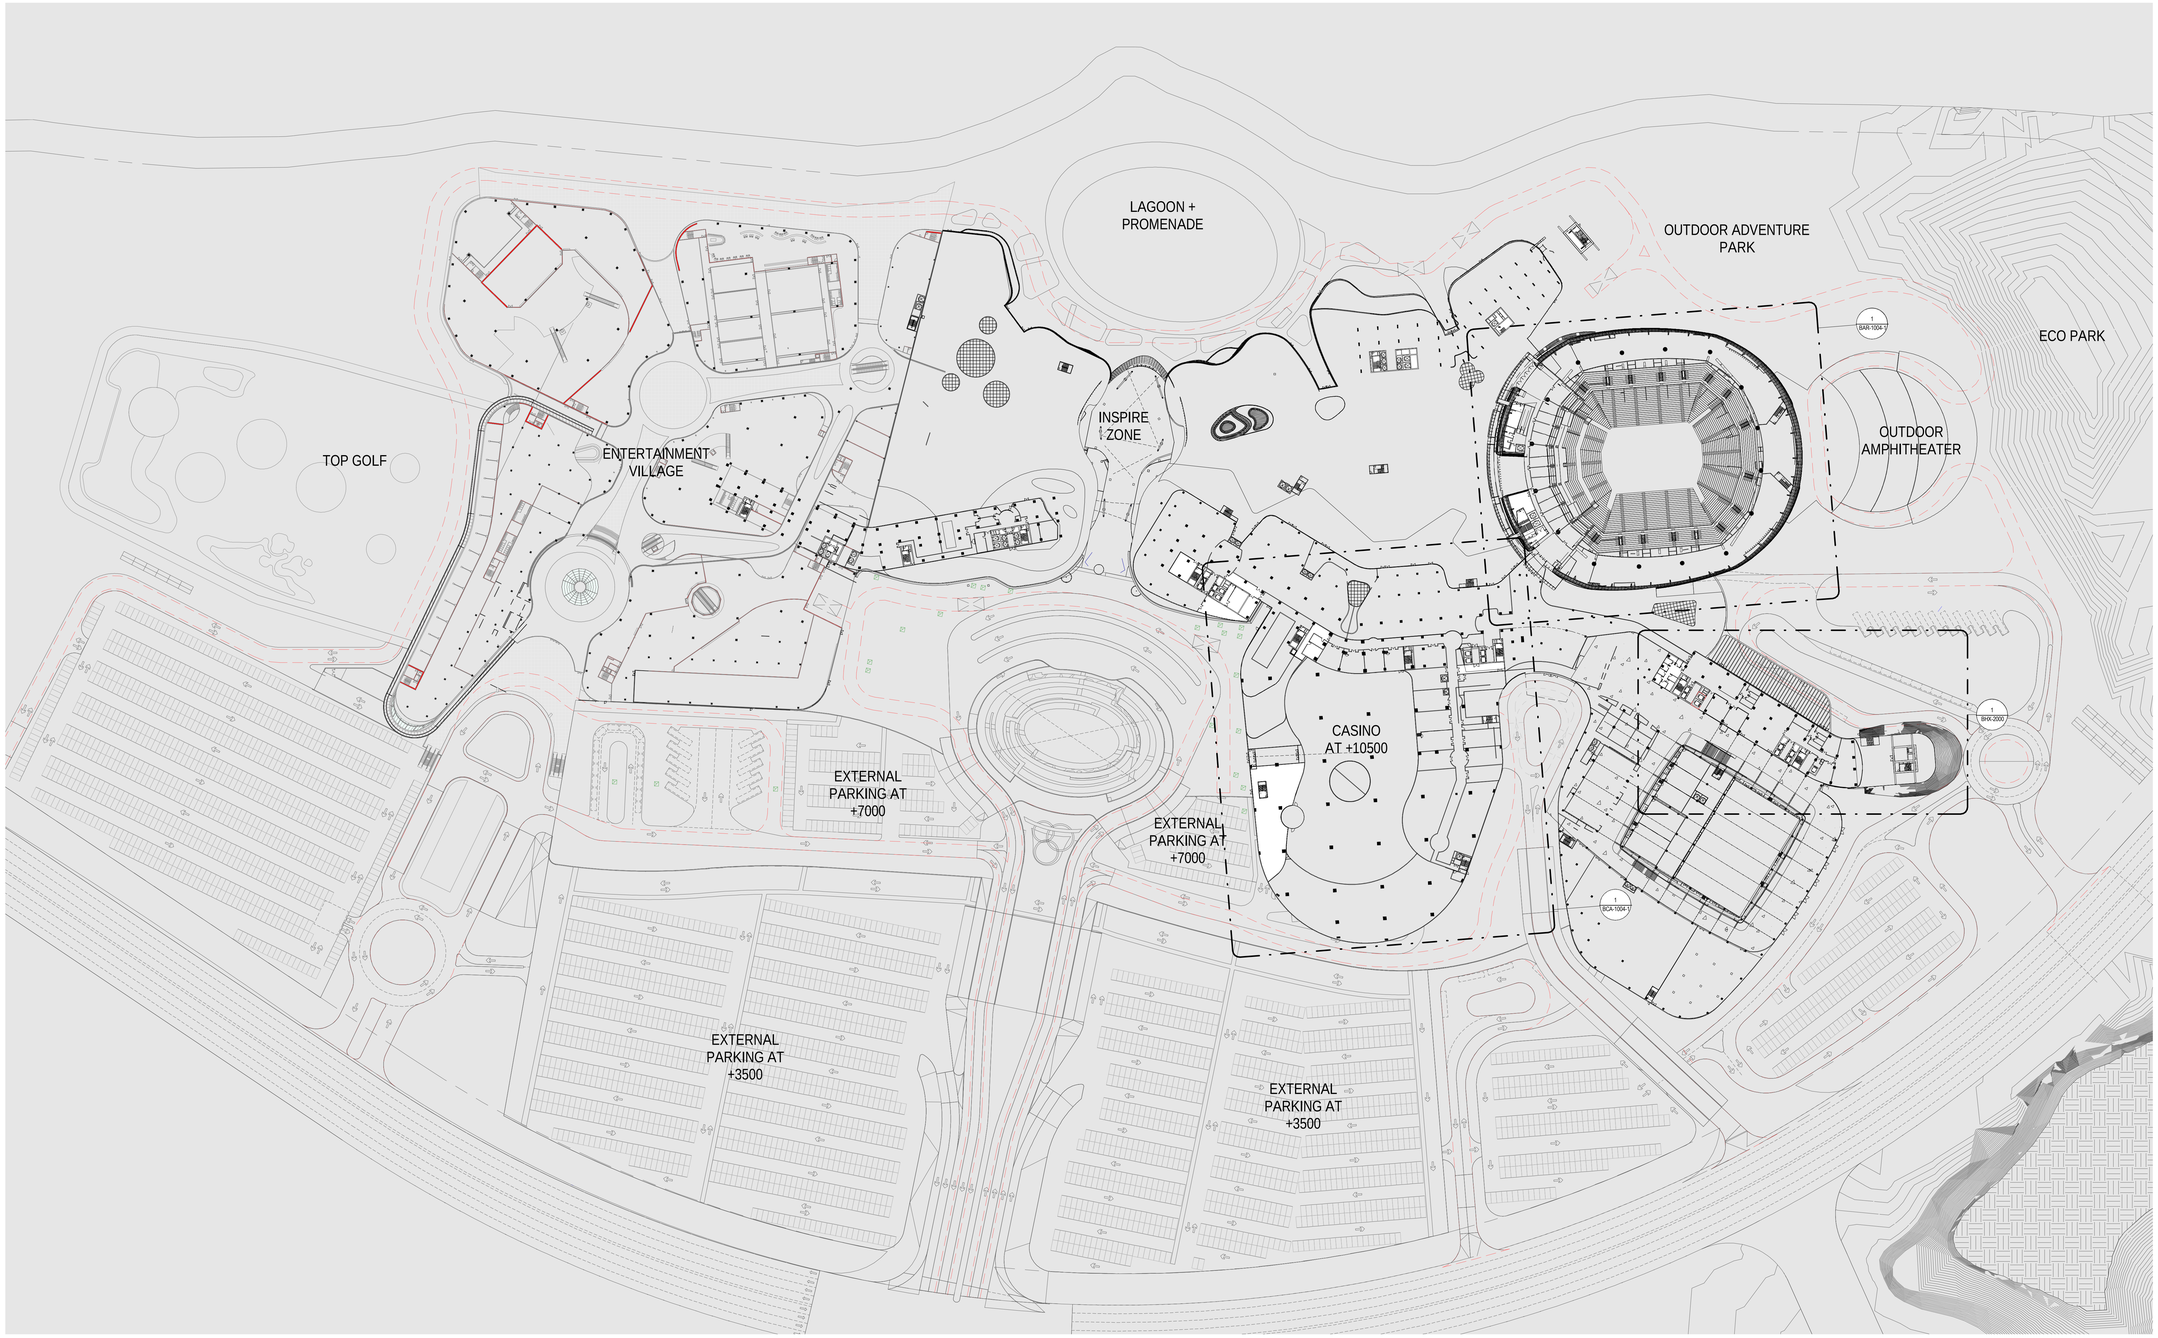


SHEET NOTES

SHEET NOTES

KEYNOTES

GENERAL NOTES

LEGEND

REFER OTHER CHAPTERS

DRAWINGS ILLUSTRATE DESIGN INTENT ONLY AND ARE NOT FOR USE AS CONSTRUCTION DOCUMENTS. WHERE APPLICABLE, INFORMATION FROM CONSULTANTS DOCUMENTATION HAS BEEN SHOWN TO CONVEY DESIRED LOCATIONS AND RELATIONSHIPS.

INCHEON - REPUBLIC OF KOREA

PROJECT NUMBER

170031-00

NOT FOR CONSTRUCTION

| REV. | DATE | DESCRIPTION |
|---|---|---|
| C | 05/18/2017 | 100% SD |
| B | 05/05/2017 | 75% SD |
| A | 03/17/2017 | 50% SD |

DRAWING TITLE

BOH - DEMARCATION &
KEY PLAN - OVERALL
LEVEL 04 +16500

Drawn: Author | Checked: Checker Approved: Approver

SCALE 1 : 1000

NORTH

ISSUE 05/18/2017

SHEET A0

SEQUENCE

AED-DE-SD-

DRAWING

AR-BOH-0014

ALL UNITS ARE IN MILLIMETERS UNLESS NOTED OTHERWISE

AED-DE-SD-AR-BOH-0014

C:\Project\170031-00_IK_Sheet_BOH_bongsumyu.rvt

5/18/2017 9:41:52 PM

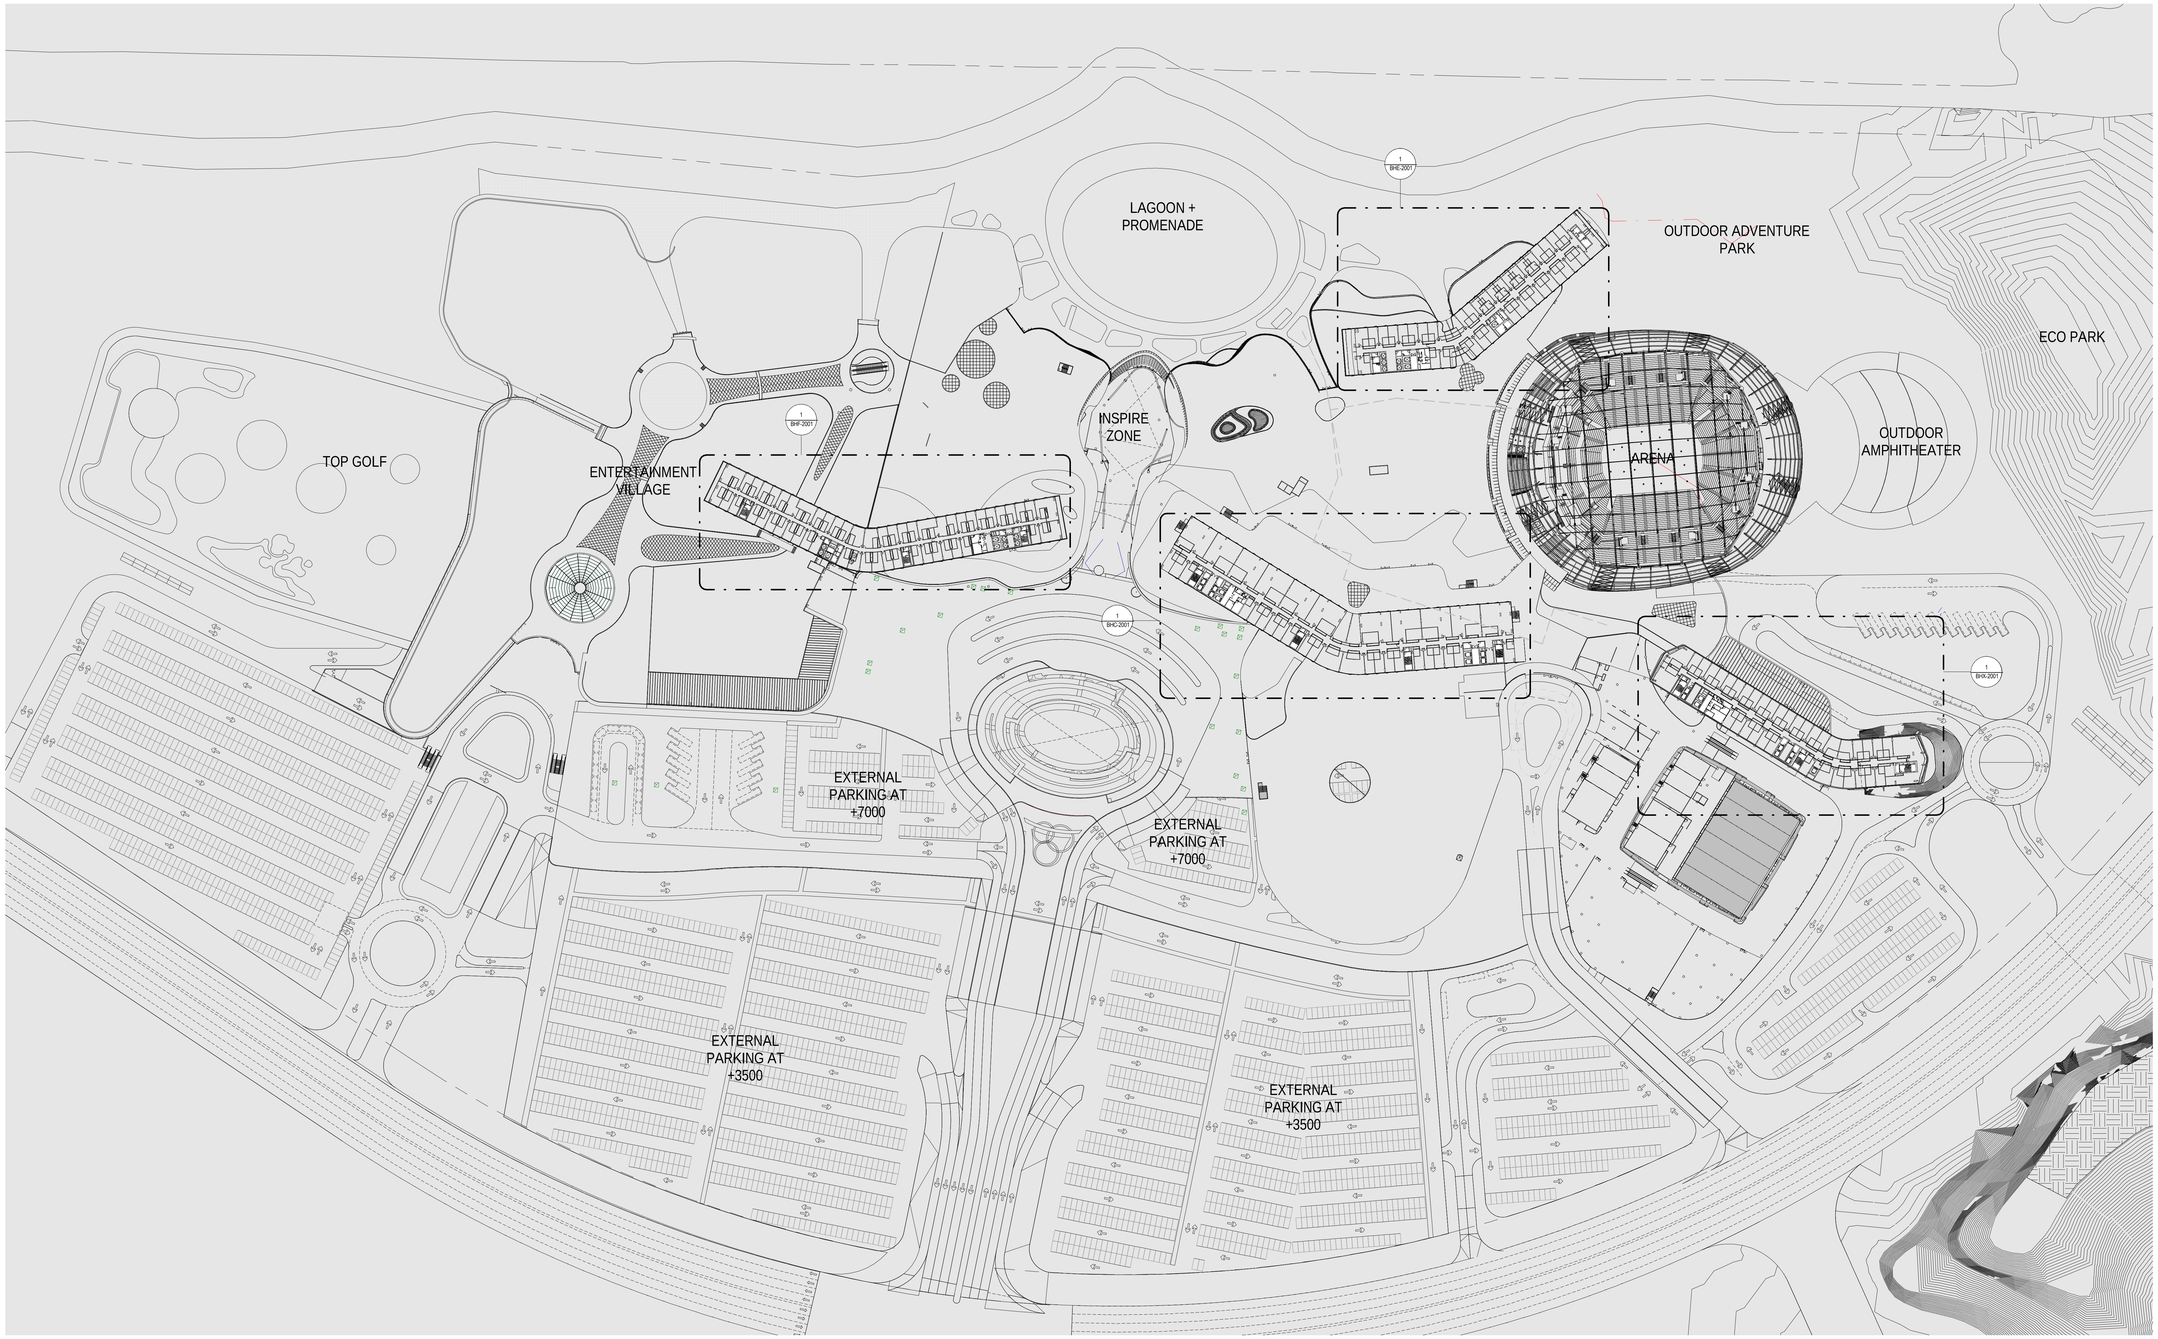


SHEET NOTES

SHEET NOTES

KEYNOTES

GENERAL NOTES

LEGEND

REFER OTHER CHAPTERS

DRAWINGS ILLUSTRATE DESIGN INTENT ONLY AND ARE NOT FOR USE AS CONSTRUCTION DOCUMENTS. WHERE APPLICABLE, INFORMATION FROM CONSULTANTS DOCUMENTATION HAS BEEN SHOWN TO CONVEY DESIRED LOCATIONS AND RELATIONSHIPS.

INCHEON - REPUBLIC OF KOREA

PROJECT NUMBER
170031-00

| REV. | DATE | DESCRIPTION |
|---|---|---|
| C | 05/18/2017 | 100% SD |
| B | 05/05/2017 | 75% SD |
| A | 03/17/2017 | 50% SD |

NOT FOR CONSTRUCTION

DRAWING TITLE

BOH - DEMARCATION &
KEY PLAN - OVERALL
LEVEL 05 +22500

Drawn: Author | Checked: Checker Approved: Approver
SCALE 1 : 1000
NORTH
ISSUE 05/18/2017
SHEET A0
SEQUENCE AED-DE-SD-
DRAWING AR-BOH-0015

ALL UNITS ARE IN MILLIMETERS UNLESS NOTED OTHERWISE

AED-DE-SD-AR-BOH-0015

C:\Project\170031-00_IJK_Sheet_BOH_hongsumyu.rvt

5/18/2017 9:44:34 PM

| DOOR TYPE SCHEDULE | | | | |
|---|---|---|---|---|
| DOOR TYPE | DOOR SIZE | | DOOR MATERIAL | FRAME MATERIAL |
| | WIDTH | HEIGHT | | |
| 11 | 1,000 mm | 2,100 mm | METAL | METAL |
| 21 | 2,000 mm | 2,100 mm | METAL | METAL |
| 22 | 2,350 mm | 2,975 mm | METAL | METAL |

| SHUTTER TYPE SCHEDULE | | | |
|---|---|---|---|
| SHUTTER TYPE | DOOR SIZE | | SHUTTER MATERIAL |
| | WIDTH | HEIGHT | |
| FS1 | 3,000 mm | 5,000 mm | METAL |
| FS2 | 4,800 mm | 5,000 mm | METAL |
| FS3 | 5,800 mm | 5,000 mm | METAL |
| FS4 | 7,900 mm | 5,000 mm | METAL |
| FS5 | 8,000 mm | 5,000 mm | METAL |
| FS6 | 9,700 mm | 5,000 mm | METAL |

INCHEON - REPUBLIC OF

PROJECT NUMBER

170031-00

| REV. | DATE | DESCRIPTION |
|---|---|---|
| B | 05/18/2017 | 100% SD |
| A | 05/05/2017 | 75% SD |

NOT FOR CONSTRUCTION

DRAWING TITLE

BOH - DOOR TYPES & SHUTTER TYPES SCHEDULE

Drawn: Author | Checked: Checker | Approved: Approver

SCALE

NORTH

ISSUE: 05/18/2017

SHEET: A1

SEQUENCE: AED-DE-SD-

DRAWING: AR-BOH-0151

ALL UNITS ARE IN MILLIMETERS UNLESS NOTED OTHERWISE

AED-DE-SD-AR-BOH-0151

C:\Projects\170031-00_IK_Sheet_BOH_fabio.parng.rvt

2017/5/18 21:54:39

DRAWINGS ILLUSTRATE DESIGN INTENT ONLY AND ARE NOT FOR USE AS CONSTRUCTION DOCUMENTS. WHERE APPLICABLE, INFORMATION FROM CONSULTANTS DOCUMENTATION HAS BEEN SHOWN TO CONVEY DESIRED LOCATIONS AND RELATIONSHIPS.

## Area Schedule Per Function

| | |
|---|---|
| LEVEL 00 +0 | |
| ADMIN | 69 m² |
| BOH | 34 m² |
| BOH CIRCULATION | 4,354 m² |
| CORE | 935 m² |
| LOADING DOCK | 1,178 m² |
| MEP | 1,135 m² |
| TEAM MEMBER | 534 m² |
| LEVEL 01 +3500 | |
| ADMIN | 6,024 m² |
| ARENA BOH | 1,395 m² |
| BOH | 4,553 m² |
| BOH CIRCULATION | 11,329 m² |
| CHANGING RM | 4,313 m² |
| CORE | 2,465 m² |
| HOTEL BOH | 965 m² |
| KITCHEN | 5,395 m² |
| LOADING DOCK | 7,316 m² |
| MEP | 16,200 m² |
| TEAM MEMBER | 3,143 m² |
| LEVEL 02 +7000 | |
| ADMIN | 1,072 m² |
| BOH | 131 m² |
| BOH CIRCULATION | 991 m² |
| CASINO BOH | 2,229 m² |
| CORE | 992 m² |
| HOTEL BOH | 106 m² |
| TEAM MEMBER | 61 m² |
| LEVEL 03 +10500 | |
| ADMIN | 547 m² |
| BOH | 1,214 m² |
| BOH CIRCULATION | 4,613 m² |
| CASINO BOH | 892 m² |
| CORE | 2,385 m² |
| HOTEL BOH | 510 m² |
| KITCHEN | 847 m² |
| MEP | 6,343 m² |
| LEVEL 04 +16500 | |
| ADMIN | 174 m² |
| BOH | 1,123 m² |
| BOH CIRCULATION | 210 m² |
| CASINO BOH | 239 m² |
| CORE | 979 m² |
| MEP | 350 m² |
| | 97,346 m² |

## Area Schedule Per Zoning

| | |
|---|---|
| LEVEL 00 +0 | |
| EV | 3,883 m² |
| SHARE | 4,357 m² |
| LEVEL 01 +3500 | |
| ARENA | 8,627 m² |
| CASINO HOTEL | 567 m² |
| CONFERENCE | 1,532 m² |
| CONFERENCE HOTEL | 952 m² |
| ECO HOTEL | 728 m² |
| EV | 11,847 m² |
| FAMILY HOTEL | 327 m² |
| RETAIL | 2,199 m² |
| SHARE | 36,318 m² |
| LEVEL 02 +7000 | |
| CASINO | 2,330 m² |
| CASINO HOTEL | 392 m² |
| EV | 706 m² |
| RETAIL | 51 m² |
| SHARE | 2,103 m² |
| LEVEL 03 +10500 | |
| ARENA | 614 m² |
| CASINO | 4,191 m² |
| CASINO HOTEL | 585 m² |
| CONFERENCE | 1,153 m² |
| CONFERENCE HOTEL | 807 m² |
| ECO HOTEL | 850 m² |
| EV | 2,148 m² |
| FAMILY HOTEL | 789 m² |
| RETAIL | 3,707 m² |
| SHARE | 2,506 m² |
| LEVEL 04 +16500 | |
| ARENA | 450 m² |
| CASINO | 390 m² |
| CASINO HOTEL | 807 m² |
| CONFERENCE HOTEL | 322 m² |
| FAMILY HOTEL | 955 m² |
| SHARE | 151 m² |
| | 97,346 m² |

INCHEON - REPUBLIC OF

PROJECT NUMBER

170031-00

| REV. | DATE | DESCRIPTION |
|---|---|---|
| B | 05/18/2017 | |
| A | 05/05/2017 | 75% SD |

NOT FOR CONSTRUCTION

DRAWING TITLE

BOH - AREA SUMMARY

Drawn: Author | Checked: Checker | Approved: Approver

SCALE

NORTH

ISSUE: 05/18/2017

SHEET: A1

SEQUENCE: AED-DE-SD-

DRAWING: AR-BOH-0401

ALL UNITS ARE IN MILLIMETERS UNLESS NOTED OTHERWISE

C:\Projects\170031-00_IK_Sheet_BOH_fabio.parg.rvt

2017/5/18 22:25:55

DRAWINGS ILLUSTRATE DESIGN INTENT ONLY AND ARE NOT FOR USE AS CONSTRUCTION DOCUMENTS. WHERE APPLICABLE, INFORMATION FROM CONSULTANTS DOCUMENTATION HAS BEEN SHOWN TO CONVEY DESIRED LOCATIONS AND RELATIONSHIPS.

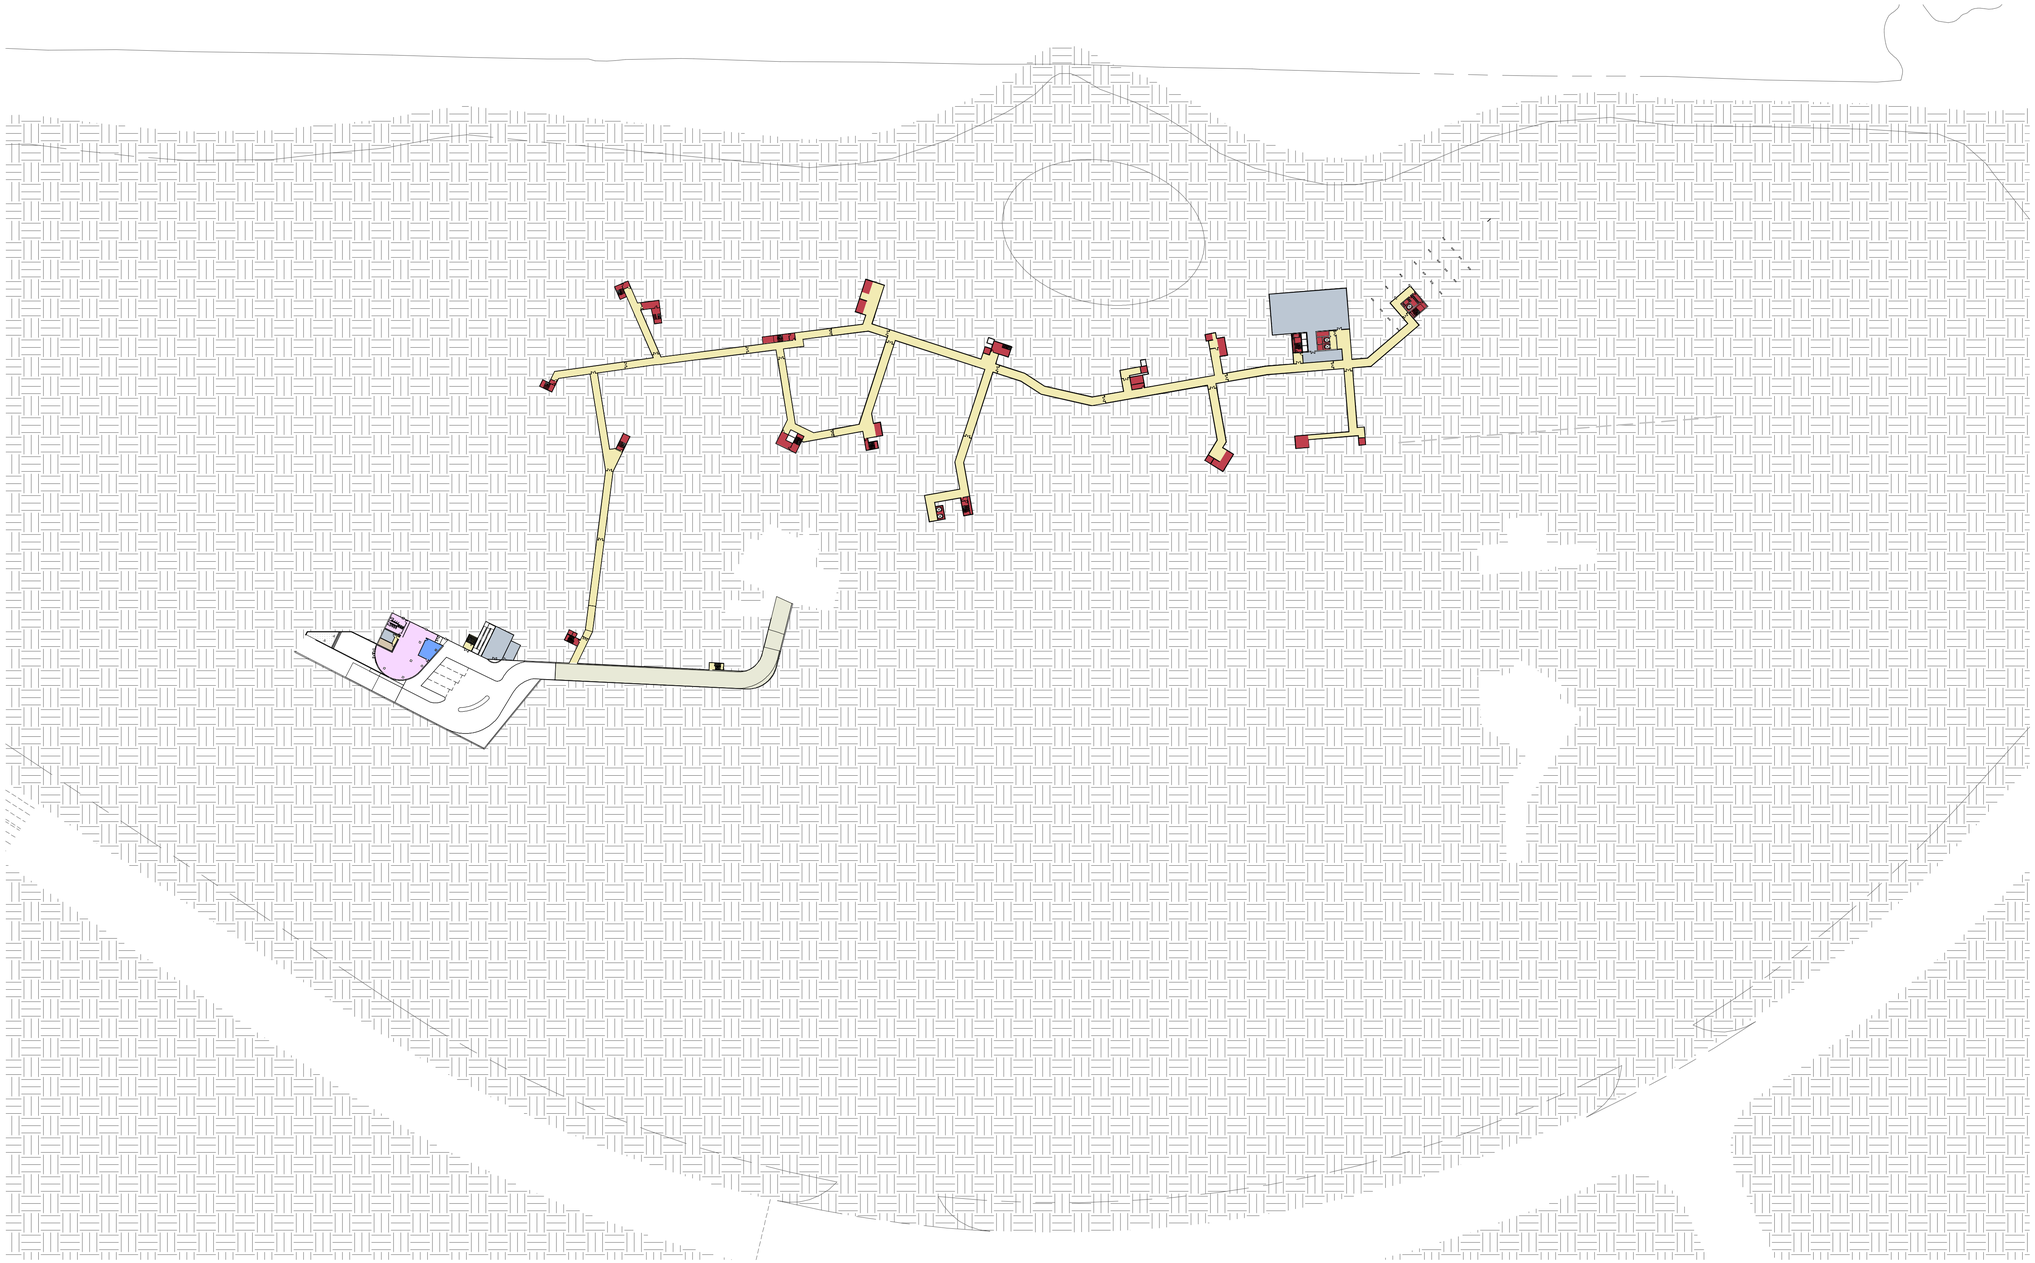

| | |
|---|---|
| ADMIN | 69 m² |
| BOH | 34 m² |
| BOH CIRCULATION | 4,354 m² |
| CORE | 935 m² |
| LOADING DOCK | 1,178 m² |
| MEP | 1,135 m² |
| TEAM MEMBER | 534 m² |
| | 8,239 m² |

Legend (Per Function)

- ADMIN
- BOH
- BOH CIRCULATION
- CORE
- LOADING DOCK
- MEP
- TEAM MEMBER

INCHEON - REPUBLIC OF

PROJECT NUMBER

170031-00

| REV. | DATE | DESCRIPTION |
|---|---|---|
| B | 05/18/2017 | 100% SD |
| A | 05/05/2017 | 75% SD |

NOT FOR CONSTRUCTION

DRAWING TITLE

BOH - AREA PLAN (FUNCTION) - LEVEL 0

Drawn: Author | Checked: Checker | Approved: Approver

SCALE 1 : 1500

NORTH

ISSUE 05/18/2017

SHEET A1

SEQUENCE AED-DE-SD-

DRAWING AR-BOH-0410-1

ALL UNITS ARE IN MILLIMETERS UNLESS NOTED OTHERWISE

C:\Project\170031-00_IK_Sheet_BOH_horgsumyu.rvt

5/18/2017 6:29:46 PM

DRAWINGS ILLUSTRATE DESIGN INTENT ONLY AND ARE NOT FOR USE AS CONSTRUCTION DOCUMENTS. WHERE APPLICABLE, INFORMATION FROM CONSULTANTS DOCUMENTATION HAS BEEN SHOWN TO CONVEY DESIRED LOCATIONS AND RELATIONSHIPS.

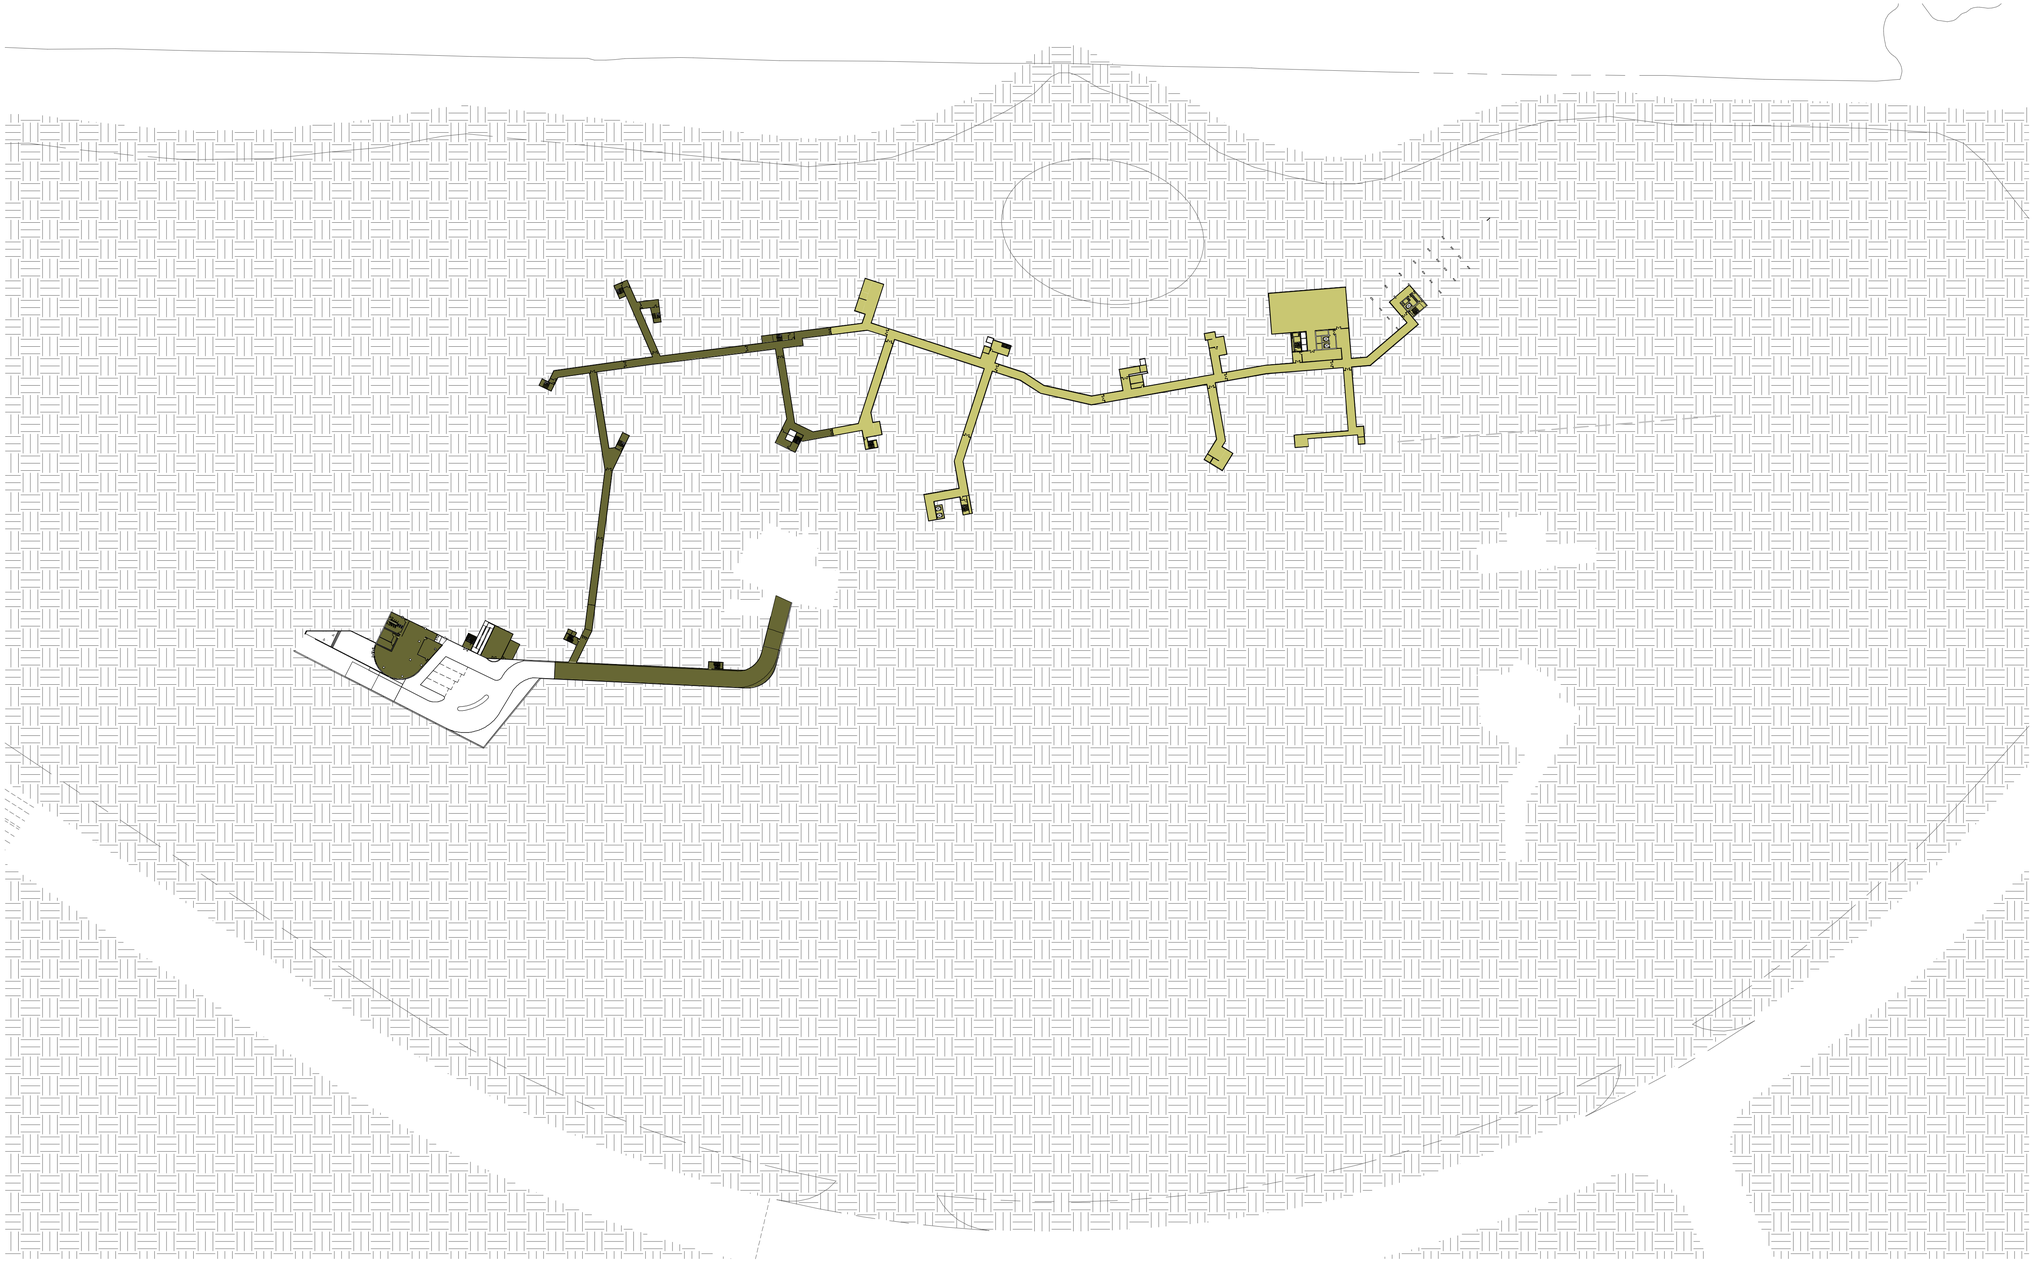

| | |
|---|---|
| EV | 3,883 m² |
| SHARE | 4,357 m² |
| | 8,239 m² |

Legend (Per Zoning)

- EV
- SHARE

INCHEON - REPUBLIC OF

PROJECT NUMBER
170031-00

| REV. | DATE | DESCRIPTION |
|---|---|---|
| B | 05/18/2017 | 100% SD |
| A | 05/05/2017 | 75% SD |

NOT FOR CONSTRUCTION

DRAWING TITLE

BOH - AREA PLAN (ZONING) - LEVEL 0

Drawn: Author | Checked: Checker | Approved: Approver

SCALE 1 : 1500

NORTH

ISSUE
05/18/2017

SHEET
A1

SEQUENCE
AED-DE-SD-

DRAWING
AR-BOH-0410-2

ALL UNITS ARE IN MILLIMETERS UNLESS NOTED OTHERWISE

C:\Project\170031-00_IK_Sheet_BOH_hongsumyu.rvt

5/18/2017 6:29:51 PM

DRAWINGS ILLUSTRATE DESIGN INTENT ONLY AND ARE NOT FOR USE AS CONSTRUCTION DOCUMENTS. WHERE APPLICABLE, INFORMATION FROM CONSULTANTS DOCUMENTATION HAS BEEN SHOWN TO CONVEY DESIRED LOCATIONS AND RELATIONSHIPS.



| | |
|---|---|
| ADMIN | 6,024 m² |
| ARENA BOH | 1,395 m² |
| BOH | 4,553 m² |
| BOH CIRCULATION | 10,845 m² |
| CHANGING RM | 4,313 m² |
| CORE | 2,465 m² |
| HOTEL BOH | 965 m² |
| KITCHEN | 5,395 m² |
| LOADING DOCK | 7,275 m² |
| MEP | 16,200 m² |
| TEAM MEMBER | 3,143 m² |
| | 62,573 m² |

Legend (Per Function)

- ADMIN
- ARENA BOH
- BOH
- BOH CIRCULATION
- CHANGING RM
- CORE
- HOTEL BOH
- KITCHEN
- LOADING DOCK
- MEP
- TEAM MEMBER

INCHEON - REPUBLIC OF

PROJECT NUMBER
170031-00

| REV. | DATE | DESCRIPTION |
|---|---|---|
| B | 05/18/2017 | 100% SD |
| A | 05/05/2017 | 75% SD |

NOT FOR CONSTRUCTION

DRAWING TITLE

BOH - AREA PLAN (FUNCTION) - LEVEL 1

Drawn: Author | Checked: Checker | Approved: Approver

SCALE 1 : 1500

NORTH

ISSUE 05/18/2017

SHEET A1

SEQUENCE
AED-DE-SD-

DRAWING
AR-BOH-0411-1

ALL UNITS ARE IN MILLIMETERS UNLESS NOTED OTHERWISE

C:\Project\170031-00_IK_Sheet_BOH_hongsumyu.rvt

5/18/2017 10:25:34 PM

DRAWINGS ILLUSTRATE DESIGN INTENT ONLY AND ARE NOT FOR USE AS CONSTRUCTION DOCUMENTS. WHERE APPLICABLE, INFORMATION FROM CONSULTANTS DOCUMENTATION HAS BEEN SHOWN TO CONVEY DESIRED LOCATIONS AND RELATIONSHIPS.

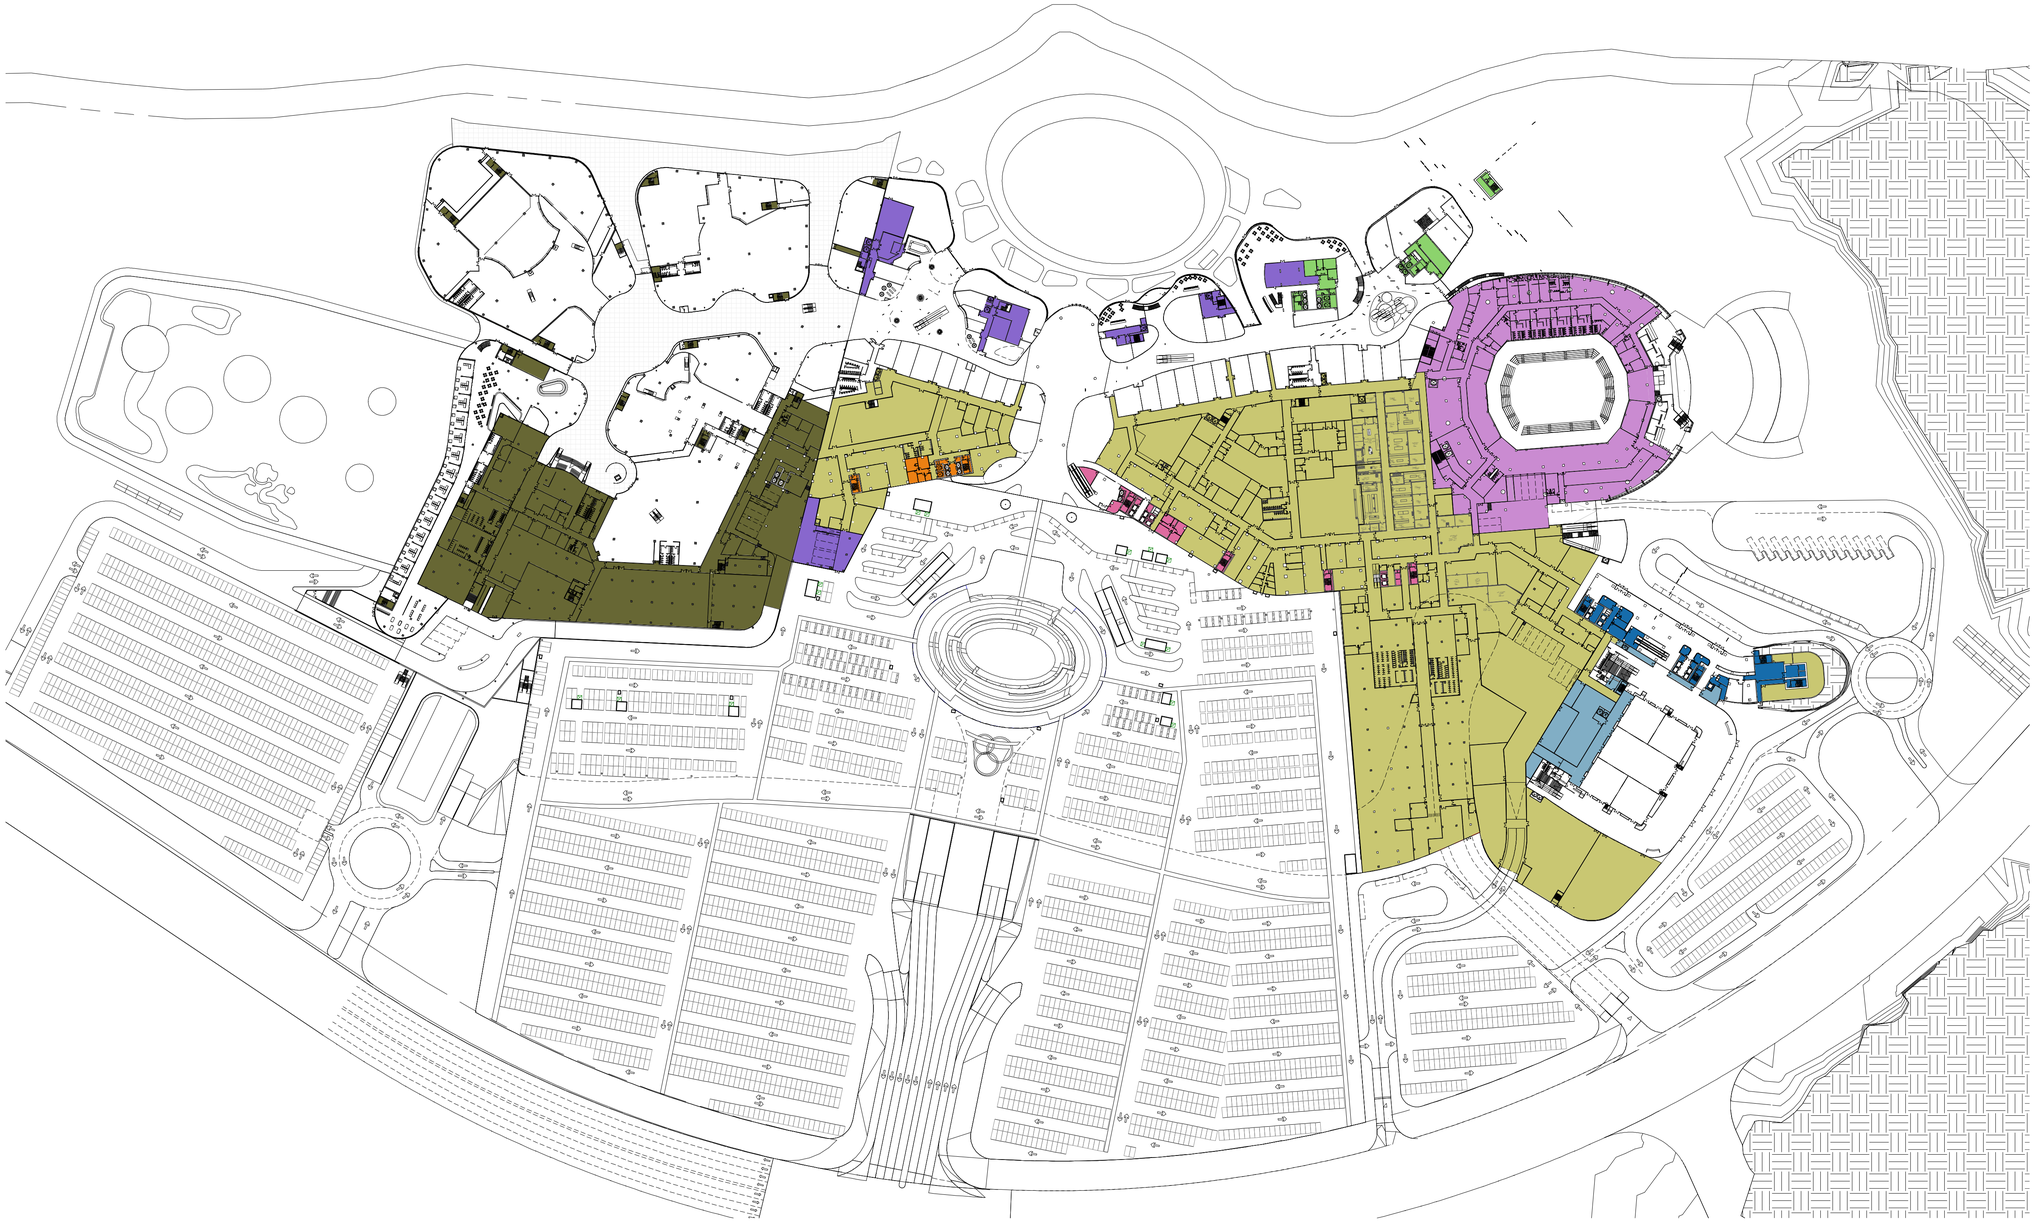

| | |
|---|---|
| ARENA | 8,627 m² |
| CASINO HOTEL | 567 m² |
| CONFERENCE | 1,532 m² |
| CONFERENCE HOTEL | 952 m² |
| ECO HOTEL | 728 m² |
| EV | 11,847 m² |
| FAMILY HOTEL | 327 m² |
| RETAIL | 2,199 m² |
| SHARE | 36,318 m² |
| | 63,098 m² |

Legend (Per Zoning)

- ARENA
- CASINO HOTEL
- CONFERENCE
- CONFERENCE HOTEL
- ECO HOTEL
- EV
- FAMILY HOTEL
- RETAIL
- SHARE
- Calculating...

INCHEON - REPUBLIC OF

PROJECT NUMBER

170031-00

NOT FOR CONSTRUCTION

| REV. | DATE | DESCRIPTION |
|---|---|---|
| B | 05/18/2017 | 100% SD |
| A | 05/05/2017 | 75% SD |

DRAWING TITLE

BOH - AREA PLAN (ZONING) - LEVEL 1

Drawn: Author | Checked: Checker | Approved: Approver

SCALE 1 : 1500

NORTH

ISSUE 05/18/2017

SHEET A1

SEQUENCE

AED-DE-SD-

DRAWING

AR-BOH-0411-2

ALL UNITS ARE IN MILLIMETERS UNLESS NOTED OTHERWISE

C:\Projects\170031-00_IK_Sheet_BOH_fabio.pang.rvt

2017/5/18 22:28:38

DRAWINGS ILLUSTRATE DESIGN INTENT ONLY AND ARE NOT FOR USE AS CONSTRUCTION DOCUMENTS. WHERE APPLICABLE, INFORMATION FROM CONSULTANTS DOCUMENTATION HAS BEEN SHOWN TO CONVEY DESIRED LOCATIONS AND RELATIONSHIPS.

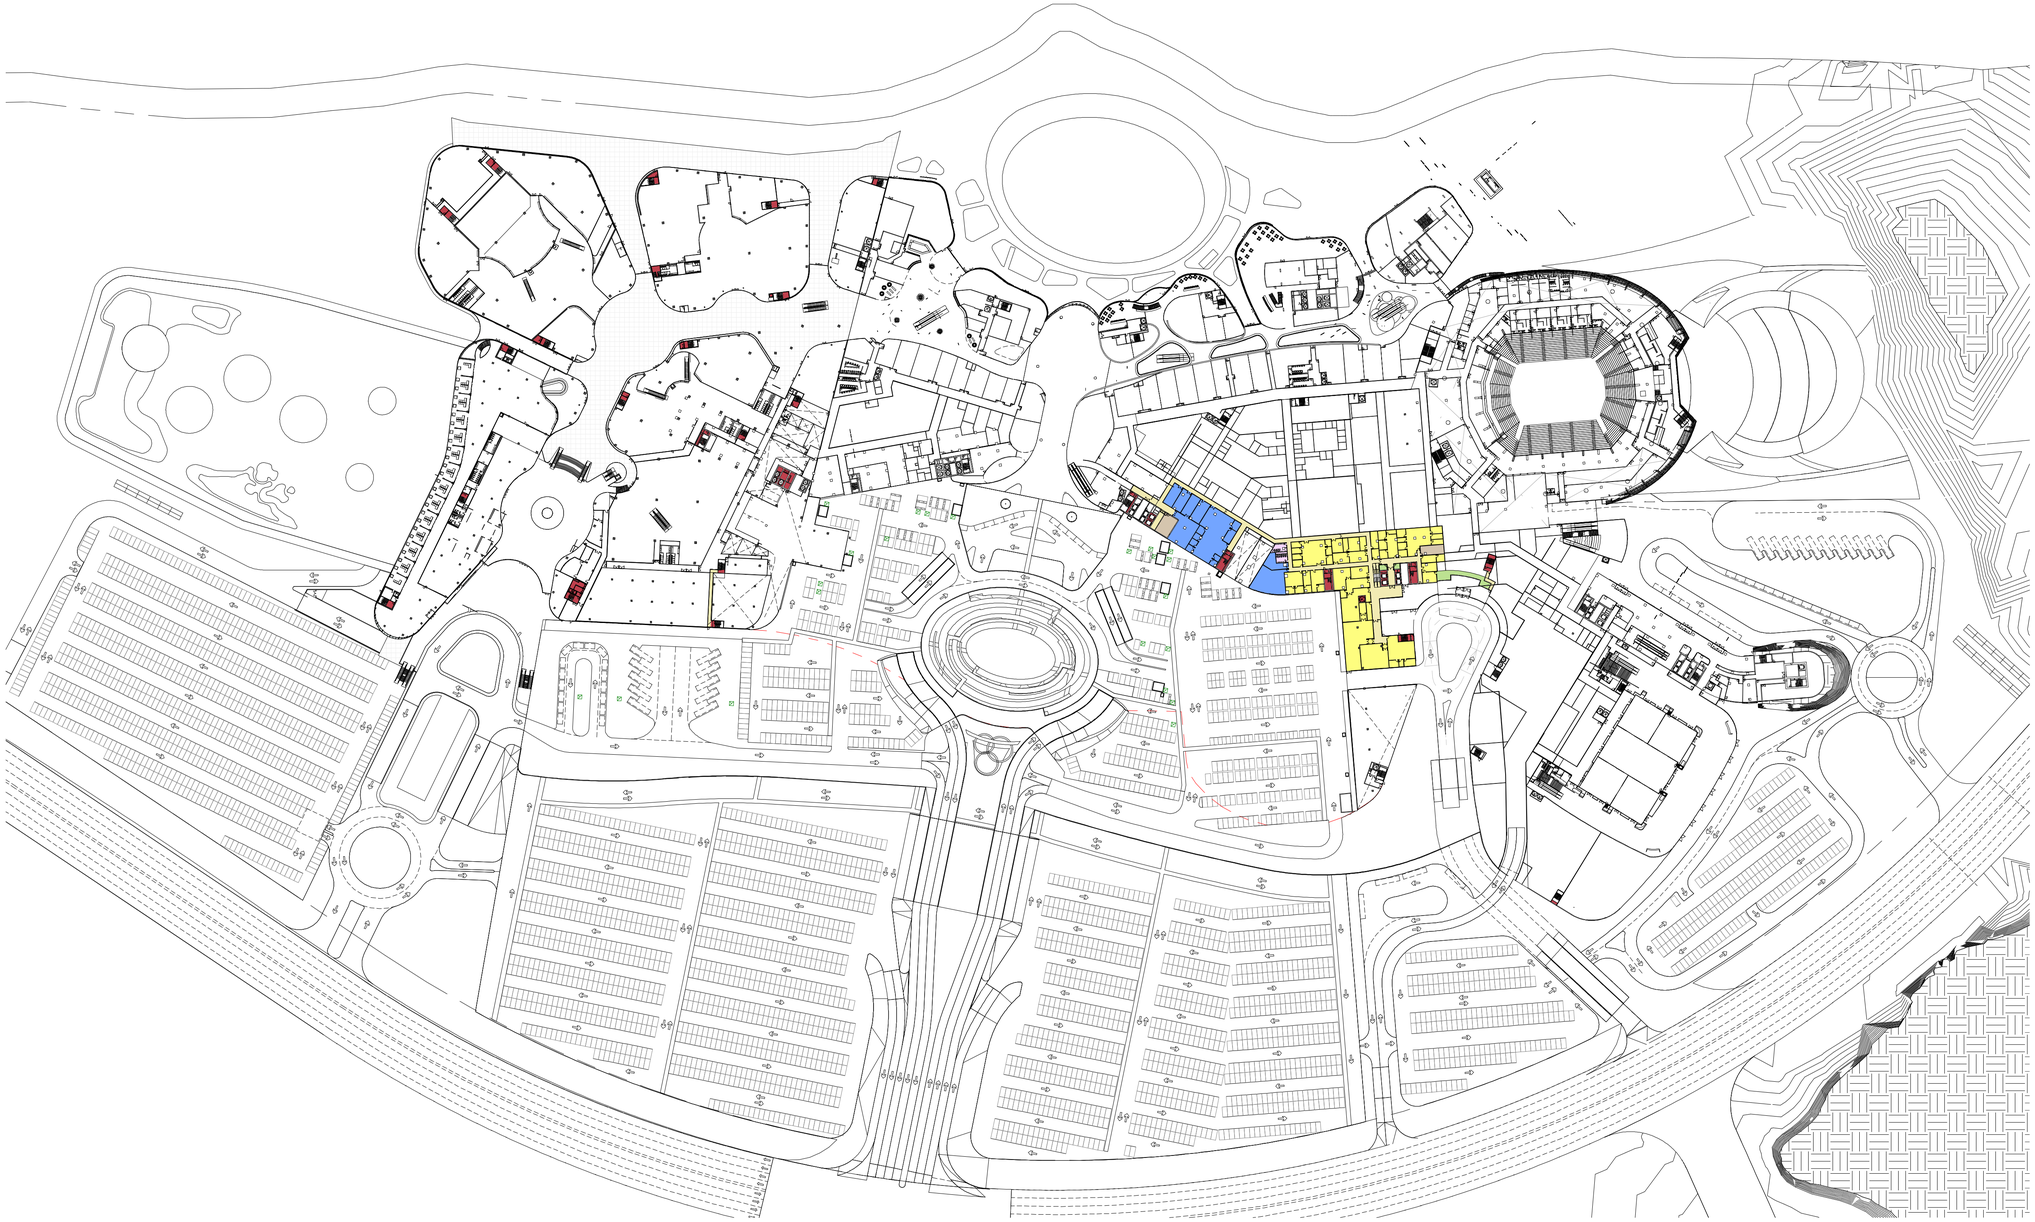

| | |
|---|---|
| ADMIN | 1,072 m² |
| BOH | 131 m² |
| BOH CIRCULATION | 971 m² |
| CASINO BOH | 2,229 m² |
| CORE | 961 m² |
| HOTEL BOH | 106 m² |
| TEAM MEMBER | 61 m² |
| | 5,531 m² |

## Legend (Per Function)

- ADMIN
- BOH
- BOH CIRCULATION
- CASINO BOH
- CORE
- HOTEL BOH
- TEAM MEMBER

INCHEON - REPUBLIC OF

PROJECT NUMBER
170031-00

| REV. | DATE | DESCRIPTION |
|---|---|---|
| B | 05/18/2017 | 100% SD |
| A | 05/05/2017 | 75% SD |

NOT FOR CONSTRUCTION

DRAWING TITLE

# BOH - AREA PLAN (FUNCTION) - LEVEL 2

Drawn: Author | Checked: Checker | Approved: Approver

SCALE 1 : 1500

NORTH

ISSUE
05/18/2017

SHEET
A1

SEQUENCE
AED-DE-SD-

DRAWING
AR-BOH-0412-1

ALL UNITS ARE IN MILLIMETERS UNLESS NOTED OTHERWISE

C:\Projects\170031-00_IK_Sheet_BOH_fabio.parg.rvt

2017/5/18 21:59:20

DRAWINGS ILLUSTRATE DESIGN INTENT ONLY AND ARE NOT FOR USE AS CONSTRUCTION DOCUMENTS. WHERE APPLICABLE, INFORMATION FROM CONSULTANTS DOCUMENTATION HAS BEEN SHOWN TO CONVEY DESIRED LOCATIONS AND RELATIONSHIPS.

INCHEON - REPUBLIC OF

| | |
|---|---|
| CASINO | 2,330 m² |
| CASINO HOTEL | 392 m² |
| EV | 706 m² |
| RETAIL | 51 m² |
| SHARE | 2,103 m² |
| | 5,582 m² |

Legend (Per Zoning)

- CASINO
- CASINO HOTEL
- EV
- RETAIL
- SHARE
- Calculating...

PROJECT NUMBER

170031-00

| REV. | DATE | DESCRIPTION |
|---|---|---|
| B | 05/18/2017 | 100% SD |
| A | 05/05/2017 | 75% SD |

NOT FOR CONSTRUCTION

DRAWING TITLE

BOH - AREA PLAN (ZONING) - LEVEL 2

Drawn: Author | Checked: Checker | Approved: Approver

SCALE 1 : 1500

NORTH

ISSUE 05/18/2017

SHEET A1

SEQUENCE AED-DE-SD-

DRAWING AR-BOH-0412-2

ALL UNITS ARE IN MILLIMETERS UNLESS NOTED OTHERWISE

C:\Projects\170031-00_IK_Sheet_BOH_fabio.parig.rvt

2017/5/18 22:30:02

DRAWINGS ILLUSTRATE DESIGN INTENT ONLY AND ARE NOT FOR USE AS CONSTRUCTION DOCUMENTS. WHERE APPLICABLE, INFORMATION FROM CONSULTANTS DOCUMENTATION HAS BEEN SHOWN TO CONVEY DESIRED LOCATIONS AND RELATIONSHIPS.

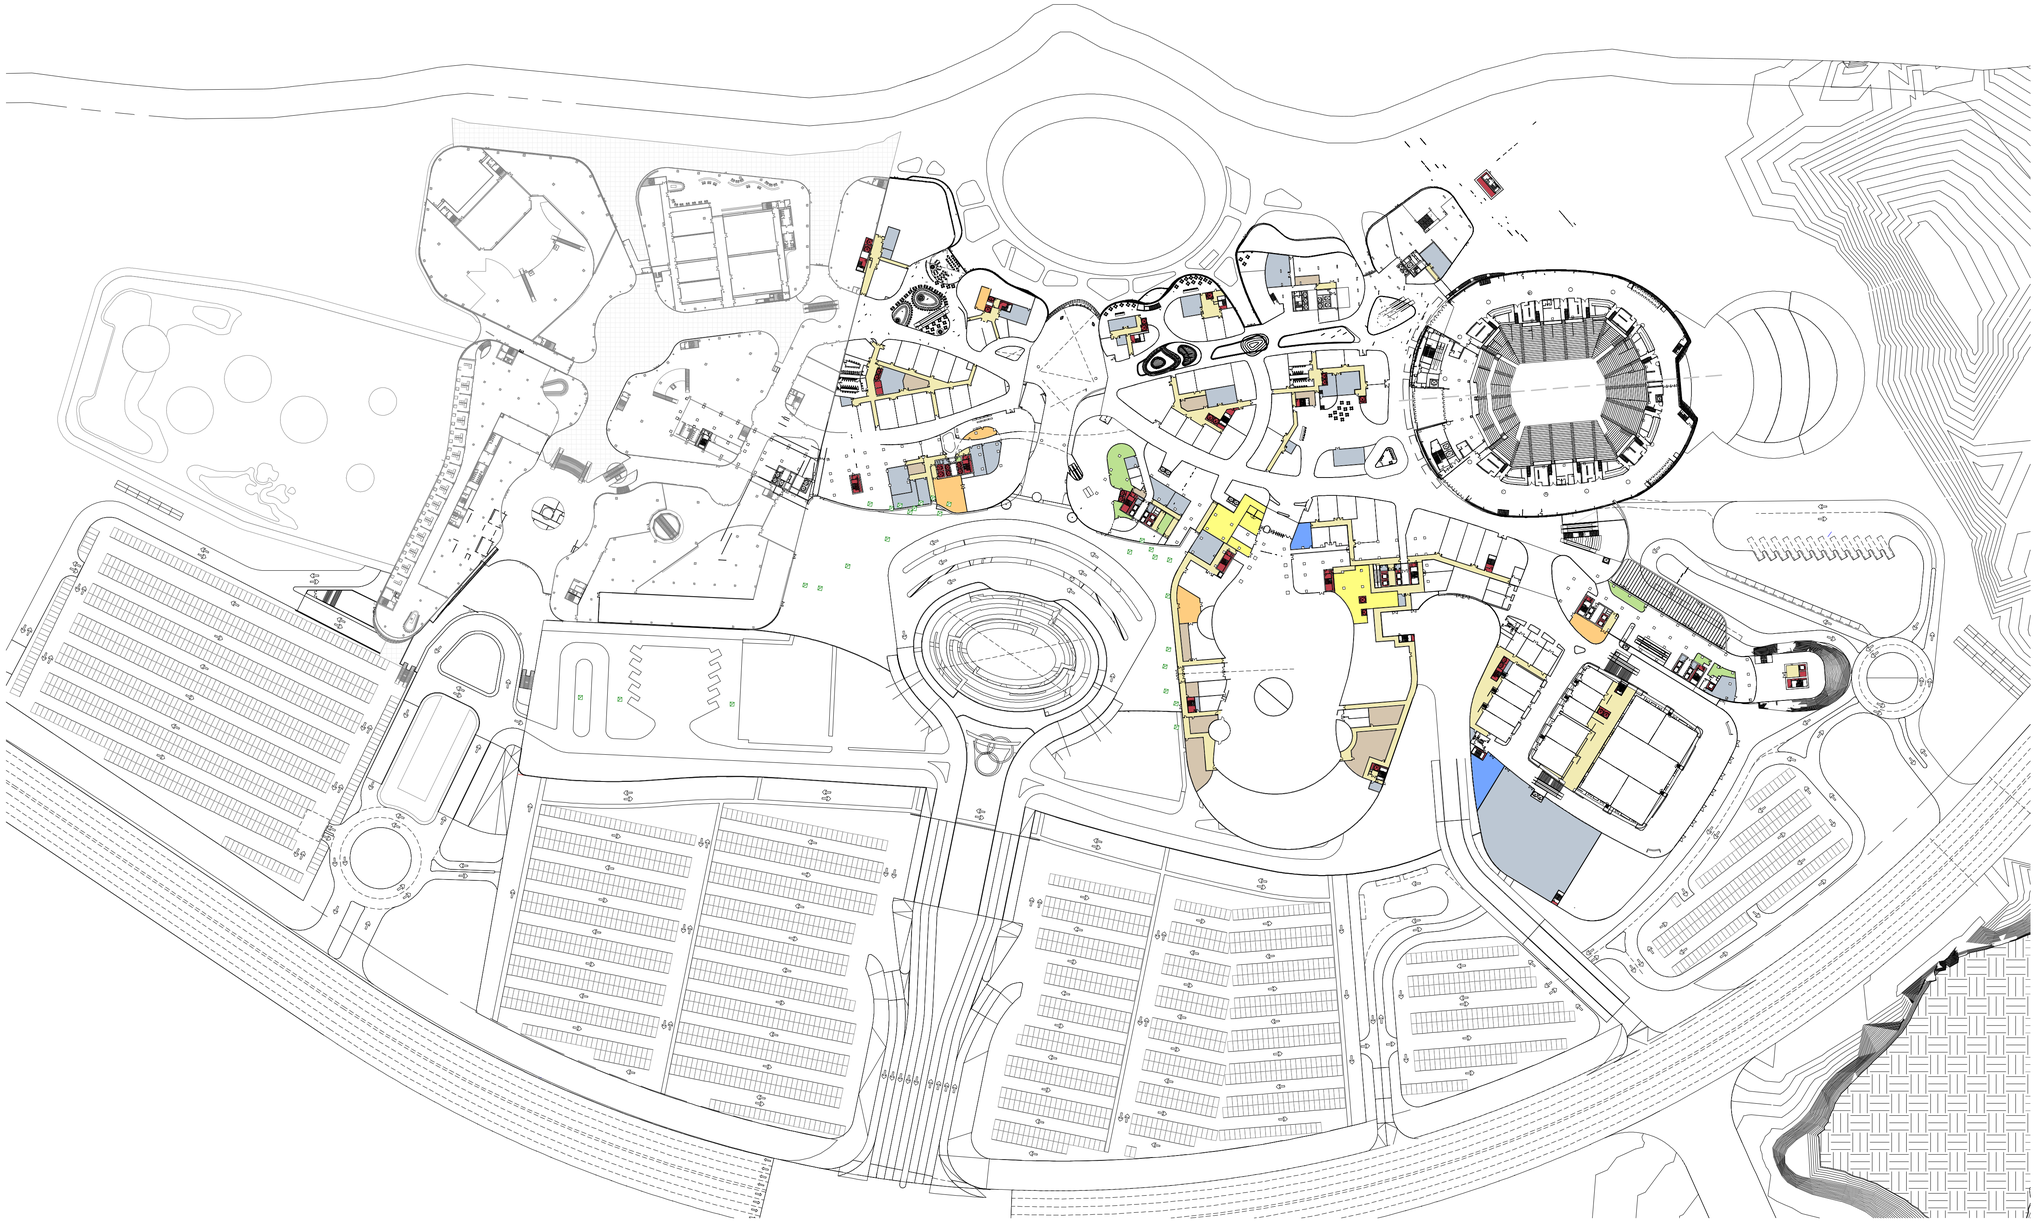

| | |
|---|---|
| ADMIN | 547 m² |
| BOH | 1,189 m² |
| BOH CIRCULATION | 4,613 m² |
| CASINO BOH | 892 m² |
| CORE | 2,385 m² |
| HOTEL BOH | 510 m² |
| KITCHEN | 847 m² |
| MEP | 6,343 m² |
| | 17,326 m² |

Legend (Per Function)

- ADMIN
- BOH
- BOH CIRCULATION
- CASINO BOH
- CORE
- HOTEL BOH
- KITCHEN
- MEP

INCHEON - REPUBLIC OF

PROJECT NUMBER

170031-00

| REV. | DATE | DESCRIPTION |
|---|---|---|
| B | 05/18/2017 | 100% SD |
| A | 05/05/2017 | 75% SD |

NOT FOR CONSTRUCTION

DRAWING TITLE

BOH - AREA PLAN (FUNCTION) - LEVEL 3

Drawn: Author | Checked: Checker | Approved: Approver

SCALE 1 : 1500

NORTH

ISSUE 05/18/2017

SHEET A1

SEQUENCE AED-DE-SD-

DRAWING AR-BOH-0413-1

ALL UNITS ARE IN MILLIMETERS UNLESS NOTED OTHERWISE

AED-DE-SD-AR-BOH-0413-1

C:\Project\170031-00_IK_Sheet_BOH_hongsumyu.rvt

5/18/2017 7:12:50 PM

DRAWINGS ILLUSTRATE DESIGN INTENT ONLY AND ARE NOT FOR USE AS CONSTRUCTION DOCUMENTS. WHERE APPLICABLE, INFORMATION FROM CONSULTANTS DOCUMENTATION HAS BEEN SHOWN TO CONVEY DESIRED LOCATIONS AND RELATIONSHIPS.

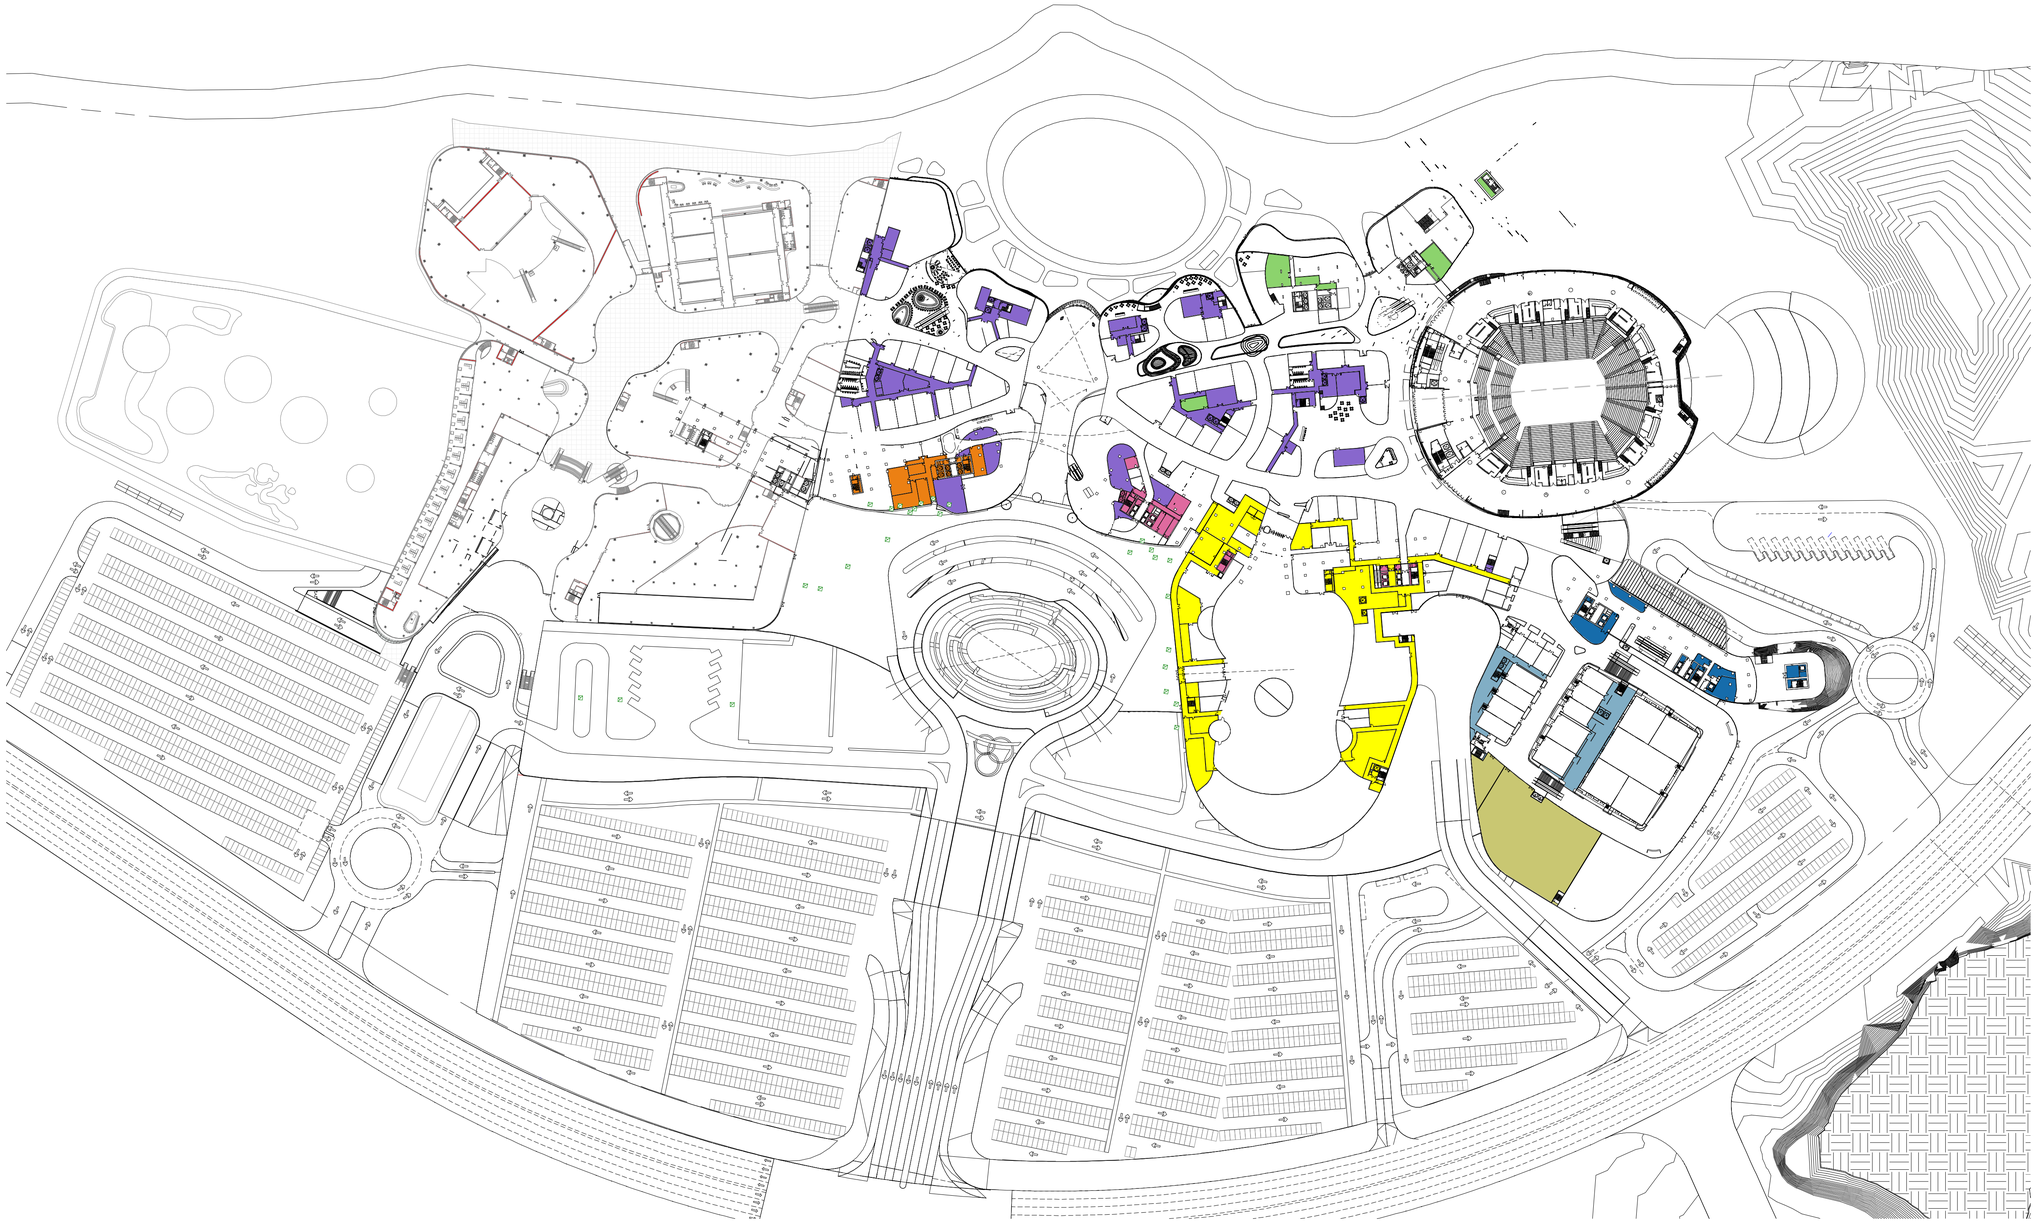

| | |
|---|---|
| ARENA | 614 m² |
| CASINO | 4,191 m² |
| CASINO HOTEL | 560 m² |
| CONFERENCE | 1,153 m² |
| CONFERENCE HOTEL | 807 m² |
| ECO HOTEL | 850 m² |
| EV | 2,148 m² |
| FAMILY HOTEL | 789 m² |
| RETAIL | 3,707 m² |
| SHARE | 2,506 m² |
| | 17,326 m² |

Legend (Per Zoning)

- ARENA
- CASINO
- CASINO HOTEL
- CONFERENCE
- CONFERENCE HOTEL
- ECO HOTEL
- EV
- FAMILY HOTEL
- RETAIL
- SHARE

INCHEON - REPUBLIC OF

PROJECT NUMBER
170031-00

NOT FOR CONSTRUCTION

| REV. | DATE | DESCRIPTION |
|---|---|---|
| B | 05/18/2017 | 100% SD |
| A | 05/05/2017 | 75% SD |

DRAWING TITLE

BOH - AREA PLAN (ZONING) - LEVEL 3

Drawn: Author | Checked: Checker | Approved: Approver

SCALE 1 : 1500

NORTH

ISSUE 05/18/2017

SHEET A1

SEQUENCE
AED-DE-SD-

DRAWING
AR-BOH-0413-2

ALL UNITS ARE IN MILLIMETERS UNLESS NOTED OTHERWISE

C:\Project\170031-00_IK_Sheet_BOH_hongsumyu.rvt

5/18/2017 7:14:13 PM

DRAWINGS ILLUSTRATE DESIGN INTENT ONLY AND ARE NOT FOR USE AS CONSTRUCTION DOCUMENTS. WHERE APPLICABLE, INFORMATION FROM CONSULTANTS DOCUMENTATION HAS BEEN SHOWN TO CONVEY DESIRED LOCATIONS AND RELATIONSHIPS.

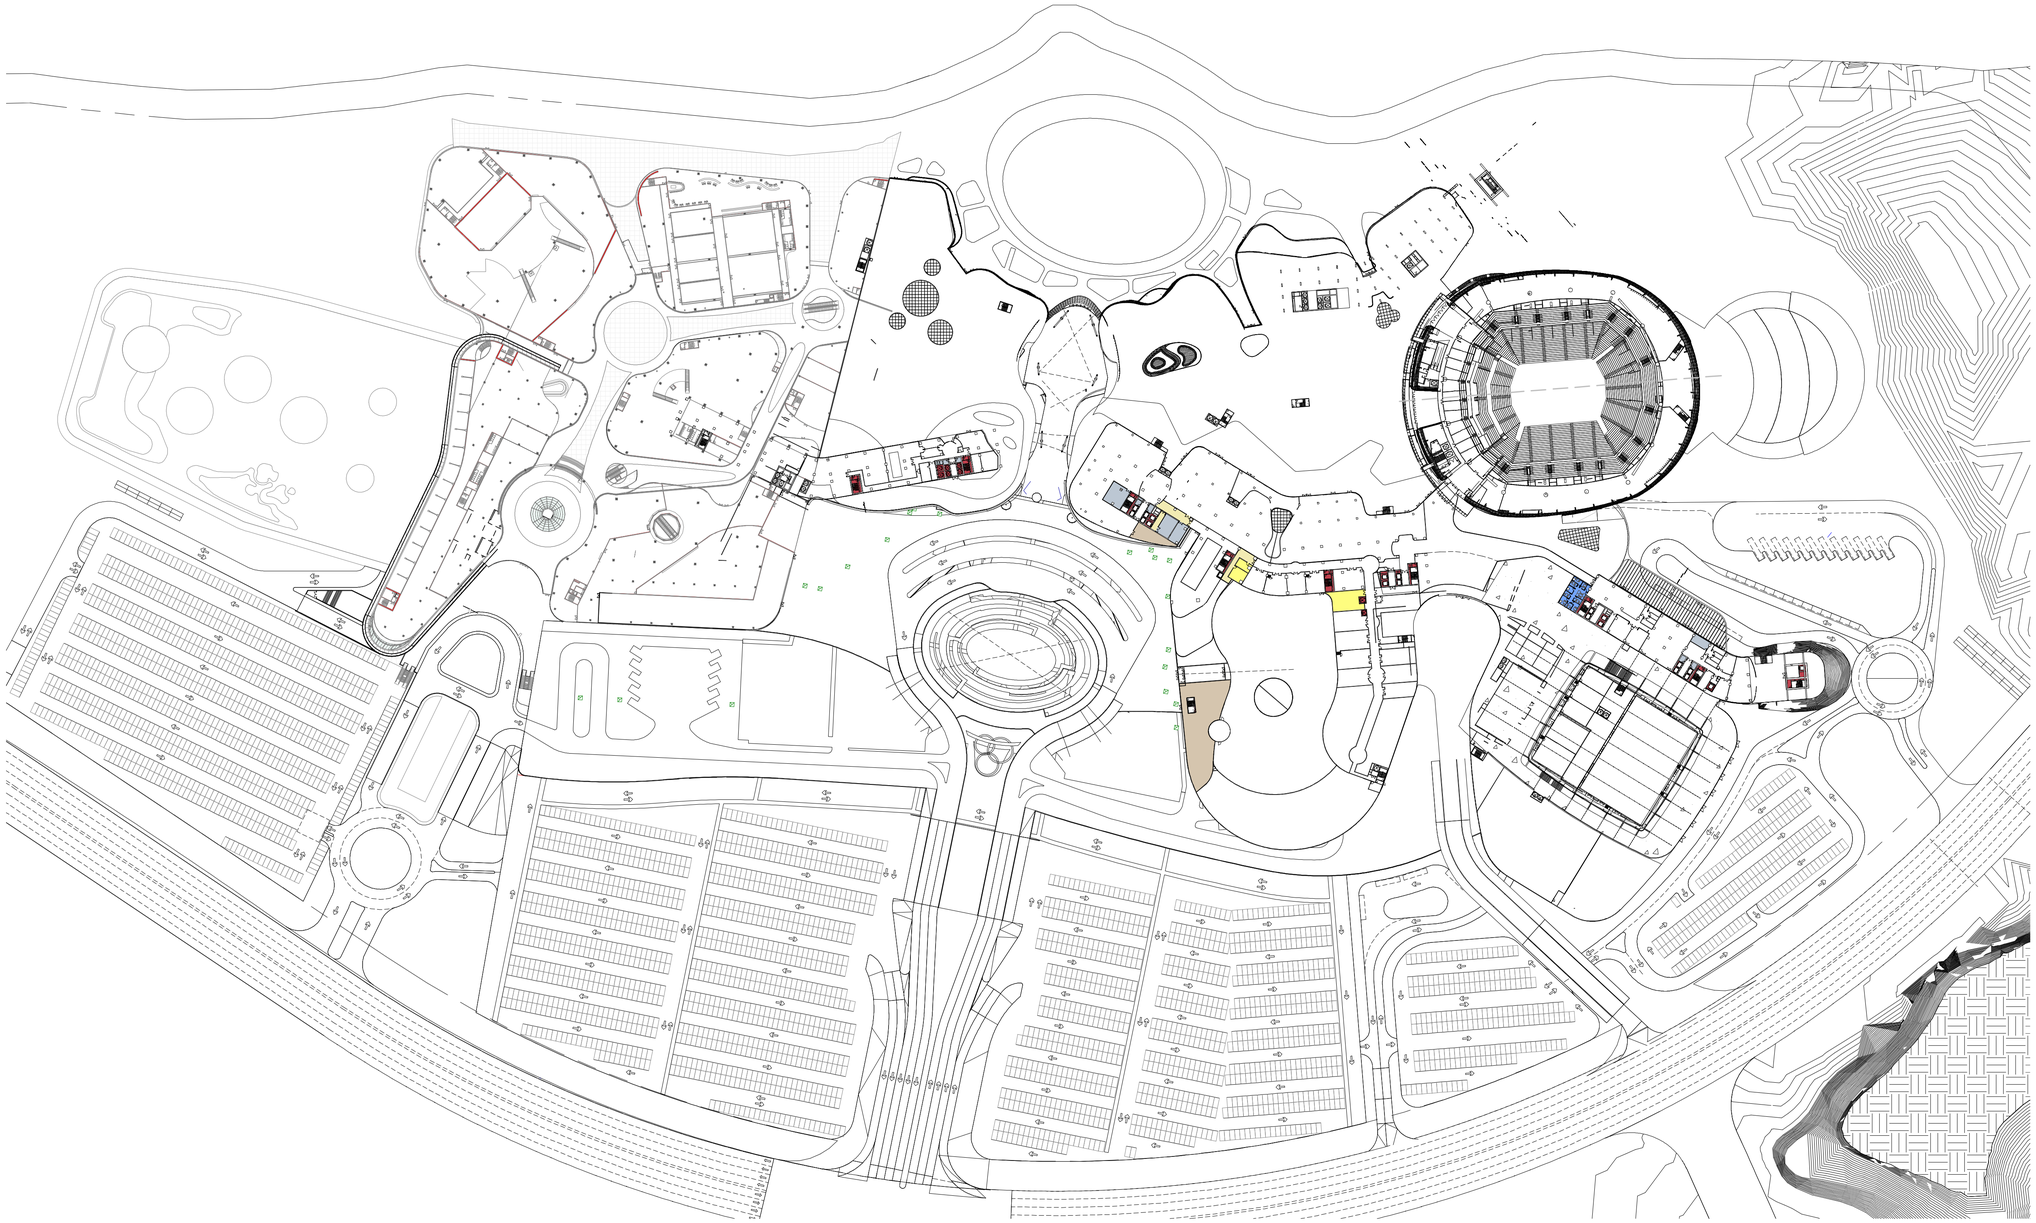

| | |
|---|---|
| ADMIN | 174 m² |
| BOH | 1,123 m² |
| BOH CIRCULATION | 210 m² |
| CASINO BOH | 239 m² |
| CORE | 979 m² |
| MEP | 350 m² |
| | 3,075 m² |

Legend (Per Function)

- ADMIN
- BOH
- BOH CIRCULATION
- CASINO BOH
- CORE
- MEP

INCHEON - REPUBLIC OF

PROJECT NUMBER
170031-00

| REV. | DATE | DESCRIPTION |
|---|---|---|
| B | 05/18/2017 | 100% SD |
| A | 05/05/2017 | 75% SD |

NOT FOR CONSTRUCTION

DRAWING TITLE

BOH - AREA PLAN (FUNCTION) - LEVEL 4

Drawn: Author | Checked: Checker | Approved: Approver

SCALE 1 : 1500

NORTH

ISSUE
05/18/2017

SHEET
A1

SEQUENCE
AED-DE-SD-

DRAWING
AR-BOH-0414-1

ALL UNITS ARE IN MILLIMETERS UNLESS NOTED OTHERWISE

C:\Project\170031-00_IK_Sheet_BOH_hongsumyu.rvt

5/18/2017 7:16:14 PM

DRAWINGS ILLUSTRATE DESIGN INTENT ONLY AND ARE NOT FOR USE AS CONSTRUCTION DOCUMENTS. WHERE APPLICABLE, INFORMATION FROM CONSULTANTS DOCUMENTATION HAS BEEN SHOWN TO CONVEY DESIRED LOCATIONS AND RELATIONSHIPS.

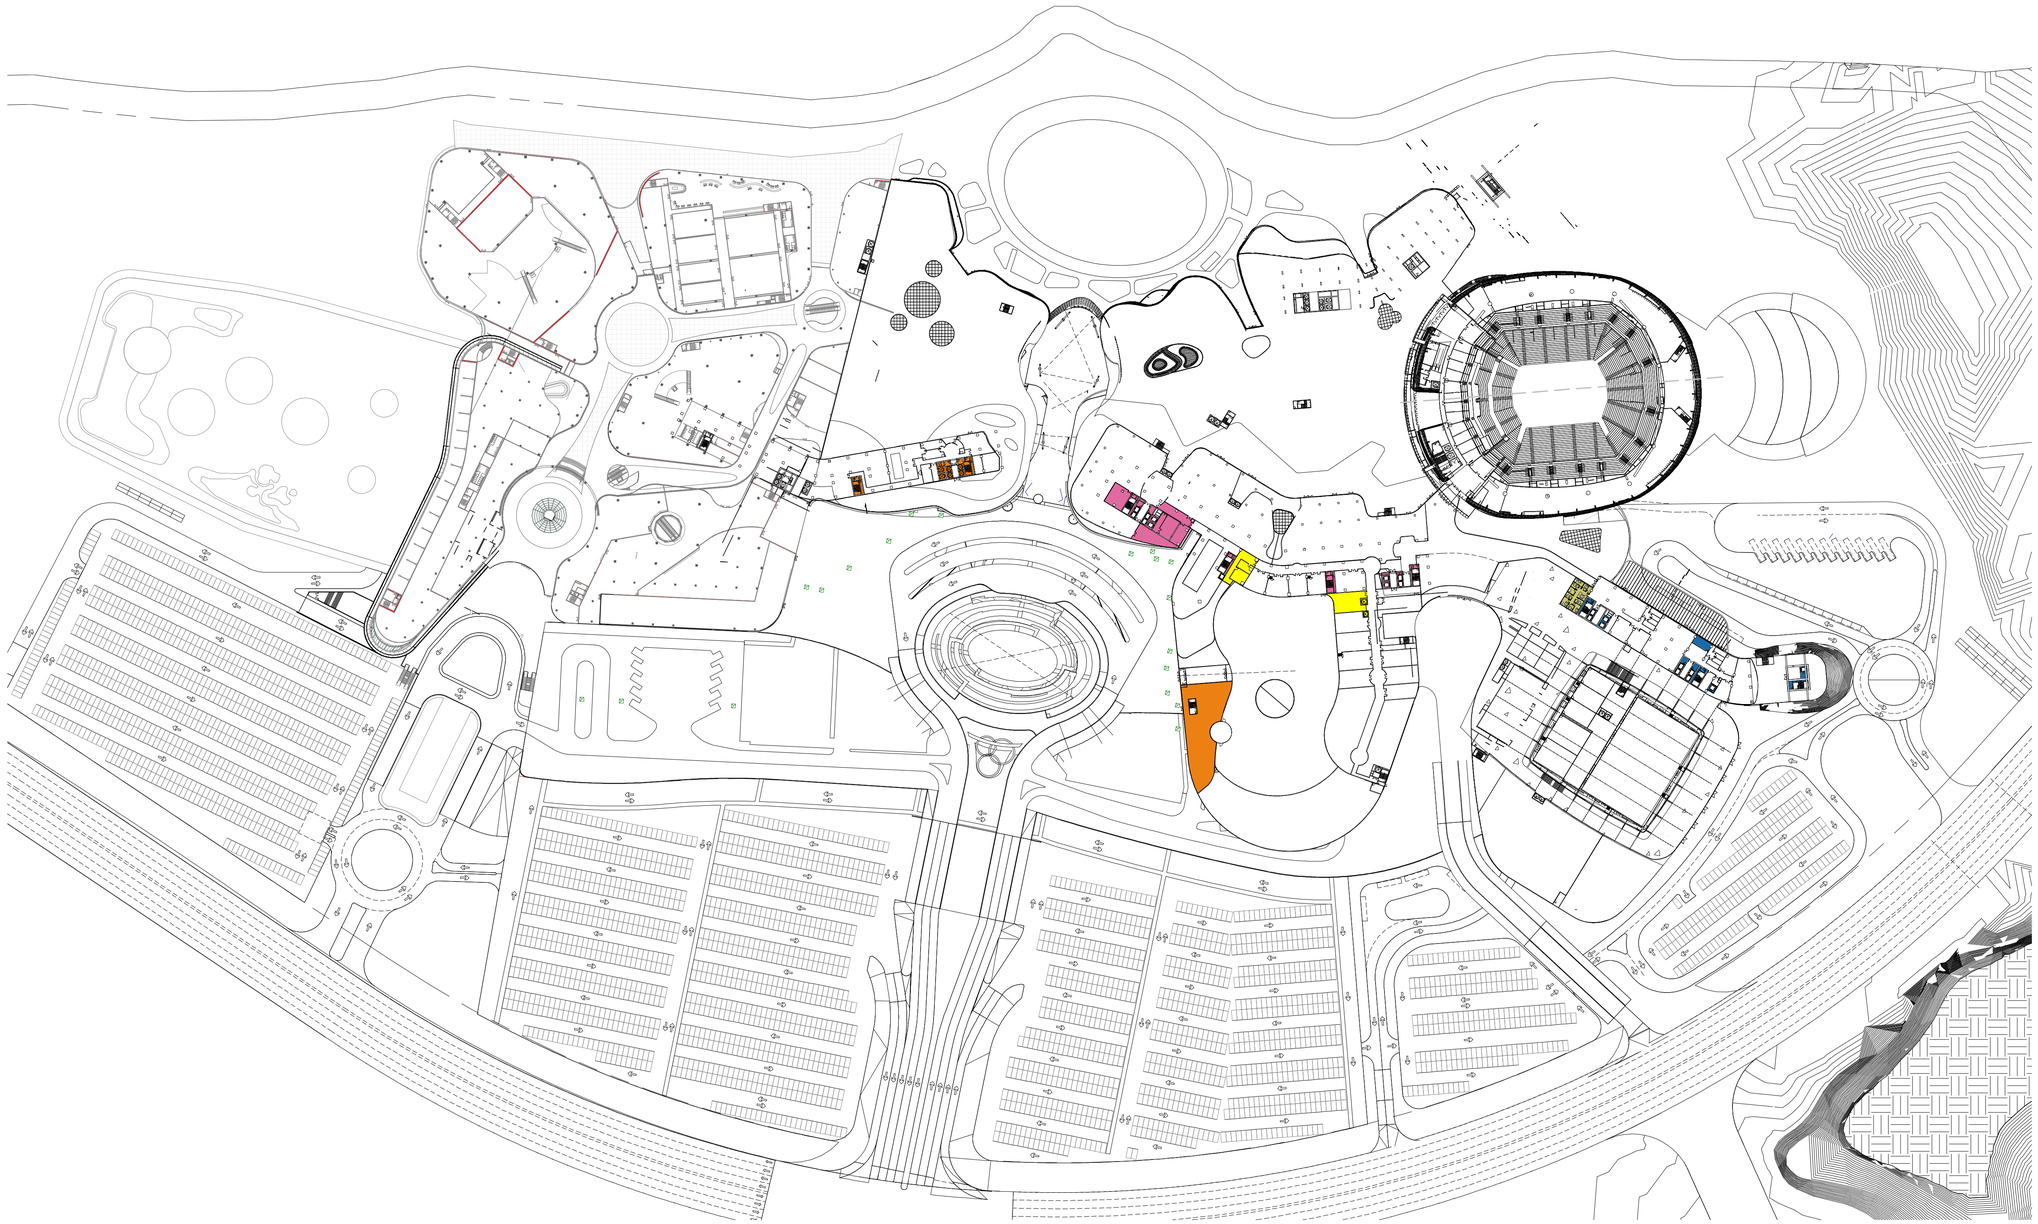

| | |
|---|---|
| ARENA | 450 m² |
| CASINO | 390 m² |
| CASINO HOTEL | 807 m² |
| CONFERENCE HOTEL | 322 m² |
| FAMILY HOTEL | 955 m² |
| SHARE | 151 m² |
| | 3,075 m² |

Legend (Per Zoning)

- ARENA
- CASINO
- CASINO HOTEL
- CONFERENCE HOTEL
- FAMILY HOTEL
- SHARE

INCHEON - REPUBLIC OF

PROJECT NUMBER
170031-00

NOT FOR CONSTRUCTION

| REV. | DATE | DESCRIPTION |
|---|---|---|
| B | 05/18/2017 | 100% SD |
| A | 05/05/2017 | 75% SD |

DRAWING TITLE

BOH - AREA PLAN (ZONING) - LEVEL 4

Drawn: Author | Checked: Checker | Approved: Approver

SCALE 1 : 1500

NORTH

ISSUE
05/18/2017

SHEET
A1

SEQUENCE
AED-DE-SD-

DRAWING
AR-BOH-0414-2

ALL UNITS ARE IN MILLIMETERS UNLESS NOTED OTHERWISE

C:\Project\170031-00_IK_Sheet_BOH_hongsumyu.rvt

5/18/2017 7:18:29 PM

DRAWINGS ILLUSTRATE DESIGN INTENT ONLY AND ARE NOT FOR USE AS CONSTRUCTION DOCUMENTS. WHERE APPLICABLE, INFORMATION FROM CONSULTANTS DOCUMENTATION HAS BEEN SHOWN TO CONVEY DESIRED LOCATIONS AND RELATIONSHIPS.




INCHEON - REPUBLIC OF

PROJECT NUMBER
170031-00

| REV. | DATE | DESCRIPTION |
|---|---|---|
| B | 05/18/2017 | 100% SD |
| A | 05/05/2017 | 75% SD |

NOT FOR CONSTRUCTION

DRAWING TITLE

BOH - EXITING STRATEGY - ENLARGED LEVEL 1 - SHEET 1

Drawn: Author | Checked: Checker | Approved: Approver

SCALE 1 : 500

NORTH

ISSUE
05/18/2017

SHEET
A1

SEQUENCE
AED-DE-SD-

DRAWING
AR-BOH-0501-1

ALL UNITS ARE IN MILLIMETERS UNLESS NOTED OTHERWISE

C:\Projet\170031-00_IK_Sheet_BOH_hongsumyu.rvt

5/18/2017 7:24:57 PM

DRAWINGS ILLUSTRATE DESIGN INTENT ONLY AND ARE NOT FOR USE AS CONSTRUCTION DOCUMENTS. WHERE APPLICABLE, INFORMATION FROM CONSULTANTS DOCUMENTATION HAS BEEN SHOWN TO CONVEY DESIRED LOCATIONS AND RELATIONSHIPS.

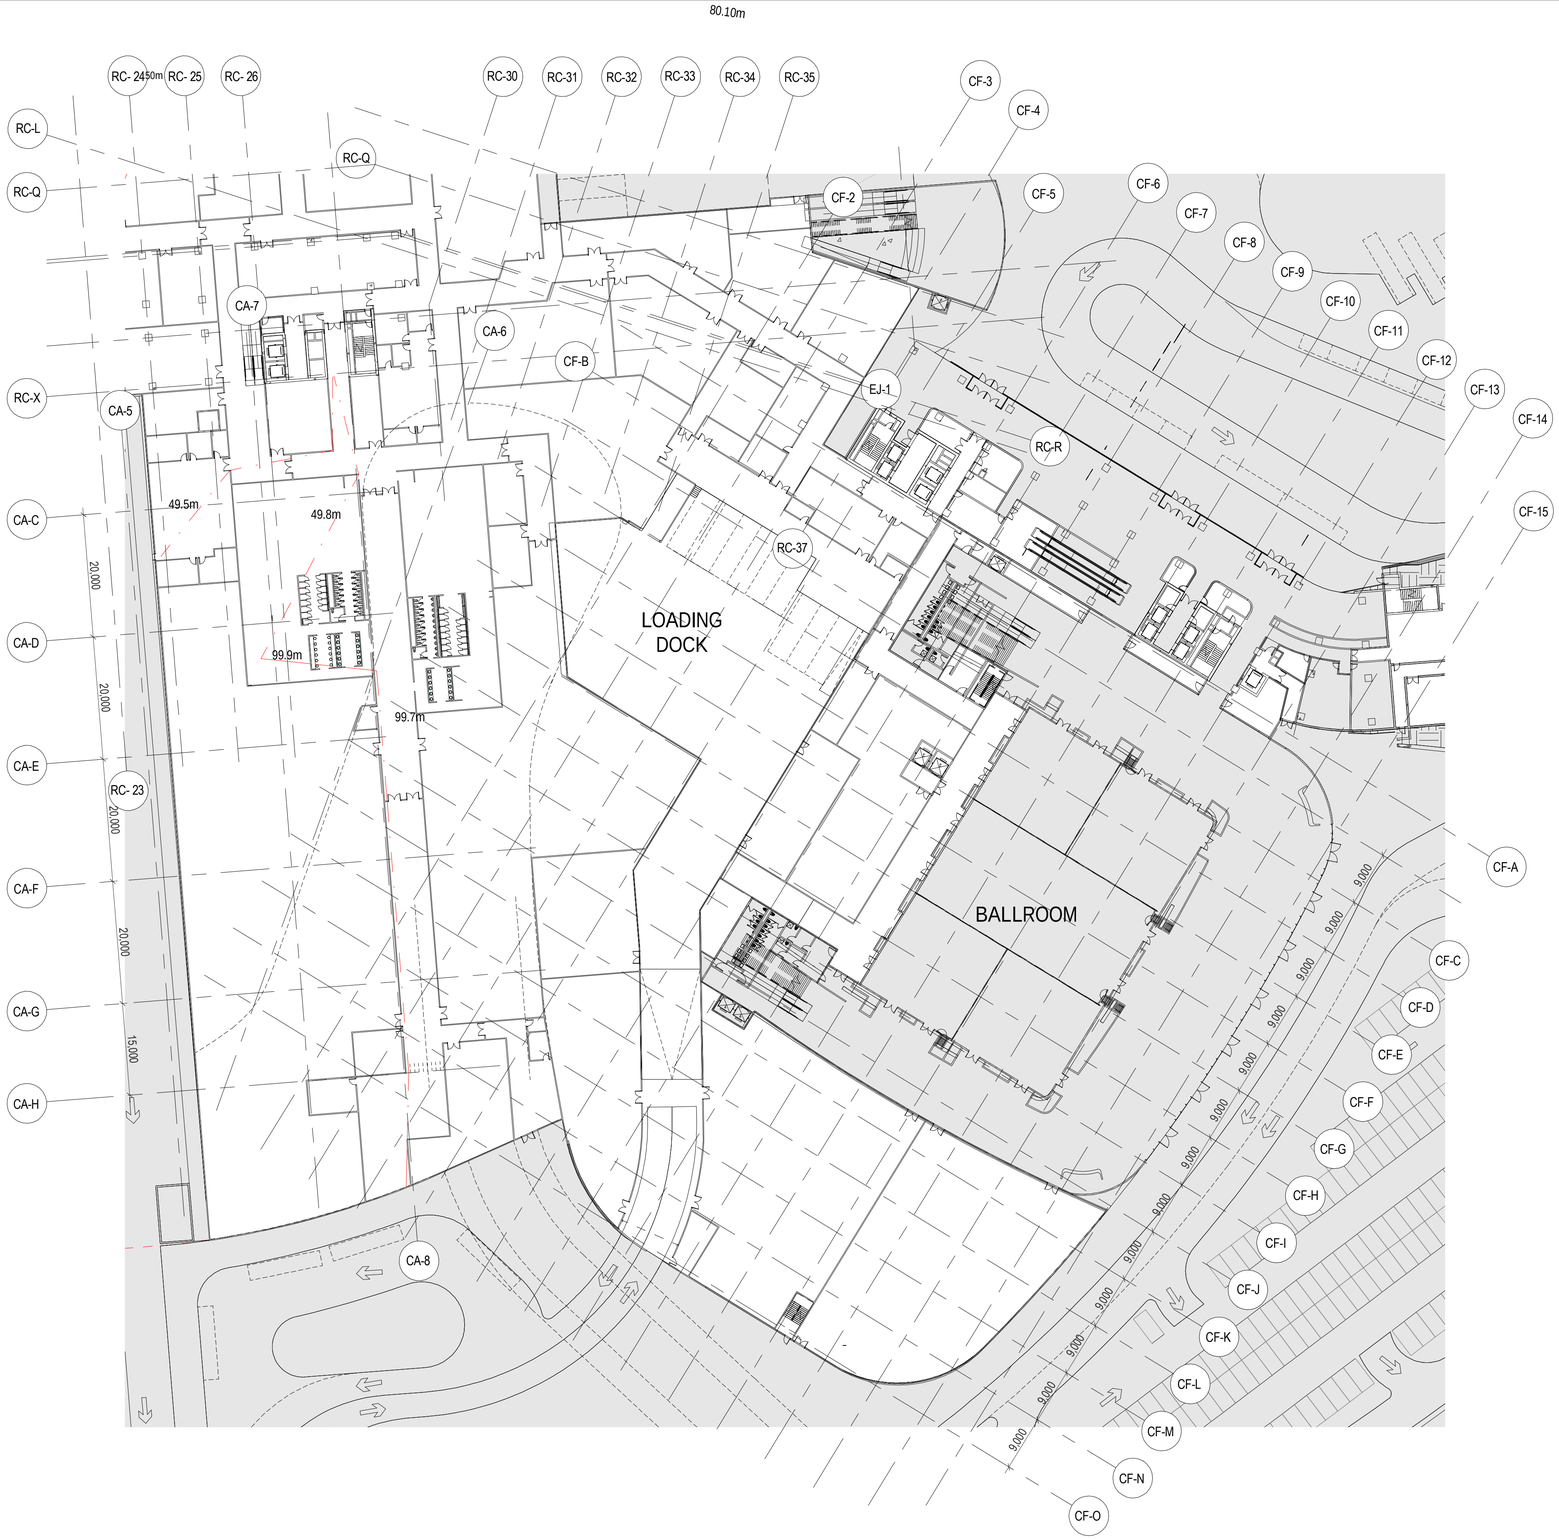


COVERED PARKING

EXTERNAL PARKING

INCHEON - REPUBLIC OF

PROJECT NUMBER
170031-00

| REV. | DATE | DESCRIPTION |
|---|---|---|
| B | 05/18/2017 | 100% SD |
| A | 05/05/2017 | 75% SD |

NOT FOR CONSTRUCTION

DRAWING TITLE

BOH - EXITING STRATEGY - ENLARGED LEVEL 1 - SHEET 2

Drawn: Author | Checked: Checker | Approved: Approver

SCALE 1 : 500

NORTH

ISSUE
05/18/2017

SHEET
A1

SEQUENCE
AED-DE-SD-

DRAWING
AR-BOH-0501-2

ALL UNITS ARE IN MILLIMETERS UNLESS NOTED OTHERWISE

C:\Project\170031-00_IK_Sheet_BOH_hongsumyu.rvt

5/18/2017 7:26:44 PM

DRAWINGS ILLUSTRATE DESIGN INTENT ONLY AND ARE NOT FOR USE AS CONSTRUCTION DOCUMENTS. WHERE APPLICABLE, INFORMATION FROM CONSULTANTS DOCUMENTATION HAS BEEN SHOWN TO CONVEY DESIRED LOCATIONS AND RELATIONSHIPS.




INCHEON - REPUBLIC OF

PROJECT NUMBER

170031-00

| REV. | DATE | DESCRIPTION |
|---|---|---|
| B | 05/18/2017 | 100% SD |
| A | 05/05/2017 | 75% SD |

NOT FOR CONSTRUCTION

DRAWING TITLE

BOH - EXITING STRATEGY - ENLARGED LEVEL 1 - SHEET 3

Drawn: Author | Checked: Checker | Approved: Approver

SCALE 1 : 500

NORTH

ISSUE 05/18/2017

SHEET A1

SEQUENCE

AED-DE-SD-

DRAWING

AR-BOH-0501-3

ALL UNITS ARE IN MILLIMETERS UNLESS NOTED OTHERWISE

C:\Project\170031-00_IK_Sheet_BOH_hongsumyu.rvt

5/18/2017 7:25:36 PM

DRAWINGS ILLUSTRATE DESIGN INTENT ONLY AND ARE NOT FOR USE AS CONSTRUCTION DOCUMENTS. WHERE APPLICABLE, INFORMATION FROM CONSULTANTS DOCUMENTATION HAS BEEN SHOWN TO CONVEY DESIRED LOCATIONS AND RELATIONSHIPS.




INCHEON - REPUBLIC OF

PROJECT NUMBER

170031-00

| REV. | DATE | DESCRIPTION |
|---|---|---|
| B | 05/18/2017 | 100% SD |
| A | 05/05/2017 | 75% SD |

NOT FOR CONSTRUCTION

DRAWING TITLE

BOH - EXITING STRATEGY - ENLARGED LEVEL 2 - SHEET 1

Drawn: Author | Checked: Checker | Approved: Approver

SCALE 1 : 500

NORTH

ISSUE 05/18/2017

SHEET A1

SEQUENCE AED-DE-SD-

DRAWING AR-BOH-0502-1

ALL UNITS ARE IN MILLIMETERS UNLESS NOTED OTHERWISE

C:\Project\170031-00_IK_Sheet_BOH_hongsumyu.rvt

5/18/2017 7:25:45 PM

DRAWINGS ILLUSTRATE DESIGN INTENT ONLY AND ARE NOT FOR USE AS CONSTRUCTION DOCUMENTS. WHERE APPLICABLE, INFORMATION FROM CONSULTANTS DOCUMENTATION HAS BEEN SHOWN TO CONVEY DESIRED LOCATIONS AND RELATIONSHIPS.

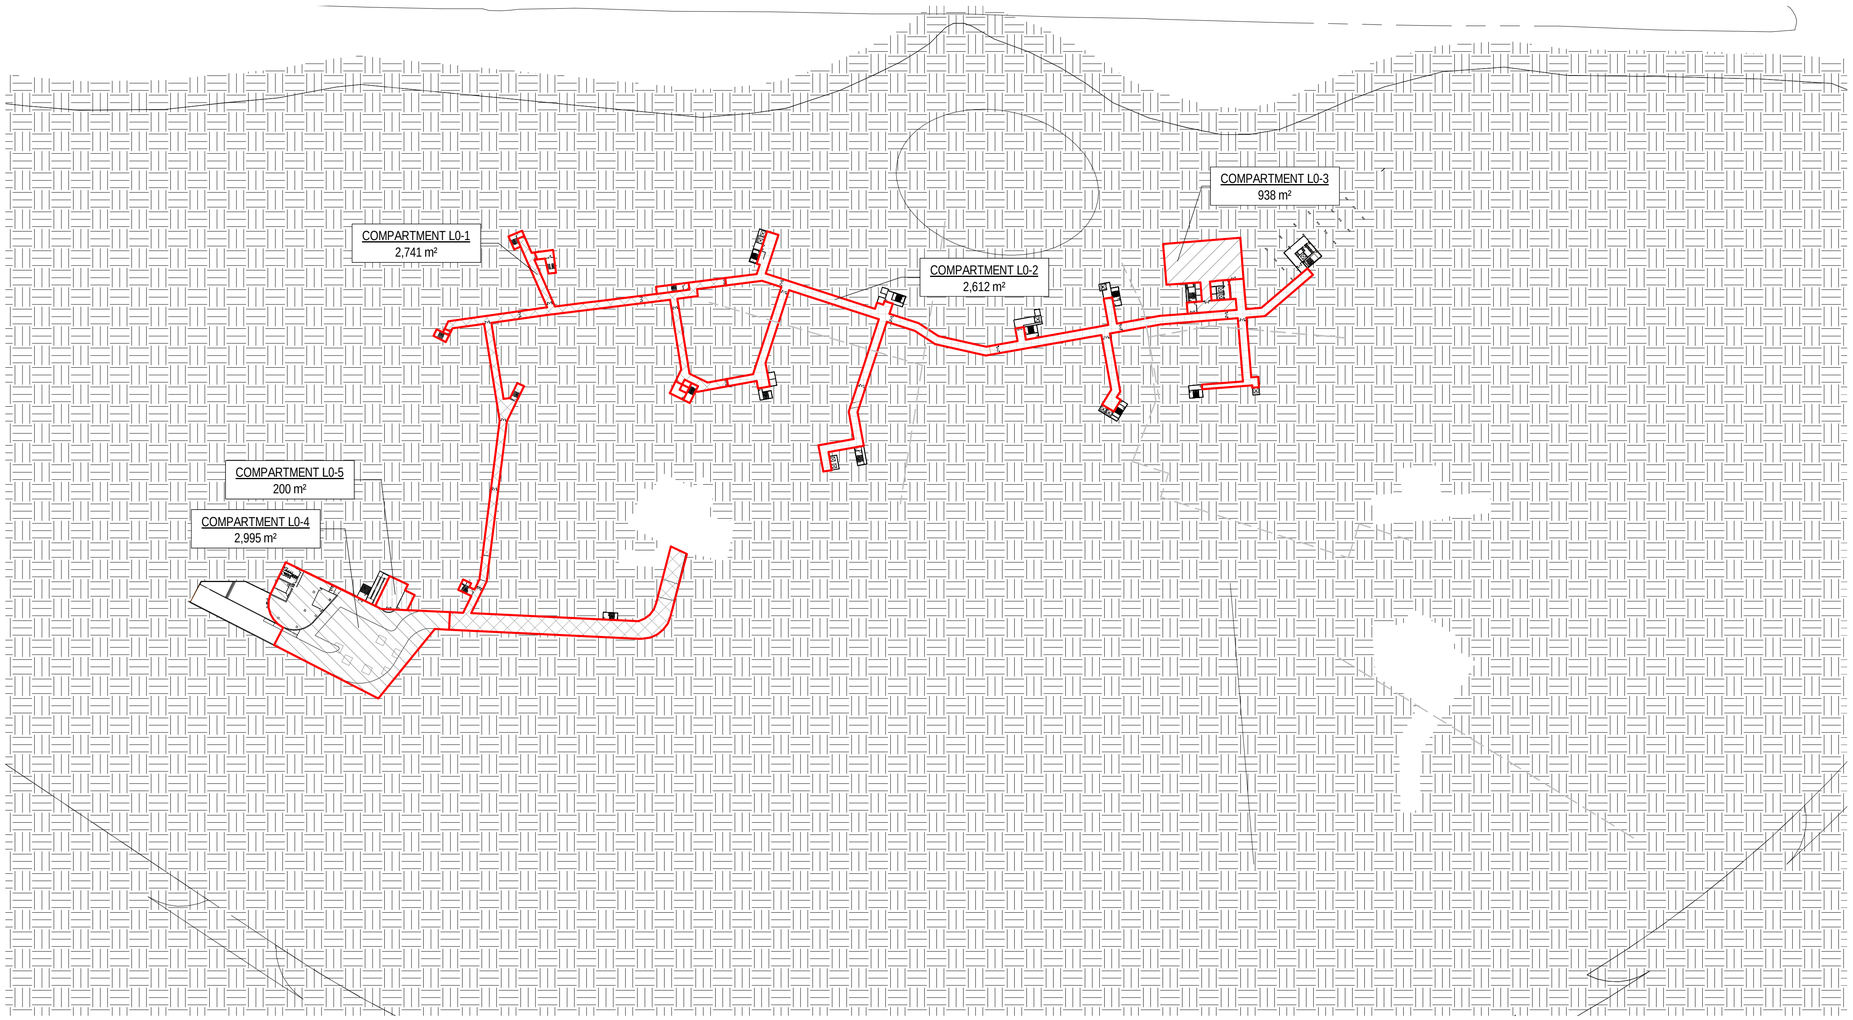


INCHEON - REPUBLIC OF

PROJECT NUMBER
170031-00

| REV. | DATE | DESCRIPTION |
|---|---|---|
| B | 05/18/2017 | 100% SD |
| A | 05/05/2017 | 75% SD |

NOT FOR CONSTRUCTION

DRAWING TITLE

BOH - FIRE SEGREGATION / COMPARTMENT PLAN - OVERALL LEVEL 0

Drawn: Author | Checked: Checker | Approved: Approver

SCALE 1 : 1500

NORTH

ISSUE
05/18/2017

SHEET
A1

SEQUENCE
AED-DE-SD-

DRAWING
AR-BOH-0600

ALL UNITS ARE IN MILLIMETERS UNLESS NOTED OTHERWISE

C:\Projects\170031-00_IK_Sheet_BOH_fabio.parg.rvt

2017/5/18 22:34:07

DRAWINGS ILLUSTRATE DESIGN INTENT ONLY AND ARE NOT FOR USE AS CONSTRUCTION DOCUMENTS. WHERE APPLICABLE, INFORMATION FROM CONSULTANTS DOCUMENTATION HAS BEEN SHOWN TO CONVEY DESIRED LOCATIONS AND RELATIONSHIPS.

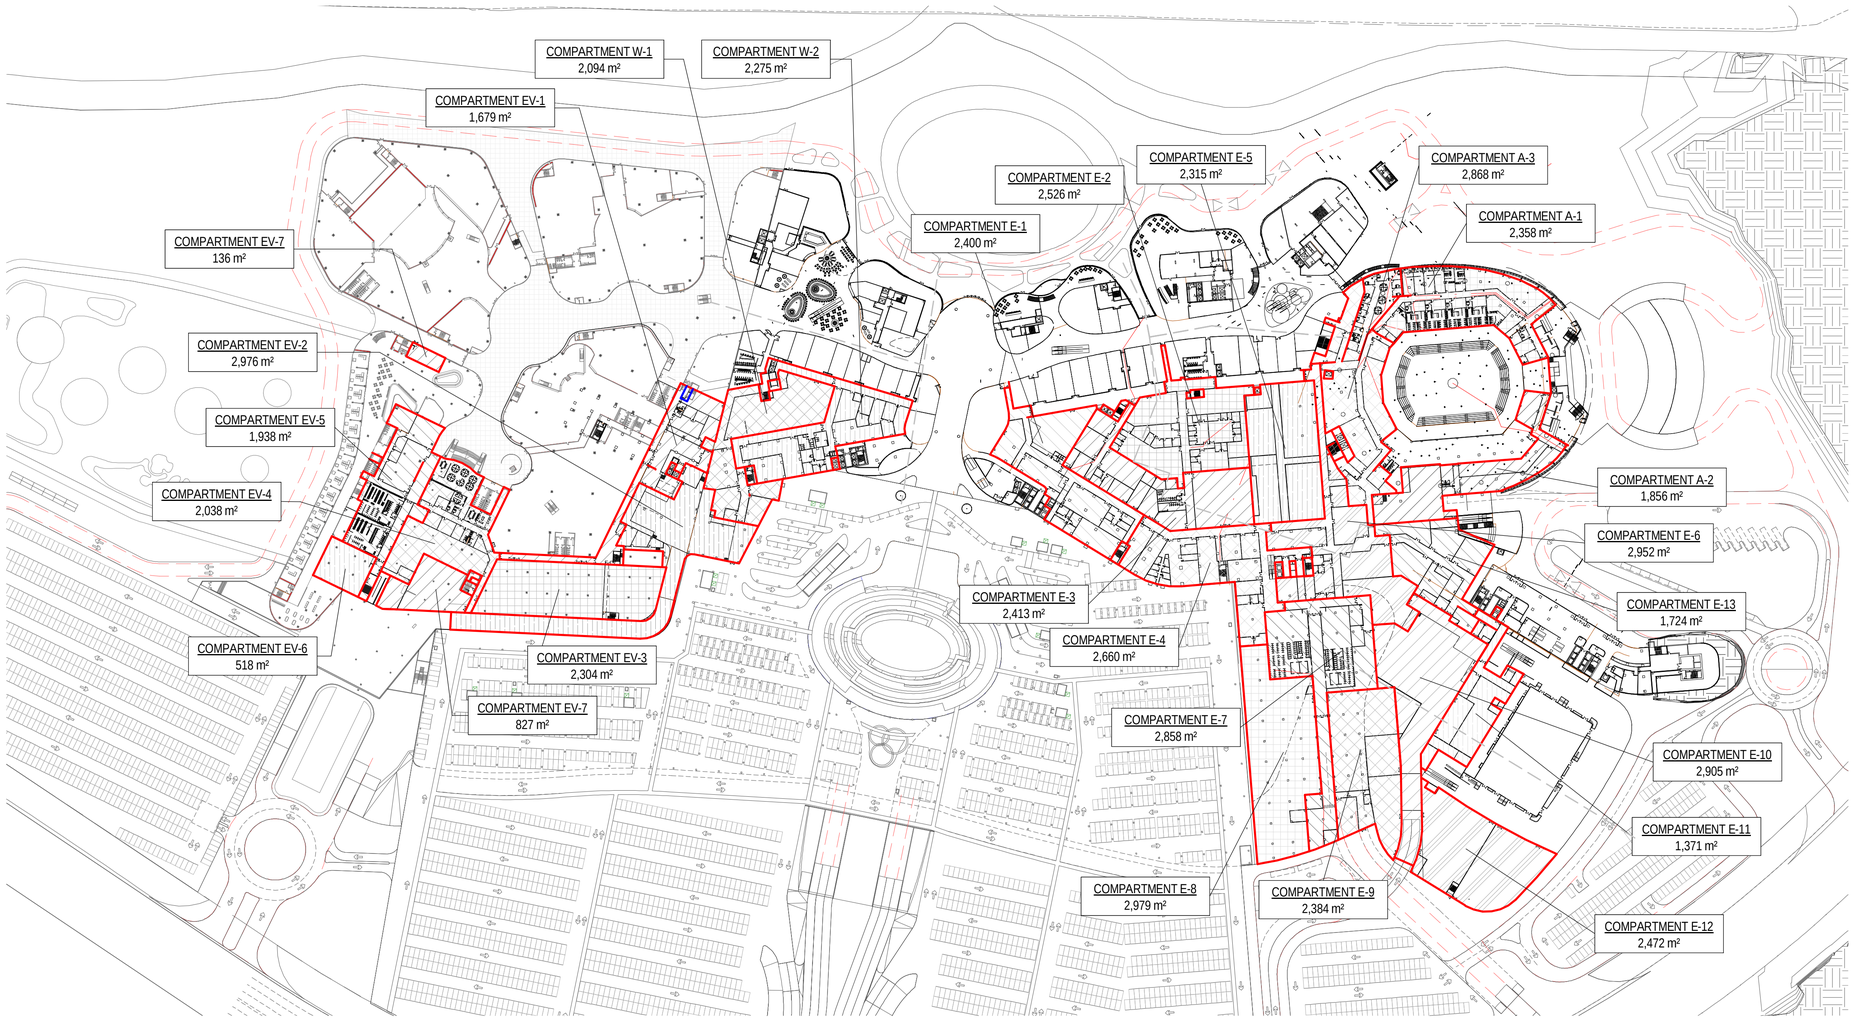


INCHEON - REPUBLIC OF

PROJECT NUMBER
170031-00

NOT FOR CONSTRUCTION

| REV. | DATE | DESCRIPTION |
|---|---|---|
| B | 05/18/2017 | 100% SD |
| A | 05/05/2017 | 75% SD |

DRAWING TITLE

BOH - FIRE SEGREGATION / COMPARTMENT PLAN - OVERALL LEVEL 1

Drawn: Author | Checked: Checker | Approved: Approver

SCALE 1 : 1500

NORTH

ISSUE
05/18/2017

SHEET
A1

SEQUENCE
AED-DE-SD-

DRAWING
AR-BOH-0601

ALL UNITS ARE IN MILLIMETERS UNLESS NOTED OTHERWISE

C:\Projects\170031-00_IK_Sheet_BOH_fabio.parig.rvt

2017/5/18 22:42:27

DRAWINGS ILLUSTRATE DESIGN INTENT ONLY AND ARE NOT FOR USE AS CONSTRUCTION DOCUMENTS. WHERE APPLICABLE, INFORMATION FROM CONSULTANTS DOCUMENTATION HAS BEEN SHOWN TO CONVEY DESIRED LOCATIONS AND RELATIONSHIPS.

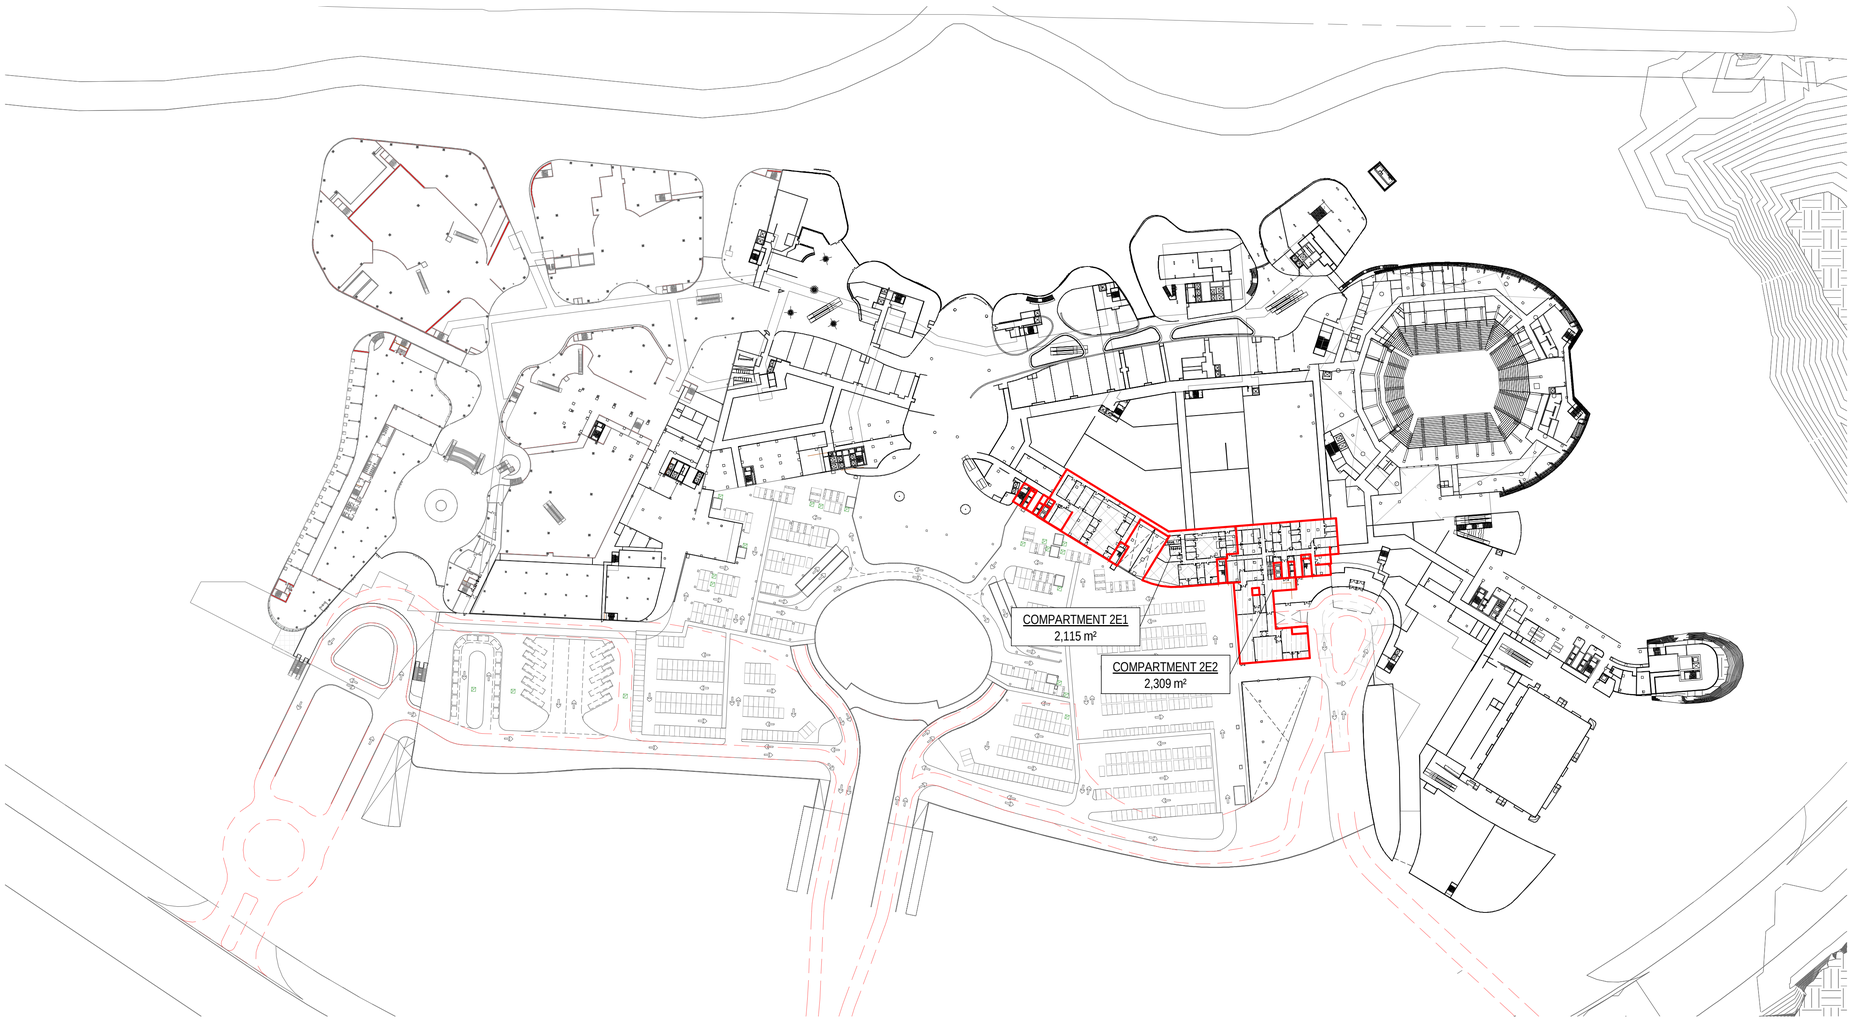


INCHEON - REPUBLIC OF

PROJECT NUMBER
170031-00

| REV. | DATE | DESCRIPTION |
|---|---|---|
| B | 05/18/2017 | 100% SD |
| A | 05/05/2017 | 75% SD |

NOT FOR CONSTRUCTION

DRAWING TITLE

BOH - FIRE SEGREGATION / COMPARTMENT PLAN - OVERALL LEVEL 2

Drawn: Author | Checked: Checker | Approved: Approver

SCALE 1 : 1500

NORTH

ISSUE
05/18/2017

SHEET
A1

SEQUENCE
AED-DE-SD-

DRAWING
AR-BOH-0602

ALL UNITS ARE IN MILLIMETERS UNLESS NOTED OTHERWISE

C:\Projects\170031-00_IK_Sheet_BOH_fabio.pang.rvt
2017/5/18 22:11:34

DRAWINGS ILLUSTRATE DESIGN INTENT ONLY AND ARE NOT FOR USE AS CONSTRUCTION DOCUMENTS. WHERE APPLICABLE, INFORMATION FROM CONSULTANTS DOCUMENTATION HAS BEEN SHOWN TO CONVEY DESIRED LOCATIONS AND RELATIONSHIPS.

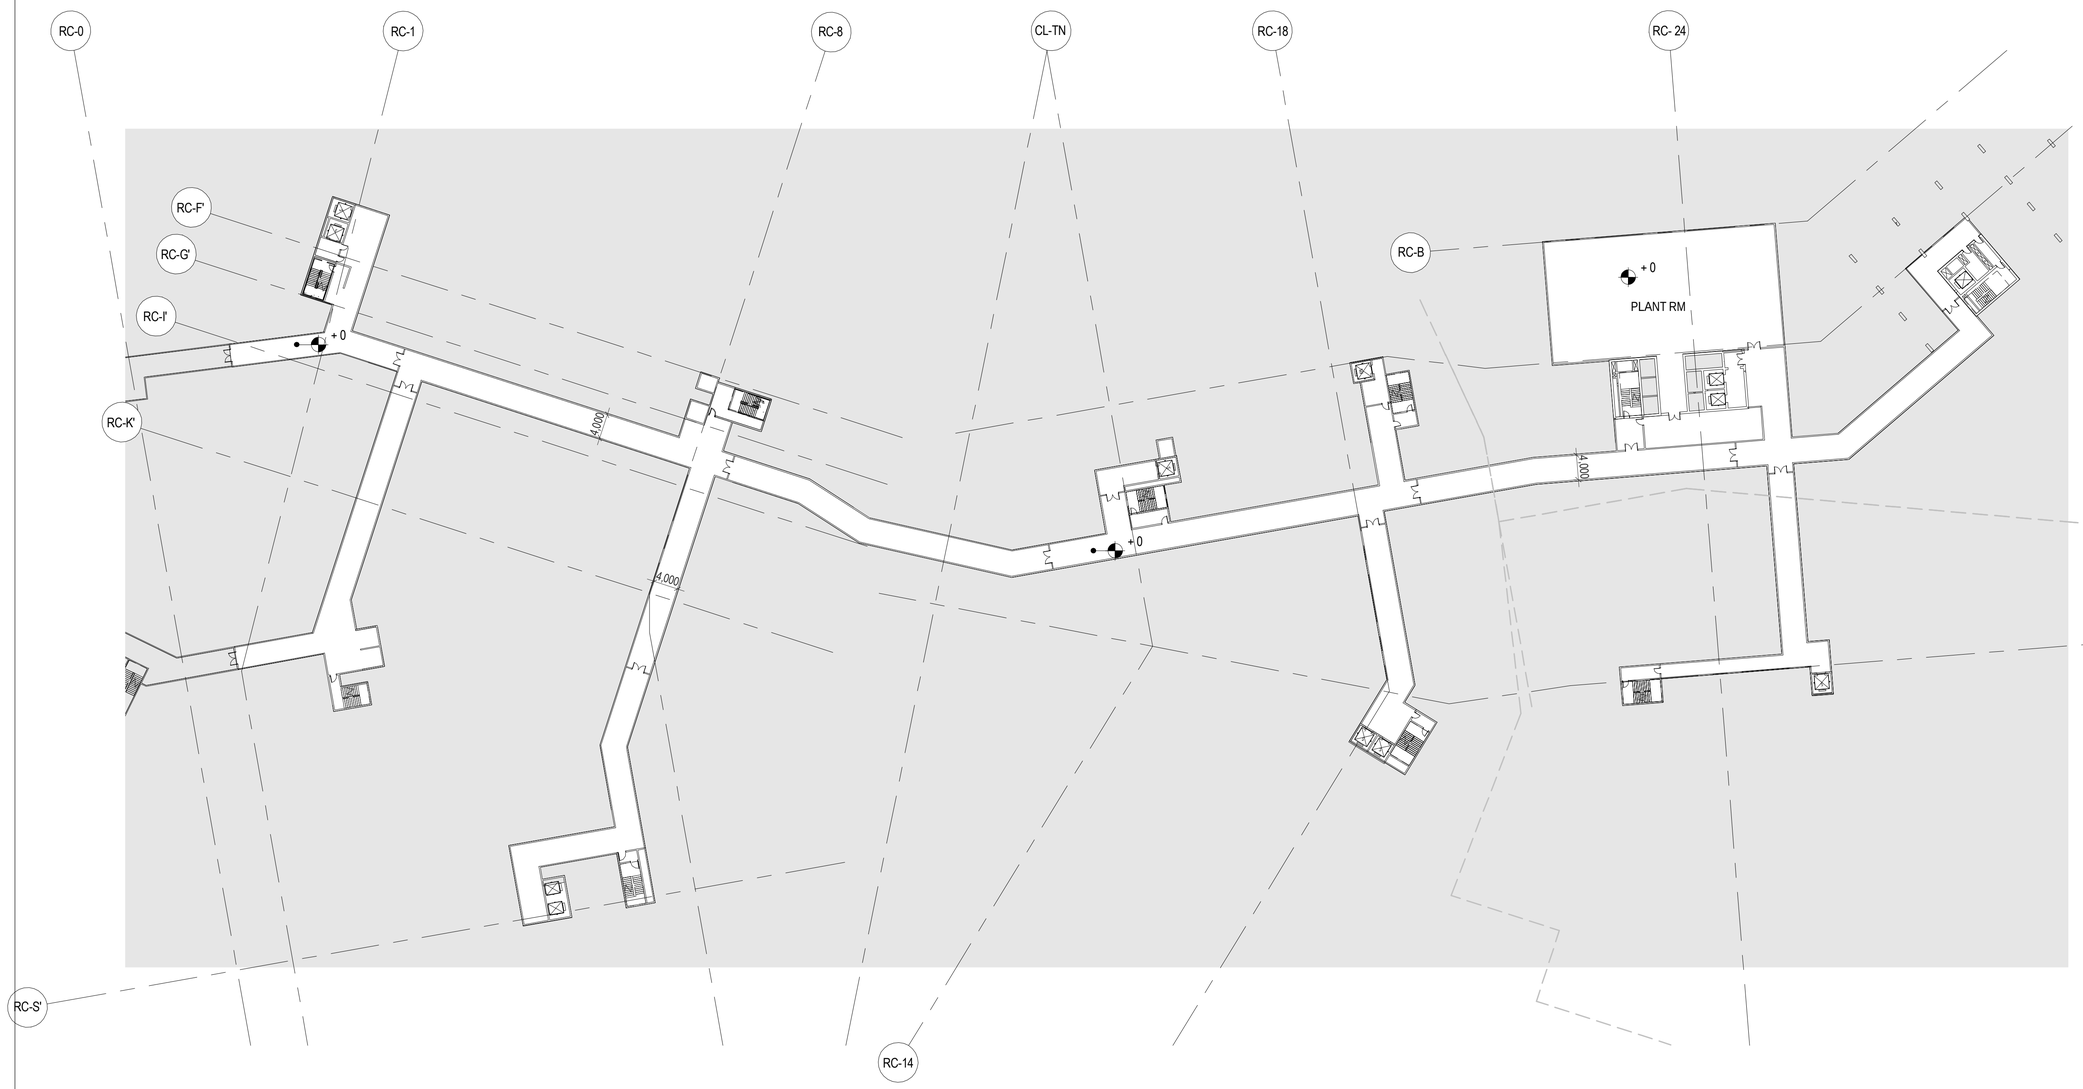


## SHEET NOTES

## SHEET NOTES

## KEYNOTES

## GENERAL NOTES

LEGEND

REFER OTHER CHAPTERS

INCHEON - REPUBLIC OF

PROJECT NUMBER
170031-00

NOT FOR CONSTRUCTION

| REV. | DATE | DESCRIPTION |
|---|---|---|
| C | 05/18/2017 | 100% SD |
| B | 05/05/2017 | 75% SD |
| A | 03/17/2017 | 50% SD |

DRAWING TITLE

BOH - ENLARGED PLAN - LEVEL 00 +0 - SHEET 1

Drawn: Author | Checked: Checker | Approved: Approver

SCALE 1 : 500

NORTH

ISSUE
05/18/2017

SHEET
A1

SEQUENCE
AED-DE-SD-

DRAWING
AR-BOH-1000-1

ALL UNITS ARE IN MILLIMETERS UNLESS NOTED OTHERWISE

C:\Project\170031-00_IK_Sheet_BOH_hongsumyu.rvt

5/18/2017 8:04:00 PM

DRAWINGS ILLUSTRATE DESIGN INTENT ONLY AND ARE NOT FOR USE AS CONSTRUCTION DOCUMENTS. WHERE APPLICABLE, INFORMATION FROM CONSULTANTS DOCUMENTATION HAS BEEN SHOWN TO CONVEY DESIRED LOCATIONS AND RELATIONSHIPS.




## LEGEND

REFER OTHER CHAPTERS

## SHEET NOTES

## GENERAL NOTES

INCHEON - REPUBLIC OF

PROJECT NUMBER
170031-00

| REV. | DATE | DESCRIPTION |
|---|---|---|
| C | 05/18/2017 | 100% SD |
| B | 05/05/2017 | 75% SD |
| A | 03/17/2017 | 50% SD |

NOT FOR CONSTRUCTION

DRAWING TITLE

BOH - ENLARGED PLAN - LEVEL 01 +3500 - SHEET 1

Drawn: Author | Checked: Checker | Approved: Approver

SCALE 1 : 500

NORTH

ISSUE
05/18/2017

SHEET
A1

SEQUENCE
AED-DE-SD-

DRAWING
AR-BOH-1001-1

ALL UNITS ARE IN MILLIMETERS UNLESS NOTED OTHERWISE

C:\Project\170031-00_IK_Sheet_BOH_hongsumyu.rvt

5/18/2017 8:04:19 PM

DRAWINGS ILLUSTRATE DESIGN INTENT ONLY AND ARE NOT FOR USE AS CONSTRUCTION DOCUMENTS. WHERE APPLICABLE, INFORMATION FROM CONSULTANTS DOCUMENTATION HAS BEEN SHOWN TO CONVEY DESIRED LOCATIONS AND RELATIONSHIPS.




## LEGEND

REFER OTHER CHAPTERS

## SHEET NOTES

## GENERAL NOTES

INCHEON - REPUBLIC OF

PROJECT NUMBER
170031-00

| REV. | DATE | DESCRIPTION |
|---|---|---|
| C | 05/18/2017 | 100% SD |
| B | 05/05/2017 | 75% SD |
| A | 03/17/2017 | 50% SD |

NOT FOR CONSTRUCTION

DRAWING TITLE

BOH - ENLARGED PLAN - LEVEL 01 +3500 - SHEET 2

Drawn: Author | Checked: Checker | Approved: Approver

SCALE 1 : 500

NORTH

ISSUE 05/18/2017

SHEET A1

SEQUENCE
AED-DE-SD-

DRAWING
AR-BOH-1001-2

ALL UNITS ARE IN MILLIMETERS UNLESS NOTED OTHERWISE

C:\Project\170031-00_IK_Sheet_BOH_hongsumyu.rvt

5/18/2017 8:04:43 PM

DRAWINGS ILLUSTRATE DESIGN INTENT ONLY AND ARE NOT FOR USE AS CONSTRUCTION DOCUMENTS. WHERE APPLICABLE, INFORMATION FROM CONSULTANTS DOCUMENTATION HAS BEEN SHOWN TO CONVEY DESIRED LOCATIONS AND RELATIONSHIPS.

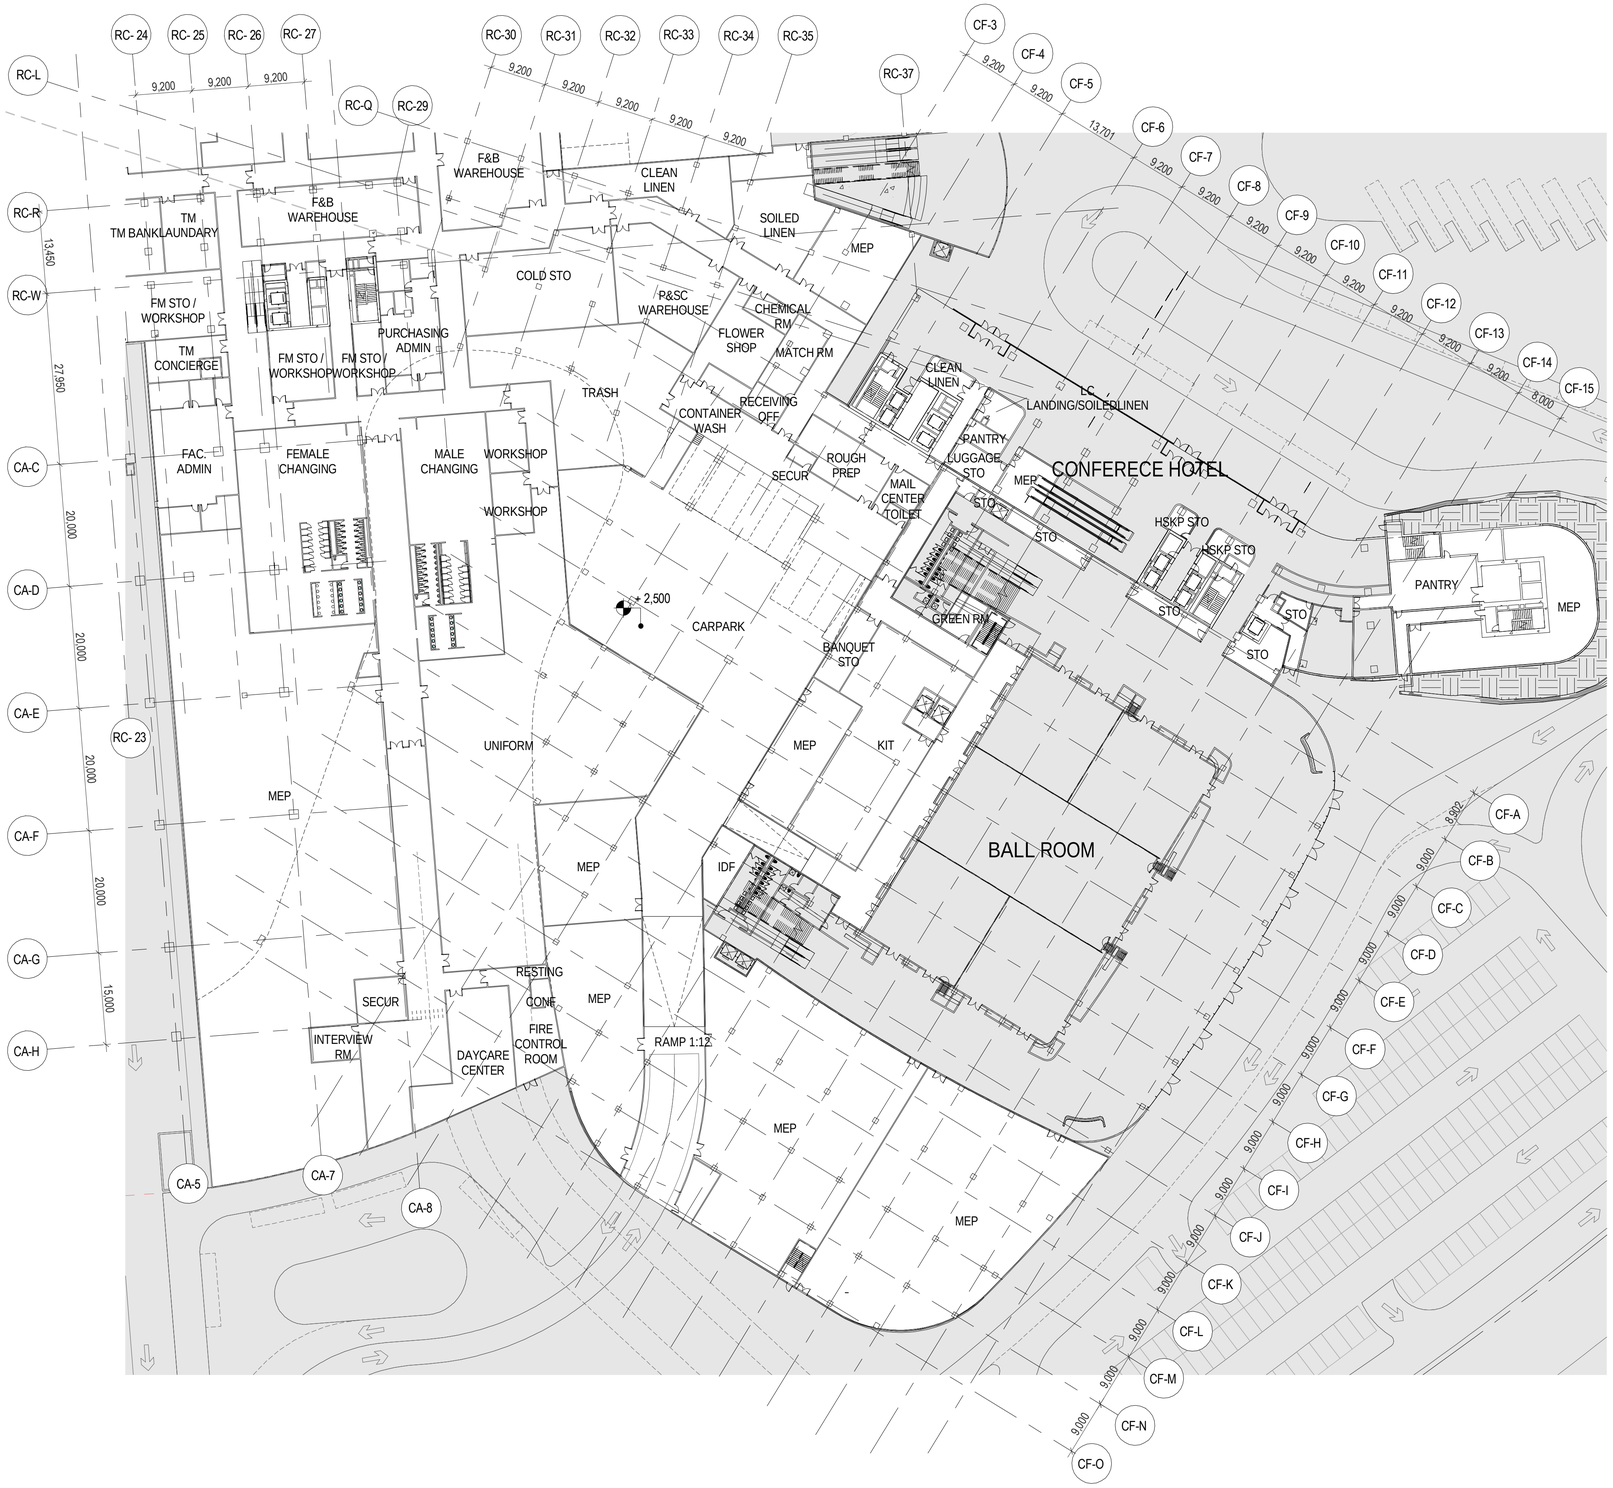


## LEGEND

REFER OTHER CHAPTERS

## SHEET NOTES

## GENERAL NOTES

INCHEON - REPUBLIC OF

PROJECT NUMBER
170031-00

| REV. | DATE | DESCRIPTION |
|---|---|---|
| C | 05/18/2017 | 100% SD |
| B | 05/05/2017 | 75% SD |
| A | 03/17/2017 | 50% SD |

NOT FOR CONSTRUCTION

DRAWING TITLE

BOH - ENLARGED PLAN - LEVEL 01 +3500 - SHEET 3

| Drawn: Author | Checked: Checker | Approved: Approver |
|---|---|---|
| SCALE 1 : 500 | | NORTH |
| ISSUE 05/18/2017 | SHEET A1 | |
| SEQUENCE AED-DE-SD- | | |
| DRAWING AR-BOH-1001-3 | | |

ALL UNITS ARE IN MILLIMETERS UNLESS NOTED OTHERWISE

AED-DE-SD-AR-BOH-1001-3

C:\Project\170031-00_JK_Sheet_BOH_hongsumyu.rvt

5/18/2017 8:04:53 PM

DRAWINGS ILLUSTRATE DESIGN INTENT ONLY AND ARE NOT FOR USE AS CONSTRUCTION DOCUMENTS. WHERE APPLICABLE, INFORMATION FROM CONSULTANTS DOCUMENTATION HAS BEEN SHOWN TO CONVEY DESIRED LOCATIONS AND RELATIONSHIPS.

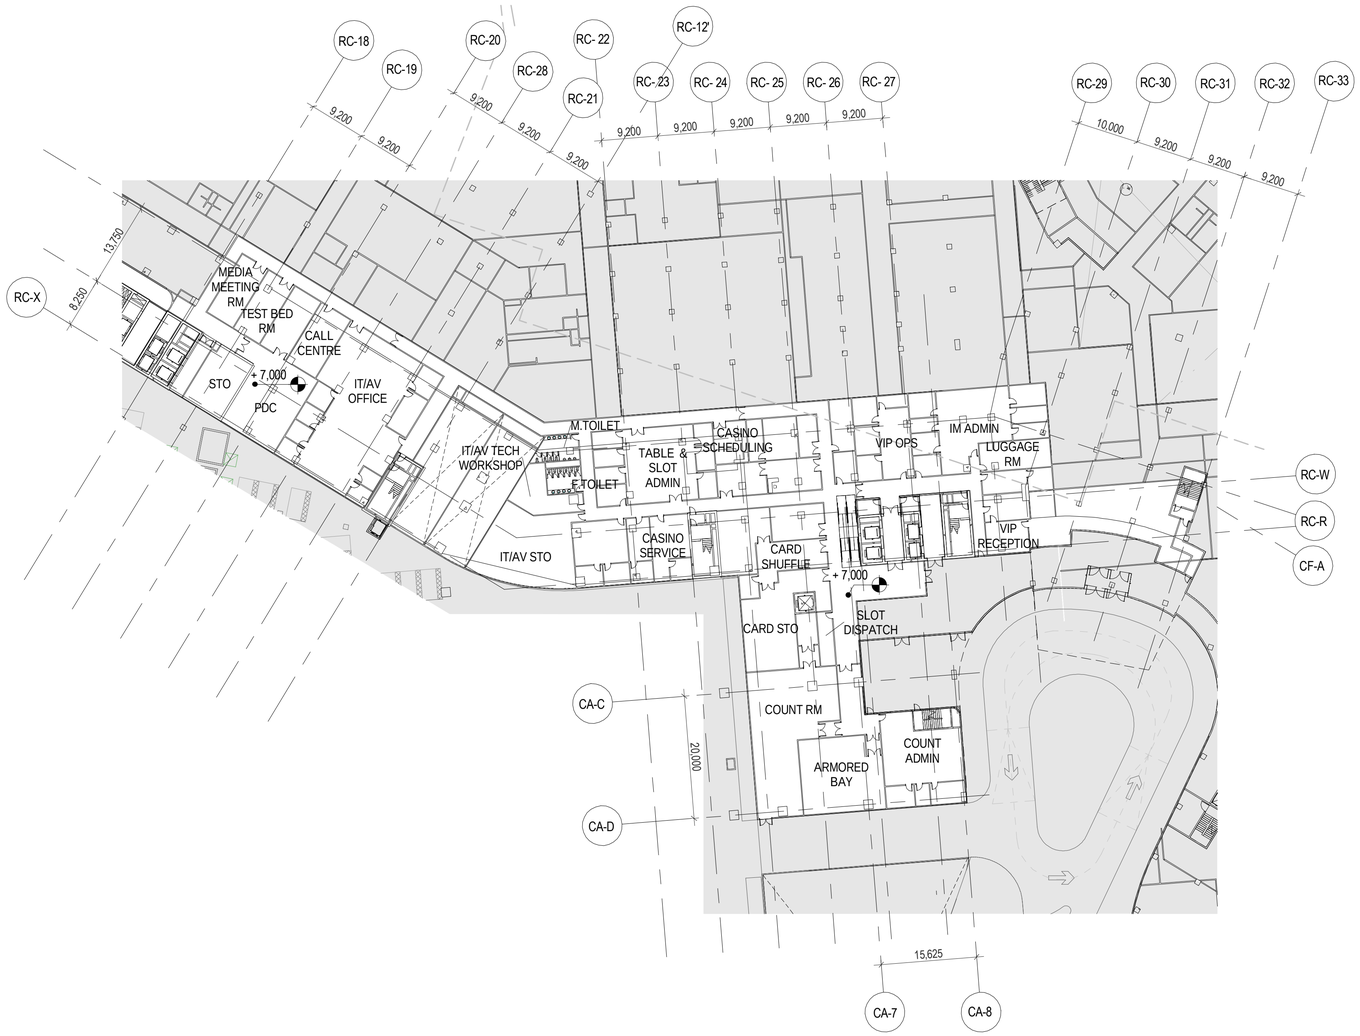


## SHEET NOTES

## GENERAL NOTES

INCHEON - REPUBLIC OF

PROJECT NUMBER
170031-00

NOT FOR CONSTRUCTION

| REV. | DATE | DESCRIPTION |
|---|---|---|
| C | 05/18/2017 | 100% SD |
| B | 05/05/2017 | 75% SD |
| A | 03/17/2017 | 50% SD |

DRAWING TITLE

BOH - ENLARGED PLAN - LEVEL 02 +7000 - SHEET 1

Drawn: Author | Checked: Checker | Approved: Approver

SCALE 1 : 500

NORTH

ISSUE
05/18/2017

SHEET
A1

SEQUENCE
AED-DE-SD-

DRAWING
AR-BOH-1002-1

ALL UNITS ARE IN MILLIMETERS UNLESS NOTED OTHERWISE

LEGEND

REFER OTHER CHAPTERS

C:\Project\170031-00_IK_Sheet_BOH_horgsumyu.rvt

5/18/2017 8:04:57 PM

DRAWINGS ILLUSTRATE DESIGN INTENT ONLY AND ARE NOT FOR USE AS CONSTRUCTION DOCUMENTS. WHERE APPLICABLE, INFORMATION FROM CONSULTANTS DOCUMENTATION HAS BEEN SHOWN TO CONVEY DESIRED LOCATIONS AND RELATIONSHIPS.




LEGEND

REFER OTHER CHAPTERS

INCHEON - REPUBLIC OF

PROJECT NUMBER

170031-00

| REV. | DATE | DESCRIPTION |
|---|---|---|
| C | 05/18/2017 | 100% SD |
| B | 05/05/2017 | 75% SD |
| A | 03/17/2017 | 50% SD |

NOT FOR CONSTRUCTION

DRAWING TITLE

BOH - DETAILED PARTIAL PLAN
- LEVEL 01 +3500 - SHEET 1

Drawn: Author | Checked: Checker | Approved: Approver

SCALE 1 : 250

NORTH

ISSUE 05/18/2017

SHEET A1

SEQUENCE AED-DE-SD-

DRAWING AR-BOH-2001-1

ALL UNITS ARE IN MILLIMETERS UNLESS NOTED OTHERWISE

C:\Project\170031-00_IK_Sheet_BOH_hongsumyu.rvt

5/18/2017 7:45:55 PM

DRAWINGS ILLUSTRATE DESIGN INTENT ONLY AND ARE NOT FOR USE AS CONSTRUCTION DOCUMENTS. WHERE APPLICABLE, INFORMATION FROM CONSULTANTS DOCUMENTATION HAS BEEN SHOWN TO CONVEY DESIRED LOCATIONS AND RELATIONSHIPS.




LEGEND

REFER OTHER CHAPTERS

INCHEON - REPUBLIC OF

PROJECT NUMBER

170031-00

| REV. | DATE | DESCRIPTION |
|---|---|---|
| C | 05/18/2017 | 100% SD |
| B | 05/05/2017 | 75% SD |
| A | 03/17/2017 | 50% SD |

NOT FOR CONSTRUCTION

DRAWING TITLE

BOH - DETAILED PARTIAL PLAN - LEVEL 01 +3500 - SHEET 2

Drawn: Author | Checked: Checker | Approved: Approver

SCALE 1 : 250

NORTH

ISSUE 05/18/2017

SHEET A1

SEQUENCE AED-DE-SD-

DRAWING AR-BOH-2001-2

ALL UNITS ARE IN MILLIMETERS UNLESS NOTED OTHERWISE

C:\Project\170031-00_IK_Sheet_BOH_hongsumyu.rvt

5/18/2017 7:46:08 PM

DRAWINGS ILLUSTRATE DESIGN INTENT ONLY AND ARE NOT FOR USE AS CONSTRUCTION DOCUMENTS. WHERE APPLICABLE, INFORMATION FROM CONSULTANTS DOCUMENTATION HAS BEEN SHOWN TO CONVEY DESIRED LOCATIONS AND RELATIONSHIPS.




INCHEON - REPUBLIC OF

PROJECT NUMBER

170031-00

| REV. | DATE | DESCRIPTION |
|---|---|---|
| C | 05/18/2017 | 100% SD |
| B | 05/05/2017 | 75% SD |
| A | 03/17/2017 | 50% SD |

NOT FOR CONSTRUCTION

DRAWING TITLE

BOH - DETAILED PARTIAL PLAN
- LEVEL 01 +3500 - SHEET 3

Drawn: Author | Checked: Checker | Approved: Approver

SCALE 1 : 250

NORTH

ISSUE
05/18/2017

SHEET
A1

SEQUENCE
AED-DE-SD-

DRAWING
AR-BOH-2001-3

ALL UNITS ARE IN MILLIMETERS UNLESS NOTED OTHERWISE

AED-DE-SD-AR-BOH-2001-3

C:\Project\170031-00_IK_Sheet_BOH_horgsumyu.rvt

5/18/2017 7:51:53 PM

DRAWINGS ILLUSTRATE DESIGN INTENT ONLY AND ARE NOT FOR USE AS CONSTRUCTION DOCUMENTS. WHERE APPLICABLE, INFORMATION FROM CONSULTANTS DOCUMENTATION HAS BEEN SHOWN TO CONVEY DESIRED LOCATIONS AND RELATIONSHIPS.




LEGEND

REFER OTHER CHAPTERS

INCHEON - REPUBLIC OF

PROJECT NUMBER

170031-00

| REV. | DATE | DESCRIPTION |
|---|---|---|
| C | 05/18/2017 | 100% SD |
| B | 05/05/2017 | 75% SD |
| A | 03/17/2017 | 50% SD |

NOT FOR CONSTRUCTION

DRAWING TITLE

BOH - DETAILED PARTIAL PLAN
- LEVEL 01 +3500 - SHEET 4

Drawn: Author | Checked: Checker | Approved: Approver

SCALE 1 : 250

NORTH

ISSUE 05/18/2017

SHEET A1

SEQUENCE AED-DE-SD-

DRAWING AR-BOH-2001-4

ALL UNITS ARE IN MILLIMETERS UNLESS NOTED OTHERWISE

C:\Projects\170031-00_IK_Sheet_BOH_fabio.parng.rvt

2017/5/18 22:11:52

DRAWINGS ILLUSTRATE DESIGN INTENT ONLY AND ARE NOT FOR USE AS CONSTRUCTION DOCUMENTS. WHERE APPLICABLE, INFORMATION FROM CONSULTANTS DOCUMENTATION HAS BEEN SHOWN TO CONVEY DESIRED LOCATIONS AND RELATIONSHIPS.




LEGEND

REFER OTHER CHAPTERS

INCHEON - REPUBLIC OF

PROJECT NUMBER
170031-00

NOT FOR CONSTRUCTION

| REV. | DATE | DESCRIPTION |
|---|---|---|
| C | 05/18/2017 | 100% SD |
| B | 05/05/2017 | 75% SD |
| A | 03/17/2017 | 50% SD |

DRAWING TITLE

BOH - DETAILED PARTIAL PLAN
- LEVEL 01 +3500 - SHEET 5

Drawn: Author | Checked: Checker | Approved: Approver

SCALE 1 : 250

NORTH

ISSUE
05/18/2017

SHEET
A1

SEQUENCE
AED-DE-SD-

DRAWING
AR-BOH-2001-5

ALL UNITS ARE IN MILLIMETERS UNLESS NOTED OTHERWISE

C:\Project\170031-00_IK_Sheet_BOH_hongsumyu.rvt

5/18/2017 7:46:42 PM

DRAWINGS ILLUSTRATE DESIGN INTENT ONLY AND ARE NOT FOR USE AS CONSTRUCTION DOCUMENTS. WHERE APPLICABLE, INFORMATION FROM CONSULTANTS DOCUMENTATION HAS BEEN SHOWN TO CONVEY DESIRED LOCATIONS AND RELATIONSHIPS.

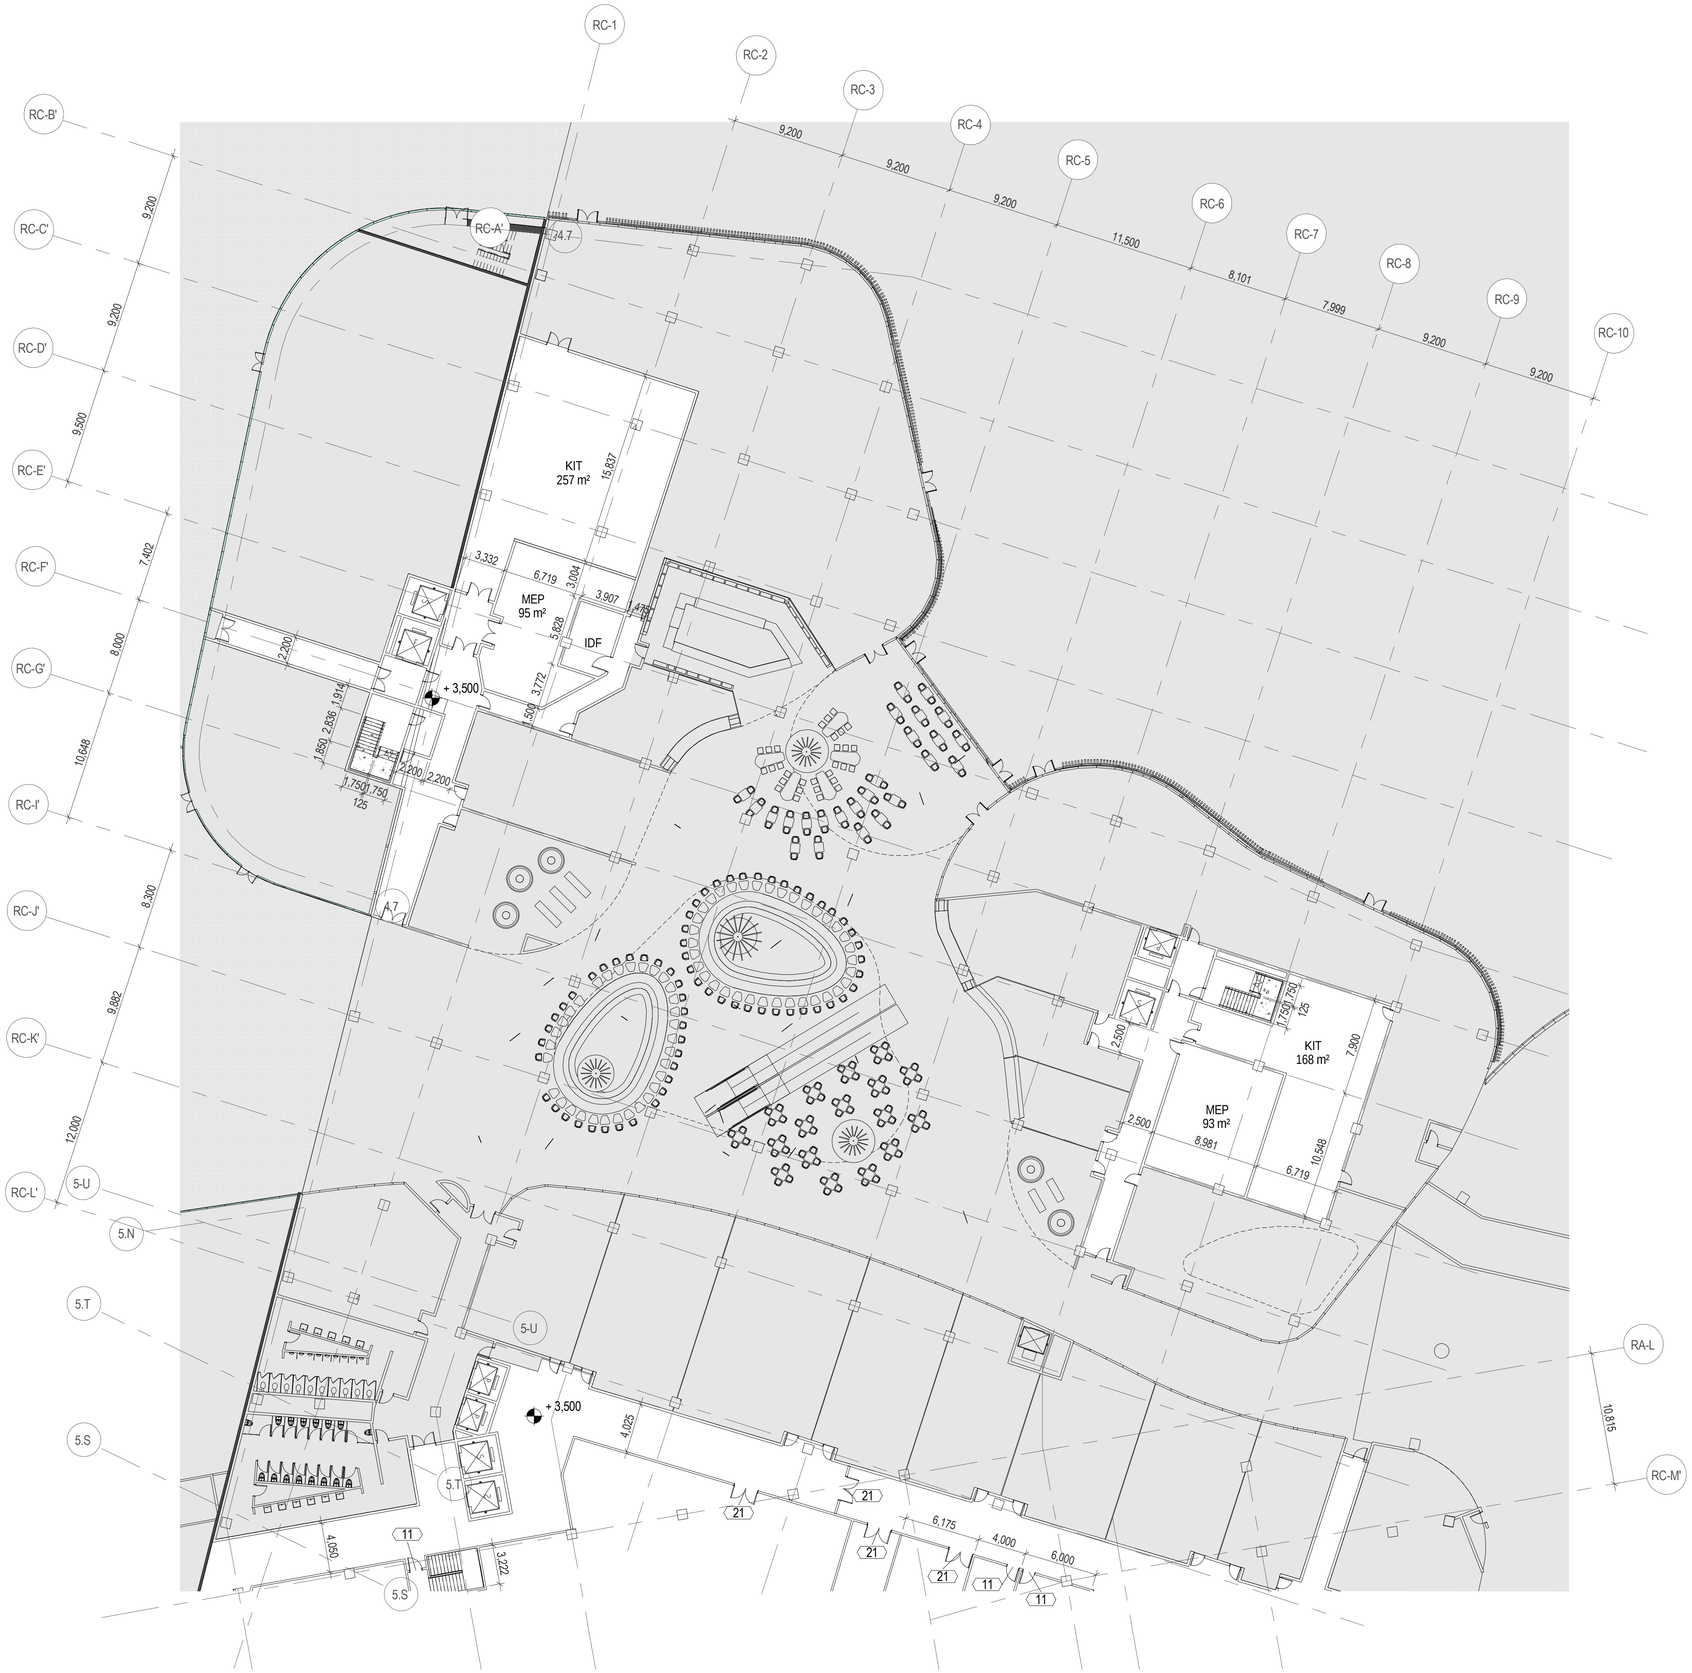


LEGEND

REFER OTHER CHAPTERS

C:\Project\170031-00_IK_Sheet_BOH_horgsumyu.rvt

5/18/2017 7:47:11 PM

DRAWINGS ILLUSTRATE DESIGN INTENT ONLY AND ARE NOT FOR USE AS CONSTRUCTION DOCUMENTS. WHERE APPLICABLE, INFORMATION FROM CONSULTANTS DOCUMENTATION HAS BEEN SHOWN TO CONVEY DESIRED LOCATIONS AND RELATIONSHIPS.

INCHEON - REPUBLIC OF

PROJECT NUMBER

170031-00

| REV. | DATE | DESCRIPTION |
|---|---|---|
| | | 100% SD |
| C | 05/18/2017 | 100% SD |
| B | 05/05/2017 | 75% SD |
| A | 03/17/2017 | 50% SD |

NOT FOR CONSTRUCTION

DRAWING TITLE

BOH - DETAILED PARTIAL PLAN
- LEVEL 01 +3500 - SHEET 6

Drawn: Author | Checked: Checker | Approved: Approver

SCALE 1 : 250

NORTH

ISSUE 05/18/2017

SHEET A1

SEQUENCE

AED-DE-SD-

DRAWING

AR-BOH-2001-6

ALL UNITS ARE IN MILLIMETERS UNLESS NOTED OTHERWISE




## LEGEND

REFER OTHER CHAPTERS

INCHEON - REPUBLIC OF

PROJECT NUMBER
170031-00

| REV. | DATE | DESCRIPTION |
|---|---|---|
| C | 05/18/2017 | 100% SD |
| B | 05/05/2017 | 75% SD |
| A | 03/17/2017 | 50% SD |

NOT FOR CONSTRUCTION

DRAWING TITLE

BOH - DETAILED PARTIAL PLAN
- LEVEL 01 +3500 - SHEET 7

Drawn: Author | Checked: Checker | Approved: Approver

SCALE 1 : 250

NORTH

ISSUE
05/18/2017

SHEET
A1

SEQUENCE
AED-DE-SD-

DRAWING
AR-BOH-2001-7

ALL UNITS ARE IN MILLIMETERS UNLESS NOTED OTHERWISE

C:\Project\170031-00_IK_Sheet_BOH_hongsumyu.rvt

5/18/2017 7:47:24 PM

DRAWINGS ILLUSTRATE DESIGN INTENT ONLY AND ARE NOT FOR USE AS CONSTRUCTION DOCUMENTS. WHERE APPLICABLE, INFORMATION FROM CONSULTANTS DOCUMENTATION HAS BEEN SHOWN TO CONVEY DESIRED LOCATIONS AND RELATIONSHIPS.




LEGEND

REFER OTHER CHAPTERS

INCHEON - REPUBLIC OF

PROJECT NUMBER

170031-00

| REV. | DATE | DESCRIPTION |
|---|---|---|
| C | 05/18/2017 | 100% SD |
| B | 05/05/2017 | 75% SD |
| A | 03/17/2017 | 50% SD |

NOT FOR CONSTRUCTION

DRAWING TITLE

BOH - DETAILED PARTIAL PLAN
- LEVEL 01 +3500 - SHEET 8

Drawn: Author | Checked: Checker | Approved: Approver

SCALE 1 : 250

NORTH

ISSUE
05/18/2017

SHEET
A1

SEQUENCE
AED-DE-SD-

DRAWING
AR-BOH-2001-8

ALL UNITS ARE IN MILLIMETERS UNLESS NOTED OTHERWISE

AED-DE-SD-AR-BOH-2001-8

C:\Project\170031-00_IK_Sheet_BOH_hongsumyu.rvt

5/18/2017 7:47:39 PM

DRAWINGS ILLUSTRATE DESIGN INTENT ONLY AND ARE NOT FOR USE AS CONSTRUCTION DOCUMENTS. WHERE APPLICABLE, INFORMATION FROM CONSULTANTS DOCUMENTATION HAS BEEN SHOWN TO CONVEY DESIRED LOCATIONS AND RELATIONSHIPS.

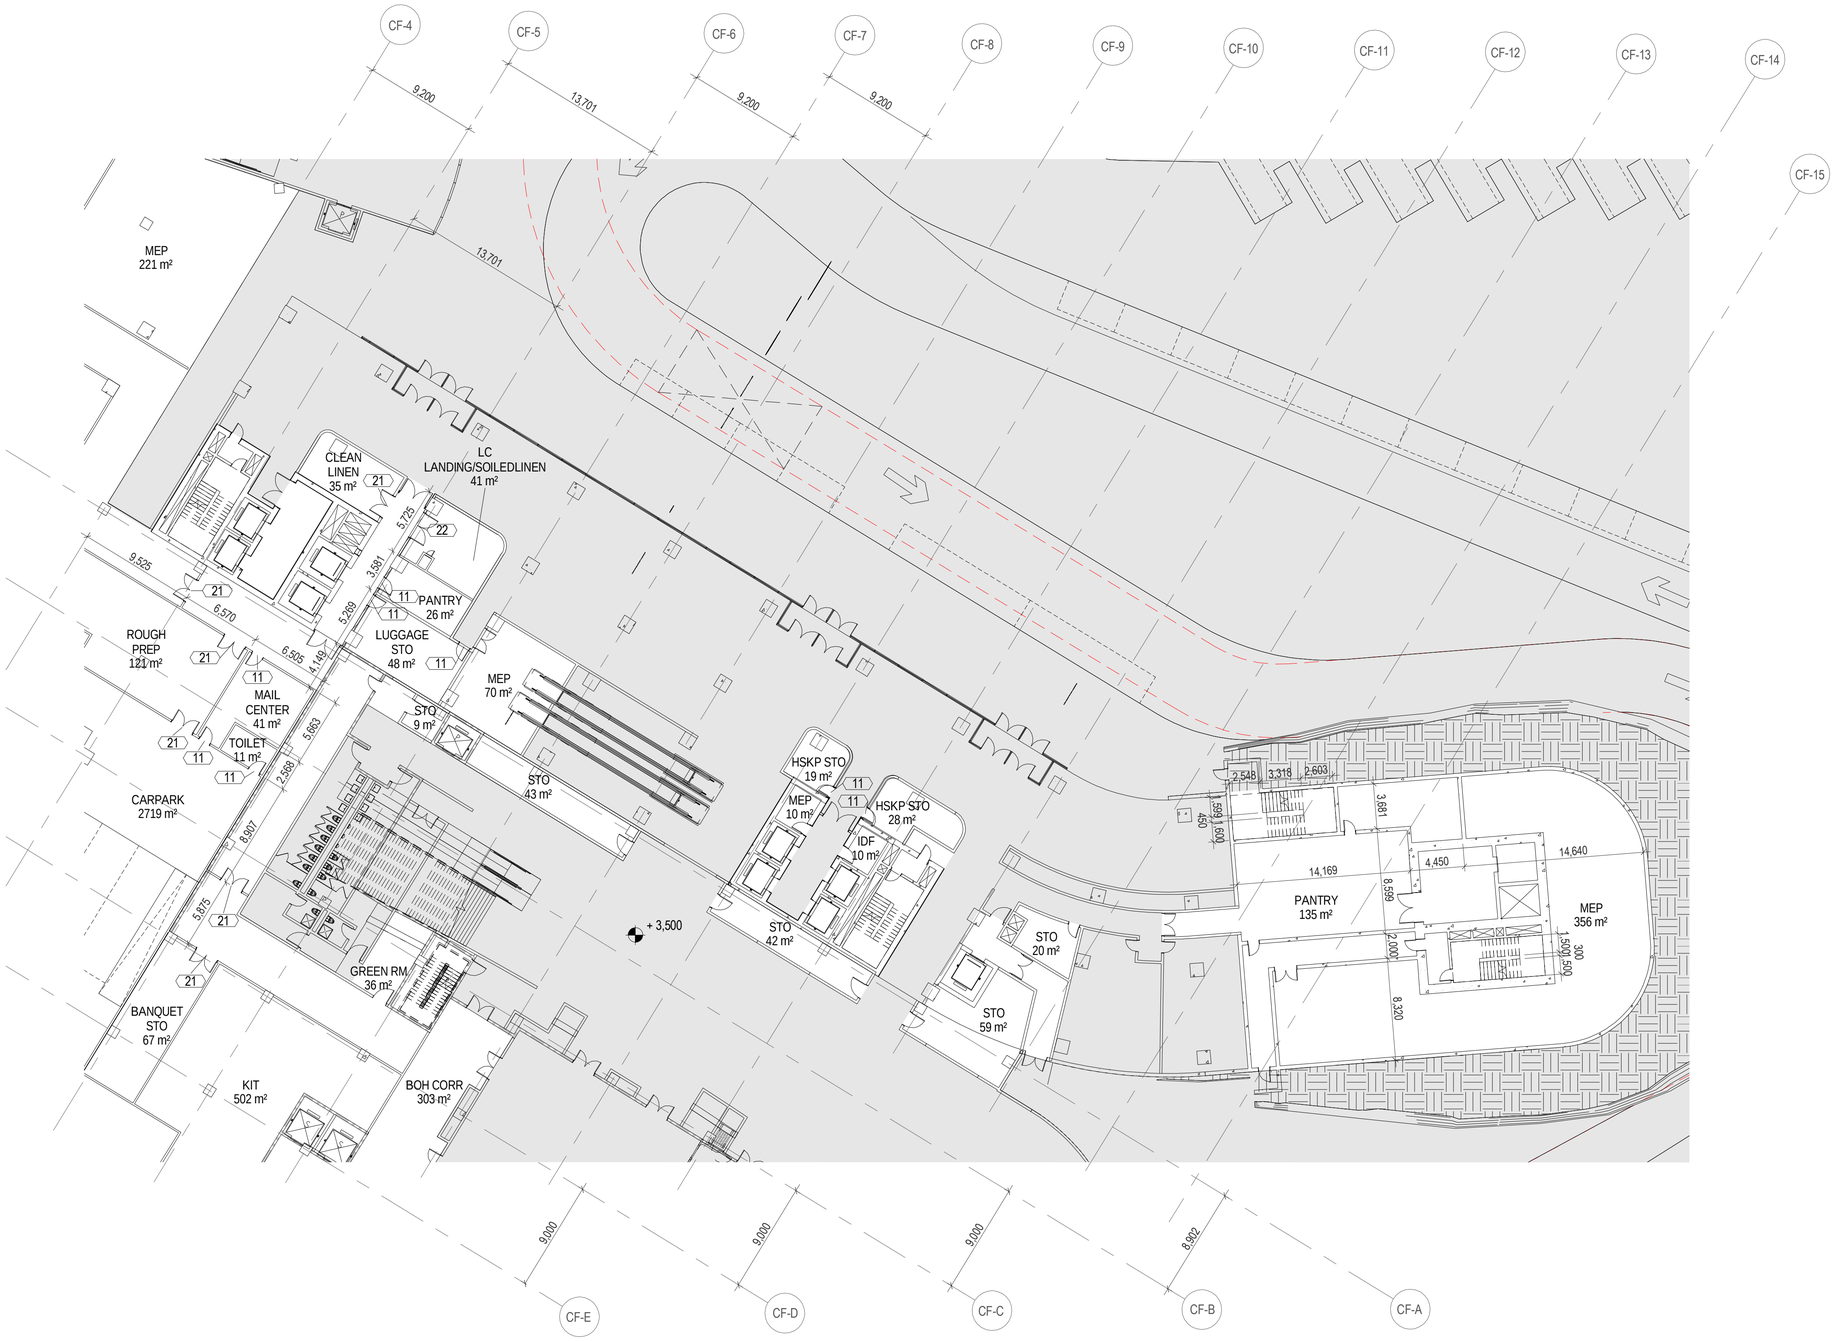


LEGEND

REFER OTHER CHAPTERS

INCHEON - REPUBLIC OF

PROJECT NUMBER

170031-00

NOT FOR CONSTRUCTION

| REV. | DATE | DESCRIPTION |
|---|---|---|
| C | 05/18/2017 | 100% SD |
| B | 05/05/2017 | 75% SD |
| A | 03/17/2017 | 50% SD |

DRAWING TITLE

BOH - DETAILED PARTIAL PLAN
- LEVEL 01 +3500 - SHEET 9

Drawn: Author | Checked: Checker | Approved: Approver

SCALE 1 : 250

NORTH

ISSUE 05/18/2017

SHEET A1

SEQUENCE

AED-DE-SD-

DRAWING

AR-BOH-2001-9

ALL UNITS ARE IN MILLIMETERS UNLESS NOTED OTHERWISE

C:\Projects\170031-00_IK_Sheet_BOH_fabio.parig.rvt

2017/5/18 22:12:05

DRAWINGS ILLUSTRATE DESIGN INTENT ONLY AND ARE NOT FOR USE AS CONSTRUCTION DOCUMENTS. WHERE APPLICABLE, INFORMATION FROM CONSULTANTS DOCUMENTATION HAS BEEN SHOWN TO CONVEY DESIRED LOCATIONS AND RELATIONSHIPS.




LEGEND

REFER OTHER CHAPTERS

INCHEON - REPUBLIC OF

PROJECT NUMBER

170031-00

NOT FOR CONSTRUCTION

| REV. | DATE | DESCRIPTION |
|---|---|---|
| B | 05/18/2017 | 100% SD |
| A | 05/05/2017 | 75% SD |

DRAWING TITLE

BOH - DETAILED PARTIAL PLAN - LEVEL 2 - SHEET 1

Drawn: Author | Checked: Checker | Approved: Approver

SCALE 1 : 250

NORTH

ISSUE 05/18/2017

SHEET A1

SEQUENCE AED-DE-SD-

DRAWING AR-BOH-2002-1

ALL UNITS ARE IN MILLIMETERS UNLESS NOTED OTHERWISE

C:\Projects\170031-00_IK_Sheet_BOH_fabio.parig.rvt

2017/5/18 22:12:16

DRAWINGS ILLUSTRATE DESIGN INTENT ONLY AND ARE NOT FOR USE AS CONSTRUCTION DOCUMENTS. WHERE APPLICABLE, INFORMATION FROM CONSULTANTS DOCUMENTATION HAS BEEN SHOWN TO CONVEY DESIRED LOCATIONS AND RELATIONSHIPS.




LEGEND

REFER OTHER CHAPTERS

INCHEON - REPUBLIC OF

PROJECT NUMBER

170031-00

NOT FOR CONSTRUCTION

| REV. | DATE | DESCRIPTION |
|---|---|---|
| B | 05/18/2017 | 100% SD |
| A | 05/05/2017 | 75% SD |

DRAWING TITLE

BOH - DETAILED PARTIAL PLAN
- LEVEL 2 - SHEET 2

| Drawn: Author | Checked: Checker | Approved: Approver |
|---|---|---|
| SCALE 1 : 250 | | NORTH |
| ISSUE 05/18/2017 | SHEET A1 | |

SEQUENCE

AED-DE-SD-

DRAWING

AR-BOH-2002-2

ALL UNITS ARE IN MILLIMETERS UNLESS NOTED OTHERWISE

C:\Project\170031-00_IK_Sheet_BOH_hongsumyu.rvt

5/18/2017 8:08:21 PM

DRAWINGS ILLUSTRATE DESIGN INTENT ONLY AND ARE NOT FOR USE AS CONSTRUCTION DOCUMENTS. WHERE APPLICABLE, INFORMATION FROM CONSULTANTS DOCUMENTATION HAS BEEN SHOWN TO CONVEY DESIRED LOCATIONS AND RELATIONSHIPS.

| AREA | | FLOOR | | | | SKIRTING | | | WALL | | | CEILING | | |
|---|---|---|---|---|---|---|---|---|---|---|---|---|---|---|
| FINISH SET | APPLICATION AREA | LEVEL BUILT-UP MATERIALS | WATER-PROOFING | FINISH | THICKNESS(mm) | FINISH | WATER-PROOFING | HEIGHT over FFL(mm) | WALL PLASTERING | WATER-PROOFING | FINISH | FINISH | CEILING HEIGHT above FFL(mm) | REMARKS |
| MD-01 | Subtstation Room, Transformer Room, Electric Room, Switch Room, Generator Room, Grease Trap Room, | Cement Sand Screed | -- | Transparent Sealer | 100 | -- | -- | -- | Cement Sand Plaster on Block wall only | -- | Transparent Sealer | Transparent Sealer on Soffit | 2400-3000 | |
| MD -02 | HVAC Room, other MEP Plant Rooms, Large Maintenance Equipment Store | Cement Sand Screed | -- | Transparent Sealer | 100 | -- | -- | -- | -- | -- | -- | -- | 2400-3000 | |
| MD-03 | Extra Low Voltage (ELV) Room | Cement Sand Screed | -- | Epoxy Coating | 100 | -- | -- | -- | Cement Sand Plaster on Block wall only | -- | Epoxy Coating Semi-Gloss | Epoxy Coating Semi-Gloss on Soffit | 2400 | |
| MD-04 | Substation Protection Room, Substation Control Room | Access Flooring | -- | Vinyl Sheet | 600 | -- | -- | -- | Cement Sand Plaster on Block wall only | -- | Epoxy Coating Semi-Gloss | Epoxy Coating Semi-Gloss on Soffit | 3000 | |
| MD-05 | Substation Battery Room | Cement Sand Screed | -- | Epoxy Coating (Chemical Resistant) | 100 | -- | -- | -- | Cement Sand Plaster on Block wall only | -- | Epoxy Coating Semi-Gloss (Chemical Resistant) | Transparent Sealer on Soffit | 3000 | |
| MEP WET SPACE (PLUMBING AND DRAINAGE MEP ROOM) | | | | | | | | | | | | | | |
| MW-01 | Filtration Plant Room, Sump Pit Room, Pump Room, Boiler Room | Cement Sand Screed | Polyurethane Resin Based Waterproofing | Transparent Sealer | 100 | Transparent Sealer on Cement Sand Screed | Polyurethane Resin Based Waterproofing | 300 | -- | -- | -- | -- | Varies | |
| MW-02 | Fire Service Inlet, Water Meter Chamber, Duct Shaft (Wet) | Cement Sand Screed | Polyurethane Resin Based Waterproofing | -- | 50 | Cement Sand Screed | Polyurethane Resin Based Waterproofing | 300 | -- | -- | -- | -- | Varies | |
| MEP WET SPACE (TANK) | | | | | | | | | | | | | | |
| MW-11 | Potable Water Tank | Waterproof Cement Sand Screed | Polyurethane Resin Based Waterproofing | Glazed Ceramic Tile | 25 | -- | -- | -- | Waterproof Cement Sand Screed | Polyurethane Resin Based Waterproofing | Glazed Ceramic Tile | Glazed Ceramic Tile on Waterproof Cement Sand Screed on Soffit | Varies | |
| MW-12 | Non-potable Water Tank, Diesel Tank | Waterproof Cement Sand Screed | Polyurethane Resin Based Waterproofing | -- | 25 | -- | -- | -- | Waterproof Cement Sand Screed | Polyurethane Resin Based Waterproofing | -- | Waterproof Cement Sand Screed on Soffit | Varies | |



INCHEON - REPUBLIC OF

PROJECT NUMBER
170031-00

| REV. | DATE | DESCRIPTION |
|---|---|---|
| B | 05/18/2017 | 100% SD |
| A | 05/05/2017 | 75% SD |

NOT FOR CONSTRUCTION

DRAWING TITLE

BOH - FINISH SET SCHEDULE - SHEET 1

Drawn: Author | Checked: Checker | Approved: Approver

SCALE

NORTH

ISSUE
05/18/2017

SHEET
A1

SEQUENCE
AED-DE-SD-

DRAWING
AR-BOH-9001-1

ALL UNITS ARE IN MILLIMETERS UNLESS NOTED OTHERWISE

C:\Project\170031-00_IK_Sheet_BOH_hongsumyu.rvt
5/18/2017 8:25:13 PM
DRAWINGS ILLUSTRATE DESIGN INTENT ONLY AND ARE NOT FOR USE AS CONSTRUCTION DOCUMENTS. WHERE APPLICABLE, INFORMATION FROM CONSULTANTS DOCUMENTATION HAS BEEN SHOWN TO CONVEY DESIRED LOCATIONS AND RELATIONSHIPS.

| AREA | | FLOOR | | | | SKIRTING | | | WALL | | | CEILING | | REMARKS |
|---|---|---|---|---|---|---|---|---|---|---|---|---|---|---|
| FINISH SET | APPLICATION AREA | LEVEL BUILT-UP MATERIALS | WATER-PROOFING | FINISH | THICKNESS(mm) | FINISH | WATER-PROOFING | HEIGHT over FFL(mm) | WALL PLASTERING | WATER-PROOFING | FINISH | FINISH | CEILING HEIGHT above FFL(mm) | |
| BOH DRY SPACE (CIRCULATION - CORRIDOR AND LOBBY) | | | | | | | | | | | | | | |
| BD-01 | Maintenance Corridor (Maintenance Route) | Cement Sand Screed | -- | Transparent Sealer | 100 | -- | -- | -- | Cement Sand Plaster | -- | Transparent Sealer | -- | 2400 | Nosing Tile required for staircase steps |
| BD-02 | Industrial Delivery Corridor, General BOH Corridor, General BOH Area, BOH Elevator Lobby | Cement Sand Screed | -- | Vinyl Sheet | 100 | Vinyl Cove Base | -- | 100 | Veneer Plaster on Cement Sand Plaster | -- | Enamel Paint Semi-Gloss | Mineral Fibre Ceiling Panel | 2400 - 3500 | Plastic Bumpers/ Checkerplate & GMS Corner Guards depending on the location |
| BD-03 | Fire-rated BOH Corridor Fireman's Elevator Lobby | Cement Sand Screed | -- | Homogenous Tile | 100 | Homogenous Tile on Cement Sand Plaster | -- | 100 | Veneer Plaster on Cement Sand Plaster | -- | Enamel Paint Semi-Gloss | Fire-rated Ceiling Enclosure to MEP Items above | 2400 - 3500 | Checkerplate & GMS Corner Guards depending on the location (All materials should be Non-combustible) |
| BD-04 | Exit Passageway, Exit Stairway | Cement Sand Screed | -- | Transparent Sealer | 100 | Coloured Sealer on Cement Sand Plaster | -- | 100 | Cement Sand Plaster | -- | Emulsion Paint Semi-Gloss | -- | 2100 - 2400 | Nosing Tile required for staircase steps (All materials should be Non-combustible) |
| BOH DRY SPACE (WORKING AREA - OFFICE / WORKSHOP / STORAGE / WAREHOUSE) | | | | | | | | | | | | | | |
| BD-11 | F&B Storage, Chinaware Storage, Hygienic Item Storage | Cement Sand Screed | -- | Colored Sealer | 100 | Colored Sealer on Cement Sand Plaster | -- | 100 | Cement Sand Plaster | -- | Enamel Paint Semi-Gloss | Enamel Paint Semi-gloss on Soffit | 2400 | GMS Corner Guards |
| BD-12 | General Storage, Housekeeping Chemical Storage, Facility Storage, Warehouse, Fire Control Room | Cement Sand Screed | -- | Colored Sealer | 100 | Colored Sealer on Cement Sand Plaster | -- | 100 | Cement Sand Plaster up to 2400 AFFL | -- | Enamel Paint Semi-Gloss | -- | 2400 | GMS Corner Guards |
| BD-13 | Office (including Meeting Room, Director, Manager, Open Office Area) | Cement Sand Screed | -- | Carpet Tile | 100 | Vinyl Carpet Base on Cement Sand Plaster | -- | 100 | Veneer Plaster on Cement Sand | -- | Emulsion Paint Matt to 100H above FCL | Mineral Fibre Ceiling Panel | 2400 | |
| BD-14 | Carpark Office, Breakroom, First Aid Room, Pantry and Store (within office) | Cement Sand Screed | -- | Vinyl Sheet | 100 | Vinyl Cove Base on Cement Sand Plaster | -- | 100 | Veneer Plaster on Cement Sand Plaster | -- | Enamel Paint Matt to 100H above FCL | Mineral Fibre Ceiling Panel | 2400 | |
| BD-15 | IT/ Computer Room, PABX, Surveillance Room | *Access Floor | -- | Vinyl Sheet - Anti Static | 400 | Vinyl Cove Base on Cement Sand Plaster | -- | 100 | Veneer Plaster on Cement Sand Plaster | -- | Enamel Paint Semi-gloss to 100H above FCL | Fire Rated Ceiling Panel | 2400 | *IT Department to confirm |



INCHEON - REPUBLIC OF

PROJECT NUMBER
170031-00

NOT FOR CONSTRUCTION

| REV. | DATE | DESCRIPTION |
|---|---|---|
| B | 05/18/2017 | 100% SD |
| A | 05/05/2017 | 75% SD |

DRAWING TITLE

BOH - FINISH SET SCHEDULE - SHEET 2

Drawn: Author | Checked: Checker | Approved: Approver

SCALE | NORTH

ISSUE: 05/18/2017 | SHEET: A1

SEQUENCE: AED-DE-SD-

DRAWING: AR-BOH-9001-2

ALL UNITS ARE IN MILLIMETERS UNLESS NOTED OTHERWISE

AED-DE-SD-AR-BOH-9001-2

C:\Project\170031-00_IK_Sheet_BOH_hongsumyu.rvt

5/18/2017 8:25:17 PM

DRAWINGS ILLUSTRATE DESIGN INTENT ONLY AND ARE NOT FOR USE AS CONSTRUCTION DOCUMENTS. WHERE APPLICABLE, INFORMATION FROM CONSULTANTS DOCUMENTATION HAS BEEN SHOWN TO CONVEY DESIRED LOCATIONS AND RELATIONSHIPS.

| AREA | | FLOOR | | | | SKIRTING | | | WALL | | | CEILING | | REMARKS |
|---|---|---|---|---|---|---|---|---|---|---|---|---|---|---|
| FINISH SET | APPLICATION AREA | LEVEL BUILT-UP MATERIALS | WATER-PROOFING | FINISH | THICKNESS(mm) | FINISH | WATER-PROOFING | HEIGHT over FFL(mm) | WALL PLASTERING | WATER-PROOFING | FINISH | FINISH | CEILING HEIGHT above FFL(mm) | |
| BD-16 | Housekeeping Store, Uniform Room, Repair Workshop, Linen Room, Linen Chute Room, Luggage Room | Cement Sand Screed | * | Vinyl Sheet | 100 | Vinyl Cove Base on Cement Sand Plaster | * | 100 | Veneer Plaster on Cement Sand Plaster | * | Enamel Paint Semi-gloss | -- | 2400 - 3000 | GMS Corner Guards *Water-proofing for sink area only |
| BOH DRY SPACE (SPEICAL AREA) | | | | | | | | | | | | | | |
| BD-21 | Team Member (Staff) Smoking Room | Cement Sand Screed | -- | Homogenous Tile | 100 | Homogenous Tile on Cement Sand Plaster | -- | 100 | Cement Sand Plaster | -- | Emulsion Paint Matt to 100H above FCL | Metal Ceiling Panel | 2400 | |
| BD-22 | Team Member Amenity Area - Dining Area, Café, Lounge, Clinic, Locker Room, TM Convenient Store, Daycate Center, TM Laundry Service) | Cement Sand Screed | -- | Interior Designer's Input | 100 | Interior Designer's Input | -- | 100 | Cement Sand Plaster | -- | Interior Designer's Input | Interior Designer's Input | 2400-3000 | |
| BD-23 | Arena Area Performer's Amenity Area - Back Stage, Lounge, Dressing Room, Green Room, Rehearsal Room | Cement Sand Screed | -- | Interior Designer's Input | 100 | Interior Designer's Input | -- | 100 | Cement Sand Plaster | -- | Interior Designer's Input | Interior Designer's Input | 2400 - 3000 | |
| BD-24 | Entertainment Village Area Staff's Amenity Area - Dining Area, Breakroom, Costume Room, Training Room, | Cement Sand Screed | -- | Interior Designer's Input | 100 | Interior Designer's Input | -- | 100 | Cement Sand Plaster | -- | Interior Designer's Input | Interior Designer's Input | 2400 - 3000 | |
| BOH WET SPACE (RESTROOM AND CHANGING ROOM) | | | | | | | | | | | | | | |
| BW-01 | BOH Toilet, BOH Shower Area, Changing Rooms | Cement Sand Screed on Light-Weight Concrete Fill | Water-proofing | Homogenous Non-slip Tile | 300 - 800 | Homo-genous Non-slip Tile | -- | 100 | Cement Sand Plaster | Water-proofing up to 300-1200AFFL | Homogenous Tile | Emulsion Paint Matt on Moisture-Resistant Gypsum Board and Metal Panel Ceiling | 2400 | |
| BW-02 | Cleaner Rooms, Janitor's Closet | Cement Sand Screed | Water-proofing | Homogenous Non-slip Tile | 100 | Homo-genous Non-slip Tile | -- | 100 | Cement Sand Plaster | Water-proofing up to 1200AFFL | Glazed Ceramic Tile up to 2400AFFL Enamel Paint Semi-gloss above | -- | 2400 | |



INCHEON - REPUBLIC OF

PROJECT NUMBER
170031-00

NOT FOR CONSTRUCTION

| REV. | DATE | DESCRIPTION |
|---|---|---|
| B | 05/18/2017 | 100% SD |
| A | 05/05/2017 | 75% SD |

DRAWING TITLE

BOH - FINISH SET SCHEDULE - SHEET 3

Drawn: Author | Checked: Checker | Approved: Approver

SCALE | NORTH

ISSUE: 05/18/2017 | SHEET: A1

SEQUENCE: AED-DE-SD-

DRAWING: AR-BOH-9001-3

ALL UNITS ARE IN MILLIMETERS UNLESS NOTED OTHERWISE

C:\Project\170031-00_IK_Sheet_BOH_horgsumyu.rvt

5/18/2017 8:25:19 PM

DRAWINGS ILLUSTRATE DESIGN INTENT ONLY AND ARE NOT FOR USE AS CONSTRUCTION DOCUMENTS. WHERE APPLICABLE, INFORMATION FROM CONSULTANTS DOCUMENTATION HAS BEEN SHOWN TO CONVEY DESIRED LOCATIONS AND RELATIONSHIPS.

| AREA | | FLOOR | | | | SKIRTING | | | WALL | | | CEILING | | REMARKS |
|---|---|---|---|---|---|---|---|---|---|---|---|---|---|---|
| FINISH SET | APPLICATION AREA | LEVEL BUILT-UP MATERIALS | WATER-PROOFING | FINISH | THICKNESS(mm) | FINISH | WATER-PROOFING | HEIGHT over FFL(mm) | WALL PLASTERING | WATER-PROOFING | FINISH | FINISH | CEILING HEIGHT above FFL(mm) | |
| BOH WET SPACE (KITCHEN AND TRASH ROOM) | | | | | | | | | | | | | | |
| BW-11 | Kitchen, Kitchen Pantry, Flower Shop, Kitchen Office and Trash Room inside Kitchen, Container Wash, "Wet" Items Staging Room | Cement Sand Screed on Light-Weight Concrete Mass Fill | Water-proofing | Non-Slip Quarry Tile | 300 - 1000 | Quarry Tile Cove Base | -- | 150 | C/S Plaster | Water-proofing up to 300 AFFL (1200 AFFL if there is water supply point adjacent / on the wall) | Glazed Ceramic Tile | Metal Ceiling Panel | 2400 - 3000 | SS Corner Guards to wall corner<br><br>Sound Control Matting for floor if required for acoustic sensitive rooms below (subject to Acoustic Consultant's advice) |
| BW-12 | Coldroom (including Cold Storage, Cooler and Freezer) | Cement Sand Screed | Water-proofing | Non-Slip Quarry Tile | 300 - 1000 | Quarry Tile Cove Base | -- | 150 | -- | -- | Coldroom | Coldroom | 2400 | |
| BW-13 | Refuse Collection Room, Trash Room | Cement Sand Screed | Water-proofing | Non-Slip Quarry Tile | 100 - 600 | Quarry Tile Cove Base | -- | 150 | C/S Plaster | Water-proofing up to 2000AFFL | Glazed Ceramic Tile | Enamel Paint Semi-gloss on Soffit | 2400 - 3000 | |
| BW-14 | Trash Dock, Recycling Room | Cement Sand Screed | Water-proofing | Non-Slip Quarry Tile | 100 - 600 | Quarry Tile Cove Base | -- | 150 | C/S Plaster | Water-proofing up to 3000AFFL | Glazed Ceramic Tile | Epoxy Coating on Soffit | 4500 | |
| VEHICULAR DRY SPACE (INTERIOR CAR PARKING, LOADING AND UNLOADING AREA) | | | | | | | | | | | | | | |
| VD-01 | Loading Dock, Car / Bicycle Parking, Armored Truck Bay | Cement Sand Screed for kerb area | -- | Polyurethane Resin Based Coating | 0 - 120 | Enamel Paint Semi-Gloss on Cement Sand Plaster | -- | 100 | Cement Sand Plaster up to 1200 AFFL | -- | Enamel Paint Semi-Gloss up to 2400 AFFL | -- | 2400 - 4500 | Carparking Guards on Walls |
| VEHICULAR WET SPACE (EXTERIOR CAR PARKING, RAMP) | | | | | | | | | | | | | | |
| VW-01 | Car / Bicycle Parking, Vehicular Ramp | Cement Sand Screed for kerb area | -- | Landscape Architrect's Input | 0 - 120 | Landscape Architrect's Input | -- | 100 | Landscape Architrect's Input | -- | Landscape Architrect's Input | -- | N/A | |



INCHEON - REPUBLIC OF

PROJECT NUMBER
170031-00

NOT FOR CONSTRUCTION

| REV. | DATE | DESCRIPTION |
|---|---|---|
| B | 05/18/2017 | 100% SD |
| A | 05/05/2017 | 75% SD |

DRAWING TITLE

BOH - FINISH SET SCHEDULE - SHEET 4

Drawn: Author | Checked: Checker | Approved: Approver

SCALE | NORTH

ISSUE: 05/18/2017 | SHEET: A1

SEQUENCE: AED-DE-SD-

DRAWING: AR-BOH-9001-4

ALL UNITS ARE IN MILLIMETERS UNLESS NOTED OTHERWISE

C:\Project\170031-00_JK_Sheet_BOH_hongsumyu.rvt
5/18/2017 8:25:20 PM
DRAWINGS ILLUSTRATE DESIGN INTENT ONLY AND ARE NOT FOR USE AS CONSTRUCTION DOCUMENTS. WHERE APPLICABLE, INFORMATION FROM CONSULTANTS DOCUMENTATION HAS BEEN SHOWN TO CONVEY DESIRED LOCATIONS AND RELATIONSHIPS.

| STRUCTURED PARKING CHAPTER | | | | | | | | | | | | | |
|---|---|---|---|---|---|---|---|---|---|---|---|---|---|
| Drawing No. | Sheet Name | Scale | Size | MAR 50% SD | APR 75%SD | MAY 100% SD | JUN 20% DD | JUL 40% DD | AUG 60% DD | SEP 80% DD | OCT 100% DD | Owner |
| SHEET INDEX / NOTES / LEGEND | | | | | | | | | | | | |
| AED-DE-SD-AR-SPG-0001 | SPG - SHEET INDEX | NTS | A1 | x | x | x | | | | | | Aedas |
| AED-DE-SD-AR-SPG-0002 | PARKING - NOTES & LEGENDS | NTS | A1 | | | | | | | | | Aedas |
| DEMARCATION & KEY PLAN | | | | | | | | | | | | |
| AED-DE-SD-AR-SPG-0011 | PARKING - DEMARCATION & KEY PLAN - OVERALL LEVEL 01 +3500 | 1:1500 | A0 | x | x | | | | | | | Aedas |
| AED-DE-SD-AR-SPG-0012 | PARKING - DEMARCATION & KEY PLAN - OVERALL LEVEL 02 +7000 | 1:1500 | A0 | x | x | | | | | | | Aedas |
| AED-DE-SD-AR-SPG-0013 | PARKING - DEMARCATION & KEY PLAN - OVERALL LEVEL 03 +10500 | 1:1500 | A0 | x | x | | | | | | | Aedas |
| DOOR SCHEDULE | | | | | | | | | | | | |
| AED-DE-SD-AR-SPG-0101 | PARKING - DOOR SCHEDULE | NTS | A1 | | | | | | | | | Aedas |
| DOOR TYPES | | | | | | | | | | | | |
| AED-DE-SD-AR-SPG-0151 | PARKING - DOOR TYPES | NTS | A1 | | | | | | | | | Aedas |
| PARTITION TYPES | | | | | | | | | | | | |
| AED-DE-SD-AR-SPG-0301 | PARKING - PARTITION TYPES | NTS | A1 | | | | | | | | | Aedas |
| AREA PLAN & SUMMARY | | | | | | | | | | | | |
| AED-DE-SD-AR-SPG-0401 | PARKING - AREA SUMMARY | NTS | A1 | | x | | | | | | | Aedas |
| AED-DE-SD-AR-SPG-0411 | PARKING - AREA PLAN - LEVEL 1 +3500 | 1:1500 | A0 | | x | | | | | | | Aedas |
| AED-DE-SD-AR-SPG-0412 | PARKING - AREA PLAN - LEVEL 2 +7000 | 1:1500 | A0 | | x | | | | | | | Aedas |
| AED-DE-SD-AR-SPG-0413 | PARKING - AREA PLAN - LEVEL 3 +10500 | NTS | A1 | | | | | | | | | Aedas |
| FIRE & LIFE SAFETY - EXITING STRATEGY | | | | | | | | | | | | |
| AED-DE-SD-AR-SPG-0501-1 | PARKING - EXITING STRATEGY - ENLARGED LEVEL 1 - SHEET 1 | 1:500 | A1 | | | | | | | | | Aedas |
| AED-DE-SD-AR-SPG-0501-2 | PARKING - EXITING STRATEGY - ENLARGED LEVEL 1 - SHEET 2 | 1:500 | A1 | | | | | | | | | Aedas |
| AED-DE-SD-AR-SPG-0501-3 | PARKING - EXITING STRATEGY - ENLARGED LEVEL 1 - SHEET 3 | 1:500 | A1 | | | | | | | | | Aedas |
| AED-DE-SD-AR-SPG-0501-4 | PARKING - EXITING STRATEGY - ENLARGED LEVEL 1 - SHEET 4 | 1:500 | A1 | | | | | | | | | Aedas |
| AED-DE-SD-AR-SPG-0502-1 | PARKING - EXITING STRATEGY - ENLARGED LEVEL 2 - SHEET 1 | 1:500 | A1 | | | | | | | | | Aedas |
| AED-DE-SD-AR-SPG-0502-2 | PARKING - EXITING STRATEGY - ENLARGED LEVEL 2 - SHEET 2 | 1:500 | A1 | | | | | | | | | Aedas |
| AED-DE-SD-AR-SPG-0503-1 | PARKING - EXITING STRATEGY - ENLARGED LEVEL 3 - SHEET 1 | 1:500 | A1 | | | | | | | | | Aedas |
| AED-DE-SD-AR-SPG-0503-2 | PARKING - EXITING STRATEGY - ENLARGED LEVEL 3 - SHEET 2 | 1:500 | A1 | | | | | | | | | Aedas |
| DETAIL PARTIAL PLAN | | | | | | | | | | | | |
| AED-DE-SD-AR-SPG-2001-1 | PARKING - DETAILED PARTIAL PLAN - LEVEL 01 +3500 - SHEET 1 | 1:500 | A1 | x | x | x | | | | | | Aedas |
| AED-DE-SD-AR-SPG-2001-2 | PARKING - DETAILED PARTIAL PLAN - LEVEL 01 +3500 - SHEET 2 | 1:500 | A1 | x | x | x | | | | | | Aedas |
| AED-DE-SD-AR-SPG-2001-3 | PARKING - DETAILED PARTIAL PLAN - LEVEL 01 +3500 - SHEET 3 | 1:500 | A1 | x | x | x | | | | | | Aedas |
| AED-DE-SD-AR-SPG-2001-4 | PARKING - DETAILED PARTIAL PLAN - LEVEL 01 +3500 - SHEET 4 | 1:500 | A1 | x | x | x | | | | | | Aedas |
| AED-DE-SD-AR-SPG-2001-5 | PARKING - DETAILED PARTIAL PLAN - LEVEL 01 +3500 - SHEET 5 | 1:500 | A1 | x | x | x | | | | | | Aedas |
| AED-DE-SD-AR-SPG-2001-6 | PARKING - DETAILED PARTIAL PLAN - LEVEL 01 +3500 - SHEET 6 | 1:500 | A1 | x | x | x | | | | | | Aedas |
| AED-DE-SD-AR-SPG-2001-7 | PARKING - DETAILED PARTIAL PLAN - LEVEL 01 +3500 - SHEET 7 | 1:500 | A1 | x | x | x | | | | | | Aedas |
| AED-DE-SD-AR-SPG-2002-1 | PARKING - DETAILED PARTIAL PLAN - LEVEL 02 +7000 - SHEET 1 | 1:500 | A1 | x | x | x | | | | | | Aedas |
| AED-DE-SD-AR-SPG-2002-2 | PARKING - DETAILED PARTIAL PLAN - LEVEL 02 +7000 - SHEET 2 | 1:500 | A1 | x | x | x | | | | | | Aedas |
| AED-DE-SD-AR-SPG-2003-1 | PARKING - DETAILED PARTIAL PLAN - LEVEL 03 +10500 - SHEET 1 | 1:500 | A1 | x | x | x | | | | | | Aedas |
| DETAIL PARTIAL DIMENSION PLAN | | | | | | | | | | | | |
| AED-DE-SD-AR-SPG-2101 | PARKING - DETAILED PARTIAL DIMENSION PLAN - LEVEL 1 | 1:250 | A1 | | | | | | | | | Aedas |
| AED-DE-SD-AR-SPG-2102 | PARKING - DETAILED PARTIAL DIMENSION PLAN - LEVEL 2 | 1:250 | A1 | | | | | | | | | Aedas |
| AED-DE-SD-AR-SPG-2103 | PARKING - DETAILED PARTIAL DIMENSION PLAN - LEVEL 3 | 1:250 | A1 | | | | | | | | | Aedas |
| DETAIL PARTIAL ROOF PLAN | | | | | | | | | | | | |
| AED-DE-SD-AR-SPG-2201 | PARKING - DETAILED PARTIAL ROOF PLAN - OUTDOOR MEP PLANT LAYOUT | 1:250 | A1 | | | | | | | | | Aedas |
| DETAIL PARTIAL RCP | | | | | | | | | | | | |
| AED-DE-SD-AR-SPG-3101 | PARKING - DETAILED PARTIAL RCP - LEVEL 1 | 1:250 | A1 | | | | | | | | | Aedas |
| AED-DE-SD-AR-SPG-3102 | PARKING - DETAILED PARTIAL RCP - LEVEL 2 | 1:250 | A1 | | | | | | | | | Aedas |
| AED-DE-SD-AR-SPG-3103 | PARKING - DETAILED PARTIAL RCP - LEVEL 3 | 1:250 | A1 | | | | | | | | | Aedas |
| COMPONENT DETAILED PLAN | | | | | | | | | | | | |
| AED-DE-SD-AR-SPG-7001 | PARKING - TOILET - DETAILED PLAN / RCP / ELEVATIONS | 1:100/1:50 | A1 | | | | | | | | | Aedas |
| PARKING SETION | | | | | | | | | | | | |
| AED-DE-SD-AR-SPG-8001 | PARKING - EGRESS STAIRCASE SECTION - ST-SP1 | 1:100 | A1 | | | | | | | | | Aedas |
| AED-DE-SD-AR-SPG-8002 | PARKING - EGRESS STAIRCASE SECTION - ST-SP2 | 1:100 | A1 | | | | | | | | | Aedas |
| AED-DE-SD-AR-SPG-8003 | PARKING - EGRESS STAIRCASE SECTION - ST-SP3 | 1:100 | A1 | | | | | | | | | Aedas |
| AED-DE-SD-AR-SPG-8004 | PARKING - EGRESS STAIRCASE SECTION - ST-SP4 | 1:100 | A1 | | | | | | | | | Aedas |
| AED-DE-SD-AR-SPG-8101 | PARKING - RAMP SECTION - SHEET 1 (VR-01 to 04) | AS SHOWN | A1 | | x | x | | | | | | Aedas |
| AED-DE-SD-AR-SPG-8102 | PARKING - RAMP SECTION - SHEET 2 (VR-05 to 06) | AS SHOWN | A1 | | x | x | | | | | | Aedas |
| AED-DE-SD-AR-SPG-8103 | PARKING - RAMP SECTION - SHEET 3 (VR-07 to 08) | AS SHOWN | A1 | | x | x | | | | | | Aedas |
| AED-DE-SD-AR-SPG-8104 | PARKING - RAMP SECTION - SHEET 4 (VR-09 to 10) | AS SHOWN | A1 | | x | x | | | | | | Aedas |
| AED-DE-SD-AR-SPG-8105 | PARKING - RAMP SECTION - SHEET 5 (VR-11) | AS SHOWN | A1 | | x | x | | | | | | Aedas |
| AED-DE-SD-AR-SPG-8106 | PARKING - RAMP SECTION - SHEET 6 (VR-12) | AS SHOWN | A1 | | x | x | | | | | | Aedas |
| NO | | | | | | | | | | | | |
| AED-DE-SD-AR-SPG-9101 | PARKING - | AS SHOWN | A1 | | | | | | | | | Aedas |

C:\Projects\170031-00_IK_Sheet_SPG_160200.bim.rvt

5/18/2017 8:22:02 PM

INCHEON - REPUBLIC OF

PROJECT NUMBER

170031-00

| REV. | DATE | DESCRIPTION |
|---|---|---|
| C | 18/05/2017 | 100% SD |
| B | 05/05/2017 | 75% SD |
| A | 03/17/2017 | 50% SD |

NOT FOR CONSTRUCTION

DRAWING TITLE

SPG - SHEET INDEX

Drawn: Author | Checked: Checker | Approved: Approver

SCALE

NORTH

ISSUE 05/18/2017

SHEET A1

SEQUENCE

AED-DE-SD-

DRAWING

AR-SPG-0001

ALL UNITS ARE IN MILLIMETERS UNLESS NOTED OTHERWISE

DRAWINGS ILLUSTRATE DESIGN INTENT ONLY AND ARE NOT FOR USE AS CONSTRUCTION DOCUMENTS. WHERE APPLICABLE, INFORMATION FROM CONSULTANTS DOCUMENTATION HAS BEEN SHOWN TO CONVEY DESIRED LOCATIONS AND RELATIONSHIPS.

# Parking Summary

## Under Arup Traffic's Report Statutory Requirement per Korea Regulation

| | |
|---|---|
| Total No. of Parking Space Required | 3,493 |
| Total No. of Charging Station Required | 18 |
| 130% Parking Space Estimation | 4,541 |
| 130% Charging Station Required | 23 |
| Bicycle Parking | 581 |

| Current Design | Covered | Uncovered | Sub Total |
|---|---|---|---|
| Level 01 (+3500) | 864 | 2,244 | 3,108 |
| Level 02 (+7000) | 391 | 199 | 590 |
| | | Grand Total | 3,698 |

| Type of Parking | Size | Code Requirement / Limitations | | Current Design |
|---|---|---|---|---|
| Compact | 3600 x 2000 | 349 | 10% Max | 65 |
| General | 5000 x 2500 | 1,991 | N/A | 2,407 |
| Disable | 5000 x 3300 | 105 | 3% Min | 123 |
| Extended | 5100 x 2500 | 1,048 | 30% Min | 1,103 |
| | | | | 3,698 |

**Estimated Tolerance due to Landscape and MEP coordination** (350)

| | | |
|---|---|---|
| **Estimated Grand Total** | 3,348 | 95% Parking Space |

| Proposed Additional | Covered Parking | Uncovered Parking |
|---|---|---|
| Phase 1A (Zone 1) (+3.5M) | N/A | 825 |

| | | | |
|---|---|---|---|
| **Current Design + Phase 1A (Zone 1)** | = 3,348 + 825 | 4,173 | 119% Parking Space |

INCHEON - REPUBLIC OF

PROJECT NUMBER
170031-00

NOT FOR CONSTRUCTION

| REV. | DATE | DESCRIPTION |
|---|---|---|
| B | 05/18/2017 | 100% SD |
| A | 05/05/2017 | 75% SD |

DRAWING TITLE

PARKING - AREA SUMMARY

Drawn: Author | Checked: Checker | Approved: Approver

SCALE

NORTH

ISSUE
05/18/2017

SHEET
A1

SEQUENCE
AED-DE-SD-

DRAWING
AR-SPG-0401

ALL UNITS ARE IN MILLIMETERS UNLESS NOTED OTHERWISE

C:\Project\170031-00_IK_Sheet_SPG_brown.li.rvt

5/18/2017 8:36:45 PM

DRAWINGS ILLUSTRATE DESIGN INTENT ONLY AND ARE NOT FOR USE AS CONSTRUCTION DOCUMENTS. WHERE APPLICABLE, INFORMATION FROM CONSULTANTS DOCUMENTATION HAS BEEN SHOWN TO CONVEY DESIRED LOCATIONS AND RELATIONSHIPS.




INCHEON - REPUBLIC OF KOREA

600 nos. Bicycle Parking

2244 nos. Uncovered Parking

825 nos. Uncovered Parking - Future Phase 1A (Zone 1)

864 nos. Covered Parking

Level +3500 Total Car Park Space : 3933 nos.

SHEET NOTES

SHEET NOTES

KEYNOTES

GENERAL NOTES

PROJECT NUMBER

170031-00

NOT FOR CONSTRUCTION

| REV. | DATE | DESCRIPTION |
|---|---|---|
| B | 05/18/2017 | 100% SD |
| A | 05/05/2017 | 75% SD |

DRAWING TITLE

PARKING - AREA PLAN - LEVEL 1 +3500

Drawn: Author | Checked: Checker Approved: Approver

SCALE 1 : 1500

NORTH

ISSUE 05/18/2017

SHEET A0

SEQUENCE AED-DE-SD-

DRAWING AR-SPG-0411

ALL UNITS ARE IN MILLIMETERS UNLESS NOTED OTHERWISE

AED-DE-SD-AR-SPG-0411

C:\Projects\170031-00_IK_Sheet_SPG_160200.bim.rvt

5/18/2017 8:43:34 PM

DRAWINGS ILLUSTRATE DESIGN INTENT ONLY AND ARE NOT FOR USE AS CONSTRUCTION DOCUMENTS. WHERE APPLICABLE, INFORMATION FROM CONSULTANTS DOCUMENTATION HAS BEEN SHOWN TO CONVEY DESIRED LOCATIONS AND RELATIONSHIPS.




199 nos. Uncovered Parking

391 nos. Covered Parking

Level +7000 Total Car Park Space : 590 nos.

SHEET NOTES

SHEET NOTES

KEYNOTES

GENERAL NOTES

INCHEON - REPUBLIC OF KOREA

PROJECT NUMBER
170031-00

NOT FOR CONSTRUCTION

| REV. | DATE | DESCRIPTION |
|---|---|---|
| B | 05/18/2017 | 100% SD |
| A | 05/05/2017 | 75% SD |

DRAWING TITLE

PARKING - AREA PLAN - LEVEL 2 +7000

| Drawn: Author | Checked: Checker | Approved: Approver |
|---|---|---|
| SCALE 1 : 1500 | | NORTH |
| ISSUE: 05/18/2017 | SHEET: A0 | |

SEQUENCE
AED-DE-SD-

DRAWING
AR-SPG-0412

ALL UNITS ARE IN MILLIMETERS UNLESS NOTED OTHERWISE

AED-DE-SD-AR-SPG-0412

C:\Projects\170031-00_IK_Sheet_SPG_160200.bim.rvt

5/18/2017 8:45:38 PM

DRAWINGS ILLUSTRATE DESIGN INTENT ONLY AND ARE NOT FOR USE AS CONSTRUCTION DOCUMENTS. WHERE APPLICABLE, INFORMATION FROM CONSULTANTS DOCUMENTATION HAS BEEN SHOWN TO CONVEY DESIRED LOCATIONS AND RELATIONSHIPS.

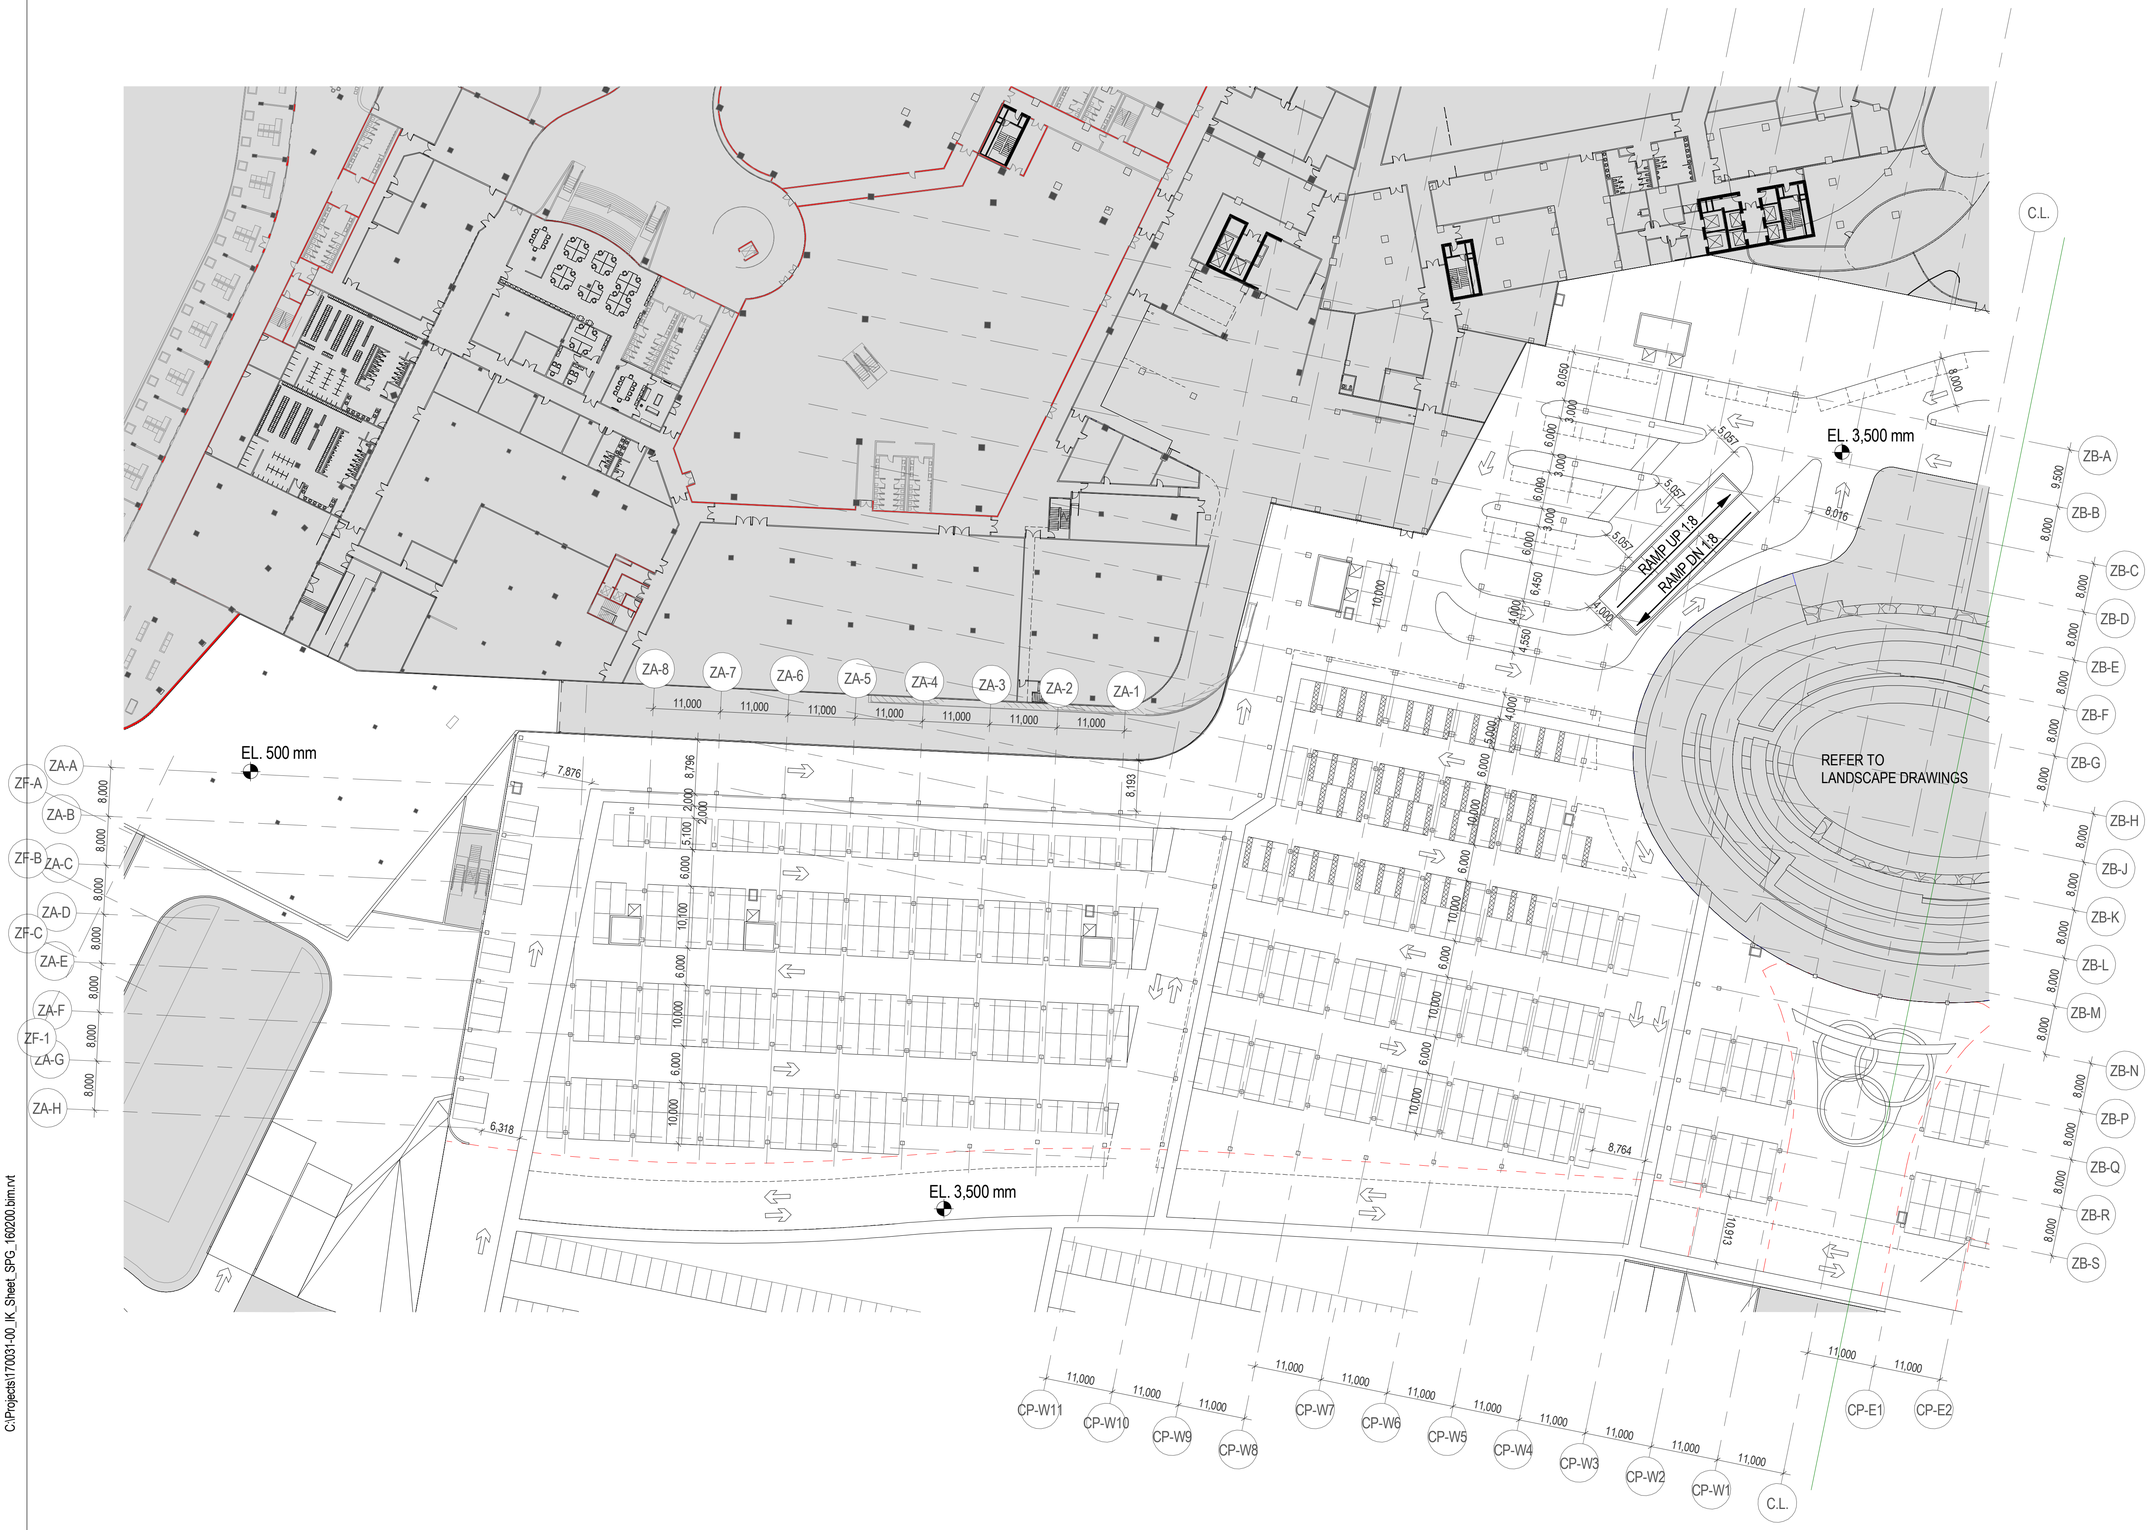


LEGEND

REFER OTHER CHAPTERS

C:\Projects\170031-00_IK_Sheet_SPG_160200.bim.rvt

5/18/2017 8:22:16 PM

DRAWINGS ILLUSTRATE DESIGN INTENT ONLY AND ARE NOT FOR USE AS CONSTRUCTION DOCUMENTS. WHERE APPLICABLE, INFORMATION FROM CONSULTANTS DOCUMENTATION HAS BEEN SHOWN TO CONVEY DESIRED LOCATIONS AND RELATIONSHIPS.

INCHEON - REPUBLIC OF

PROJECT NUMBER
170031-00

| REV. | DATE | DESCRIPTION |
|---|---|---|
| | | 100% SD |
| C | 05/18/2017 | 100% SD |
| B | 05/05/2017 | 75% SD |
| A | 03/17/2017 | 50% SD |

NOT FOR CONSTRUCTION

DRAWING TITLE

PARKING - DETAILED PARTIAL PLAN - LEVEL 01 +3500 - SHEET 1

| Drawn: BL | Checked: EC | Approved: EC |
|---|---|---|
| SCALE 1 : 500 | | NORTH |
| ISSUE 05/18/2017 | SHEET A1 | |

SEQUENCE
AED-DE-SD-

DRAWING
AR-SPG-2001-1

ALL UNITS ARE IN MILLIMETERS UNLESS NOTED OTHERWISE

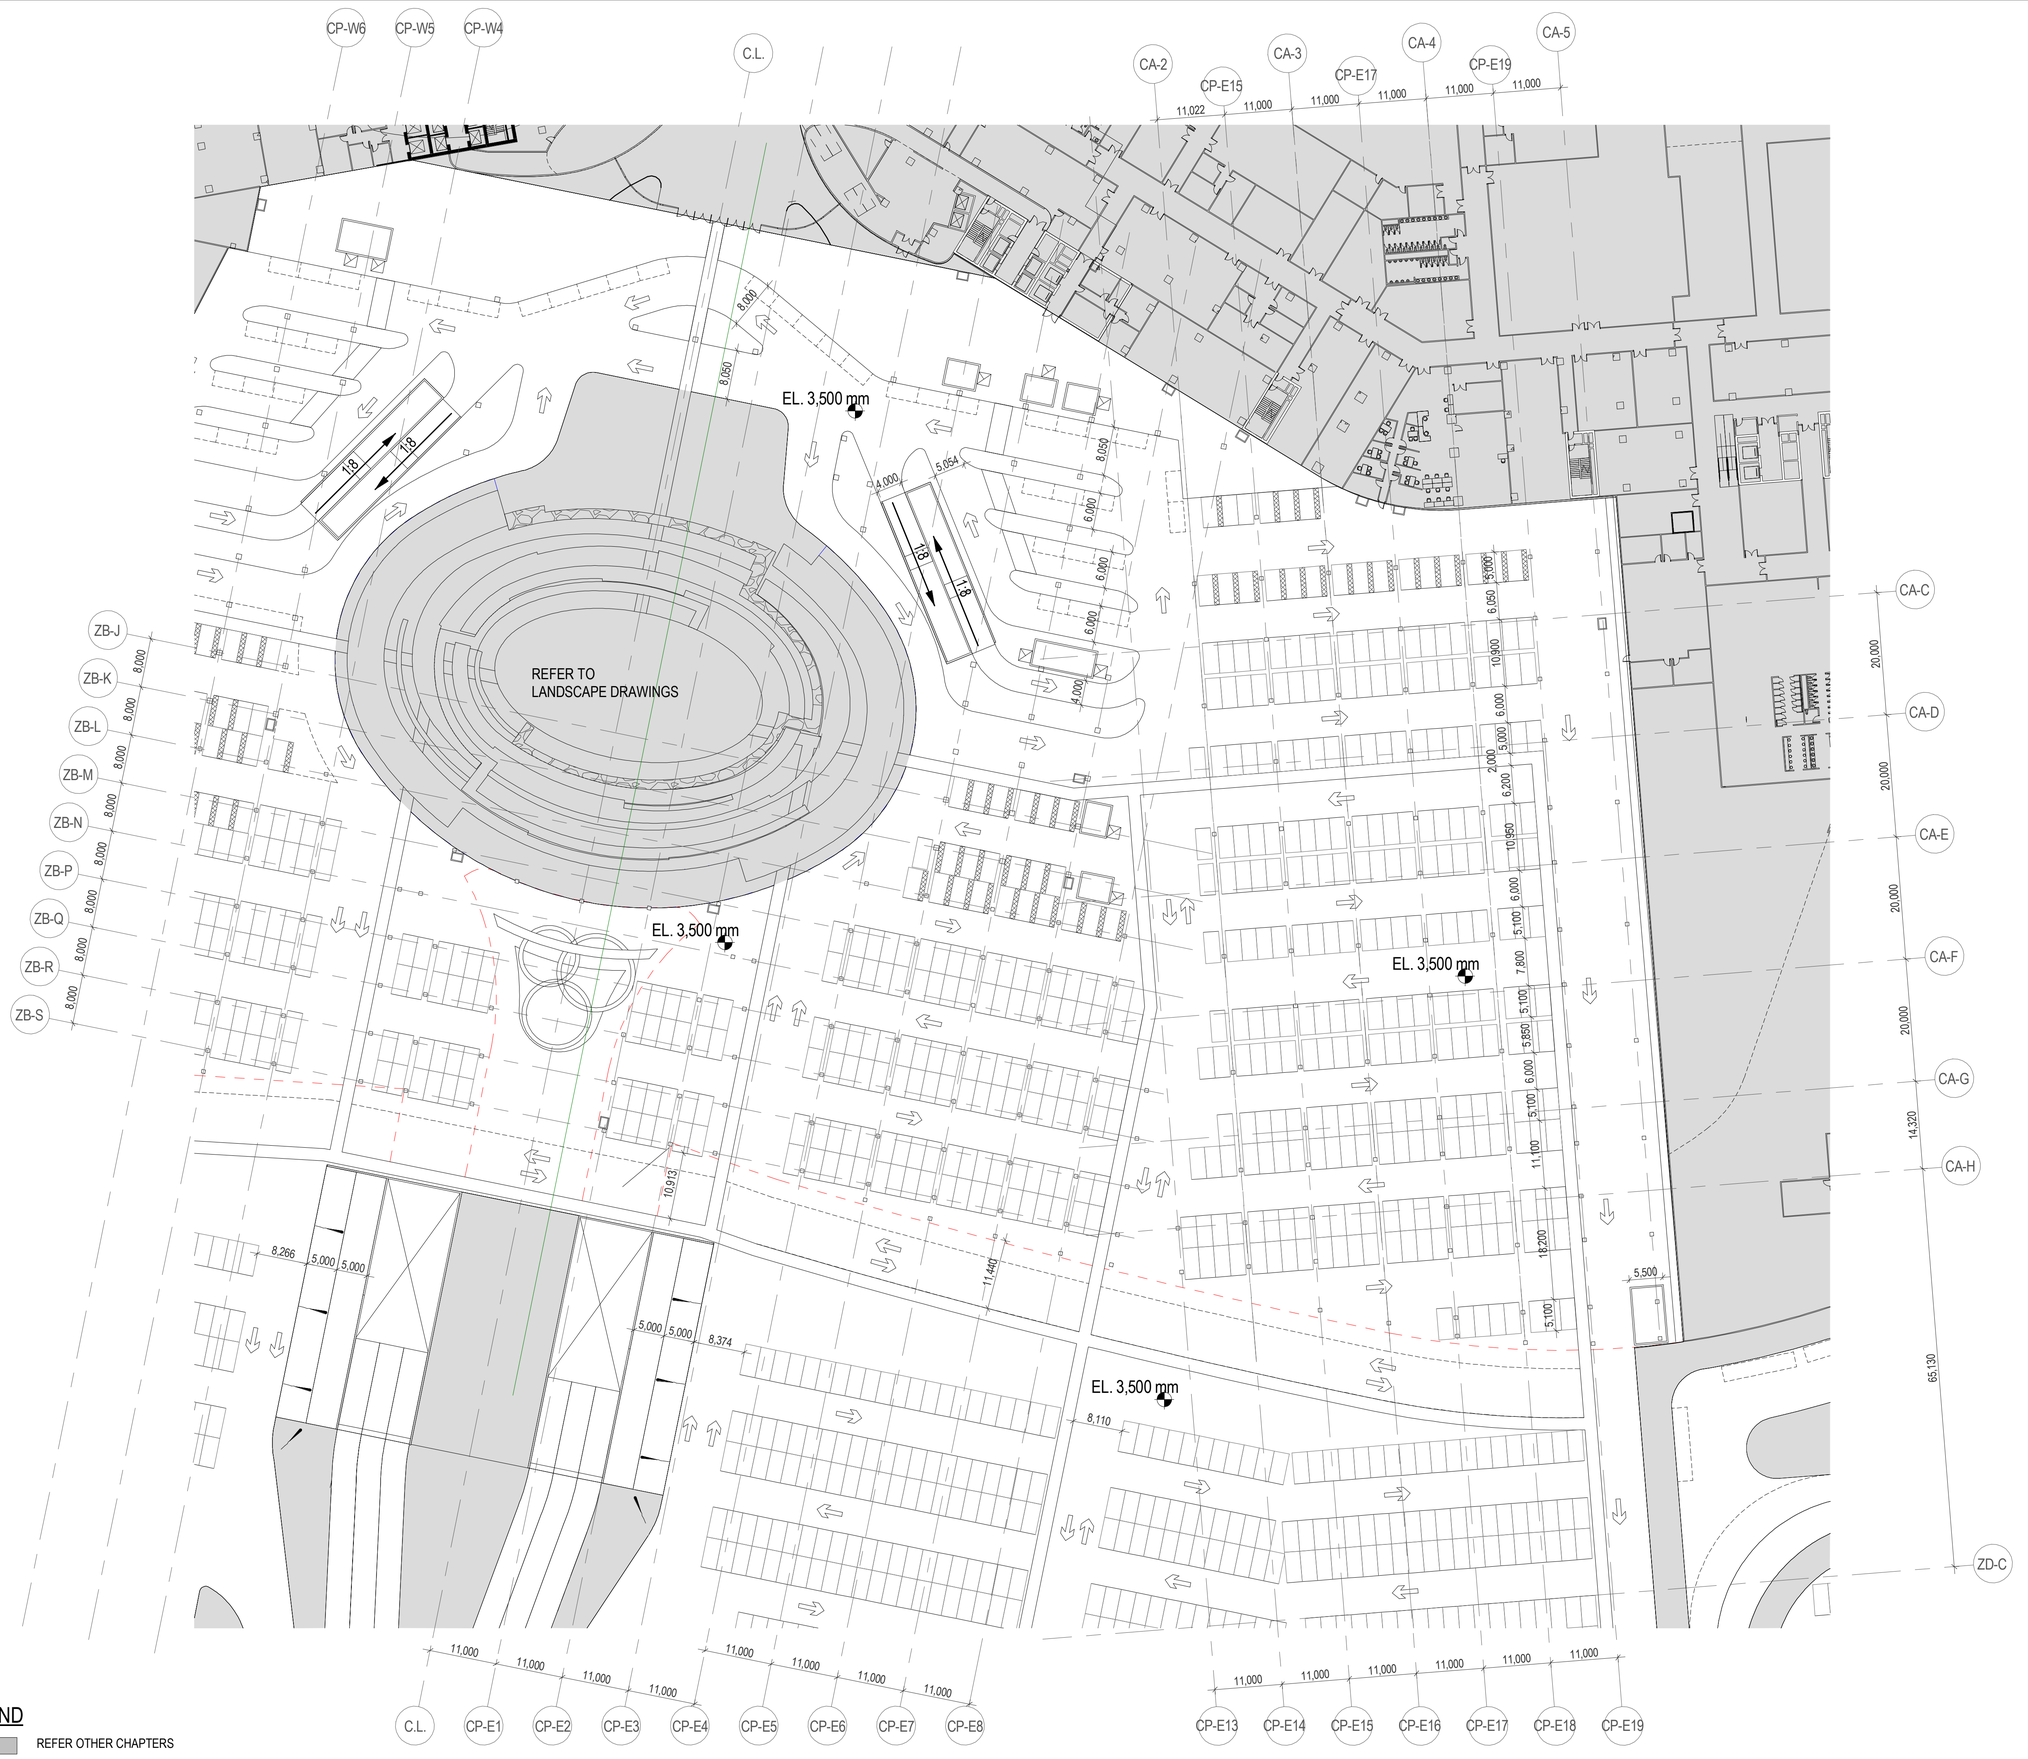


LEGEND

REFER OTHER CHAPTERS

INCHEON - REPUBLIC OF

PROJECT NUMBER

170031-00

| REV. | DATE | DESCRIPTION |
|---|---|---|
| C | 05/18/2017 | 100% SD |
| B | 05/05/2017 | 75% SD |
| A | 03/17/2017 | 50% SD |

NOT FOR CONSTRUCTION

DRAWING TITLE

PARKING - DETAILED PARTIAL PLAN - LEVEL 01 +3500 - SHEET 2

| Drawn: BL | Checked: EC | Approved: EC |
|---|---|---|
| SCALE 1 : 500 | | NORTH |
| ISSUE 05/18/2017 | SHEET A1 | |
| SEQUENCE AED-DE-SD- | | |
| DRAWING AR-SPG-2001-2 | | |

ALL UNITS ARE IN MILLIMETERS UNLESS NOTED OTHERWISE

AED-DE-SD-AR-SPG-2001-2

C:\Projects\170031-00_IK_Sheet_SPG_160200.bim.rvt

5/18/2017 8:22:33 PM

DRAWINGS ILLUSTRATE DESIGN INTENT ONLY AND ARE NOT FOR USE AS CONSTRUCTION DOCUMENTS. WHERE APPLICABLE, INFORMATION FROM CONSULTANTS DOCUMENTATION HAS BEEN SHOWN TO CONVEY DESIRED LOCATIONS AND RELATIONSHIPS.

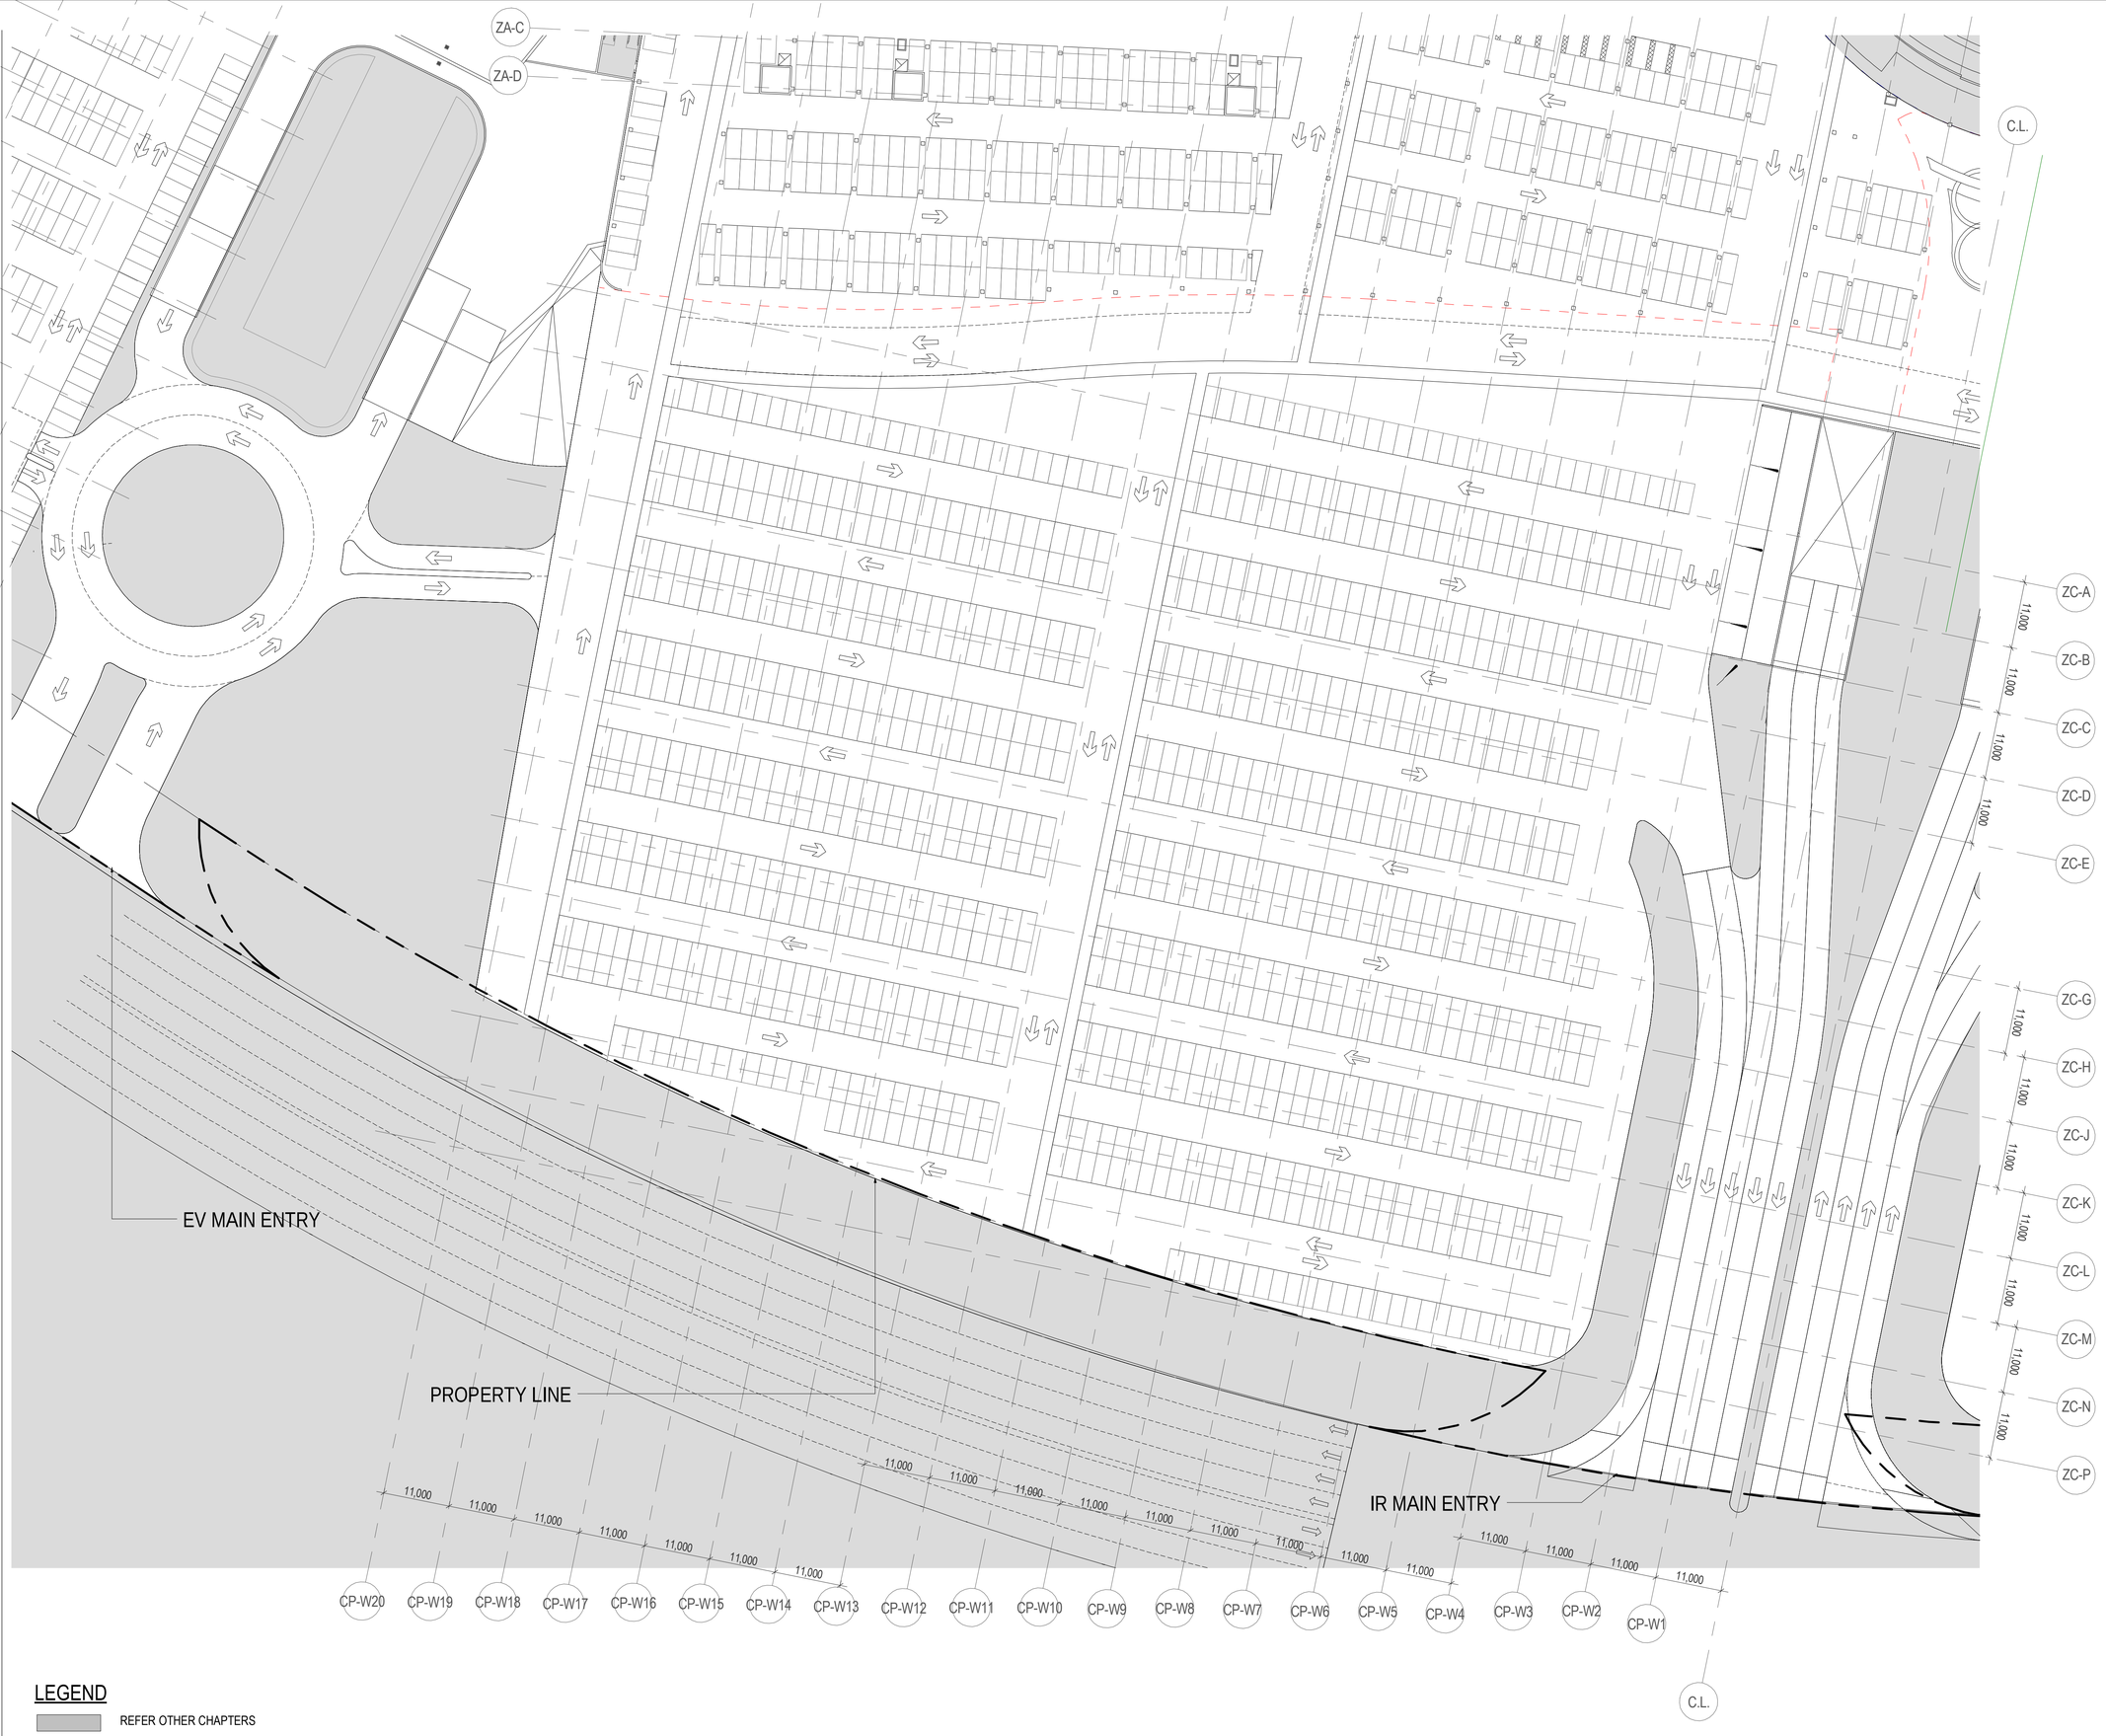


LEGEND

REFER OTHER CHAPTERS

INCHEON - REPUBLIC OF

PROJECT NUMBER
170031-00

| REV. | DATE | DESCRIPTION |
|---|---|---|
| C | 05/18/2017 | 100% SD |
| B | 05/05/2017 | 75% SD |
| A | 03/17/2017 | 50% SD |

NOT FOR CONSTRUCTION

DRAWING TITLE

PARKING - DETAILED PARTIAL PLAN - LEVEL 01 +3500 - SHEET 3

| Drawn: BL | Checked: EC | Approved: EC |
|---|---|---|
| SCALE 1 : 500 | | NORTH |
| ISSUE 05/18/2017 | SHEET A1 | |

SEQUENCE
AED-DE-SD-

DRAWING
AR-SPG-2001-3

ALL UNITS ARE IN MILLIMETERS UNLESS NOTED OTHERWISE

C:\Projects\170031-00_IK_Sheet_SPG_160200.bim.rvt

5/18/2017 8:22:44 PM

DRAWINGS ILLUSTRATE DESIGN INTENT ONLY AND ARE NOT FOR USE AS CONSTRUCTION DOCUMENTS. WHERE APPLICABLE, INFORMATION FROM CONSULTANTS DOCUMENTATION HAS BEEN SHOWN TO CONVEY DESIRED LOCATIONS AND RELATIONSHIPS.




LEGEND

REFER OTHER CHAPTERS

INCHEON - REPUBLIC OF

PROJECT NUMBER
170031-00

| REV. | DATE | DESCRIPTION |
|---|---|---|
| C | 05/18/2017 | 100% SD |
| B | 05/05/2017 | 75% SD |
| A | 03/17/2017 | 50% SD |

NOT FOR CONSTRUCTION

DRAWING TITLE

PARKING - DETAILED PARTIAL PLAN - LEVEL 01 +3500 - SHEET 4

| Drawn: BL | Checked: EC | Approved: EC |
|---|---|---|
| SCALE 1 : 500 | | NORTH |
| ISSUE 05/18/2017 | SHEET A1 | |

SEQUENCE
AED-DE-SD-

DRAWING
AR-SPG-2001-4

ALL UNITS ARE IN MILLIMETERS UNLESS NOTED OTHERWISE

C:\Projects\170031-00_IK_Sheet_SPG_160200.bim.rvt

5/18/2017 8:22:59 PM

DRAWINGS ILLUSTRATE DESIGN INTENT ONLY AND ARE NOT FOR USE AS CONSTRUCTION DOCUMENTS. WHERE APPLICABLE, INFORMATION FROM CONSULTANTS DOCUMENTATION HAS BEEN SHOWN TO CONVEY DESIRED LOCATIONS AND RELATIONSHIPS.

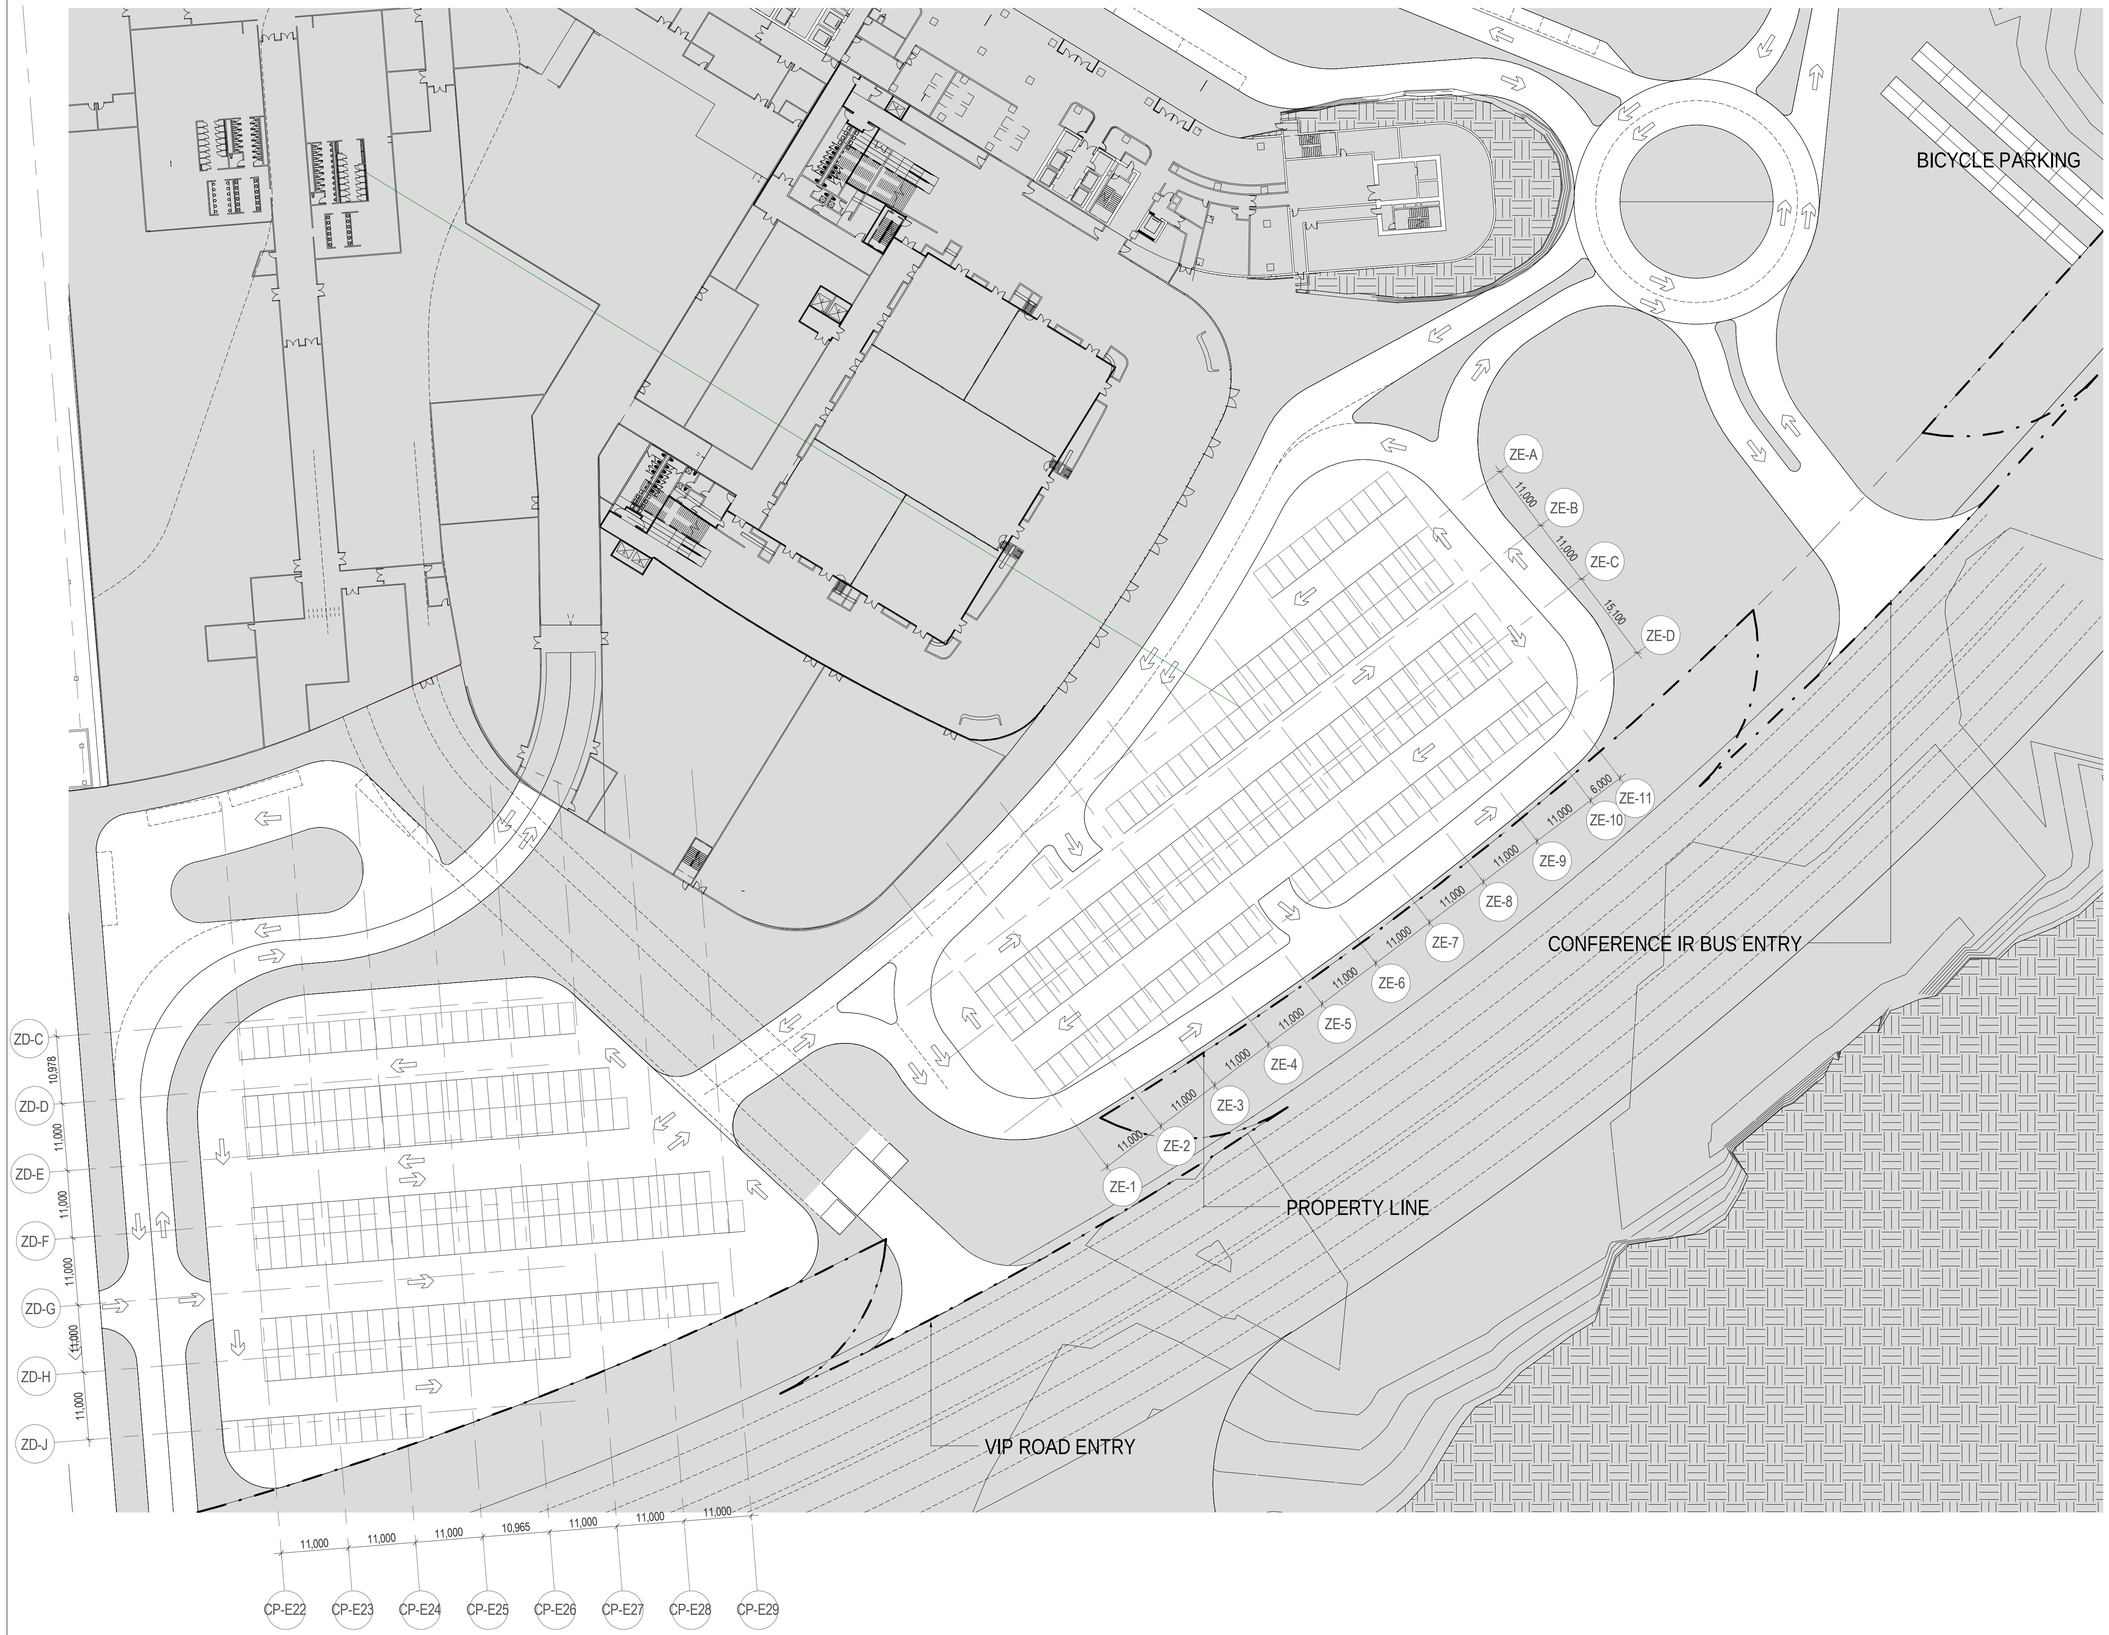


LEGEND

REFER OTHER CHAPTERS

C:\Projects\170031-00_IK_Sheet_SPG_160200.bim.rvt

5/18/2017 8:23:23 PM

INCHEON - REPUBLIC OF

PROJECT NUMBER

170031-00

| REV. | DATE | DESCRIPTION |
|---|---|---|
| C | 05/18/2017 | 100% SD |
| B | 05/05/2017 | 75% SD |
| A | 03/17/2017 | 50% SD |

NOT FOR CONSTRUCTION

DRAWING TITLE

PARKING - DETAILED PARTIAL PLAN - LEVEL 01 +3500 - SHEET 5

Drawn: Author | Checked: Checker | Approved: Approver

SCALE 1 : 500

NORTH

ISSUE 05/18/2017

SHEET A1

SEQUENCE

AED-DE-SD-

DRAWING

AR-SPG-2001-5

ALL UNITS ARE IN MILLIMETERS UNLESS NOTED OTHERWISE

DRAWINGS ILLUSTRATE DESIGN INTENT ONLY AND ARE NOT FOR USE AS CONSTRUCTION DOCUMENTS. WHERE APPLICABLE, INFORMATION FROM CONSULTANTS DOCUMENTATION HAS BEEN SHOWN TO CONVEY DESIRED LOCATIONS AND RELATIONSHIPS.

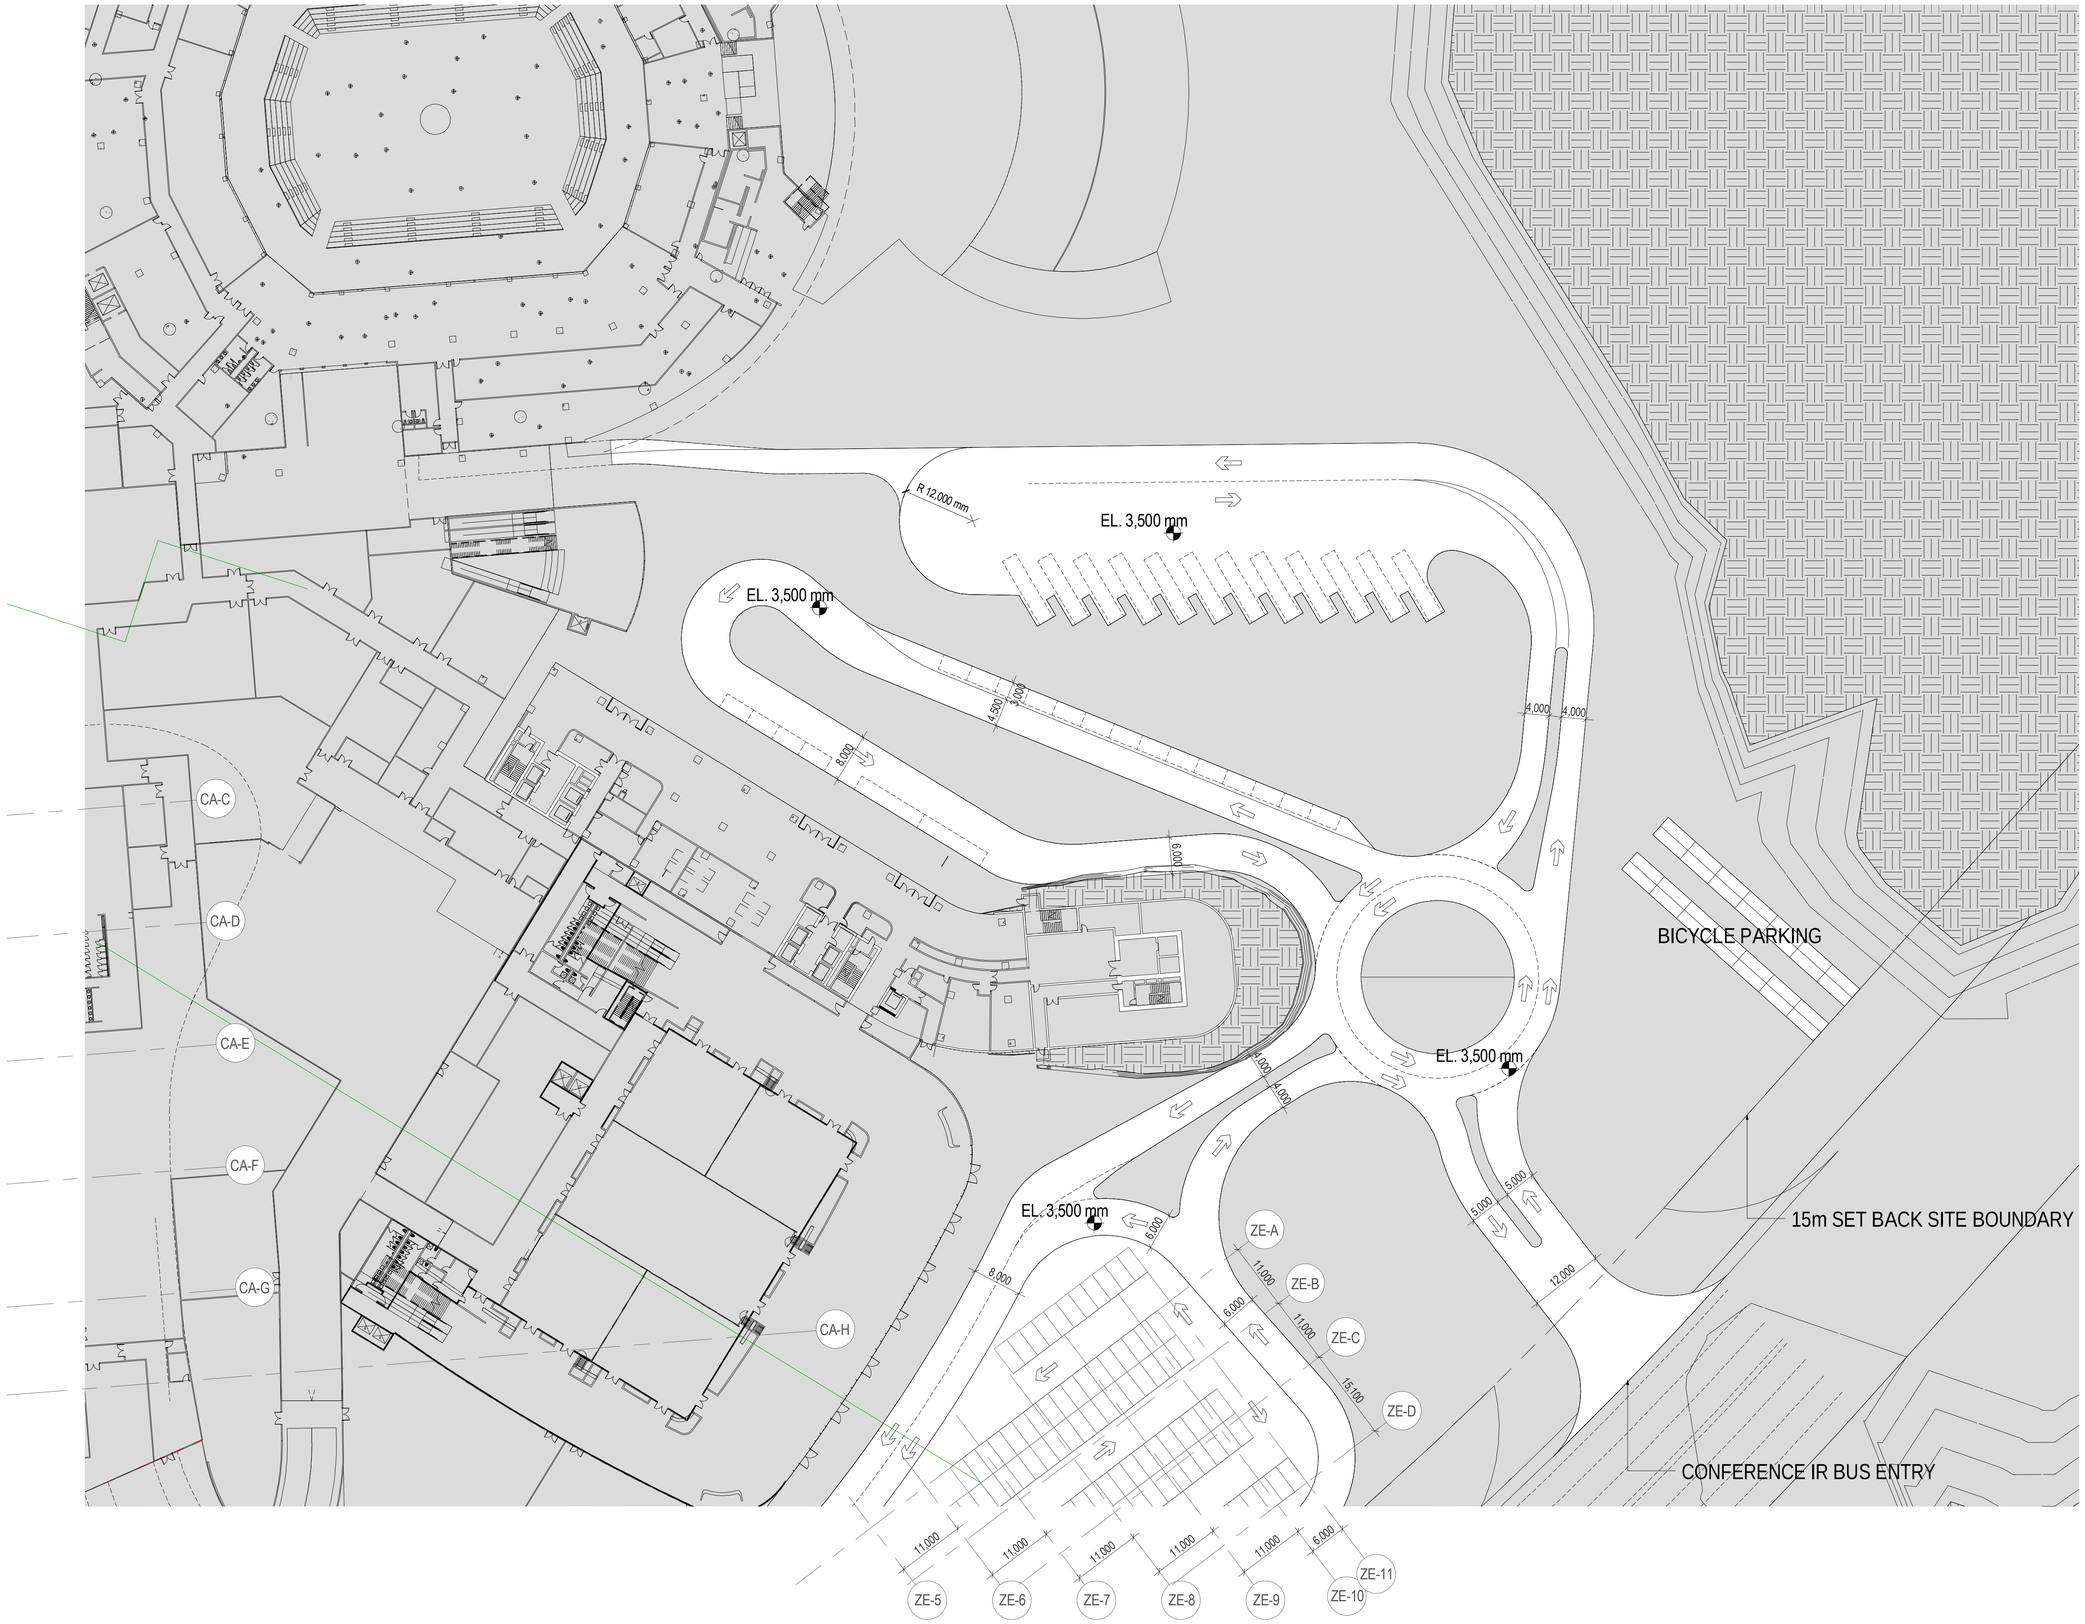


INCHEON - REPUBLIC OF

PROJECT NUMBER

170031-00

| REV. | DATE | DESCRIPTION |
|---|---|---|
| C | 05/18/2017 | 100% SD |
| B | 05/05/2017 | 75% SD |
| A | 03/17/2017 | 50% SD |

NOT FOR CONSTRUCTION

DRAWING TITLE

PARKING - DETAILED PARTIAL PLAN - LEVEL 01 +3500 - SHEET 6

Drawn: Author | Checked: Checker | Approved: Approver

SCALE 1 : 500

NORTH

ISSUE 05/18/2017

SHEET A1

SEQUENCE

AED-DE-SD-

DRAWING

AR-SPG-2001-6

ALL UNITS ARE IN MILLIMETERS UNLESS NOTED OTHERWISE

C:\Projects\170031-00_IK_Sheet_SPG_160200.bim.rvt

5/18/2017 8:23:38 PM

DRAWINGS ILLUSTRATE DESIGN INTENT ONLY AND ARE NOT FOR USE AS CONSTRUCTION DOCUMENTS. WHERE APPLICABLE, INFORMATION FROM CONSULTANTS DOCUMENTATION HAS BEEN SHOWN TO CONVEY DESIRED LOCATIONS AND RELATIONSHIPS.




INCHEON - REPUBLIC OF

PROJECT NUMBER
170031-00

| REV. | DATE | DESCRIPTION |
|---|---|---|
| C | 05/18/2017 | 100% SD |
| B | 05/05/2017 | 75% SD |
| A | 03/17/2017 | 50% SD |

NOT FOR CONSTRUCTION

DRAWING TITLE

PARKING - DETAILED PARTIAL PLAN - LEVEL 01 +3500 - SHEET 7

Drawn: Author | Checked: Checker | Approved: Approver

SCALE 1 : 500

NORTH

ISSUE
05/18/2017

SHEET
A1

SEQUENCE
AED-DE-SD-

DRAWING
AR-SPG-2001-7

ALL UNITS ARE IN MILLIMETERS UNLESS NOTED OTHERWISE

C:\Projects\170031-00_IK_Sheet_SPG_160200.bim.rvt

5/18/2017 8:23:44 PM

DRAWINGS ILLUSTRATE DESIGN INTENT ONLY AND ARE NOT FOR USE AS CONSTRUCTION DOCUMENTS. WHERE APPLICABLE, INFORMATION FROM CONSULTANTS DOCUMENTATION HAS BEEN SHOWN TO CONVEY DESIRED LOCATIONS AND RELATIONSHIPS.

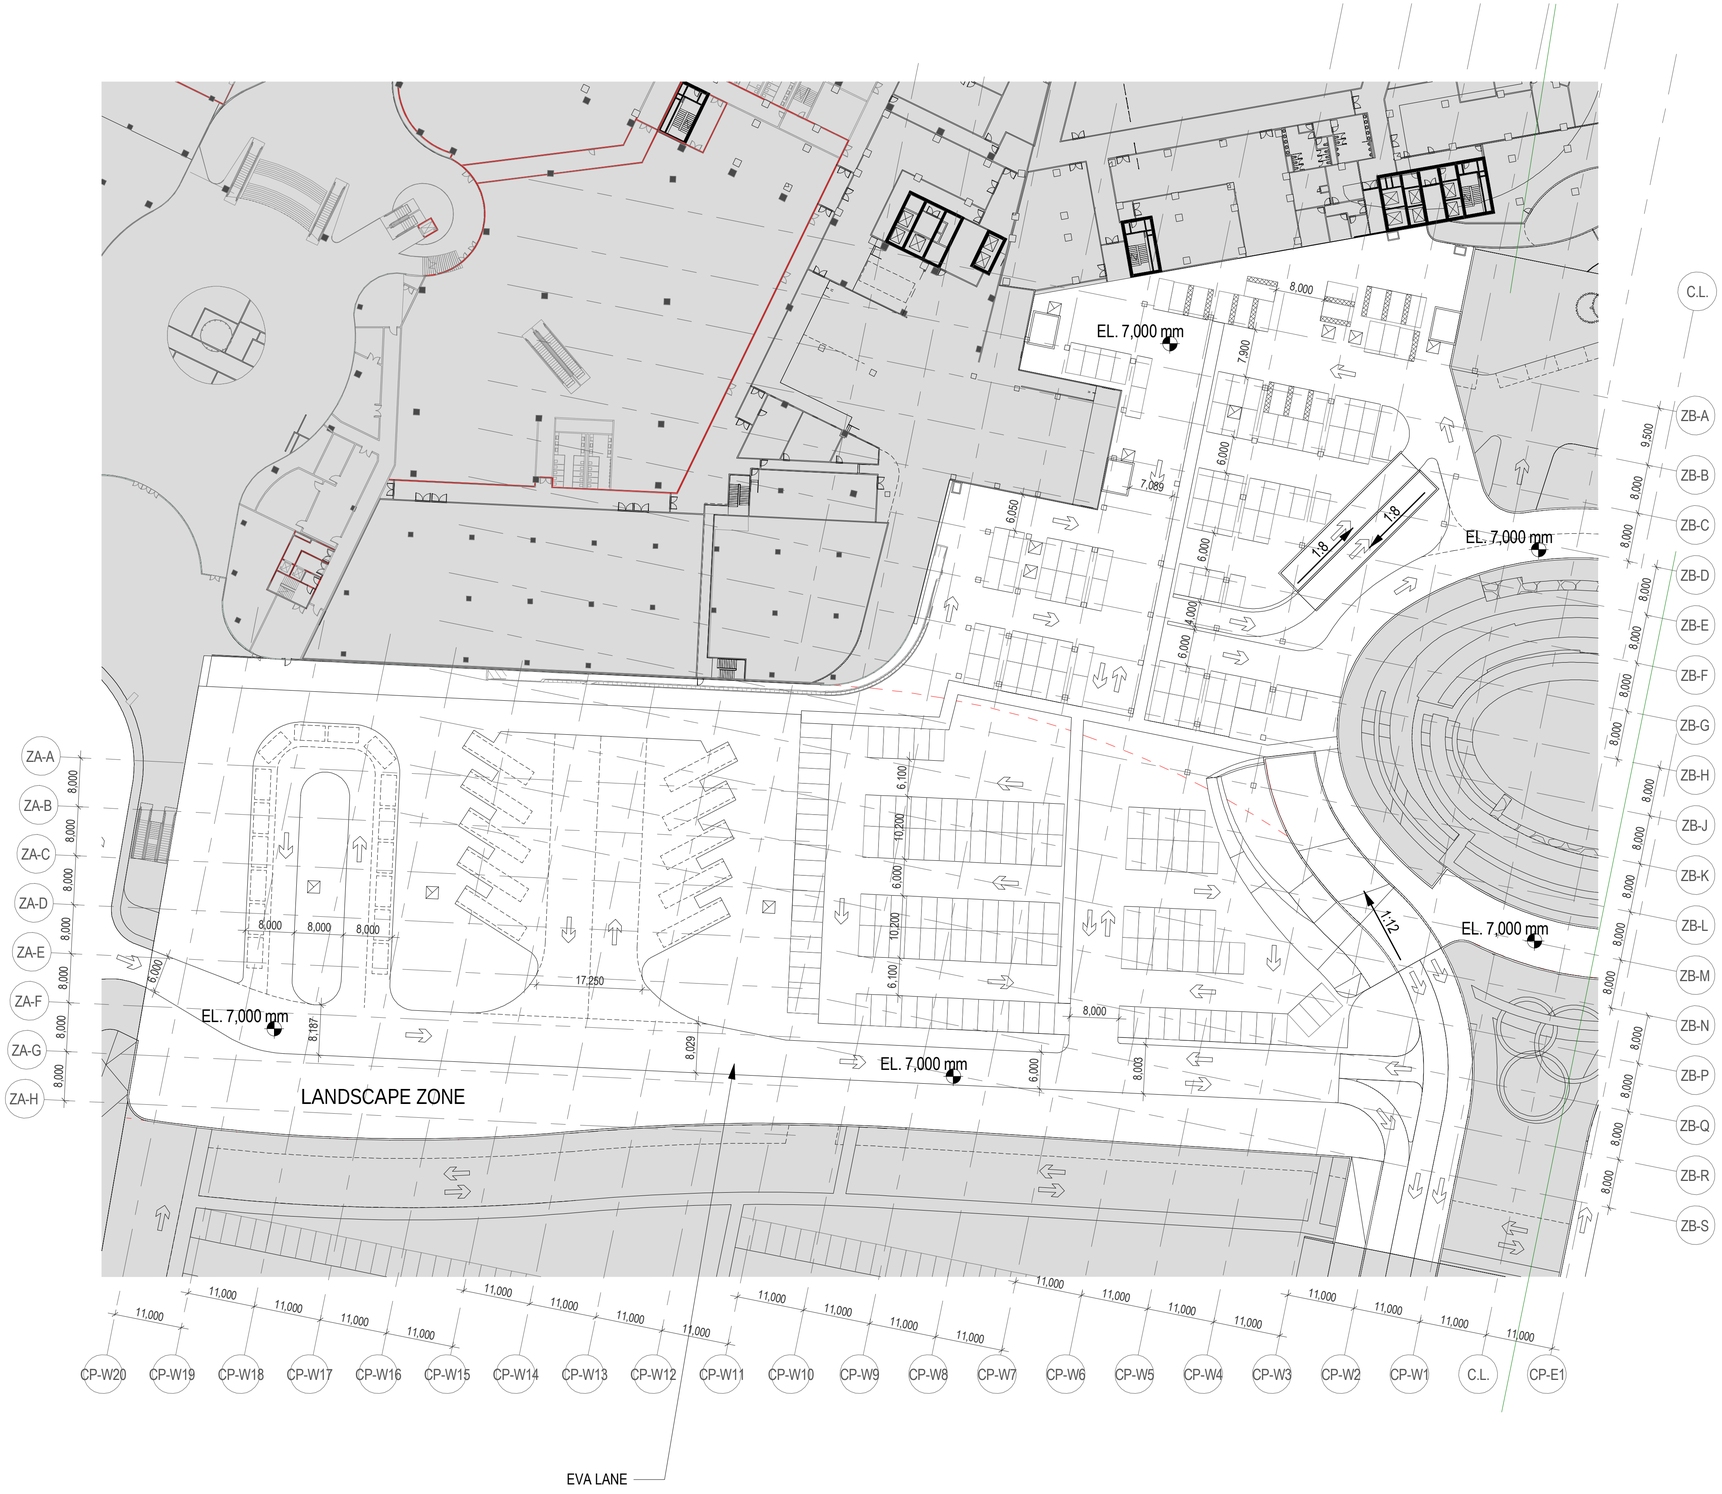


LEGEND

REFER OTHER CHAPTERS

INCHEON - REPUBLIC OF

PROJECT NUMBER

170031-00

| REV. | DATE | DESCRIPTION |
|---|---|---|
| C | 05/18/2017 | 100% SD |
| B | 05/05/2017 | 75% SD |
| A | 03/17/2017 | 50% SD |

NOT FOR CONSTRUCTION

DRAWING TITLE

PARKING - DETAILED PARTIAL PLAN - LEVEL 02 +7000 - SHEET 1

| Drawn: BL | Checked: EC | Approved: EC |
|---|---|---|
| SCALE 1 : 500 | | NORTH |
| ISSUE 05/18/2017 | SHEET A1 | |

SEQUENCE

AED-DE-SD-

DRAWING

AR-SPG-2002-1

ALL UNITS ARE IN MILLIMETERS UNLESS NOTED OTHERWISE

C:\Projects\170031-00_IK_Sheet_SPG_160200.bim.rvt

5/18/2017 8:23:59 PM

DRAWINGS ILLUSTRATE DESIGN INTENT ONLY AND ARE NOT FOR USE AS CONSTRUCTION DOCUMENTS. WHERE APPLICABLE, INFORMATION FROM CONSULTANTS DOCUMENTATION HAS BEEN SHOWN TO CONVEY DESIRED LOCATIONS AND RELATIONSHIPS.




LEGEND

REFER OTHER CHAPTERS

INCHEON - REPUBLIC OF

PROJECT NUMBER
170031-00

| REV. | DATE | DESCRIPTION |
|---|---|---|
| C | 05/18/2017 | 100% SD |
| B | 05/05/2017 | 75% SD |
| A | 03/17/2017 | 50% SD |

NOT FOR CONSTRUCTION

DRAWING TITLE

PARKING - DETAILED PARTIAL PLAN - LEVEL 02 +7000 - SHEET 2

| Drawn: BL | Checked: EC | Approved: Approver |
|---|---|---|
| SCALE 1 : 500 | | NORTH |
| ISSUE 05/18/2017 | SHEET A1 | |

SEQUENCE
AED-DE-SD-

DRAWING
AR-SPG-2002-2

ALL UNITS ARE IN MILLIMETERS UNLESS NOTED OTHERWISE

C:\Projects\170031-00_IK_Sheet_SPG_160200.bim.rvt

5/18/2017 8:24:14 PM

DRAWINGS ILLUSTRATE DESIGN INTENT ONLY AND ARE NOT FOR USE AS CONSTRUCTION DOCUMENTS. WHERE APPLICABLE, INFORMATION FROM CONSULTANTS DOCUMENTATION HAS BEEN SHOWN TO CONVEY DESIRED LOCATIONS AND RELATIONSHIPS.

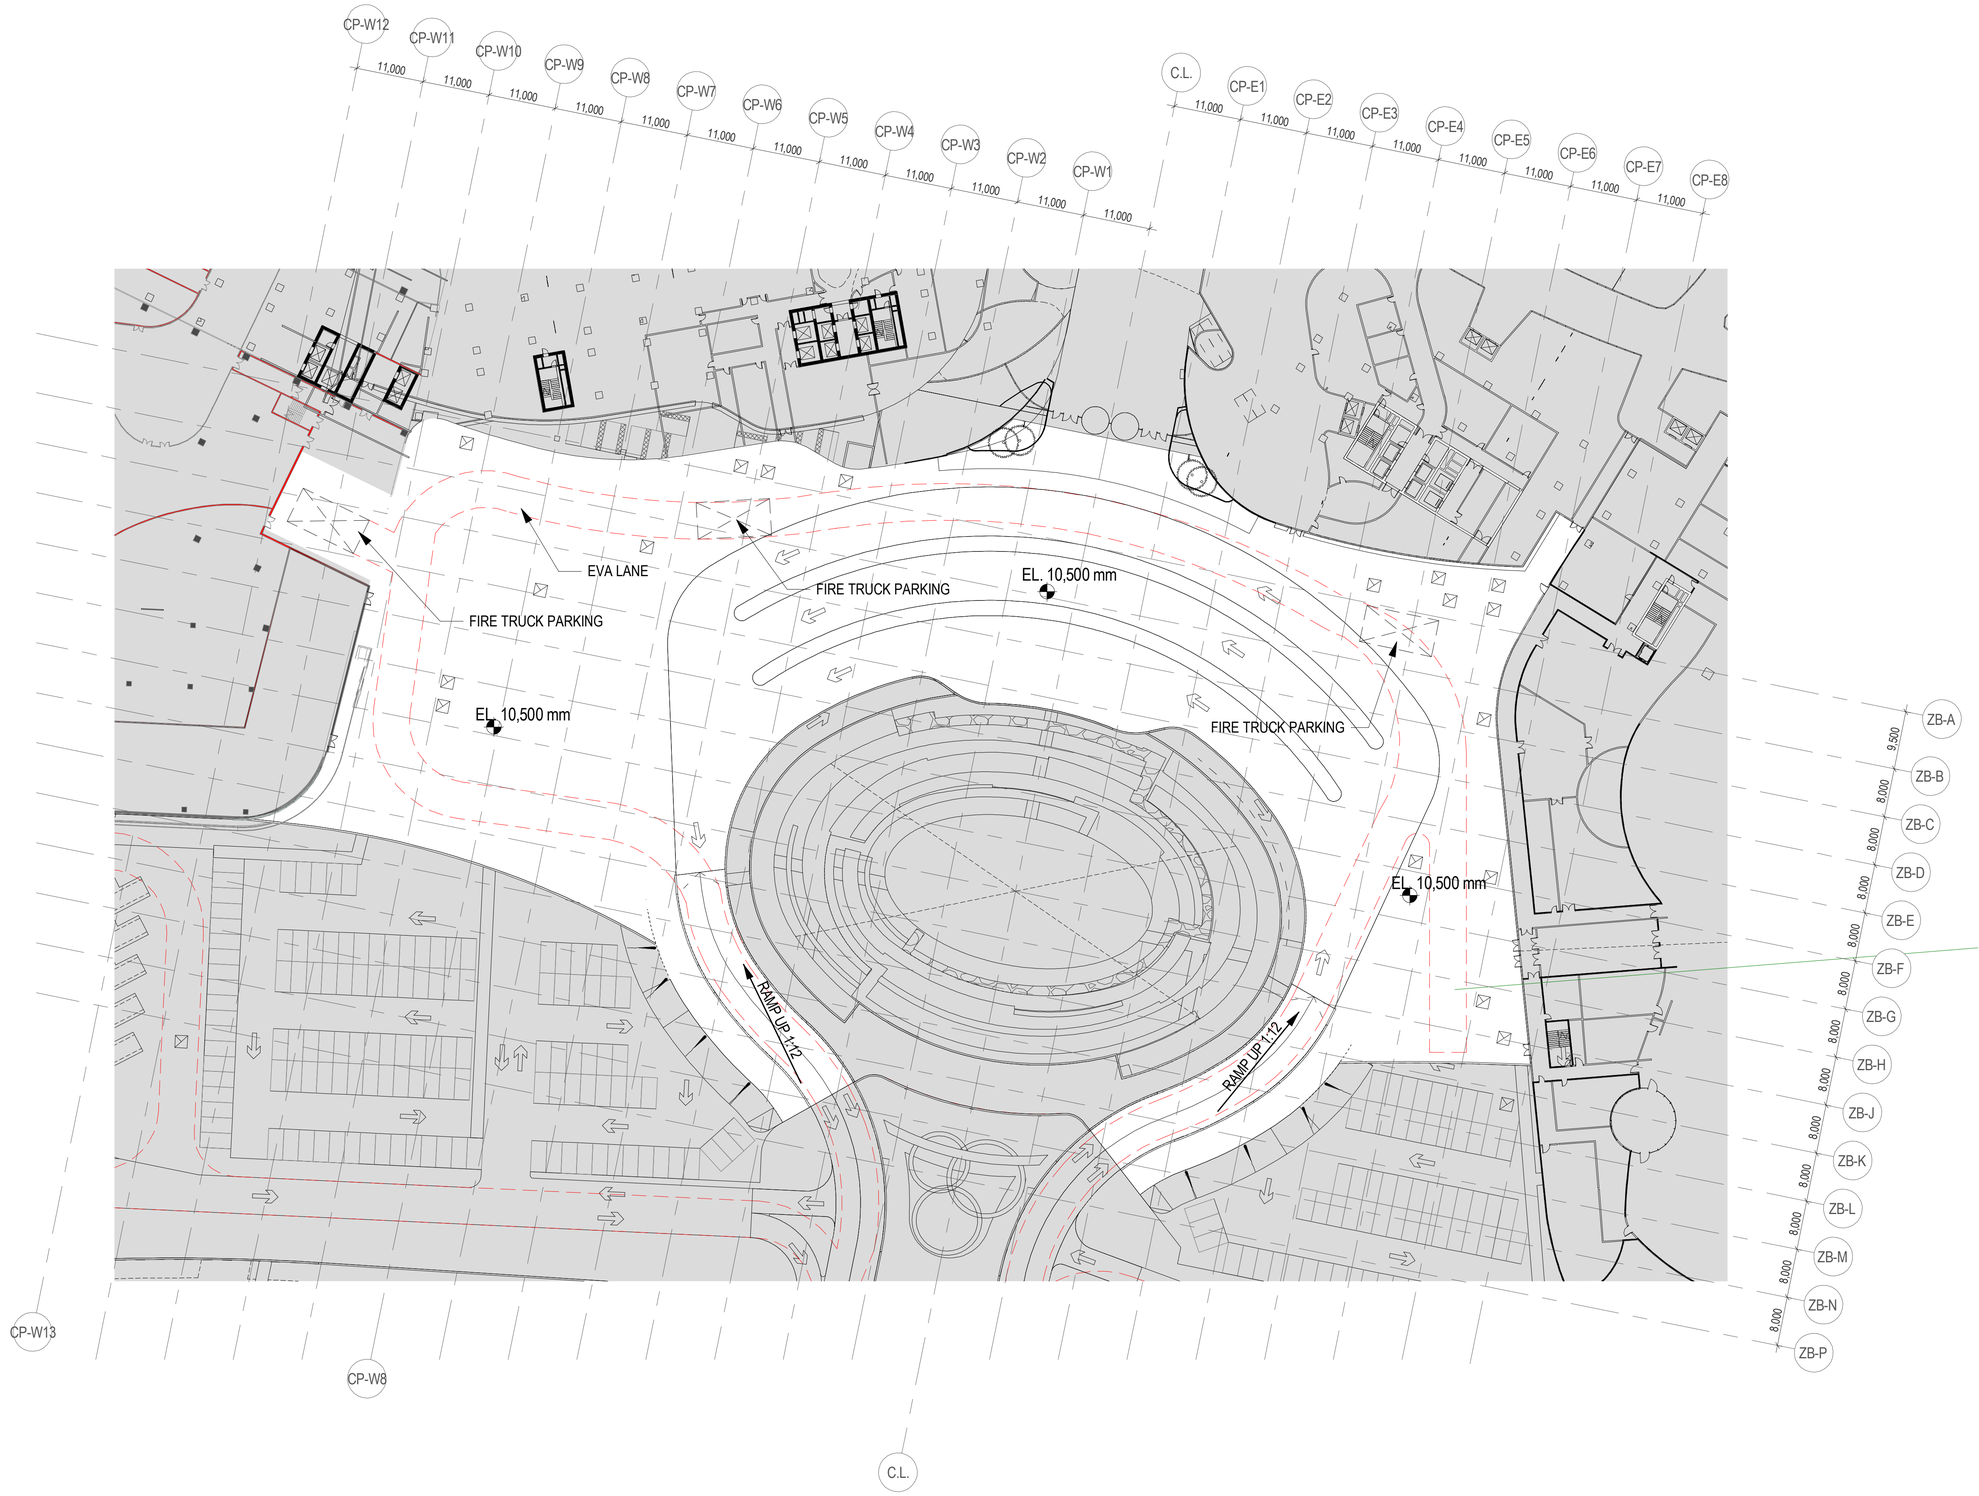


LEGEND

REFER OTHER CHAPTERS

INCHEON - REPUBLIC OF

PROJECT NUMBER
170031-00

| REV. | DATE | DESCRIPTION |
|---|---|---|
| C | 05/18/2017 | 100% SD |
| B | 05/05/2017 | 75% SD |
| A | 03/17/2017 | 50% SD |

NOT FOR CONSTRUCTION

DRAWING TITLE

PARKING - DETAILED PARTIAL PLAN - LEVEL 03 +10500 - SHEET 1

| | | |
|---|---|---|
| Drawn: BL | Checked: EC | Approved: Approver |
| SCALE 1 : 500 | | NORTH |
| ISSUE 05/18/2017 | SHEET A1 | |
| SEQUENCE AED-DE-SD- | | |
| DRAWING AR-SPG-2003-1 | | |

ALL UNITS ARE IN MILLIMETERS UNLESS NOTED OTHERWISE

AED-DE-SD-AR-SPG-2003-1

C:\Projects\170031-00_IK_Sheet_SPG_160200.bim.rvt

5/18/2017 8:24:27 PM

DRAWINGS ILLUSTRATE DESIGN INTENT ONLY AND ARE NOT FOR USE AS CONSTRUCTION DOCUMENTS. WHERE APPLICABLE, INFORMATION FROM CONSULTANTS DOCUMENTATION HAS BEEN SHOWN TO CONVEY DESIRED LOCATIONS AND RELATIONSHIPS.

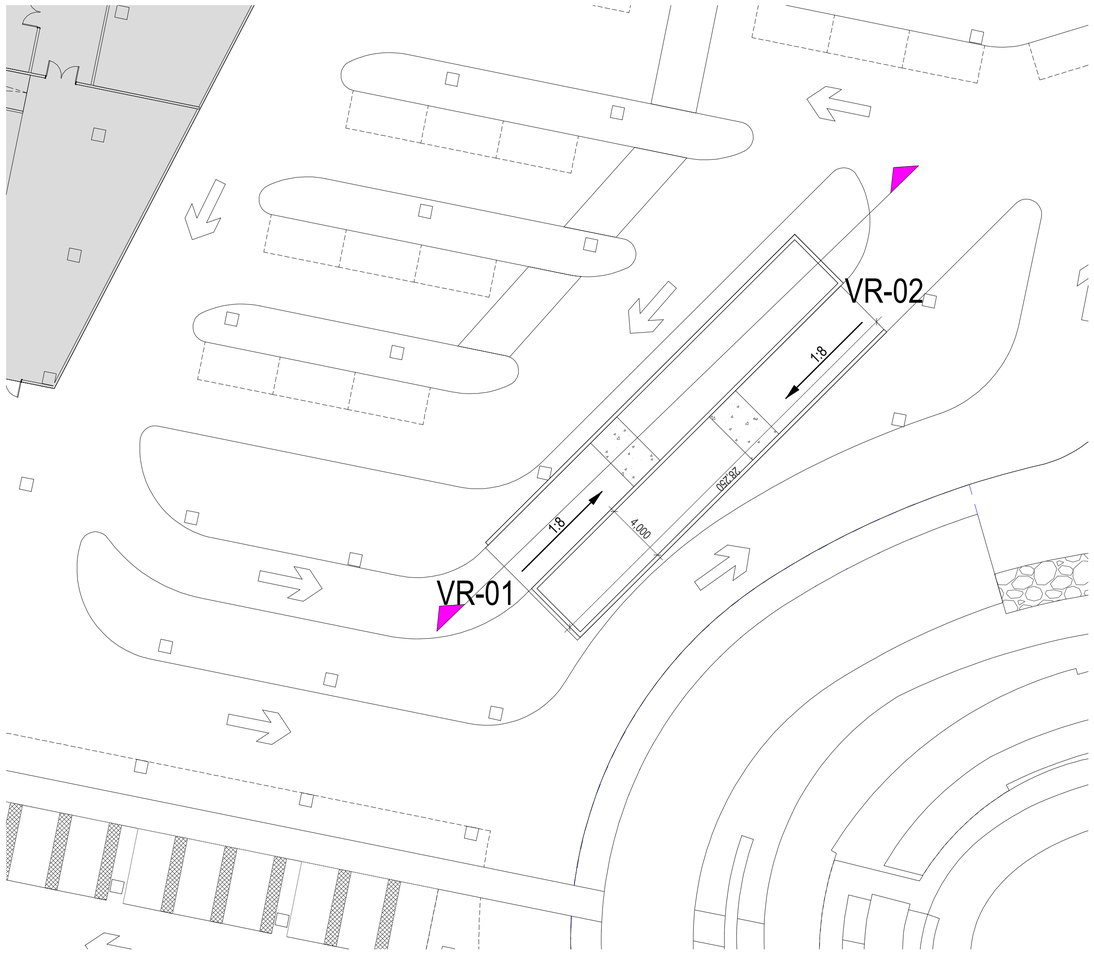


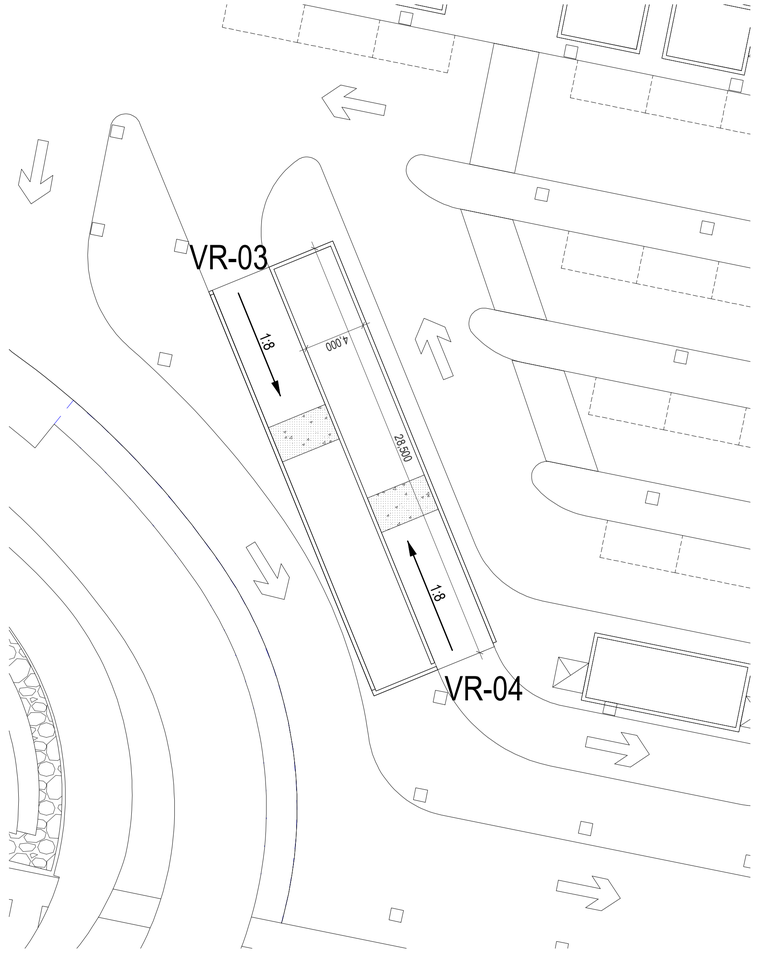


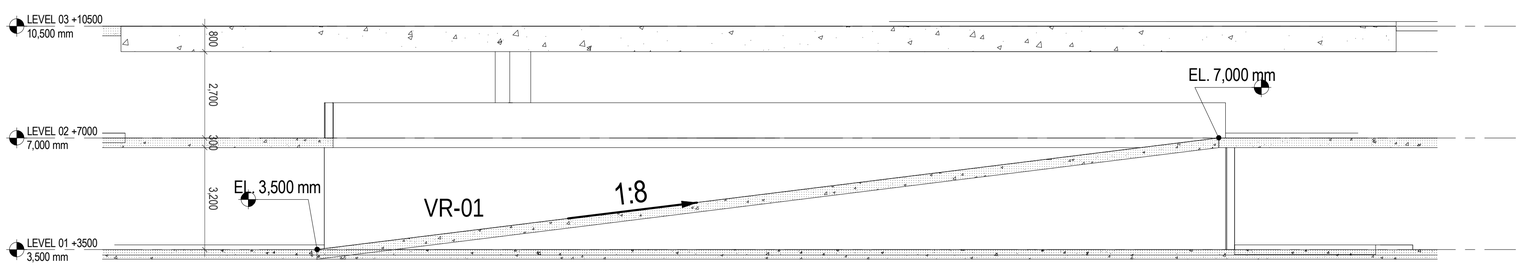


INCHEON - REPUBLIC OF

PROJECT NUMBER
170031-00

| REV. | DATE | DESCRIPTION |
|---|---|---|
| B | 05/18/2017 | 100% SD |
| A | 05/05/2017 | 75% SD |

NOT FOR CONSTRUCTION

DRAWING TITLE

PARKING - RAMP SECTION - SHEET 1 (VR-01 to 04)

| Drawn: Author | Checked: Checker | Approved: Approver |
|---|---|---|
| SCALE As indicated | | NORTH |
| ISSUE 05/18/2017 | SHEET A1 | |

SEQUENCE
AED-DE-SD-

DRAWING
AR-SPG-8101

ALL UNITS ARE IN MILLIMETERS UNLESS NOTED OTHERWISE

C:\Projects\170031-00_IK_Sheet_SPG_160200.bim.rvt

5/18/2017 9:06:02 PM

DRAWINGS ILLUSTRATE DESIGN INTENT ONLY AND ARE NOT FOR USE AS CONSTRUCTION DOCUMENTS. WHERE APPLICABLE, INFORMATION FROM CONSULTANTS DOCUMENTATION HAS BEEN SHOWN TO CONVEY DESIRED LOCATIONS AND RELATIONSHIPS.

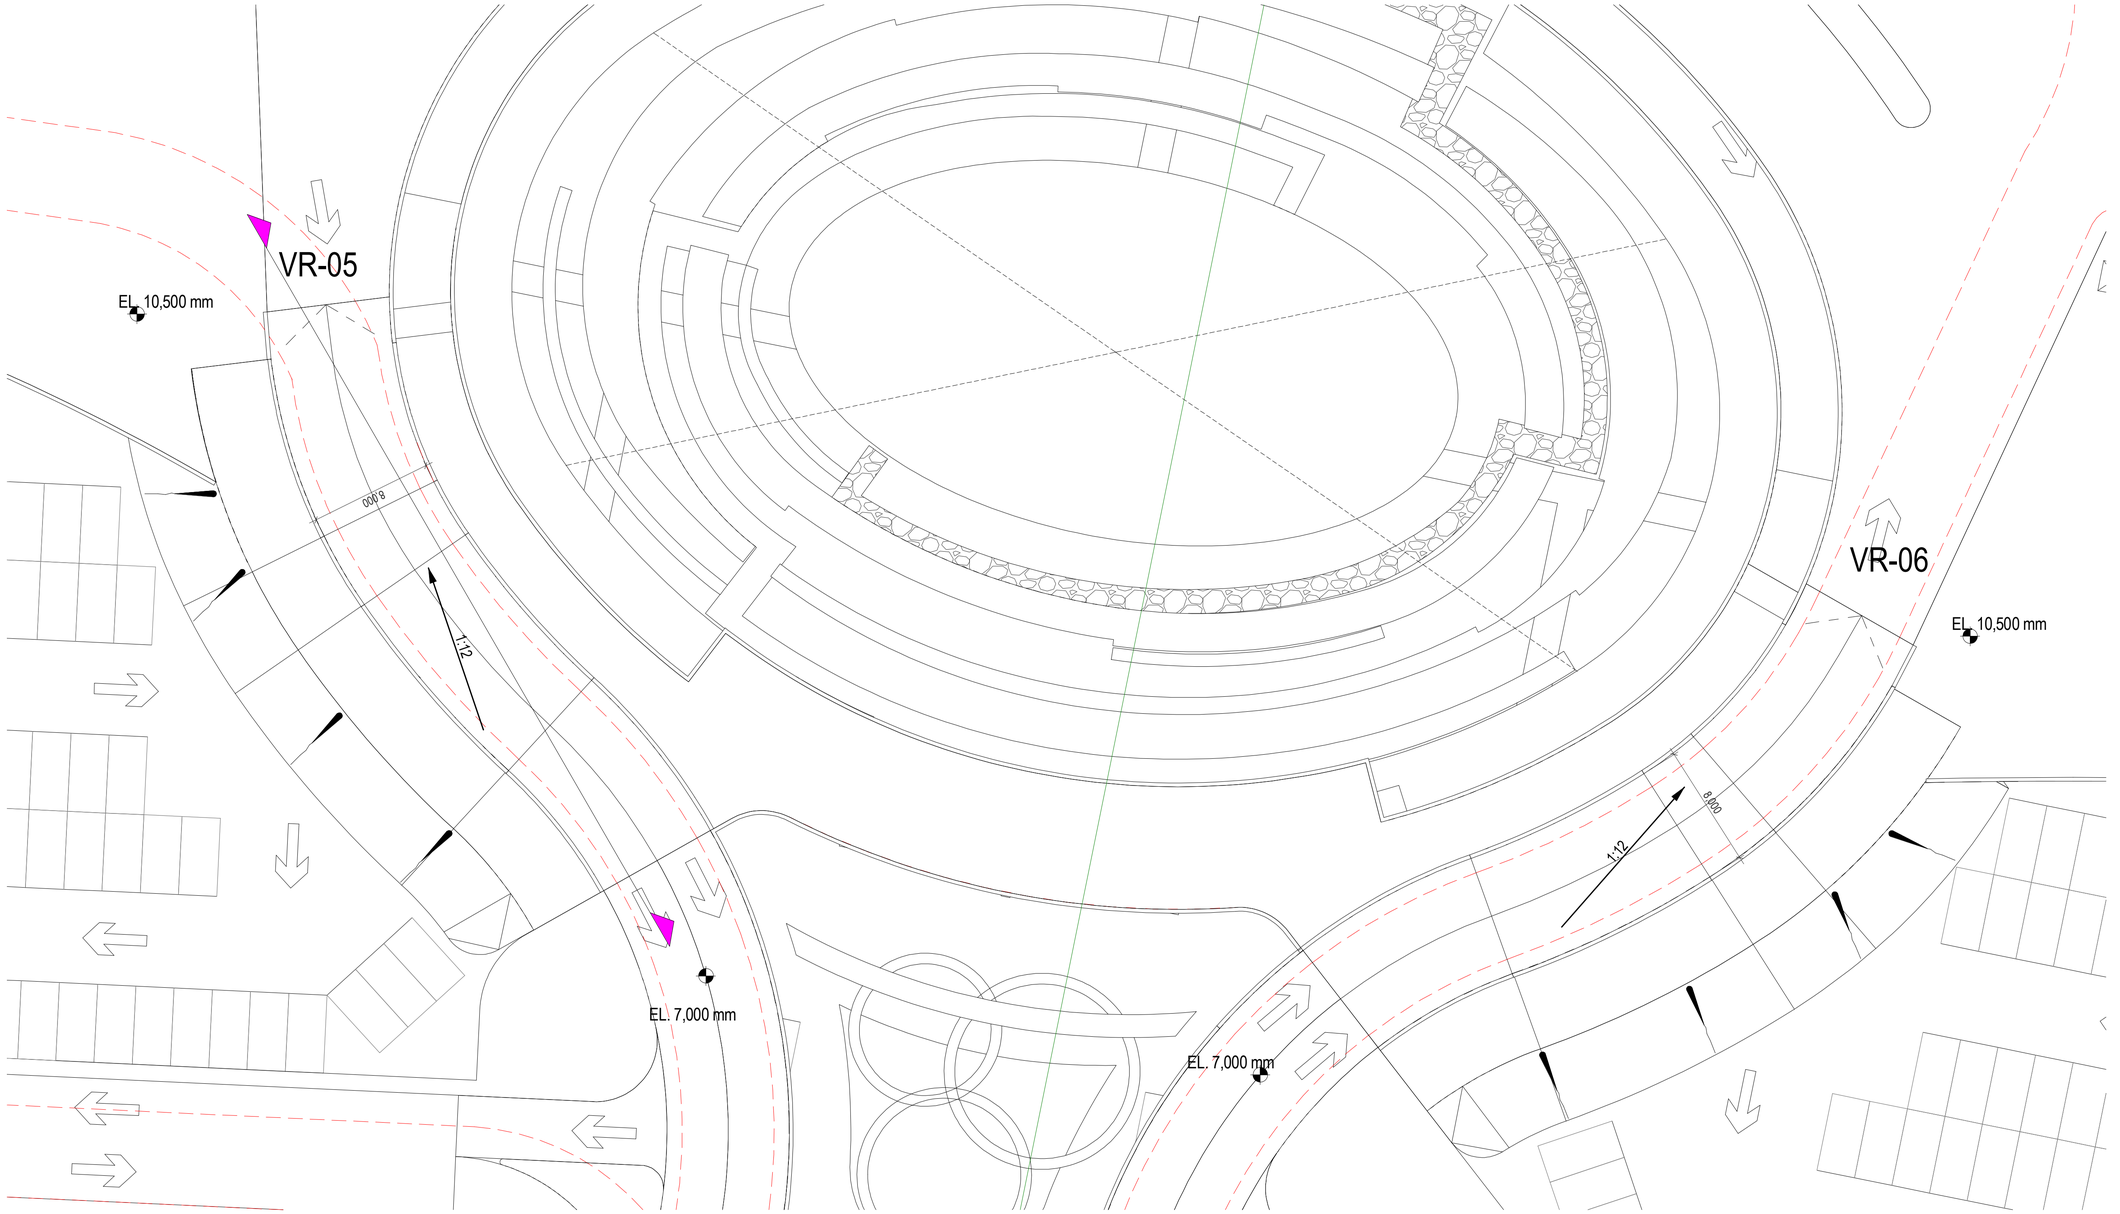


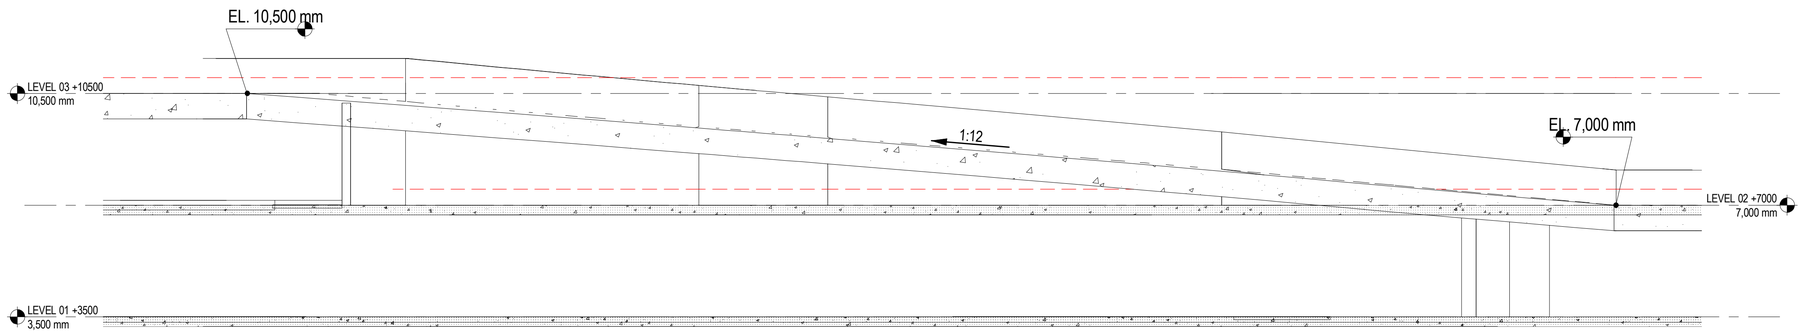


INCHEON - REPUBLIC OF

PROJECT NUMBER
170031-00

| REV. | DATE | DESCRIPTION |
|---|---|---|
| B | 05/18/2017 | 100% SD |
| A | 05/05/2017 | 75% SD |

NOT FOR CONSTRUCTION

DRAWING TITLE

PARKING - RAMP SECTION - SHEET 2 (VR-05 to 06)

Drawn: Author | Checked: Checker | Approved: Approver

SCALE As indicated

NORTH

ISSUE 05/18/2017

SHEET A1

SEQUENCE
AED-DE-SD-

DRAWING
AR-SPG-8102

ALL UNITS ARE IN MILLIMETERS UNLESS NOTED OTHERWISE

C:\Projects\170031-00_IK_Sheet_SPG_160200.bim.rvt

5/18/2017 9:06:08 PM

DRAWINGS ILLUSTRATE DESIGN INTENT ONLY AND ARE NOT FOR USE AS CONSTRUCTION DOCUMENTS. WHERE APPLICABLE, INFORMATION FROM CONSULTANTS DOCUMENTATION HAS BEEN SHOWN TO CONVEY DESIRED LOCATIONS AND RELATIONSHIPS.

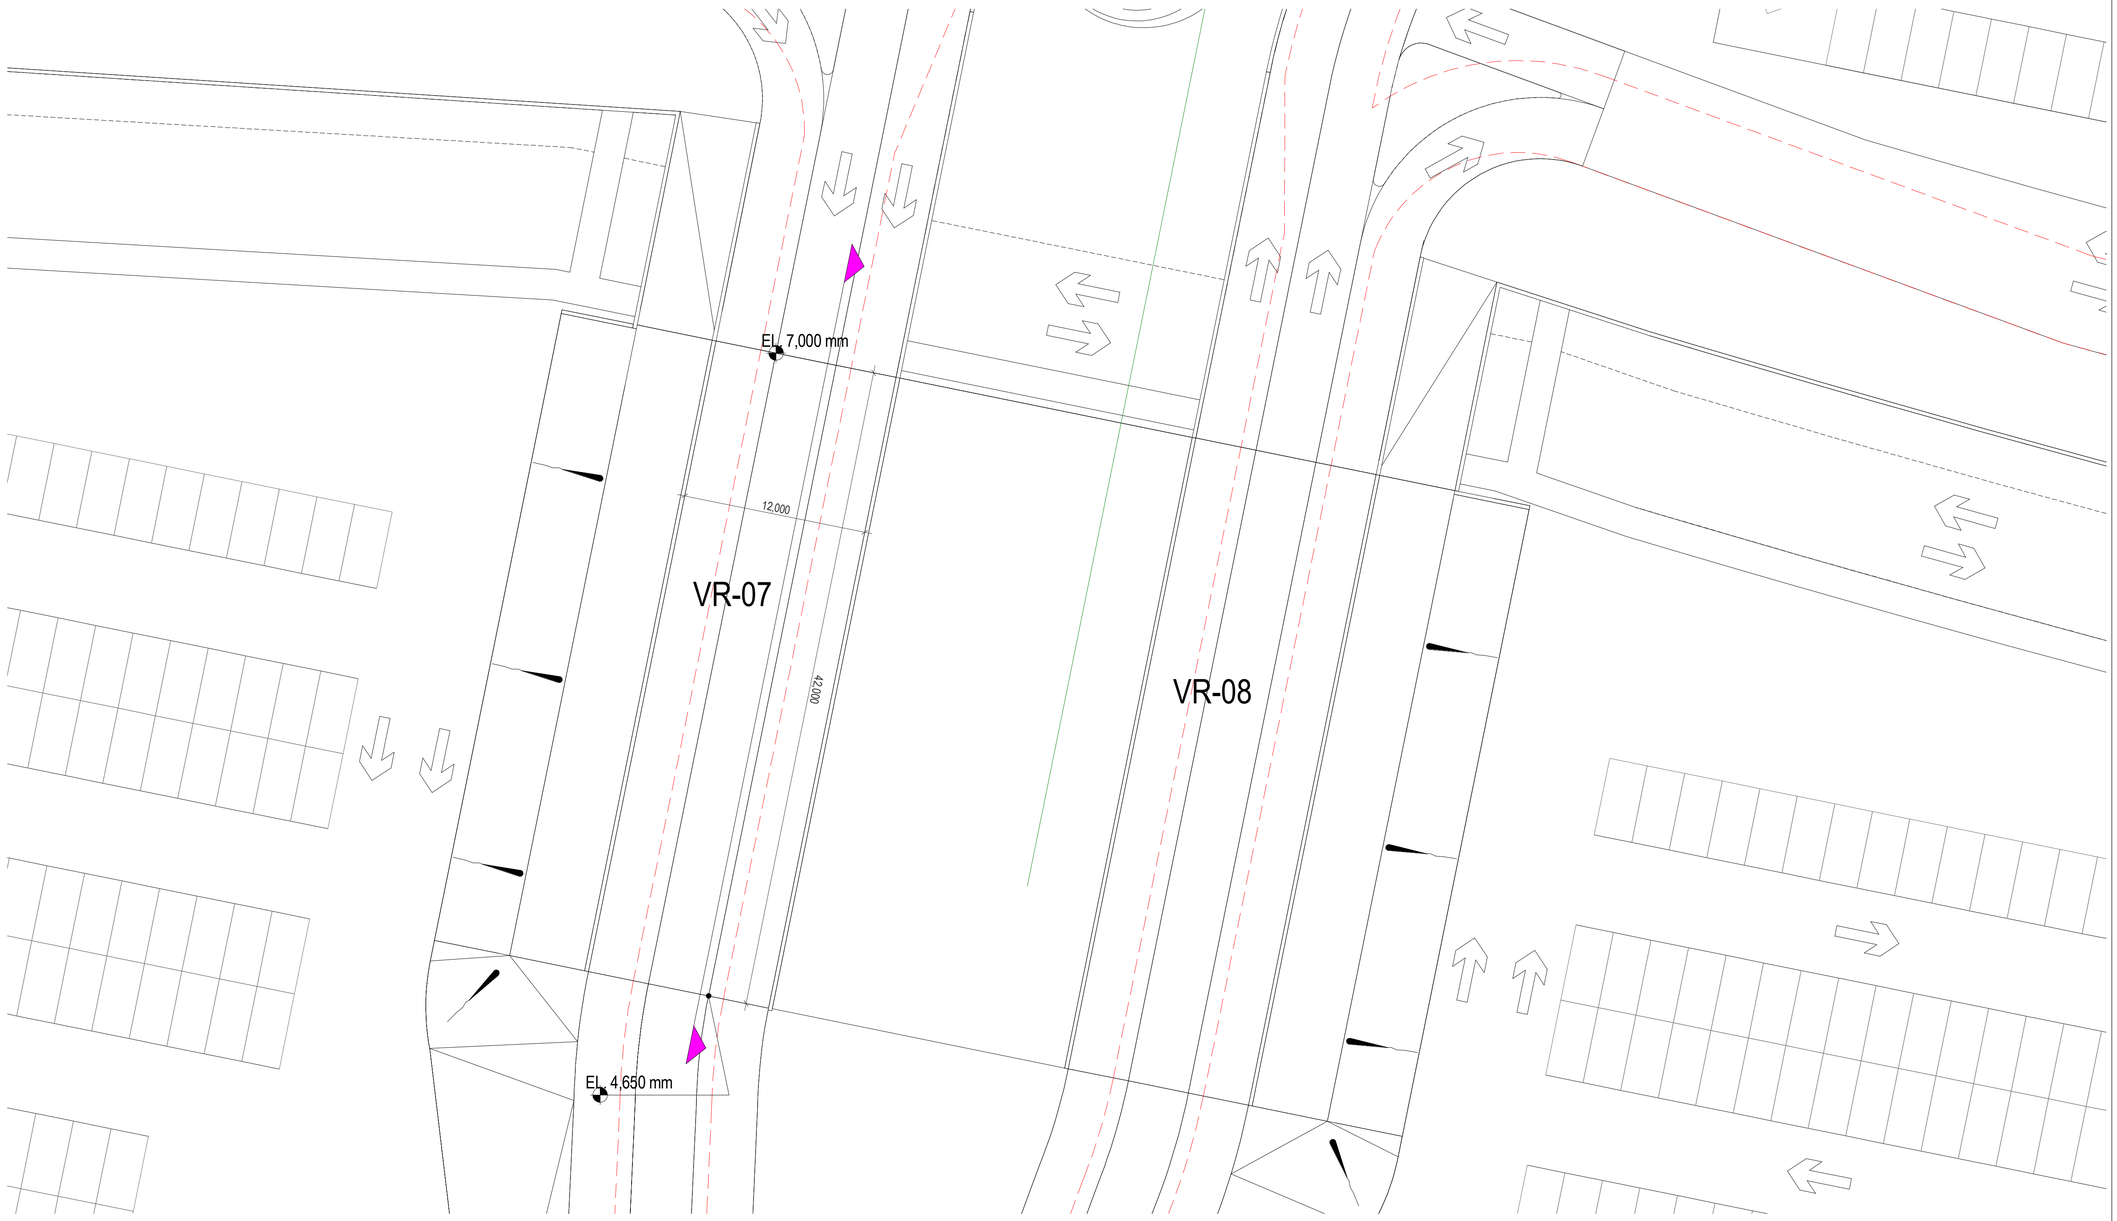


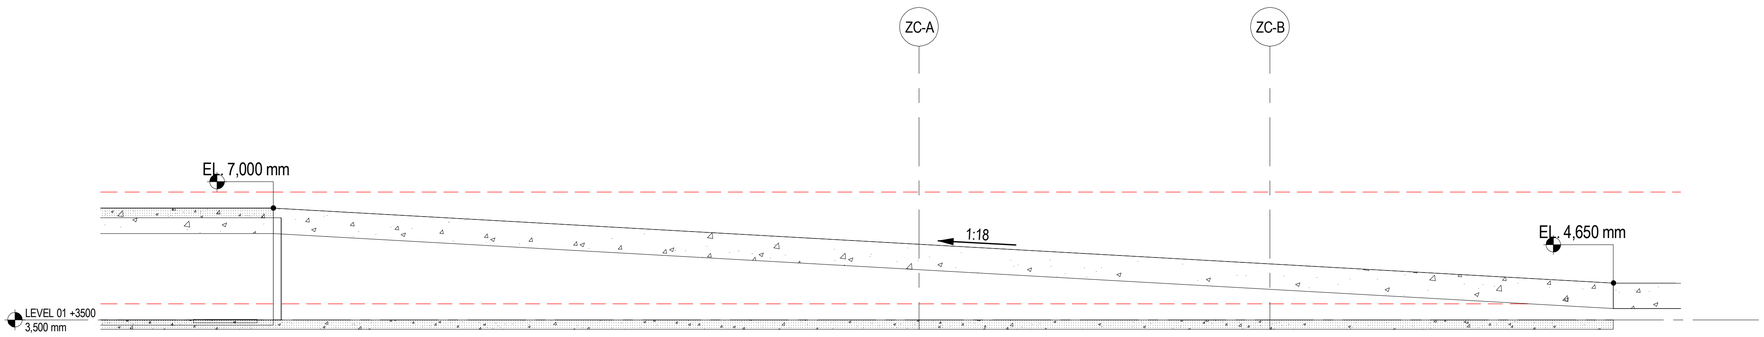


INCHEON - REPUBLIC OF

PROJECT NUMBER

170031-00

| REV. | DATE | DESCRIPTION |
|---|---|---|
| B | 05/18/2017 | 100% SD |
| A | 05/05/2017 | 75% SD |

NOT FOR CONSTRUCTION

DRAWING TITLE

PARKING - RAMP SECTION - SHEET 3 (VR-07 to 08)

Drawn: Author | Checked: Checker | Approved: EC

SCALE As indicated

NORTH

ISSUE 05/18/2017

SHEET A1

SEQUENCE

AED-DE-SD-

DRAWING

AR-SPG-8103

ALL UNITS ARE IN MILLIMETERS UNLESS NOTED OTHERWISE

AED-DE-SD-AR-SPG-8103

C:\Projects\170031-00_IK_Sheet_SPG_160200.bim.rvt

5/18/2017 9:06:15 PM

DRAWINGS ILLUSTRATE DESIGN INTENT ONLY AND ARE NOT FOR USE AS CONSTRUCTION DOCUMENTS. WHERE APPLICABLE, INFORMATION FROM CONSULTANTS DOCUMENTATION HAS BEEN SHOWN TO CONVEY DESIRED LOCATIONS AND RELATIONSHIPS.

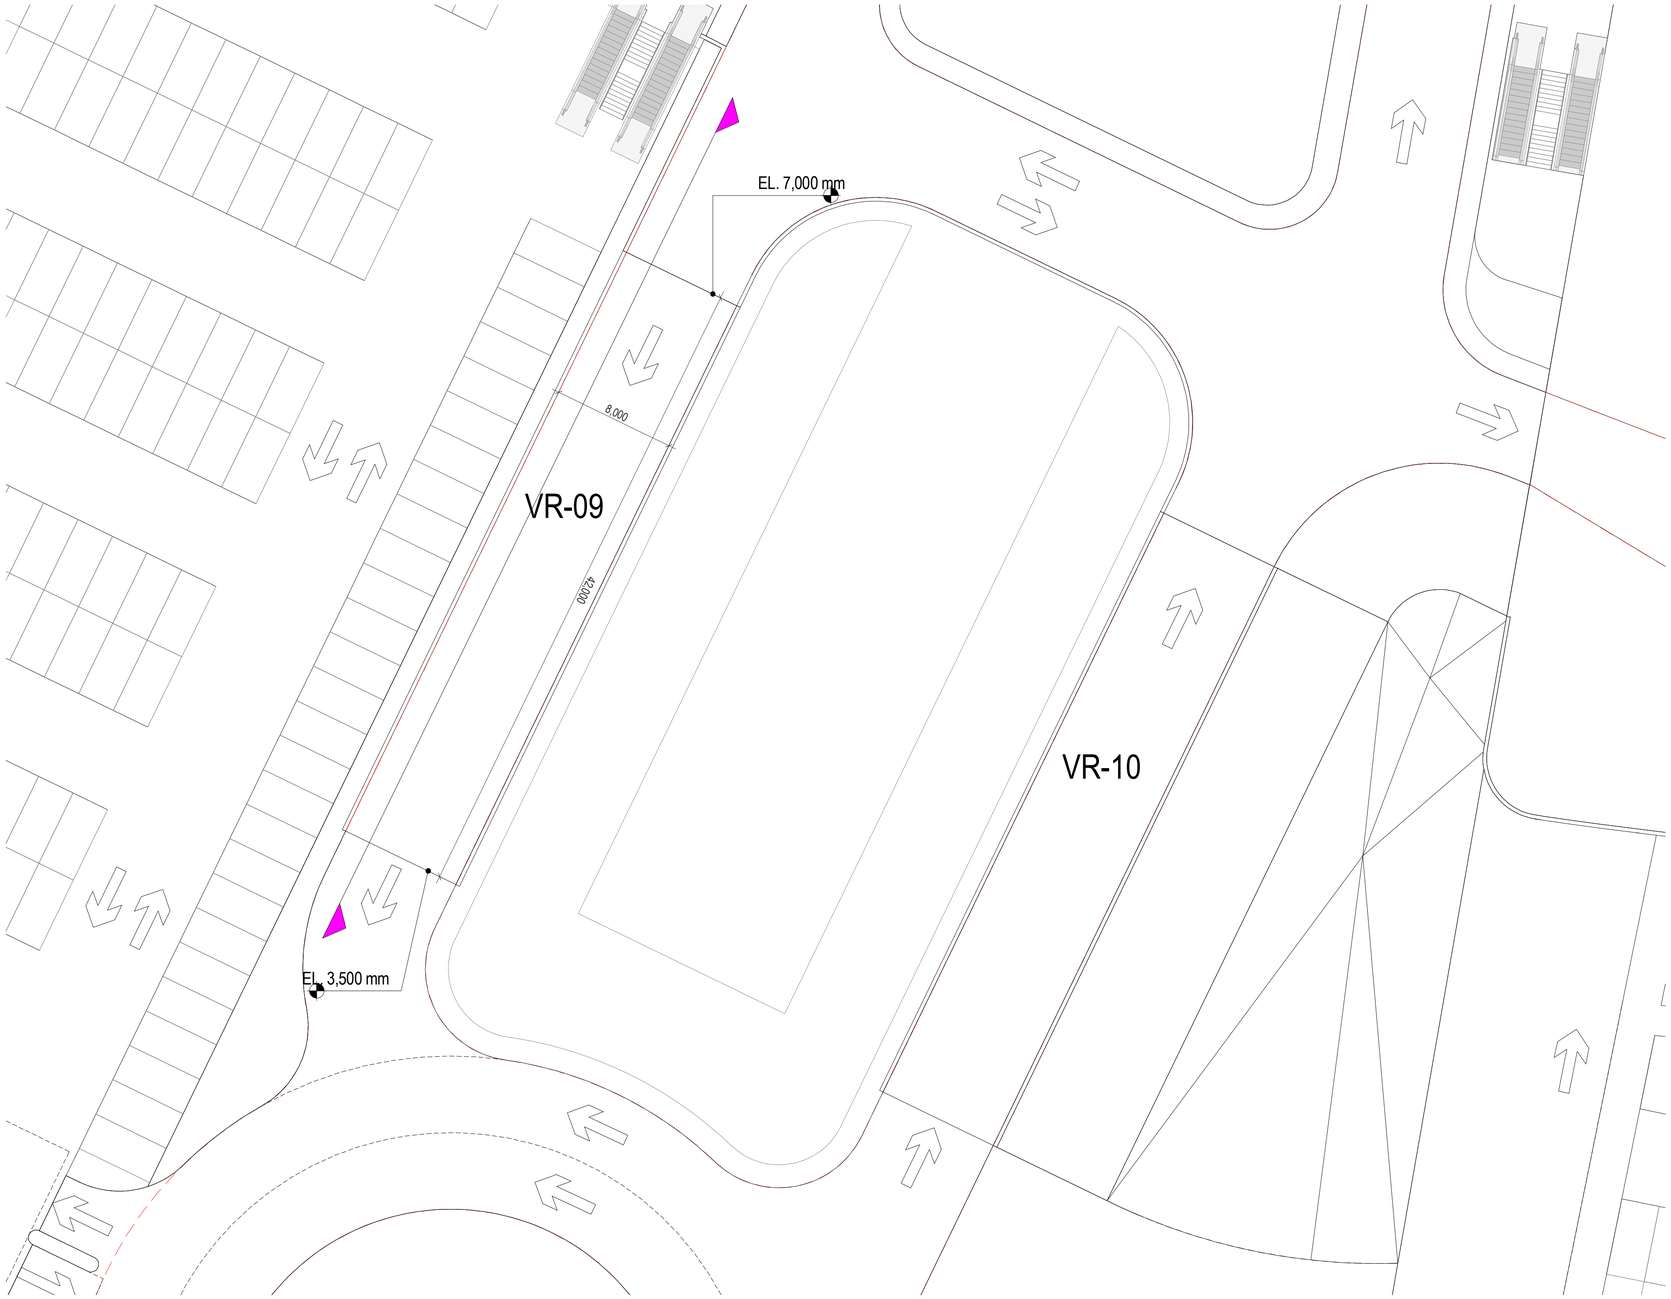





INCHEON - REPUBLIC OF

PROJECT NUMBER
170031-00

| REV. | DATE | DESCRIPTION |
|---|---|---|
| B | 05/18/2017 | 100% SD |
| A | 05/05/2017 | 75% SD |

NOT FOR CONSTRUCTION

DRAWING TITLE

PARKING - RAMP SECTION - SHEET 4 (VR-09 to 10)

Drawn: Author | Checked: Checker | Approved: Approver

SCALE As indicated

NORTH

ISSUE 05/18/2017

SHEET A1

SEQUENCE
AED-DE-SD-

DRAWING
AR-SPG-8104

ALL UNITS ARE IN MILLIMETERS UNLESS NOTED OTHERWISE

C:\Projects\170031-00_IK_Sheet_SPG_160200.bim.rvt

5/18/2017 9:06:21 PM

DRAWINGS ILLUSTRATE DESIGN INTENT ONLY AND ARE NOT FOR USE AS CONSTRUCTION DOCUMENTS. WHERE APPLICABLE, INFORMATION FROM CONSULTANTS DOCUMENTATION HAS BEEN SHOWN TO CONVEY DESIRED LOCATIONS AND RELATIONSHIPS.

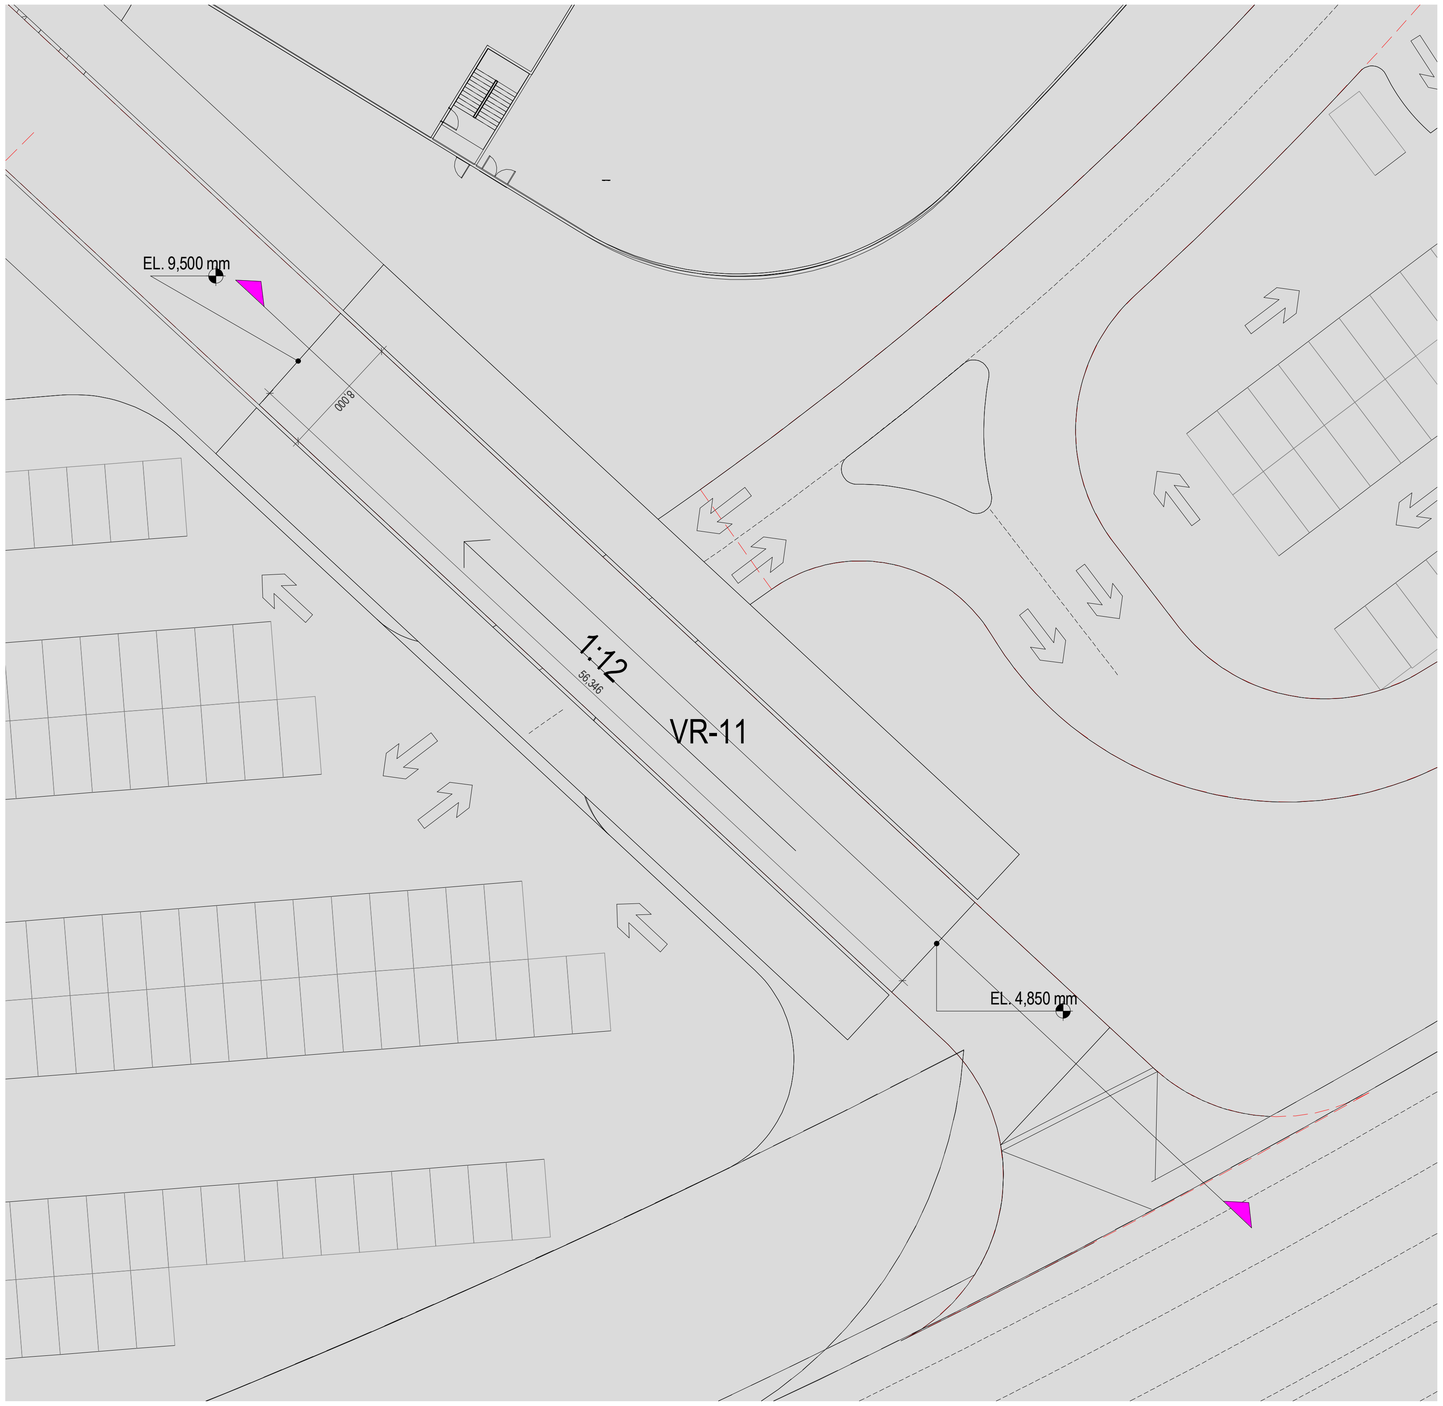


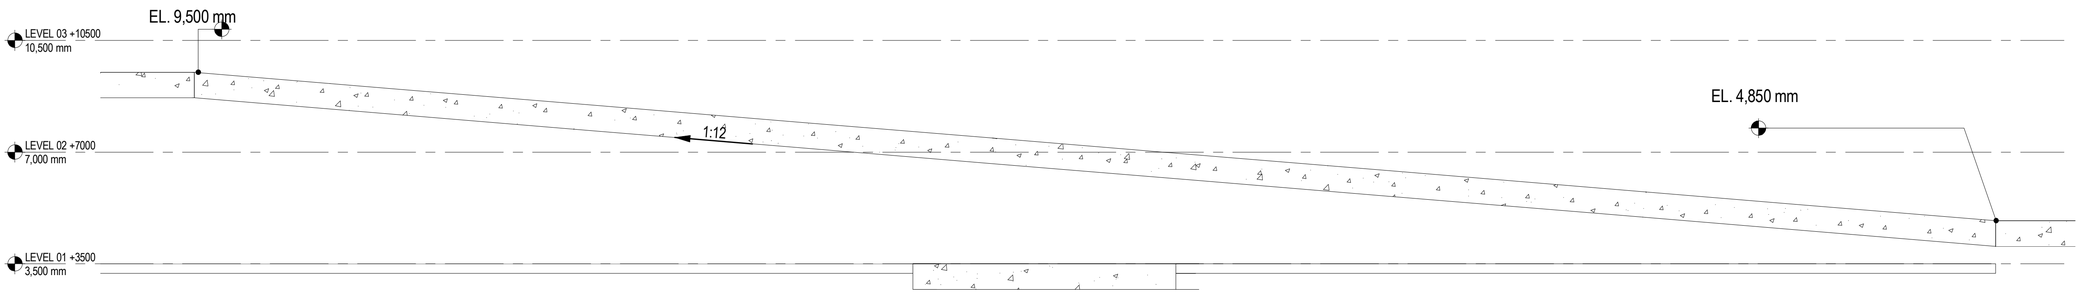


INCHEON - REPUBLIC OF

PROJECT NUMBER
170031-00

| REV. | DATE | DESCRIPTION |
|---|---|---|
| B | 05/18/2017 | 100% SD |
| A | 05/05/2017 | 75% SD |

NOT FOR CONSTRUCTION

DRAWING TITLE

PARKING - RAMP SECTION - SHEET 5 (VR-11)

Drawn: Author | Checked: Checker | Approved: Approver

SCALE As indicated

NORTH

ISSUE
05/18/2017

SHEET
A1

SEQUENCE
AED-DE-SD-

DRAWING
AR-SPG-8105

ALL UNITS ARE IN MILLIMETERS UNLESS NOTED OTHERWISE

AED-DE-SD-AR-SPG-8105

C:\Projects\170031-00_IK_Sheet_SPG_160200.bim.rvt

5/18/2017 9:06:23 PM

DRAWINGS ILLUSTRATE DESIGN INTENT ONLY AND ARE NOT FOR USE AS CONSTRUCTION DOCUMENTS. WHERE APPLICABLE, INFORMATION FROM CONSULTANTS DOCUMENTATION HAS BEEN SHOWN TO CONVEY DESIRED LOCATIONS AND RELATIONSHIPS.

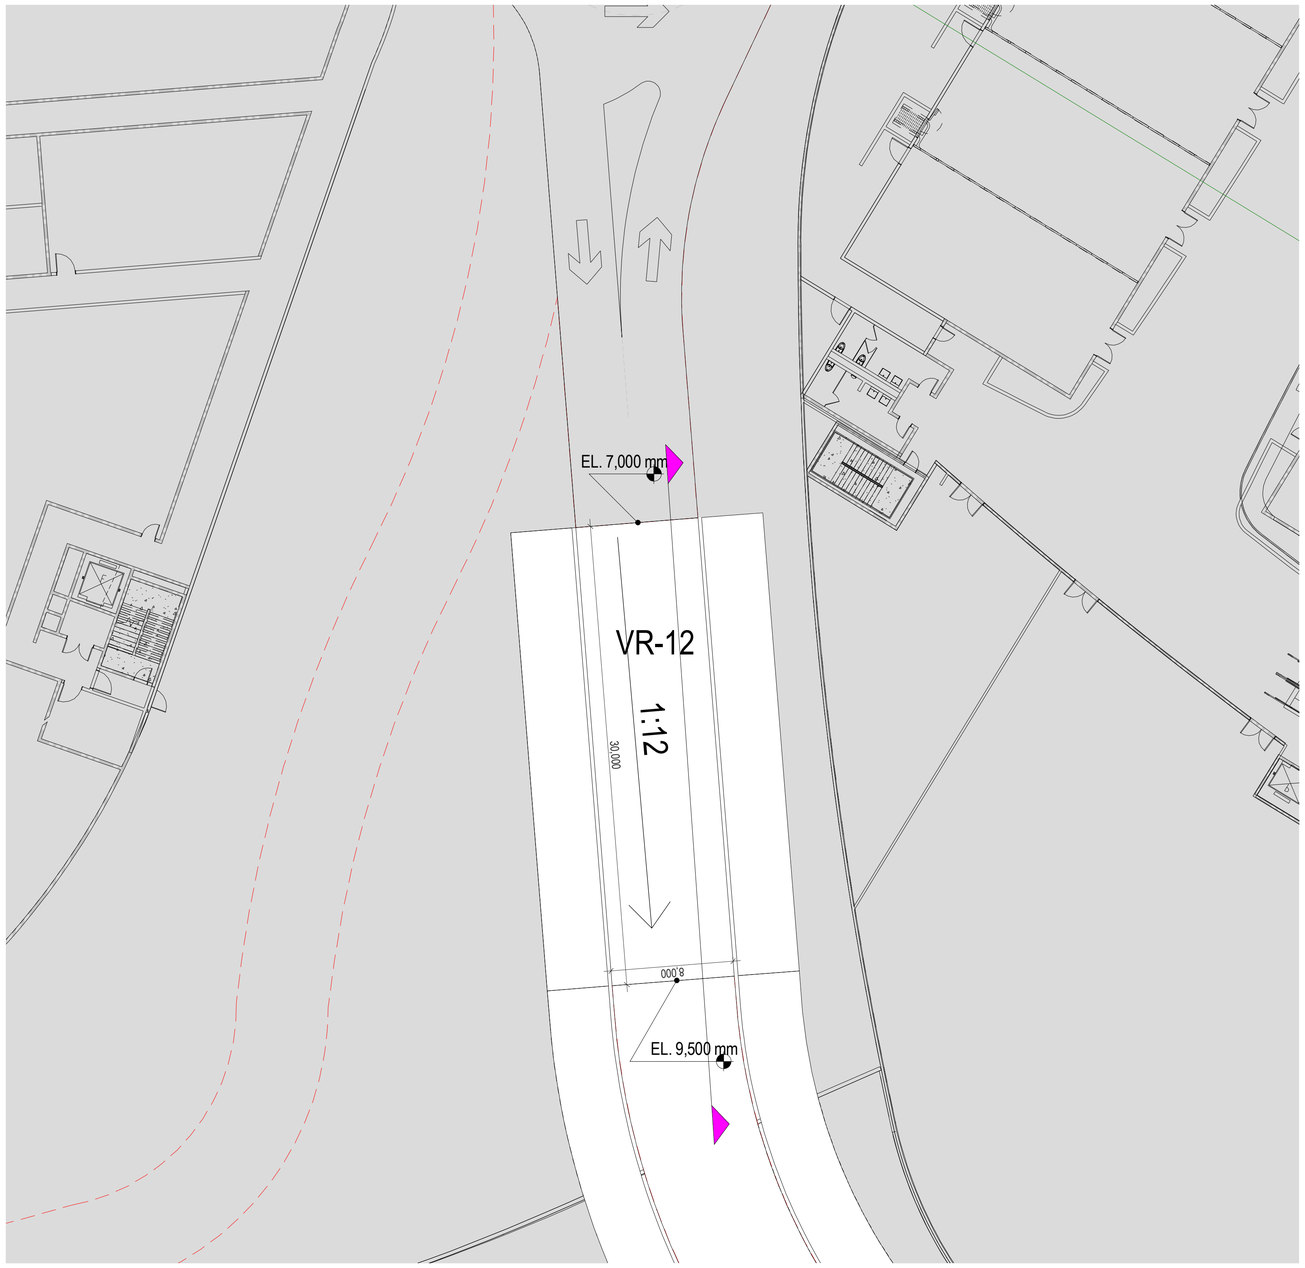


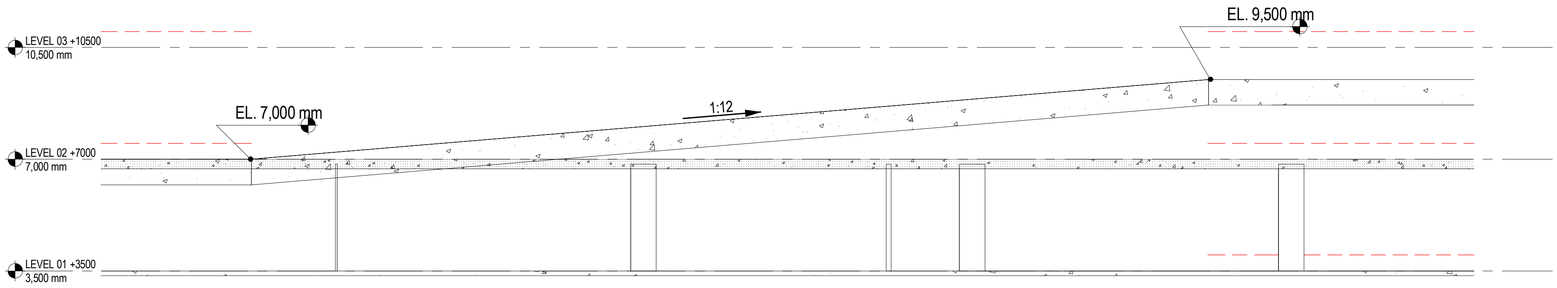


INCHEON - REPUBLIC OF

PROJECT NUMBER
170031-00

| REV. | DATE | DESCRIPTION |
|---|---|---|
| B | 05/18/2017 | 100% SD |
| A | 05/05/2017 | 75% SD |

NOT FOR CONSTRUCTION

DRAWING TITLE

PARKING - RAMP SECTION - SHEET 6 (VR-12)

| Drawn: Author | Checked: Checker | Approved: Approver |
|---|---|---|
| SCALE As indicated | | NORTH |
| ISSUE 05/18/2017 | SHEET A1 | |

SEQUENCE
AED-DE-SD-

DRAWING
AR-SPG-8106

ALL UNITS ARE IN MILLIMETERS UNLESS NOTED OTHERWISE

C:\Projects\170031-00_IK_Sheet_SPG_160200.bim.rvt

5/18/2017 9:06:31 PM

DRAWINGS ILLUSTRATE DESIGN INTENT ONLY AND ARE NOT FOR USE AS CONSTRUCTION DOCUMENTS. WHERE APPLICABLE, INFORMATION FROM CONSULTANTS DOCUMENTATION HAS BEEN SHOWN TO CONVEY DESIRED LOCATIONS AND RELATIONSHIPS.