Department Legend

- BOH
- Circulation
- Classroom
- Fire Escape
- Function Room
- Laboratories Workshops
- Toilet
- Workshops

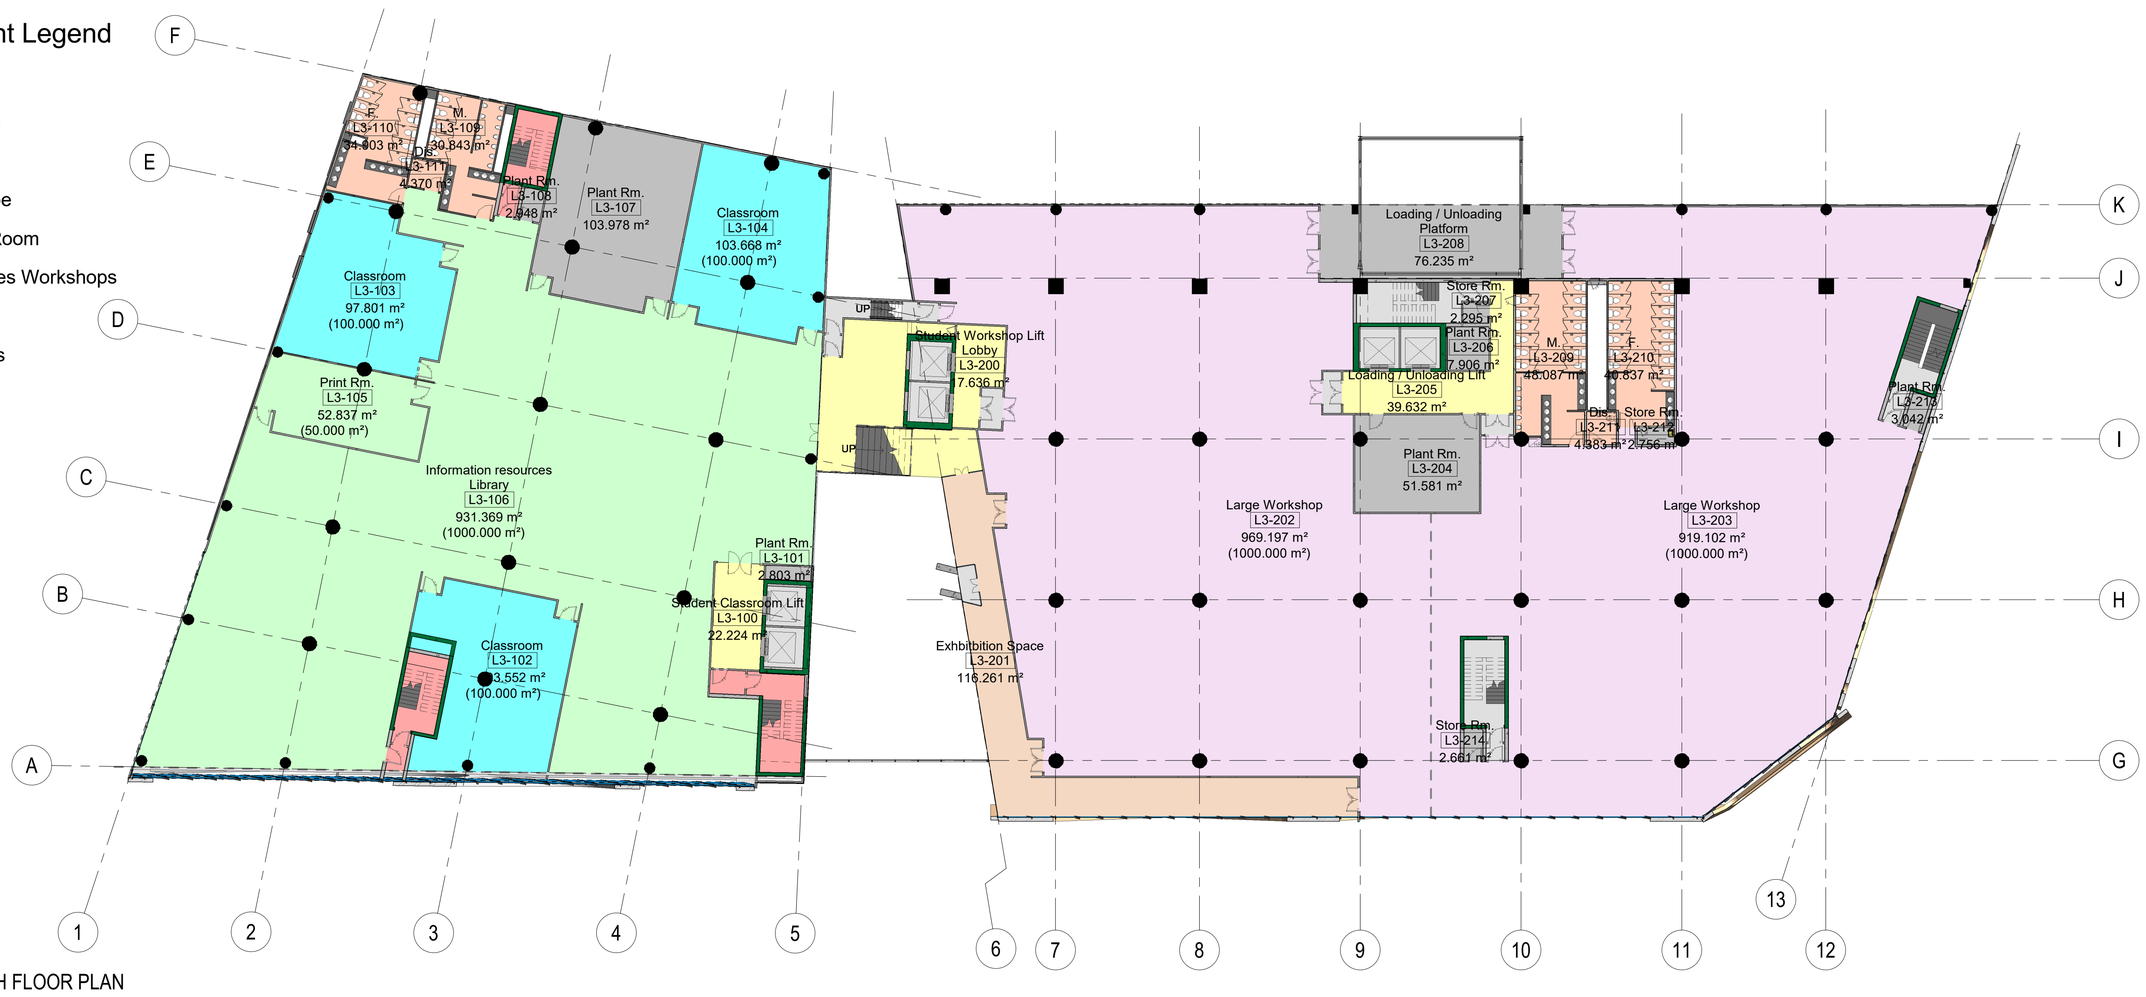

M1 4TH FLOOR PLAN
1 : 200

Department Legend

- BOH
- Circulation
- Classroom
- Fire Escape
- Function Room
- Laboratories Workshops
- Toilet
- Workshops

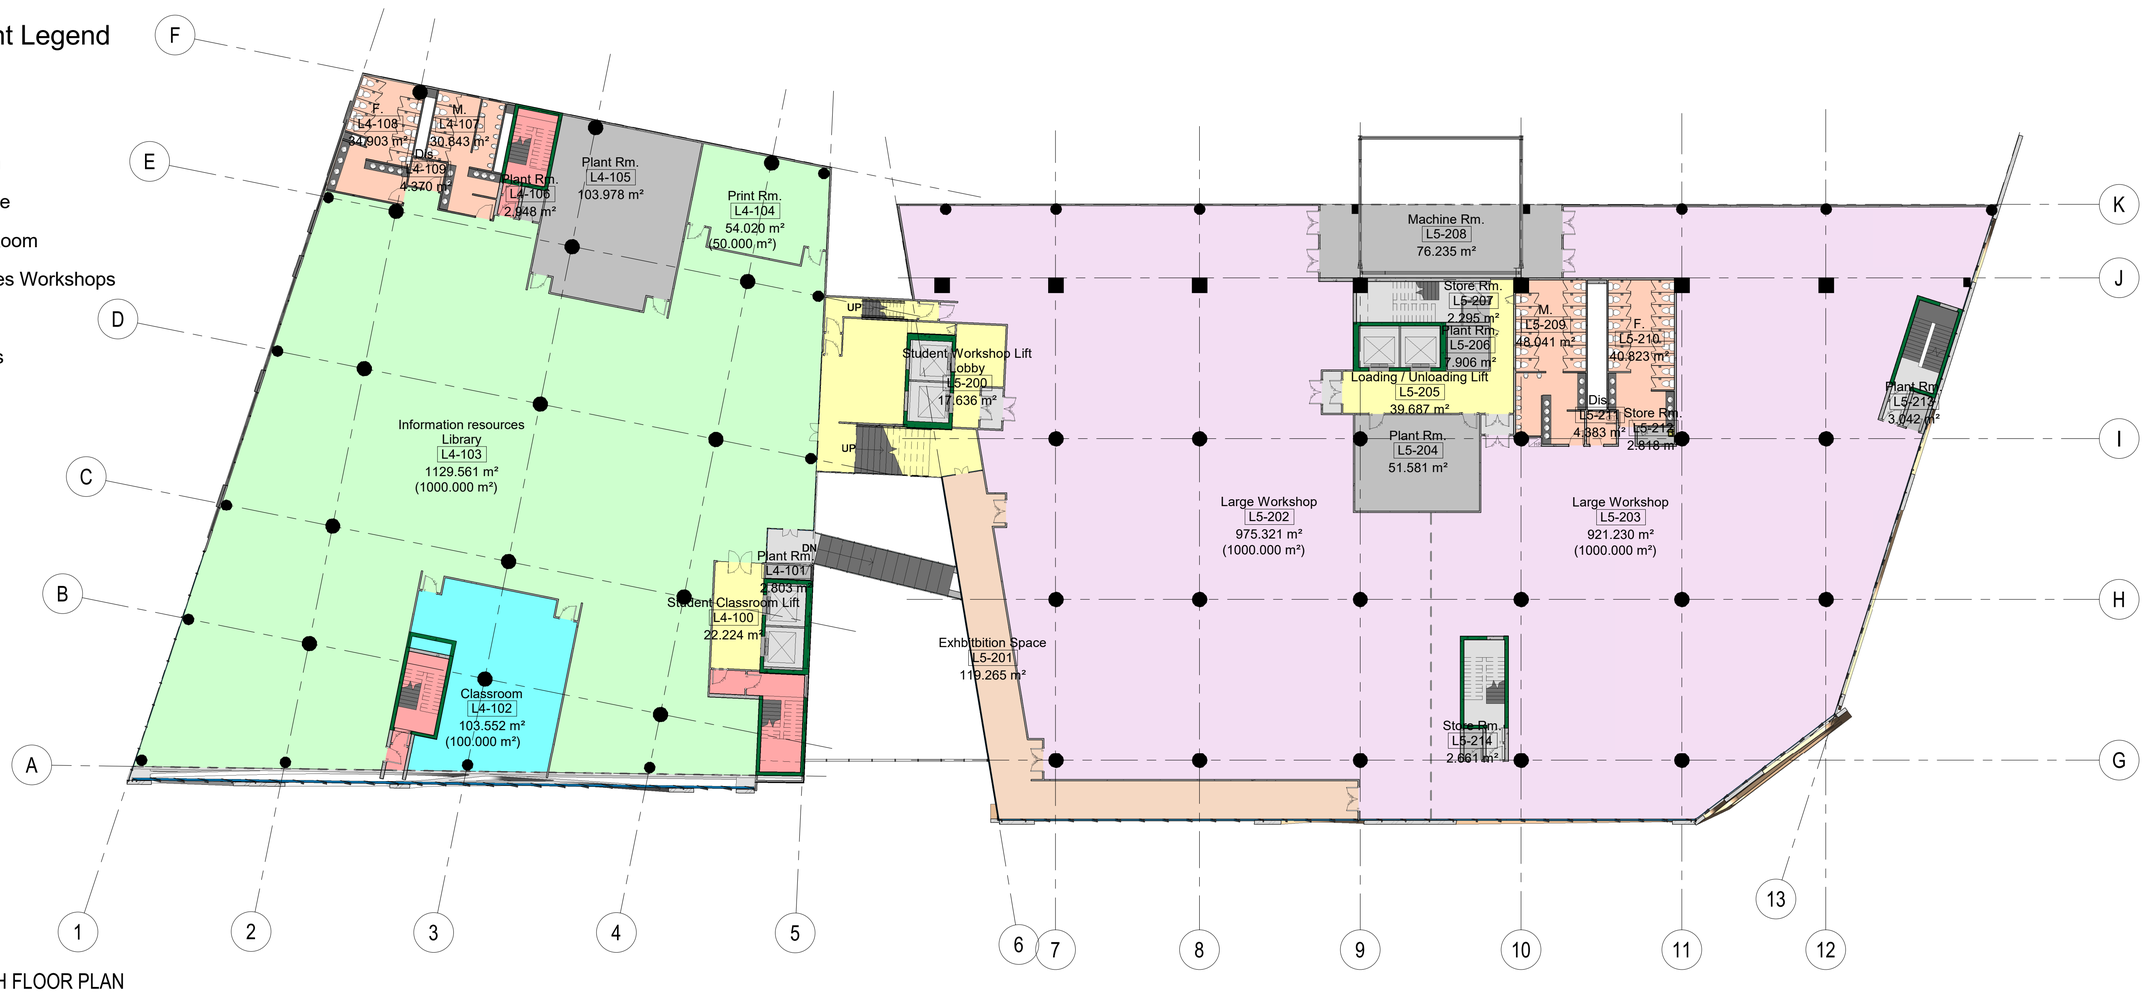

M2 5TH FLOOR PLAN
1 : 200

Department Legend

- BOH
- Circulation
- Fire Escape
- Function Room
- Laboratories Workshops
- Toilet
- Workshops

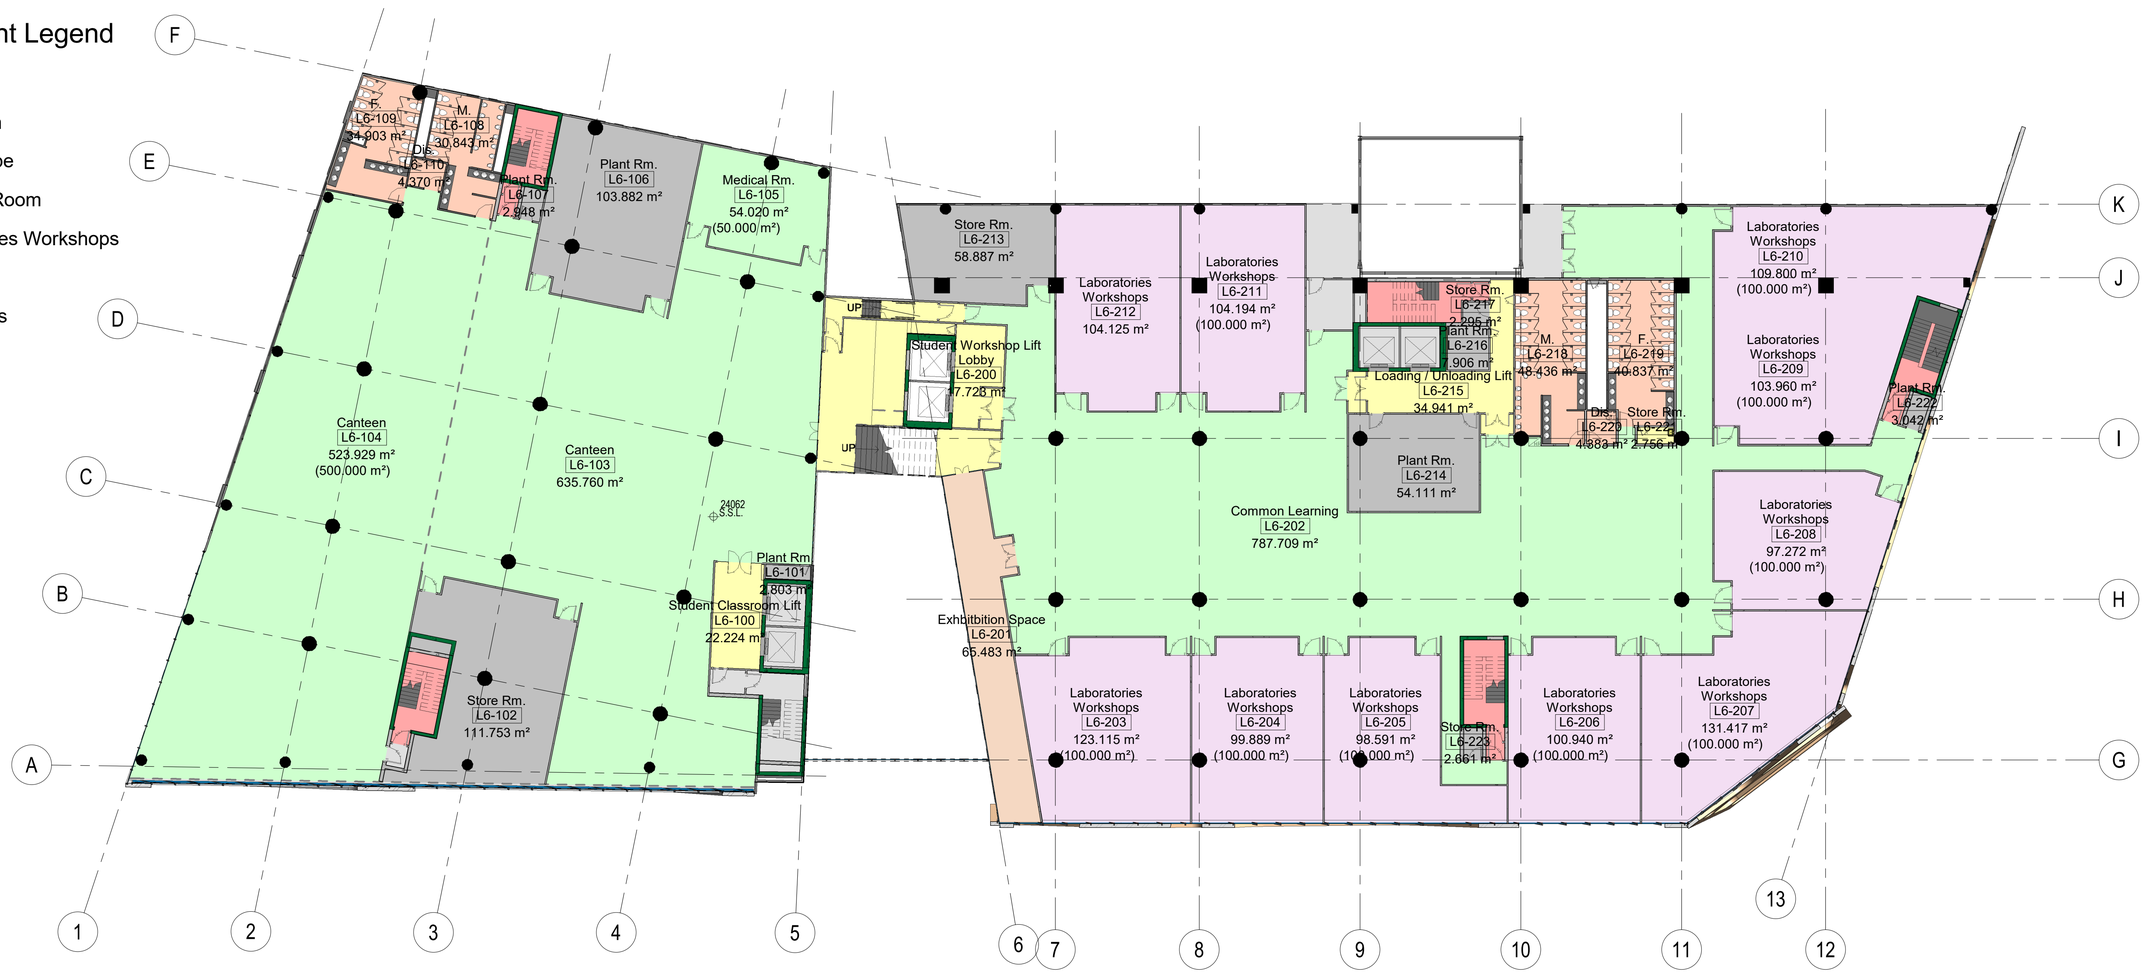

M3 6TH FLOOR PLAN
1 : 200

Maps reproduced with permission of the Director of Lands, c Hong Kong Government

Print By: 04/05/19