




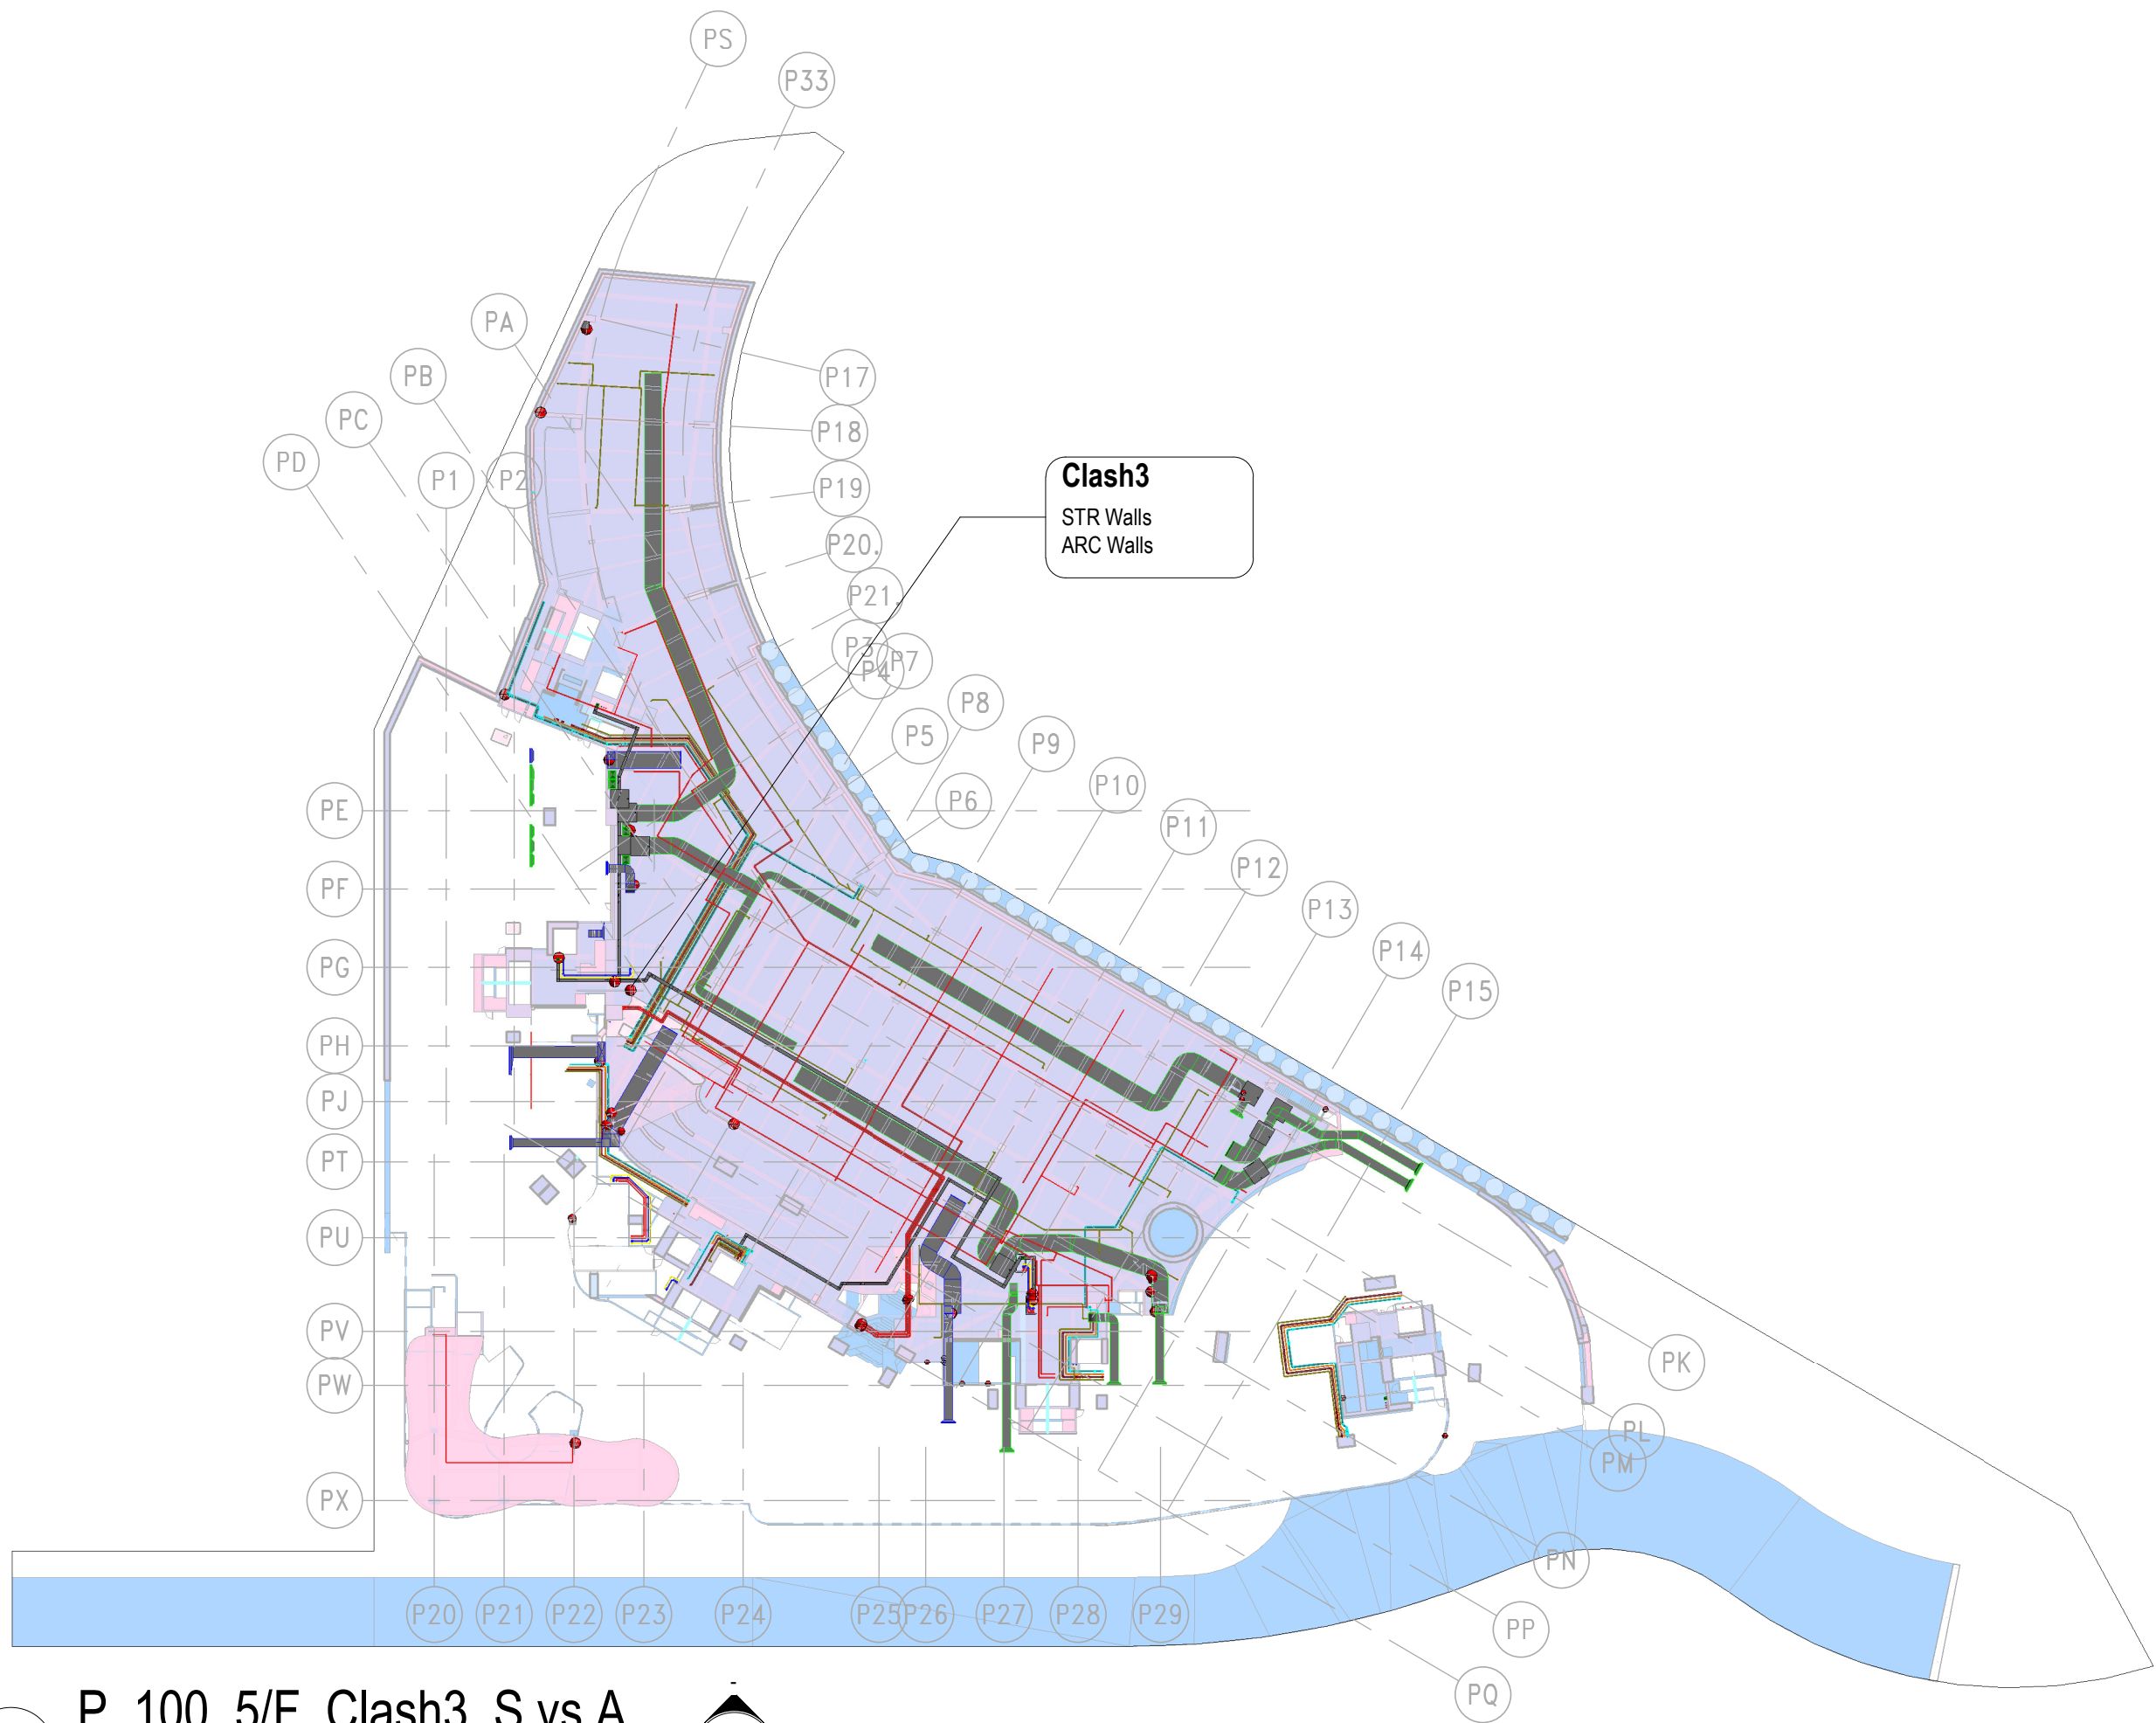

3 P_100_5/F_Clash3_S vs A
1 : 700

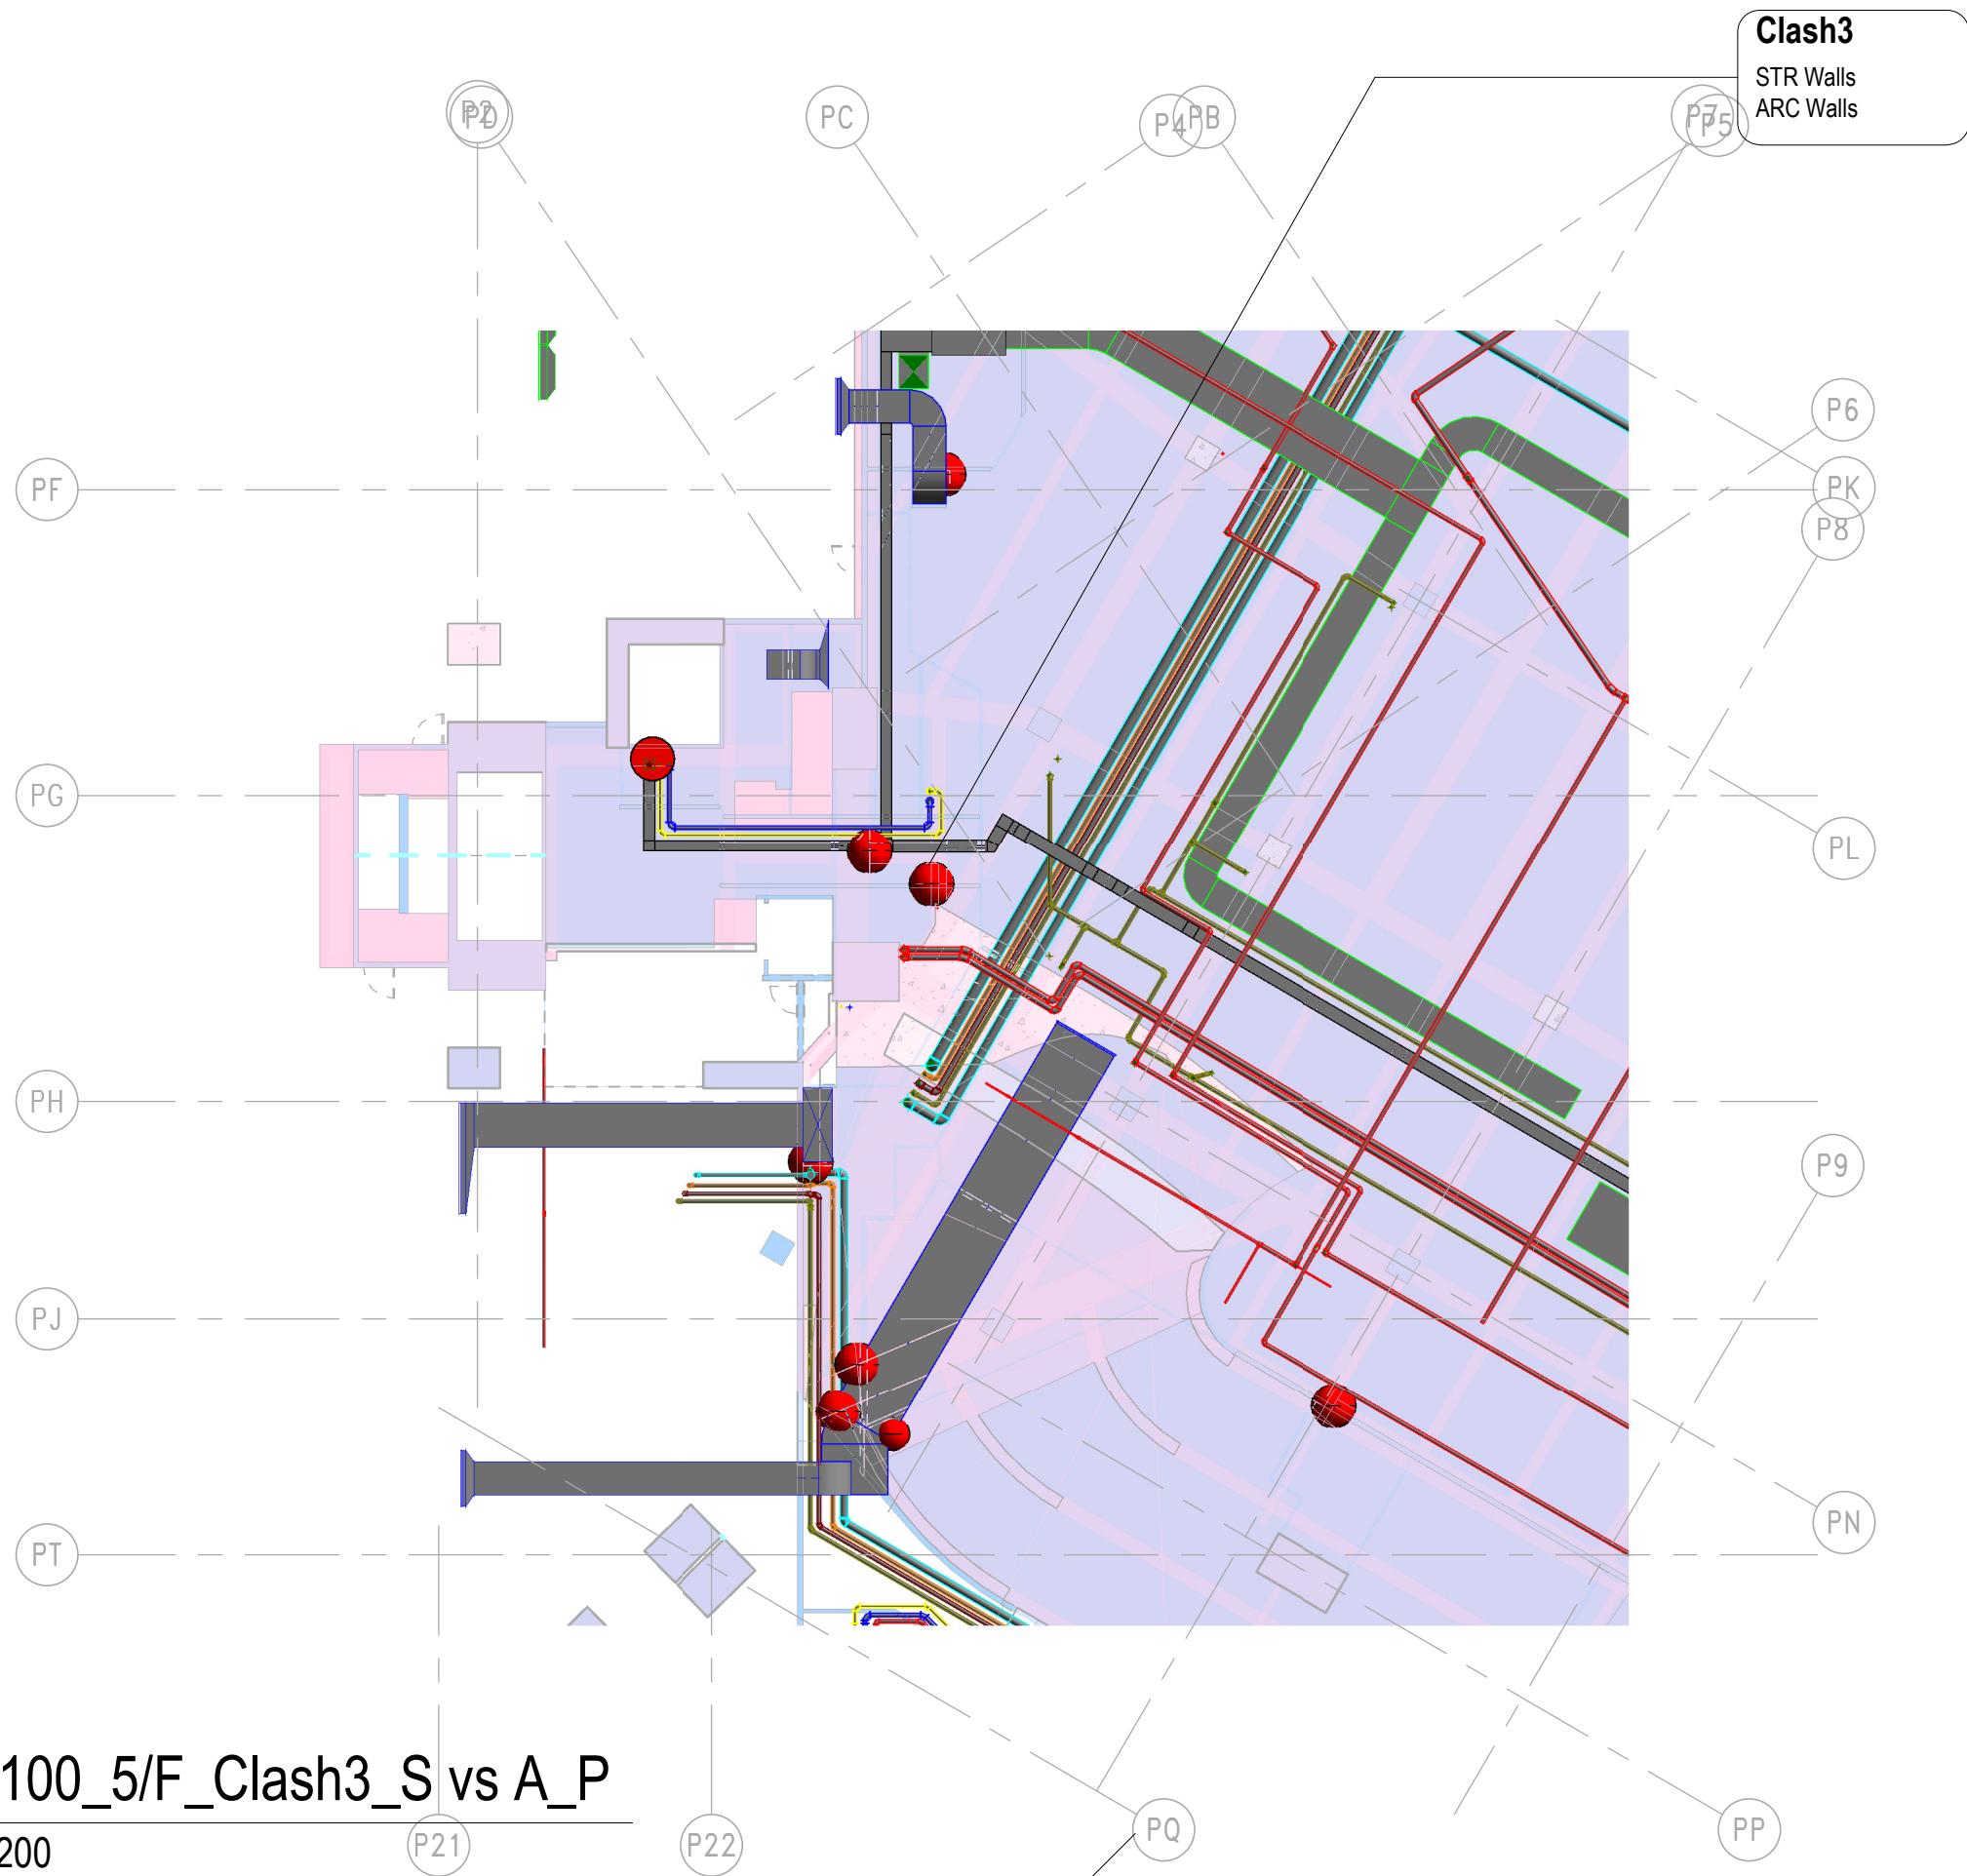

2 P_100_5/F_Clash3_S vs A_P
1 : 200

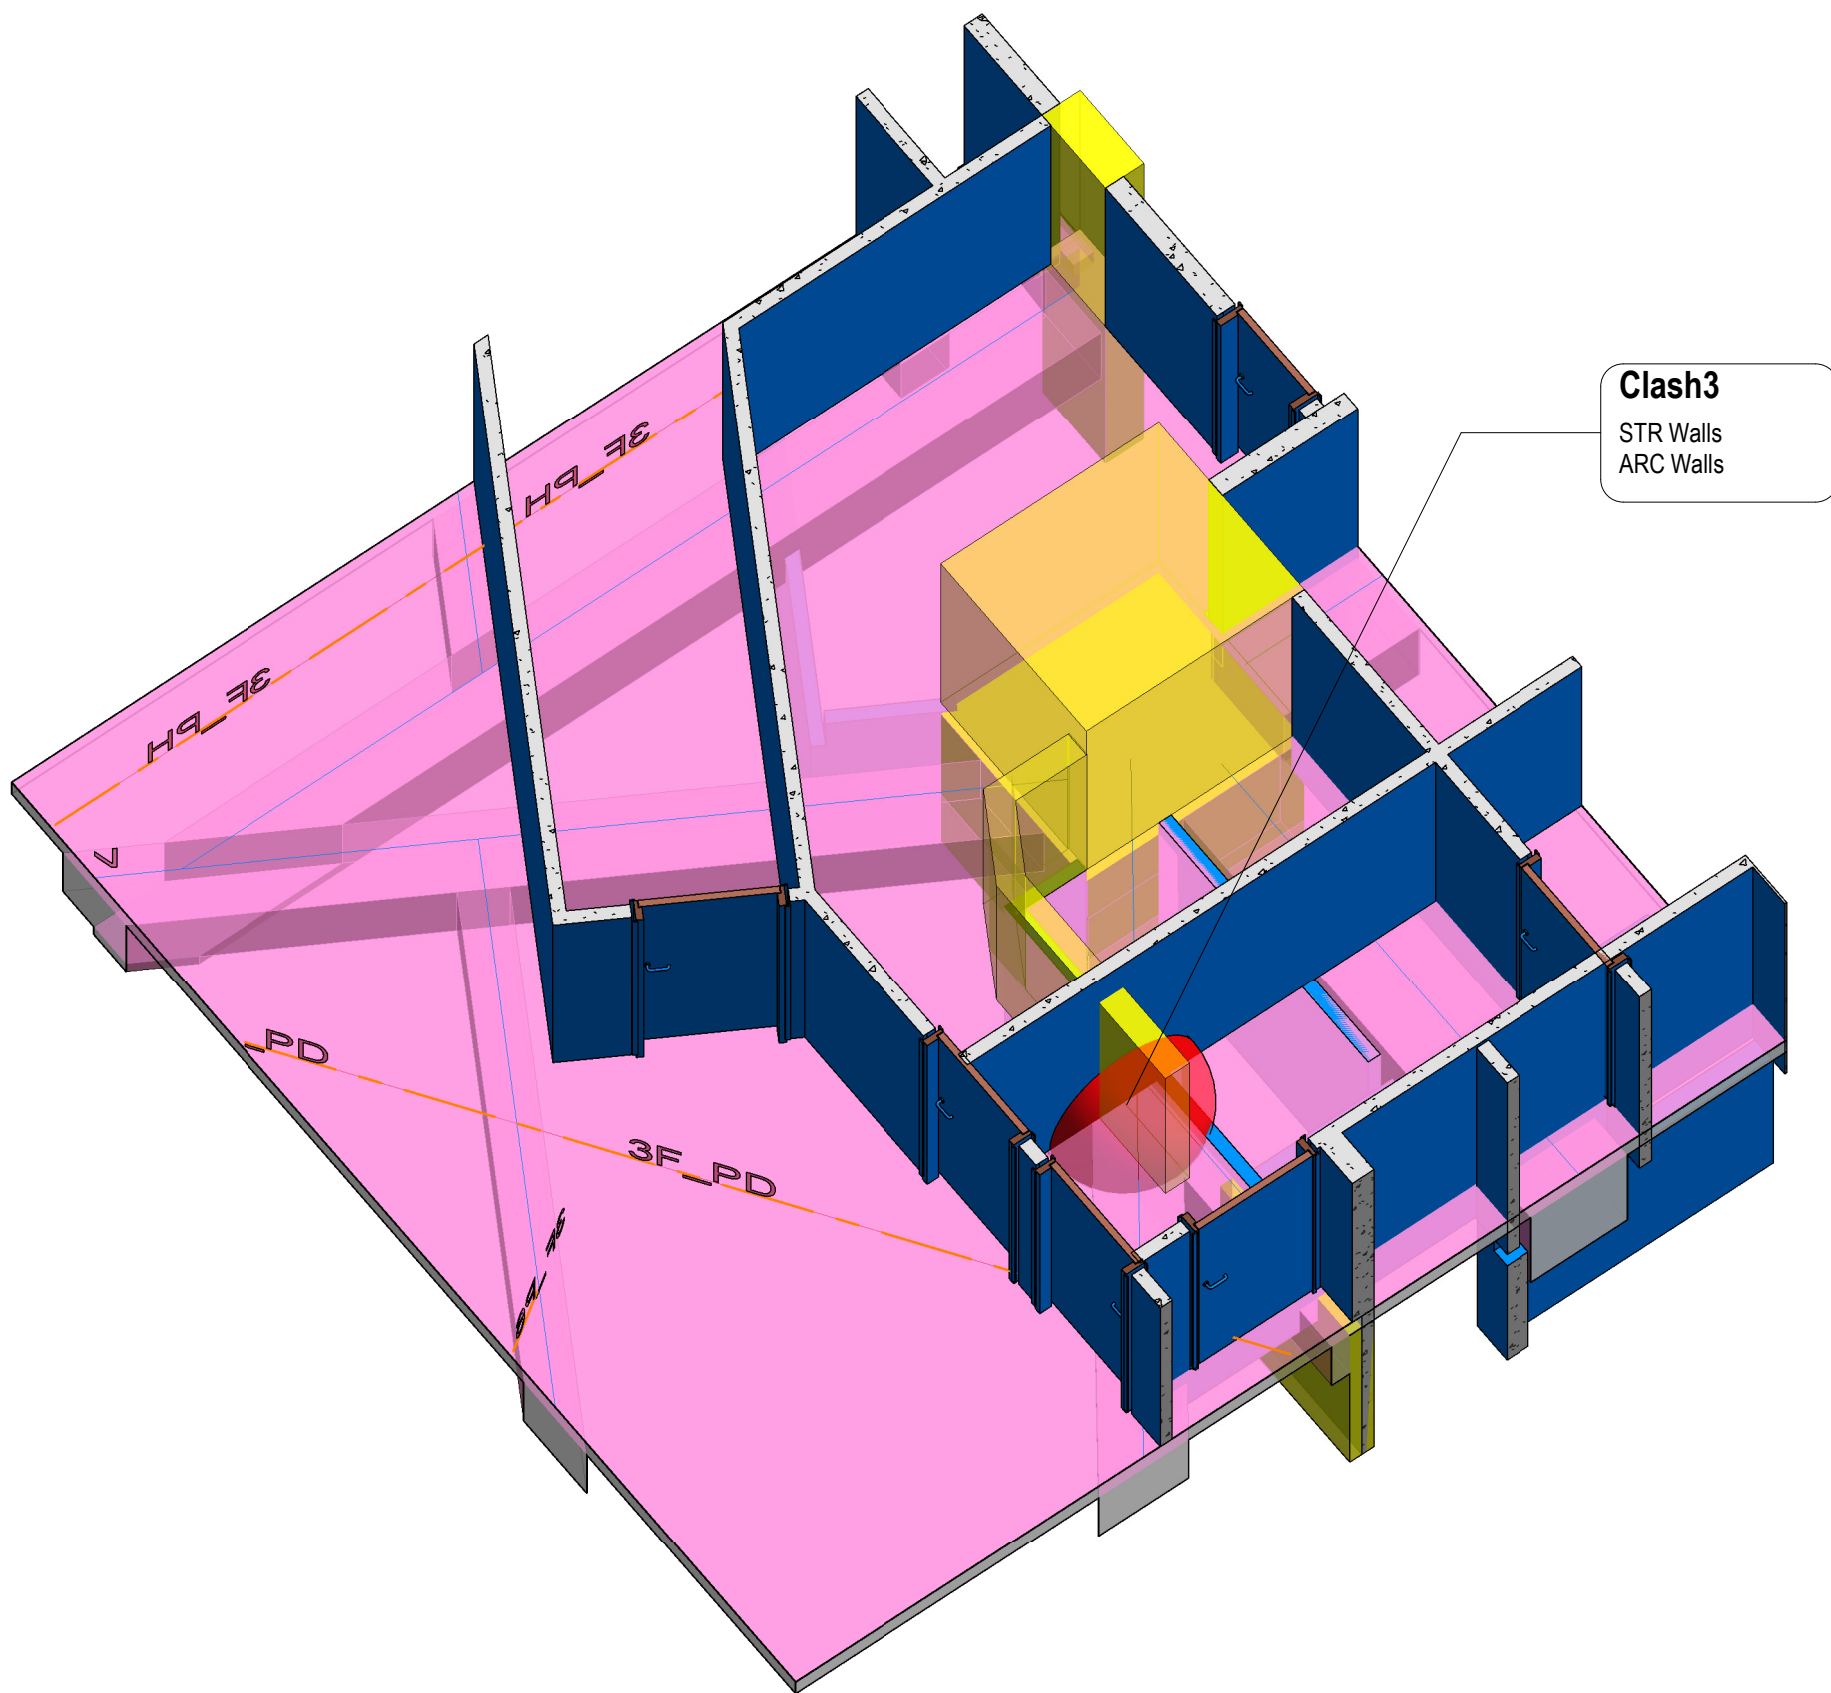

1 S-Col & Wall_3F_Clash3

BCM18 - STR vs ARC											
Test Name	Clash Name	Category 1	Category 2	Category Name 1	Category Name 2	Level	Grid	Designer Attention	Issue	Designer Follow Up Action	Action Party to Amend
STR vs ARC	Clash3	STR Walls	ARC Walls	Walls	Walls	L03	PD - PG	Y			
STR vs ARC	Clash34	STR Floors	ARC Walls	Floors	Walls	3/F	P14 - PK	Y			
STR vs ARC	Clash35	STR Floors	ARC Doors	Floors	Doors	3/F	P14 - PK	Y			
STR vs ARC	Clash49	STR Walls	ARC Walls	Walls	Walls	L03	P8 - PD	Y			
STR vs ARC	Clash50	STR Walls	ARC Walls	Walls	Walls	5/F	PA - PS	Y			
STR vs ARC	Clash52	STR Columns	ARC Curtain Panels	Structural Columns	Curtain Panels	3/F	P22 - PX	Y			
STR vs ARC	Clash70	STR Columns	ARC Walls	Structural Columns	Walls	3/F	P22 - PX	Y			
STR vs ARC	Clash75	STR Columns	ARC Curtain Panels	Structural Columns	Curtain Panels	5/F	P22 - PU	Y			
STR vs ARC	Clash150	STR Walls	ARC Curtain Wall Mullions	Walls	Curtain Wall Mullions	5/F +53.00	T6.X - T6.2	Y			
STR vs ARC	Clash168	STR Framing	ARC Curtain Wall Mullions	Structural Framing	Curtain Wall Mullions	L03(45.120)	PQ - PW	Y			
STR vs ARC	Clash244	STR Walls	ARC Walls	Walls	Walls	L03(44.630)	P21 - PV	Y			
STR vs ARC	Clash250	STR Floors	ARC Curtain Panels	Floors	Curtain Panels	5/F +53.00	T6.G - T6.Y	Y			
STR vs ARC	Clash255	STR Framing	ARC Doors	Structural Framing	Doors	L03(45.300)	PQ - PW	Y			
STR vs ARC	Clash256	STR Framing	ARC Curtain Panels	Structural Framing	Curtain Panels	L03(45.300)	PQ - PW	Y			
STR vs ARC	Clash257	STR Framing	ARC Curtain Panels	Structural Framing	Curtain Panels	L03(45.300)	PQ - PW	Y			
STR vs ARC	Clash258	STR Walls	ARC Walls	Walls	Walls	3/F	T1.A - T1.2	Y			
STR vs ARC	Clash283	STR Framing	ARC Curtain Wall Mullions	Structural Framing	Curtain Wall Mullions	L03(45.120)	P12 - PW	Y			
STR vs ARC	Clash290	STR Framing	ARC Curtain Wall Mullions	Structural Framing	Curtain Wall Mullions	L03(45.120)	P12 - PW	Y			

STR vs ARC: 18
Grand total: 18

B.D.REFERENCE

F.S.D.REFERENCE

W.W.O.REFERENCE

DO NOT SCALE DRAWINGS. ALL DIMENSIONS SHALL BE VERIFIED ON SITE.
© ADVANCED CONSTRUCTION INFORMATION DEVELOPMENT LIMITED (A.C.I.D.) 2014
COPYRIGHT IN RESPECT OF THIS DRAWING / DOCUMENT IS OWNED BY THE A.C.I.D.
NO REPRODUCTION OF THE DRAWING / DOCUMENT OR ANY PART BY WHATEVER MEANS IS PERMITTED WITHOUT THE PRIOR WRITTEN CONSENT OF THE A.C.I.D.

NOTE

NO	DESCRIPTION	DATE	DWN
	NAME AND DESIGNATION	INITIAL	DATE
APPROVED	Approver		
CHECKED	Checker		
DESIGNED	Designer		
DRAWN	Author		

PROJECT

DRAWING TITLE

Clash3

3/F

STR Wall vs ARC Wall

BCM18

PROJECT NUMBER

SCALE

DRAWING NO.


REV



2 P_100_5/F_Clash 49
1 : 700



3 P_100_5/F_Clash 49_P
1 : 200

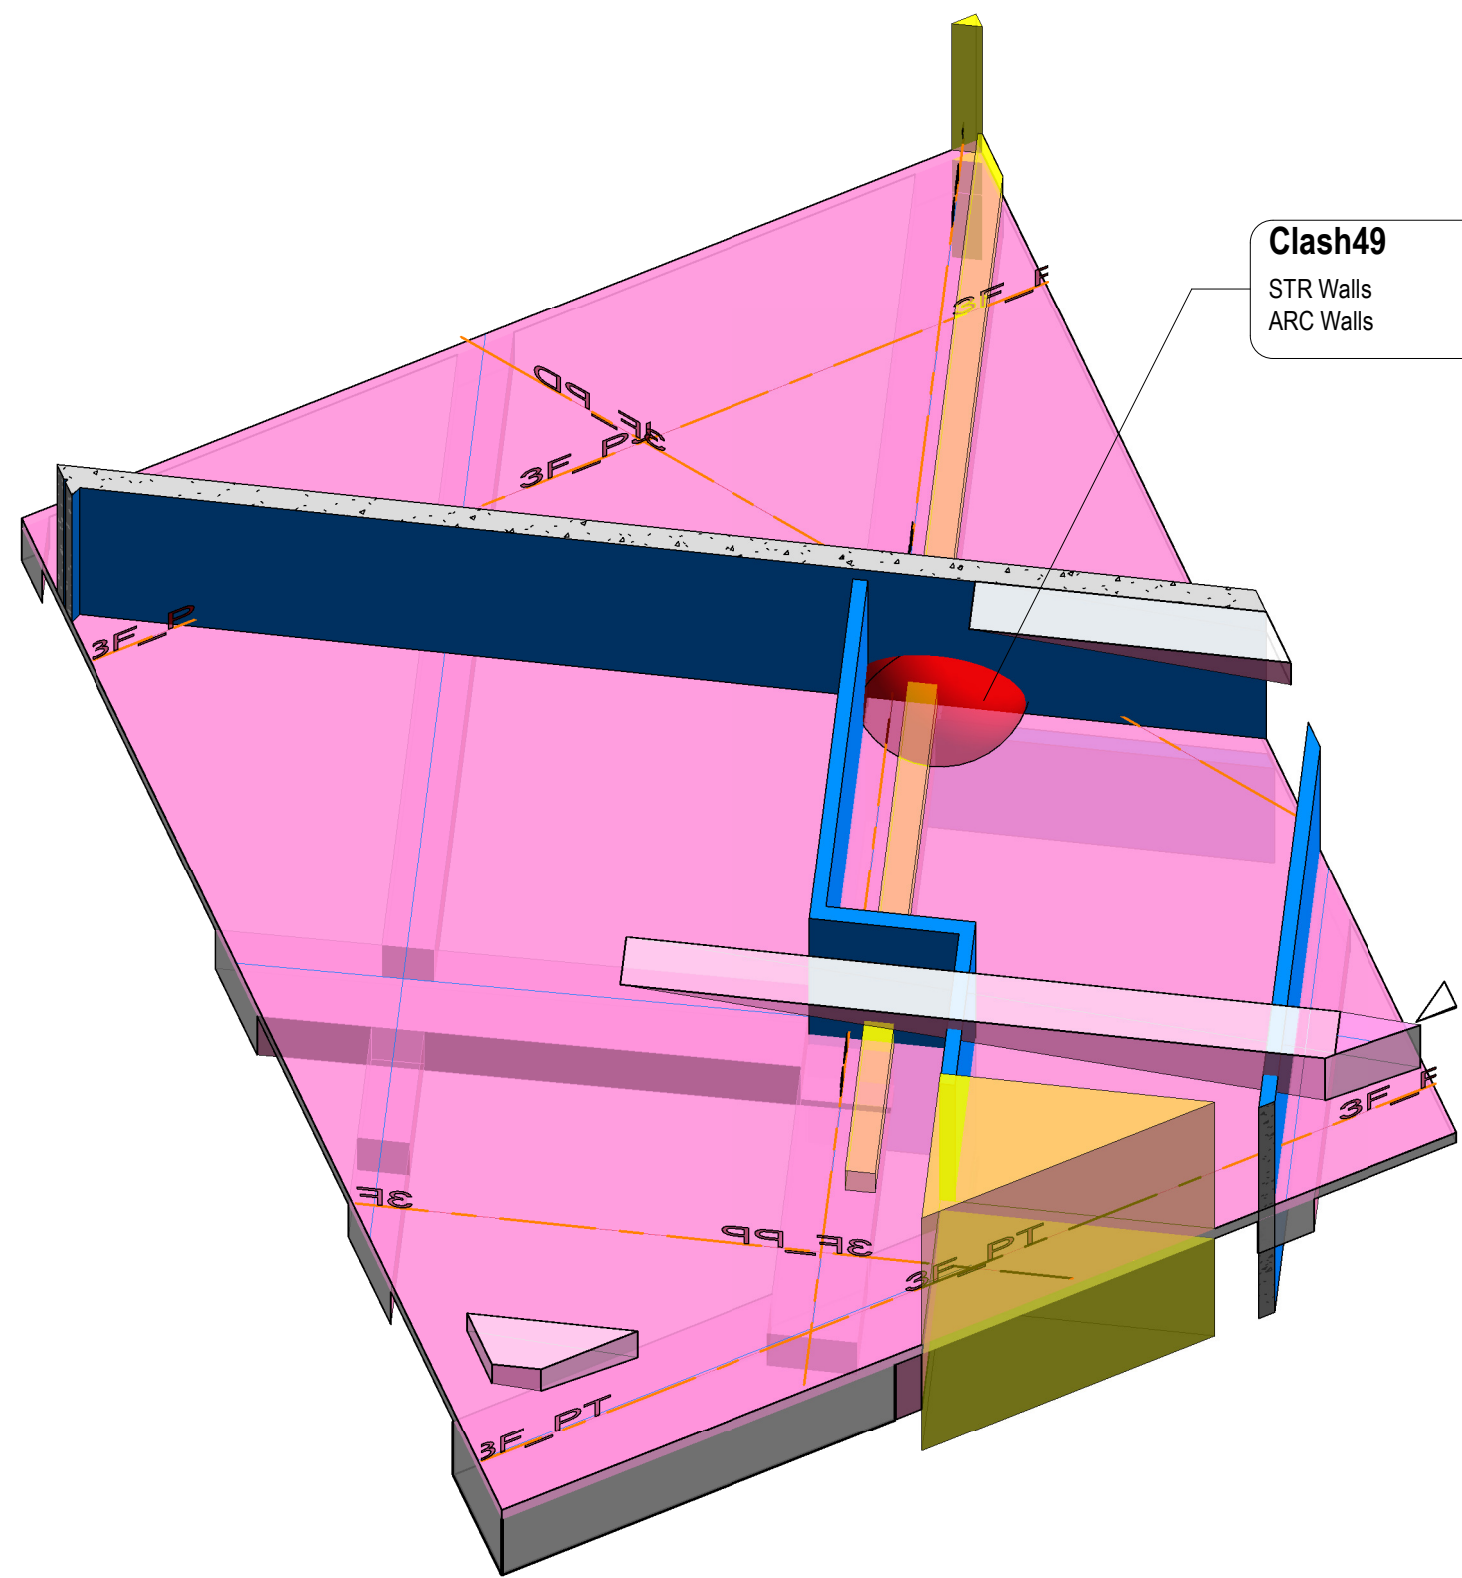

1 S-Col & Wall_3F_Clash 49

BCM18 - STR vs ARC											
Test Name	Clash Name	Category 1	Category 2	Category Name 1	Category Name 2	Level	Grid	Designer Attention	Issue	Designer Follow Up Action	Action Party to Amend
STR vs ARC	Clash3	STR Walls	ARC Walls	Walls	Walls	L03	PD - PG	Y			
STR vs ARC	Clash34	STR Floors	ARC Walls	Floors	Walls	3/F	P14 - PK	Y			
STR vs ARC	Clash35	STR Floors	ARC Doors	Floors	Doors	3/F	P14 - PK	Y			
STR vs ARC	Clash49	STR Walls	ARC Walls	Walls	Walls	L03	P8 - PD	Y			
STR vs ARC	Clash50	STR Walls	ARC Walls	Walls	Walls	5/F	PA - PS	Y			
STR vs ARC	Clash52	STR Columns	ARC Curtain Panels	Structural Columns	Curtain Panels	3/F	P22 - PX	Y			
STR vs ARC	Clash70	STR Columns	ARC Walls	Structural Columns	Walls	3/F	P22 - PX	Y			
STR vs ARC	Clash75	STR Columns	ARC Curtain Panels	Structural Columns	Curtain Panels	5/F	P22 - PU	Y			
STR vs ARC	Clash150	STR Walls	ARC Curtain Wall Mullions	Walls	Curtain Wall Mullions	5/F +53.00	T6.X - T6.2	Y			
STR vs ARC	Clash168	STR Framing	ARC Curtain Wall Mullions	Structural Framing	Curtain Wall Mullions	L03(45.120)	PQ - PW	Y			
STR vs ARC	Clash244	STR Walls	ARC Walls	Walls	Walls	L03(44.630)	P21 - PV	Y			
STR vs ARC	Clash250	STR Floors	ARC Curtain Panels	Floors	Curtain Panels	5/F +53.00	T6.G - T6.Y	Y			
STR vs ARC	Clash255	STR Framing	ARC Doors	Structural Framing	Doors	L03(45.300)	PQ - PW	Y			
STR vs ARC	Clash256	STR Framing	ARC Curtain Panels	Structural Framing	Curtain Panels	L03(45.300)	PQ - PW	Y			
STR vs ARC	Clash257	STR Framing	ARC Curtain Panels	Structural Framing	Curtain Panels	L03(45.300)	PQ - PW	Y			
STR vs ARC	Clash258	STR Walls	ARC Walls	Walls	Walls	3/F	T1.A - T1.2	Y			
STR vs ARC	Clash283	STR Framing	ARC Curtain Wall Mullions	Structural Framing	Curtain Wall Mullions	L03(45.120)	P12 - PW	Y			
STR vs ARC	Clash290	STR Framing	ARC Curtain Wall Mullions	Structural Framing	Curtain Wall Mullions	L03(45.120)	P12 - PW	Y			

STR vs ARC: 18
Grand total: 18

B.D.REFERENCE

F.S.D.REFERENCE

W.W.O.REFERENCE

DO NOT SCALE DRAWINGS. ALL DIMENSIONS SHALL BE VERIFIED ON SITE.
© ADVANCED CONSTRUCTION INFORMATION DEVELOPMENT LIMITED (A.C.I.D.) 2014
COPYRIGHT IN RESPECT OF THIS DRAWING / DOCUMENT IS OWNED BY THE A.C.I.D.
NO REPRODUCTION OF THE DRAWING / DOCUMENT OR ANY PART BY WHATEVER MEANS IS PERMITTED WITHOUT THE PRIOR WRITTEN CONSENT OF THE A.C.I.D.

NOTE

NO	DESCRIPTION	DATE	DWN
	NAME AND DESIGNATION	INITIAL	DATE
APPROVED	Approver		
CHECKED	Checker		
DESIGNED	Designer		
DRAWN	Author		

PROJECT

DRAWING TITLE


Clash49

3/F


STR Wall vs ARC Wall

BCM18


PROJECT NUMBER	
SCALE	
DRAWING NO.	REV

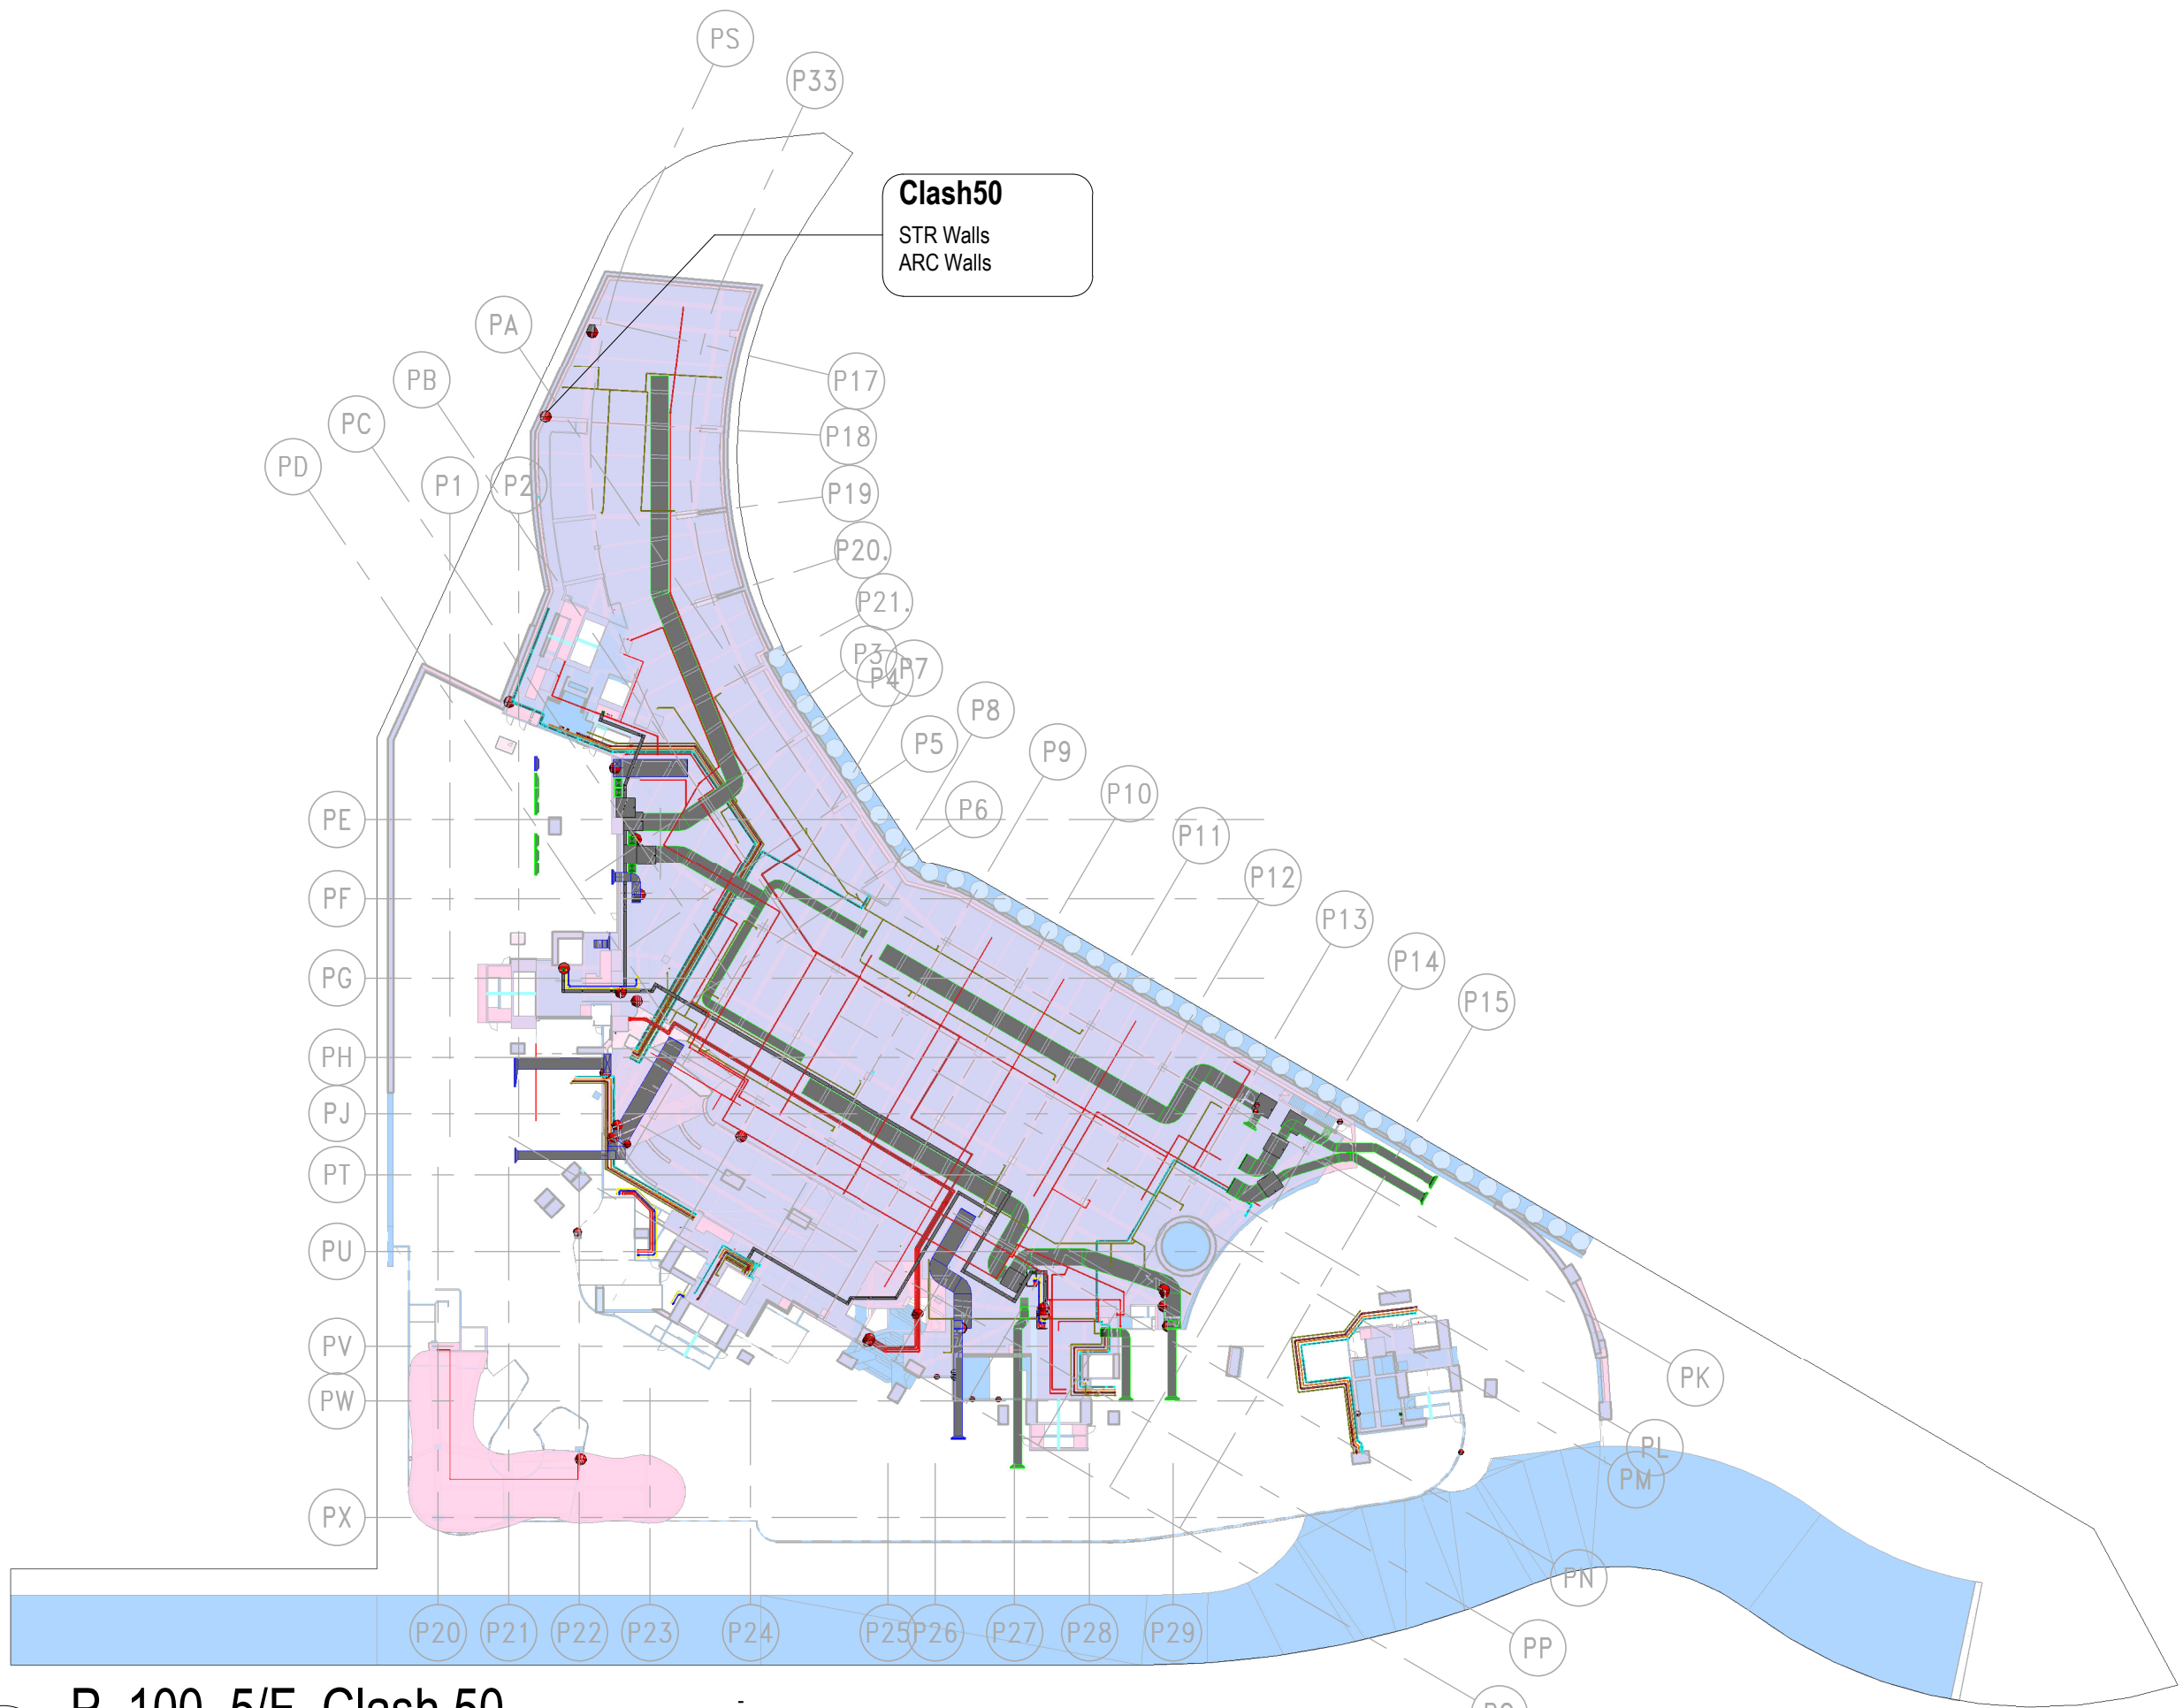

3 P_100_5/F_Clash 50
1 : 700

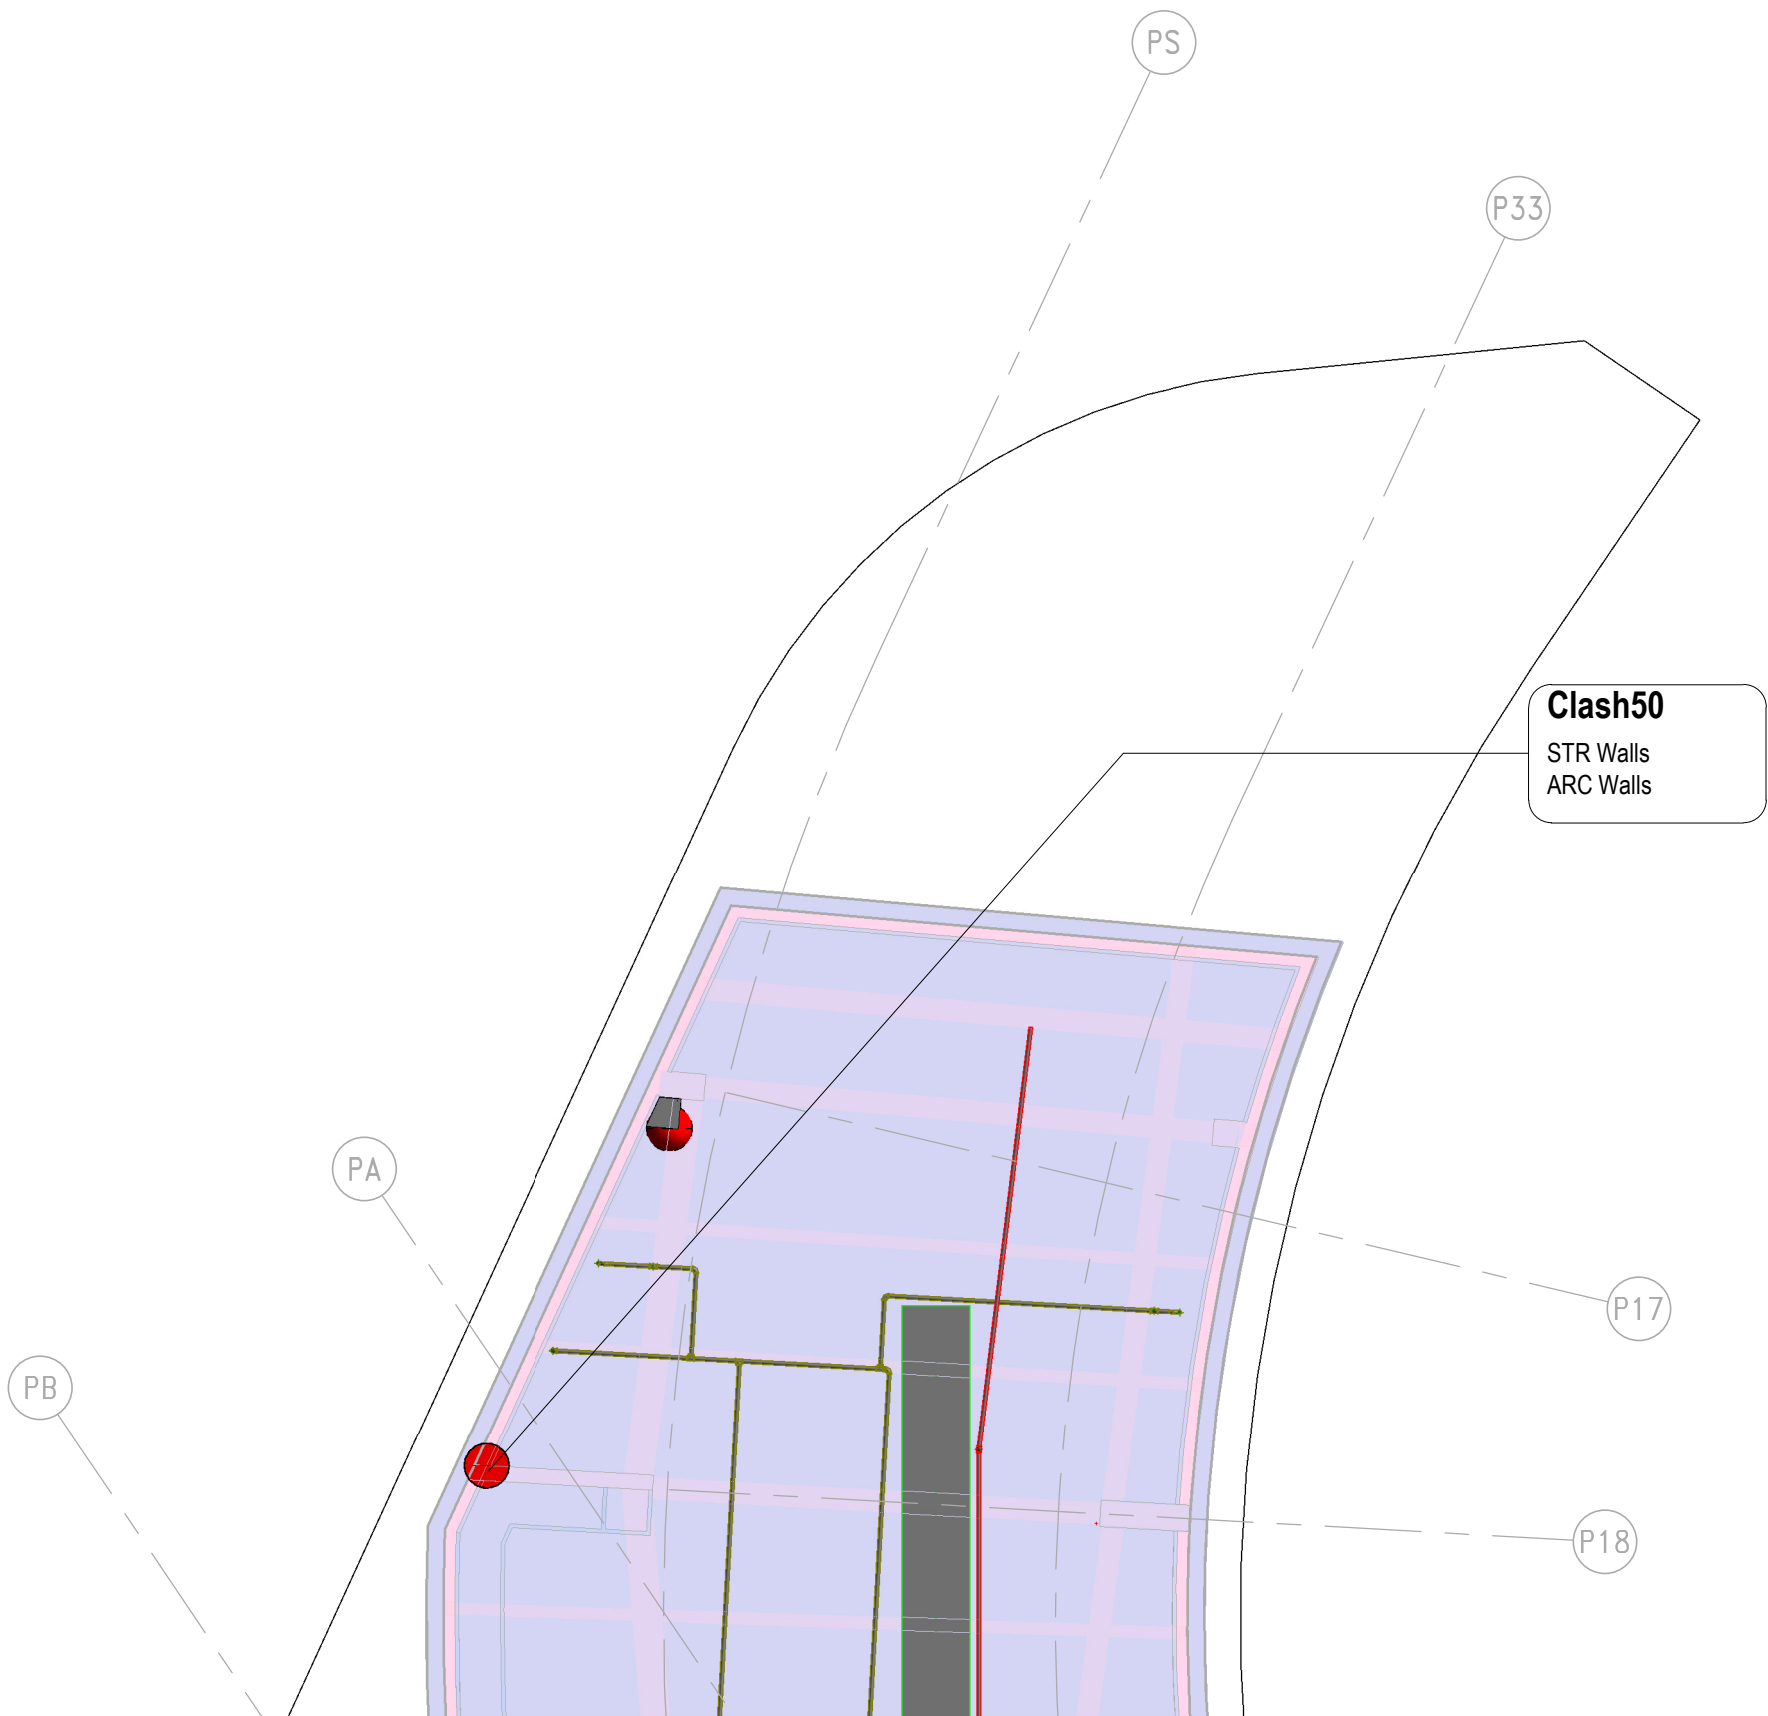

2 P_100_5/F_Clash 50_P
1 : 200

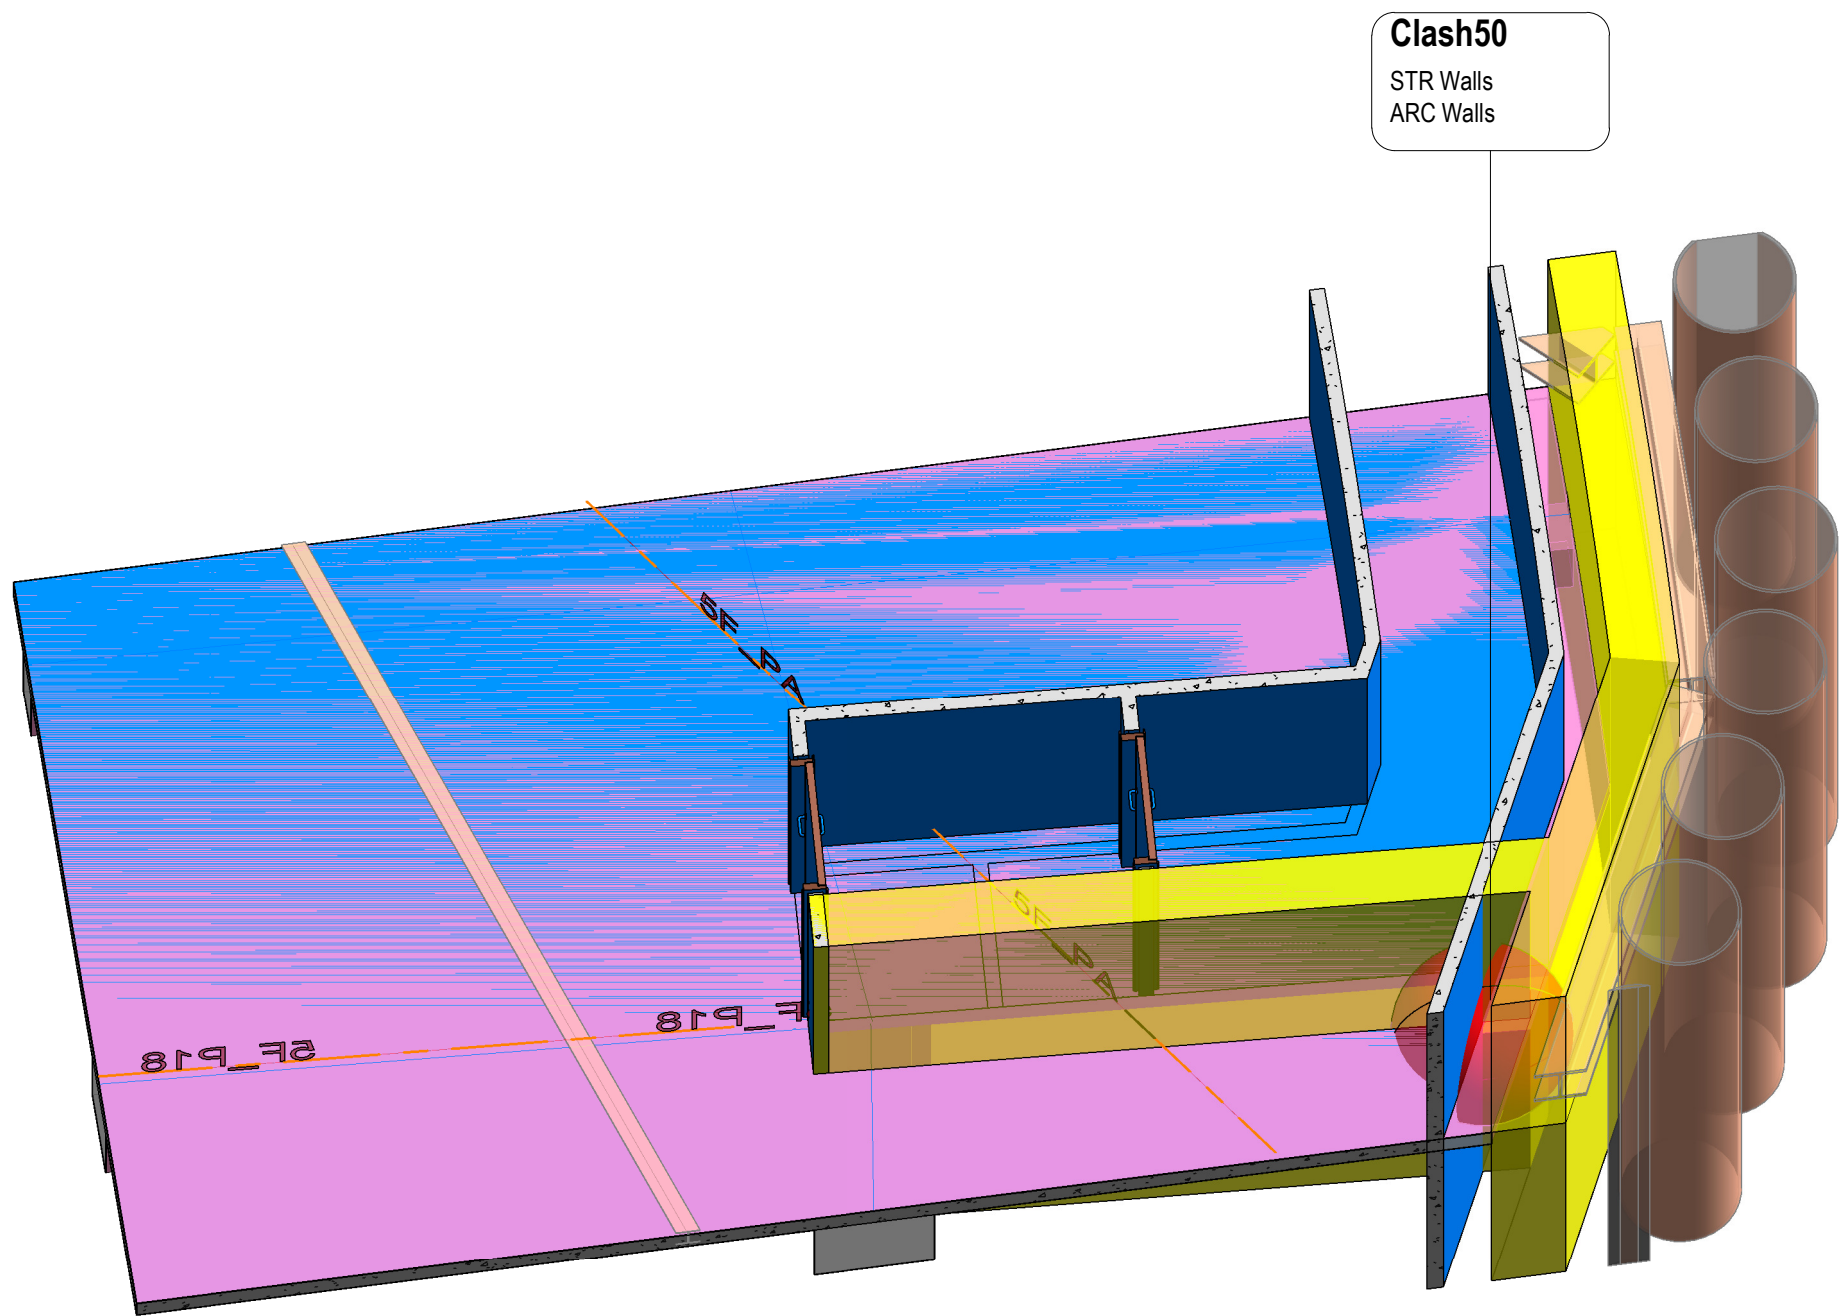

1 S-Col & Wall_3F_Clash 50

BCM18 - STR vs ARC											
Test Name	Clash Name	Category 1	Category 2	Category Name 1	Category Name 2	Level	Grid	Designer Attention	Issue	Designer Follow Up Action	Action Party to Amend
STR vs ARC	Clash3	STR Walls	ARC Walls	Walls	Walls	L03	PD - PG	Y			
STR vs ARC	Clash34	STR Floors	ARC Walls	Floors	Walls	3/F	P14 - PK	Y			
STR vs ARC	Clash35	STR Floors	ARC Doors	Floors	Doors	3/F	P14 - PK	Y			
STR vs ARC	Clash49	STR Walls	ARC Walls	Walls	Walls	L03	P8 - PD	Y			
STR vs ARC	Clash50	STR Walls	ARC Walls	Walls	Walls	5/F	PA - PS	Y			
STR vs ARC	Clash52	STR Columns	ARC Curtain Panels	Structural Columns	Curtain Panels	3/F	P22 - PX	Y			
STR vs ARC	Clash70	STR Columns	ARC Walls	Structural Columns	Walls	3/F	P22 - PX	Y			
STR vs ARC	Clash75	STR Columns	ARC Curtain Panels	Structural Columns	Curtain Panels	5/F	P22 - PU	Y			
STR vs ARC	Clash150	STR Walls	ARC Curtain Wall Mullions	Walls	Curtain Wall Mullions	5/F +53.00	T6.X - T6.2	Y			
STR vs ARC	Clash168	STR Framing	ARC Curtain Wall Mullions	Structural Framing	Curtain Wall Mullions	L03(45.120)	PQ - PW	Y			
STR vs ARC	Clash244	STR Walls	ARC Walls	Walls	Walls	L03(44.630)	P21 - PV	Y			
STR vs ARC	Clash250	STR Floors	ARC Curtain Panels	Floors	Curtain Panels	5/F +53.00	T6.G - T6.Y	Y			
STR vs ARC	Clash255	STR Framing	ARC Doors	Structural Framing	Doors	L03(45.300)	PQ - PW	Y			
STR vs ARC	Clash256	STR Framing	ARC Curtain Panels	Structural Framing	Curtain Panels	L03(45.300)	PQ - PW	Y			
STR vs ARC	Clash257	STR Framing	ARC Curtain Panels	Structural Framing	Curtain Panels	L03(45.300)	PQ - PW	Y			
STR vs ARC	Clash258	STR Walls	ARC Walls	Walls	Walls	3/F	T1.A - T1.2	Y			
STR vs ARC	Clash283	STR Framing	ARC Curtain Wall Mullions	Structural Framing	Curtain Wall Mullions	L03(45.120)	P12 - PW	Y			
STR vs ARC	Clash290	STR Framing	ARC Curtain Wall Mullions	Structural Framing	Curtain Wall Mullions	L03(45.120)	P12 - PW	Y			

STR vs ARC: 18
Grand total: 18

B.D.REFERENCE

F.S.D.REFERENCE

W.W.O.REFERENCE

DO NOT SCALE DRAWINGS. ALL DIMENSIONS SHALL BE VERIFIED ON SITE.
© ADVANCED CONSTRUCTION INFORMATION DEVELOPMENT LIMITED (A.C.I.D.) 2014
COPYRIGHT IN RESPECT OF THIS DRAWING / DOCUMENT IS OWNED BY THE A.C.I.D.
NO REPRODUCTION OF THE DRAWING / DOCUMENT OR ANY PART BY WHATEVER MEANS IS PERMITTED WITHOUT THE PRIOR WRITTEN CONSENT OF THE A.C.I.D.

NOTE

NO

DESCRIPTION

DATE

DWN

NAME AND DESIGNATION

INITIAL

DATE

APPROVED

Approver

CHECKED

Checker

DESIGNED

Designer

DRAWN

Author

PROJECT

DRAWING TITLE

Clash50

3/F

STR Wall vs ARC Wall


BCM18

PROJECT NUMBER


SCALE

DRAWING NO.


REV

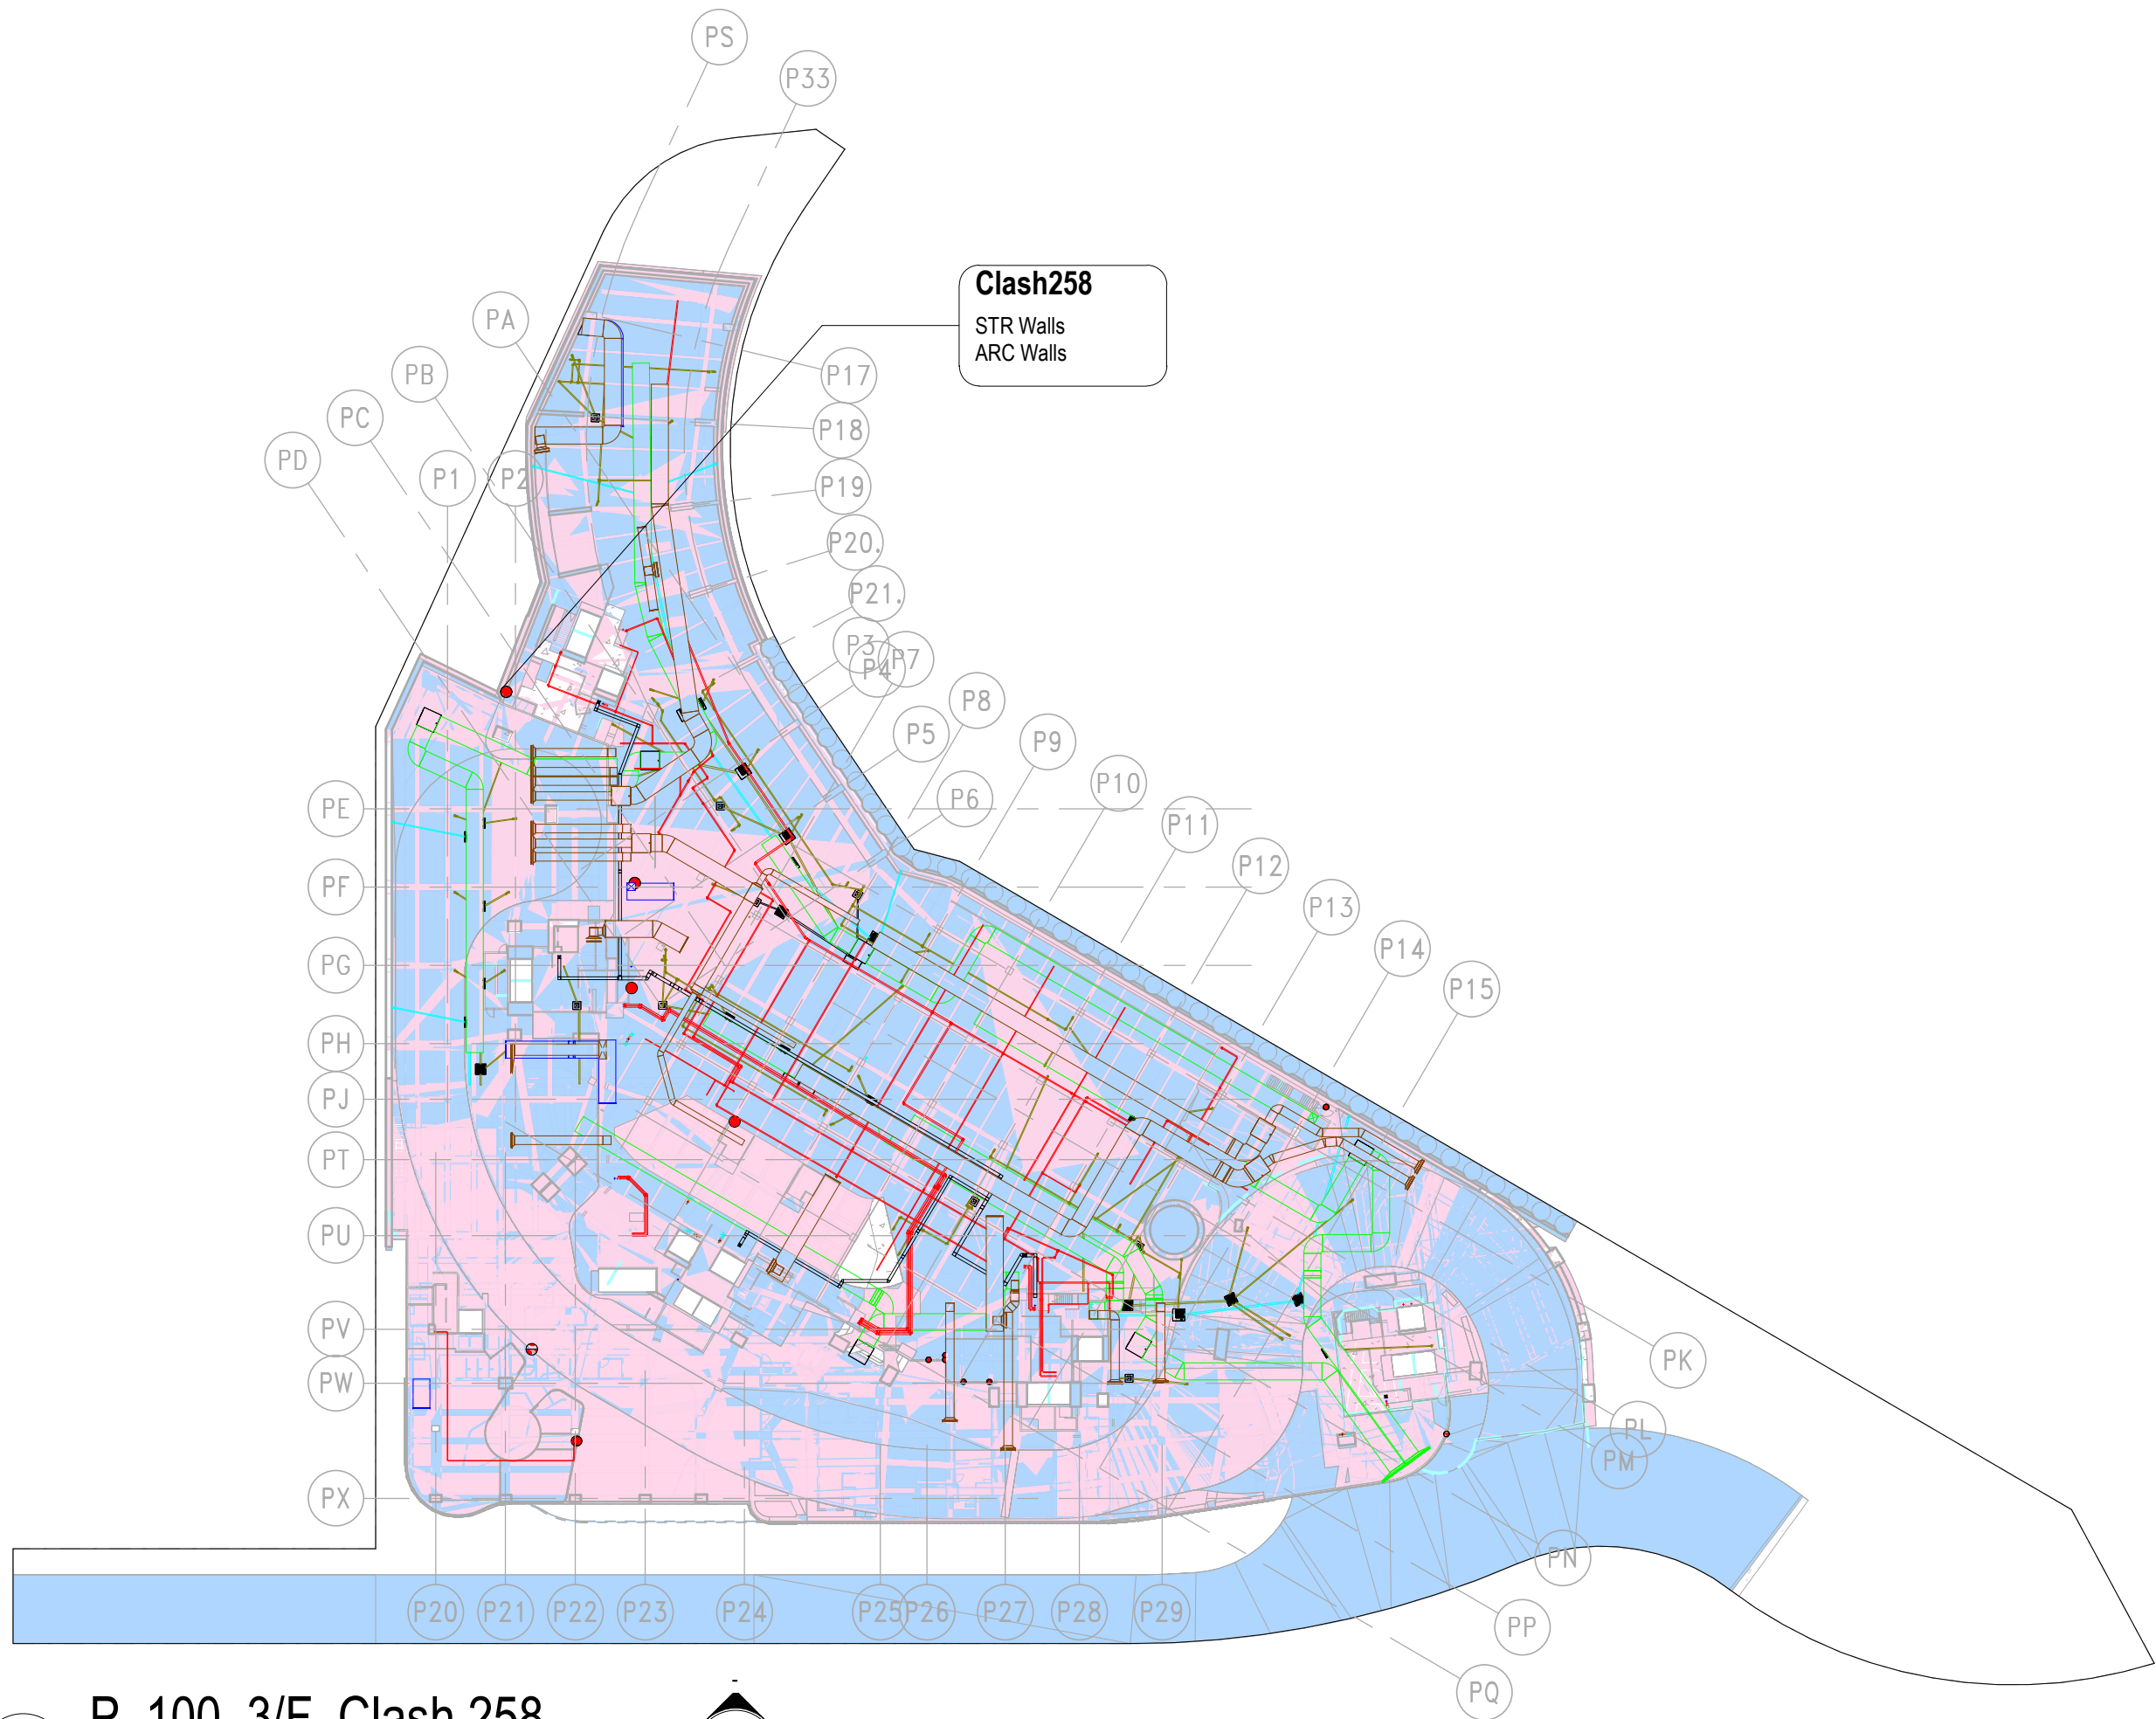

3 P_100_3/F_Clash 258
1 : 700

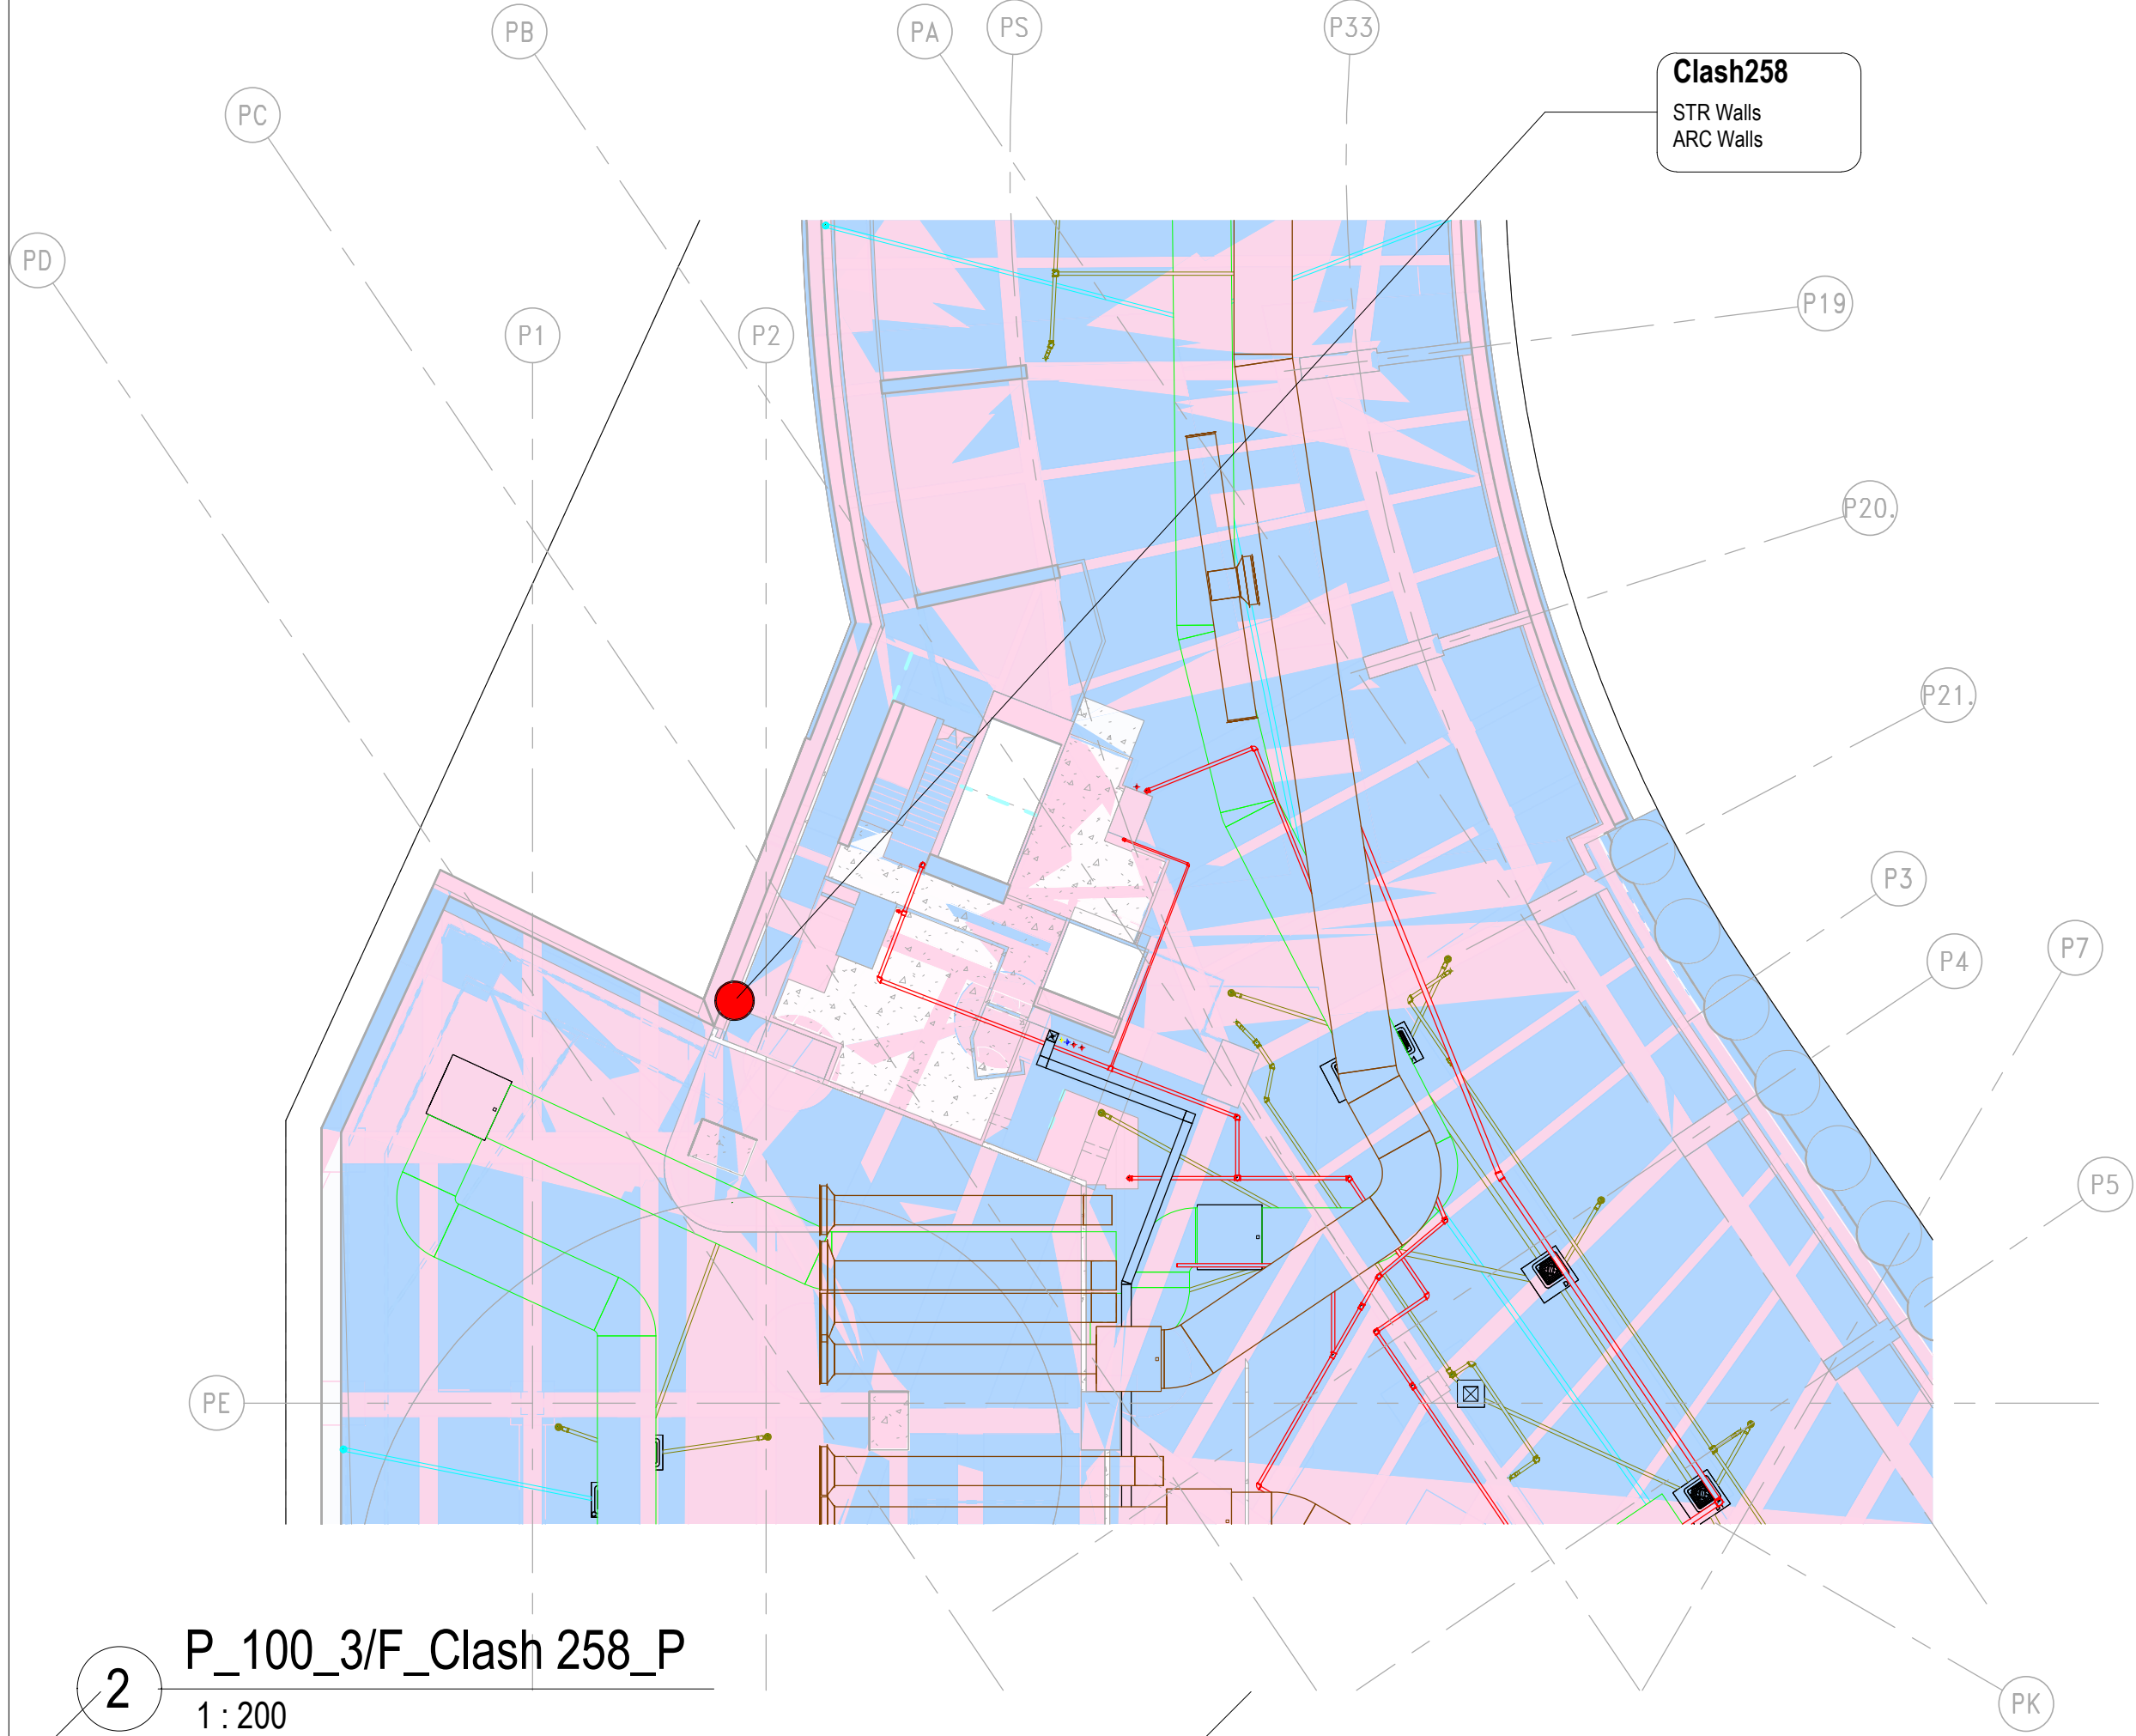

2 P_100_3/F_Clash 258_P
1 : 200

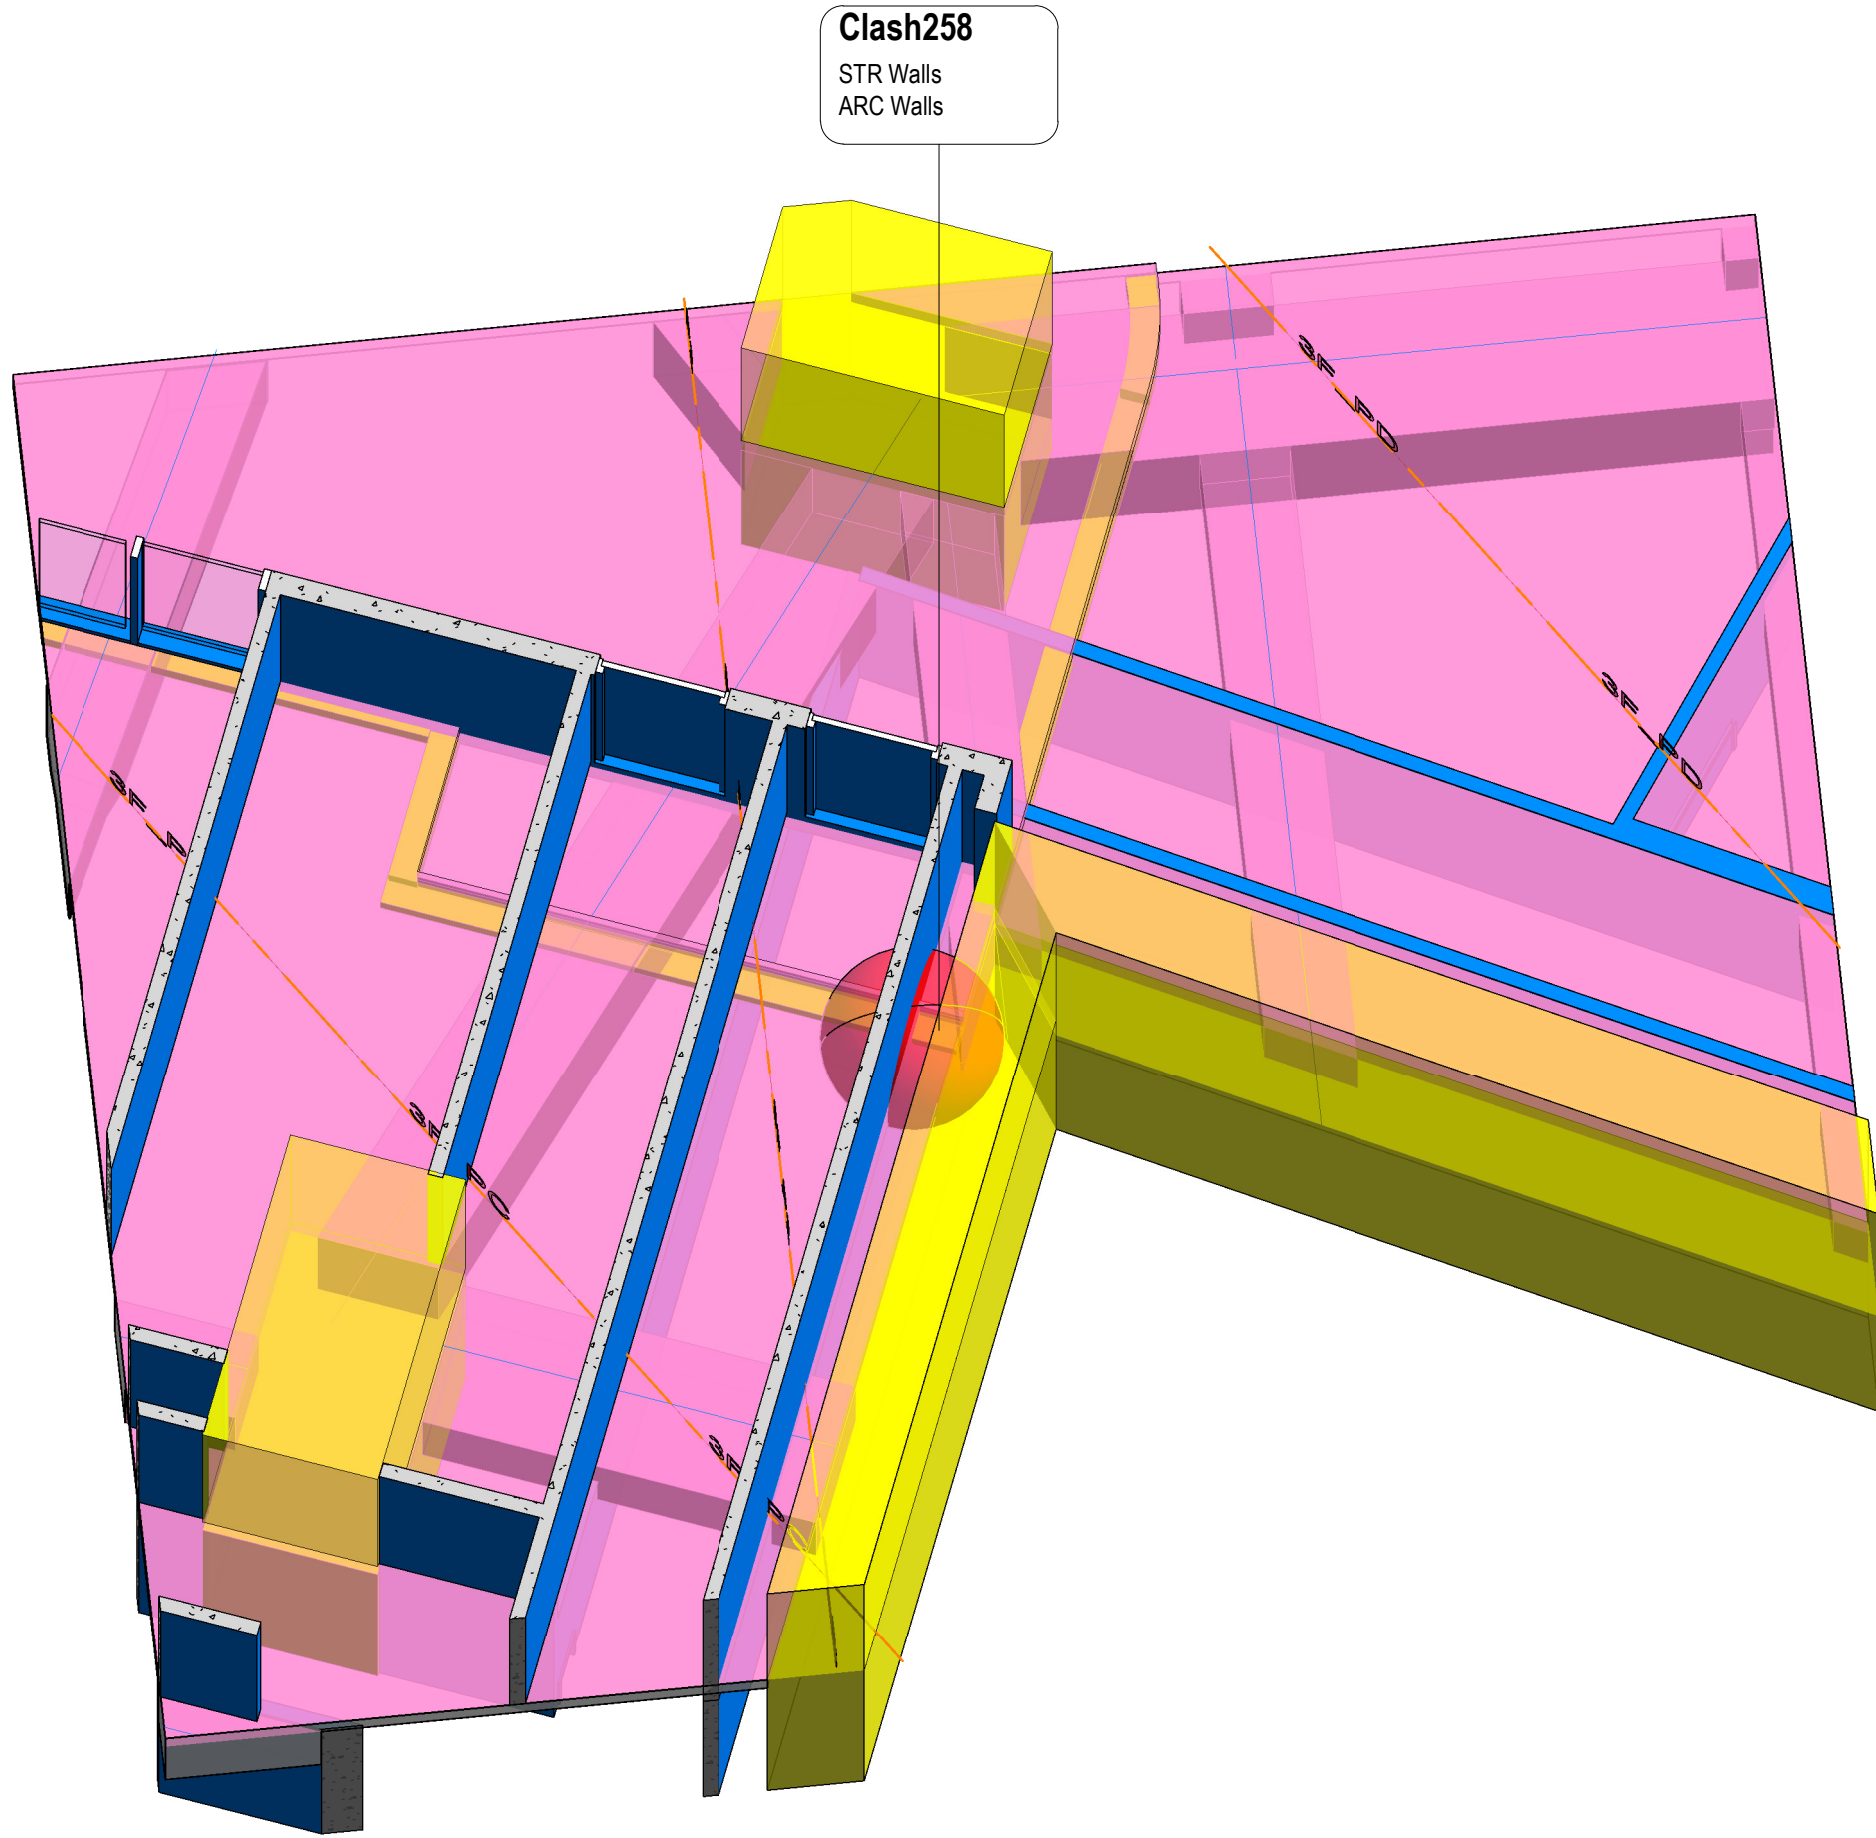

1 S-Col & Wall_3F_Clash 258

BCM18 - STR vs ARC											
Test Name	Clash Name	Category 1	Category 2	Category Name 1	Category Name 2	Level	Grid	Designer Attention	Issue	Designer Follow Up Action	Action Party to Amend
STR vs ARC	Clash3	STR Walls	ARC Walls	Walls	Walls	L03	PD - PG	Y			
STR vs ARC	Clash34	STR Floors	ARC Walls	Floors	Walls	3/F	P14 - PK	Y			
STR vs ARC	Clash35	STR Floors	ARC Doors	Floors	Doors	3/F	P14 - PK	Y			
STR vs ARC	Clash49	STR Walls	ARC Walls	Walls	Walls	L03	P8 - PD	Y			
STR vs ARC	Clash50	STR Walls	ARC Walls	Walls	Walls	5/F	PA - PS	Y			
STR vs ARC	Clash52	STR Columns	ARC Curtain Panels	Structural Columns	Curtain Panels	3/F	P22 - PX	Y			
STR vs ARC	Clash70	STR Columns	ARC Walls	Structural Columns	Walls	3/F	P22 - PX	Y			
STR vs ARC	Clash75	STR Columns	ARC Curtain Panels	Structural Columns	Curtain Panels	5/F	P22 - PU	Y			
STR vs ARC	Clash150	STR Walls	ARC Curtain Wall Mullions	Walls	Curtain Wall Mullions	5/F +53.00	T6.X - T6.2	Y			
STR vs ARC	Clash168	STR Framing	ARC Curtain Wall Mullions	Structural Framing	Curtain Wall Mullions	L03(45.120)	PQ - PW	Y			
STR vs ARC	Clash244	STR Walls	ARC Walls	Walls	Walls	L03(44.630)	P21 - PV	Y			
STR vs ARC	Clash250	STR Floors	ARC Curtain Panels	Floors	Curtain Panels	5/F +53.00	T6.G - T6.Y	Y			
STR vs ARC	Clash255	STR Framing	ARC Doors	Structural Framing	Doors	L03(45.300)	PQ - PW	Y			
STR vs ARC	Clash256	STR Framing	ARC Curtain Panels	Structural Framing	Curtain Panels	L03(45.300)	PQ - PW	Y			
STR vs ARC	Clash257	STR Framing	ARC Curtain Panels	Structural Framing	Curtain Panels	L03(45.300)	PQ - PW	Y			
STR vs ARC	Clash258	STR Walls	ARC Walls	Walls	Walls	3/F	T1.A - T1.2	Y			
STR vs ARC	Clash283	STR Framing	ARC Curtain Wall Mullions	Structural Framing	Curtain Wall Mullions	L03(45.120)	P12 - PW	Y			
STR vs ARC	Clash290	STR Framing	ARC Curtain Wall Mullions	Structural Framing	Curtain Wall Mullions	L03(45.120)	P12 - PW	Y			
STR vs ARC: 18											
Grand total: 18											

B.D.REFERENCE

F.S.D.REFERENCE

W.W.O.REFERENCE

DO NOT SCALE DRAWINGS. ALL DIMENSIONS SHALL BE VERIFIED ON SITE.


© ADVANCED CONSTRUCTION INFORMATION DEVELOPMENT LIMITED (A.C.I.D.) 2014

COPYRIGHT IN RESPECT OF THIS DRAWING / DOCUMENT IS OWNED BY THE A.C.I.D.


NO REPRODUCTION OF THE DRAWING / DOCUMENT OR ANY PART BY WHATEVER MEANS IS PERMITTED WITHOUT THE PRIOR WRITTEN CONSENT OF THE A.C.I.D.

NOTE


NO	DESCRIPTION	DATE	DWN
	NAME AND DESIGNATION	INITIAL	DATE
APPROVED	Approver		
CHECKED	Checker		
DESIGNED	Designer		
DRAWN	Author		
PROJECT			
DRAWING TITLE			
Clash258			
3/F			
STR Wall vs ARC Wall			
BCM18			
PROJECT NUMBER			
SCALE			
DRAWING NO.		REV	

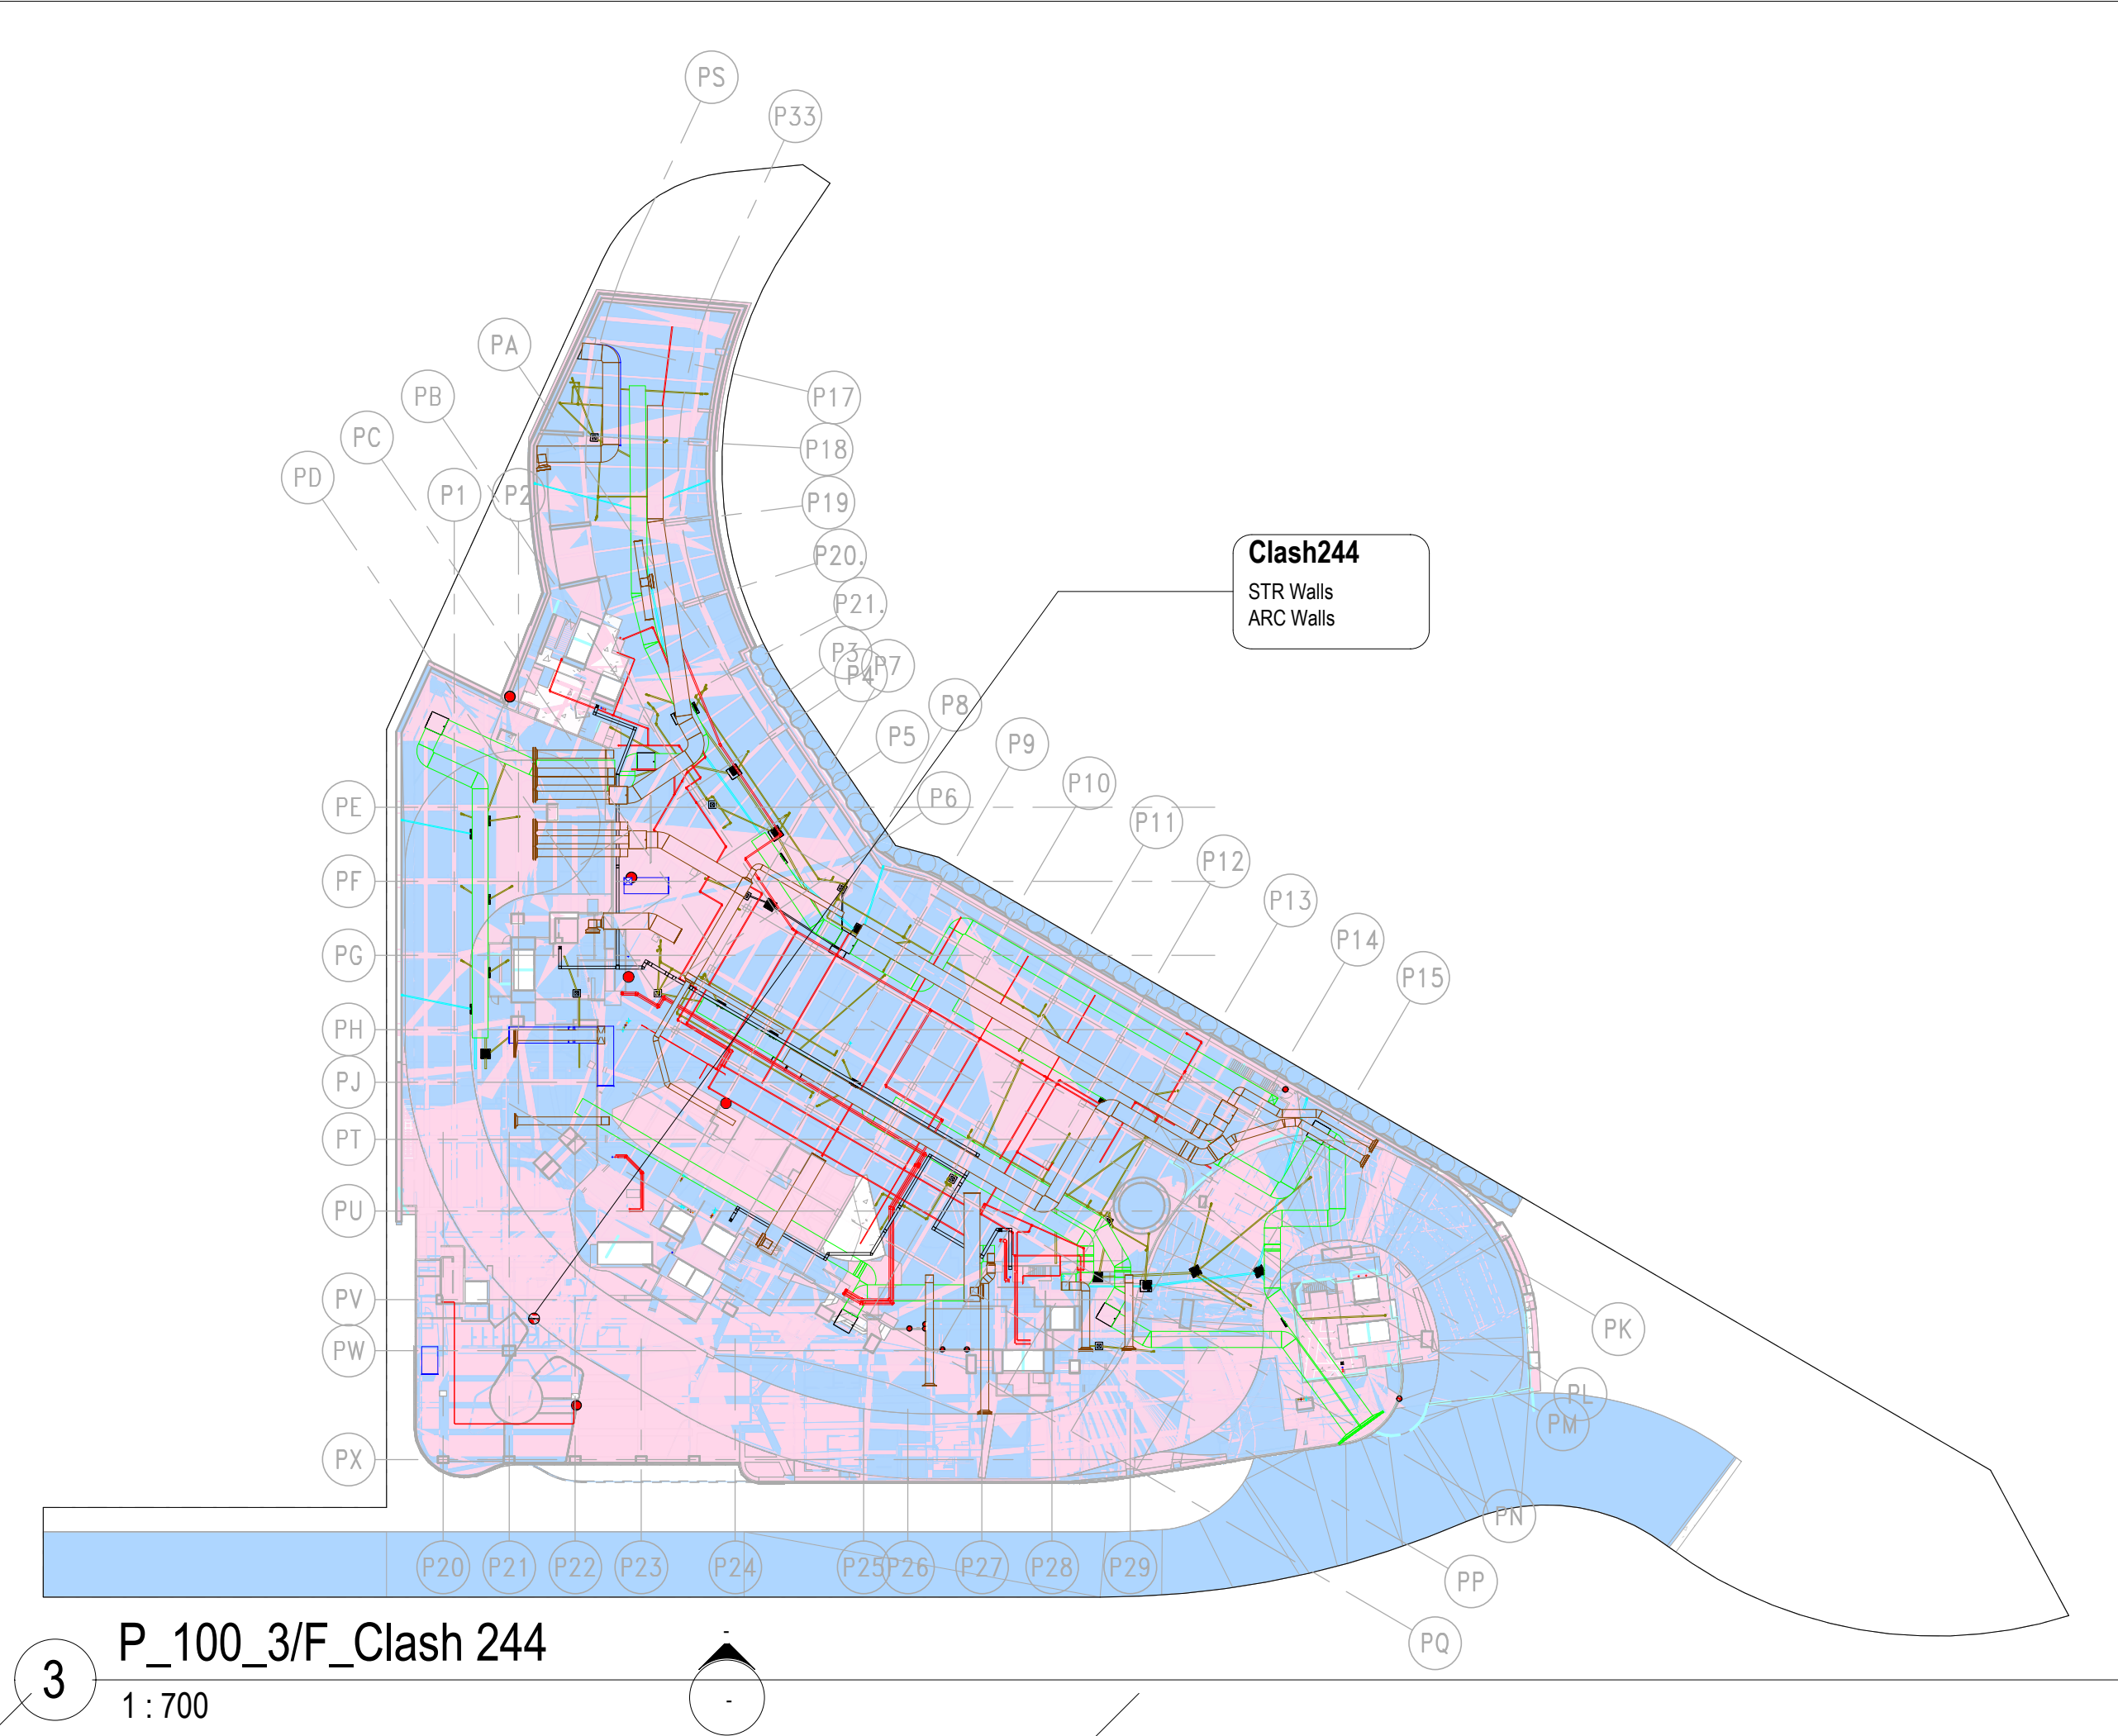

3 P_100_3/F_Clash 244
1 : 700

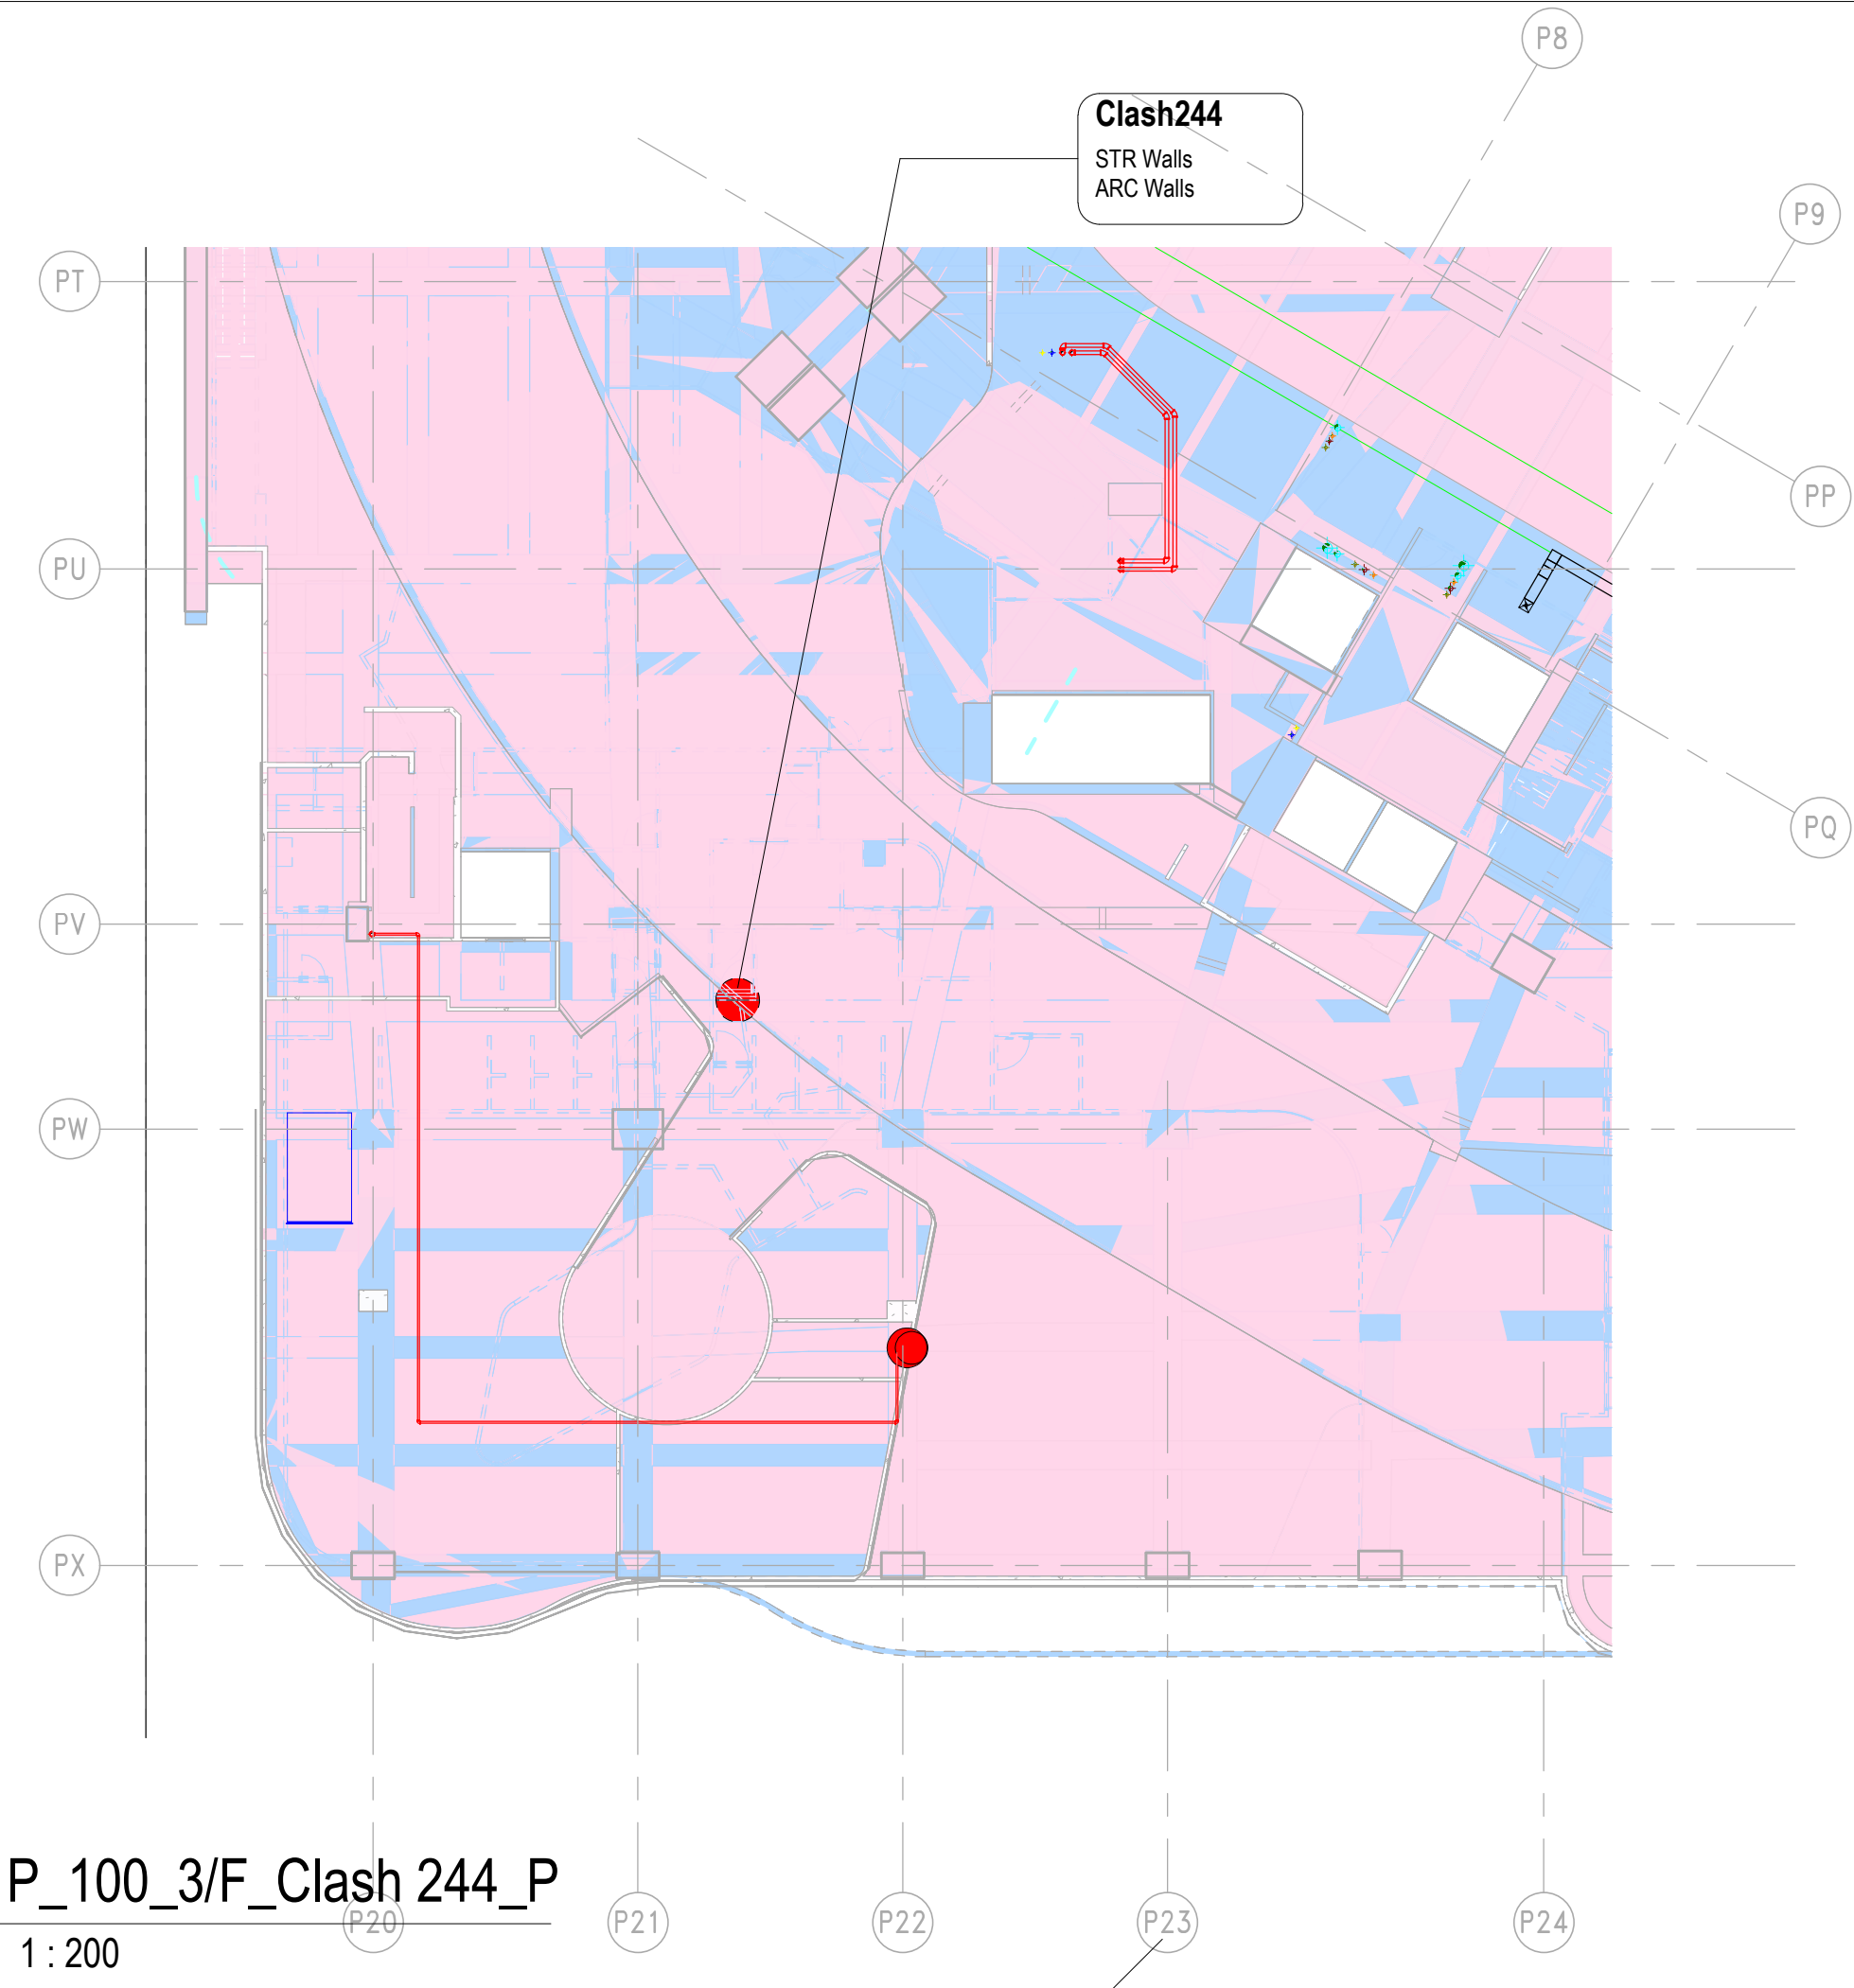

2 P_100_3/F_Clash 244_P
1 : 200

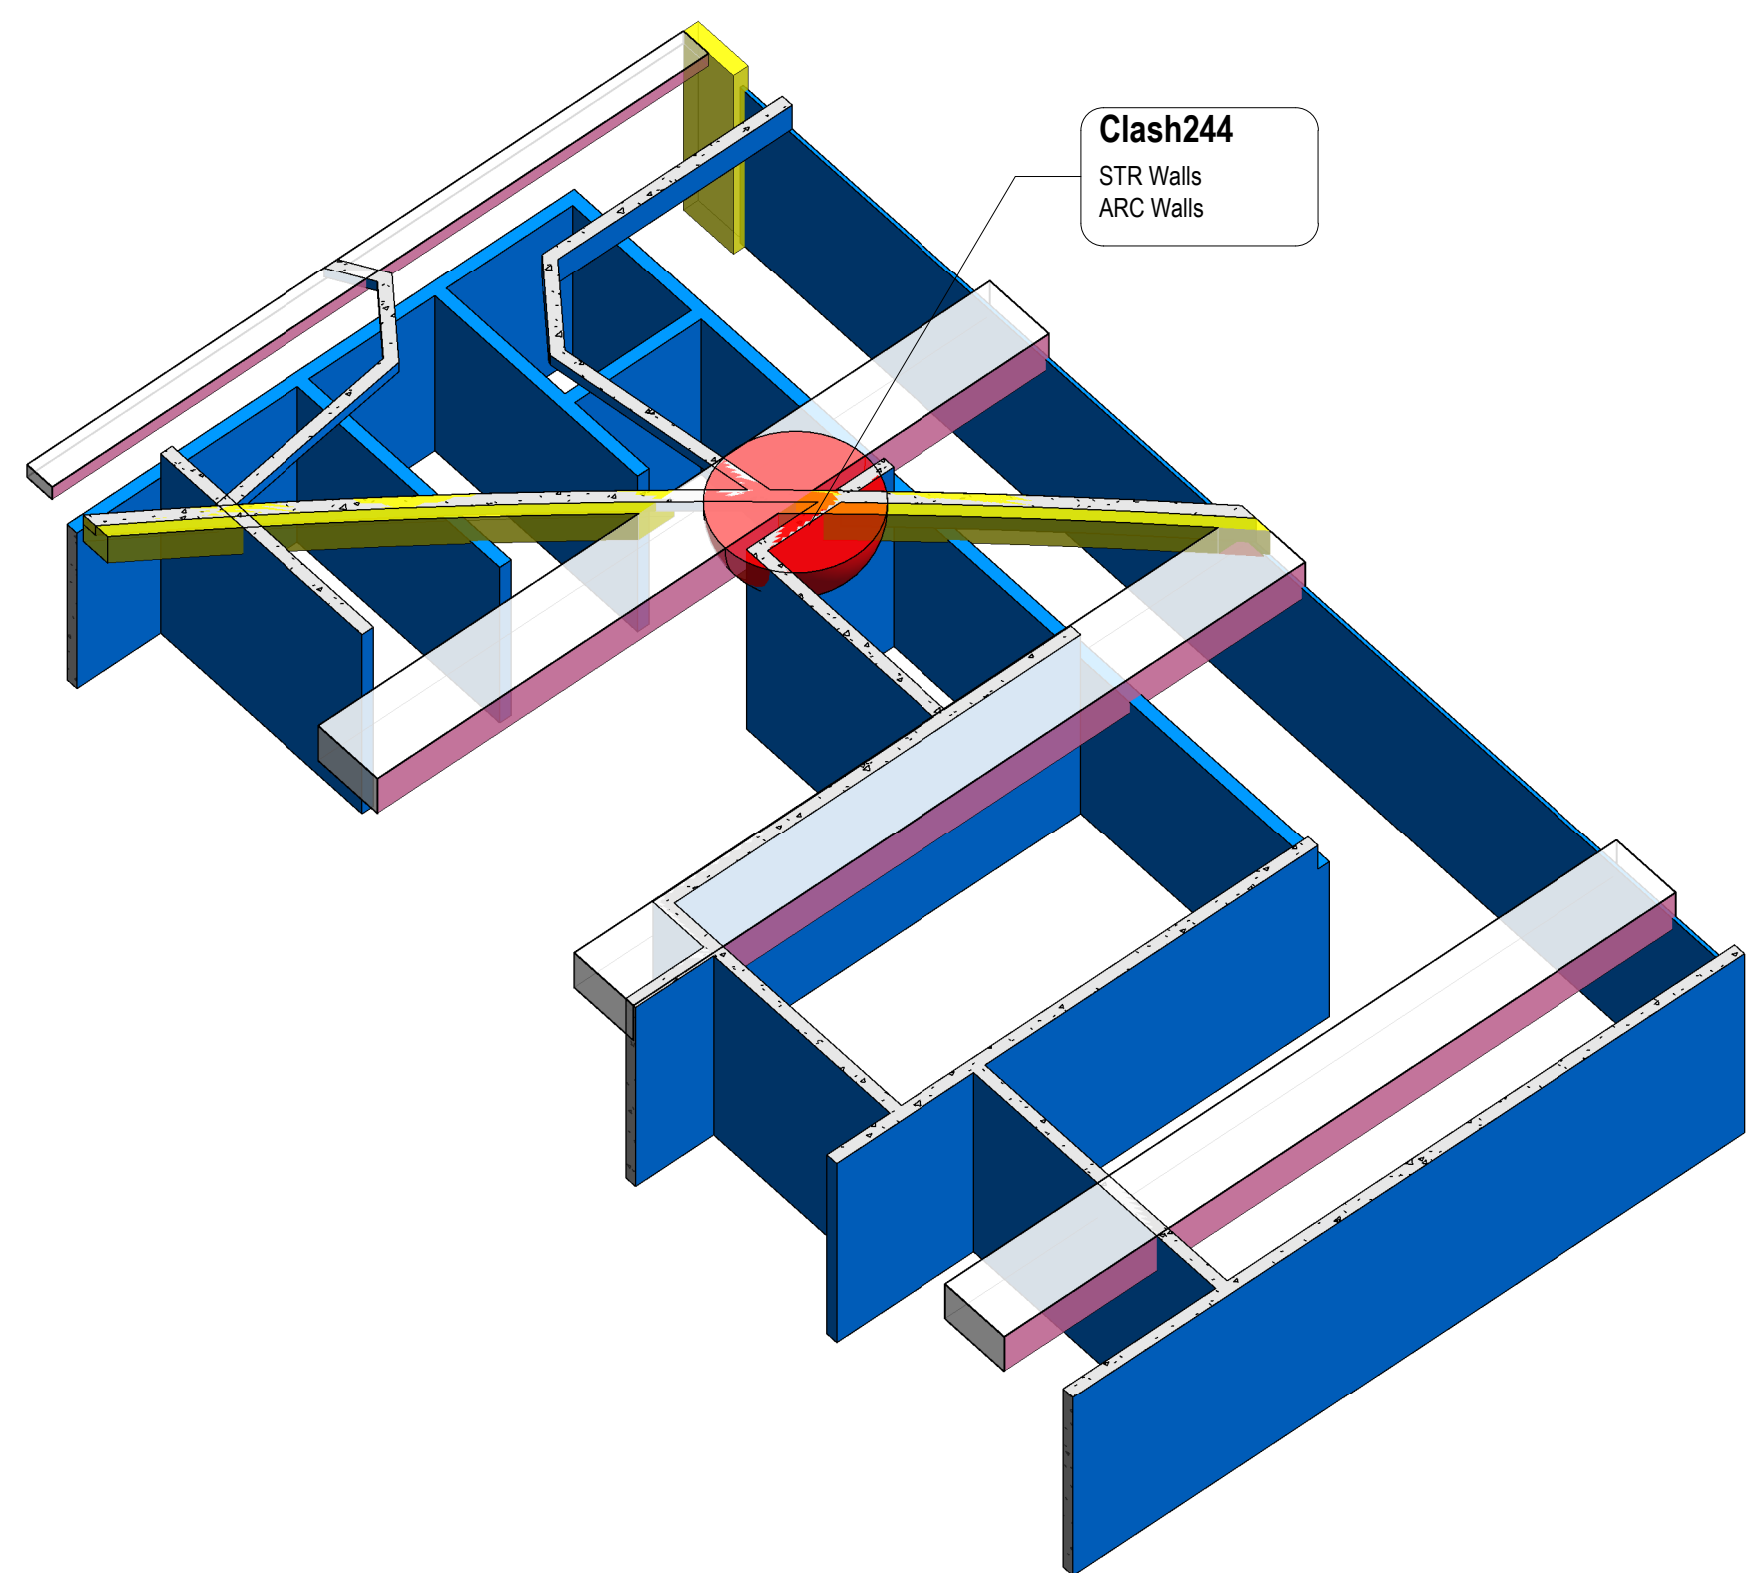

1 S-Col & Wall_3F_Clash244

BCM18 - STR vs ARC											
Test Name	Clash Name	Category 1	Category 2	Category Name 1	Category Name 2	Level	Grid	Designer Attention	Issue	Designer Follow Up Action	Action Party to Amend
STR vs ARC	Clash3	STR Walls	ARC Walls	Walls	Walls	L03	PD - PG	Y			
STR vs ARC	Clash34	STR Floors	ARC Walls	Floors	Walls	3/F	P14 - PK	Y			
STR vs ARC	Clash35	STR Floors	ARC Doors	Floors	Doors	3/F	P14 - PK	Y			
STR vs ARC	Clash49	STR Walls	ARC Walls	Walls	Walls	L03	P8 - PD	Y			
STR vs ARC	Clash50	STR Walls	ARC Walls	Walls	Walls	5/F	PA - PS	Y			
STR vs ARC	Clash52	STR Columns	ARC Curtain Panels	Structural Columns	Curtain Panels	3/F	P22 - PX	Y			
STR vs ARC	Clash70	STR Columns	ARC Walls	Structural Columns	Walls	3/F	P22 - PX	Y			
STR vs ARC	Clash75	STR Columns	ARC Curtain Panels	Structural Columns	Curtain Panels	5/F	P22 - PU	Y			
STR vs ARC	Clash150	STR Walls	ARC Curtain Wall Mullions	Walls	Curtain Wall Mullions	5/F +53.00	T6.X - T6.2	Y			
STR vs ARC	Clash168	STR Framing	ARC Curtain Wall Mullions	Structural Framing	Curtain Wall Mullions	L03(45.120)	PQ - PW	Y			
STR vs ARC	Clash244	STR Walls	ARC Walls	Walls	Walls	L03(44.630)	P21 - PV	Y			
STR vs ARC	Clash250	STR Floors	ARC Curtain Panels	Floors	Curtain Panels	5/F +53.00	T6.G - T6.Y	Y			
STR vs ARC	Clash255	STR Framing	ARC Doors	Structural Framing	Doors	L03(45.300)	PQ - PW	Y			
STR vs ARC	Clash256	STR Framing	ARC Curtain Panels	Structural Framing	Curtain Panels	L03(45.300)	PQ - PW	Y			
STR vs ARC	Clash257	STR Framing	ARC Curtain Panels	Structural Framing	Curtain Panels	L03(45.300)	PQ - PW	Y			
STR vs ARC	Clash258	STR Walls	ARC Walls	Walls	Walls	3/F	T1.A - T1.2	Y			
STR vs ARC	Clash283	STR Framing	ARC Curtain Wall Mullions	Structural Framing	Curtain Wall Mullions	L03(45.120)	P12 - PW	Y			
STR vs ARC	Clash290	STR Framing	ARC Curtain Wall Mullions	Structural Framing	Curtain Wall Mullions	L03(45.120)	P12 - PW	Y			
STR vs ARC: 18											
Grand total: 18											

B.D.REFERENCE

F.S.D.REFERENCE

W.W.O.REFERENCE

DO NOT SCALE DRAWINGS. ALL DIMENSIONS SHALL BE VERIFIED ON SITE.
© ADVANCED CONSTRUCTION INFORMATION DEVELOPMENT LIMITED (A.C.I.D.) 2014
COPYRIGHT IN RESPECT OF THIS DRAWING / DOCUMENT IS OWNED BY THE A.C.I.D.
NO REPRODUCTION OF THE DRAWING / DOCUMENT OR ANY PART BY WHATEVER MEANS IS PERMITTED WITHOUT THE PRIOR WRITTEN CONSENT OF THE A.C.I.D.

NOTE

NO

DESCRIPTION

DATE

DWN

NAME AND DESIGNATION

INITIAL

DATE

APPROVED

Approver

CHECKED

Checker

DESIGNED

Designer

DRAWN

Author

PROJECT

DRAWING TITLE

Clash244

3/F

STR Wall vs ARC Wall

BCM18

PROJECT NUMBER


SCALE

DRAWING NO.


REV



3 P_100_5/F_Clash9
1 : 700

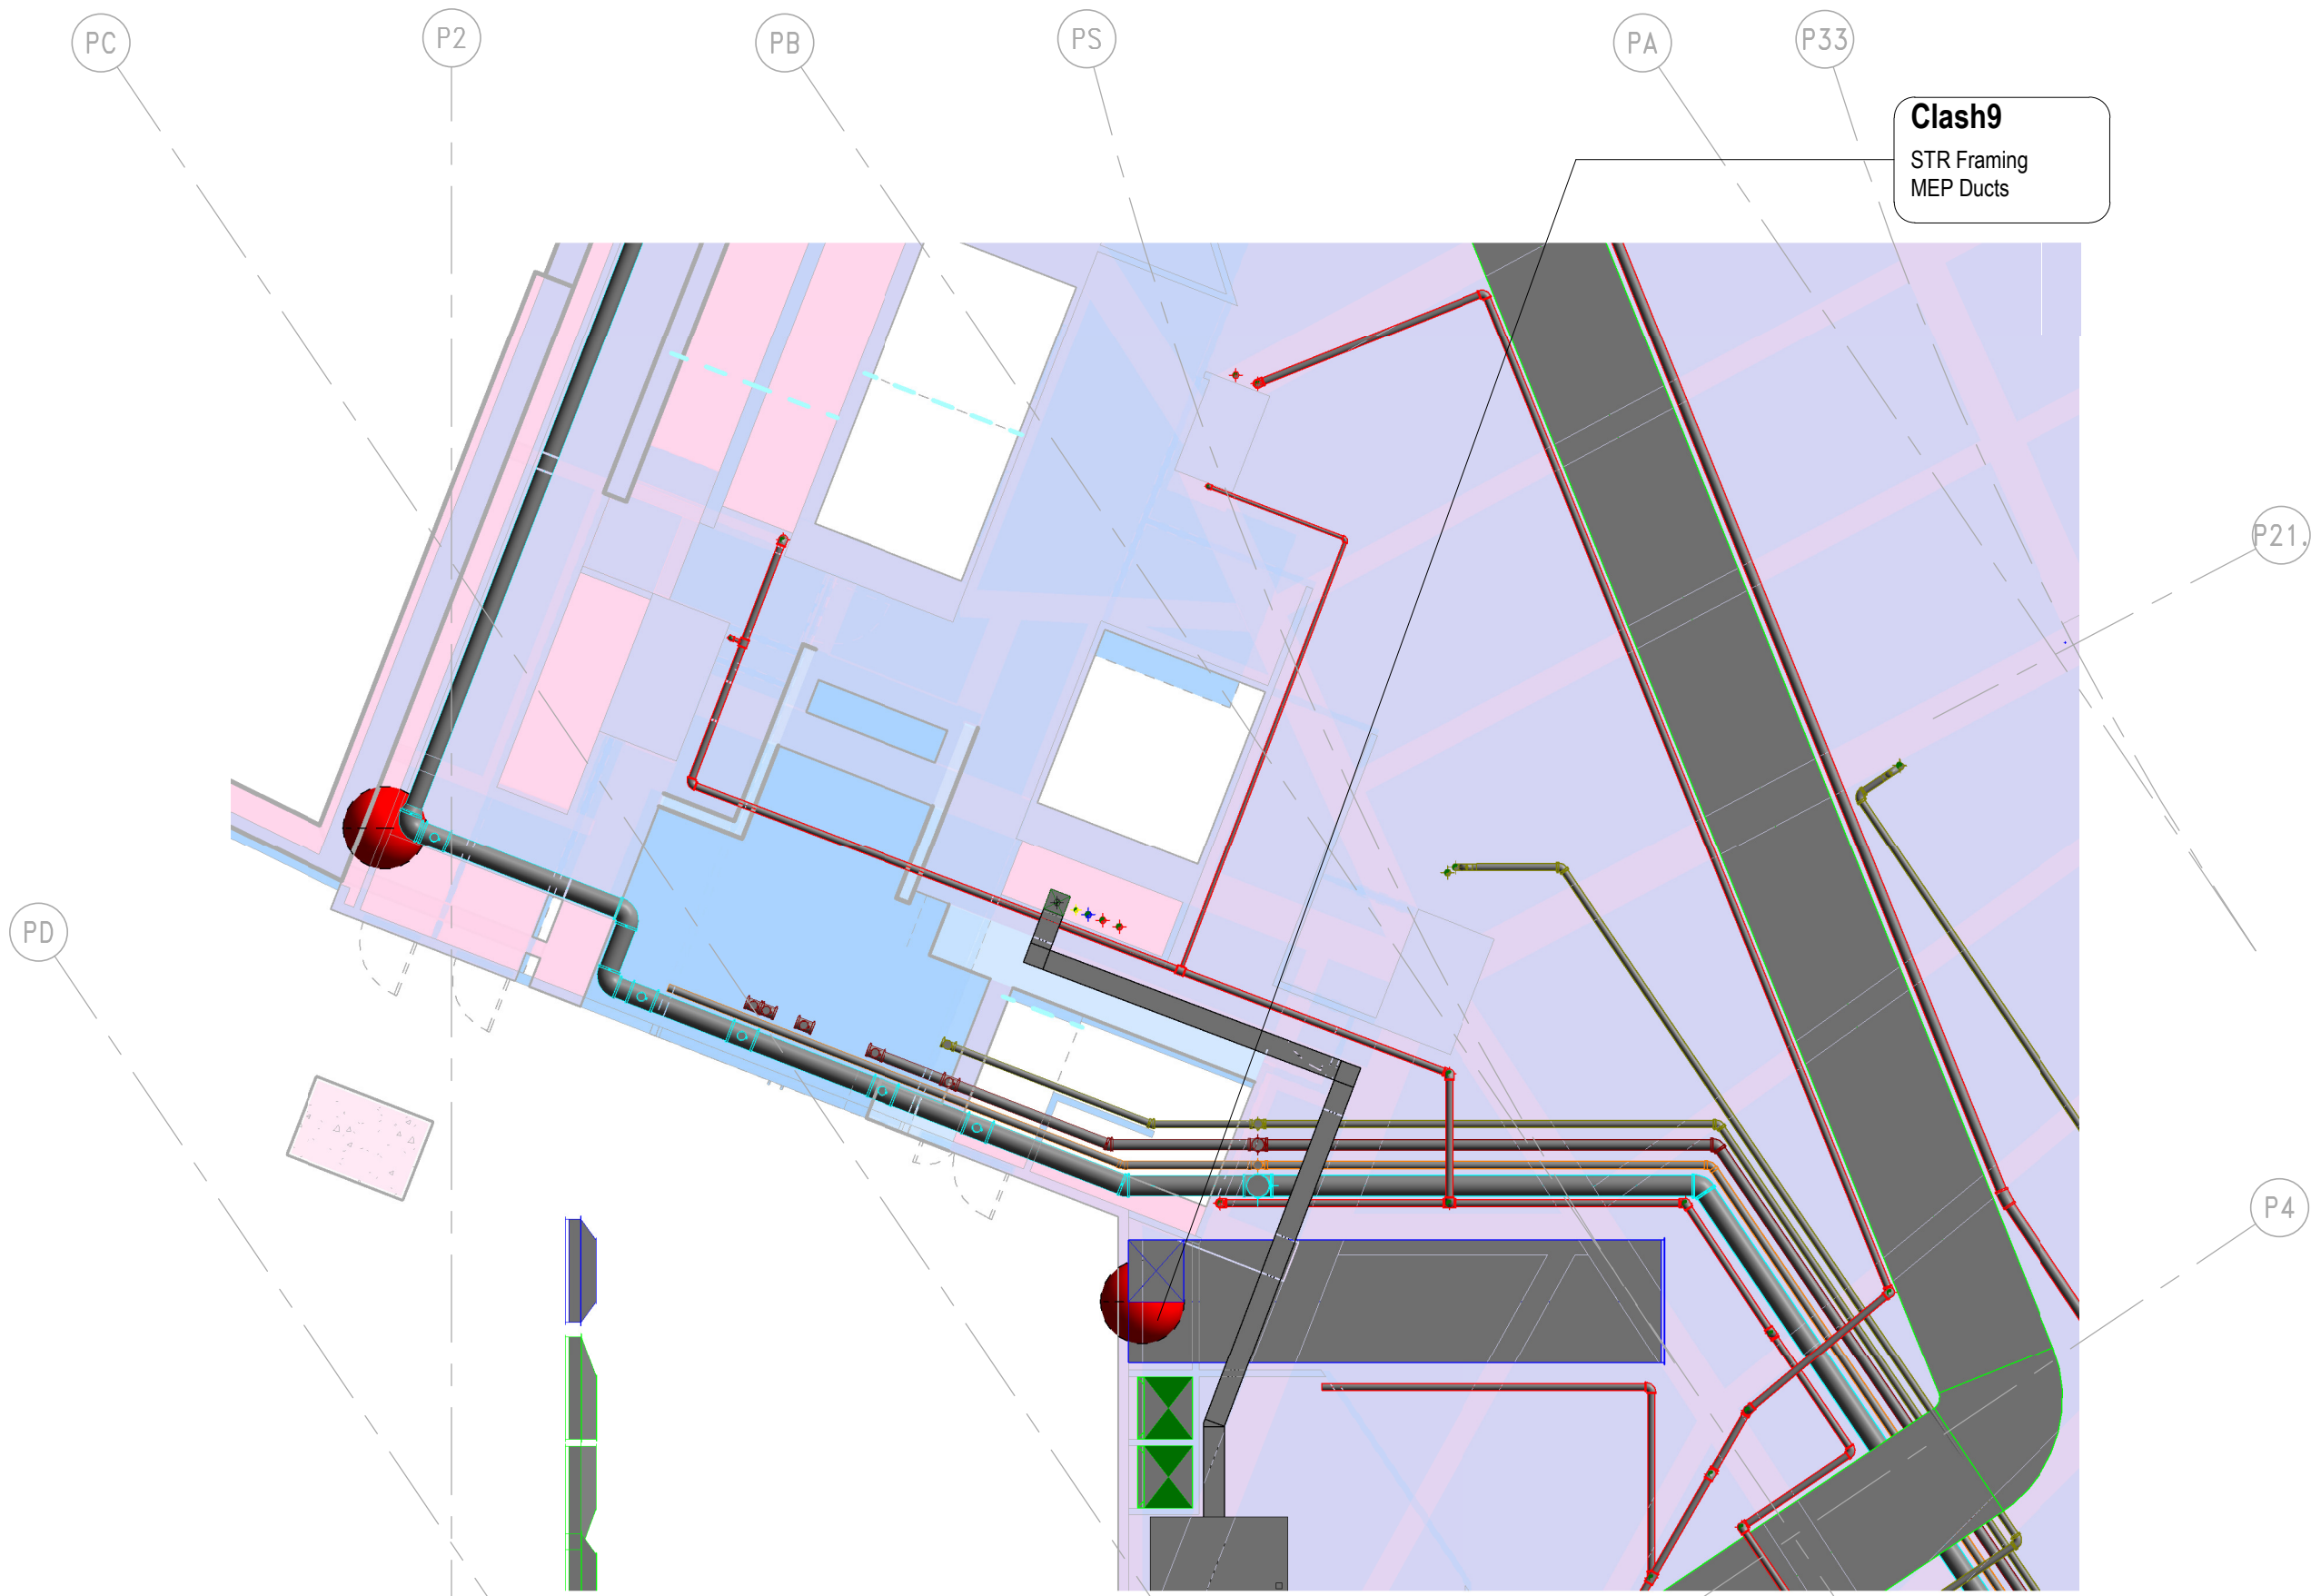

2 P_100_5/F_Clash9_P
1 : 100

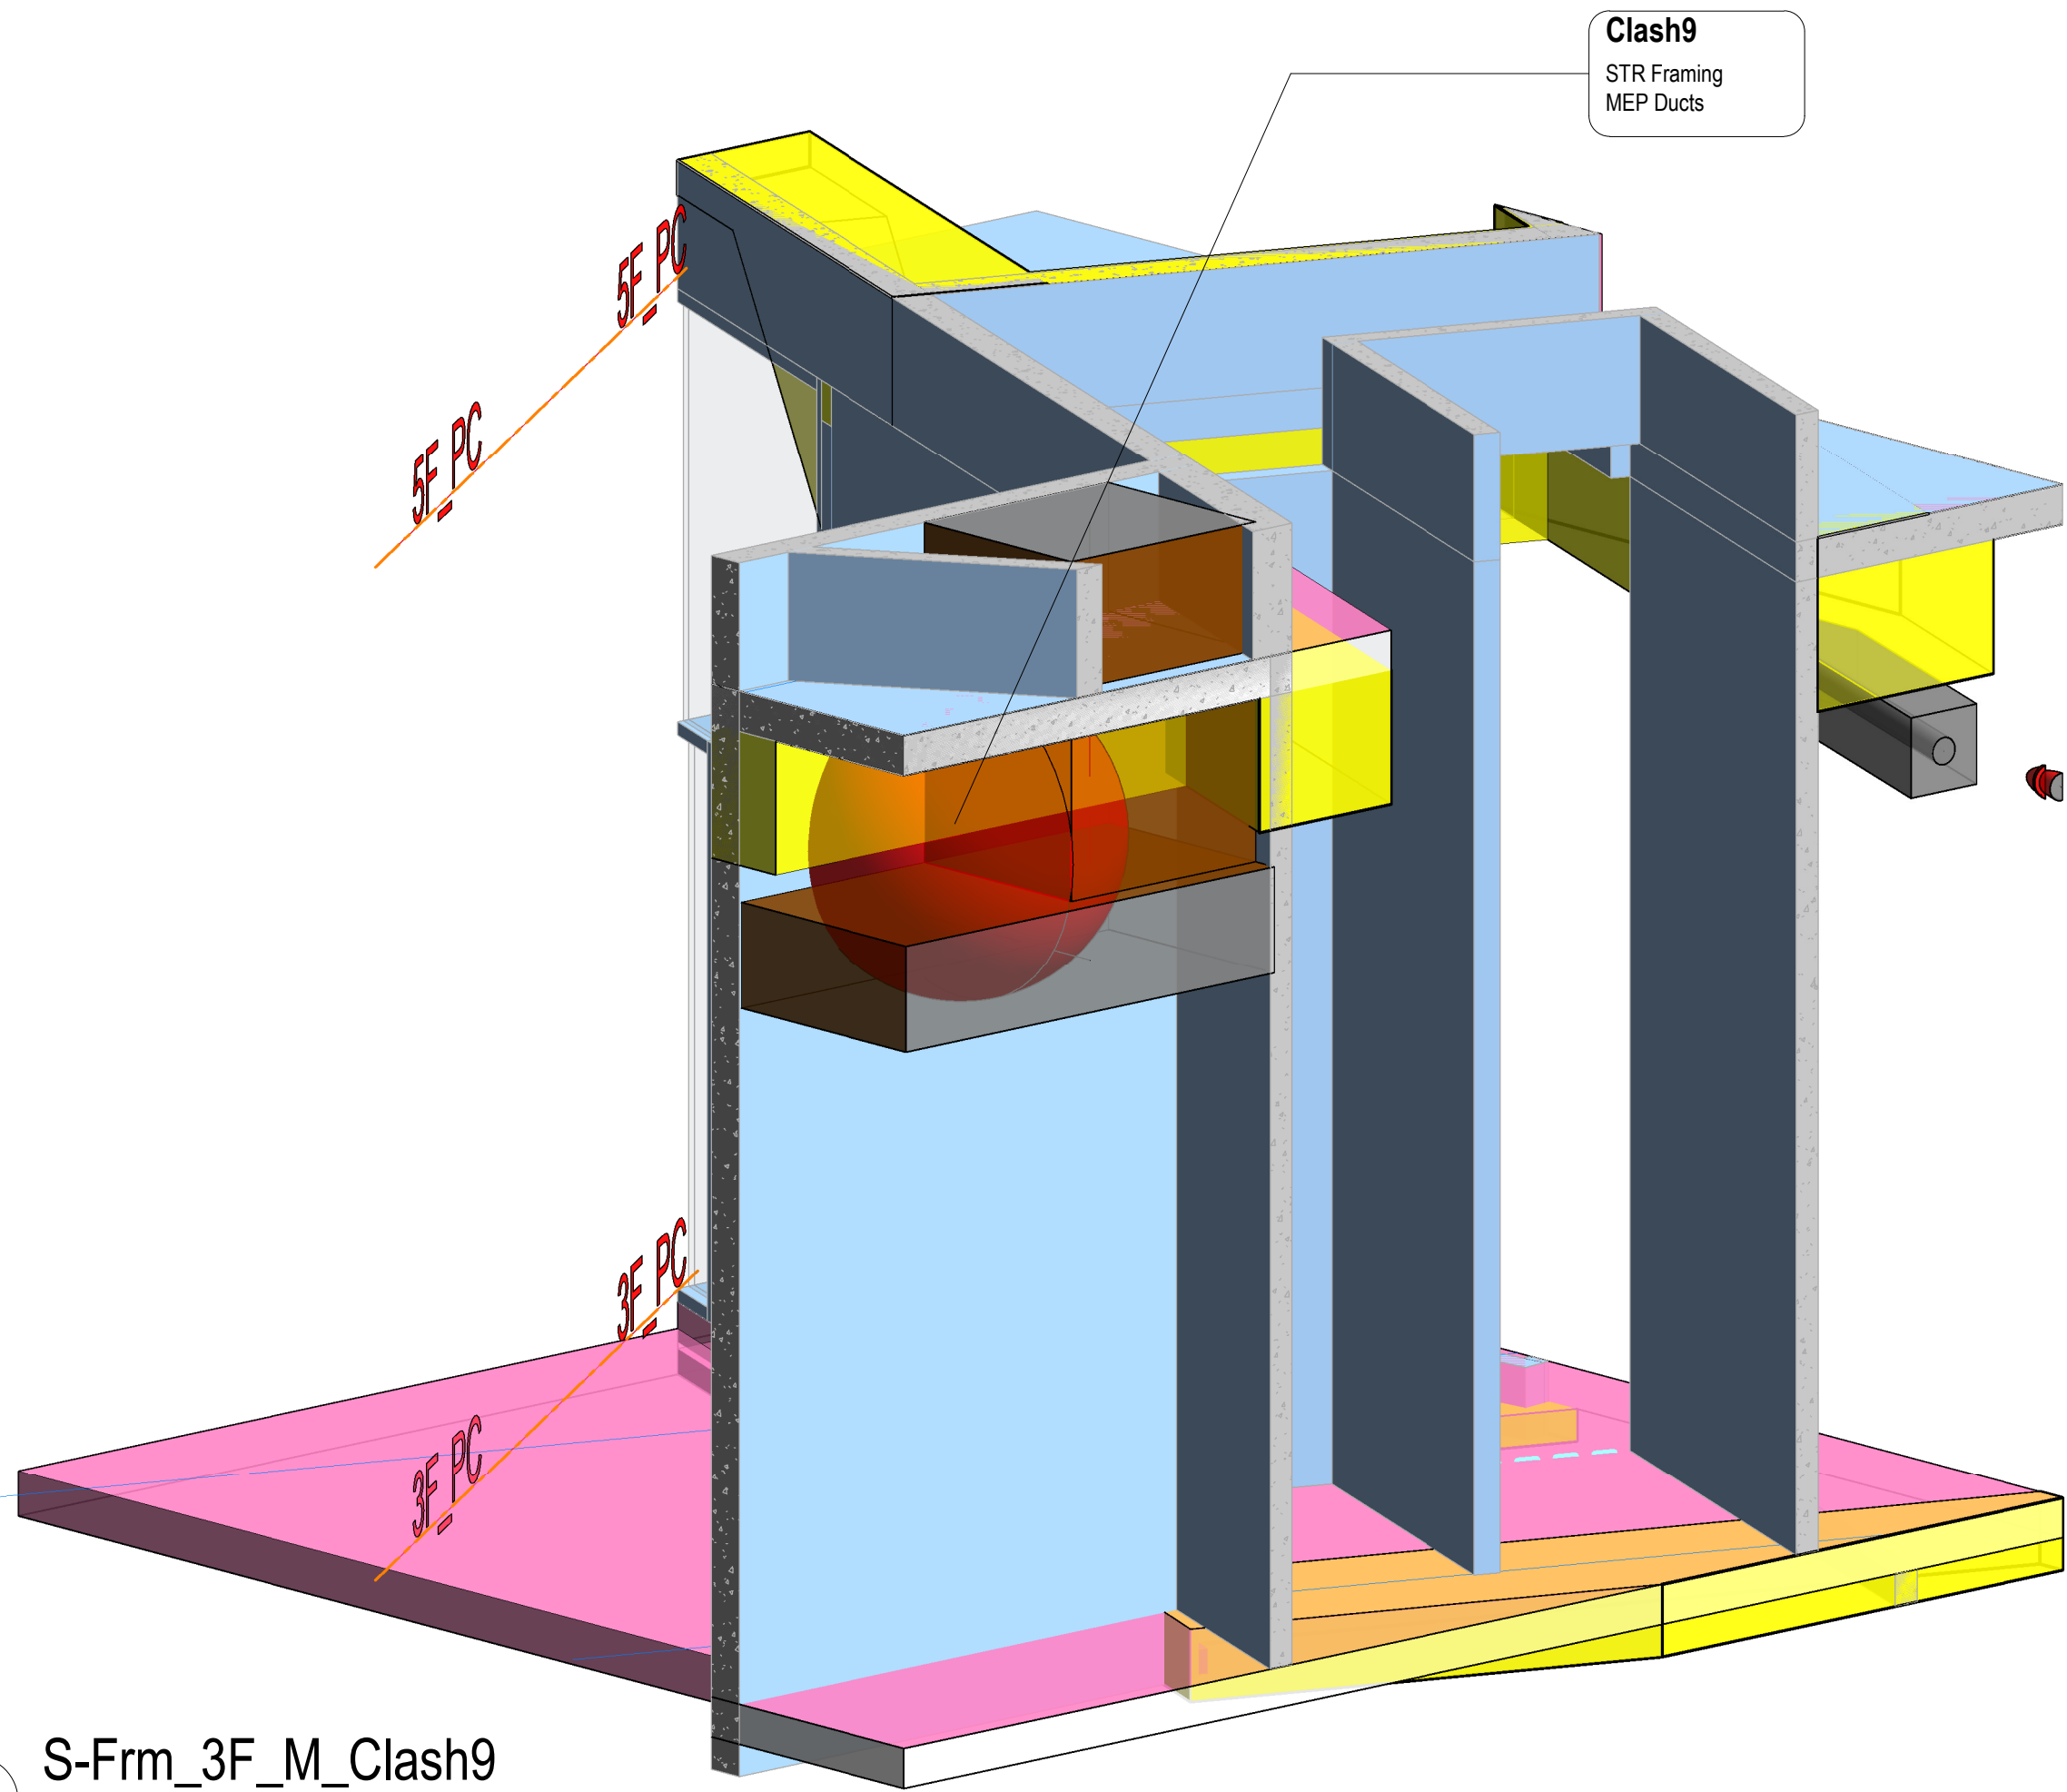

1 S-Frm_3F_M_Clash9

BCM18 - STR vs MEP											
Test Name	Clash Name	Category 1	Category 2	Category Name 1	Category Name 2	Level	Grid	Designer Attention	Issue	Designer Follow Up Action	Action Party to Amend
STR vs MEP	Clash2	STR Framing	MEP Ducts	Structural Framing	Ducts	5/F +53.00	T2.F - T2.3	Y			
STR vs MEP	Clash3	STR Framing	MEP Ducts	Structural Framing	Ducts	L03(45.300)	PC - PF	Y			
STR vs MEP	Clash4	STR Framing	MEP Ducts	Structural Framing	Ducts	L05	P12 - PN	Y			
STR vs MEP	Clash5	STR Framing	MEP Ducts	Structural Framing	Ducts	5/F	P7 - PP	Y			
STR vs MEP	Clash6	STR Framing	MEP Ducts	Structural Framing	Duct Fittings	L05	P17 - P33	Y			
STR vs MEP	Clash7	STR Framing	MEP Ducts	Structural Framing	Ducts	5/F	T1.E - T1.1	Y			
STR vs MEP	Clash9	STR Framing	MEP Ducts	Structural Framing	Ducts	5/F	T1.D - T1.3	Y			
STR vs MEP	Clash10	STR Framing	MEP Ducts	Structural Framing	Ducts	L05	PN - PV	Y			
STR vs MEP	Clash14	STR Floors	MEP Ducts	Floors	Ducts	5/F	P7 - PP	Y			
STR vs MEP	Clash55	STR Framing	MEP Ducts	Structural Framing	Ducts	L05	P2 - PG	Y			
STR vs MEP	Clash100	STR Framing	MEP Ducts	Structural Framing	Duct Fittings	5/F	P7 - PP	Y			
STR vs MEP	Clash111	STR Framing	MEP Ducts	Structural Framing	Ducts	L05	P12 - PV	Y			
STR vs MEP	Clash159	STR Framing	MEP Ducts	Structural Framing	Duct Fittings	L05	PP - PV	Y			
STR vs MEP	Clash196	STR Columns	MEP Pipes	Structural Columns	Pipes	L05	PQ - PV	Y			
STR vs MEP	Clash204	STR Columns	MEP Pipes	Structural Columns	Pipes	L05	PQ - PV	Y			
STR vs MEP	Clash209	STR Framing	MEP Ducts	Structural Framing	Ducts	5/F	PD - PG	Y			

STR vs MEP: 16
Grand total: 16

B.D.REFERENCE
F.S.D.REFERENCE
W.W.O.REFERENCE
DO NOT SCALE DRAWINGS. ALL DIMENSIONS SHALL BE VERIFIED ON SITE.
© ADVANCED CONSTRUCTION INFORMATION DEVELOPMENT LIMITED (A.C.I.D.) 2014
COPYRIGHT IN RESPECT OF THIS DRAWING / DOCUMENT IS OWNED BY THE A.C.I.D.
NO REPRODUCTION OF THE DRAWING / DOCUMENT OR ANY PART BY WHATEVER MEANS IS PERMITTED WITHOUT THE PRIOR WRITTEN CONSENT OF THE A.C.I.D.
NOTE


NO	DESCRIPTION	DATE	DWN
	NAME AND DESIGNATION	INITIAL	DATE
APPROVED	Approver		
CHECKED	Checker		
DESIGNED	Designer		
DRAWN	Author		

DRAWING TITLE
Clash9
3/F
STR Framing vs MEP Ducts
BCM18


PROJECT NUMBER	
SCALE	
DRAWING NO.	REV



3 P_100_5/F_Clash7
1 : 700

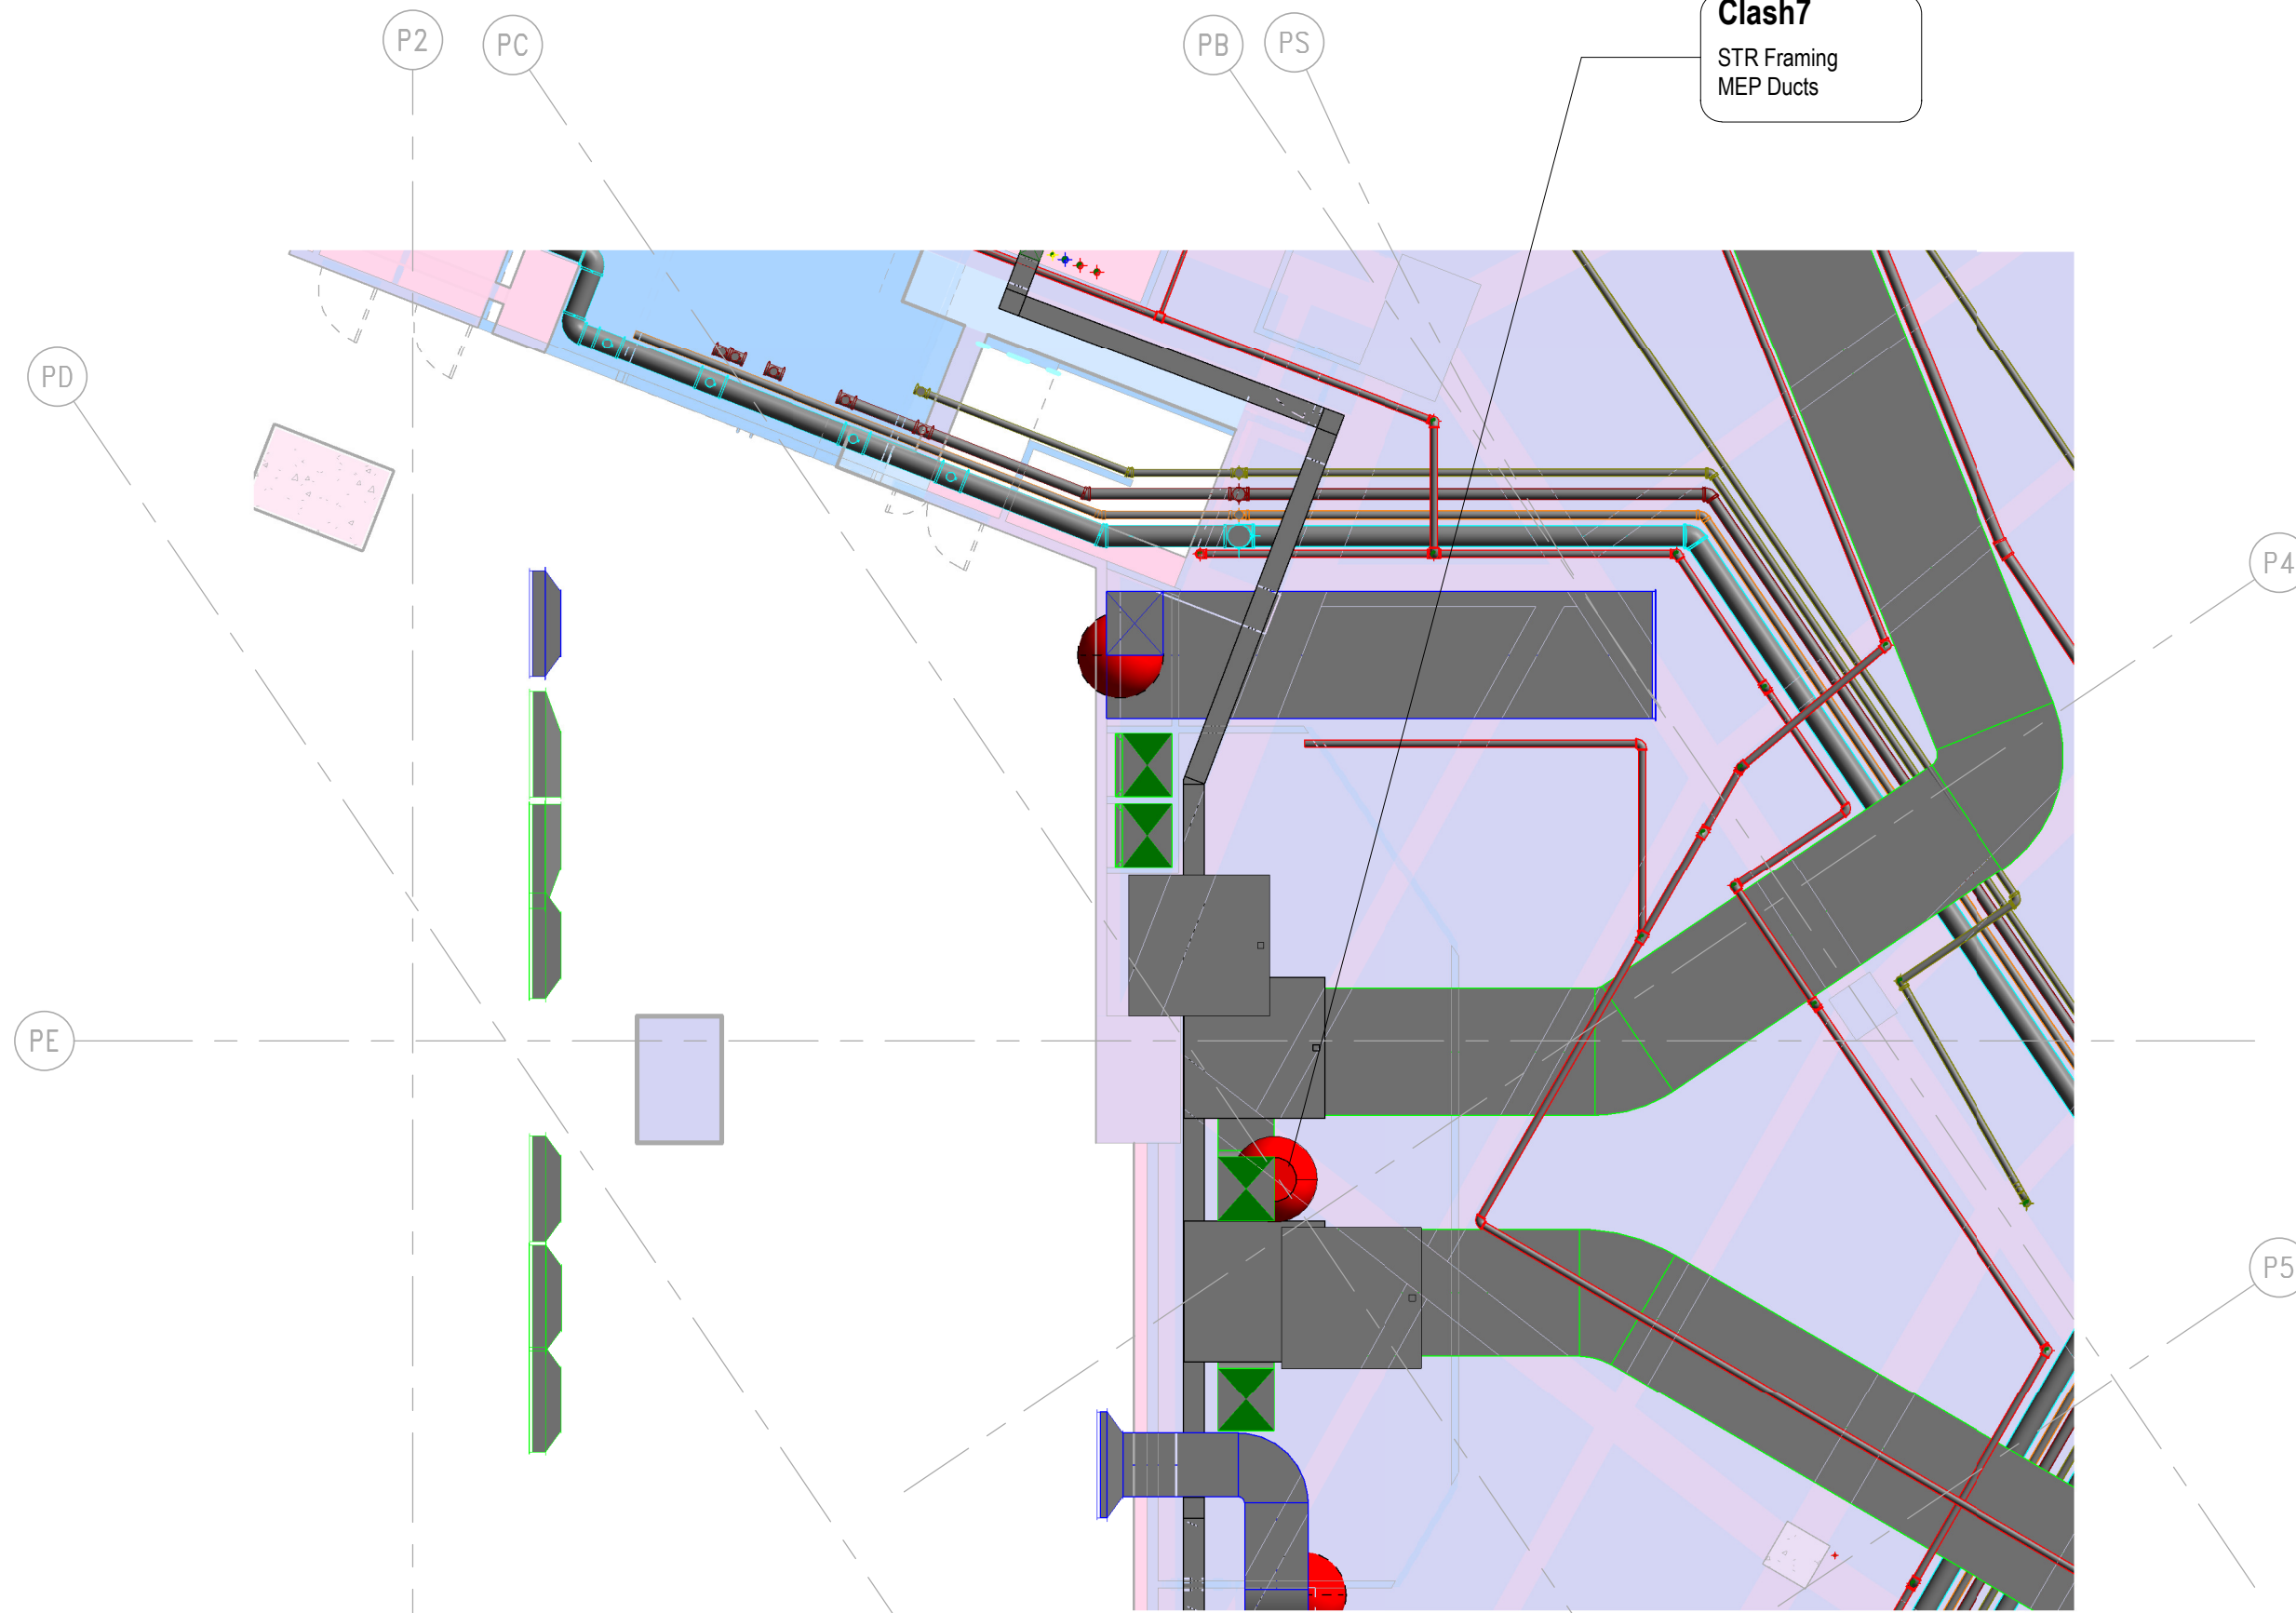

2 P_100_5/F_Clash7_P
1 : 100

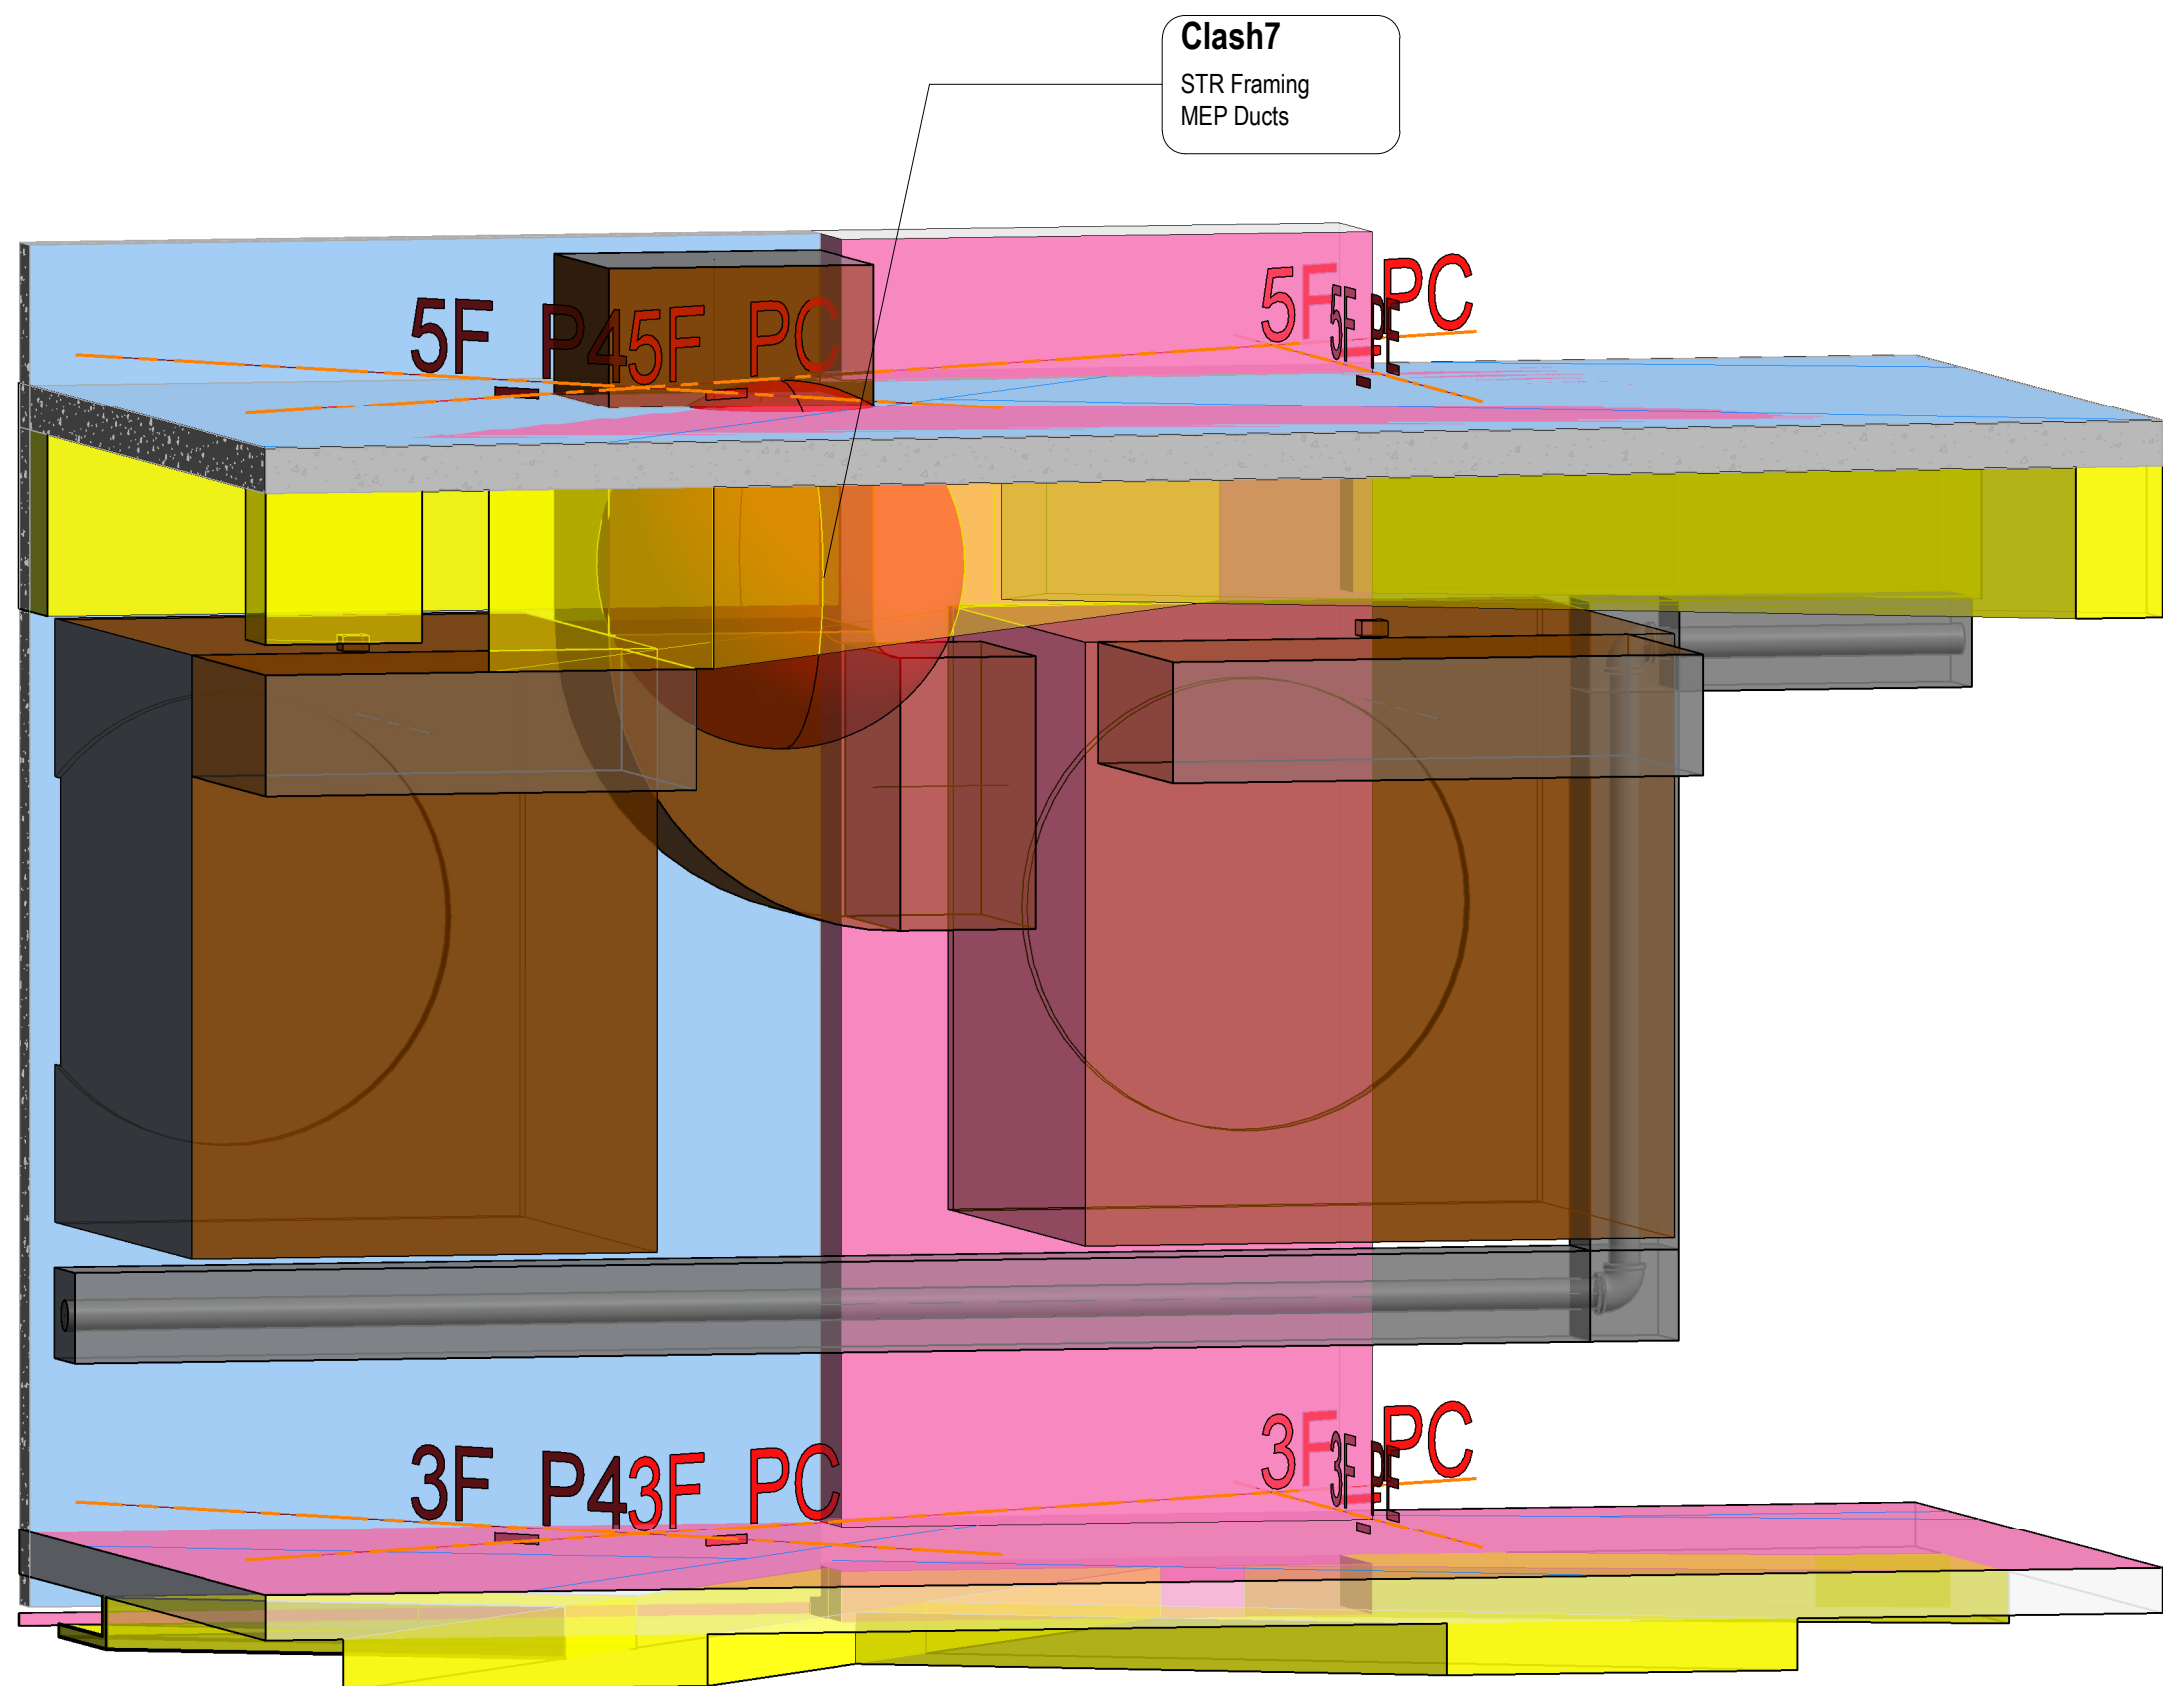

1 S-Frm_3F_M_Clash7

BCM18 - STR vs MEP											
Test Name	Clash Name	Category 1	Category 2	Category Name 1	Category Name 2	Level	Grid	Designer Attention	Issue	Designer Follow Up Action	Action Party to Amend
STR vs MEP	Clash2	STR Framing	MEP Ducts	Structural Framing	Ducts	5/F +53.00	T2.F - T2.3	Y			
STR vs MEP	Clash3	STR Framing	MEP Ducts	Structural Framing	Ducts	L03(45.300)	PC - PF	Y			
STR vs MEP	Clash4	STR Framing	MEP Ducts	Structural Framing	Ducts	L05	P12 - PN	Y			
STR vs MEP	Clash5	STR Framing	MEP Ducts	Structural Framing	Ducts	5/F	P7 - PP	Y			
STR vs MEP	Clash6	STR Framing	MEP Ducts	Structural Framing	Duct Fittings	L05	P17 - P33	Y			
STR vs MEP	Clash7	STR Framing	MEP Ducts	Structural Framing	Ducts	5/F	T1.E - T1.1	Y			
STR vs MEP	Clash9	STR Framing	MEP Ducts	Structural Framing	Ducts	5/F	T1.D - T1.3	Y			
STR vs MEP	Clash10	STR Framing	MEP Ducts	Structural Framing	Ducts	L05	PN - PV	Y			
STR vs MEP	Clash14	STR Floors	MEP Ducts	Floors	Ducts	5/F	P7 - PP	Y			
STR vs MEP	Clash55	STR Framing	MEP Ducts	Structural Framing	Ducts	L05	P2 - PG	Y			
STR vs MEP	Clash100	STR Framing	MEP Ducts	Structural Framing	Duct Fittings	5/F	P7 - PP	Y			
STR vs MEP	Clash111	STR Framing	MEP Ducts	Structural Framing	Ducts	L05	P12 - PV	Y			
STR vs MEP	Clash159	STR Framing	MEP Ducts	Structural Framing	Duct Fittings	L05	PP - PV	Y			
STR vs MEP	Clash196	STR Columns	MEP Pipes	Structural Columns	Pipes	L05	PQ - PV	Y			
STR vs MEP	Clash204	STR Columns	MEP Pipes	Structural Columns	Pipes	L05	PQ - PV	Y			
STR vs MEP	Clash209	STR Framing	MEP Ducts	Structural Framing	Ducts	5/F	PD - PG	Y			
STR vs MEP: 16											
Grand total: 16											

B.D.REFERENCE

F.S.D.REFERENCE

W.W.O.REFERENCE

DO NOT SCALE DRAWINGS. ALL DIMENSIONS SHALL BE VERIFIED ON SITE.
© ADVANCED CONSTRUCTION INFORMATION DEVELOPMENT LIMITED (A.C.I.D.) 2014
COPYRIGHT IN RESPECT OF THIS DRAWING / DOCUMENT IS OWNED BY THE A.C.I.D.
NO REPRODUCTION OF THE DRAWING / DOCUMENT OR ANY PART BY WHATEVER MEANS IS PERMITTED WITHOUT THE PRIOR WRITTEN CONSENT OF THE A.C.I.D.

NOTE

NO

DESCRIPTION

DATE

DWN

NAME AND DESIGNATION

INITIAL

DATE

APPROVED

Approver

CHECKED

Checker

DESIGNED

Designer

DRAWN

Author

PROJECT

DRAWING TITLE

Clash7

3/F

STR Framing vs MEP Ducts

BCM18

PROJECT NUMBER

SCALE


DRAWING NO.

REV




P_100_5/F_Clash3

1 : 700

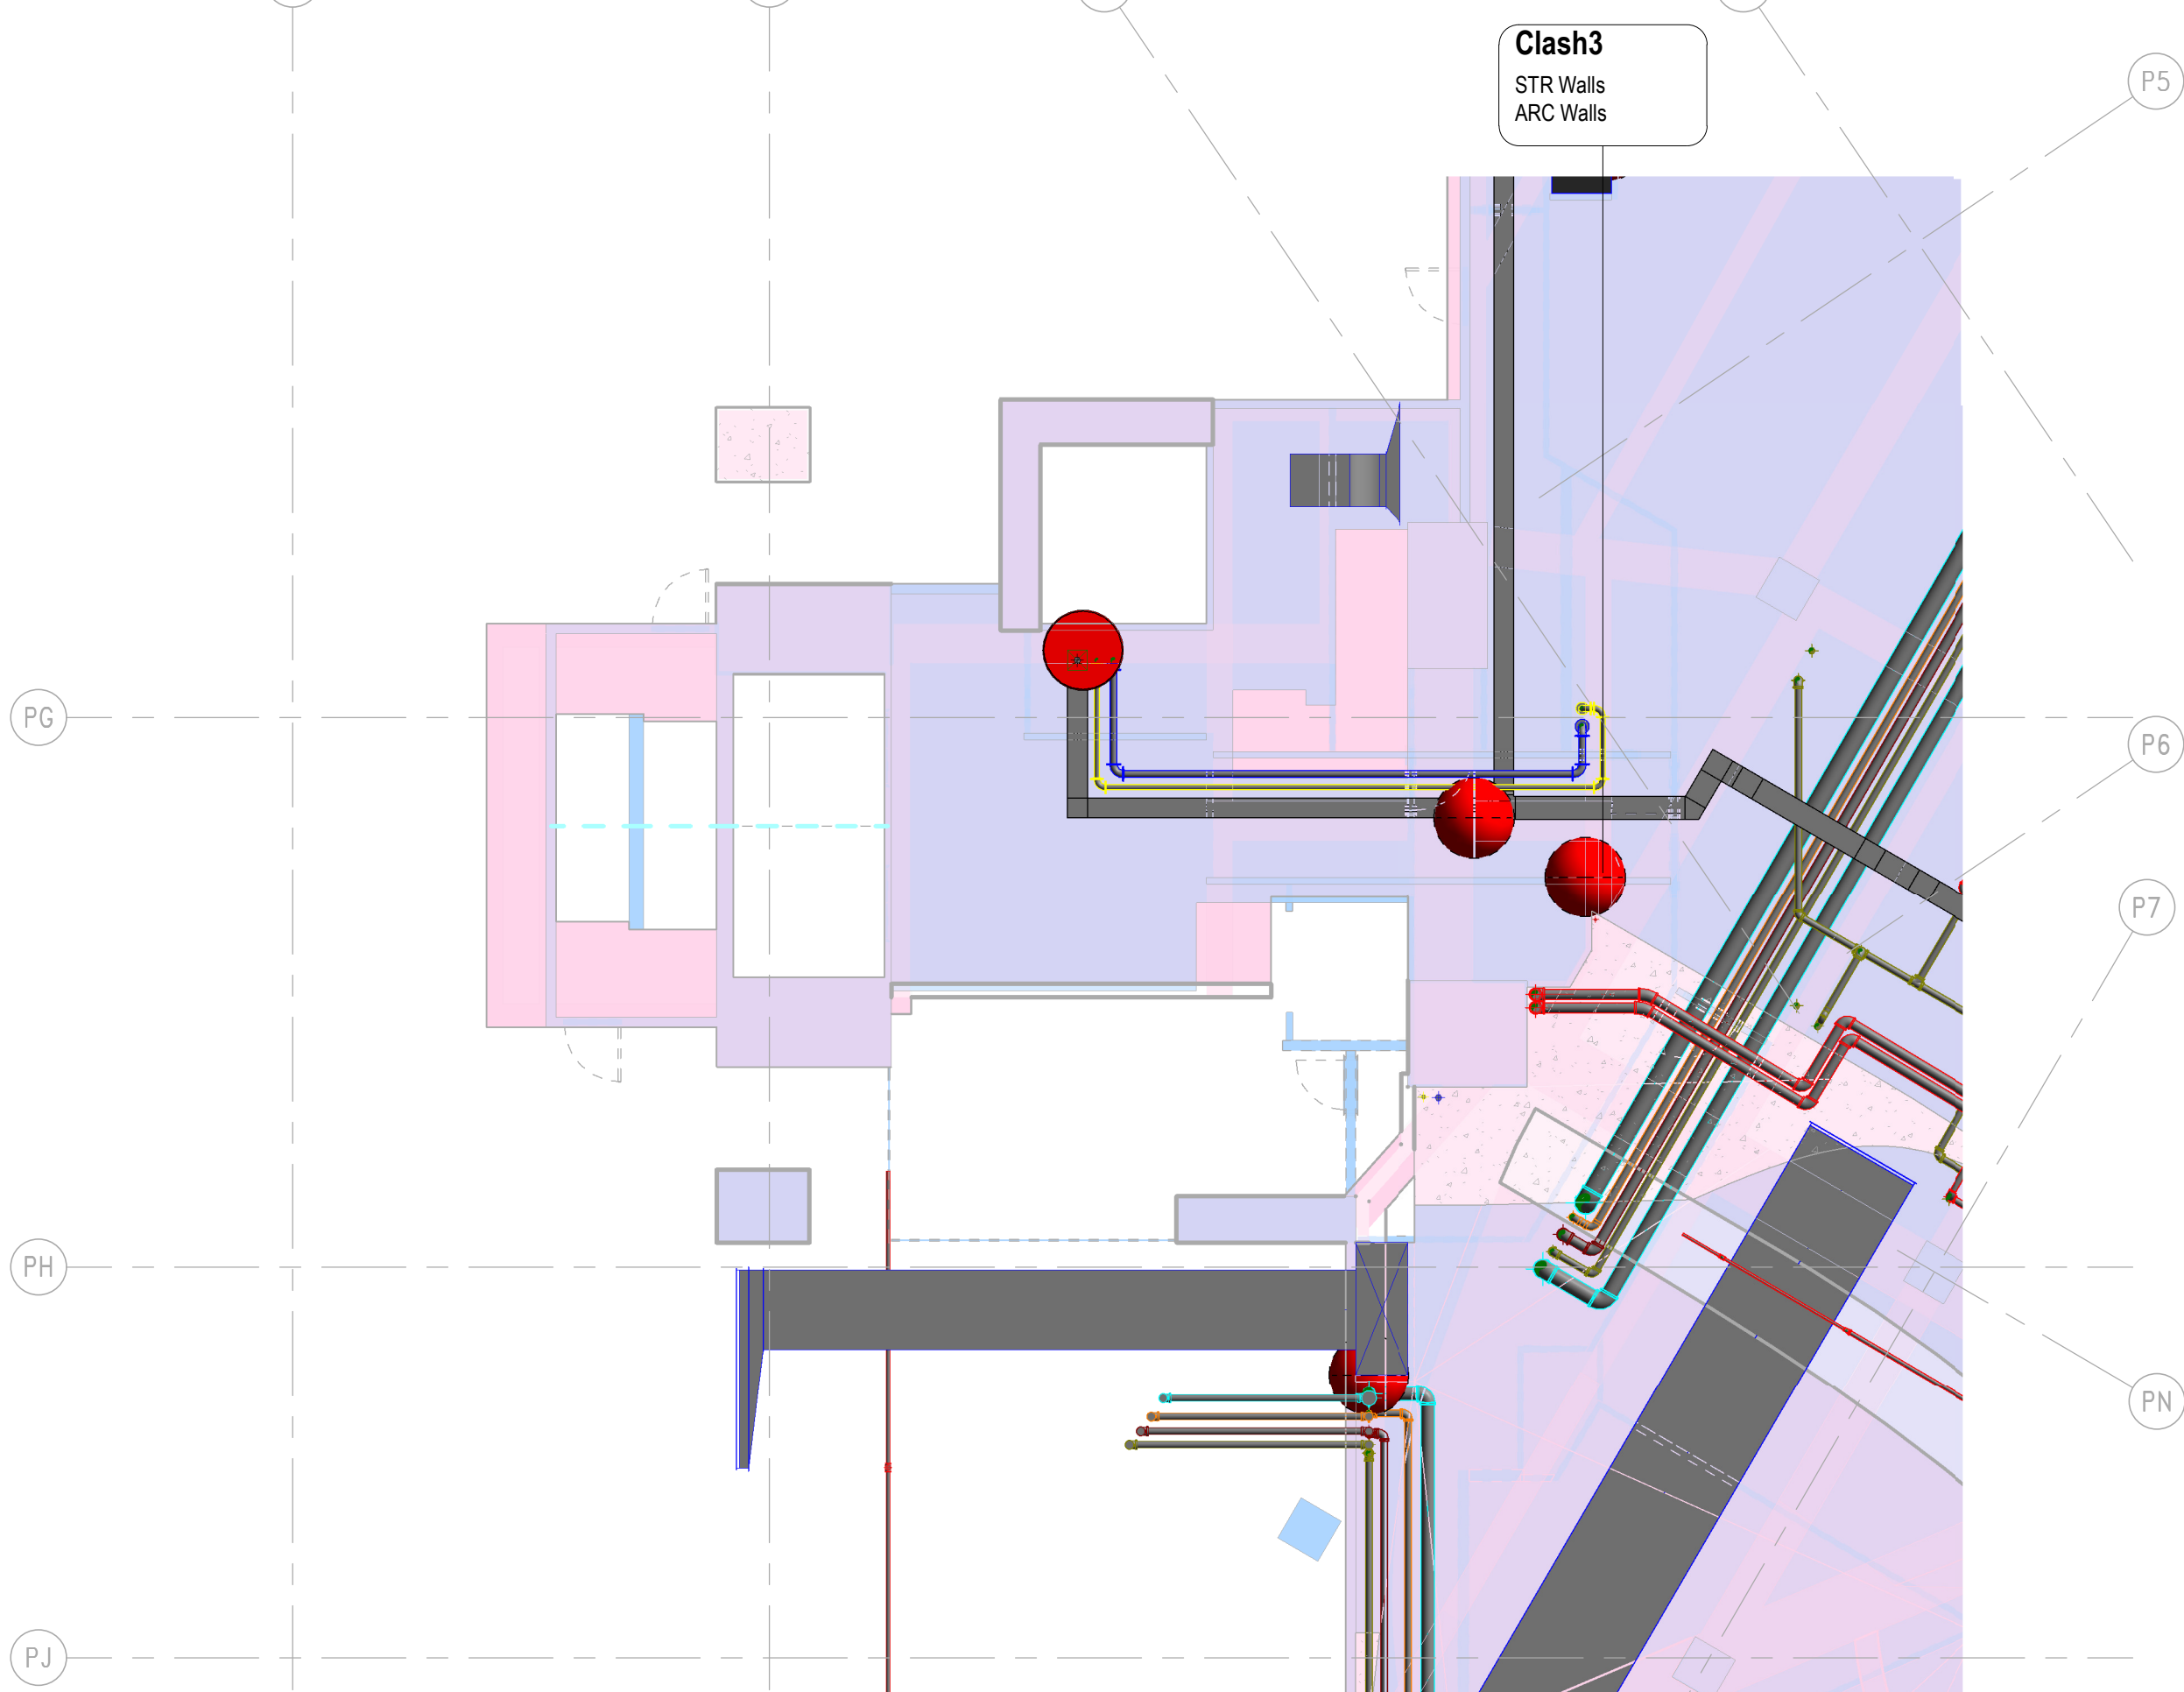

P_100_5/F_Clash3_P

1 : 100

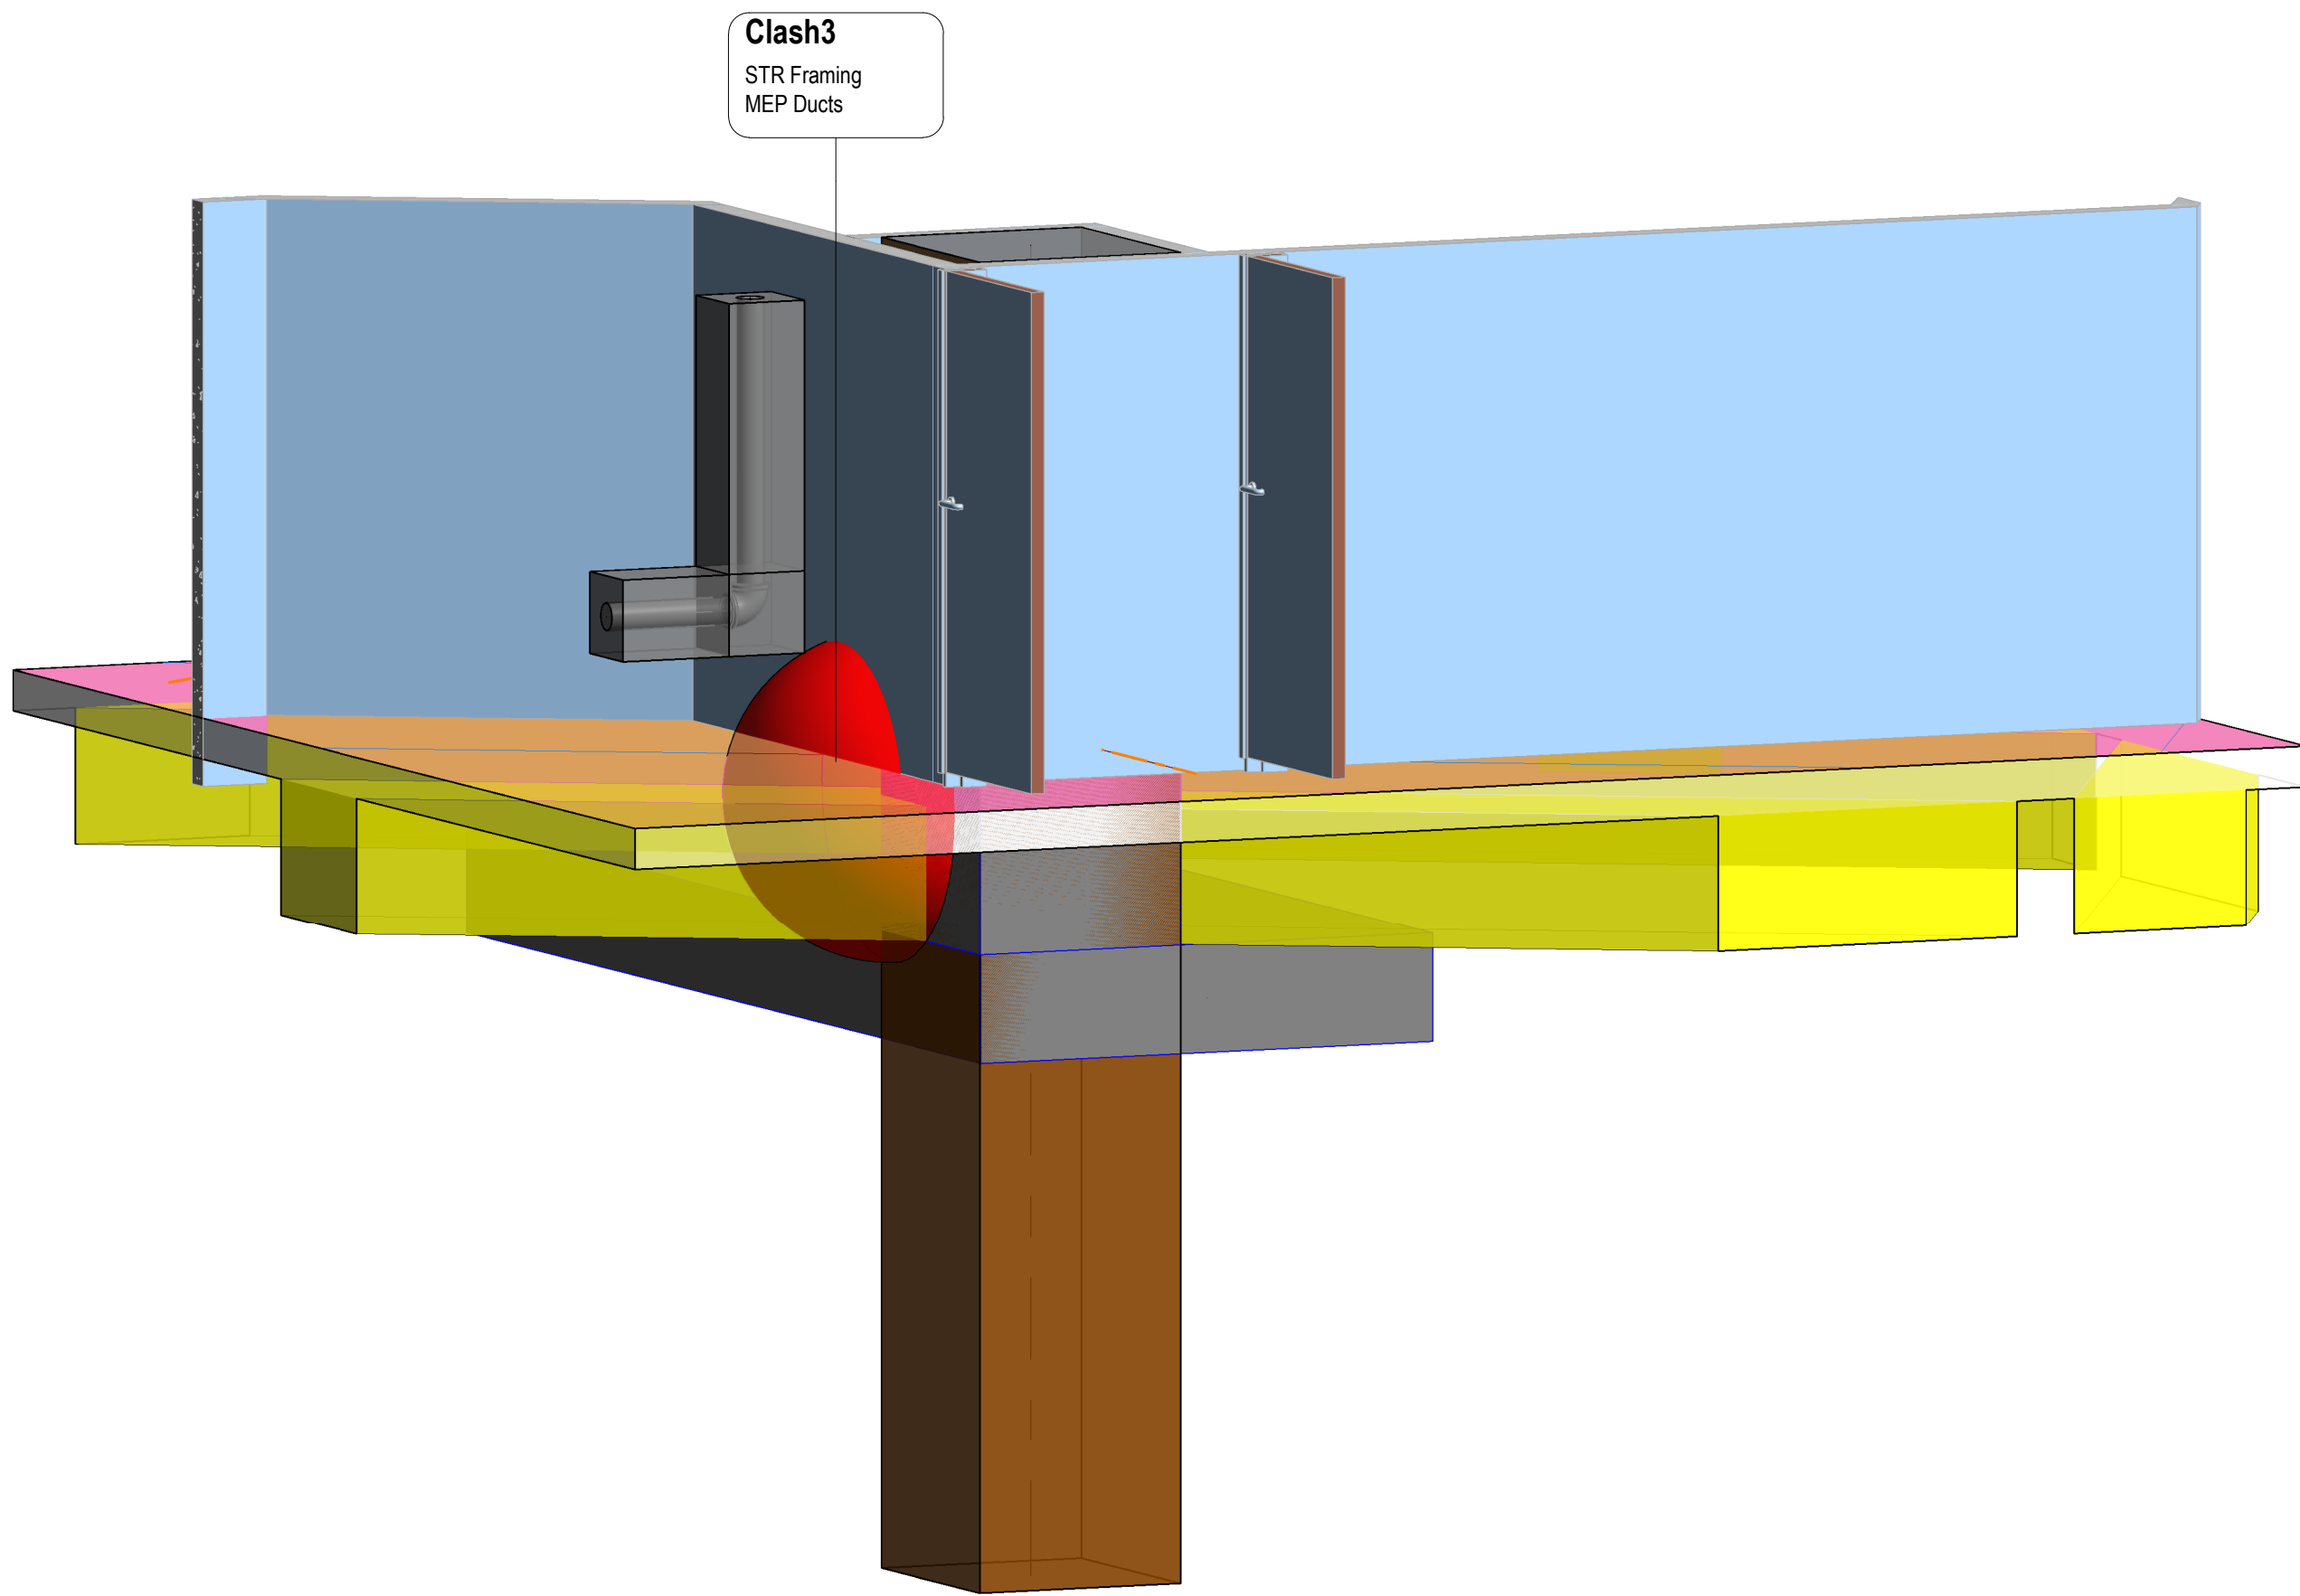

S-Frm_3F_M_Clash3

BCM18 - STR vs MEP											
Test Name	Clash Name	Category 1	Category 2	Category Name 1	Category Name 2	Level	Grid	Designer Attention	Issue	Designer Follow Up Action	Action Party to Amend
STR vs MEP	Clash2	STR Framing	MEP Ducts	Structural Framing	Ducts	5/F +53.00	T2 F - T2.3	Y			
STR vs MEP	Clash3	STR Framing	MEP Ducts	Structural Framing	Ducts	L03(45.300)	PC - PF	Y			
STR vs MEP	Clash4	STR Framing	MEP Ducts	Structural Framing	Ducts	L05	P12 - PN	Y			
STR vs MEP	Clash5	STR Framing	MEP Ducts	Structural Framing	Ducts	5/F	P7 - PP	Y			
STR vs MEP	Clash6	STR Framing	MEP Ducts	Structural Framing	Duct Fittings	L05	P17 - P33	Y			
STR vs MEP	Clash7	STR Framing	MEP Ducts	Structural Framing	Ducts	5/F	T1.E - T1.1	Y			
STR vs MEP	Clash9	STR Framing	MEP Ducts	Structural Framing	Ducts	5/F	T1.D - T1.3	Y			
STR vs MEP	Clash10	STR Framing	MEP Ducts	Structural Framing	Ducts	L05	PN - PV	Y			
STR vs MEP	Clash14	STR Floors	MEP Ducts	Floors	Ducts	5/F	P7 - PP	Y			
STR vs MEP	Clash55	STR Framing	MEP Ducts	Structural Framing	Ducts	L05	P2 - PG	Y			
STR vs MEP	Clash100	STR Framing	MEP Ducts	Structural Framing	Duct Fittings	5/F	P7 - PP	Y			
STR vs MEP	Clash111	STR Framing	MEP Ducts	Structural Framing	Ducts	L05	P12 - PV	Y			
STR vs MEP	Clash159	STR Framing	MEP Ducts	Structural Framing	Duct Fittings	L05	PP - PV	Y			
STR vs MEP	Clash196	STR Columns	MEP Pipes	Structural Columns	Pipes	L05	PQ - PV	Y			
STR vs MEP	Clash204	STR Columns	MEP Pipes	Structural Columns	Pipes	L05	PQ - PV	Y			
STR vs MEP	Clash209	STR Framing	MEP Ducts	Structural Framing	Ducts	5/F	PD - PG	Y			

STR vs MEP: 16
Grand total: 16

B.D.REFERENCE
F.S.D.REFERENCE
W.W.O.REFERENCE

DO NOT SCALE DRAWINGS. ALL DIMENSIONS SHALL BE VERIFIED ON SITE.
© ADVANCED CONSTRUCTION INFORMATION DEVELOPMENT LIMITED (A.C.I.D.) 2014
COPYRIGHT IN RESPECT OF THIS DRAWING / DOCUMENT IS OWNED BY THE A.C.I.D.
NO REPRODUCTION OF THE DRAWING / DOCUMENT OR ANY PART BY WHATEVER
MEANS IS PERMITTED WITHOUT THE PRIOR WRITTEN CONSENT OF THE A.C.I.D.
NOTE

NO	DESCRIPTION	DATE	DWN
	NAME AND DESIGNATION	INITIAL	DATE
APPROVED	Approver		
CHECKED	Checker		
DESIGNED	Designer		
DRAWN	Author		


PROJECT

DRAWING TITLE
Clash3
3/F
STR Framing vs MEP Ducts
BCM18


PROJECT NUMBER		
SCALE		
DRAWING NO.		REV



3 P_100_5/F_Clash55
1 : 700

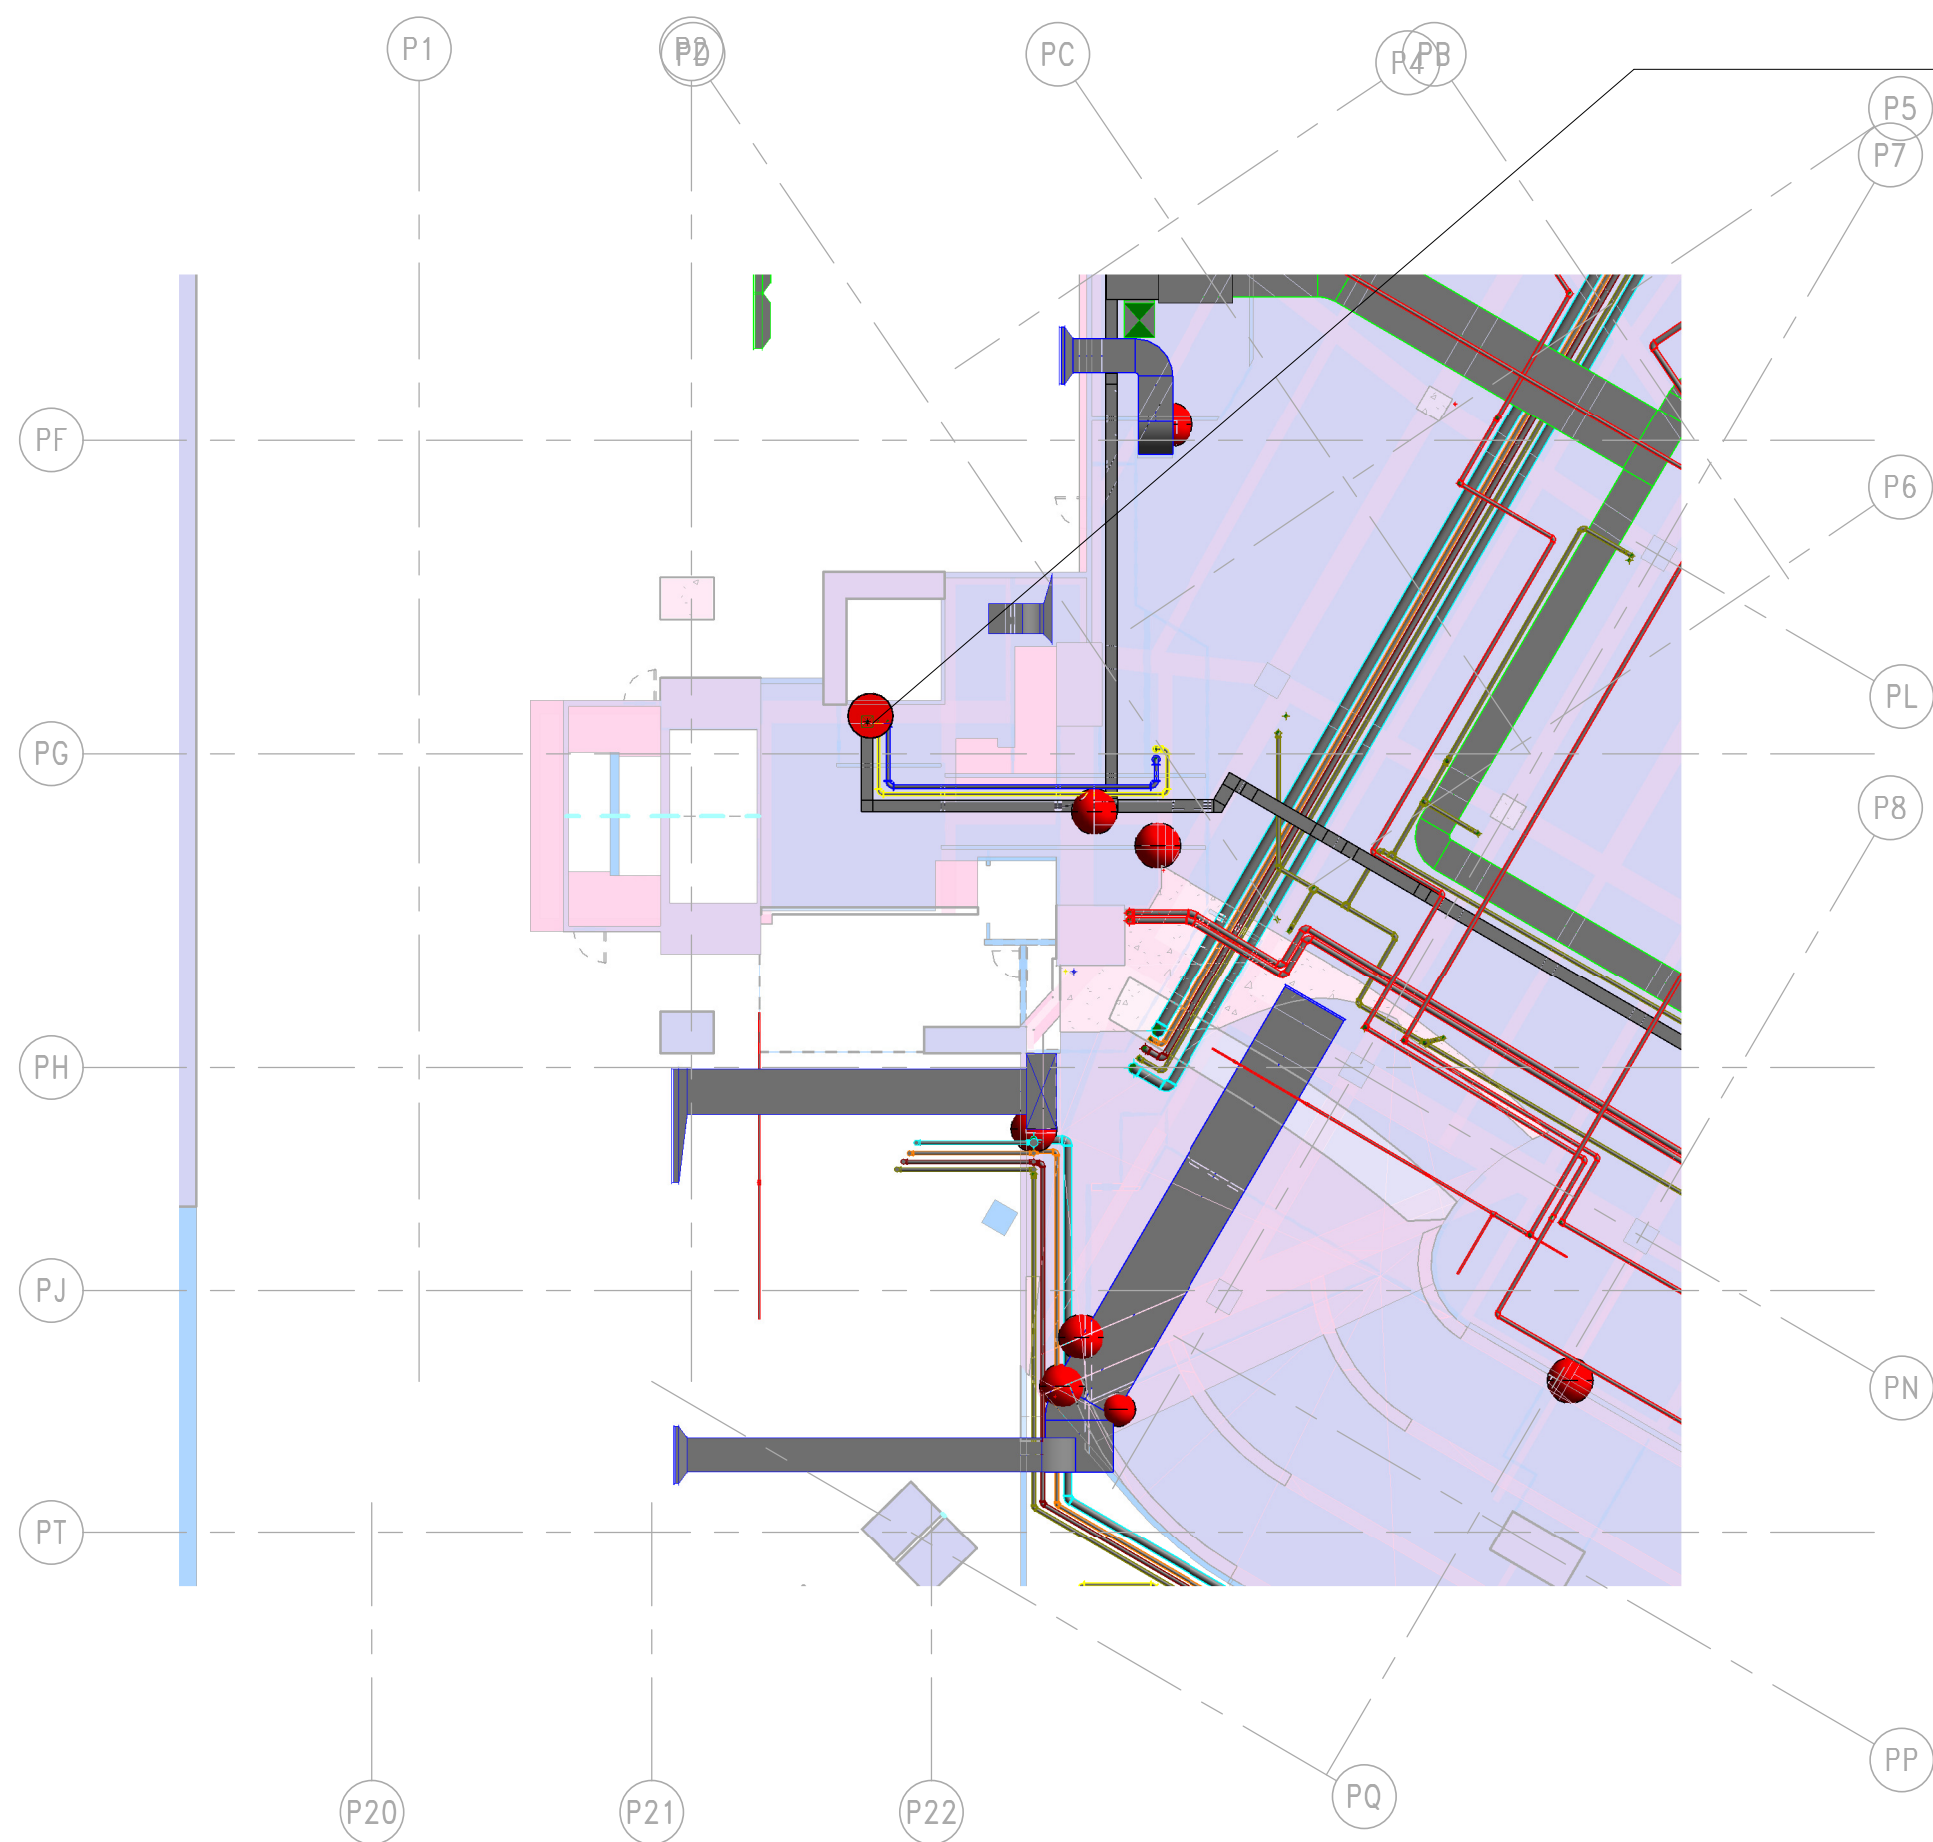

2 P_100_5/F_Clash55_P
1 : 200

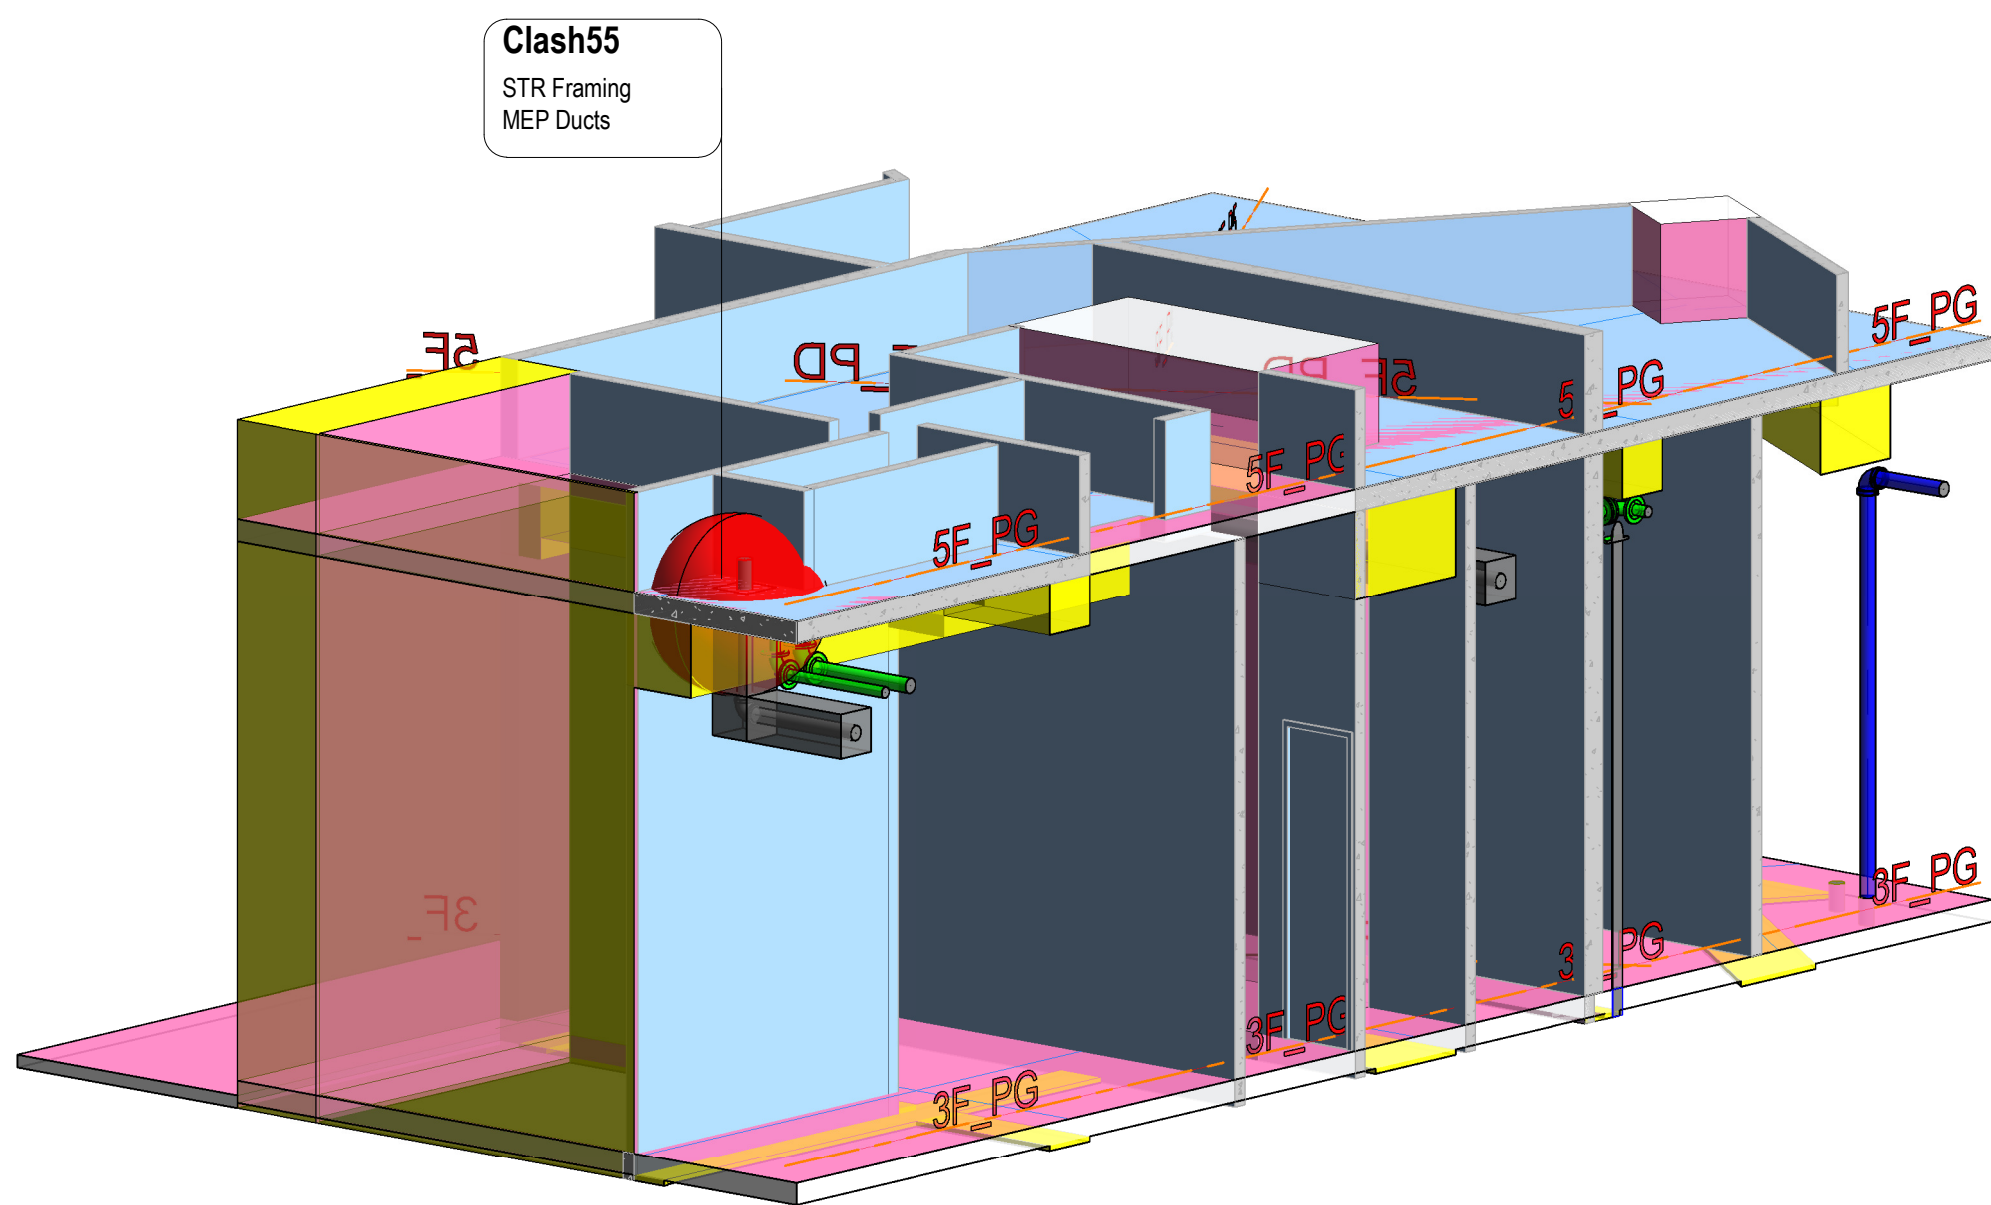

1 S-Frm_3F_M_Clash55

BCM18 - STR vs MEP											
Test Name	Clash Name	Category 1	Category 2	Category Name 1	Category Name 2	Level	Grid	Designer Attention	Issue	Designer Follow Up Action	Action Party to Amend
STR vs MEP	Clash2	STR Framing	MEP Ducts	Structural Framing	Ducts	5/F +53.00	T2 F - T2.3	Y			
STR vs MEP	Clash3	STR Framing	MEP Ducts	Structural Framing	Ducts	L03(45.300)	PC - PF	Y			
STR vs MEP	Clash4	STR Framing	MEP Ducts	Structural Framing	Ducts	L05	P12 - PN	Y			
STR vs MEP	Clash5	STR Framing	MEP Ducts	Structural Framing	Ducts	5/F	P7 - PP	Y			
STR vs MEP	Clash6	STR Framing	MEP Ducts	Structural Framing	Duct Fittings	L05	P17 - P33	Y			
STR vs MEP	Clash7	STR Framing	MEP Ducts	Structural Framing	Ducts	5/F	T1.E - T1.1	Y			
STR vs MEP	Clash9	STR Framing	MEP Ducts	Structural Framing	Ducts	5/F	T1.D - T1.3	Y			
STR vs MEP	Clash10	STR Framing	MEP Ducts	Structural Framing	Ducts	L05	PN - PV	Y			
STR vs MEP	Clash14	STR Floors	MEP Ducts	Floors	Ducts	5/F	P7 - PP	Y			
STR vs MEP	Clash55	STR Framing	MEP Ducts	Structural Framing	Ducts	L05	P2 - PG	Y			
STR vs MEP	Clash100	STR Framing	MEP Ducts	Structural Framing	Duct Fittings	5/F	P7 - PP	Y			
STR vs MEP	Clash111	STR Framing	MEP Ducts	Structural Framing	Ducts	L05	P12 - PV	Y			
STR vs MEP	Clash159	STR Framing	MEP Ducts	Structural Framing	Duct Fittings	L05	PP - PV	Y			
STR vs MEP	Clash196	STR Columns	MEP Pipes	Structural Columns	Pipes	L05	PQ - PV	Y			
STR vs MEP	Clash204	STR Columns	MEP Pipes	Structural Columns	Pipes	L05	PQ - PV	Y			
STR vs MEP	Clash209	STR Framing	MEP Ducts	Structural Framing	Ducts	5/F	PD - PG	Y			
Grand total: 16											

B.D.REFERENCE

F.S.D.REFERENCE

W.W.O.REFERENCE


DO NOT SCALE DRAWINGS. ALL DIMENSIONS SHALL BE VERIFIED ON SITE.
© ADVANCED CONSTRUCTION INFORMATION DEVELOPMENT LIMITED (A.C.I.D.) 2014
COPYRIGHT IN RESPECT OF THIS DRAWING / DOCUMENT IS OWNED BY THE A.C.I.D.
NO REPRODUCTION OF THE DRAWING / DOCUMENT OR ANY PART BY WHATEVER MEANS IS PERMITTED WITHOUT THE PRIOR WRITTEN CONSENT OF THE A.C.I.D.

NOTE


NO	DESCRIPTION	DATE	DWN
	NAME AND DESIGNATION	INITIAL	DATE
APPROVED	Approver		
CHECKED	Checker		
DESIGNED	Designer		
DRAWN	Author		
PROJECT			
DRAWING TITLE			
Clash55			
3/F			
STR Framing vs MEP Ducts			
BCM18			
PROJECT NUMBER			
SCALE			
DRAWING NO.		REV	



2 P_100_5/F_Clash2
1 : 700

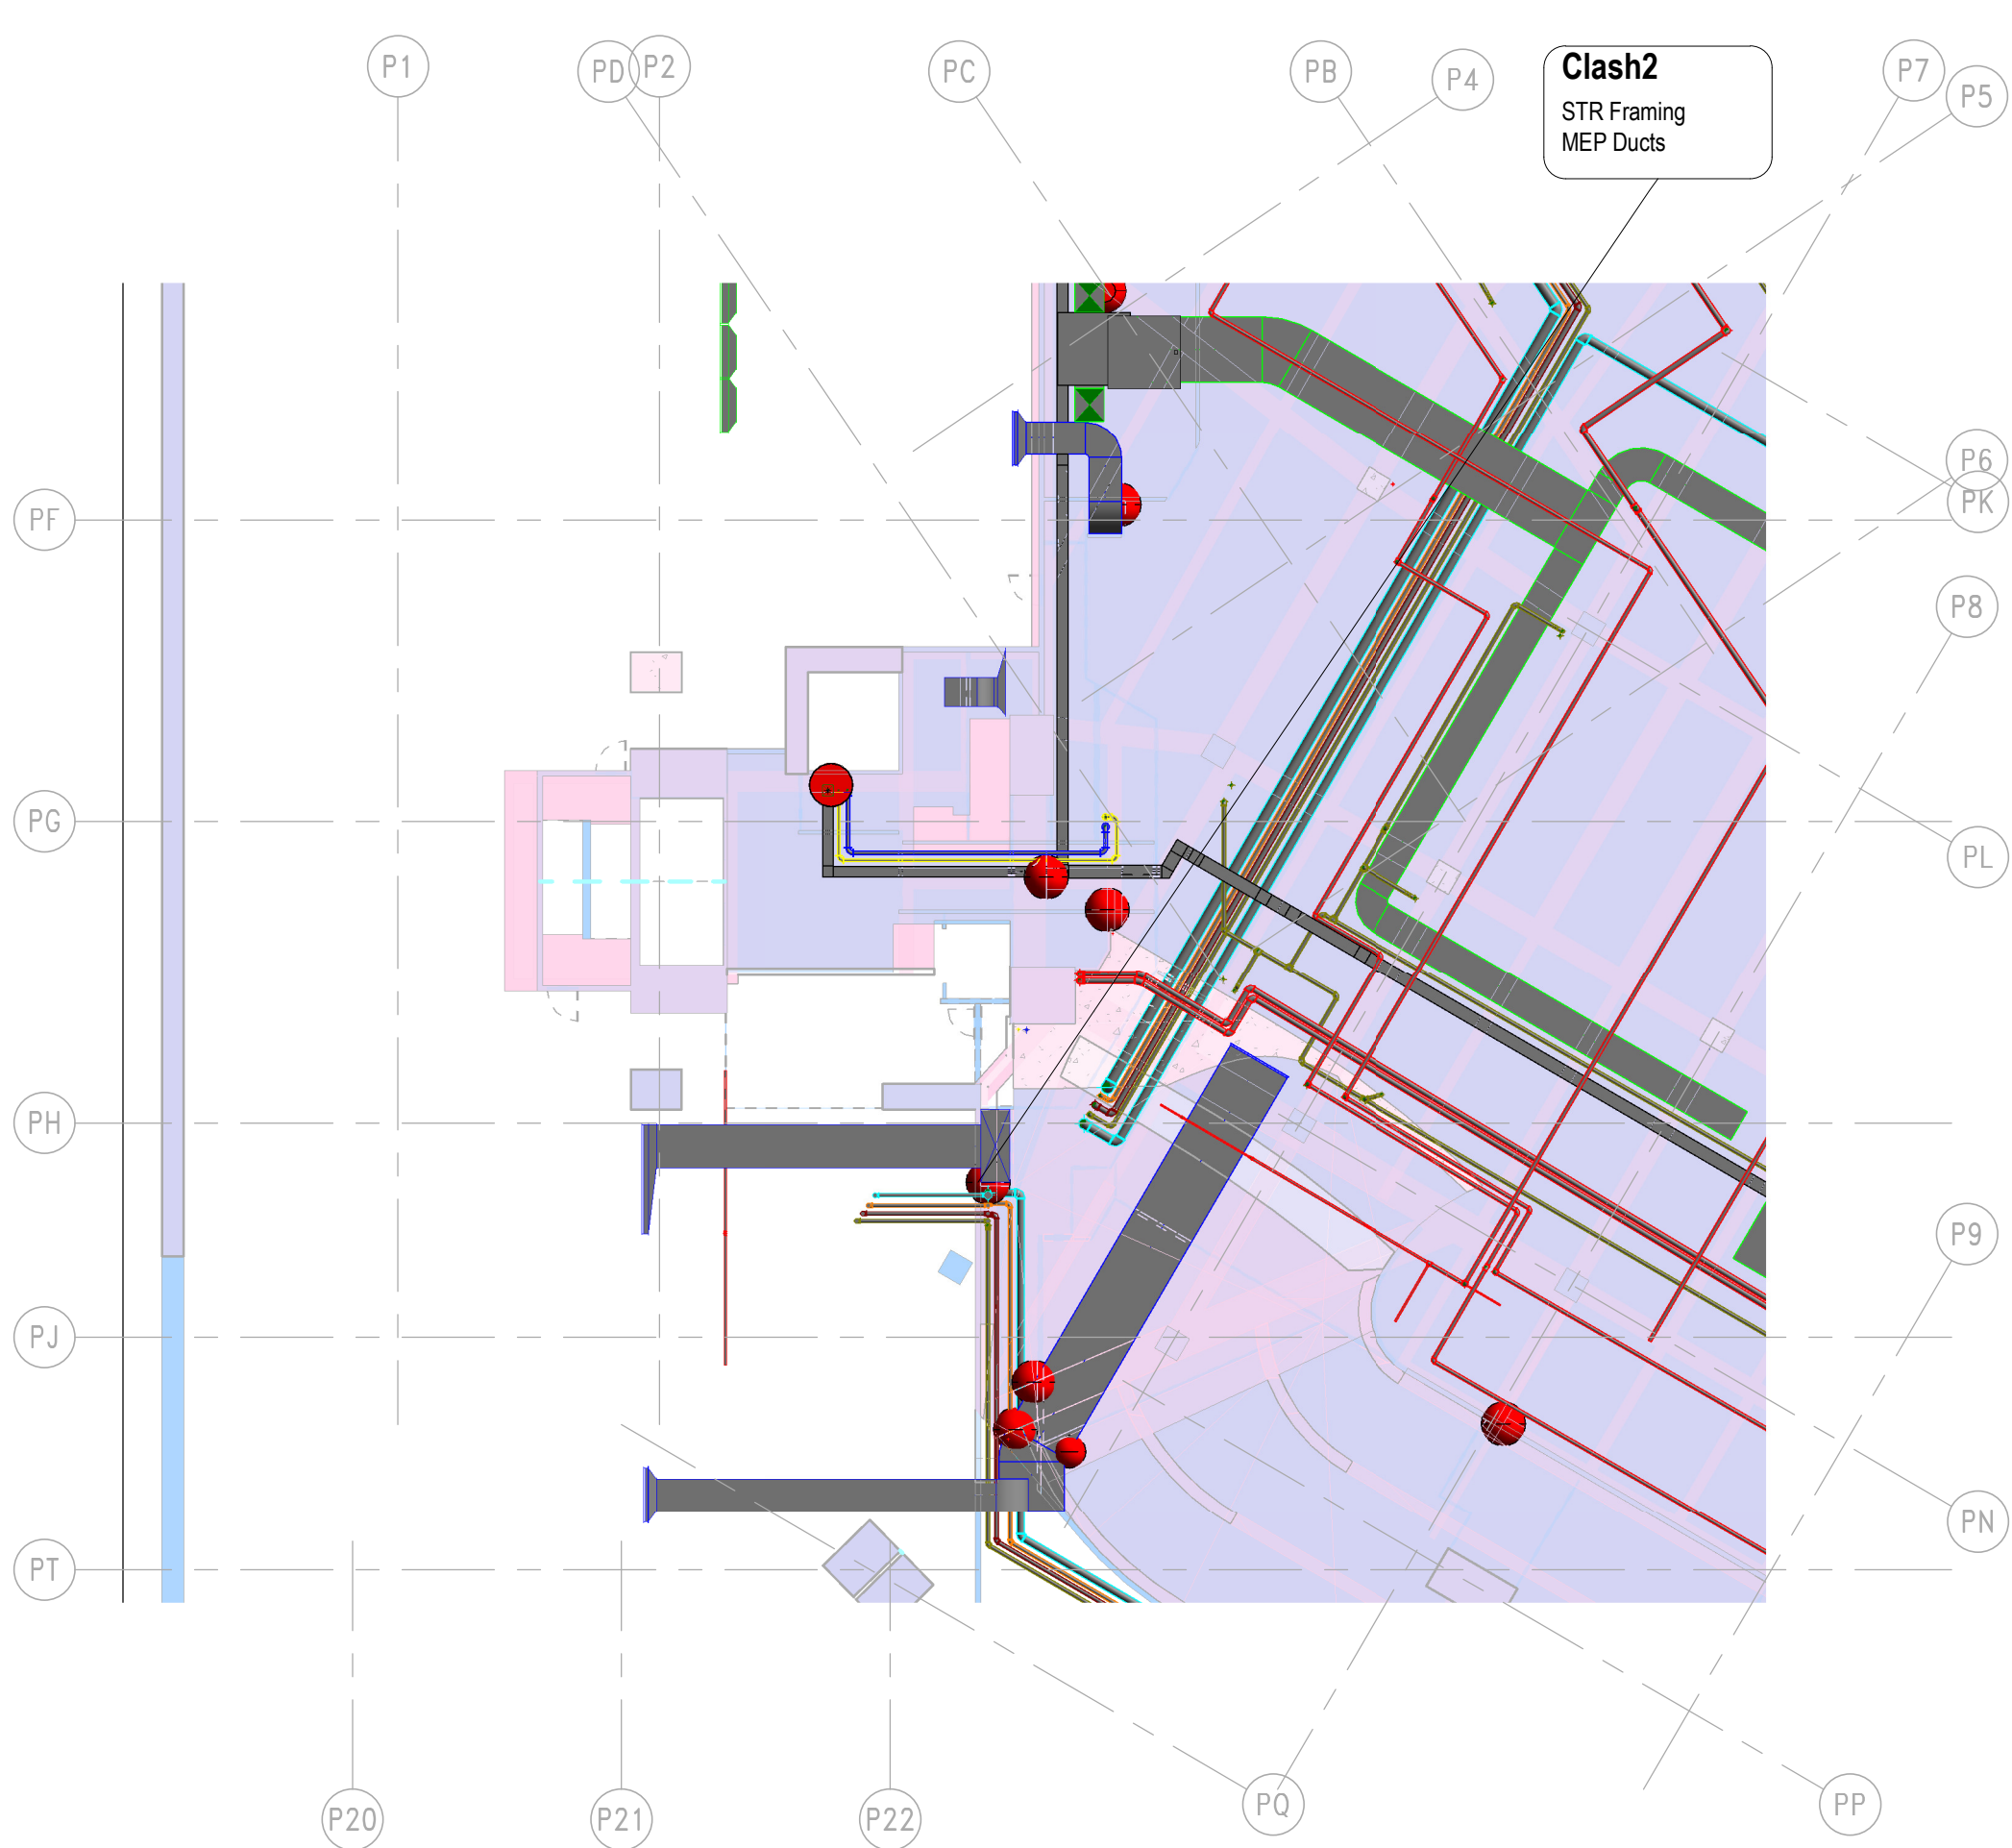

3 P_100_5/F_Clash2_P
1 : 200

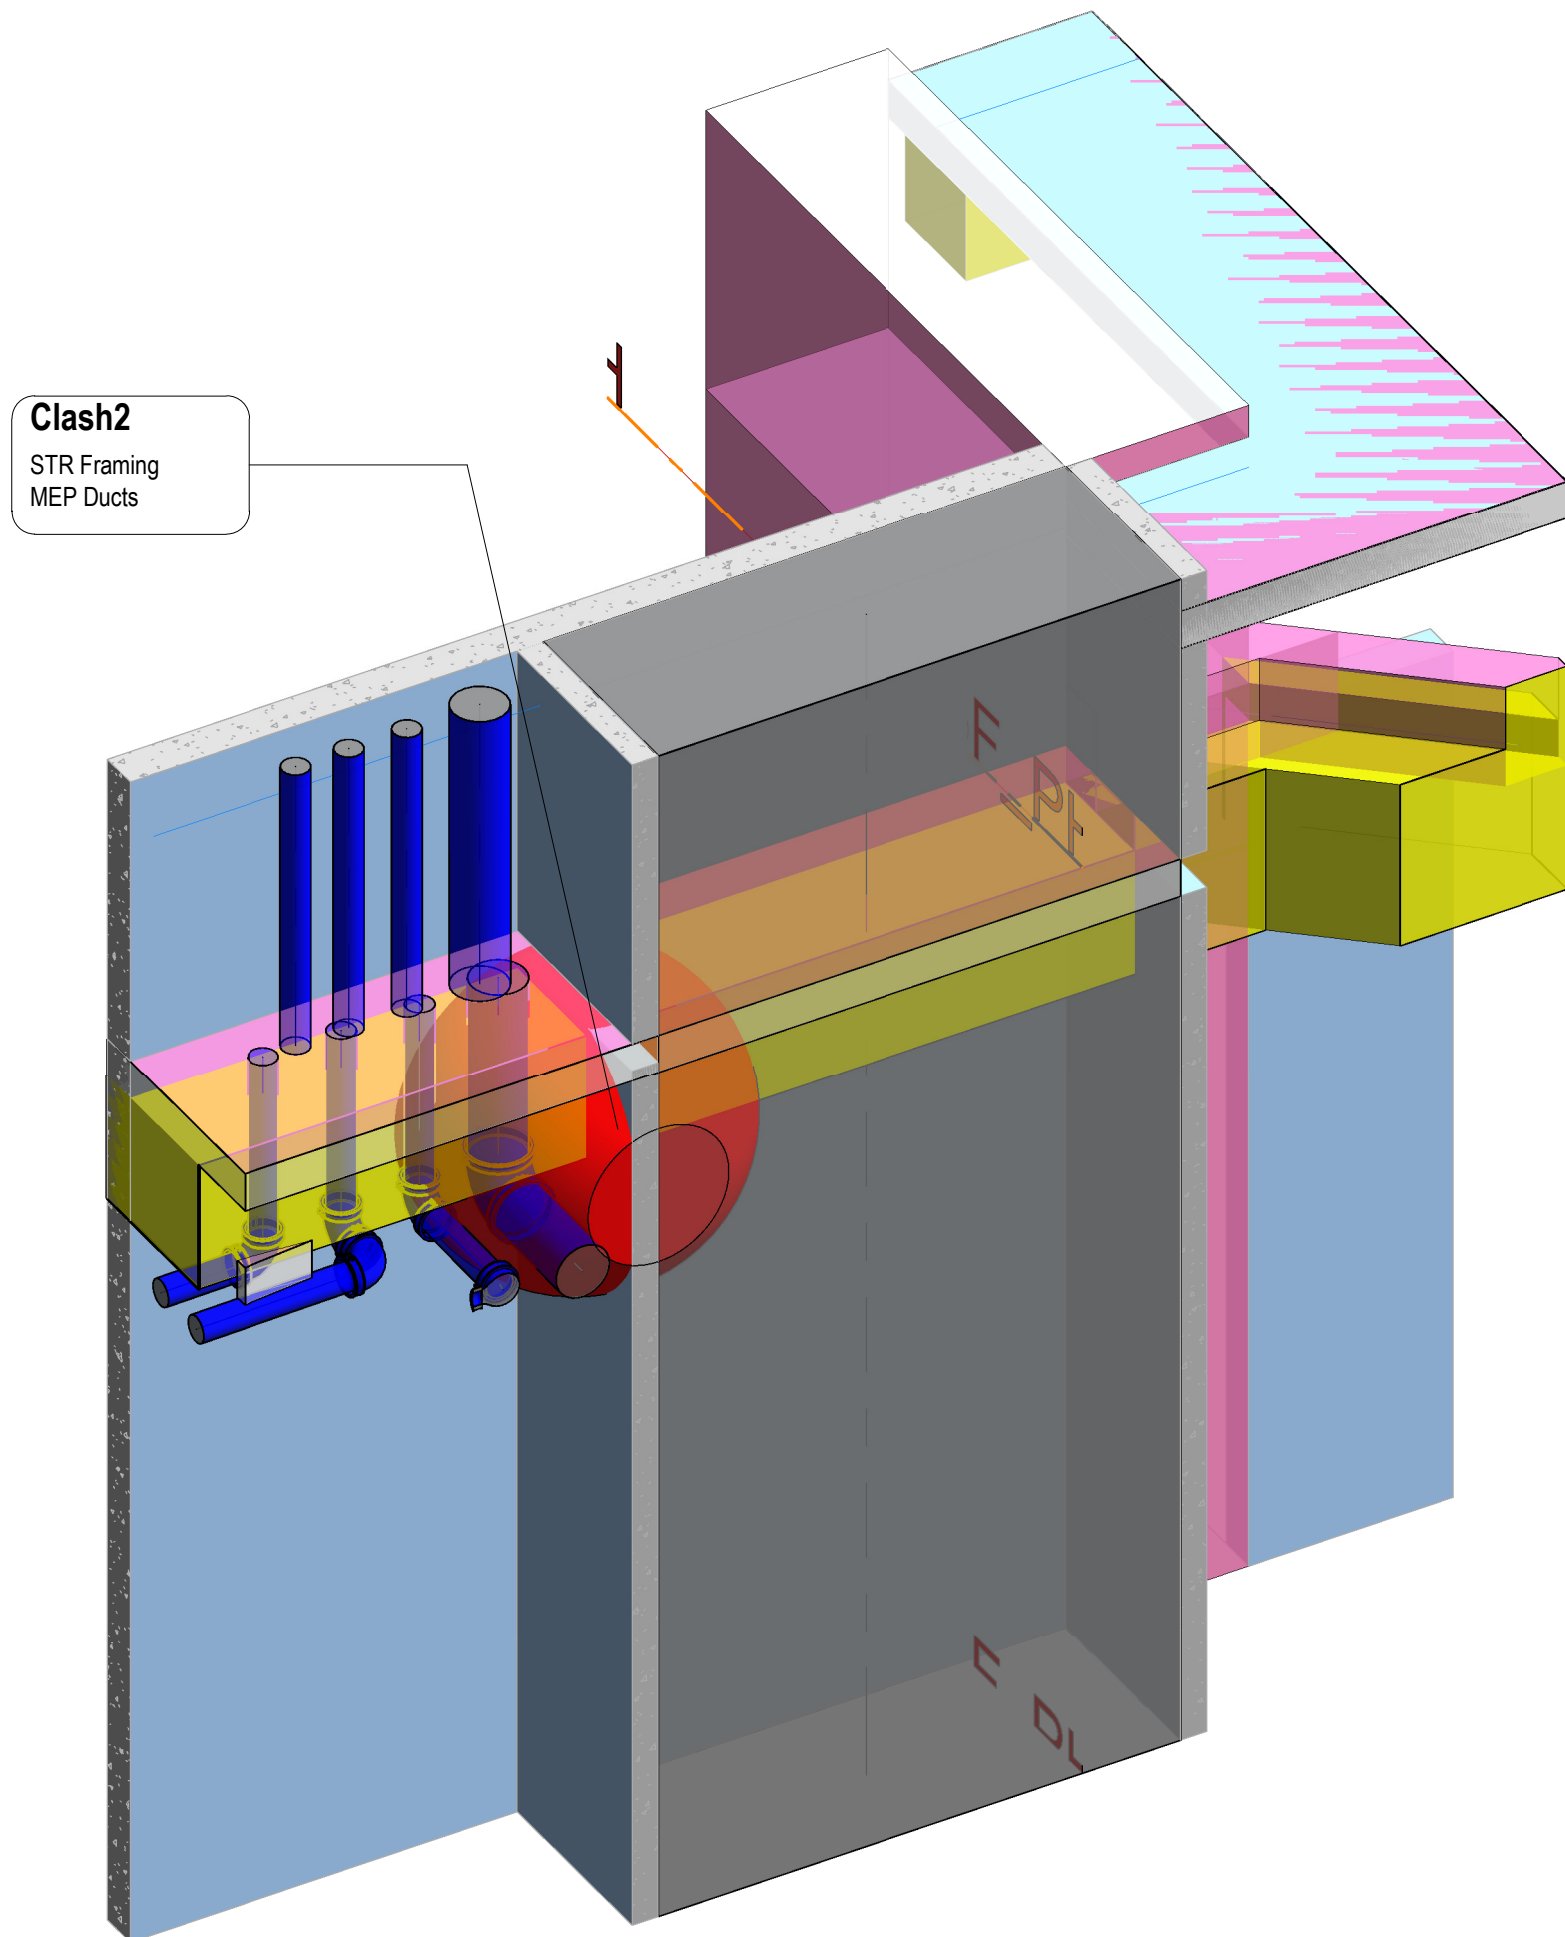

1 S-Frm_3F_M_Clash2

BCM18 - STR vs MEP											
Test Name	Clash Name	Category 1	Category 2	Category Name 1	Category Name 2	Level	Grid	Designer Attention	Issue	Designer Follow Up Action	Action Party to Amend
STR vs MEP	Clash2	STR Framing	MEP Ducts	Structural Framing	Ducts	5/F +53.00	T2.F - T2.3	Y			
STR vs MEP	Clash3	STR Framing	MEP Ducts	Structural Framing	Ducts	L03(45.300)	PC - PF	Y			
STR vs MEP	Clash4	STR Framing	MEP Ducts	Structural Framing	Ducts	L05	P12 - PN	Y			
STR vs MEP	Clash5	STR Framing	MEP Ducts	Structural Framing	Ducts	5/F	P7 - PP	Y			
STR vs MEP	Clash6	STR Framing	MEP Ducts	Structural Framing	Duct Fittings	L05	P17 - P33	Y			
STR vs MEP	Clash7	STR Framing	MEP Ducts	Structural Framing	Ducts	5/F	T1.E - T1.1	Y			
STR vs MEP	Clash9	STR Framing	MEP Ducts	Structural Framing	Ducts	5/F	T1.D - T1.3	Y			
STR vs MEP	Clash10	STR Framing	MEP Ducts	Structural Framing	Ducts	L05	PN - PV	Y			
STR vs MEP	Clash14	STR Floors	MEP Ducts	Floors	Ducts	5/F	P7 - PP	Y			
STR vs MEP	Clash55	STR Framing	MEP Ducts	Structural Framing	Ducts	L05	P2 - PQ	Y			
STR vs MEP	Clash100	STR Framing	MEP Ducts	Structural Framing	Duct Fittings	5/F	P7 - PP	Y			
STR vs MEP	Clash111	STR Framing	MEP Ducts	Structural Framing	Ducts	L05	P12 - PV	Y			
STR vs MEP	Clash159	STR Framing	MEP Ducts	Structural Framing	Duct Fittings	L05	PP - PV	Y			
STR vs MEP	Clash196	STR Columns	MEP Pipes	Structural Columns	Pipes	L05	PQ - PV	Y			
STR vs MEP	Clash204	STR Columns	MEP Pipes	Structural Columns	Pipes	L05	PQ - PV	Y			
STR vs MEP	Clash209	STR Framing	MEP Ducts	Structural Framing	Ducts	5/F	PD - PG	Y			

Grand total: 16

B.D.REFERENCE

F.S.D.REFERENCE

W.W.O.REFERENCE

DO NOT SCALE DRAWINGS. ALL DIMENSIONS SHALL BE VERIFIED ON SITE.
© ADVANCED CONSTRUCTION INFORMATION DEVELOPMENT LIMITED (A.C.I.D.) 2014
COPYRIGHT IN RESPECT OF THIS DRAWING / DOCUMENT IS OWNED BY THE A.C.I.D.
NO REPRODUCTION OF THE DRAWING / DOCUMENT OR ANY PART BY WHATEVER MEANS IS PERMITTED WITHOUT THE PRIOR WRITTEN CONSENT OF THE A.C.I.D.

NOTE

NO	DESCRIPTION	DATE	DWN
	NAME AND DESIGNATION	INITIAL	DATE
APPROVED	Approver		
CHECKED	Checker		
DESIGNED	Designer		
DRAWN	Author		

PROJECT

DRAWING TITLE

Clash2

3/F


STR Framing vs MEP Ducts

BCM18


PROJECT NUMBER	
SCALE	
DRAWING NO.	REV



3 P_100_5/F_Clash 5, 14, 100
1 : 700

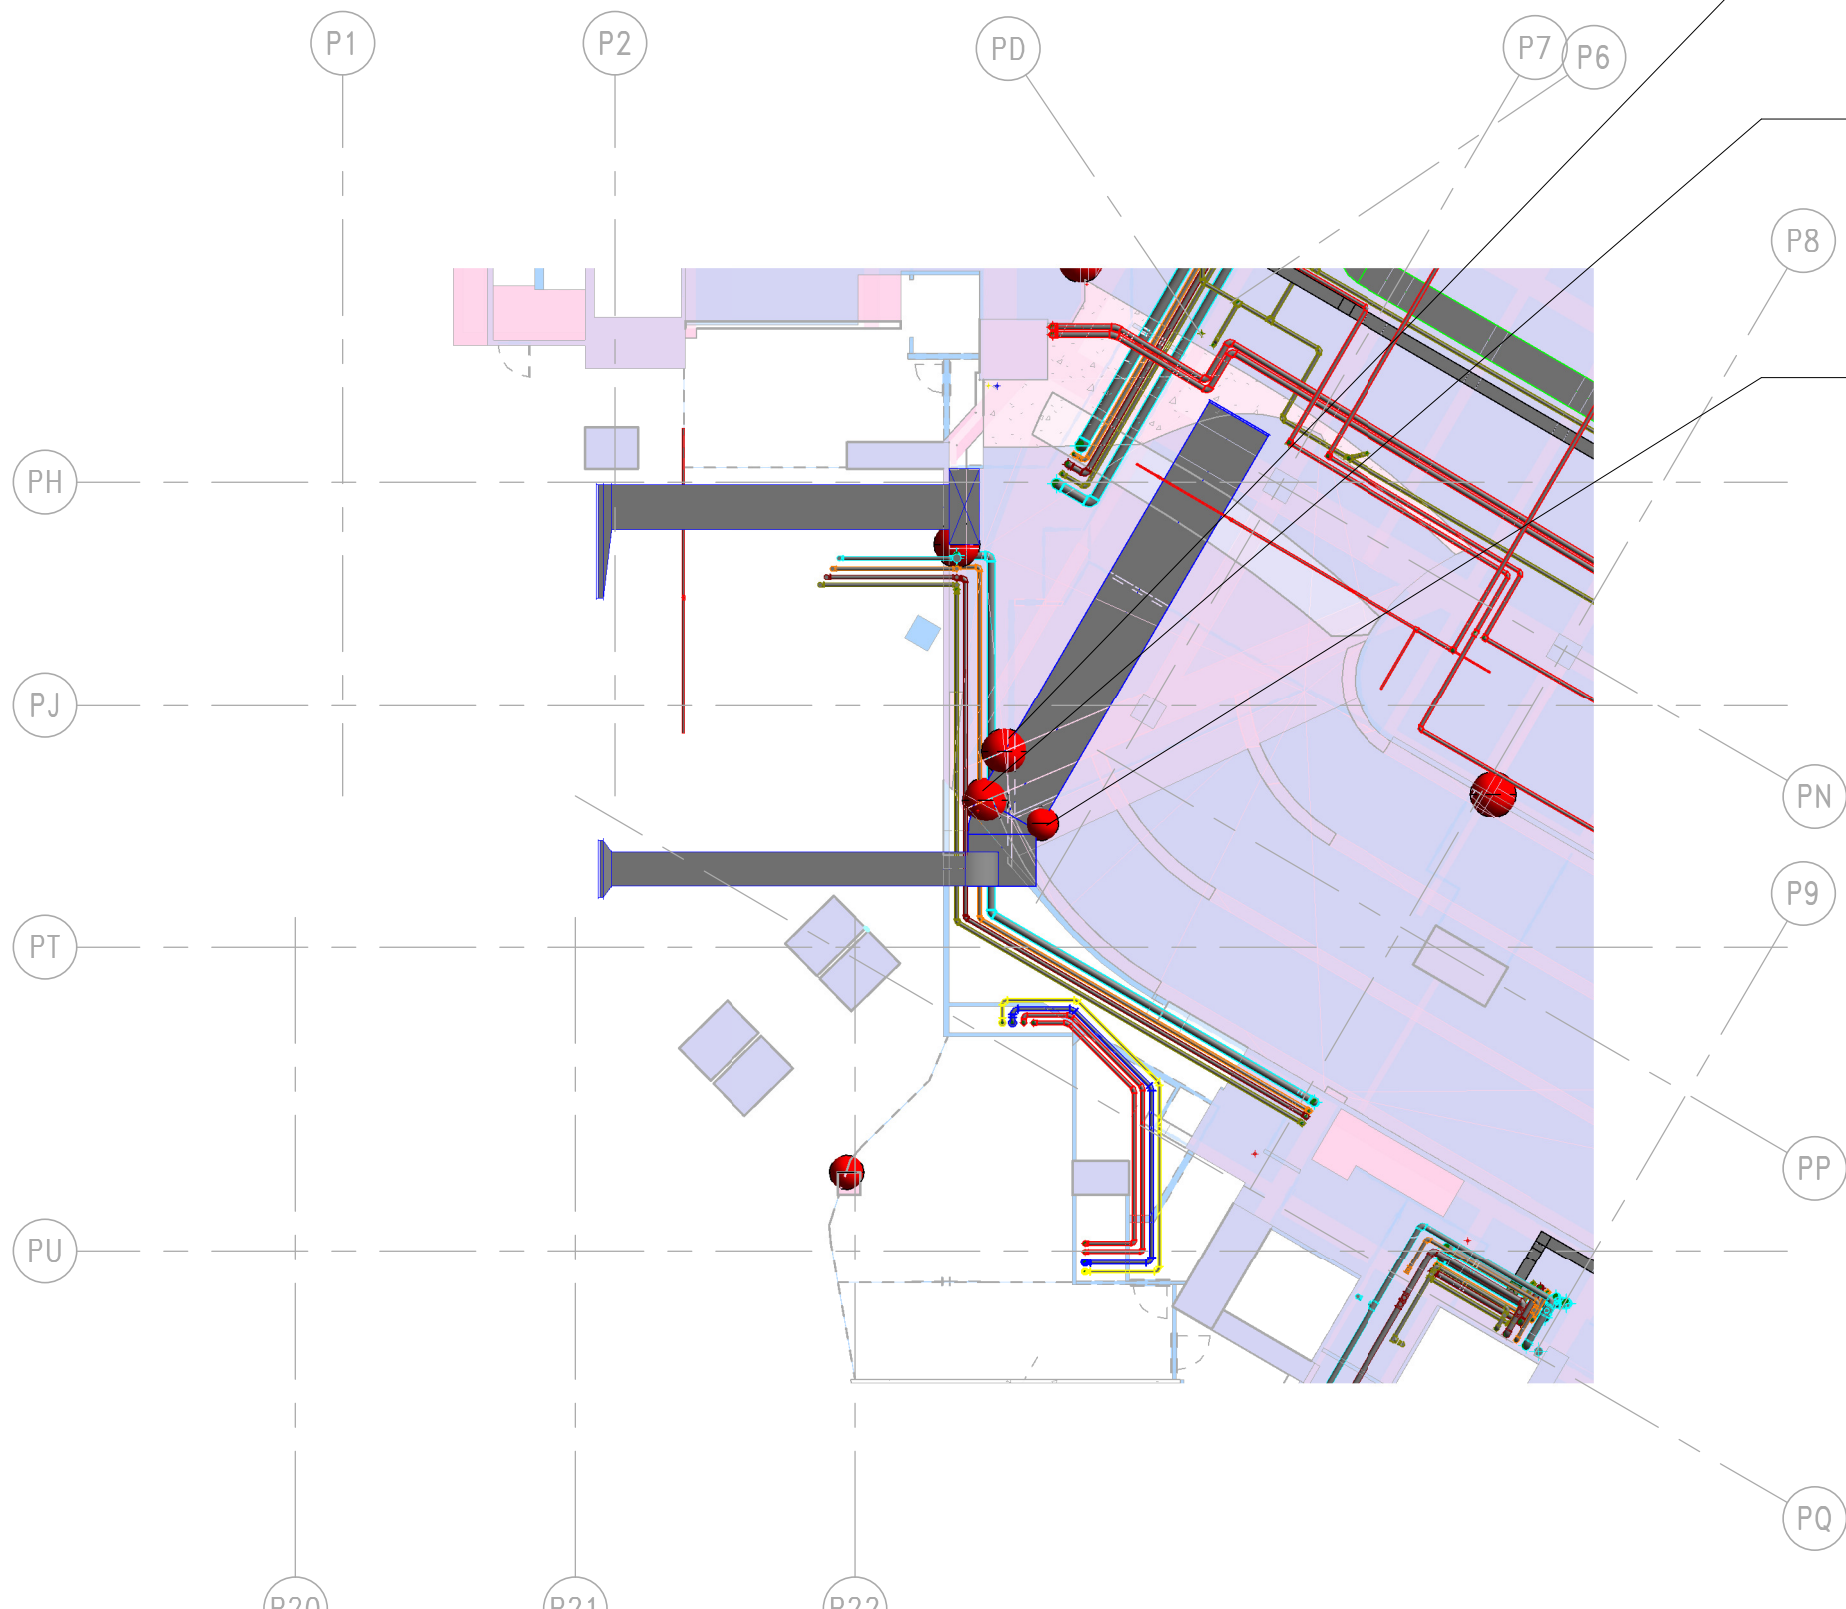

2 P_100_5/F_Clash 5, 14, 100_P
1 : 200

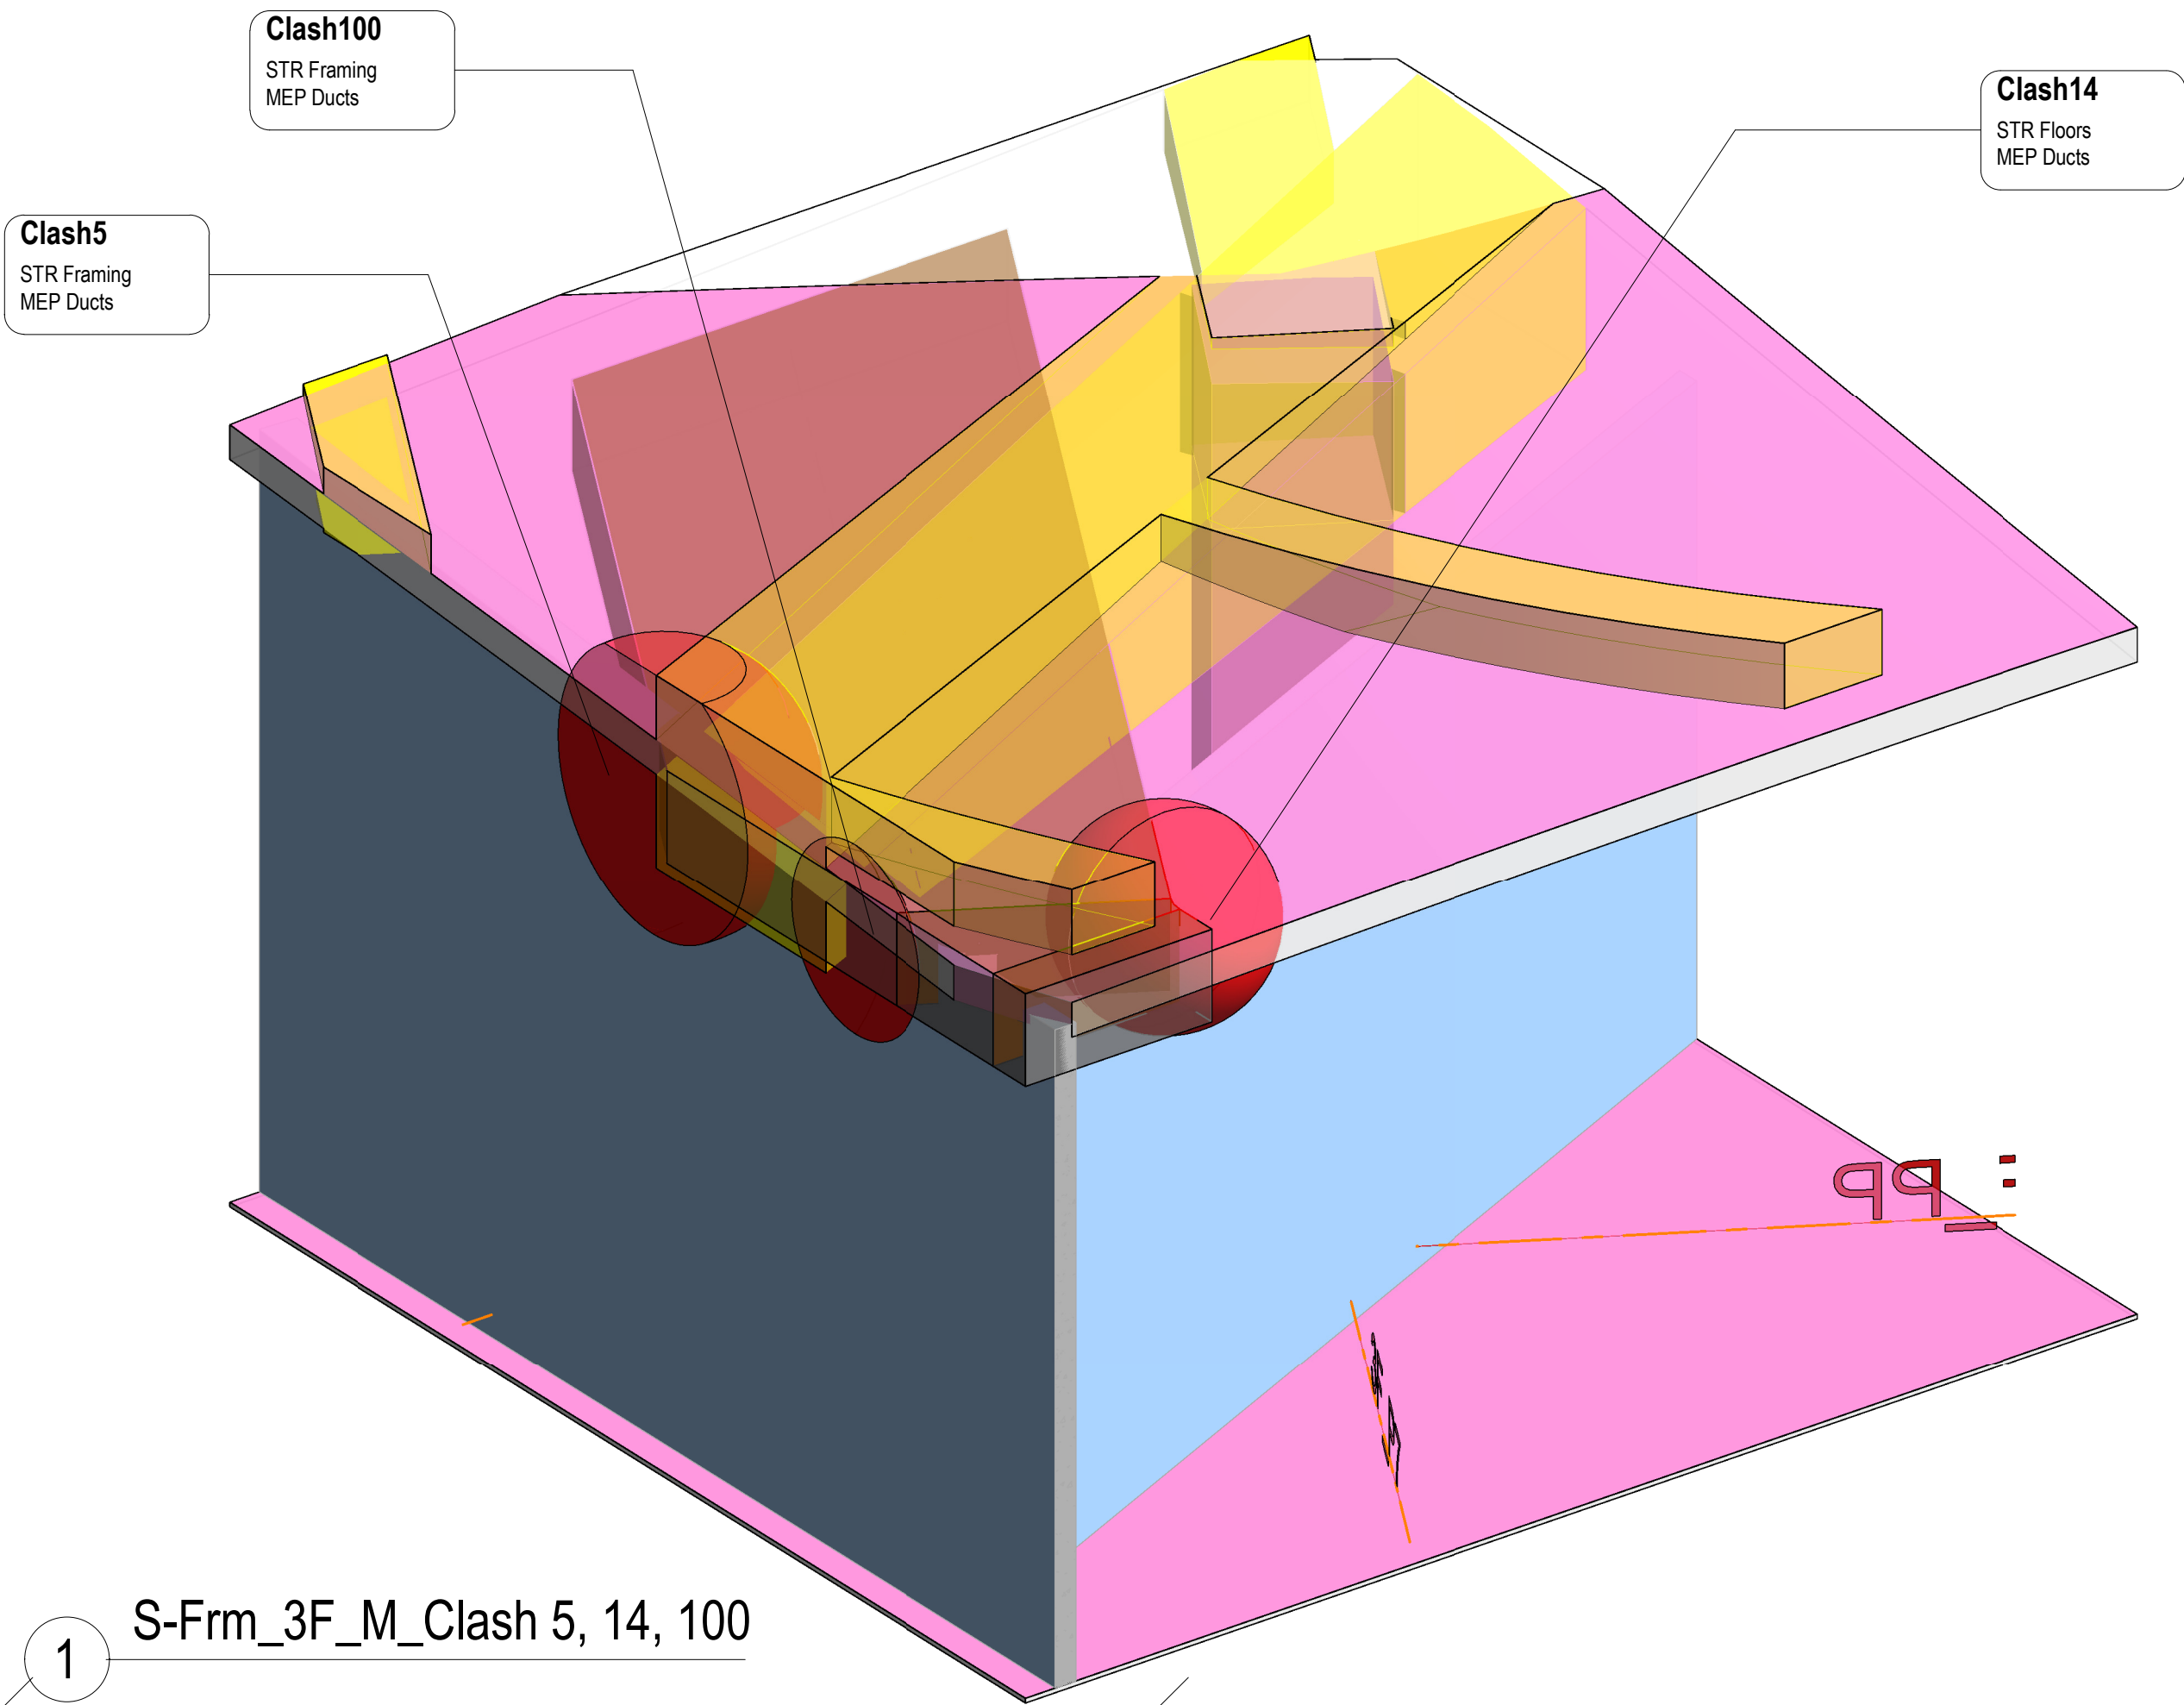

1 S-Frm_3F_M_Clash 5, 14, 100

BCM18 - STR vs MEP											
Test Name	Clash Name	Category 1	Category 2	Category Name 1	Category Name 2	Level	Grid	Designer Attention	Issue	Designer Follow Up Action	Action Party to Amend
STR vs MEP	Clash2	STR Framing	MEP Ducts	Structural Framing	Ducts	5/F +53.00	T2.F - T2.3	Y			
STR vs MEP	Clash3	STR Framing	MEP Ducts	Structural Framing	Ducts	L03(45.300)	PC - PF	Y			
STR vs MEP	Clash4	STR Framing	MEP Ducts	Structural Framing	Ducts	L05	P12 - PN	Y			
STR vs MEP	Clash5	STR Framing	MEP Ducts	Structural Framing	Ducts	5/F	P7 - PP	Y			
STR vs MEP	Clash6	STR Framing	MEP Ducts	Structural Framing	Duct Fittings	L05	P17 - P33	Y			
STR vs MEP	Clash7	STR Framing	MEP Ducts	Structural Framing	Ducts	5/F	T1.E - T1.1	Y			
STR vs MEP	Clash9	STR Framing	MEP Ducts	Structural Framing	Ducts	5/F	T1.D - T1.3	Y			
STR vs MEP	Clash10	STR Framing	MEP Ducts	Structural Framing	Ducts	L05	PN - PV	Y			
STR vs MEP	Clash14	STR Floors	MEP Ducts	Floors	Ducts	5/F	P7 - PP	Y			
STR vs MEP	Clash55	STR Framing	MEP Ducts	Structural Framing	Ducts	L05	P2 - PG	Y			
STR vs MEP	Clash100	STR Framing	MEP Ducts	Structural Framing	Duct Fittings	5/F	P7 - PP	Y			
STR vs MEP	Clash111	STR Framing	MEP Ducts	Structural Framing	Ducts	L05	P12 - PV	Y			
STR vs MEP	Clash159	STR Framing	MEP Ducts	Structural Framing	Duct Fittings	L05	PP - PV	Y			
STR vs MEP	Clash196	STR Columns	MEP Pipes	Structural Columns	Pipes	L05	PQ - PV	Y			
STR vs MEP	Clash204	STR Columns	MEP Pipes	Structural Columns	Pipes	L05	PQ - PV	Y			
STR vs MEP	Clash209	STR Framing	MEP Ducts	Structural Framing	Ducts	5/F	PD - PG	Y			
Grand total: 16											

B.D.REFERENCE


F.S.D.REFERENCE

W.W.O.REFERENCE


DO NOT SCALE DRAWINGS. ALL DIMENSIONS SHALL BE VERIFIED ON SITE.
© ADVANCED CONSTRUCTION INFORMATION DEVELOPMENT LIMITED (A.C.I.D.) 2014
COPYRIGHT IN RESPECT OF THIS DRAWING / DOCUMENT IS OWNED BY THE A.C.I.D.
NO REPRODUCTION OF THE DRAWING / DOCUMENT OR ANY PART BY WHATEVER MEANS IS PERMITTED WITHOUT THE PRIOR WRITTEN CONSENT OF THE A.C.I.D.

NOTE


NO	DESCRIPTION	DATE	DWN
	NAME AND DESIGNATION	INITIAL	DATE
APPROVED	Approver		
CHECKED	Checker		
DESIGNED	Designer		
DRAWN	Author		
PROJECT			
DRAWING TITLE			
Clash5,14,100			
3/F			
STR Framing & STR Floor vs MEP Ducts			
BCM18			
PROJECT NUMBER			
SCALE			
DRAWING NO.		REV	

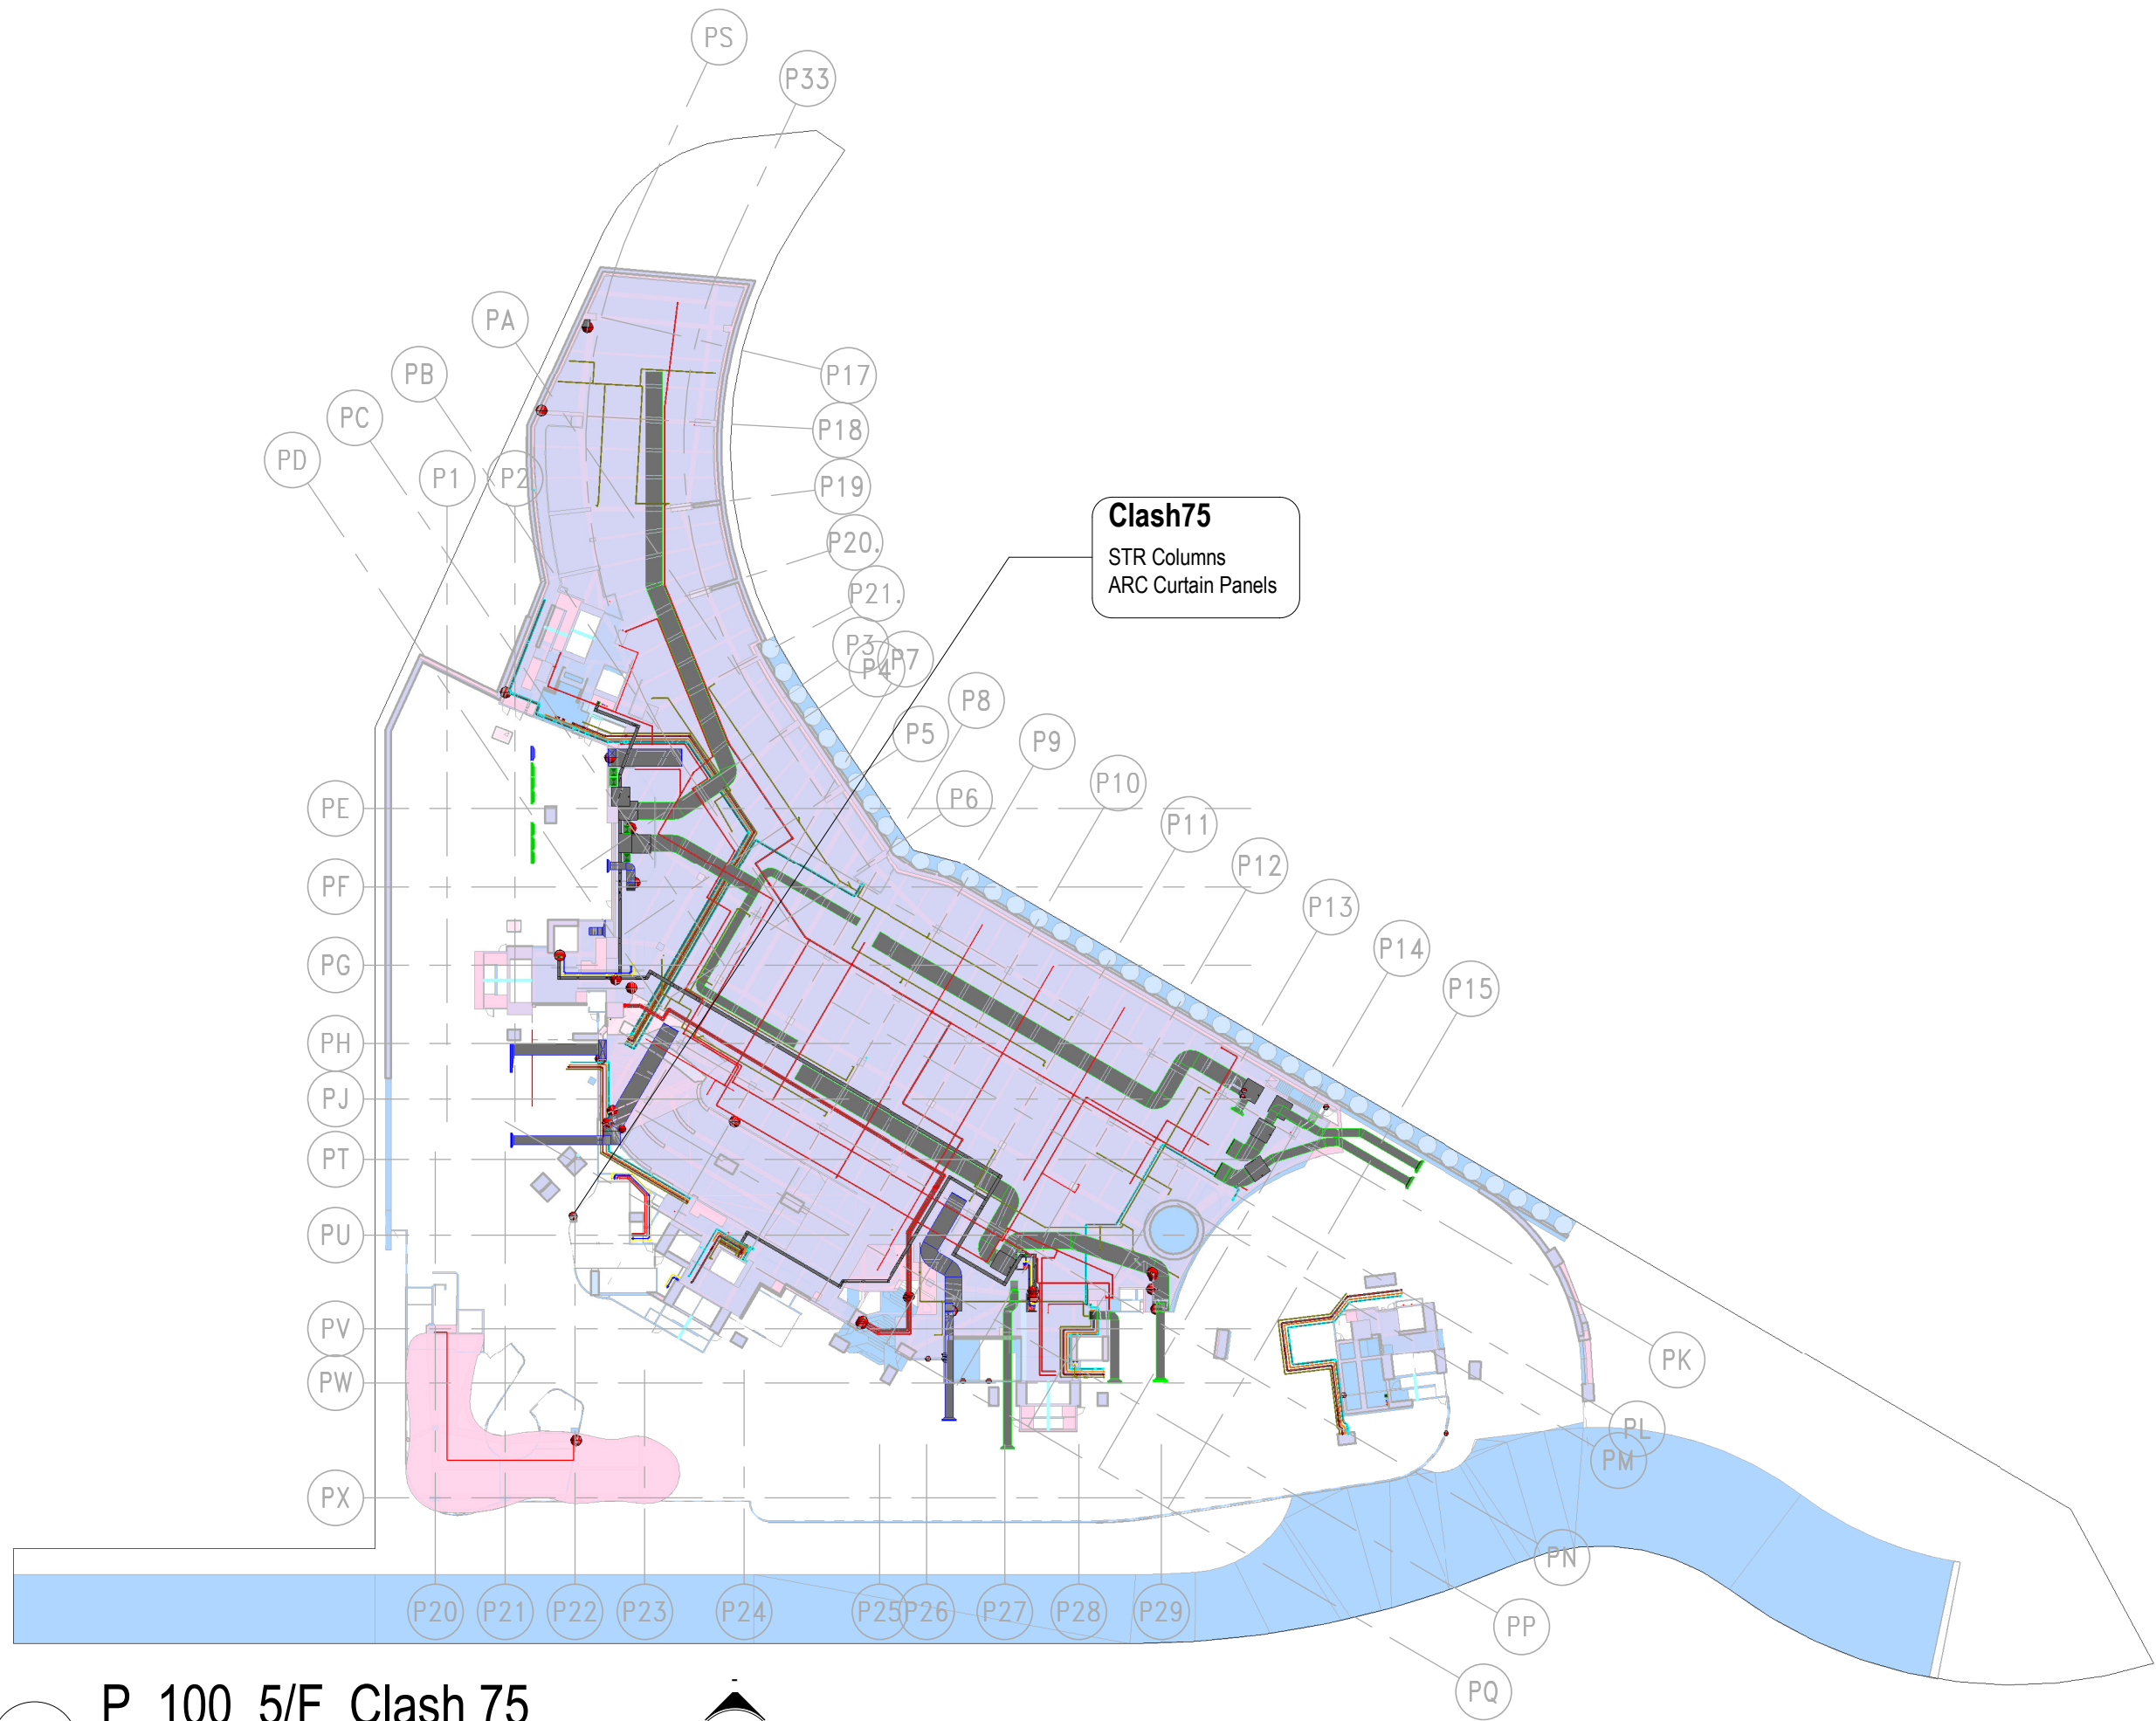

2 P_100_5/F_Clash 75
1 : 700

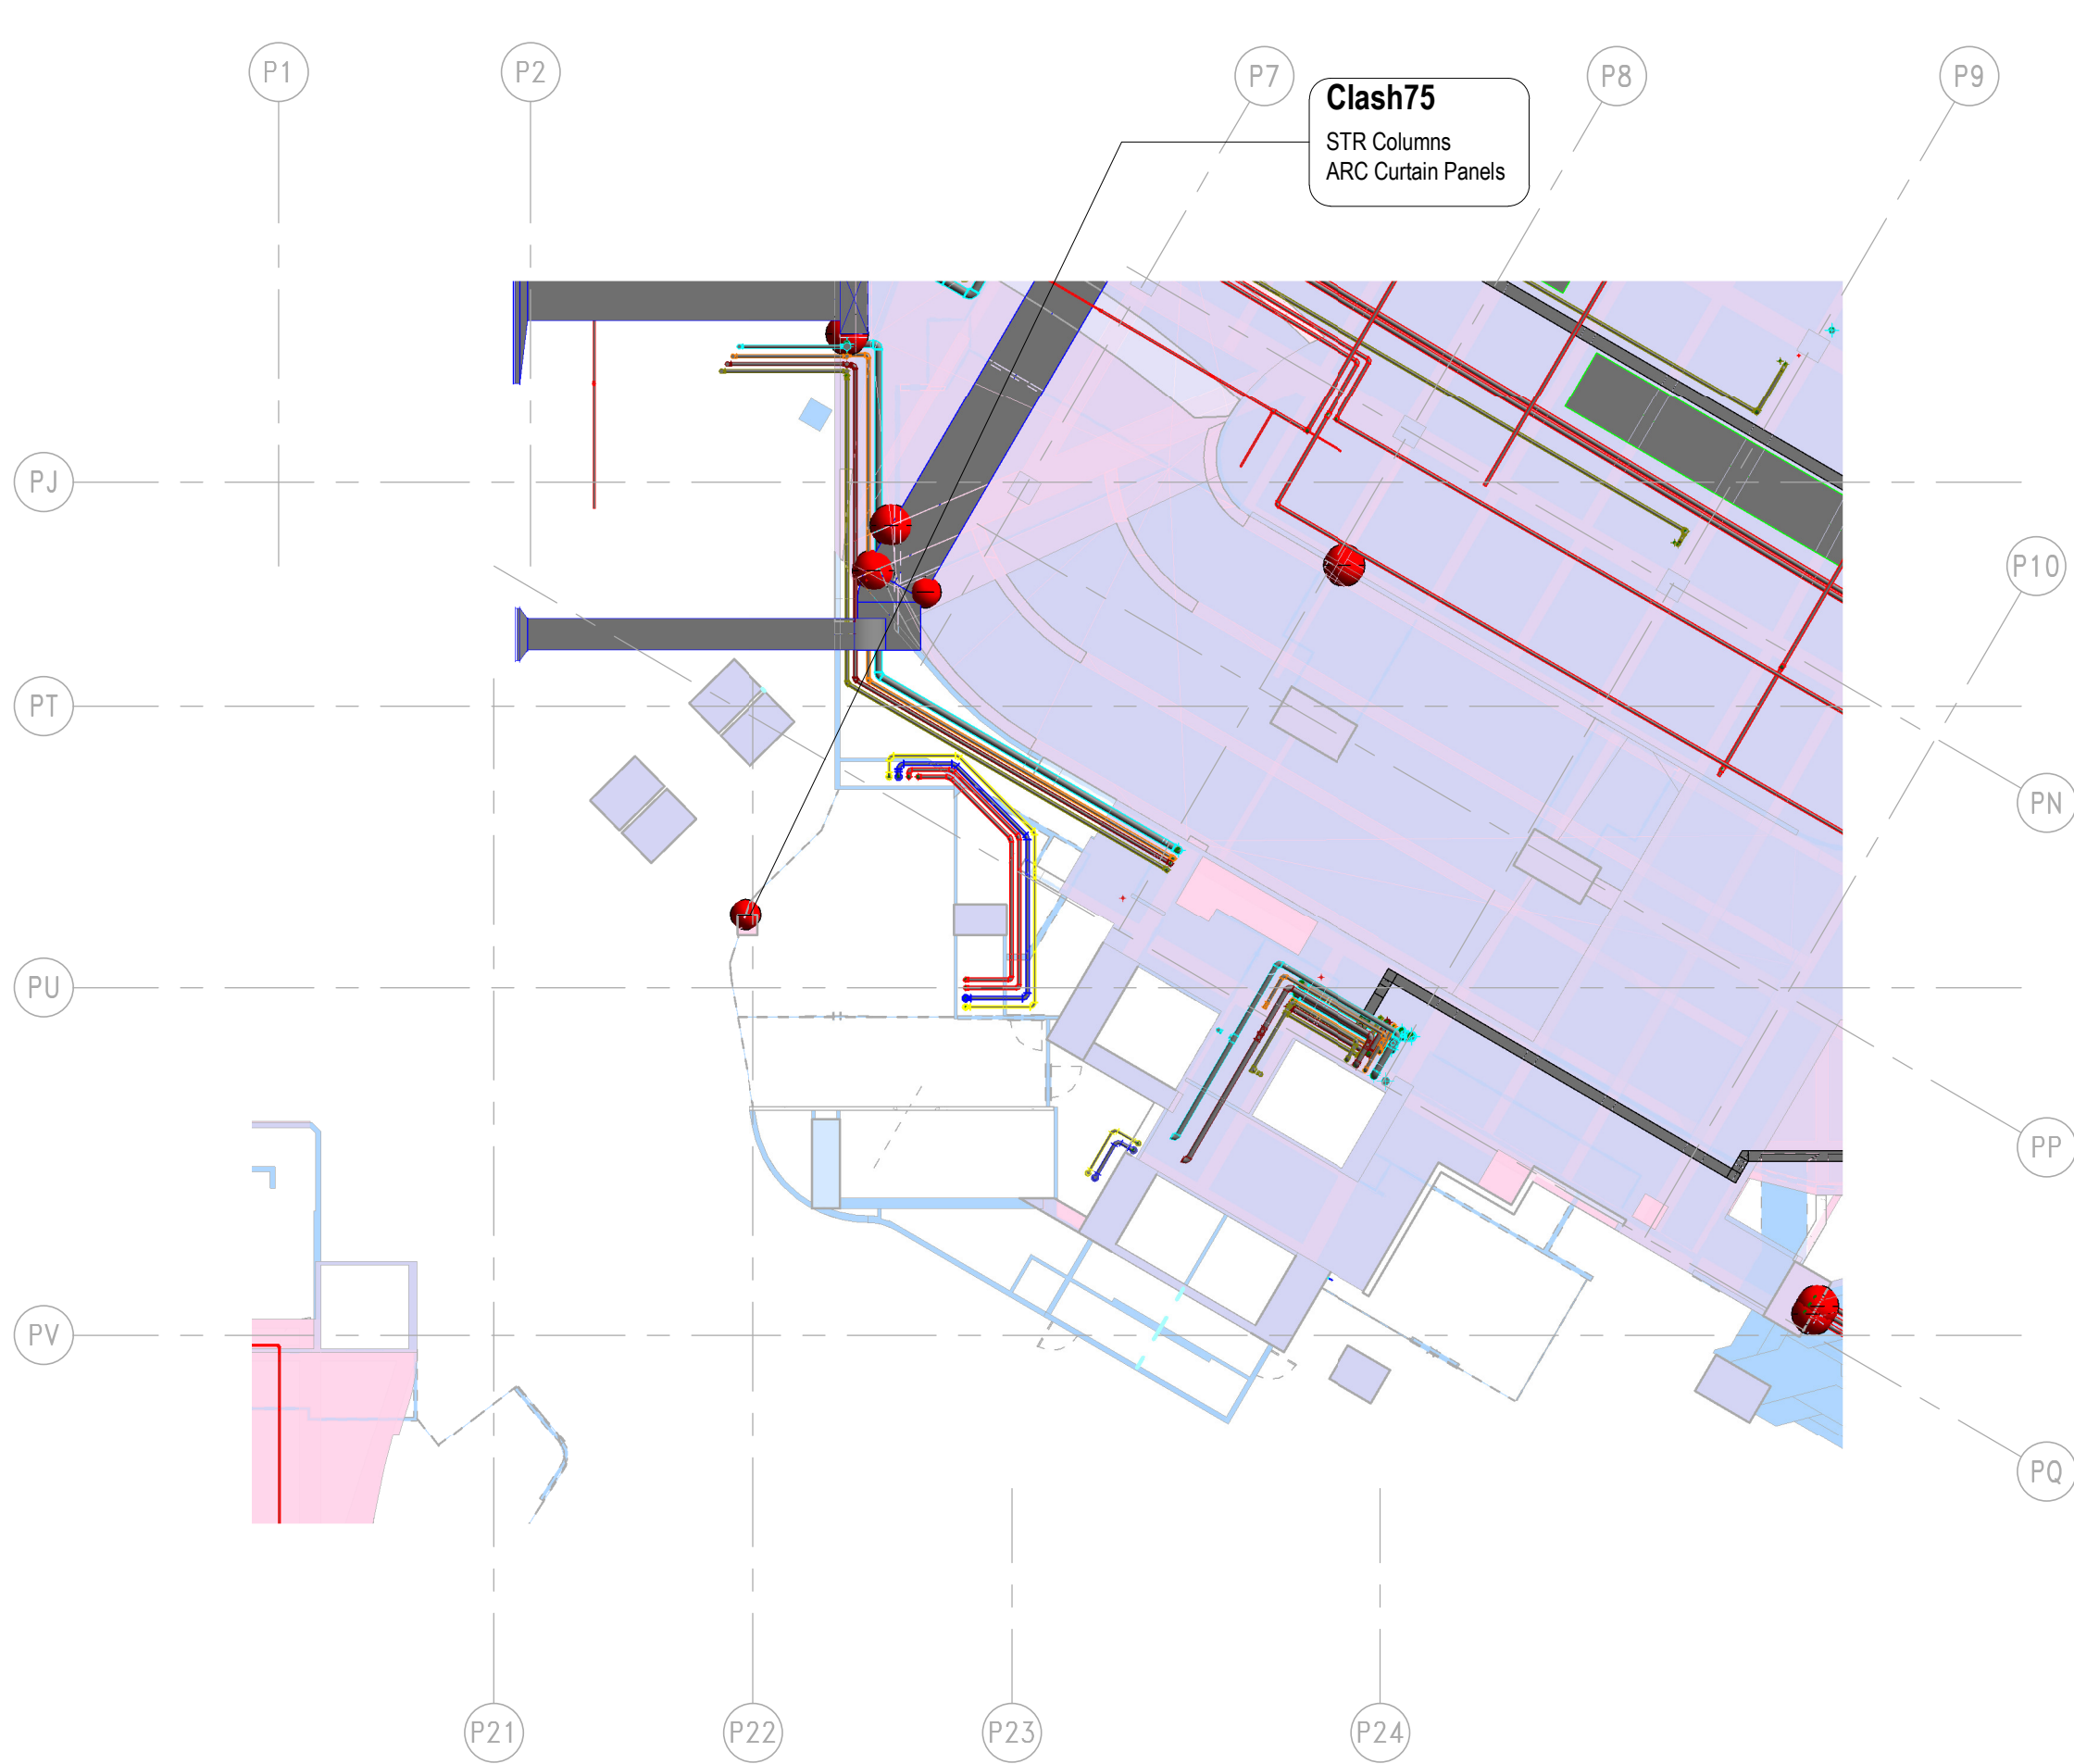

3 P_100_5/F_Clash 75_P
1 : 200

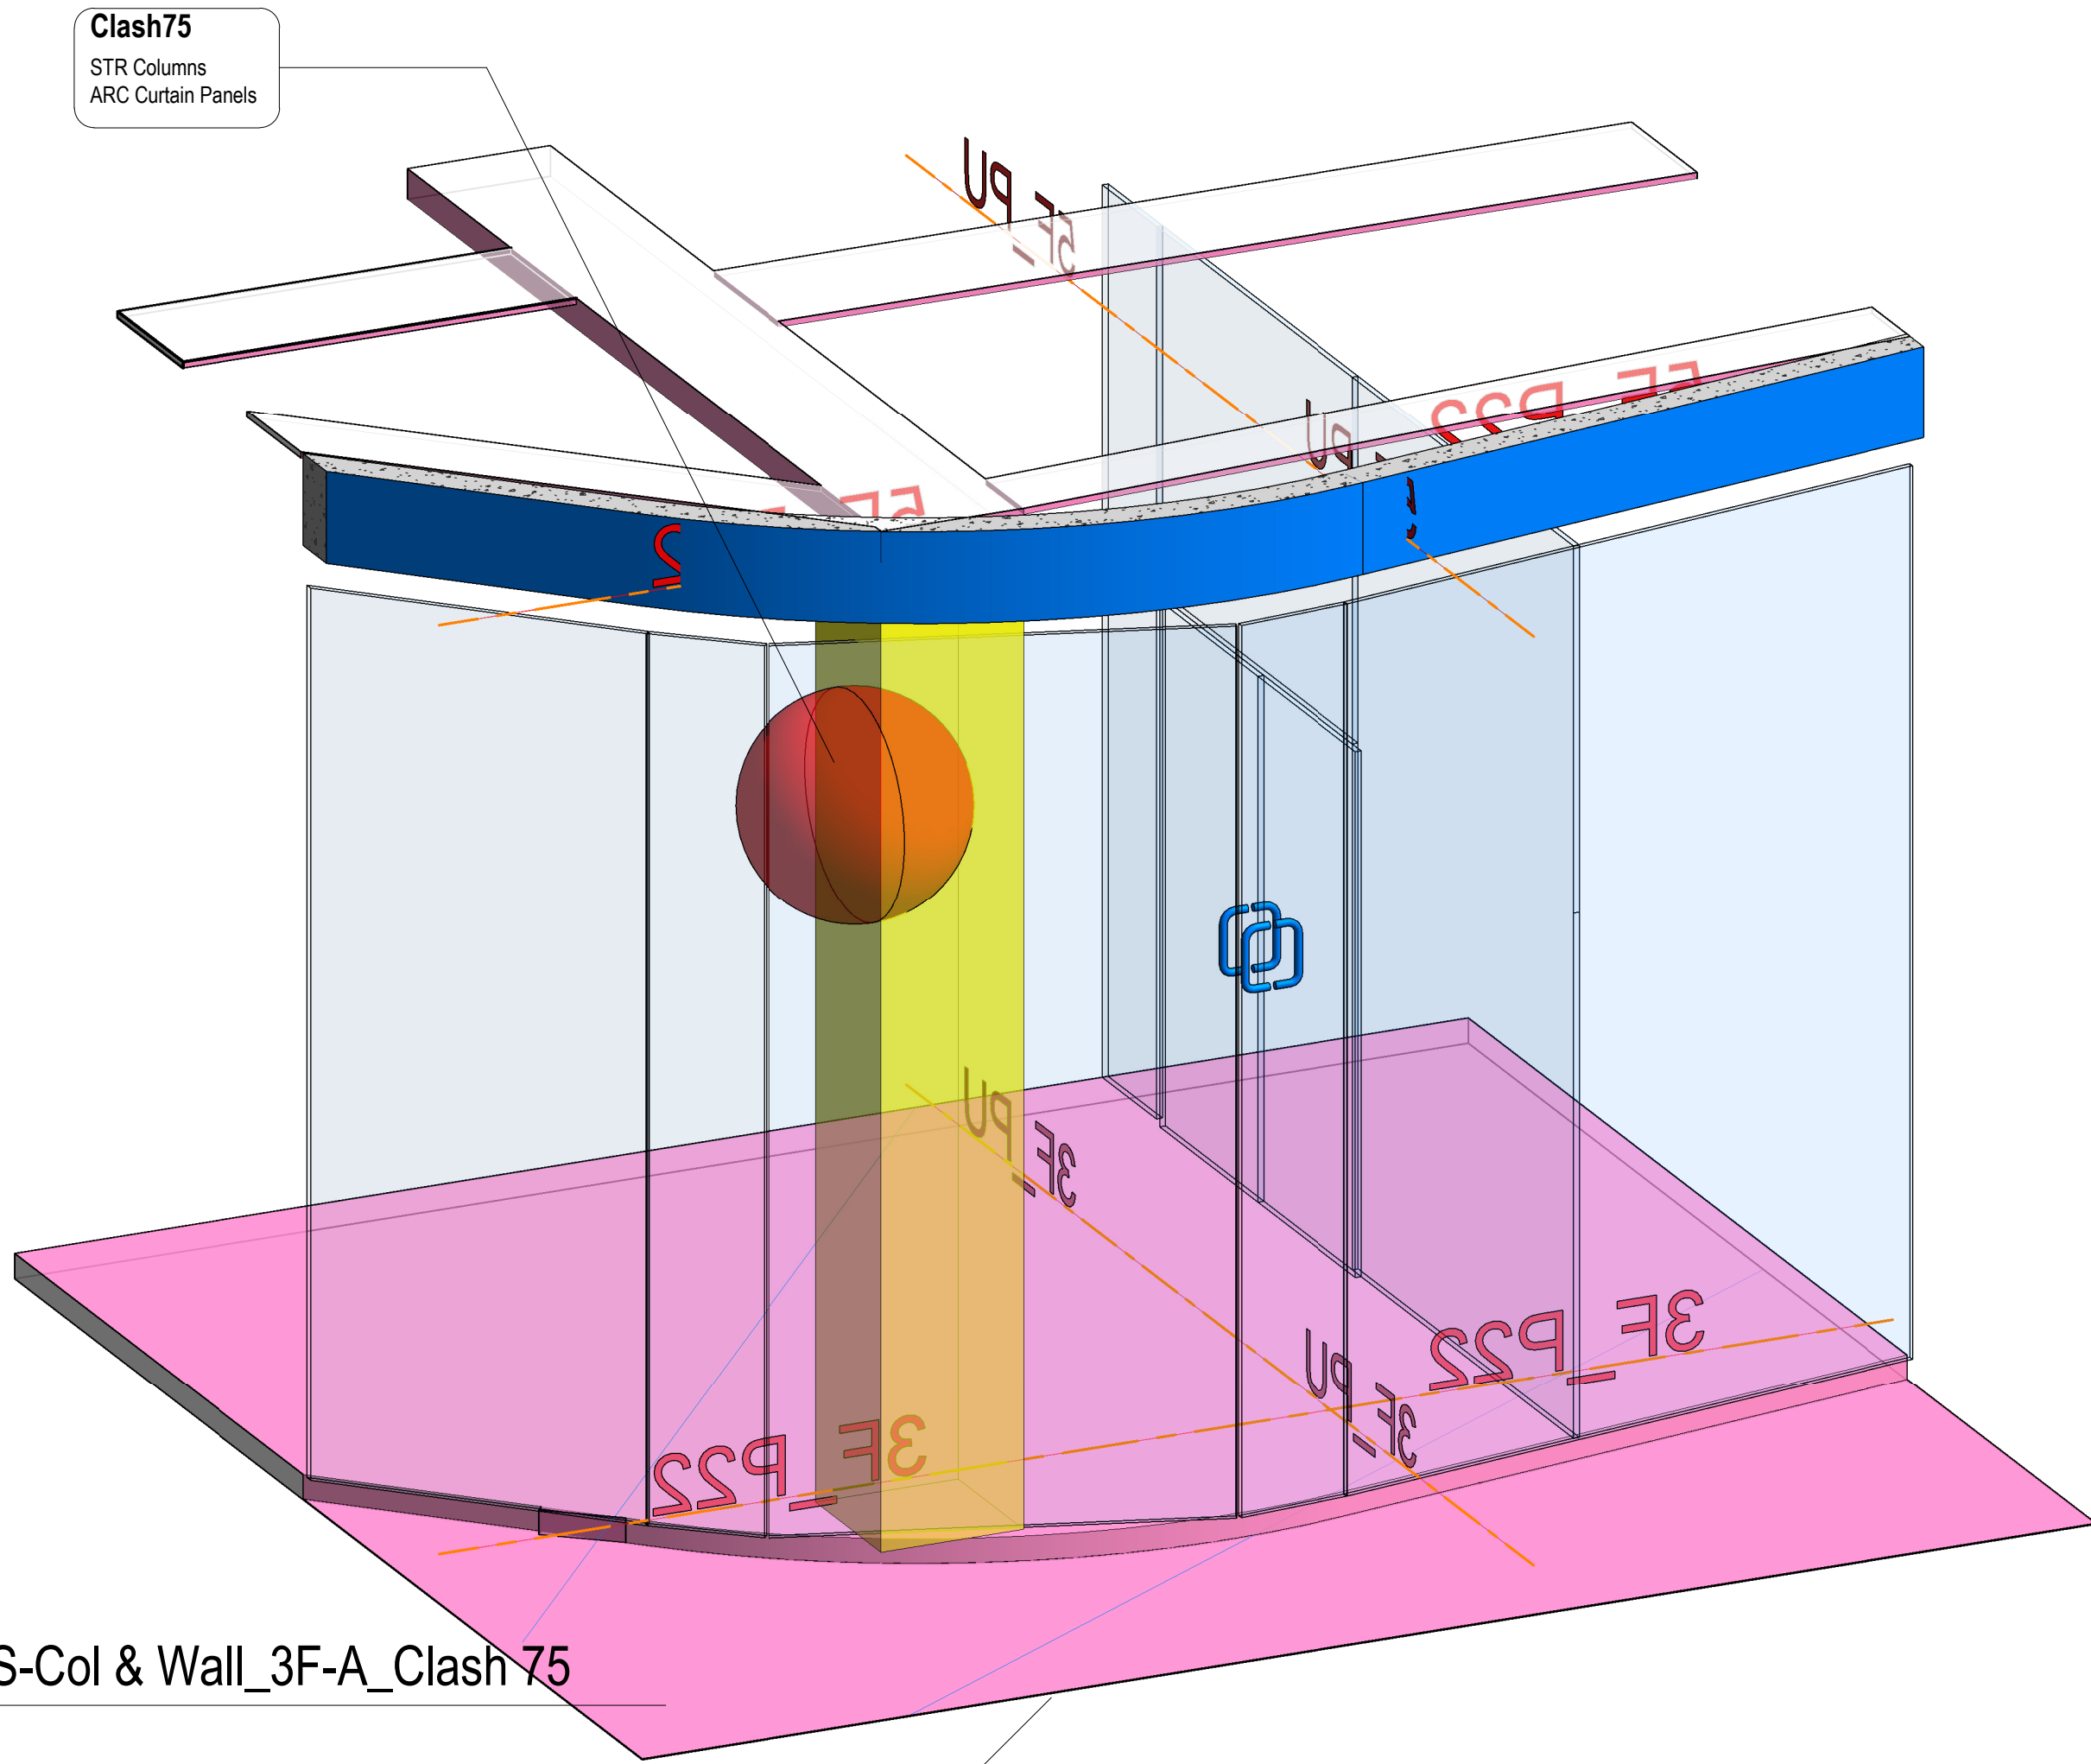

1 S-Col & Wall_3F-A_Clash 75

BCM18 - STR vs ARC											
Test Name	Clash Name	Category 1	Category 2	Category Name 1	Category Name 2	Level	Grid	Designer Attention	Issue	Designer Follow Up Action	Action Party to Amend
STR vs ARC	Clash3	STR Walls	ARC Walls	Walls	Walls	L03	PD - PG	Y			
STR vs ARC	Clash34	STR Floors	ARC Walls	Floors	Walls	3/F	P14 - PK	Y			
STR vs ARC	Clash35	STR Floors	ARC Doors	Floors	Doors	3/F	P14 - PK	Y			
STR vs ARC	Clash49	STR Walls	ARC Walls	Walls	Walls	L03	P8 - PD	Y			
STR vs ARC	Clash50	STR Walls	ARC Walls	Walls	Walls	5/F	PA - PS	Y			
STR vs ARC	Clash52	STR Columns	ARC Curtain Panels	Structural Columns	Curtain Panels	3/F	P22 - PX	Y			
STR vs ARC	Clash70	STR Columns	ARC Walls	Structural Columns	Walls	3/F	P22 - PX	Y			
STR vs ARC	Clash75	STR Columns	ARC Curtain Panels	Structural Columns	Curtain Panels	5/F	P22 - PU	Y			
STR vs ARC	Clash150	STR Walls	ARC Curtain Wall Mullions	Walls	Curtain Wall Mullions	5/F +53.00	T6.X - T6.2	Y			
STR vs ARC	Clash168	STR Framing	ARC Curtain Wall Mullions	Structural Framing	Curtain Wall Mullions	L03(45.120)	PQ - PW	Y			
STR vs ARC	Clash244	STR Walls	ARC Walls	Walls	Walls	L03(44.630)	P21 - PV	Y			
STR vs ARC	Clash250	STR Floors	ARC Curtain Panels	Floors	Curtain Panels	5/F +53.00	T6.G - T6.Y	Y			
STR vs ARC	Clash255	STR Framing	ARC Doors	Structural Framing	Doors	L03(45.300)	PQ - PW	Y			
STR vs ARC	Clash256	STR Framing	ARC Curtain Panels	Structural Framing	Curtain Panels	L03(45.300)	PQ - PW	Y			
STR vs ARC	Clash257	STR Framing	ARC Curtain Panels	Structural Framing	Curtain Panels	L03(45.300)	PQ - PW	Y			
STR vs ARC	Clash258	STR Walls	ARC Walls	Walls	Walls	3/F	T1.A - T1.2	Y			
STR vs ARC	Clash283	STR Framing	ARC Curtain Wall Mullions	Structural Framing	Curtain Wall Mullions	L03(45.120)	P12 - PW	Y			
STR vs ARC	Clash290	STR Framing	ARC Curtain Wall Mullions	Structural Framing	Curtain Wall Mullions	L03(45.120)	P12 - PW	Y			

STR vs ARC: 18
Grand total: 18


B.D.REFERENCE
F.S.D.REFERENCE
W.W.O.REFERENCE
DO NOT SCALE DRAWINGS. ALL DIMENSIONS SHALL BE VERIFIED ON SITE.
© ADVANCED CONSTRUCTION INFORMATION DEVELOPMENT LIMITED (A.C.I.D.) 2014
COPYRIGHT IN RESPECT OF THIS DRAWING / DOCUMENT IS OWNED BY THE A.C.I.D.
NO REPRODUCTION OF THE DRAWING / DOCUMENT OR ANY PART BY WHATEVER MEANS IS PERMITTED WITHOUT THE PRIOR WRITTEN CONSENT OF THE A.C.I.D.
NOTE

NO	DESCRIPTION	DATE	DWN
	NAME AND DESIGNATION	INITIAL	DATE
APPROVED	Approver		
CHECKED	Checker		
DESIGNED	Designer		
DRAWN	Author		


PROJECT

DRAWING TITLE
Clash75
3/F
STR Columns vs ARC Curtain Panels
BCM18


PROJECT NUMBER	
SCALE	
DRAWING NO.	REV

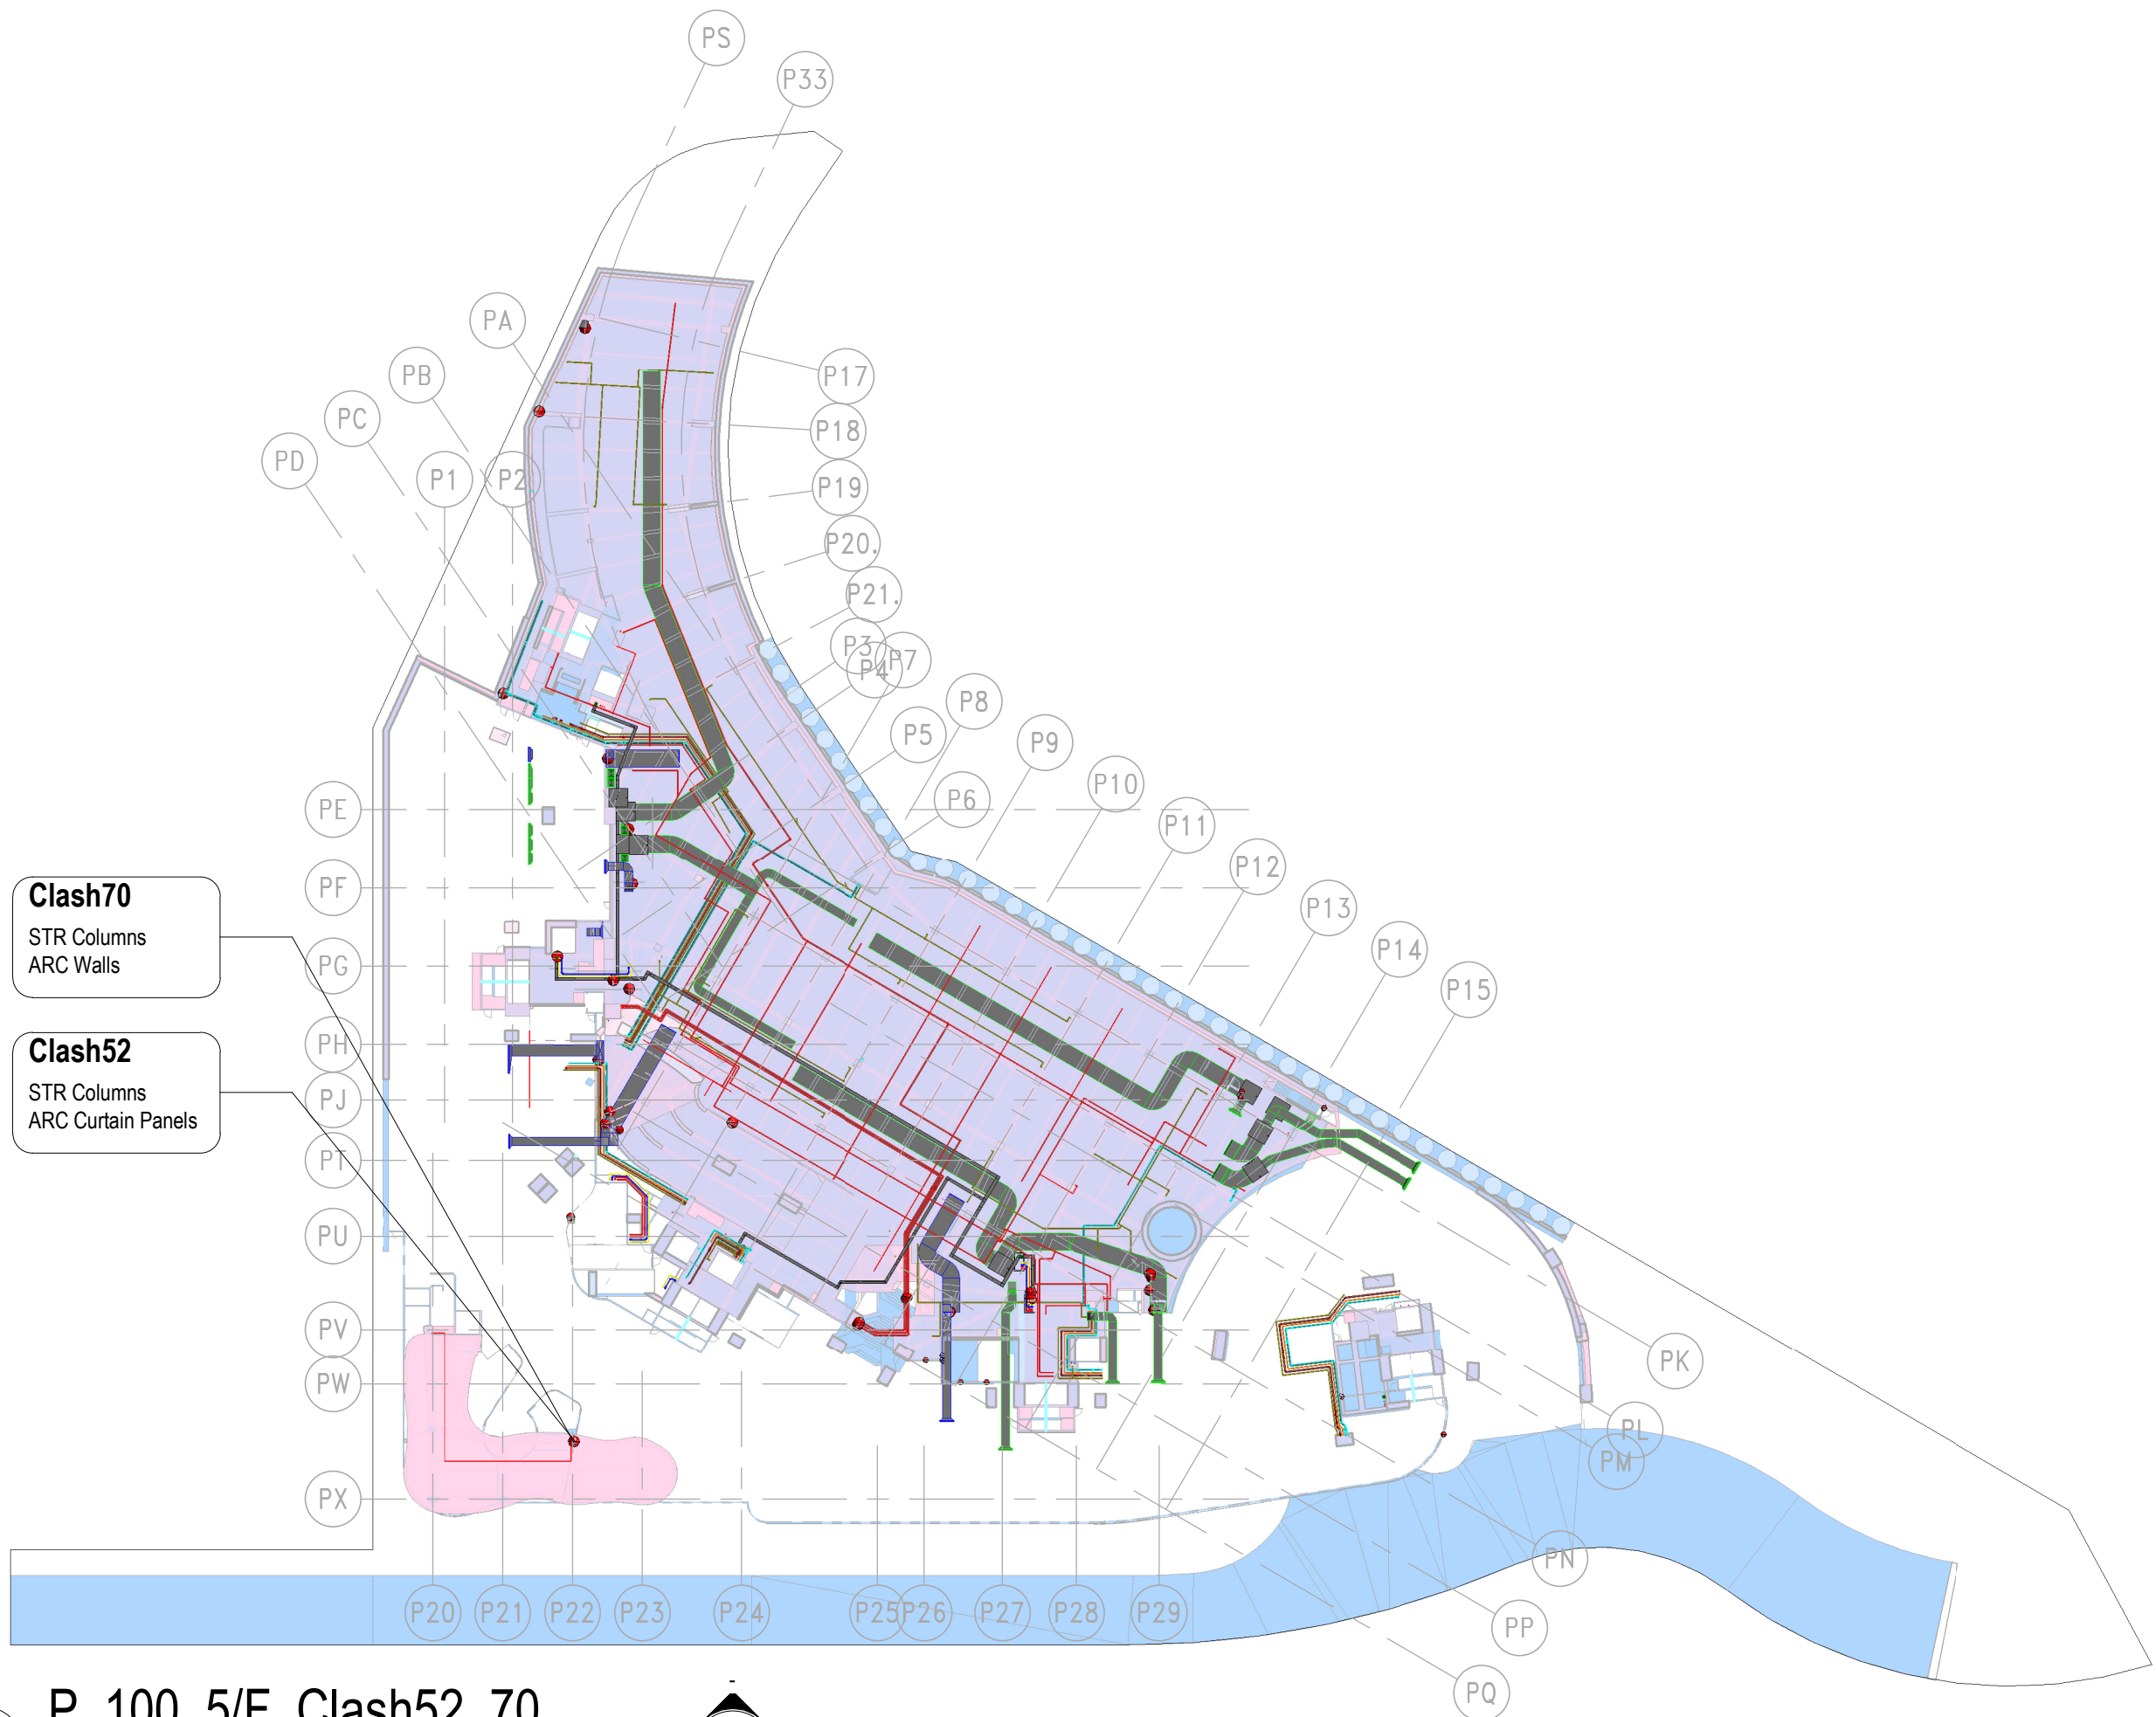

3 P_100_5/F_Clash52, 70
1 : 700

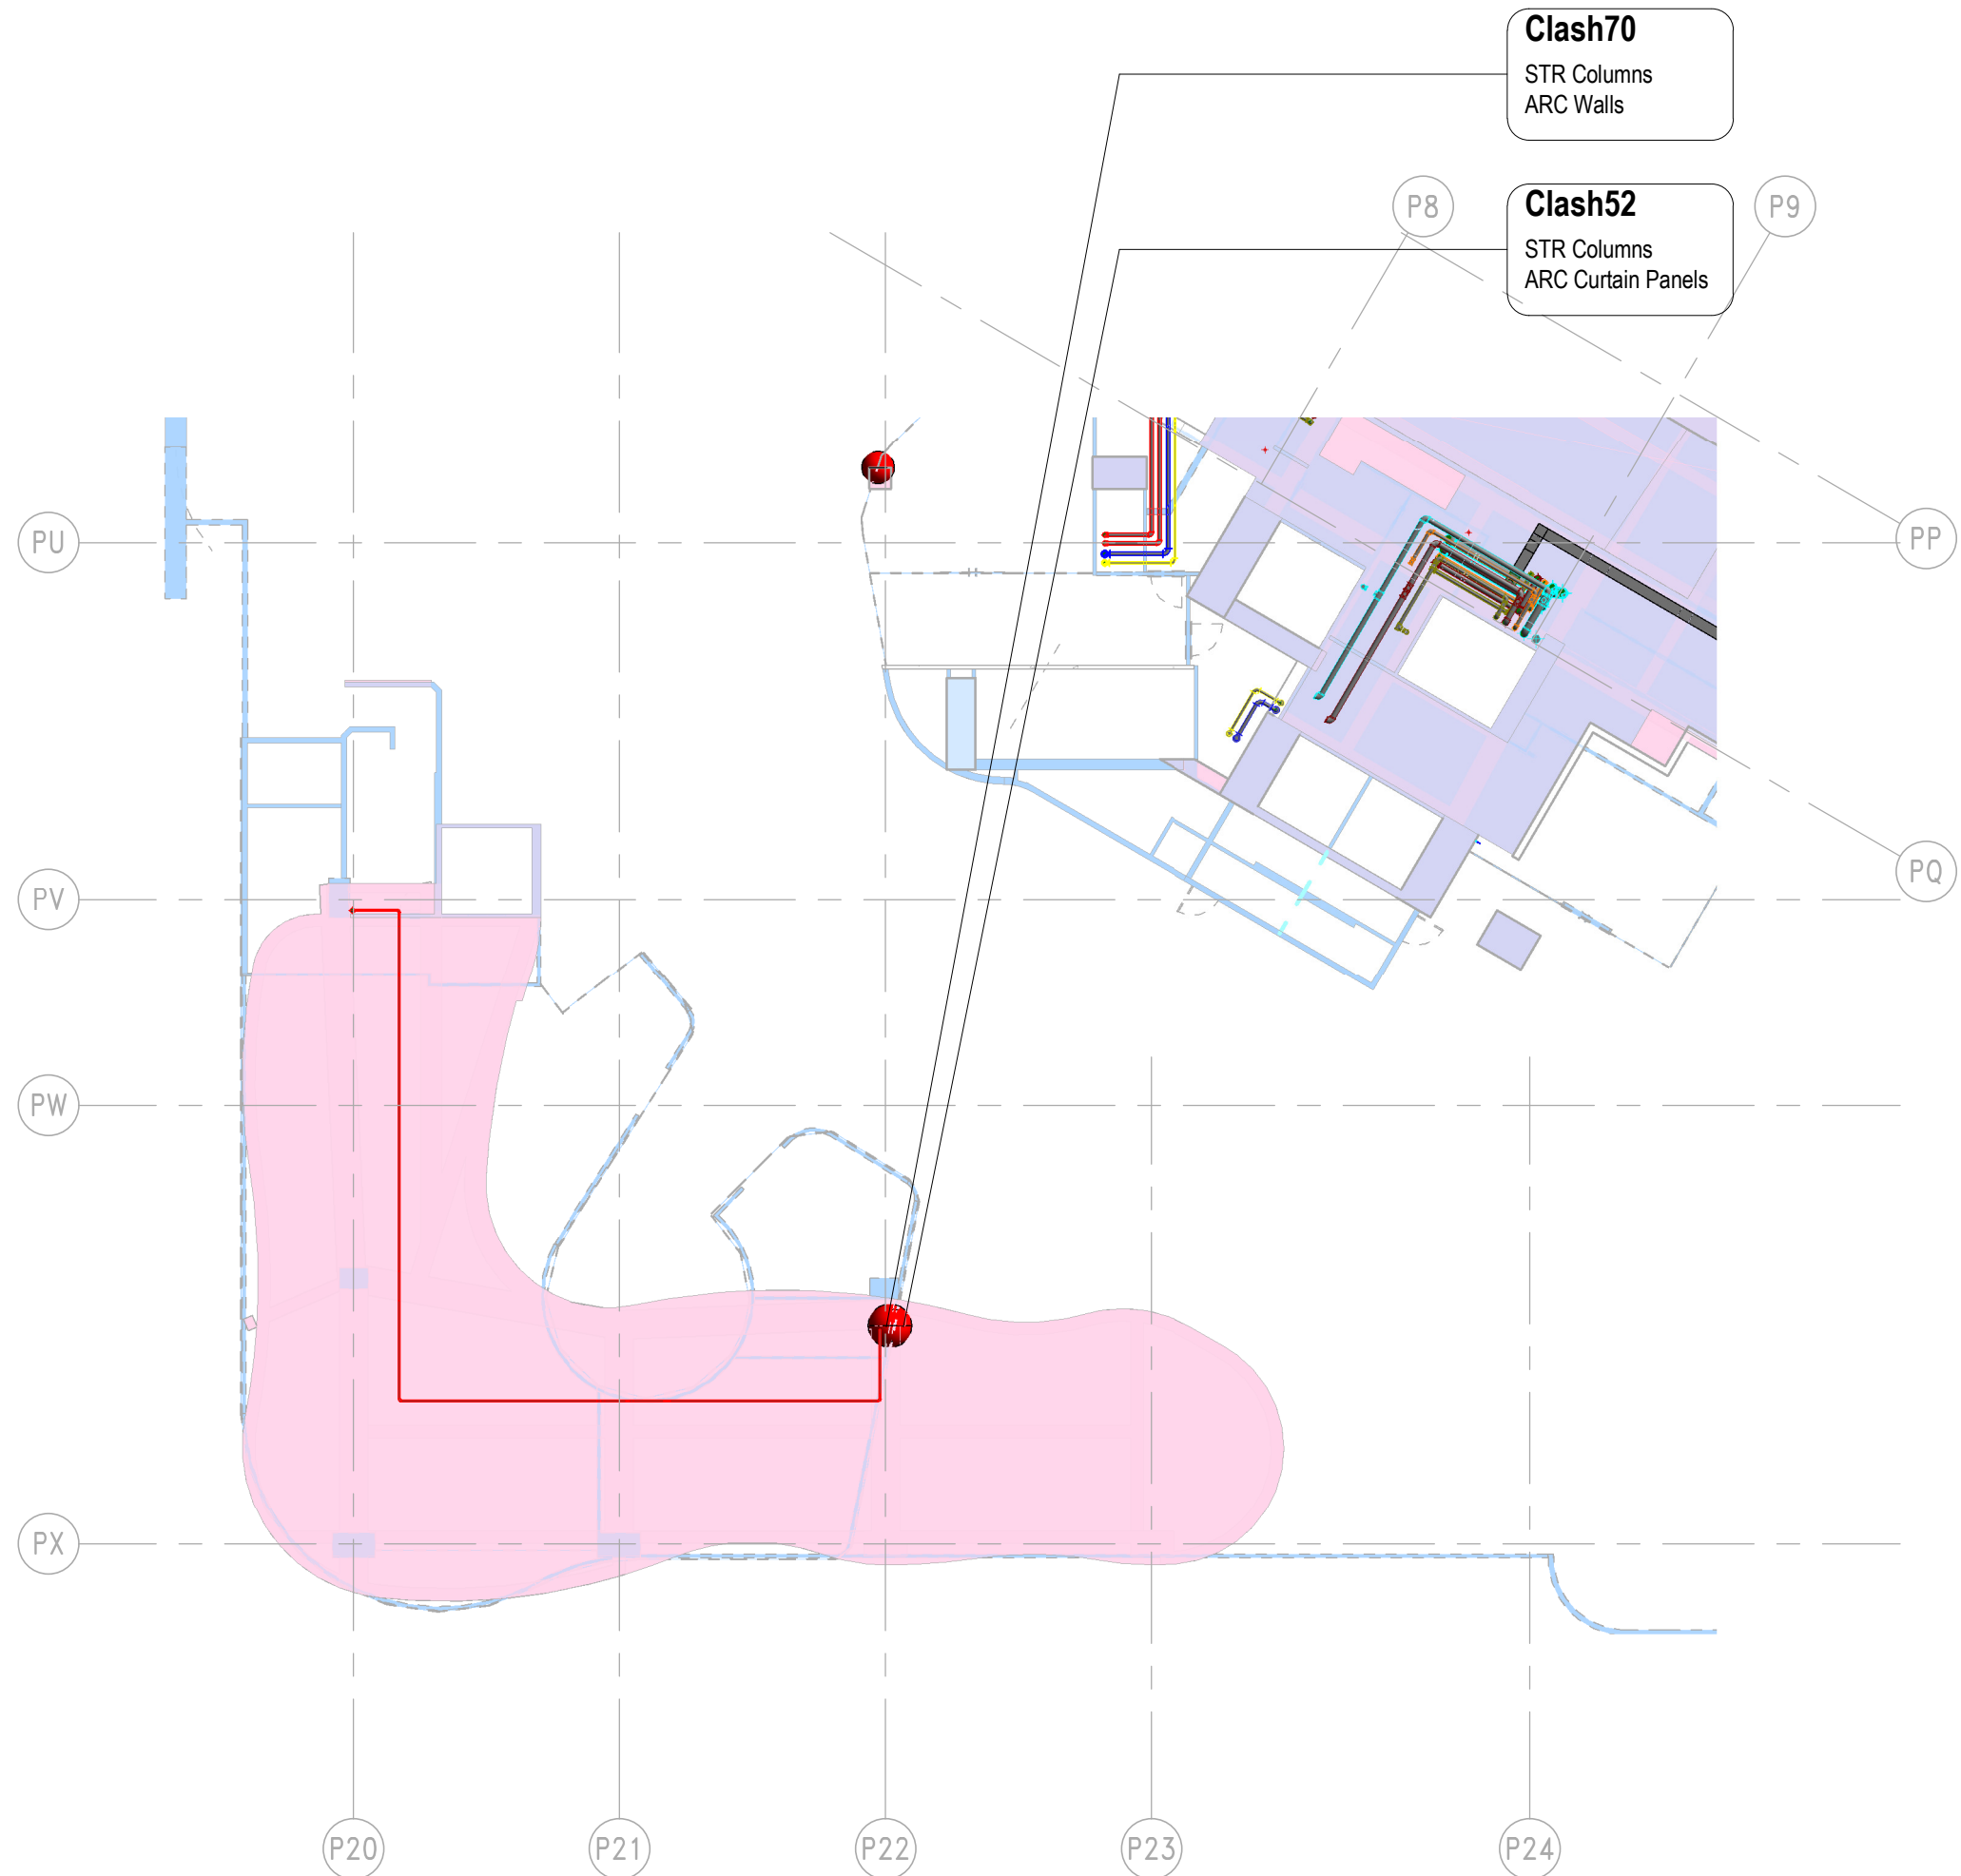

2 P_100_5/F_Clash52, 70_P
1 : 200

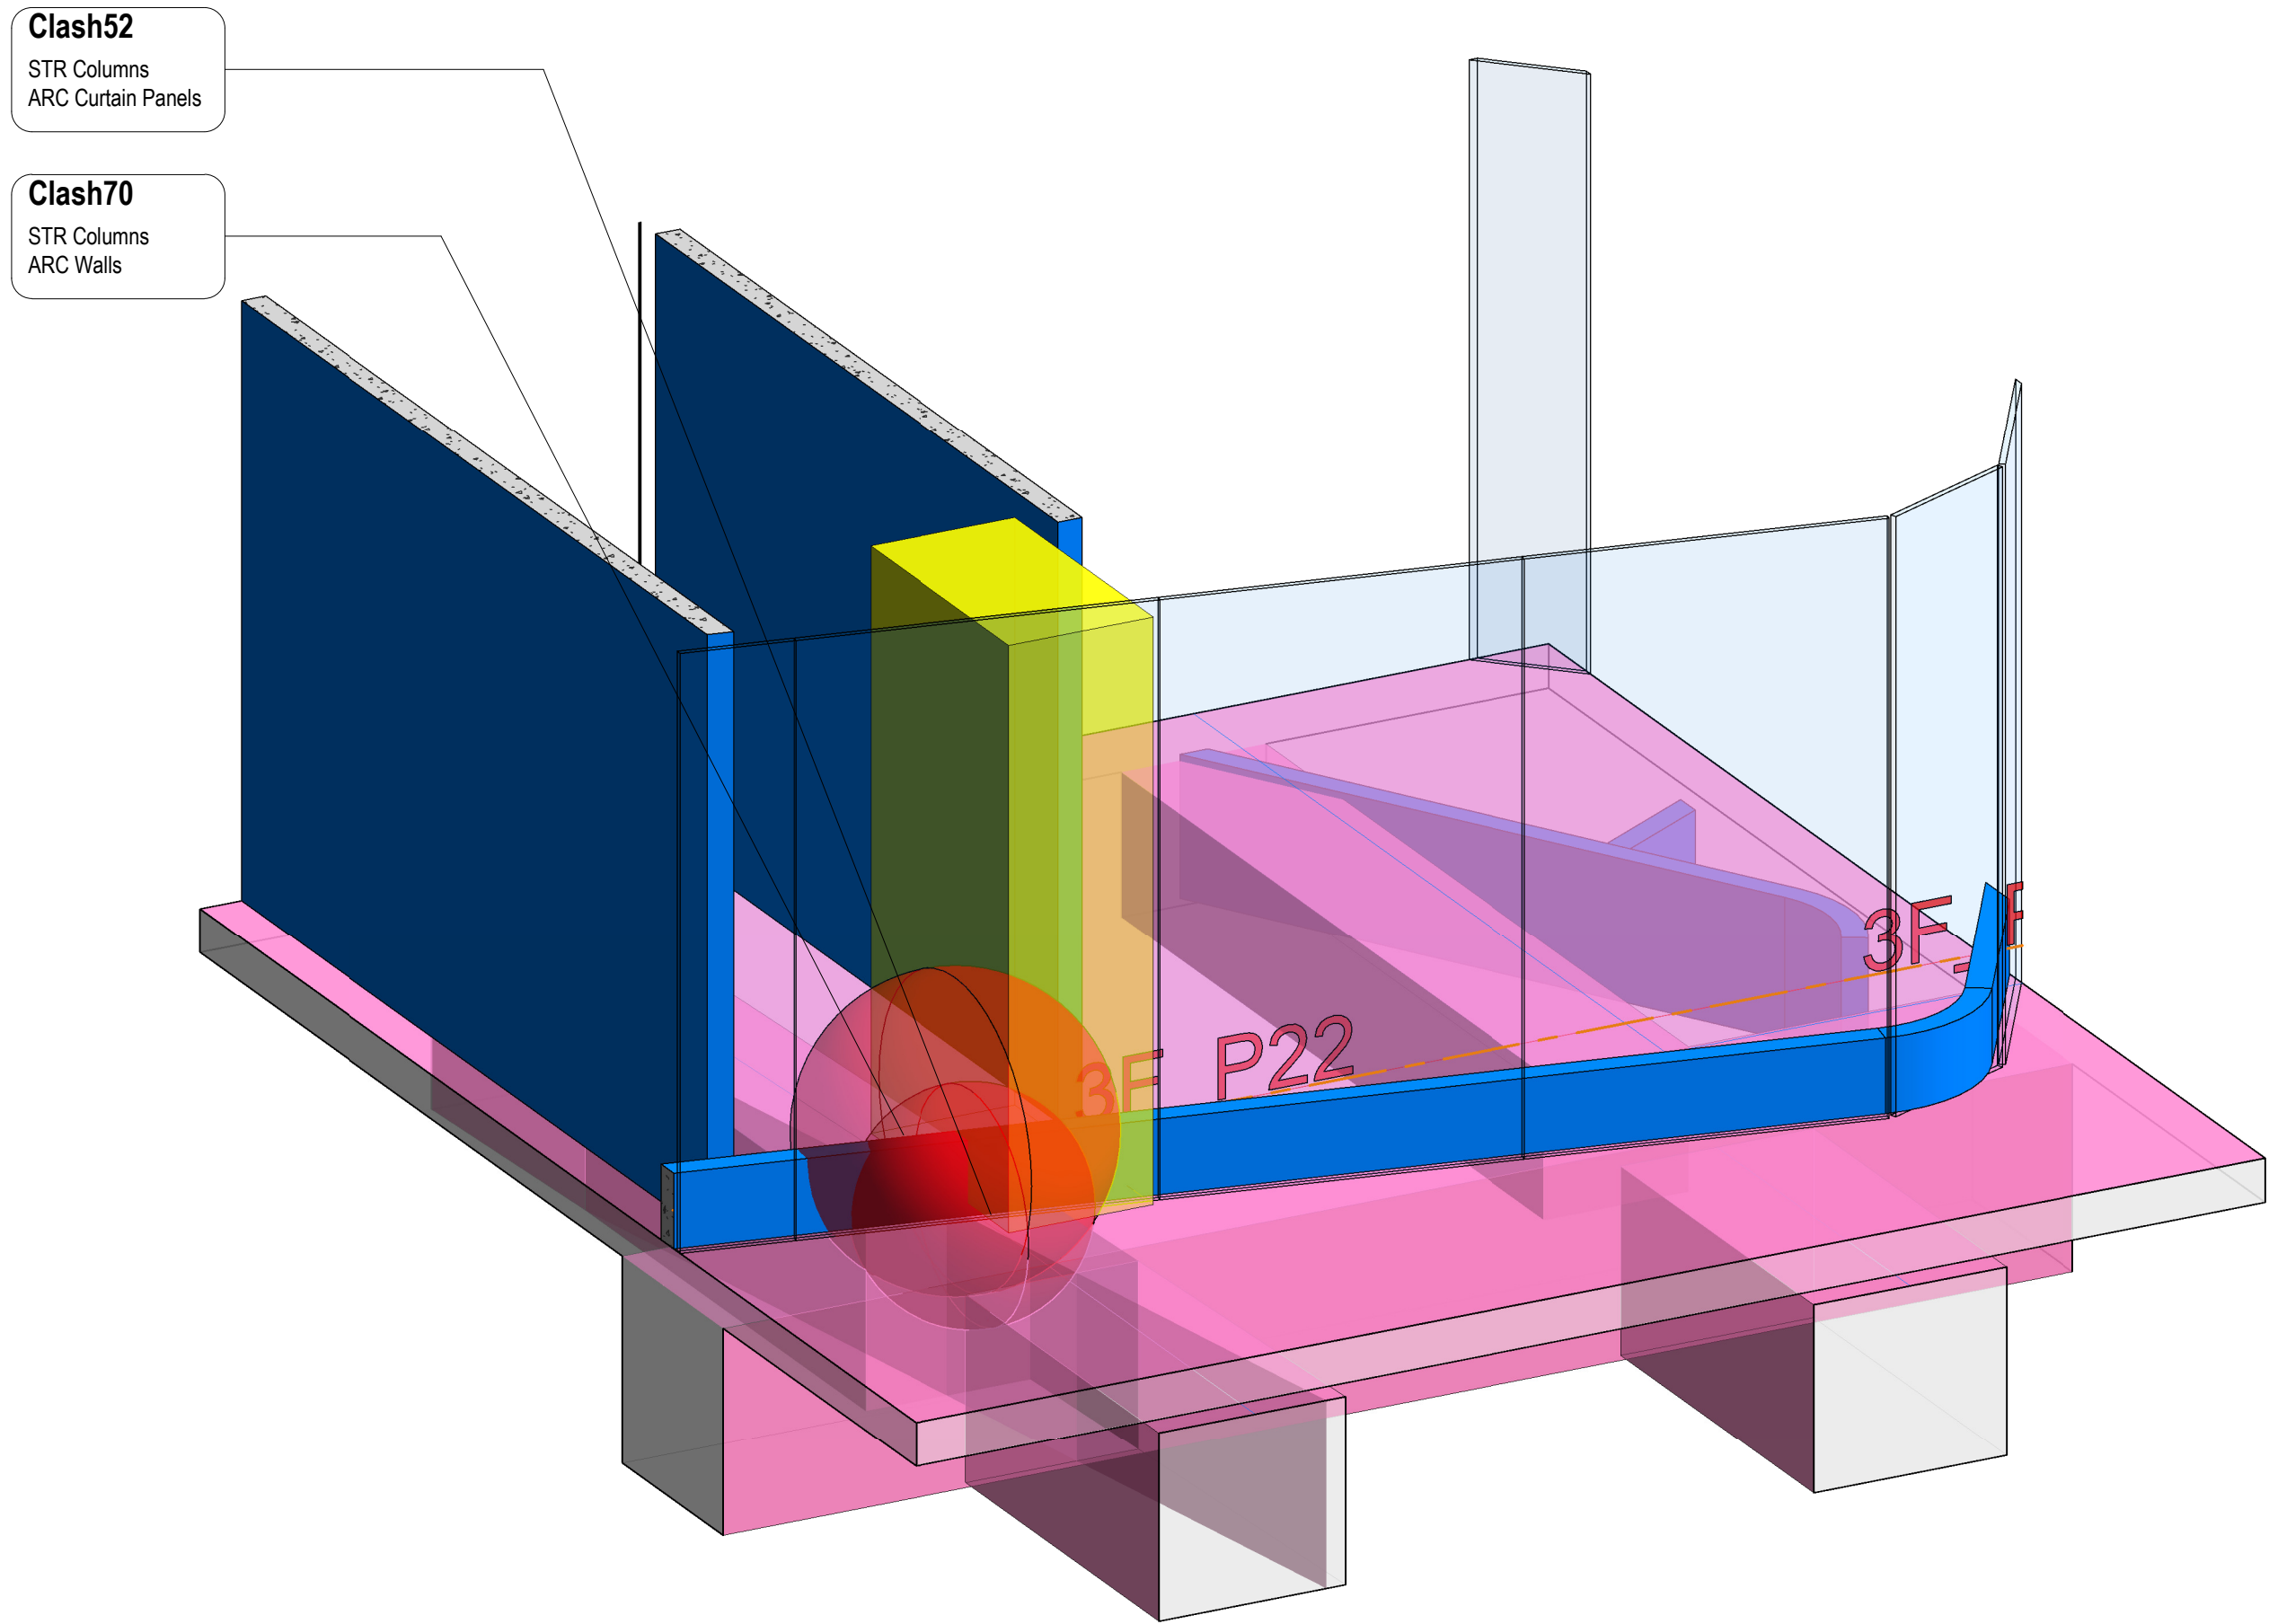

1 S-Col & Wall_3F-A_Clash 52, 70

BCM18 - STR vs ARC											
Test Name	Clash Name	Category 1	Category 2	Category Name 1	Category Name 2	Level	Grid	Designer Attention	Issue	Designer Follow Up Action	Action Party to Amend
STR vs ARC	Clash3	STR Walls	ARC Walls	Walls	Walls	L03	PD - PG	Y			
STR vs ARC	Clash34	STR Floors	ARC Walls	Floors	Walls	3/F	P14 - PK	Y			
STR vs ARC	Clash35	STR Floors	ARC Doors	Floors	Doors	3/F	P14 - PK	Y			
STR vs ARC	Clash49	STR Walls	ARC Walls	Walls	Walls	L03	P8 - PD	Y			
STR vs ARC	Clash50	STR Walls	ARC Walls	Walls	Walls	5/F	PA - PS	Y			
STR vs ARC	Clash52	STR Columns	ARC Curtain Panels	Structural Columns	Curtain Panels	3/F	P22 - PX	Y			
STR vs ARC	Clash70	STR Columns	ARC Walls	Structural Columns	Walls	3/F	P22 - PX	Y			
STR vs ARC	Clash75	STR Columns	ARC Curtain Panels	Structural Columns	Curtain Panels	5/F	P22 - PU	Y			
STR vs ARC	Clash150	STR Walls	ARC Curtain Wall Mullions	Walls	Curtain Wall Mullions	5/F +53.00	T6.X - T6.2	Y			
STR vs ARC	Clash168	STR Framing	ARC Curtain Wall Mullions	Structural Framing	Curtain Wall Mullions	L03(45.120)	PQ - PW	Y			
STR vs ARC	Clash244	STR Walls	ARC Walls	Walls	Walls	L03(44.630)	P21 - PV	Y			
STR vs ARC	Clash250	STR Floors	ARC Curtain Panels	Floors	Curtain Panels	5/F +53.00	T6.G - T6.Y	Y			
STR vs ARC	Clash255	STR Framing	ARC Doors	Structural Framing	Doors	L03(45.300)	PQ - PW	Y			
STR vs ARC	Clash256	STR Framing	ARC Curtain Panels	Structural Framing	Curtain Panels	L03(45.300)	PQ - PW	Y			
STR vs ARC	Clash257	STR Framing	ARC Curtain Panels	Structural Framing	Curtain Panels	L03(45.300)	PQ - PW	Y			
STR vs ARC	Clash258	STR Walls	ARC Walls	Walls	Walls	3/F	T1.A - T1.2	Y			
STR vs ARC	Clash283	STR Framing	ARC Curtain Wall Mullions	Structural Framing	Curtain Wall Mullions	L03(45.120)	P12 - PW	Y			
STR vs ARC	Clash290	STR Framing	ARC Curtain Wall Mullions	Structural Framing	Curtain Wall Mullions	L03(45.120)	P12 - PW	Y			

STR vs ARC: 18
Grand total: 18


B.D.REFERENCE
F.S.D.REFERENCE
W.W.O.REFERENCE
DO NOT SCALE DRAWINGS. ALL DIMENSIONS SHALL BE VERIFIED ON SITE.
© ADVANCED CONSTRUCTION INFORMATION DEVELOPMENT LIMITED (A.C.I.D.) 2014
COPYRIGHT IN RESPECT OF THIS DRAWING / DOCUMENT IS OWNED BY THE A.C.I.D.
NO REPRODUCTION OF THE DRAWING / DOCUMENT OR ANY PART BY WHATEVER MEANS IS PERMITTED WITHOUT THE PRIOR WRITTEN CONSENT OF THE A.C.I.D.
NOTE

NO	DESCRIPTION	DATE	DWN
	NAME AND DESIGNATION	INITIAL	DATE
APPROVED	Approver		
CHECKED	Checker		
DESIGNED	Designer		
DRAWN	Author		


PROJECT

DRAWING TITLE
Clash52, 70
3/F
STR Columns vs ARC Curtain Panels
BCM18


PROJECT NUMBER	
SCALE	
DRAWING NO.	REV

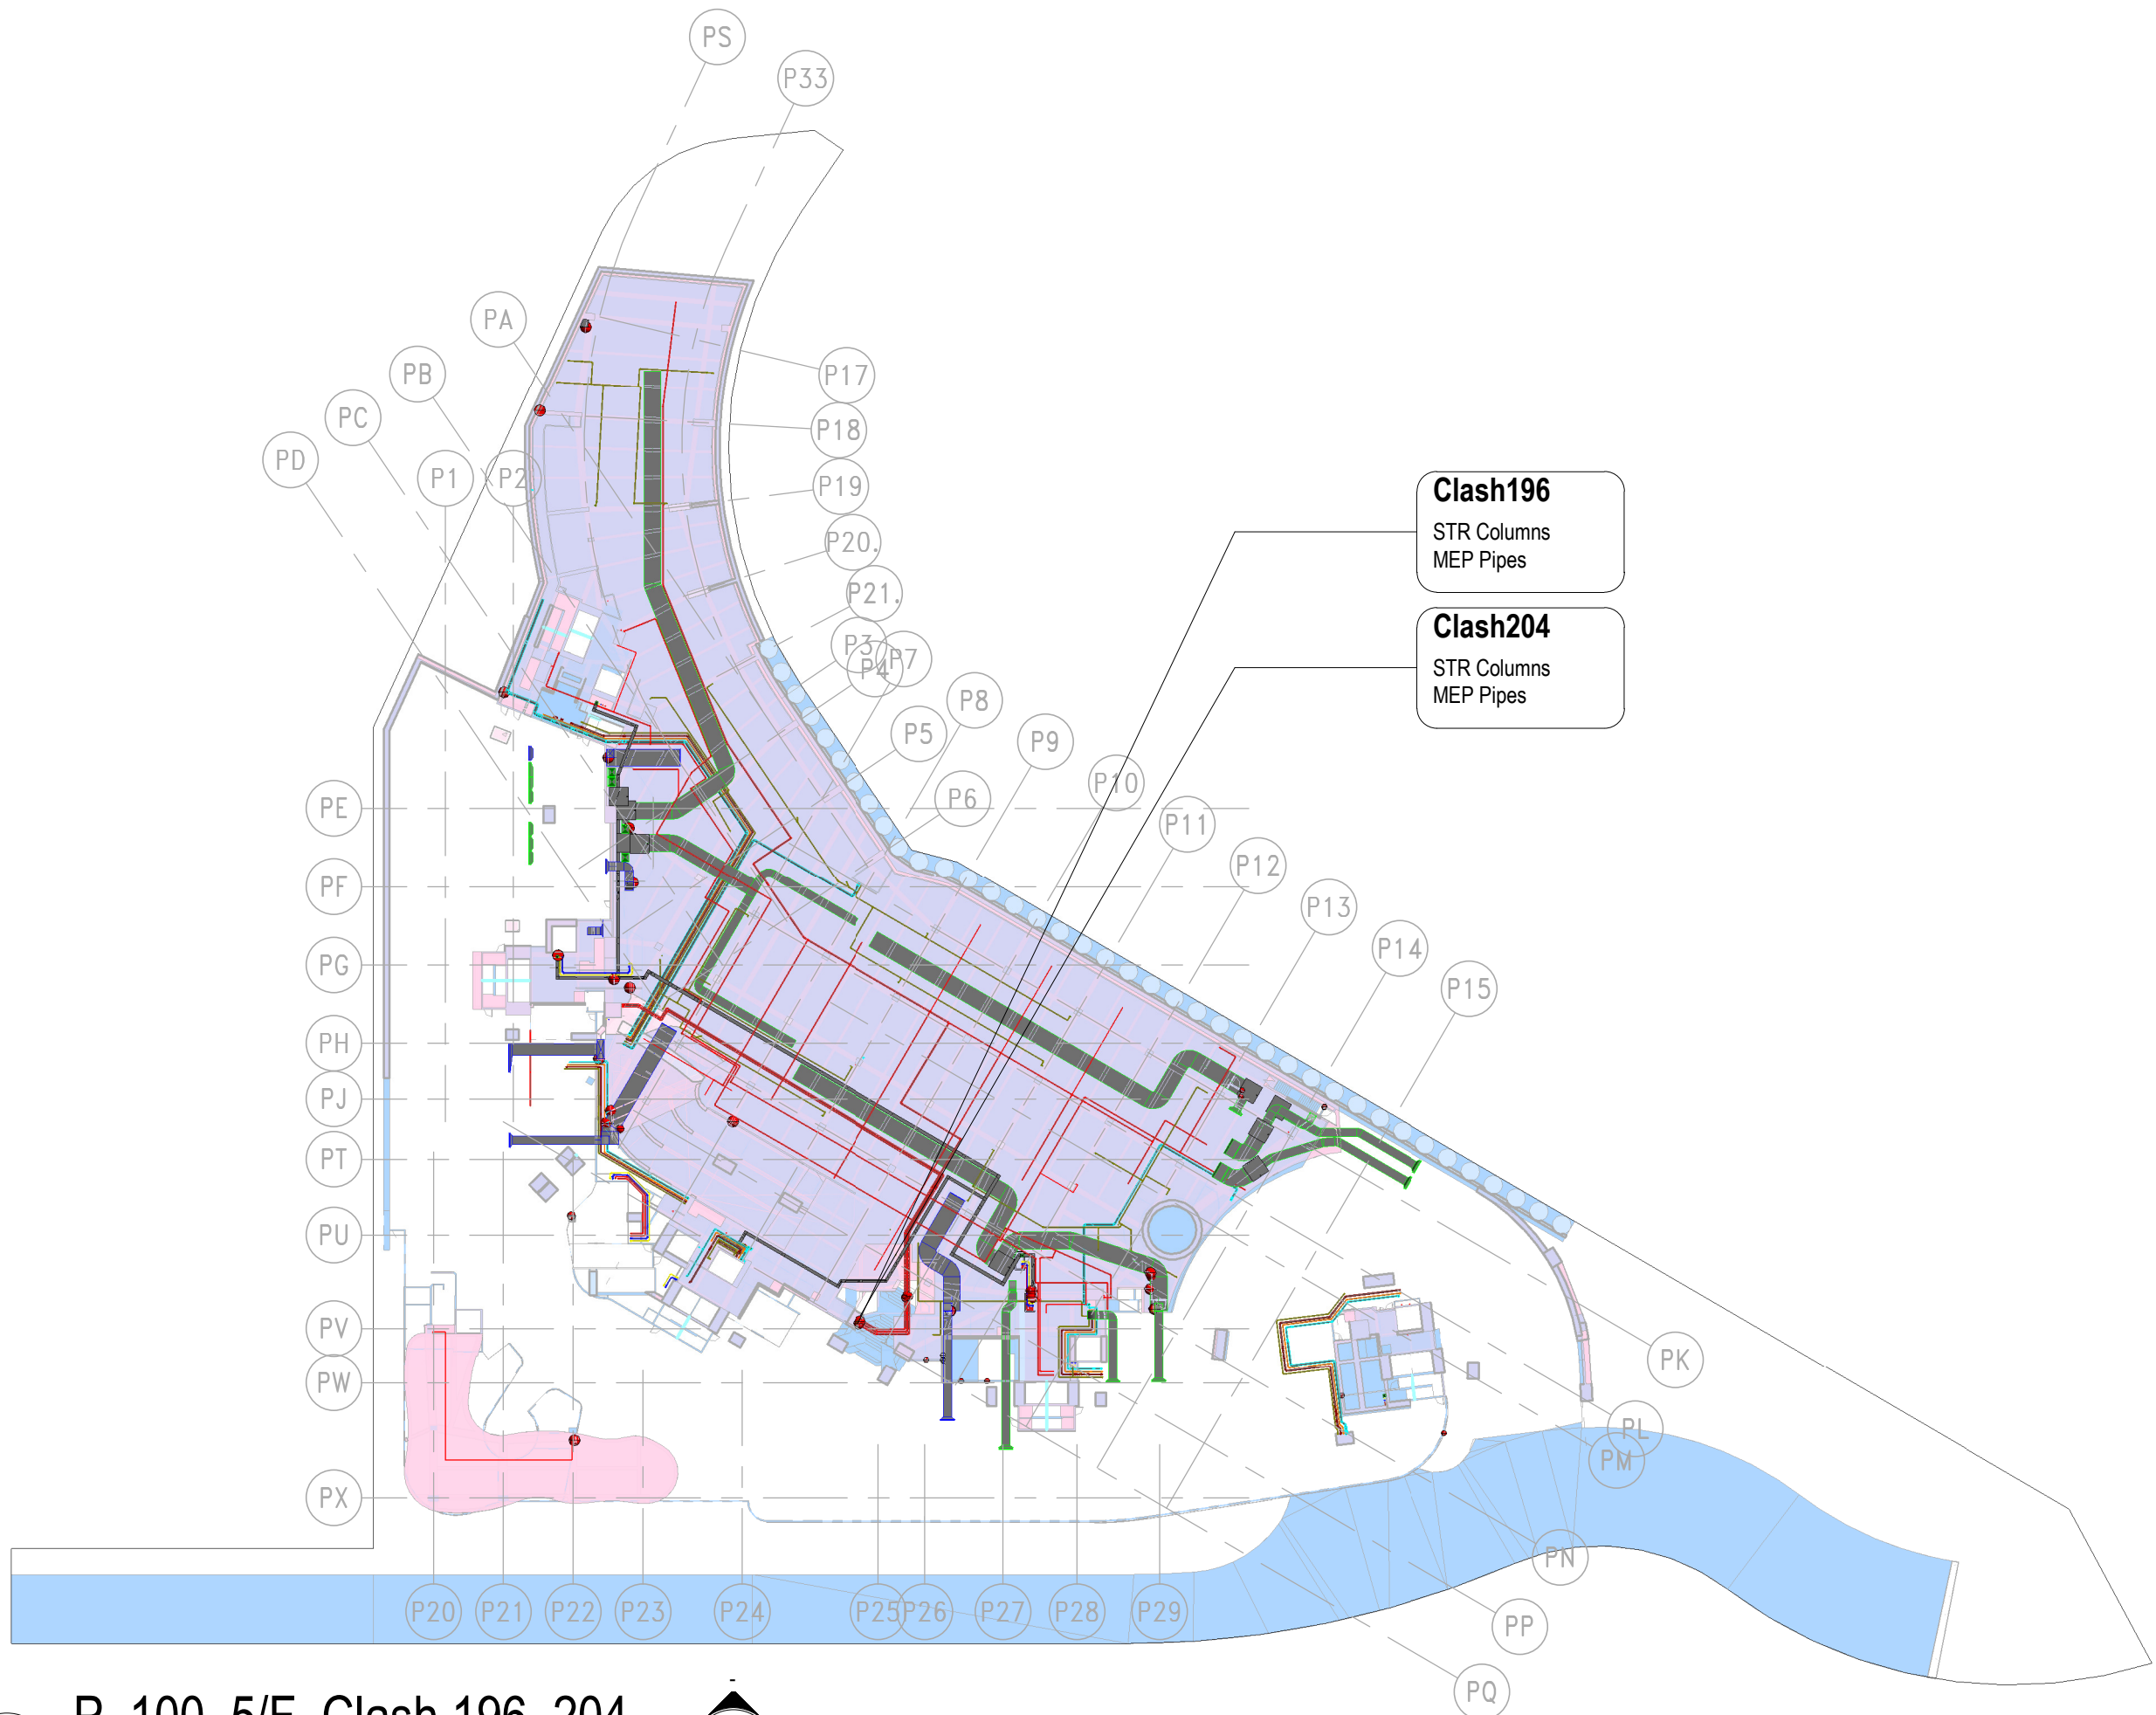

3 P_100_5/F_Clash 196, 204
1 : 700

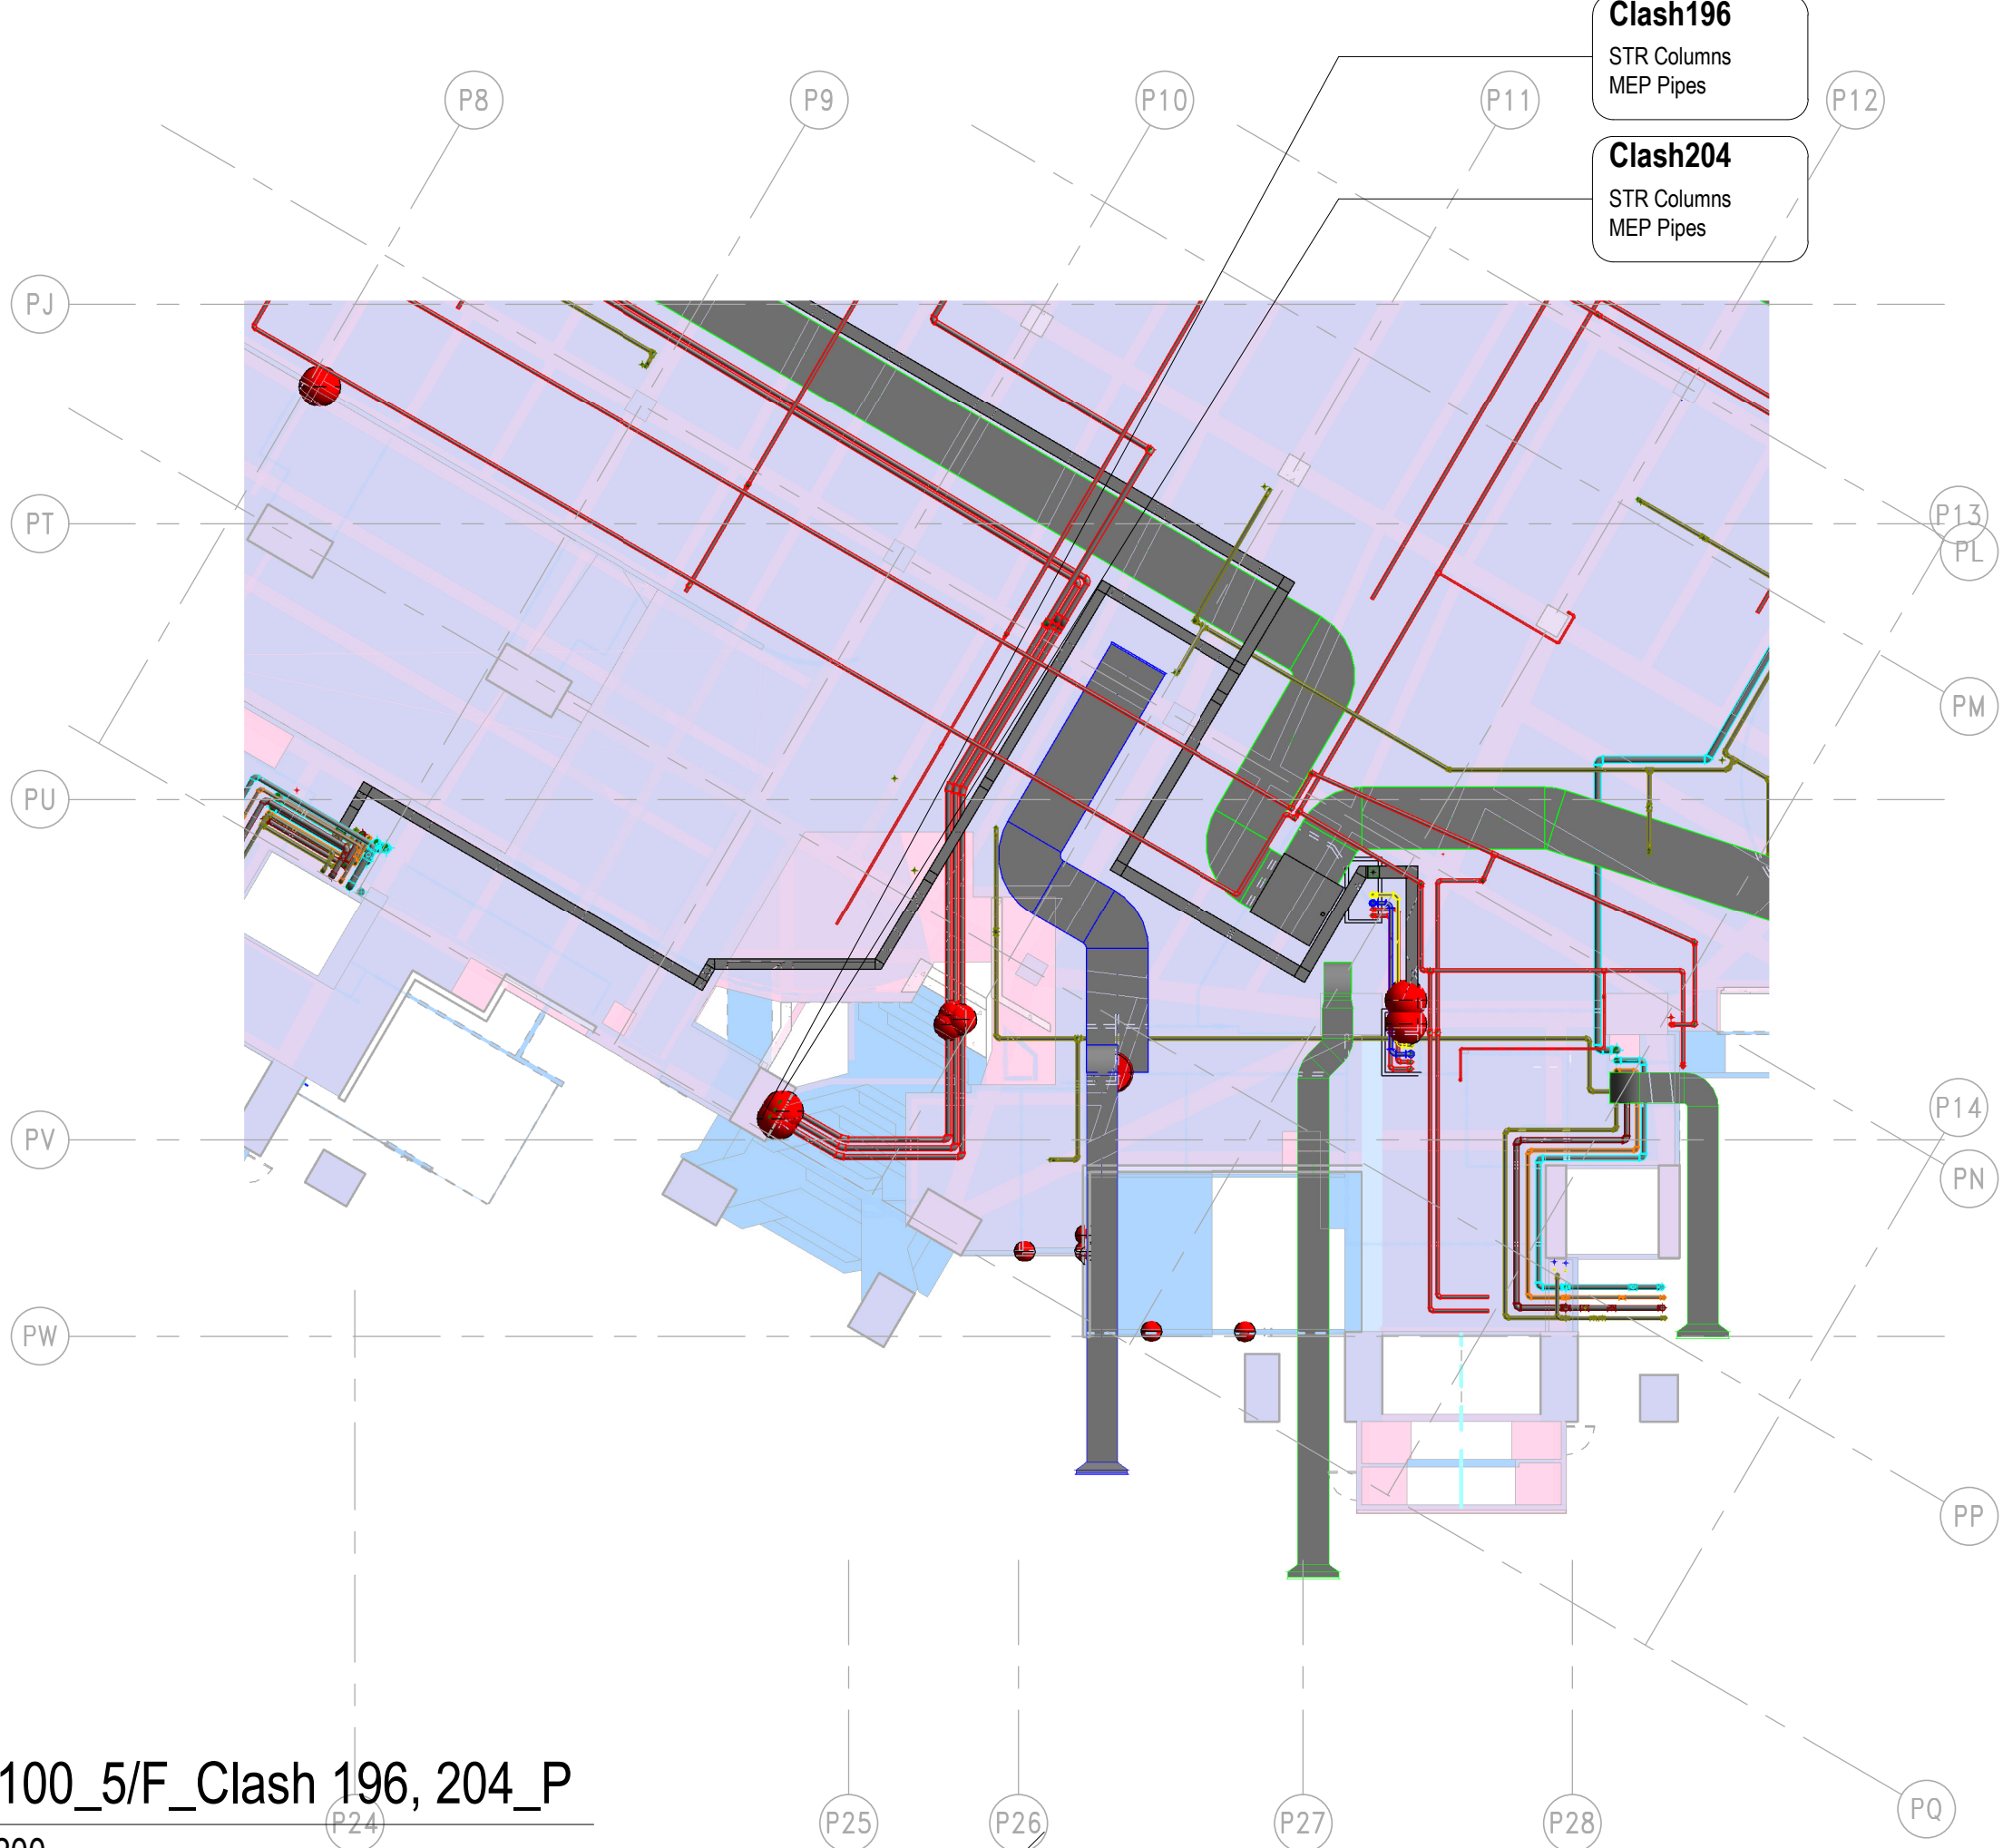

2 P_100_5/F_Clash 196, 204_P
1 : 200

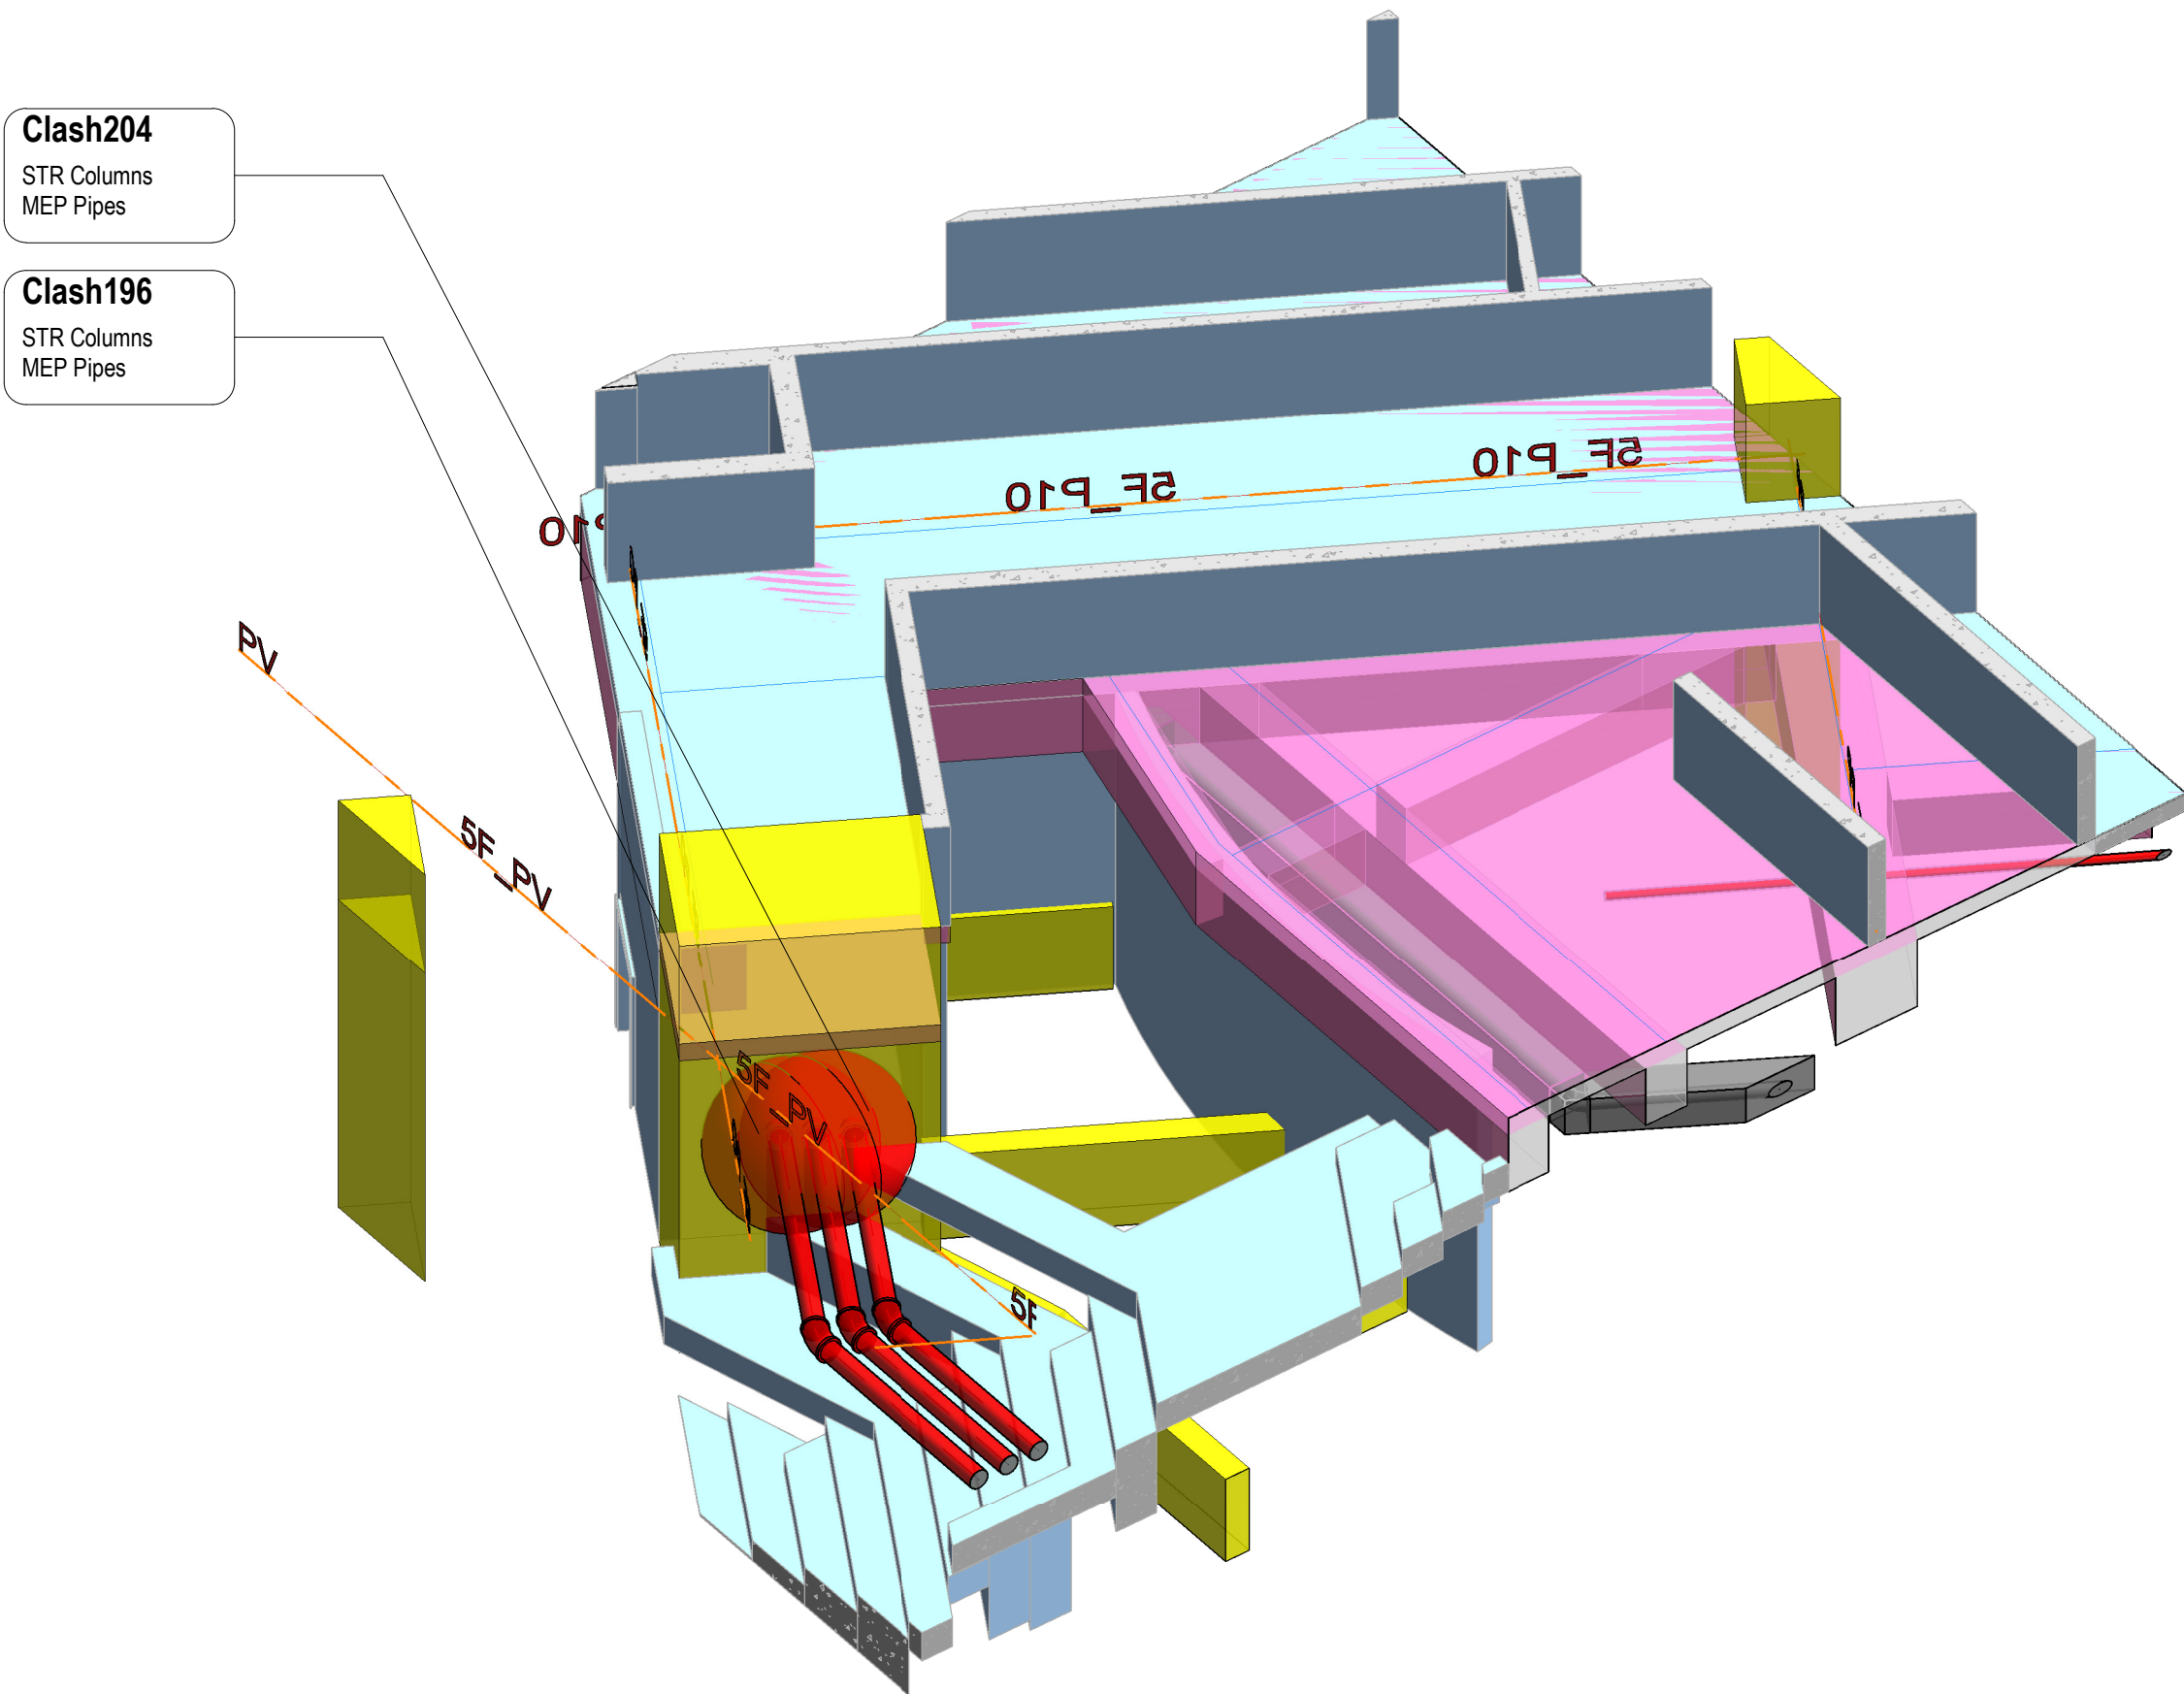

1 S-Col & Wall_M-3F_Clash 196, 204

BCM18 - STR vs MEP											
Test Name	Clash Name	Category 1	Category 2	Category Name 1	Category Name 2	Level	Grid	Designer Attention	Issue	Designer Follow Up Action	Action Party to Amend
STR vs MEP	Clash2	STR Framing	MEP Ducts	Structural Framing	Ducts	5/F +53.00	T2.F - T2.3	Y			
STR vs MEP	Clash3	STR Framing	MEP Ducts	Structural Framing	Ducts	L03/45.300	PC - PF	Y			
STR vs MEP	Clash4	STR Framing	MEP Ducts	Structural Framing	Ducts	L05	P12 - PN	Y			
STR vs MEP	Clash5	STR Framing	MEP Ducts	Structural Framing	Ducts	5/F	P7 - PP	Y			
STR vs MEP	Clash6	STR Framing	MEP Ducts	Structural Framing	Duct Fittings	L05	P17 - P33	Y			
STR vs MEP	Clash7	STR Framing	MEP Ducts	Structural Framing	Ducts	5/F	T1.E - T1.1	Y			
STR vs MEP	Clash9	STR Framing	MEP Ducts	Structural Framing	Ducts	5/F	T1.D - T1.3	Y			
STR vs MEP	Clash10	STR Framing	MEP Ducts	Structural Framing	Ducts	L05	PN - PV	Y			
STR vs MEP	Clash14	STR Floors	MEP Ducts	Floors	Ducts	5/F	P7 - PP	Y			
STR vs MEP	Clash55	STR Framing	MEP Ducts	Structural Framing	Ducts	L05	P2 - PG	Y			
STR vs MEP	Clash100	STR Framing	MEP Ducts	Structural Framing	Duct Fittings	5/F	P7 - PP	Y			
STR vs MEP	Clash111	STR Framing	MEP Ducts	Structural Framing	Ducts	L05	P12 - PV	Y			
STR vs MEP	Clash159	STR Framing	MEP Ducts	Structural Framing	Duct Fittings	L05	PP - PV	Y			
STR vs MEP	Clash196	STR Columns	MEP Pipes	Structural Columns	Pipes	L05	PQ - PV	Y			
STR vs MEP	Clash204	STR Columns	MEP Pipes	Structural Columns	Pipes	L05	PQ - PV	Y			
STR vs MEP	Clash209	STR Framing	MEP Ducts	Structural Framing	Ducts	5/F	PD - PG	Y			
STR vs MEP: 16											
Grand total: 16											

B.D.REFERENCE

F.S.D.REFERENCE

W.W.O.REFERENCE

DO NOT SCALE DRAWINGS. ALL DIMENSIONS SHALL BE VERIFIED ON SITE.
© ADVANCED CONSTRUCTION INFORMATION DEVELOPMENT LIMITED (A.C.I.D.) 2014
COPYRIGHT IN RESPECT OF THIS DRAWING / DOCUMENT IS OWNED BY THE A.C.I.D.
NO REPRODUCTION OF THE DRAWING / DOCUMENT OR ANY PART BY WHATEVER MEANS IS PERMITTED WITHOUT THE PRIOR WRITTEN CONSENT OF THE A.C.I.D.

NOTE

NO

DESCRIPTION

DATE

DWN

NAME AND DESIGNATION

INITIAL

DATE

APPROVED

Approver

CHECKED

Checker

DESIGNED

Designer

DRAWN

Author

PROJECT

DRAWING TITLE

Clash196, 204

3/F

STR Columns vs MEP Pipes


BCM18

PROJECT NUMBER

SCALE

DRAWING NO.


REV

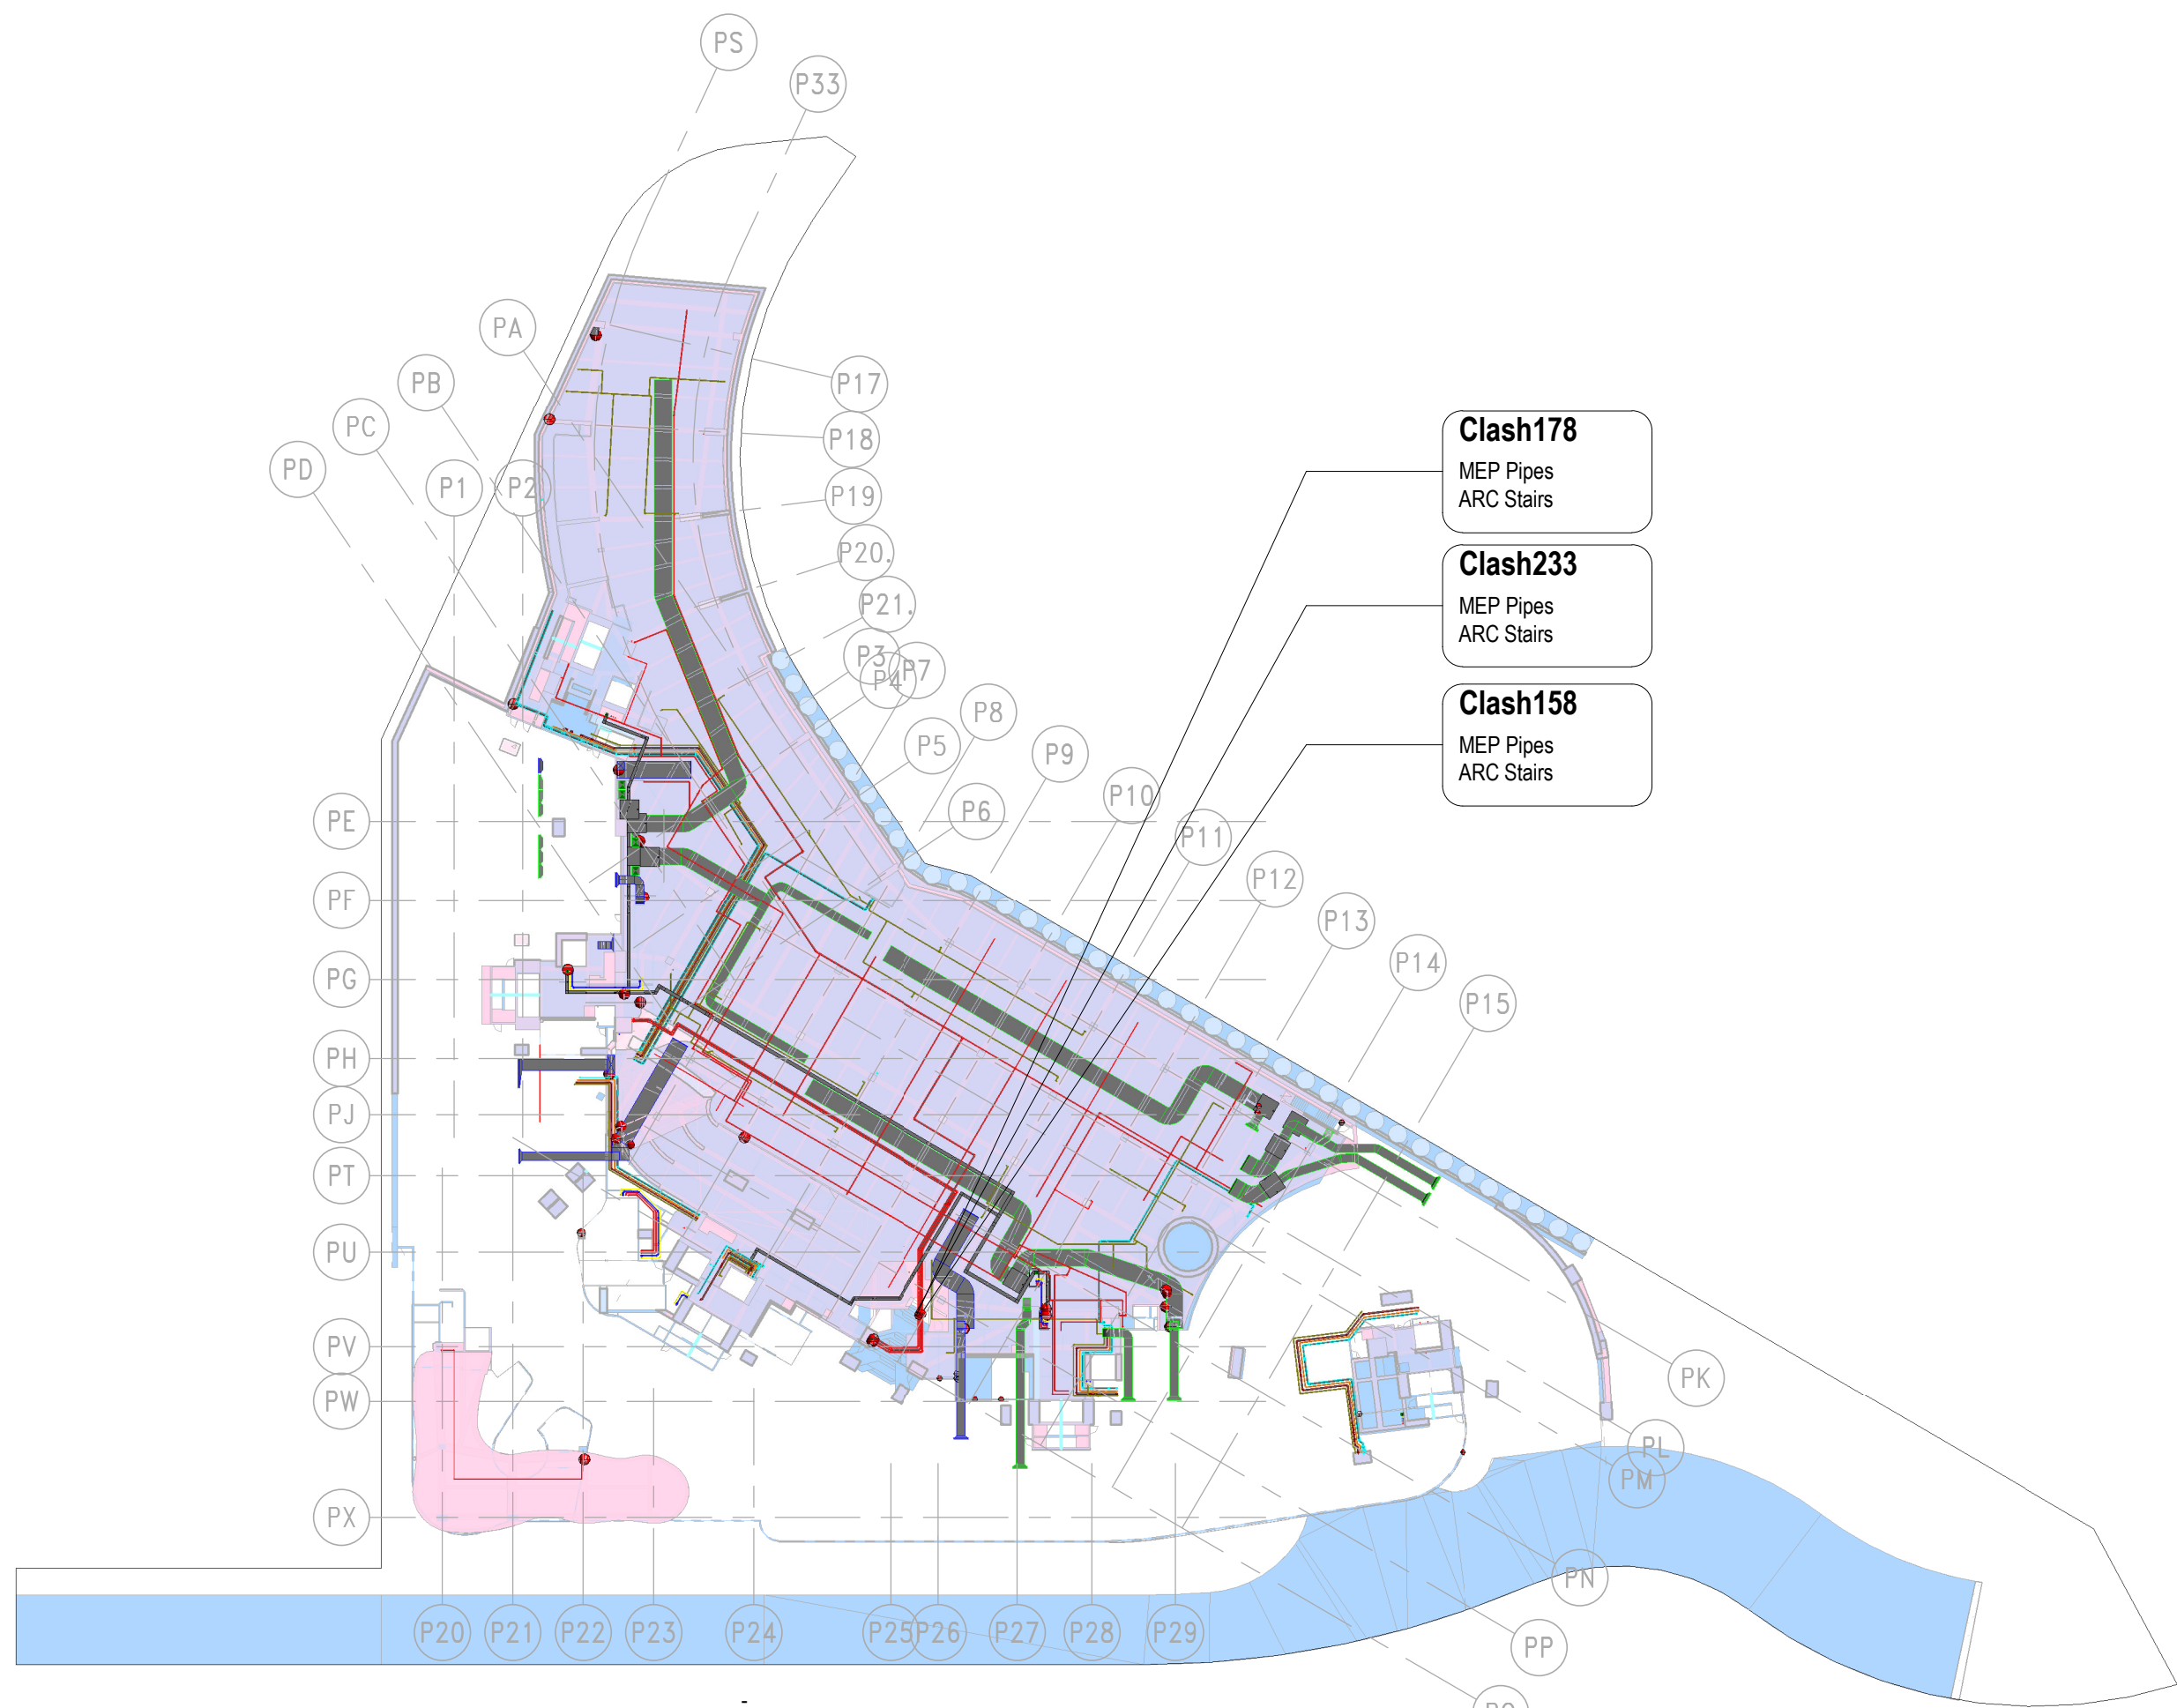

3 P_100_5/F_Clash 158,178, 233
1 : 700



2 P_100_5/F_Clash 158,178, 233_P
1 : 200

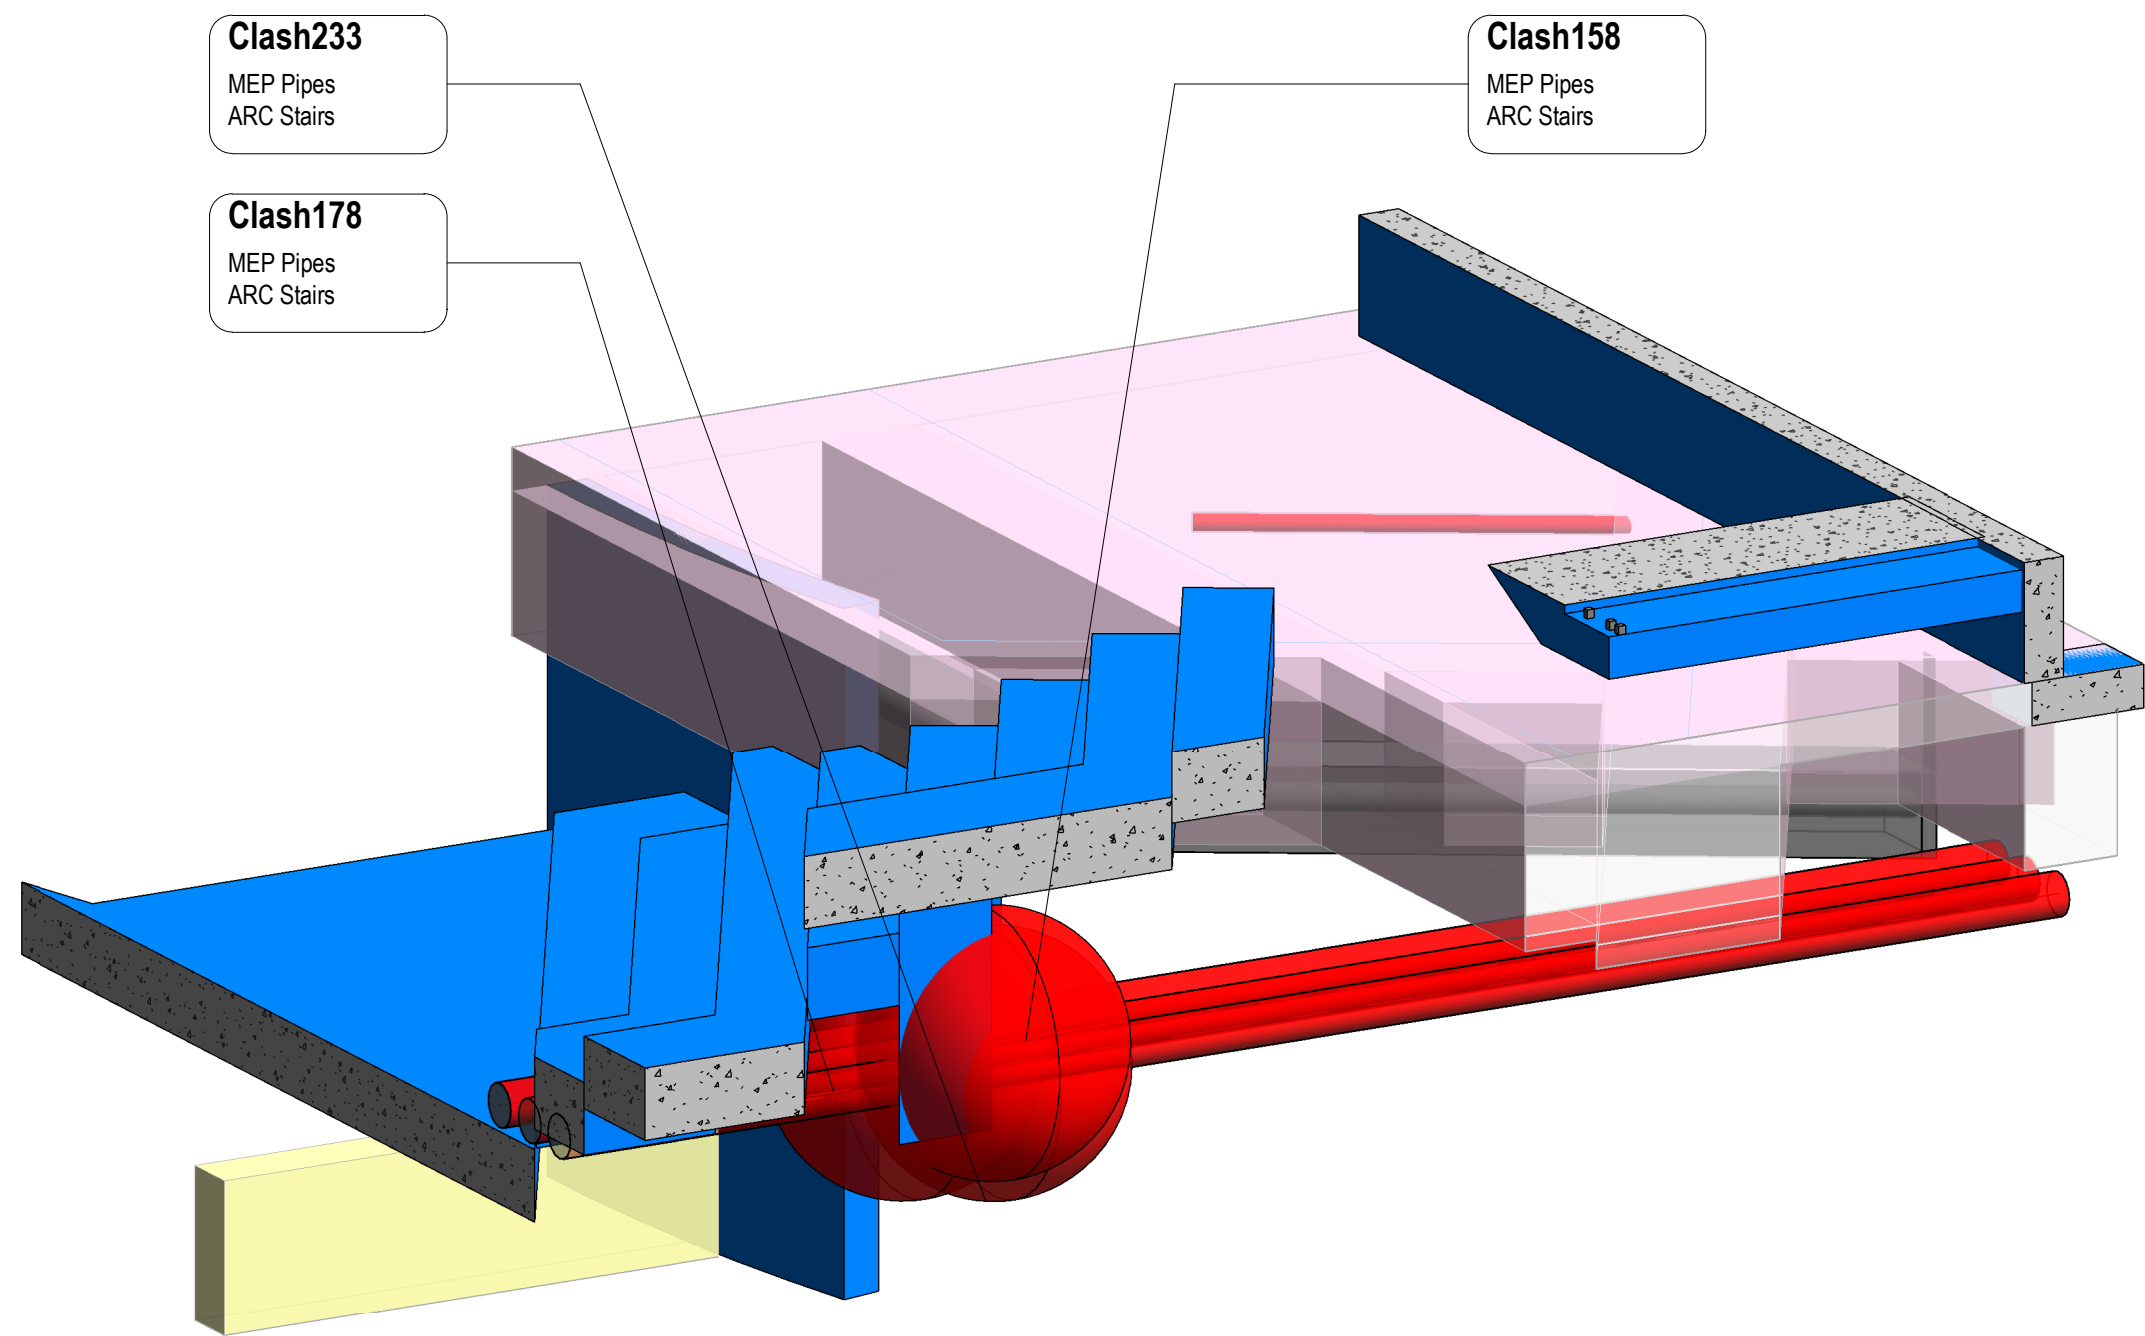

1 M_FS & DR & ELE_A_3F_Clash 158

BCM18 - MEP vs ARC											
Test Name	Clash Name	Category 1	Category 2	Category Name 1	Category Name 2	Level	Grid	Designer Attention	Issue	Designer Follow Up Action	Action Party to Amend
MEP vs ARC	Clash17	MEP Mechanical Equipment	ARC Walls	Mechanical Equipment	Walls	L05	PJ - PK	Y			
MEP vs ARC	Clash18	MEP Mechanical Equipment	ARC Walls	Mechanical Equipment	Walls	L05	PJ - PK	Y			
MEP vs ARC	Clash45	MEP Ducts	ARC Walls	Ducts	Walls	L05	P13 - PU	Y			
MEP vs ARC	Clash89	MEP Ducts	ARC Walls	Duct Fittings	Walls	L05	P13 - PU	Y			
MEP vs ARC	Clash92	MEP Ducts	ARC Walls	Duct Fittings	Walls	L05	P13 - PU	Y			
MEP vs ARC	Clash158	MEP Pipes	ARC Stairs	Pipes	Stairs	5/F	P11 - PP	Y			
MEP vs ARC	Clash178	MEP Pipes	ARC Stairs	Pipes	Stairs	5/F	P11 - PP	Y			
MEP vs ARC	Clash202	MEP Ducts	ARC Walls	Ducts	Walls	L05	PN - PV	Y			
MEP vs ARC	Clash233	MEP Pipes	ARC Stairs	Pipes	Stairs	5/F	P11 - PP	Y			
MEP vs ARC: 9											
Grand total: 9											

B.D.REFERENCE

F.S.D.REFERENCE

W.W.O.REFERENCE

DO NOT SCALE DRAWINGS. ALL DIMENSIONS SHALL BE VERIFIED ON SITE.
© ADVANCED CONSTRUCTION INFORMATION DEVELOPMENT LIMITED (A.C.I.D.) 2014
COPYRIGHT IN RESPECT OF THIS DRAWING / DOCUMENT IS OWNED BY THE A.C.I.D.
NO REPRODUCTION OF THE DRAWING / DOCUMENT OR ANY PART BY WHATEVER MEANS IS PERMITTED WITHOUT THE PRIOR WRITTEN CONSENT OF THE A.C.I.D.

NOTE

NO	DESCRIPTION	DATE	DWN
	NAME AND DESIGNATION	INITIAL	DATE
APPROVED	Approver		
CHECKED	Checker		
DESIGNED	Designer		
DRAWN	Author		

PROJECT

DRAWING TITLE

Clash158, 178, 233

3/F


MEP Pipes vs ARC Stairs

BCM18


PROJECT NUMBER	
SCALE	
DRAWING NO.	
	REV



2 P_100_5/F_Clash 111
1 : 700

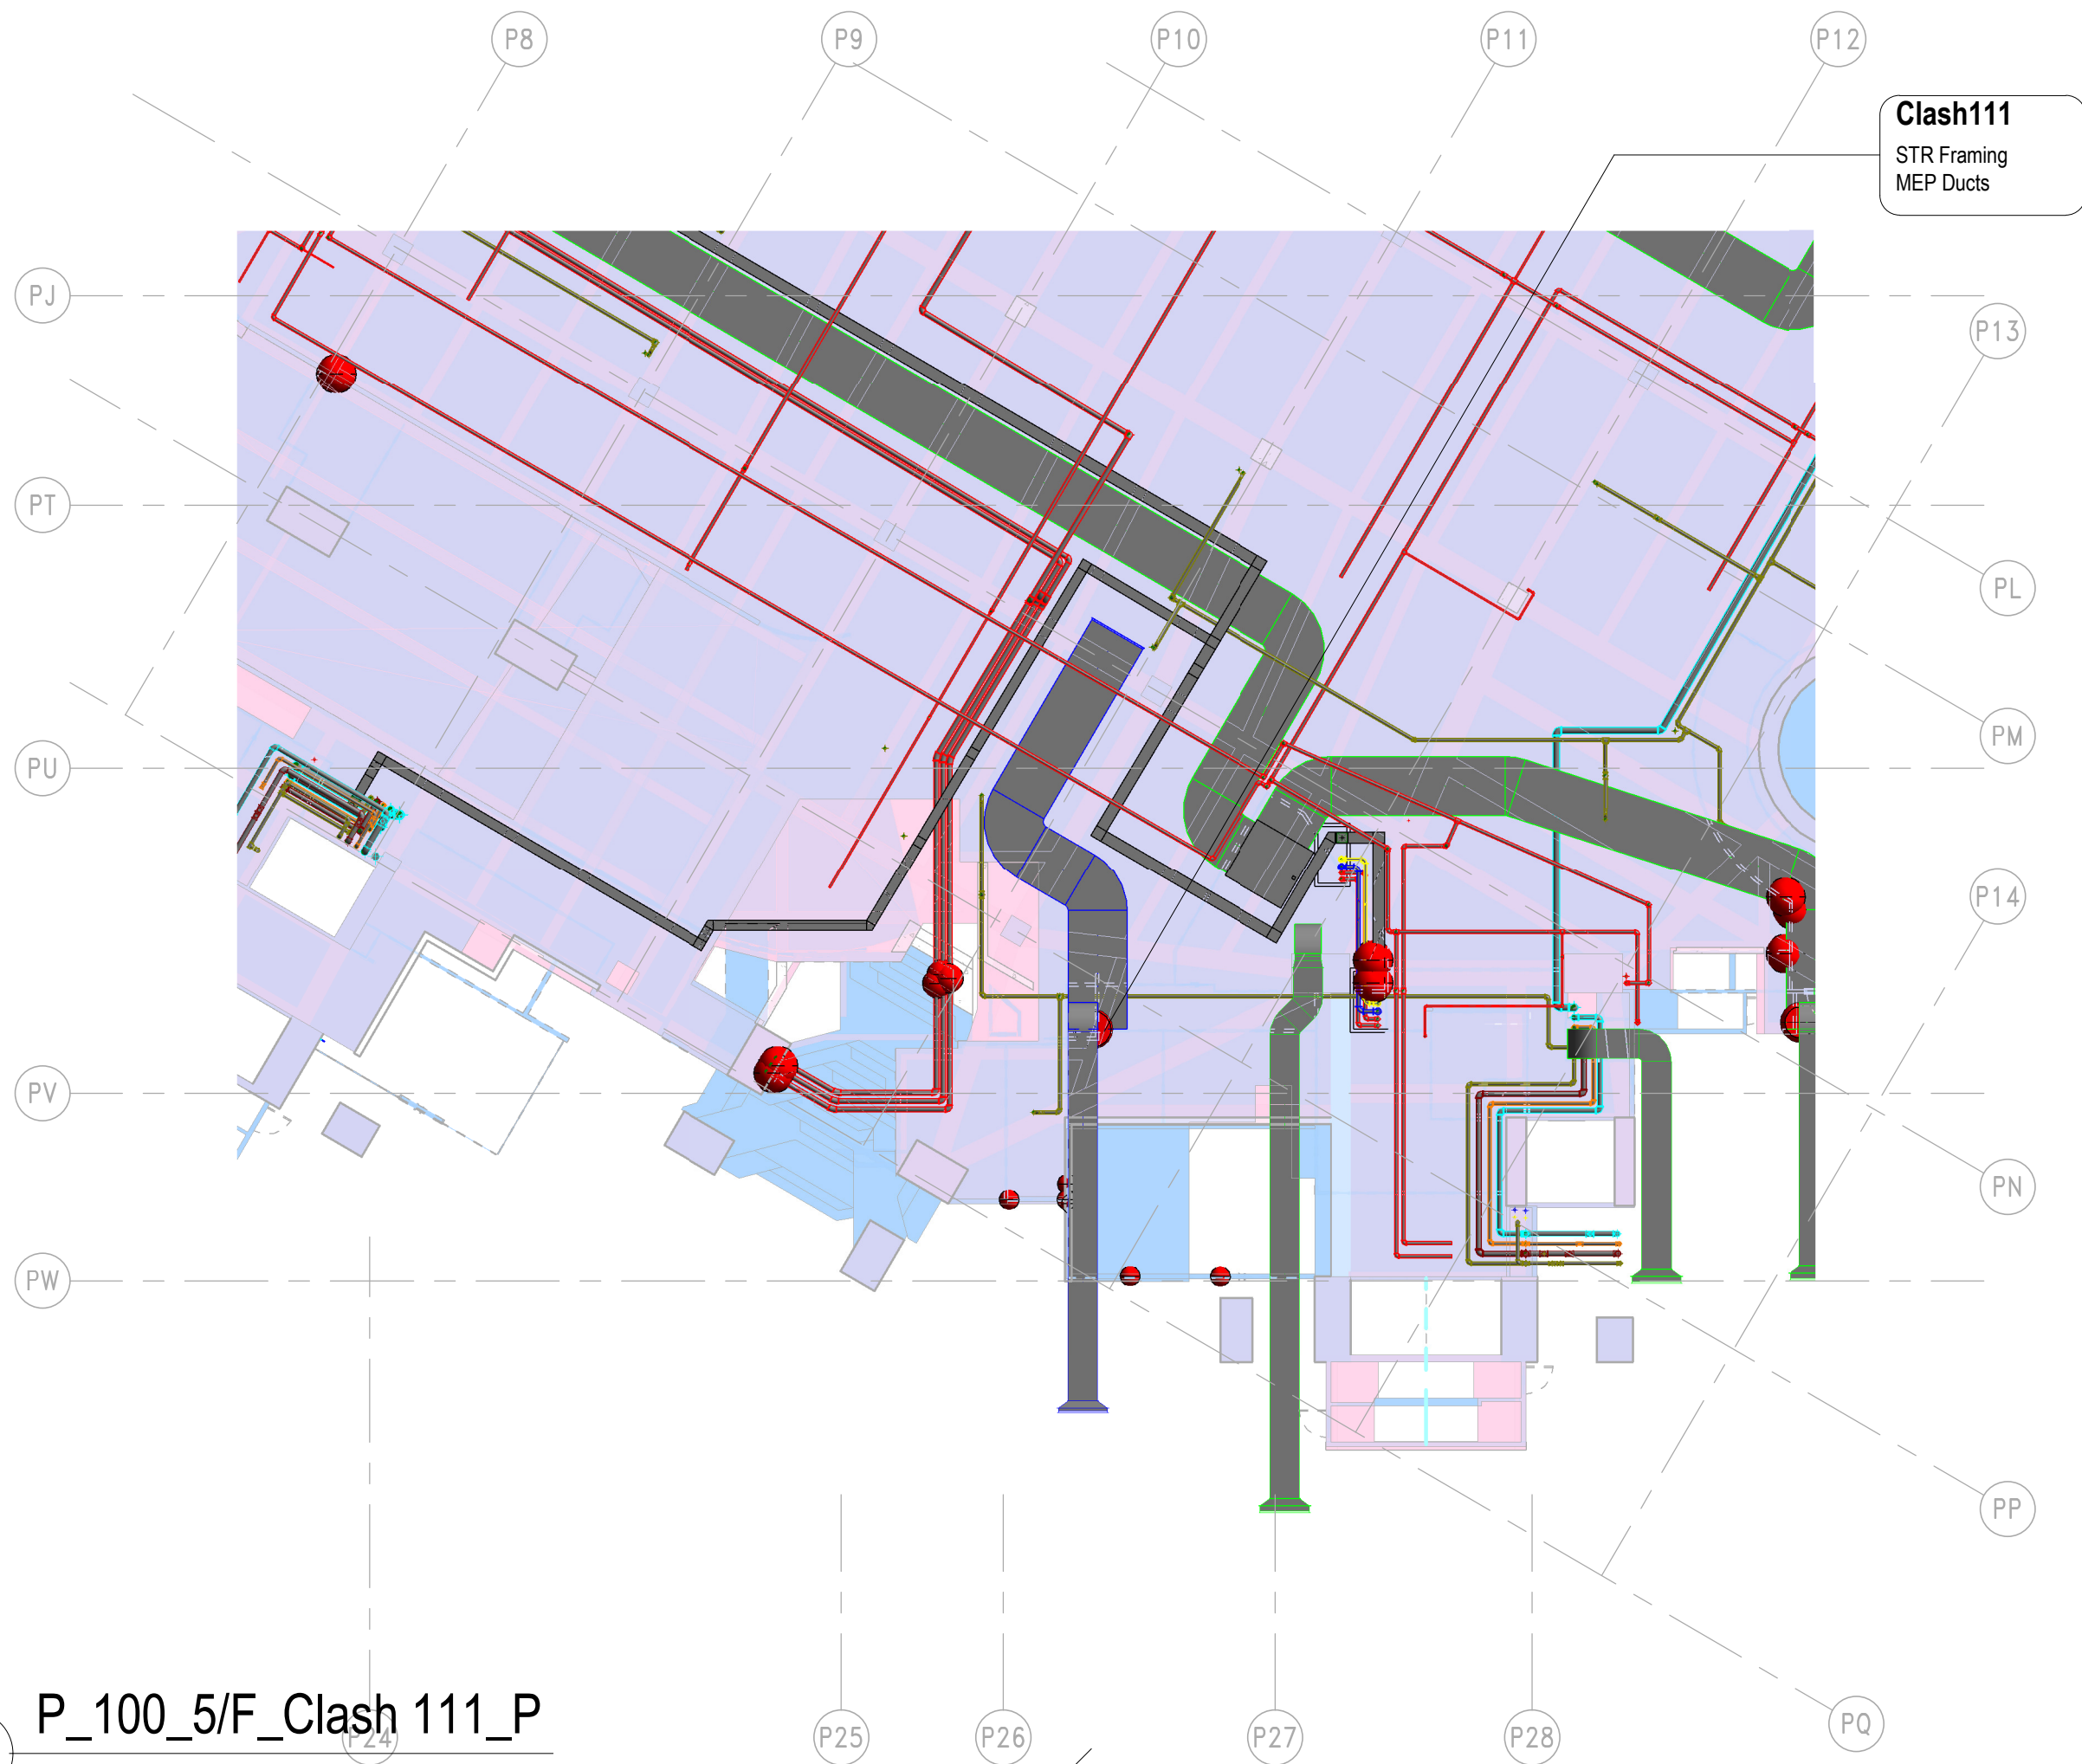

3 P_100_5/F_Clash 111_P
1 : 200

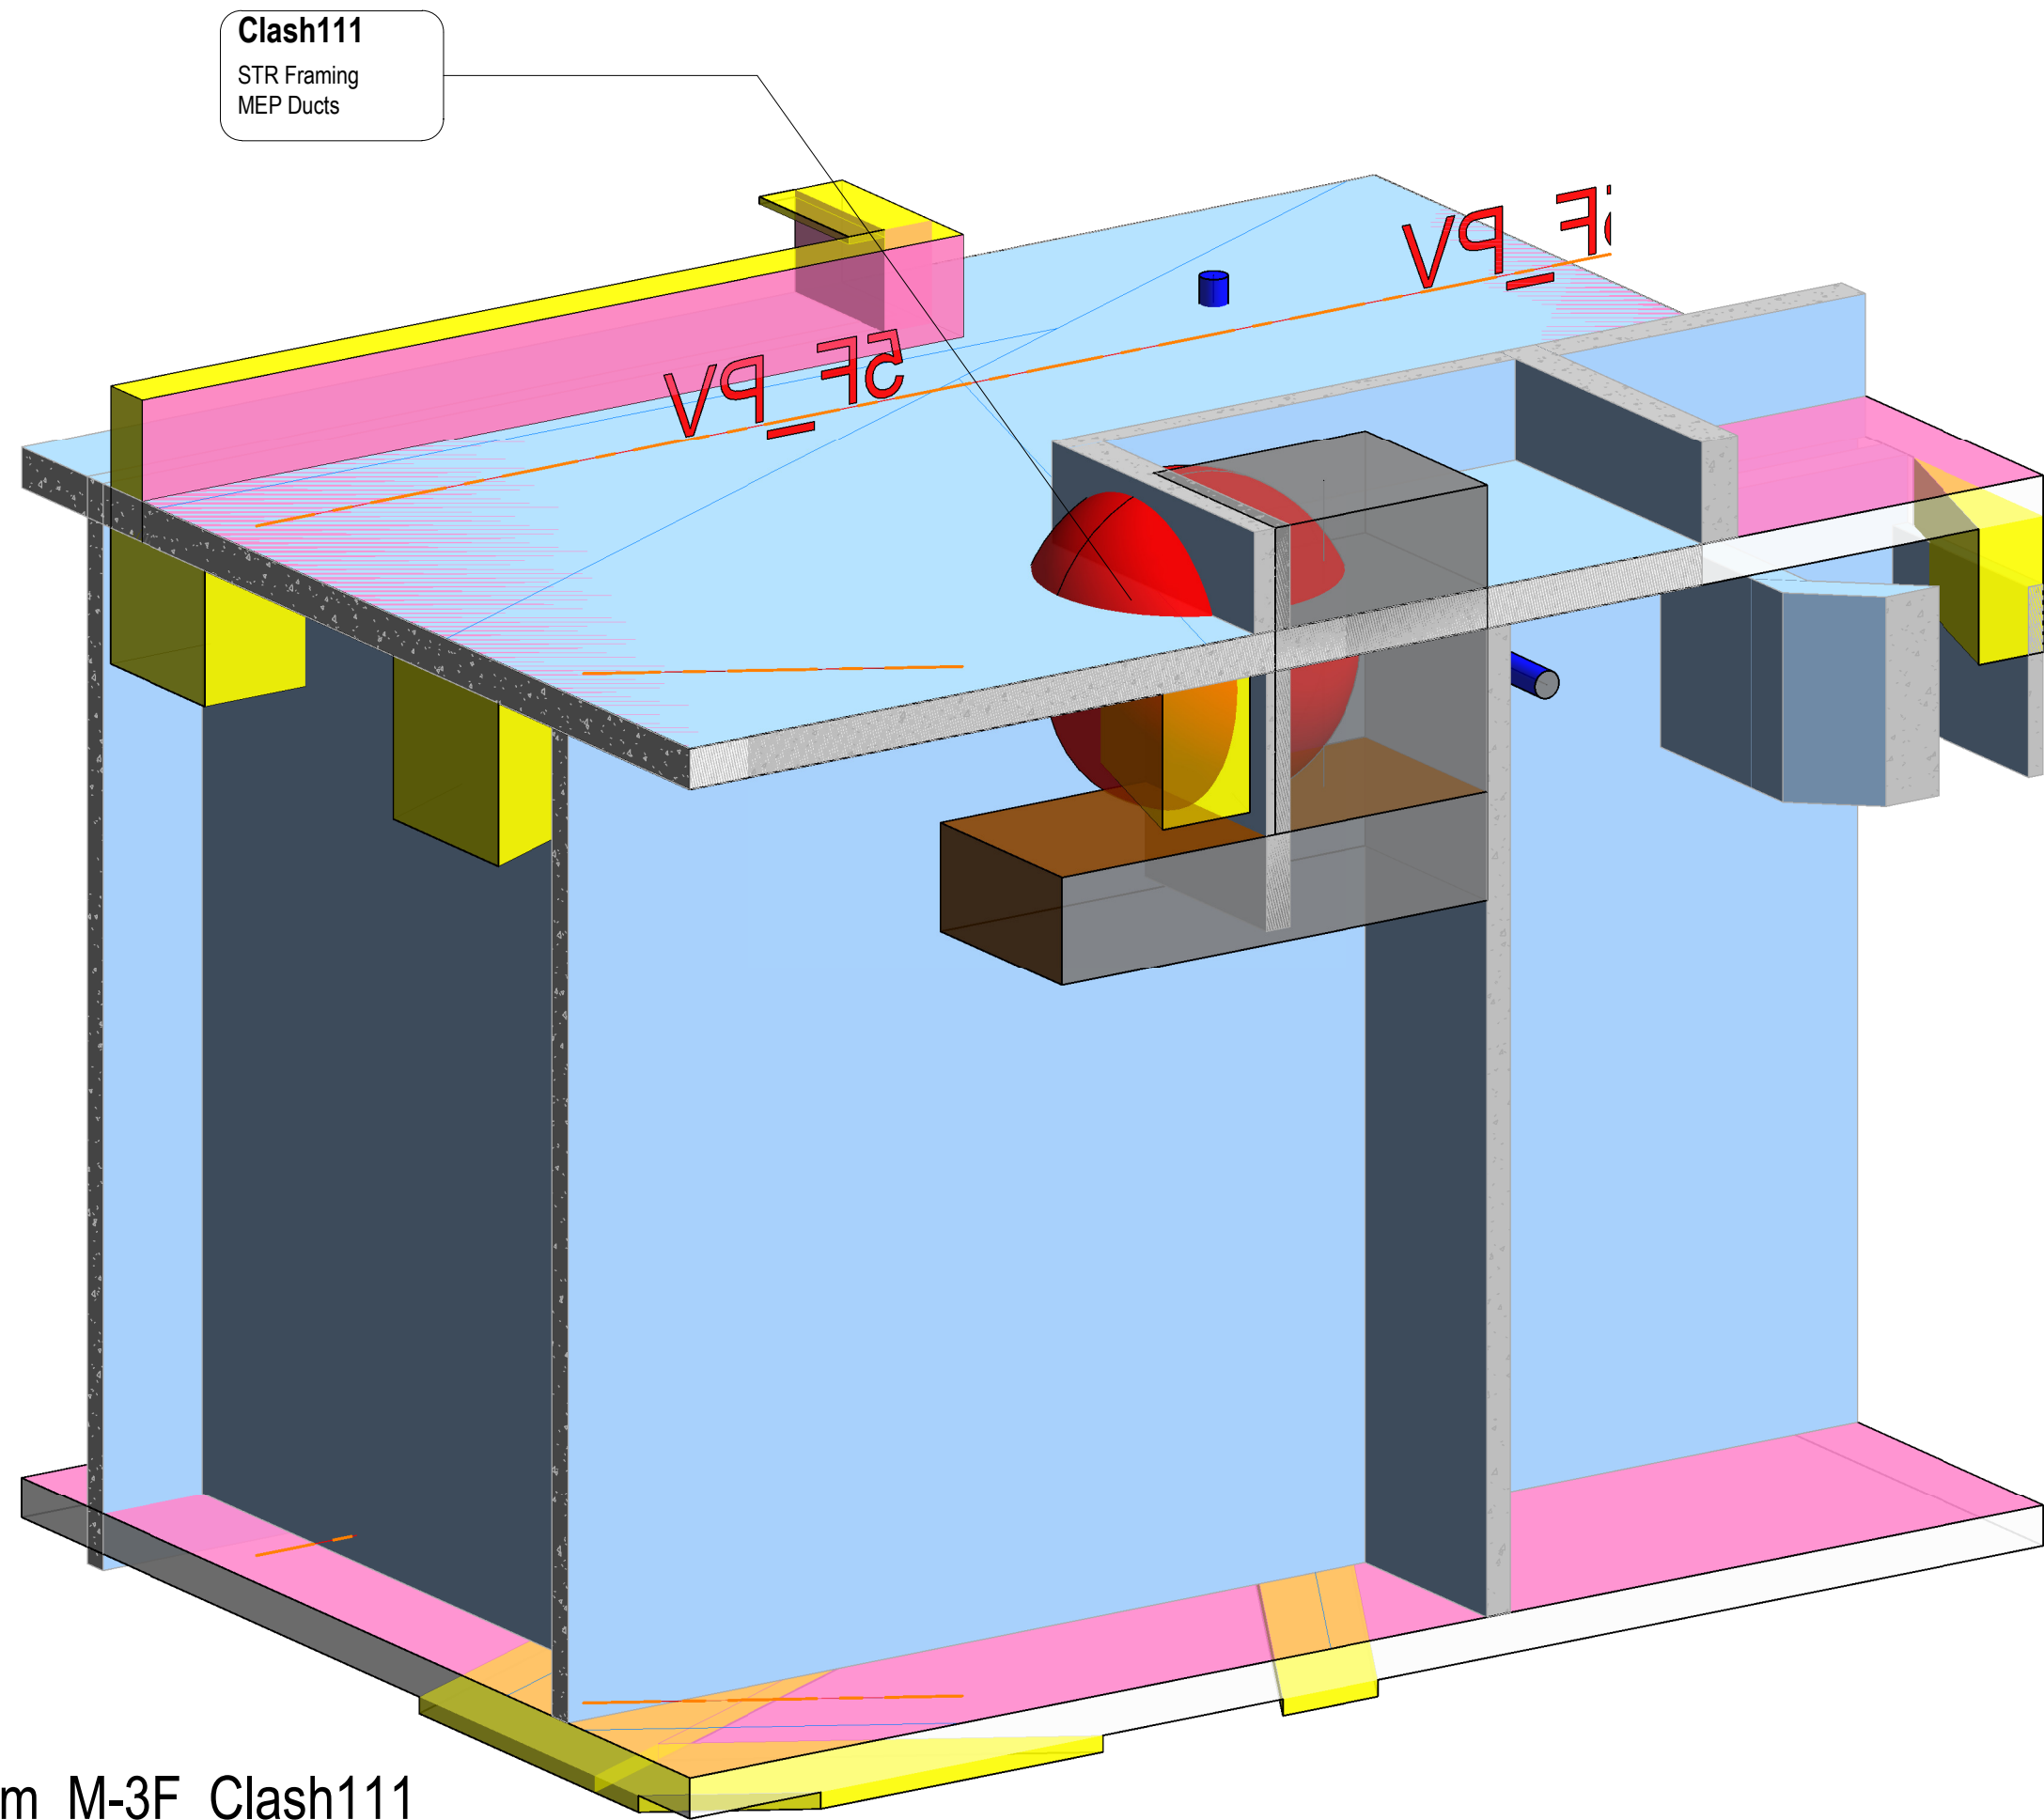

1 S-Frm_M-3F_Clash111

BCM18 - STR vs MEP											
Test Name	Clash Name	Category 1	Category 2	Category Name 1	Category Name 2	Level	Grid	Designer Attention	Issue	Designer Follow Up Action	Action Party to Amend
STR vs MEP	Clash2	STR Framing	MEP Ducts	Structural Framing	Ducts	5/F +53.00	T2.F - T2.3	Y			
STR vs MEP	Clash3	STR Framing	MEP Ducts	Structural Framing	Ducts	L03(45.300)	PC - PF	Y			
STR vs MEP	Clash4	STR Framing	MEP Ducts	Structural Framing	Ducts	L05	P12 - PN	Y			
STR vs MEP	Clash5	STR Framing	MEP Ducts	Structural Framing	Ducts	5/F	P7 - PP	Y			
STR vs MEP	Clash6	STR Framing	MEP Ducts	Structural Framing	Duct Fittings	L05	P17 - P33	Y			
STR vs MEP	Clash7	STR Framing	MEP Ducts	Structural Framing	Ducts	5/F	T1.E - T1.1	Y			
STR vs MEP	Clash9	STR Framing	MEP Ducts	Structural Framing	Ducts	5/F	T1.D - T1.3	Y			
STR vs MEP	Clash10	STR Framing	MEP Ducts	Structural Framing	Ducts	L05	PN - PV	Y			
STR vs MEP	Clash14	STR Floors	MEP Ducts	Floors	Ducts	5/F	P7 - PP	Y			
STR vs MEP	Clash55	STR Framing	MEP Ducts	Structural Framing	Ducts	L05	P2 - PG	Y			
STR vs MEP	Clash100	STR Framing	MEP Ducts	Structural Framing	Duct Fittings	5/F	P7 - PP	Y			
STR vs MEP	Clash111	STR Framing	MEP Ducts	Structural Framing	Ducts	L05	P12 - PV	Y			
STR vs MEP	Clash159	STR Framing	MEP Ducts	Structural Framing	Duct Fittings	L05	PP - PV	Y			
STR vs MEP	Clash196	STR Columns	MEP Pipes	Structural Columns	Pipes	L05	PQ - PV	Y			
STR vs MEP	Clash204	STR Columns	MEP Pipes	Structural Columns	Pipes	L05	PQ - PV	Y			
STR vs MEP	Clash209	STR Framing	MEP Ducts	Structural Framing	Ducts	5/F	PD - PG	Y			
Grand total: 16											

B.D.REFERENCE


F.S.D.REFERENCE

W.W.O.REFERENCE


DO NOT SCALE DRAWINGS. ALL DIMENSIONS SHALL BE VERIFIED ON SITE.
© ADVANCED CONSTRUCTION INFORMATION DEVELOPMENT LIMITED (A.C.I.D.) 2014
COPYRIGHT IN RESPECT OF THIS DRAWING / DOCUMENT IS OWNED BY THE A.C.I.D.
NO REPRODUCTION OF THE DRAWING / DOCUMENT OR ANY PART BY WHATEVER MEANS IS PERMITTED WITHOUT THE PRIOR WRITTEN CONSENT OF THE A.C.I.D.

NOTE


NO	DESCRIPTION	DATE	DWN
	NAME AND DESIGNATION	INITIAL	DATE
APPROVED	Approver		
CHECKED	Checker		
DESIGNED	Designer		
DRAWN	Author		
PROJECT			
DRAWING TITLE			
Clash111			
3/F			
STR Framing vs MEP Ducts			
BCM18			
PROJECT NUMBER			
SCALE			
DRAWING NO.		REV	

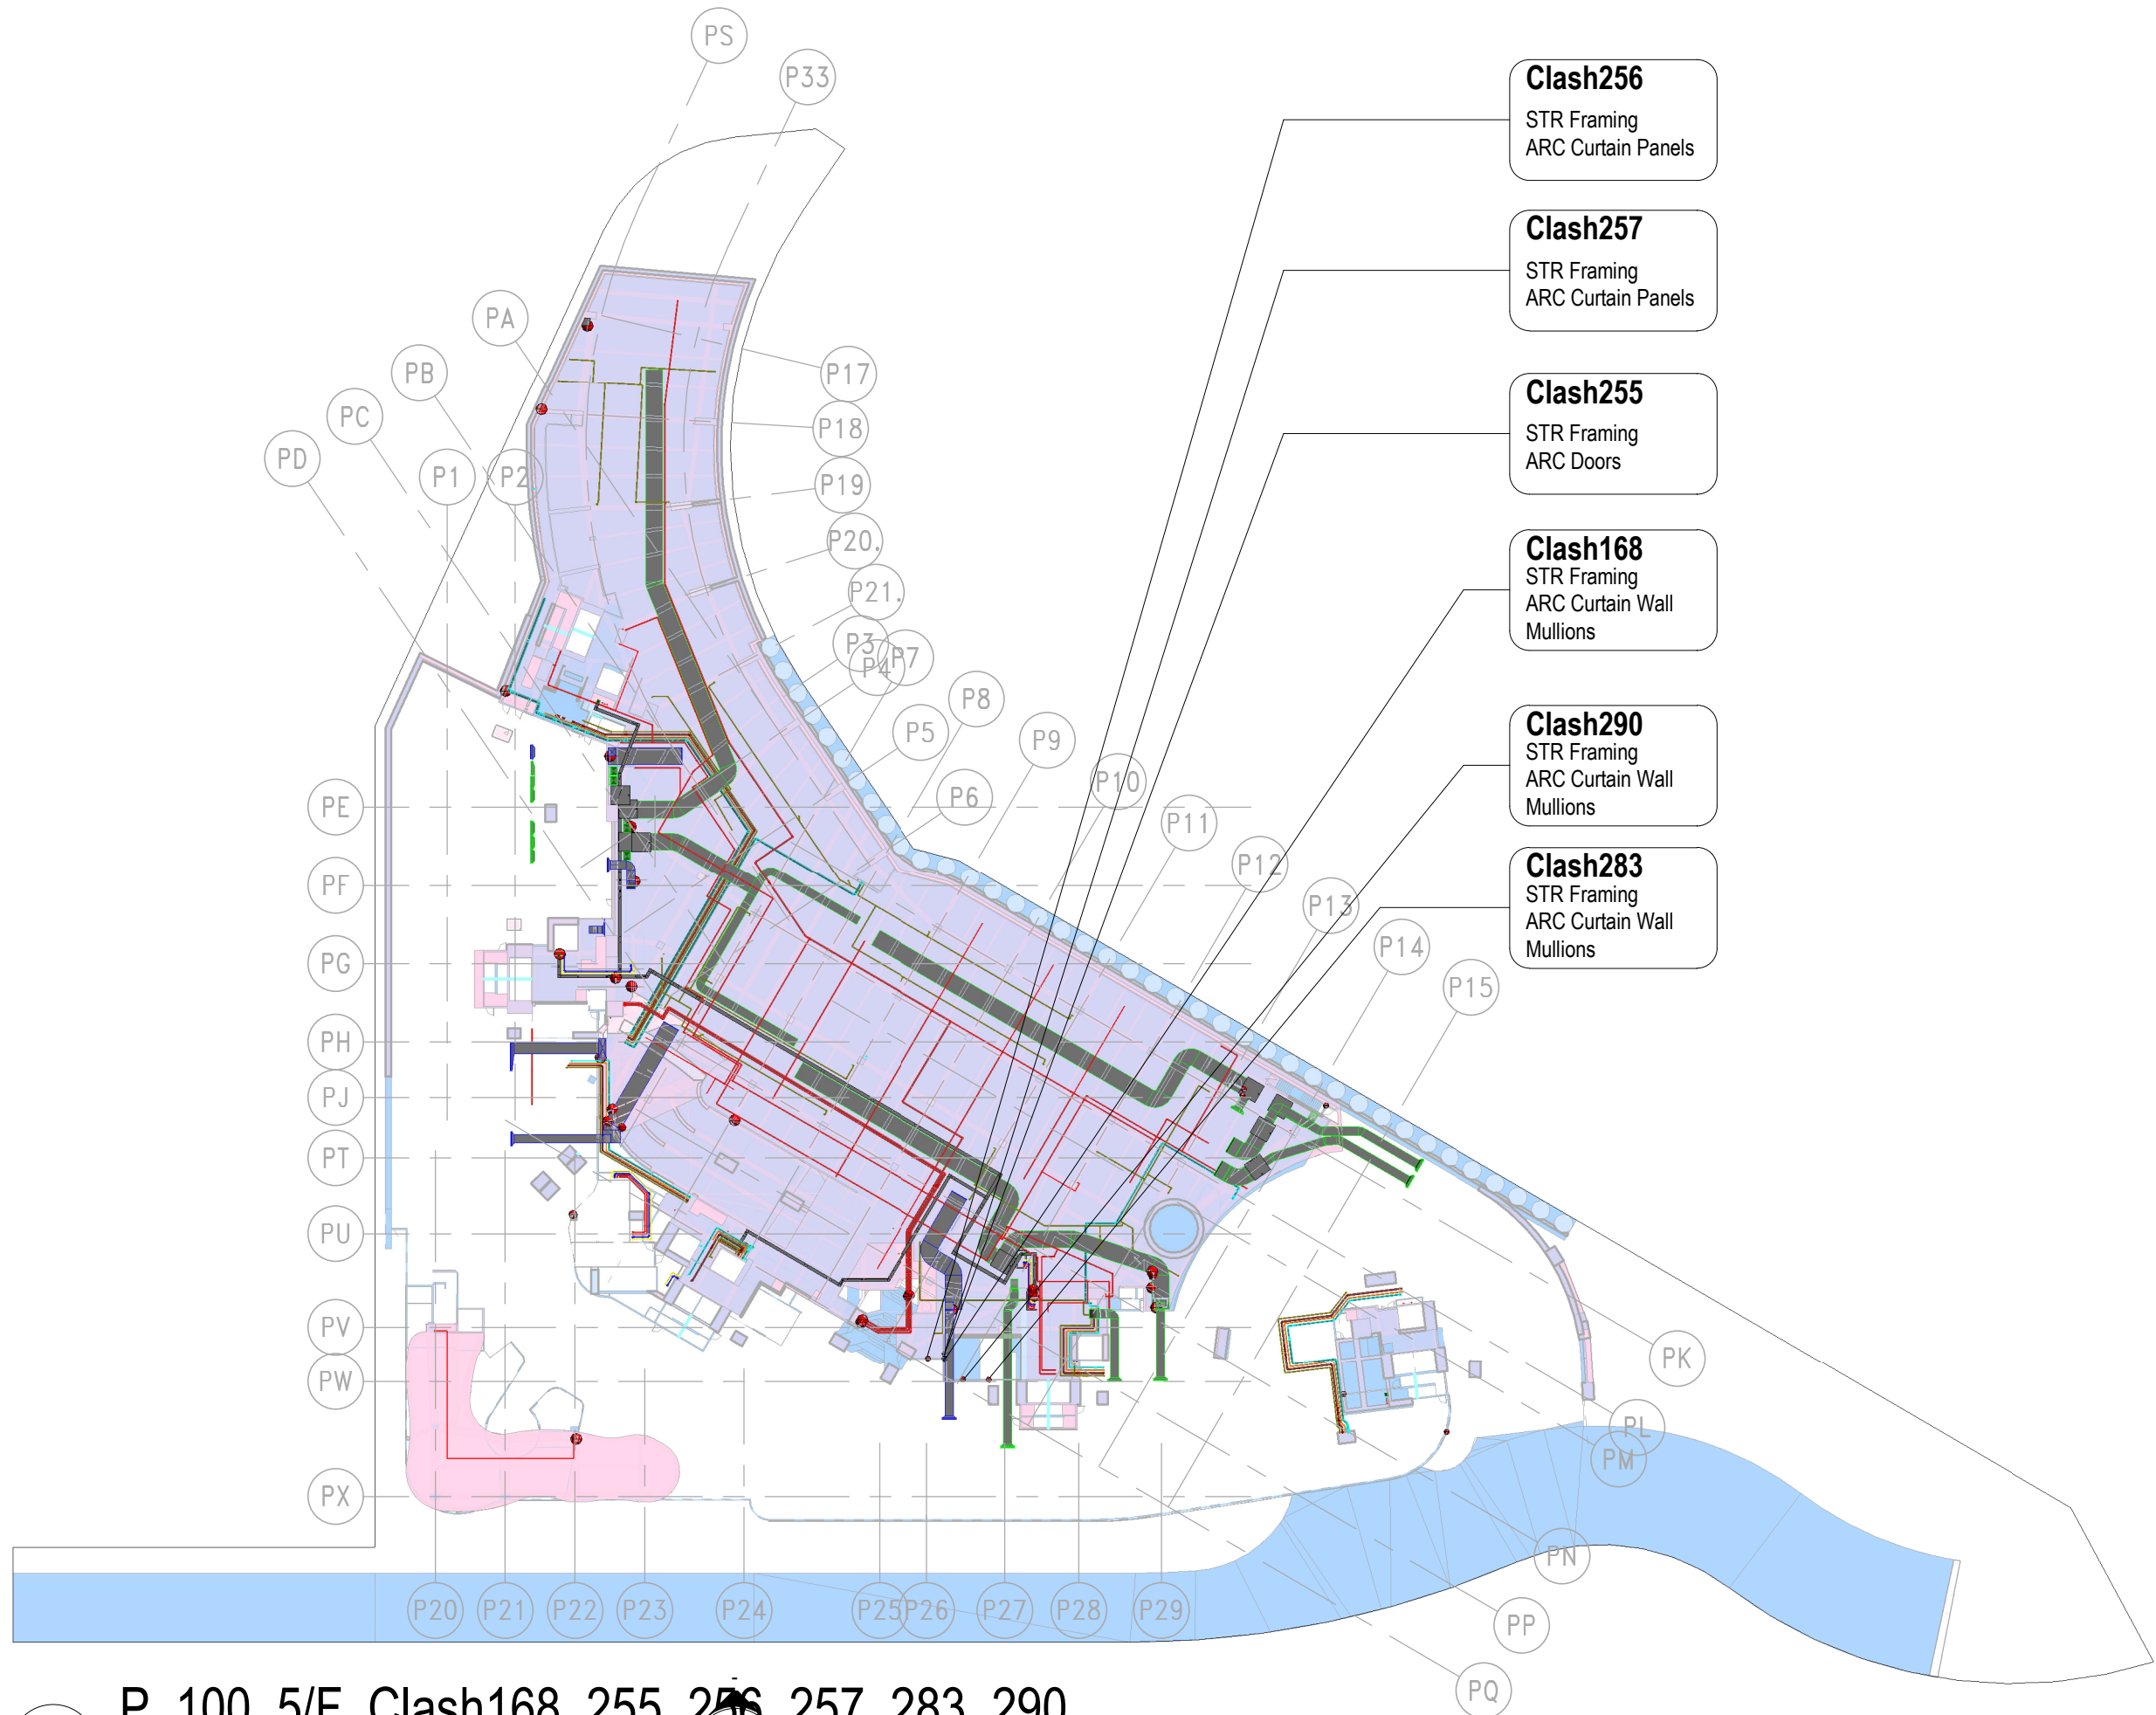

2 P_100_5/F_Clash168, 255, 256, 257, 283, 290
1 : 700

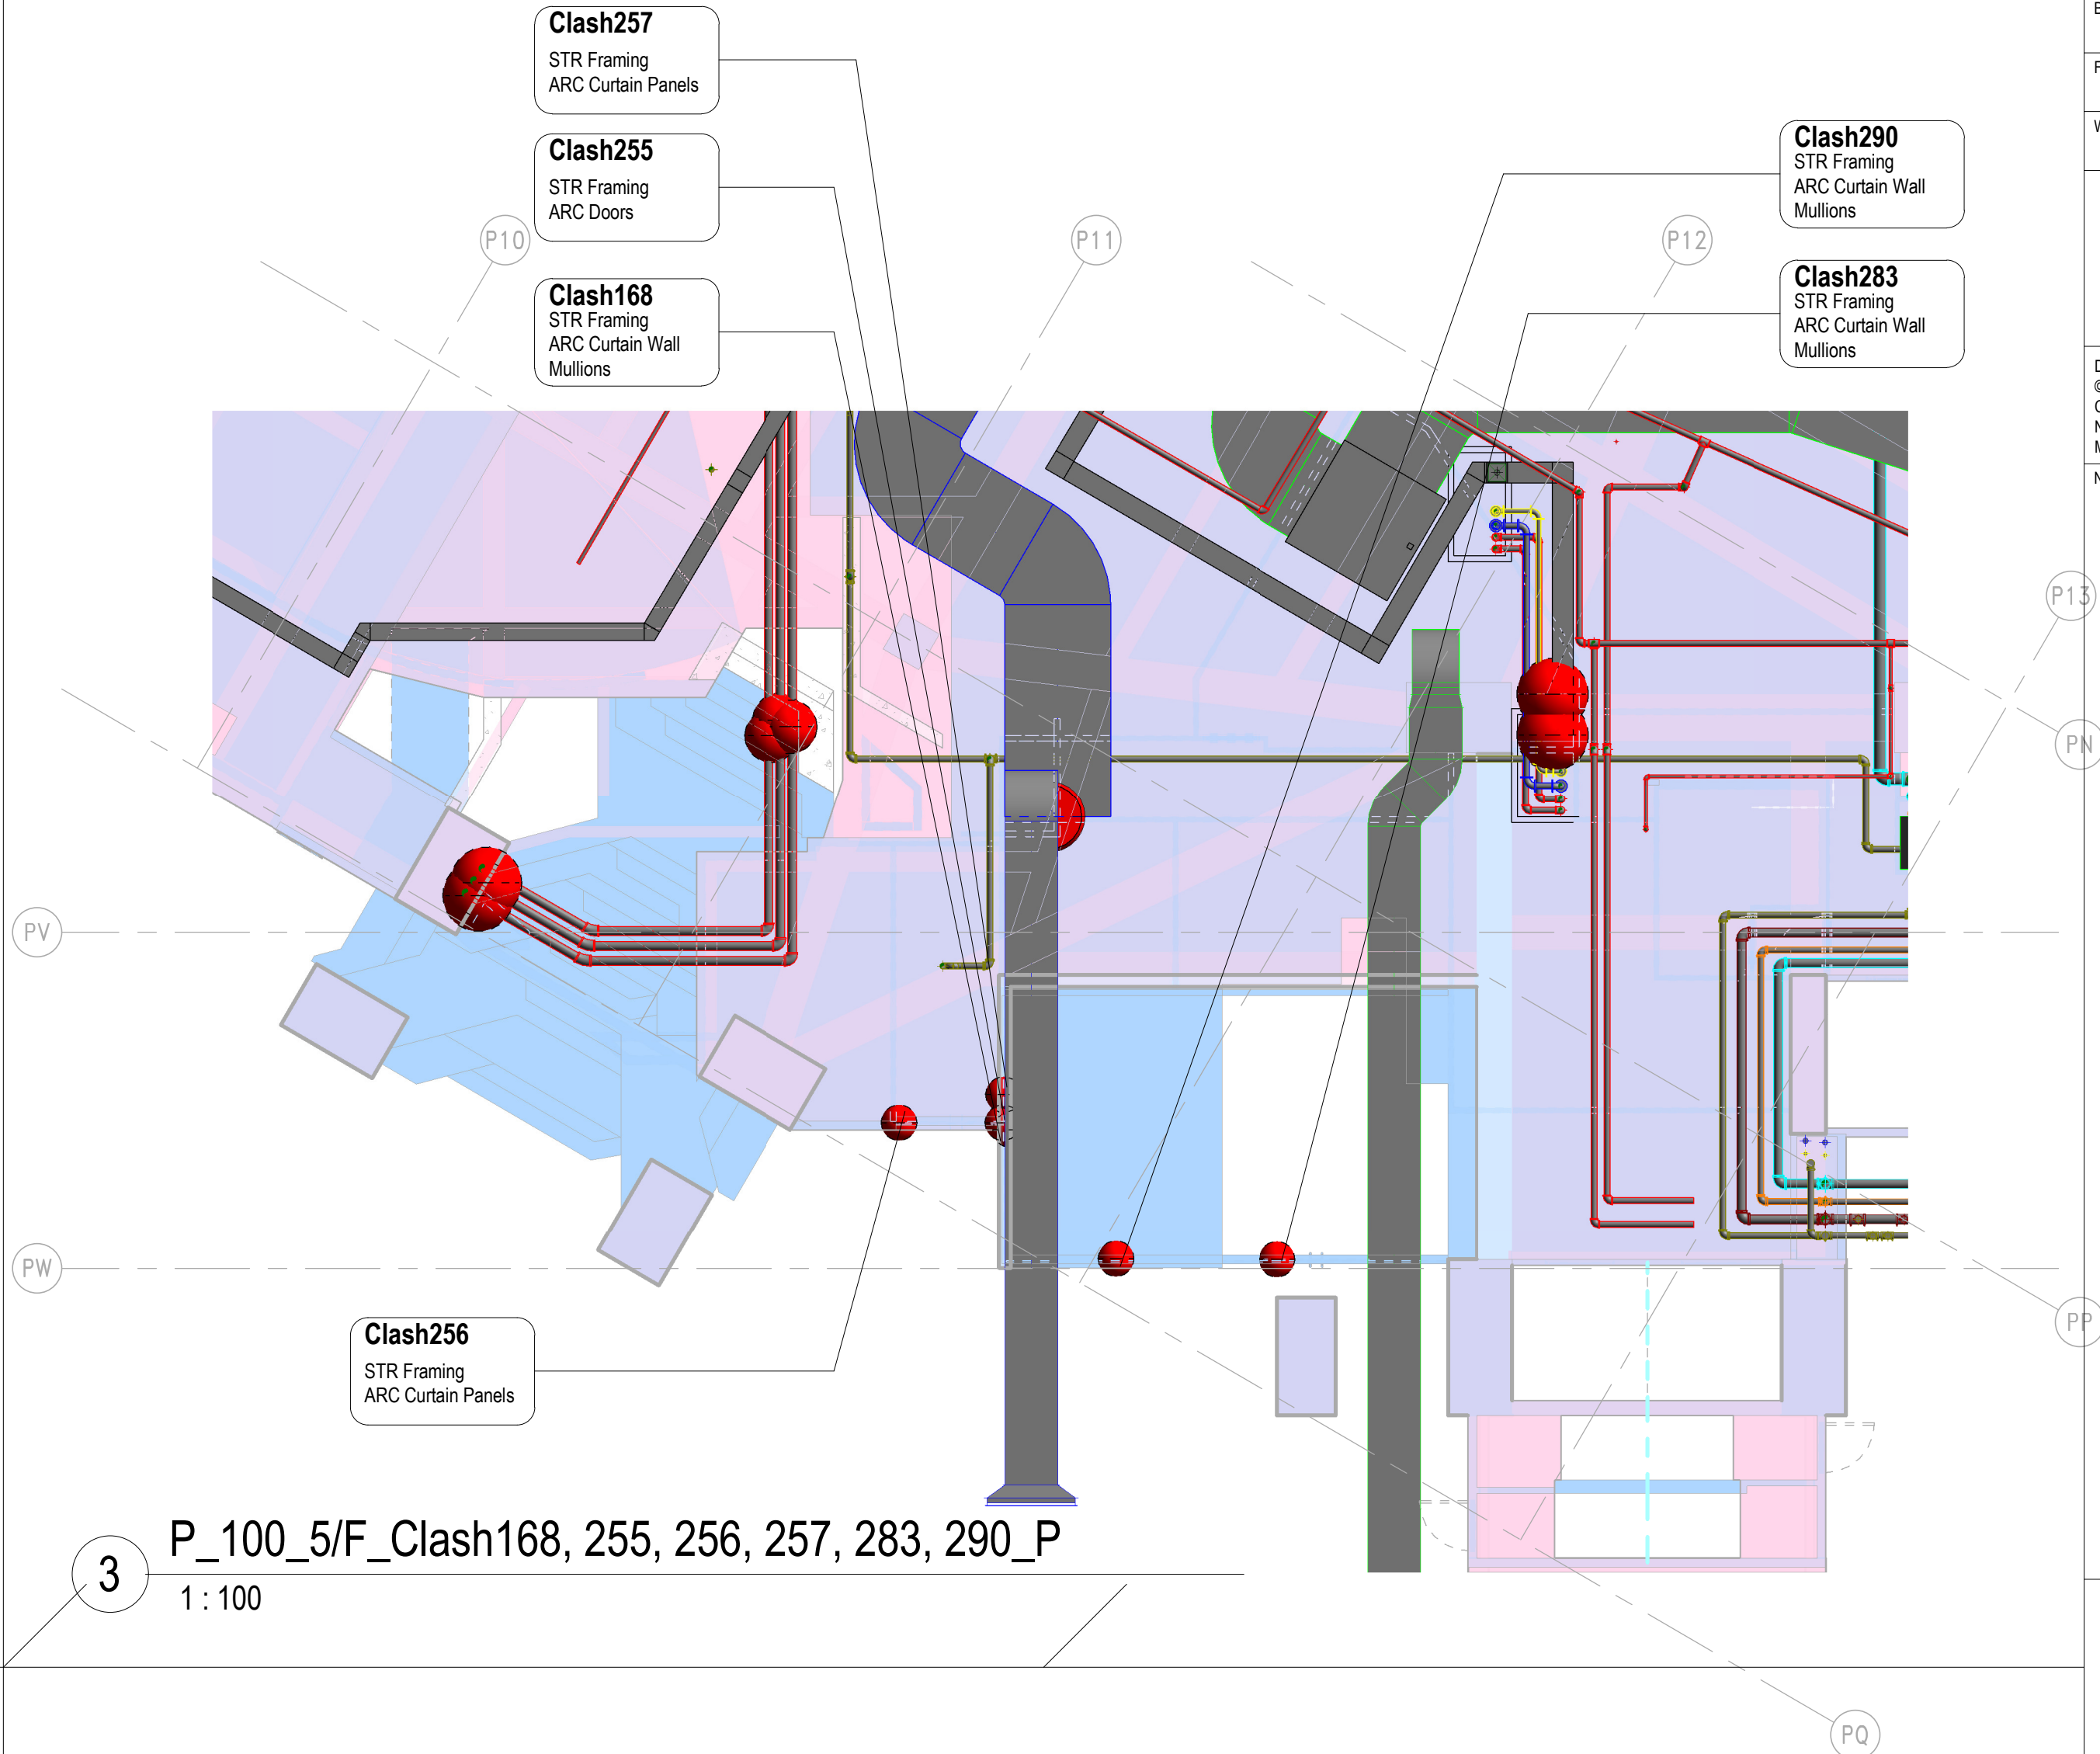

3 P_100_5/F_Clash168, 255, 256, 257, 283, 290_P
1 : 100

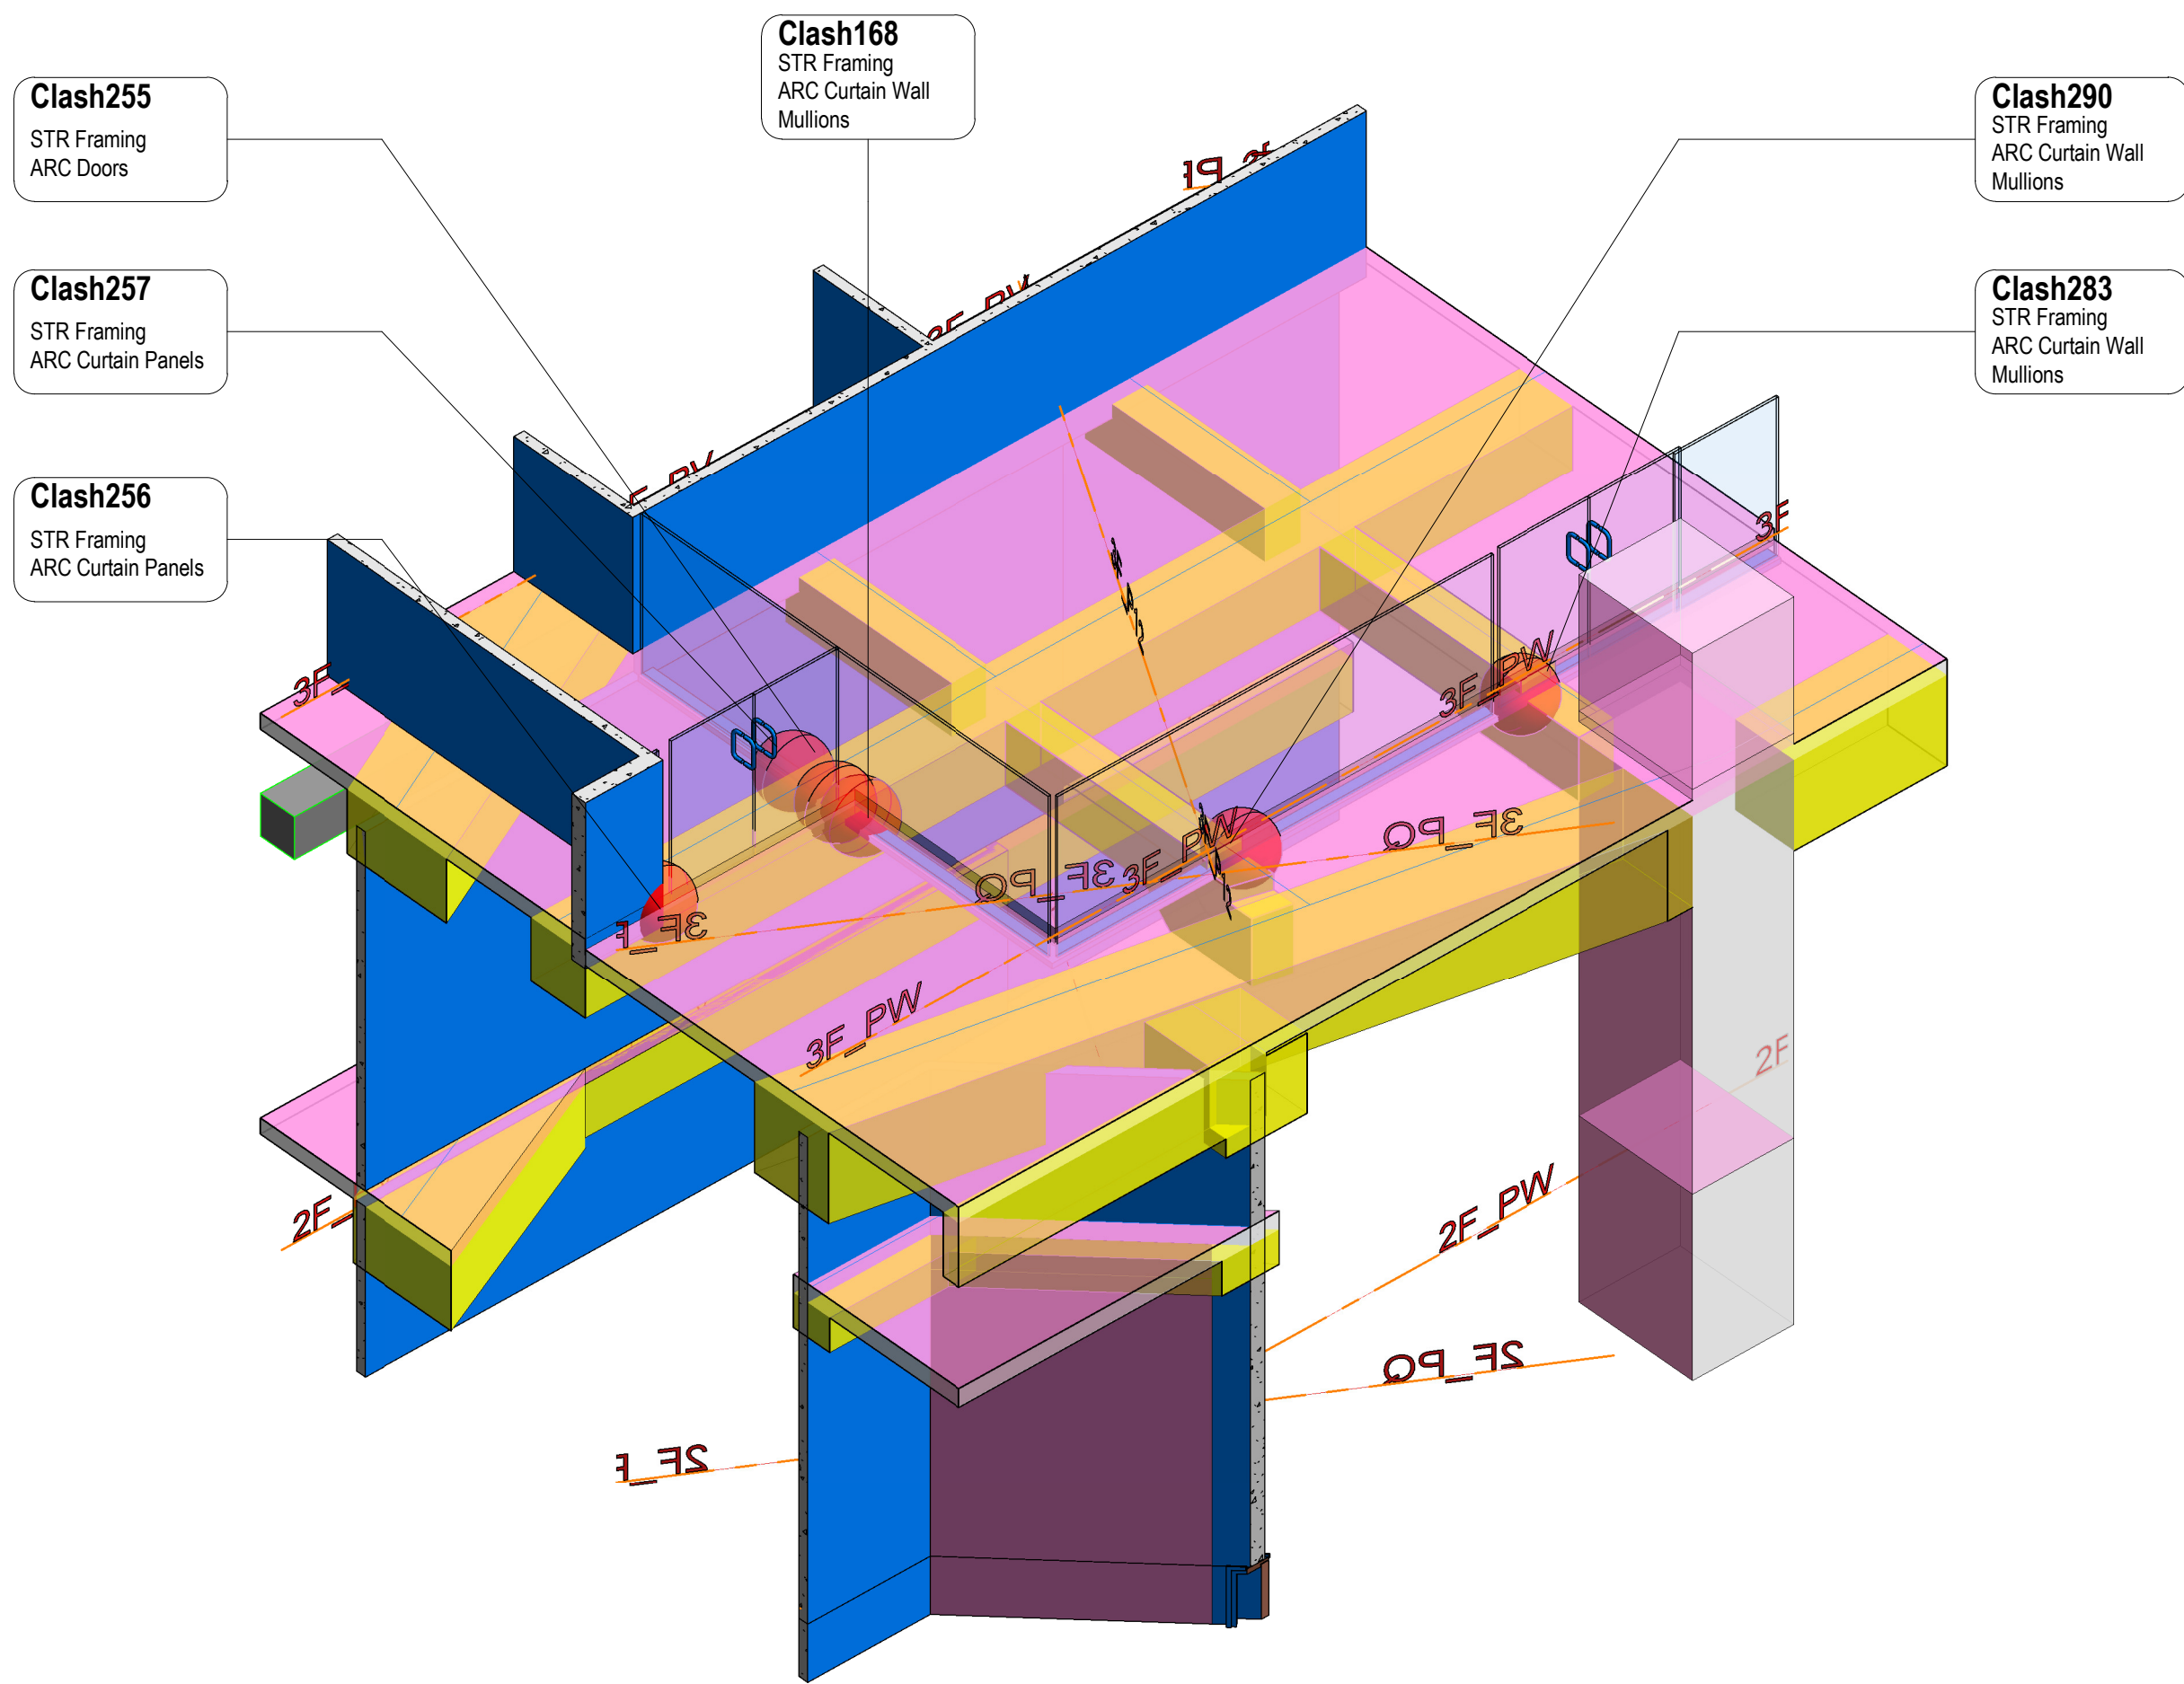

1 S-Frm-M_3F_Clash 168, 255, 256, 257, 283, 290

BCM18 - STR vs ARC											
Test Name	Clash Name	Category 1	Category 2	Category Name 1	Category Name 2	Level	Grid	Designer Attention	Issue	Designer Follow Up Action	Action Party to Amend
STR vs ARC	Clash3	STR Walls	ARC Walls	Walls	Walls	L03	PD - PG	Y			
STR vs ARC	Clash34	STR Floors	ARC Walls	Floors	Walls	3/F	P14 - PK	Y			
STR vs ARC	Clash35	STR Floors	ARC Doors	Floors	Doors	3/F	P14 - PK	Y			
STR vs ARC	Clash49	STR Walls	ARC Walls	Walls	Walls	L03	P8 - PD	Y			
STR vs ARC	Clash50	STR Walls	ARC Walls	Walls	Walls	5/F	PA - PS	Y			
STR vs ARC	Clash52	STR Columns	ARC Curtain Panels	Structural Columns	Curtain Panels	3/F	P22 - PX	Y			
STR vs ARC	Clash70	STR Columns	ARC Walls	Structural Columns	Walls	3/F	P22 - PX	Y			
STR vs ARC	Clash75	STR Columns	ARC Curtain Panels	Structural Columns	Curtain Panels	5/F	P22 - PU	Y			
STR vs ARC	Clash150	STR Walls	ARC Curtain Wall Mullions	Walls	Curtain Wall Mullions	5/F +53.00	T6.X - T6.2	Y			
STR vs ARC	Clash168	STR Framing	ARC Curtain Wall Mullions	Structural Framing	Curtain Wall Mullions	L03(45.120)	PQ - PW	Y			
STR vs ARC	Clash244	STR Walls	ARC Walls	Walls	Walls	L03(44.630)	P21 - PV	Y			
STR vs ARC	Clash250	STR Floors	ARC Curtain Panels	Floors	Curtain Panels	5/F +53.00	T6.G - T6.Y	Y			
STR vs ARC	Clash255	STR Framing	ARC Doors	Structural Framing	Doors	L03(45.300)	PQ - PW	Y			
STR vs ARC	Clash256	STR Framing	ARC Curtain Panels	Structural Framing	Curtain Panels	L03(45.300)	PQ - PW	Y			
STR vs ARC	Clash257	STR Framing	ARC Curtain Panels	Structural Framing	Curtain Panels	L03(45.300)	PQ - PW	Y			
STR vs ARC	Clash288	STR Walls	ARC Walls	Walls	Walls	3/F	T1.A - T1.2	Y			
STR vs ARC	Clash283	STR Framing	ARC Curtain Wall Mullions	Structural Framing	Curtain Wall Mullions	L03(45.120)	P12 - PW	Y			
STR vs ARC	Clash290	STR Framing	ARC Curtain Wall Mullions	Structural Framing	Curtain Wall Mullions	L03(45.120)	P12 - PW	Y			
STR vs ARC: 18											
Grand total: 18											

B.D.REFERENCE

F.S.D.REFERENCE

W.W.O.REFERENCE

DO NOT SCALE DRAWINGS. ALL DIMENSIONS SHALL BE VERIFIED ON SITE.
© ADVANCED CONSTRUCTION INFORMATION DEVELOPMENT LIMITED (A.C.I.D.) 2014
COPYRIGHT IN RESPECT OF THIS DRAWING / DOCUMENT IS OWNED BY THE A.C.I.D.
NO REPRODUCTION OF THE DRAWING / DOCUMENT OR ANY PART BY WHATEVER MEANS IS PERMITTED WITHOUT THE PRIOR WRITTEN CONSENT OF THE A.C.I.D.

NOTE

NO

DESCRIPTION

DATE

DWN

APPROVED

NAME AND DESIGNATION

INITIAL

DATE

CHECKED

Checker

DESIGNED

Designer

DRAWN

Author

PROJECT

DRAWING TITLE

Clash168, 255, 256, 257, 283, 290

3/F

STR Framing vs ARC Curtain Wall Panel

BCM18

PROJECT NUMBER

SCALE

DRAWING NO.


REV



3 P_100_5/F_Clash4, 159
1 : 700



2 P_100_5/F_Clash4, 159_P
1 : 200

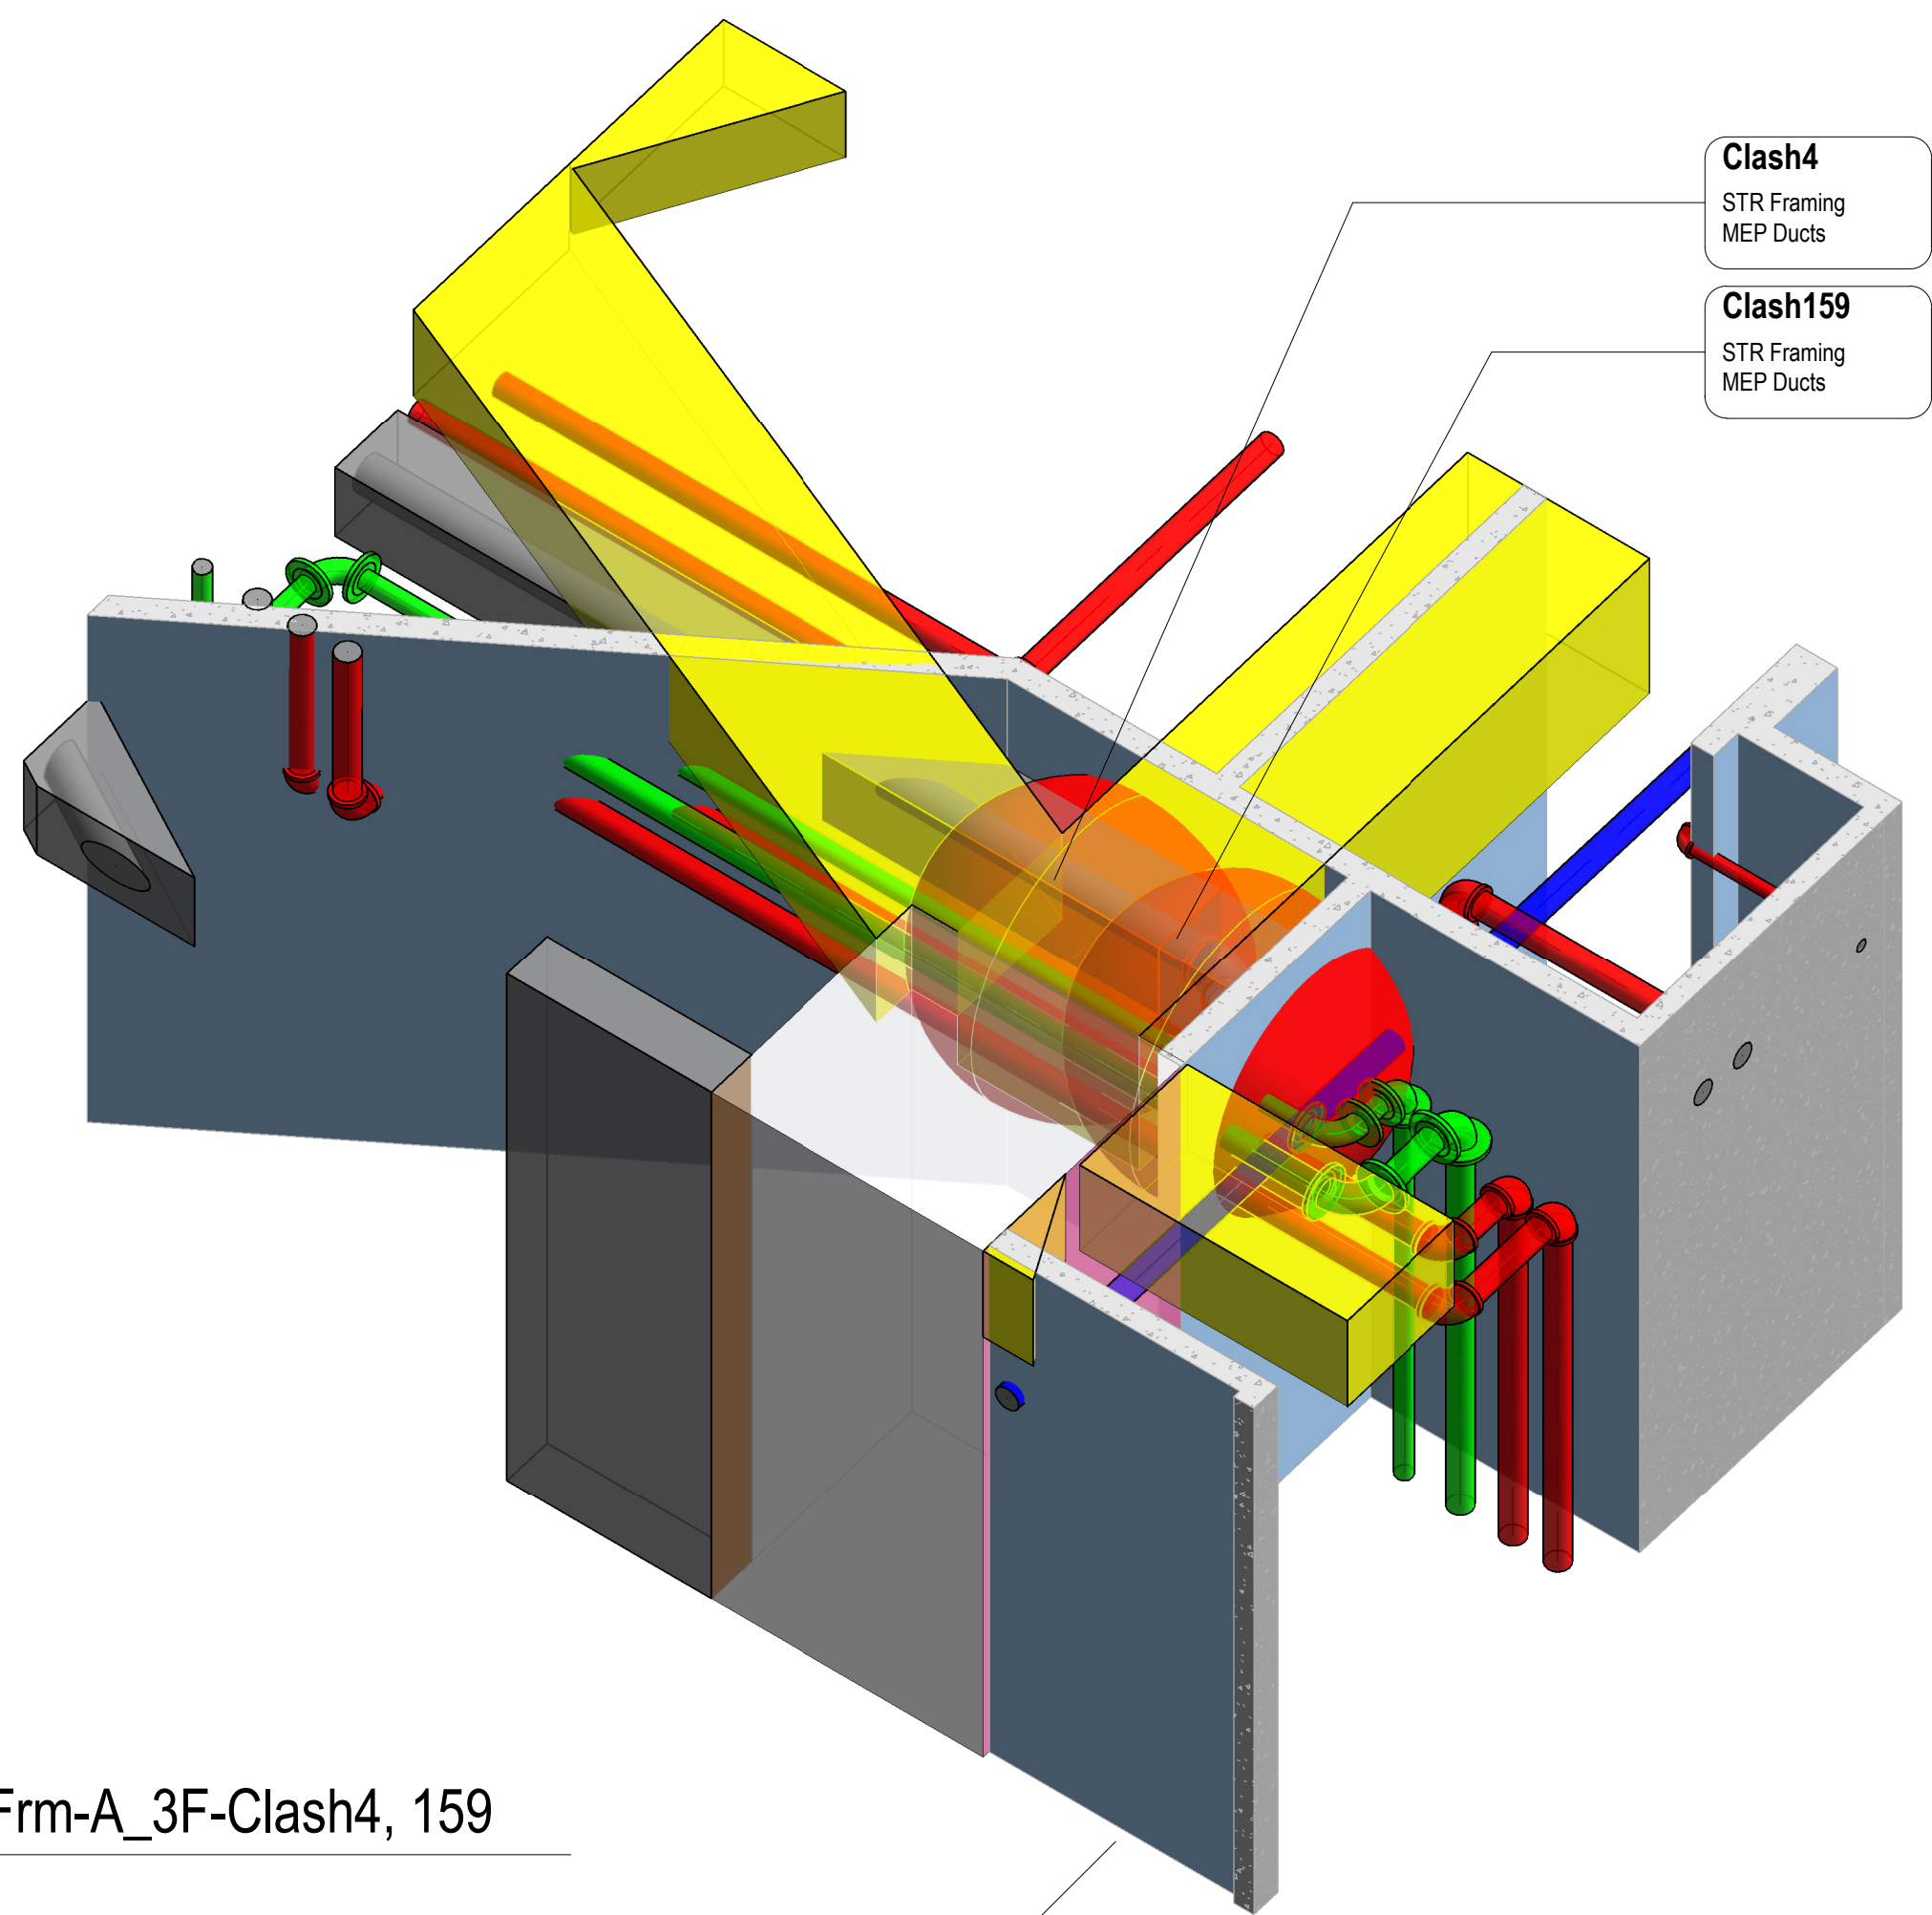

1 S-Frm-A_3F-Clash4, 159

BCM18 - STR vs MEP											
Test Name	Clash Name	Category 1	Category 2	Category Name 1	Category Name 2	Level	Grid	Designer Attention	Issue	Designer Follow Up Action	Action Party to Amend
STR vs MEP	Clash2	STR Framing	MEP Ducts	Structural Framing	Ducts	5/F +53.00	T2.F - T2.3	Y			
STR vs MEP	Clash3	STR Framing	MEP Ducts	Structural Framing	Ducts	L03(45.300)	PC - PF	Y			
STR vs MEP	Clash4	STR Framing	MEP Ducts	Structural Framing	Ducts	L05	P12 - PN	Y			
STR vs MEP	Clash5	STR Framing	MEP Ducts	Structural Framing	Ducts	5/F	P7 - PP	Y			
STR vs MEP	Clash6	STR Framing	MEP Ducts	Structural Framing	Duct Fittings	L05	P17 - P33	Y			
STR vs MEP	Clash7	STR Framing	MEP Ducts	Structural Framing	Ducts	5/F	T1.E - T1.1	Y			
STR vs MEP	Clash9	STR Framing	MEP Ducts	Structural Framing	Ducts	5/F	T1.D - T1.3	Y			
STR vs MEP	Clash10	STR Framing	MEP Ducts	Structural Framing	Ducts	L05	PN - PV	Y			
STR vs MEP	Clash14	STR Floors	MEP Ducts	Floors	Ducts	5/F	P7 - PP	Y			
STR vs MEP	Clash55	STR Framing	MEP Ducts	Structural Framing	Ducts	L05	P2 - PG	Y			
STR vs MEP	Clash100	STR Framing	MEP Ducts	Structural Framing	Duct Fittings	5/F	P7 - PP	Y			
STR vs MEP	Clash111	STR Framing	MEP Ducts	Structural Framing	Ducts	L05	P12 - PV	Y			
STR vs MEP	Clash159	STR Framing	MEP Ducts	Structural Framing	Duct Fittings	L05	PP - PV	Y			
STR vs MEP	Clash196	STR Columns	MEP Pipes	Structural Columns	Pipes	L05	PQ - PV	Y			
STR vs MEP	Clash204	STR Columns	MEP Pipes	Structural Columns	Pipes	L05	PQ - PV	Y			
STR vs MEP	Clash209	STR Framing	MEP Ducts	Structural Framing	Ducts	5/F	PD - PG	Y			
Grand total: 16											

B.D.REFERENCE

F.S.D.REFERENCE

W.W.O.REFERENCE

DO NOT SCALE DRAWINGS. ALL DIMENSIONS SHALL BE VERIFIED ON SITE.
© ADVANCED CONSTRUCTION INFORMATION DEVELOPMENT LIMITED (A.C.I.D.) 2014
COPYRIGHT IN RESPECT OF THIS DRAWING / DOCUMENT IS OWNED BY THE A.C.I.D.
NO REPRODUCTION OF THE DRAWING / DOCUMENT OR ANY PART BY WHATEVER MEANS IS PERMITTED WITHOUT THE PRIOR WRITTEN CONSENT OF THE A.C.I.D.

NOTE

NO

DESCRIPTION

DATE

DWN

NAME AND DESIGNATION

INITIAL

DATE

APPROVED

Approver

CHECKED

Checker

DESIGNED

Designer

DRAWN

Author

PROJECT

DRAWING TITLE

Clash 4,159

3/F

STR Framing vs MEP Duct




BCM18

PROJECT NUMBER

SCALE

DRAWING NO.

REV

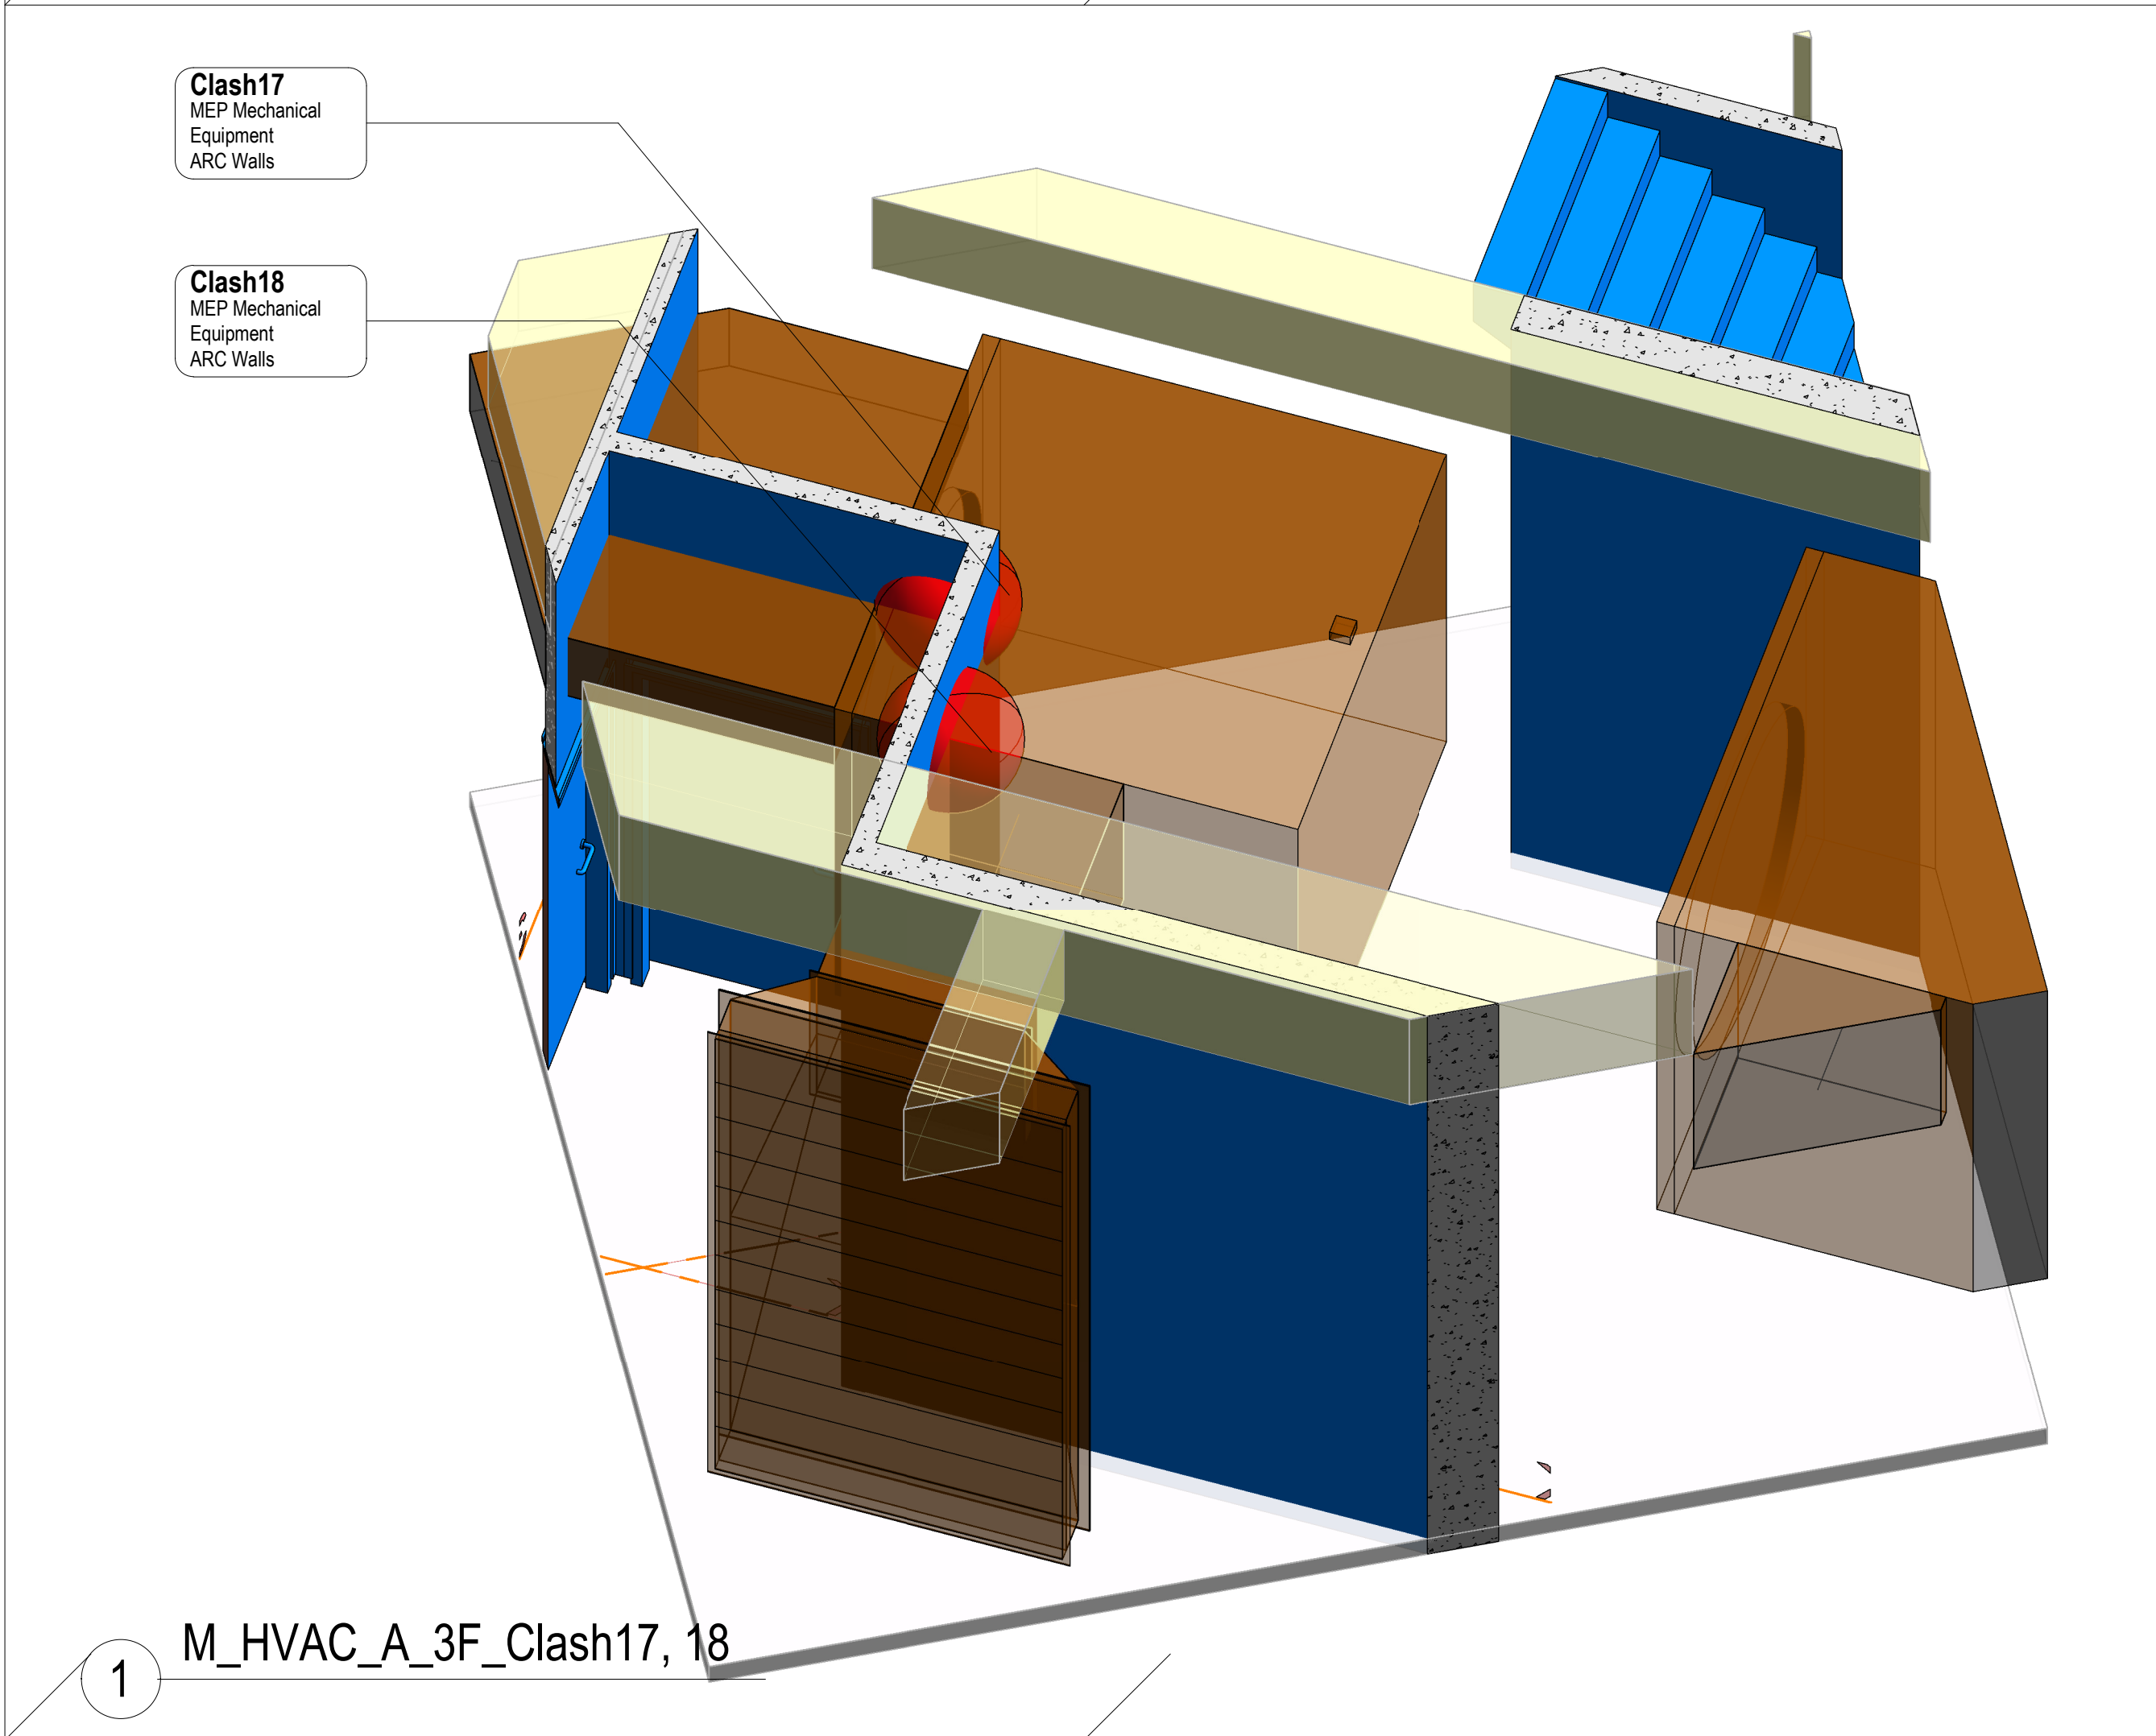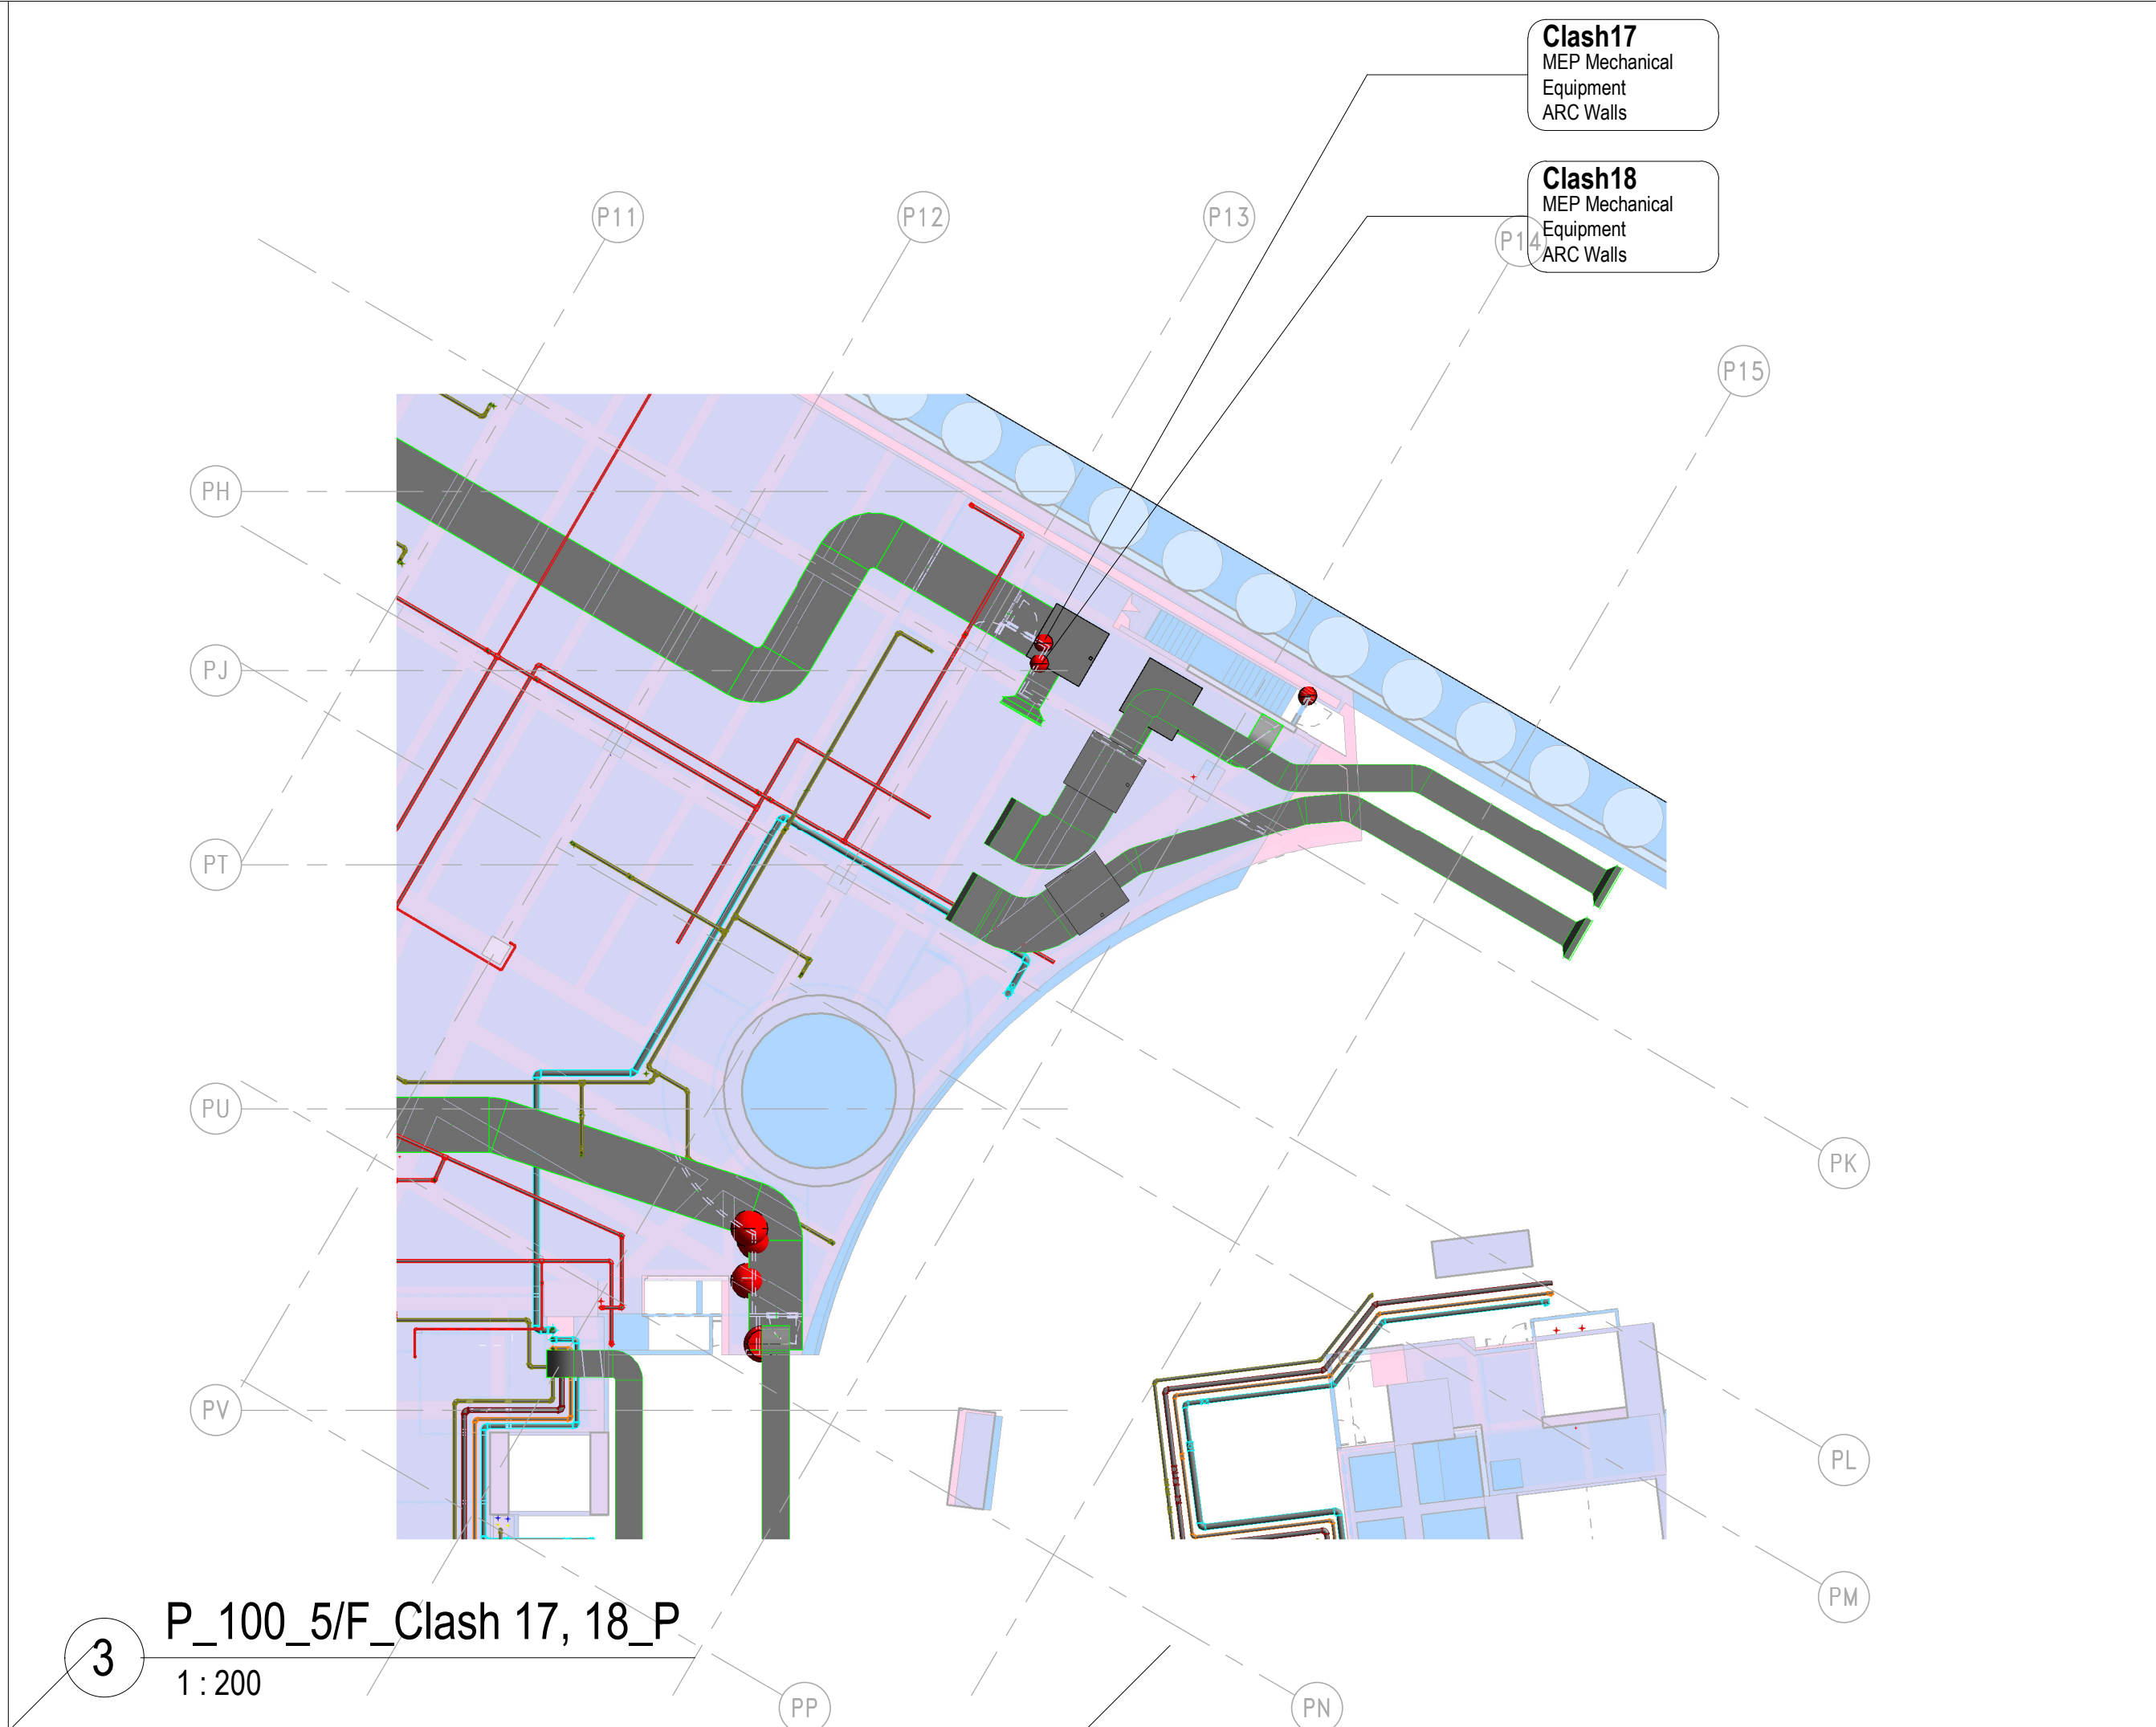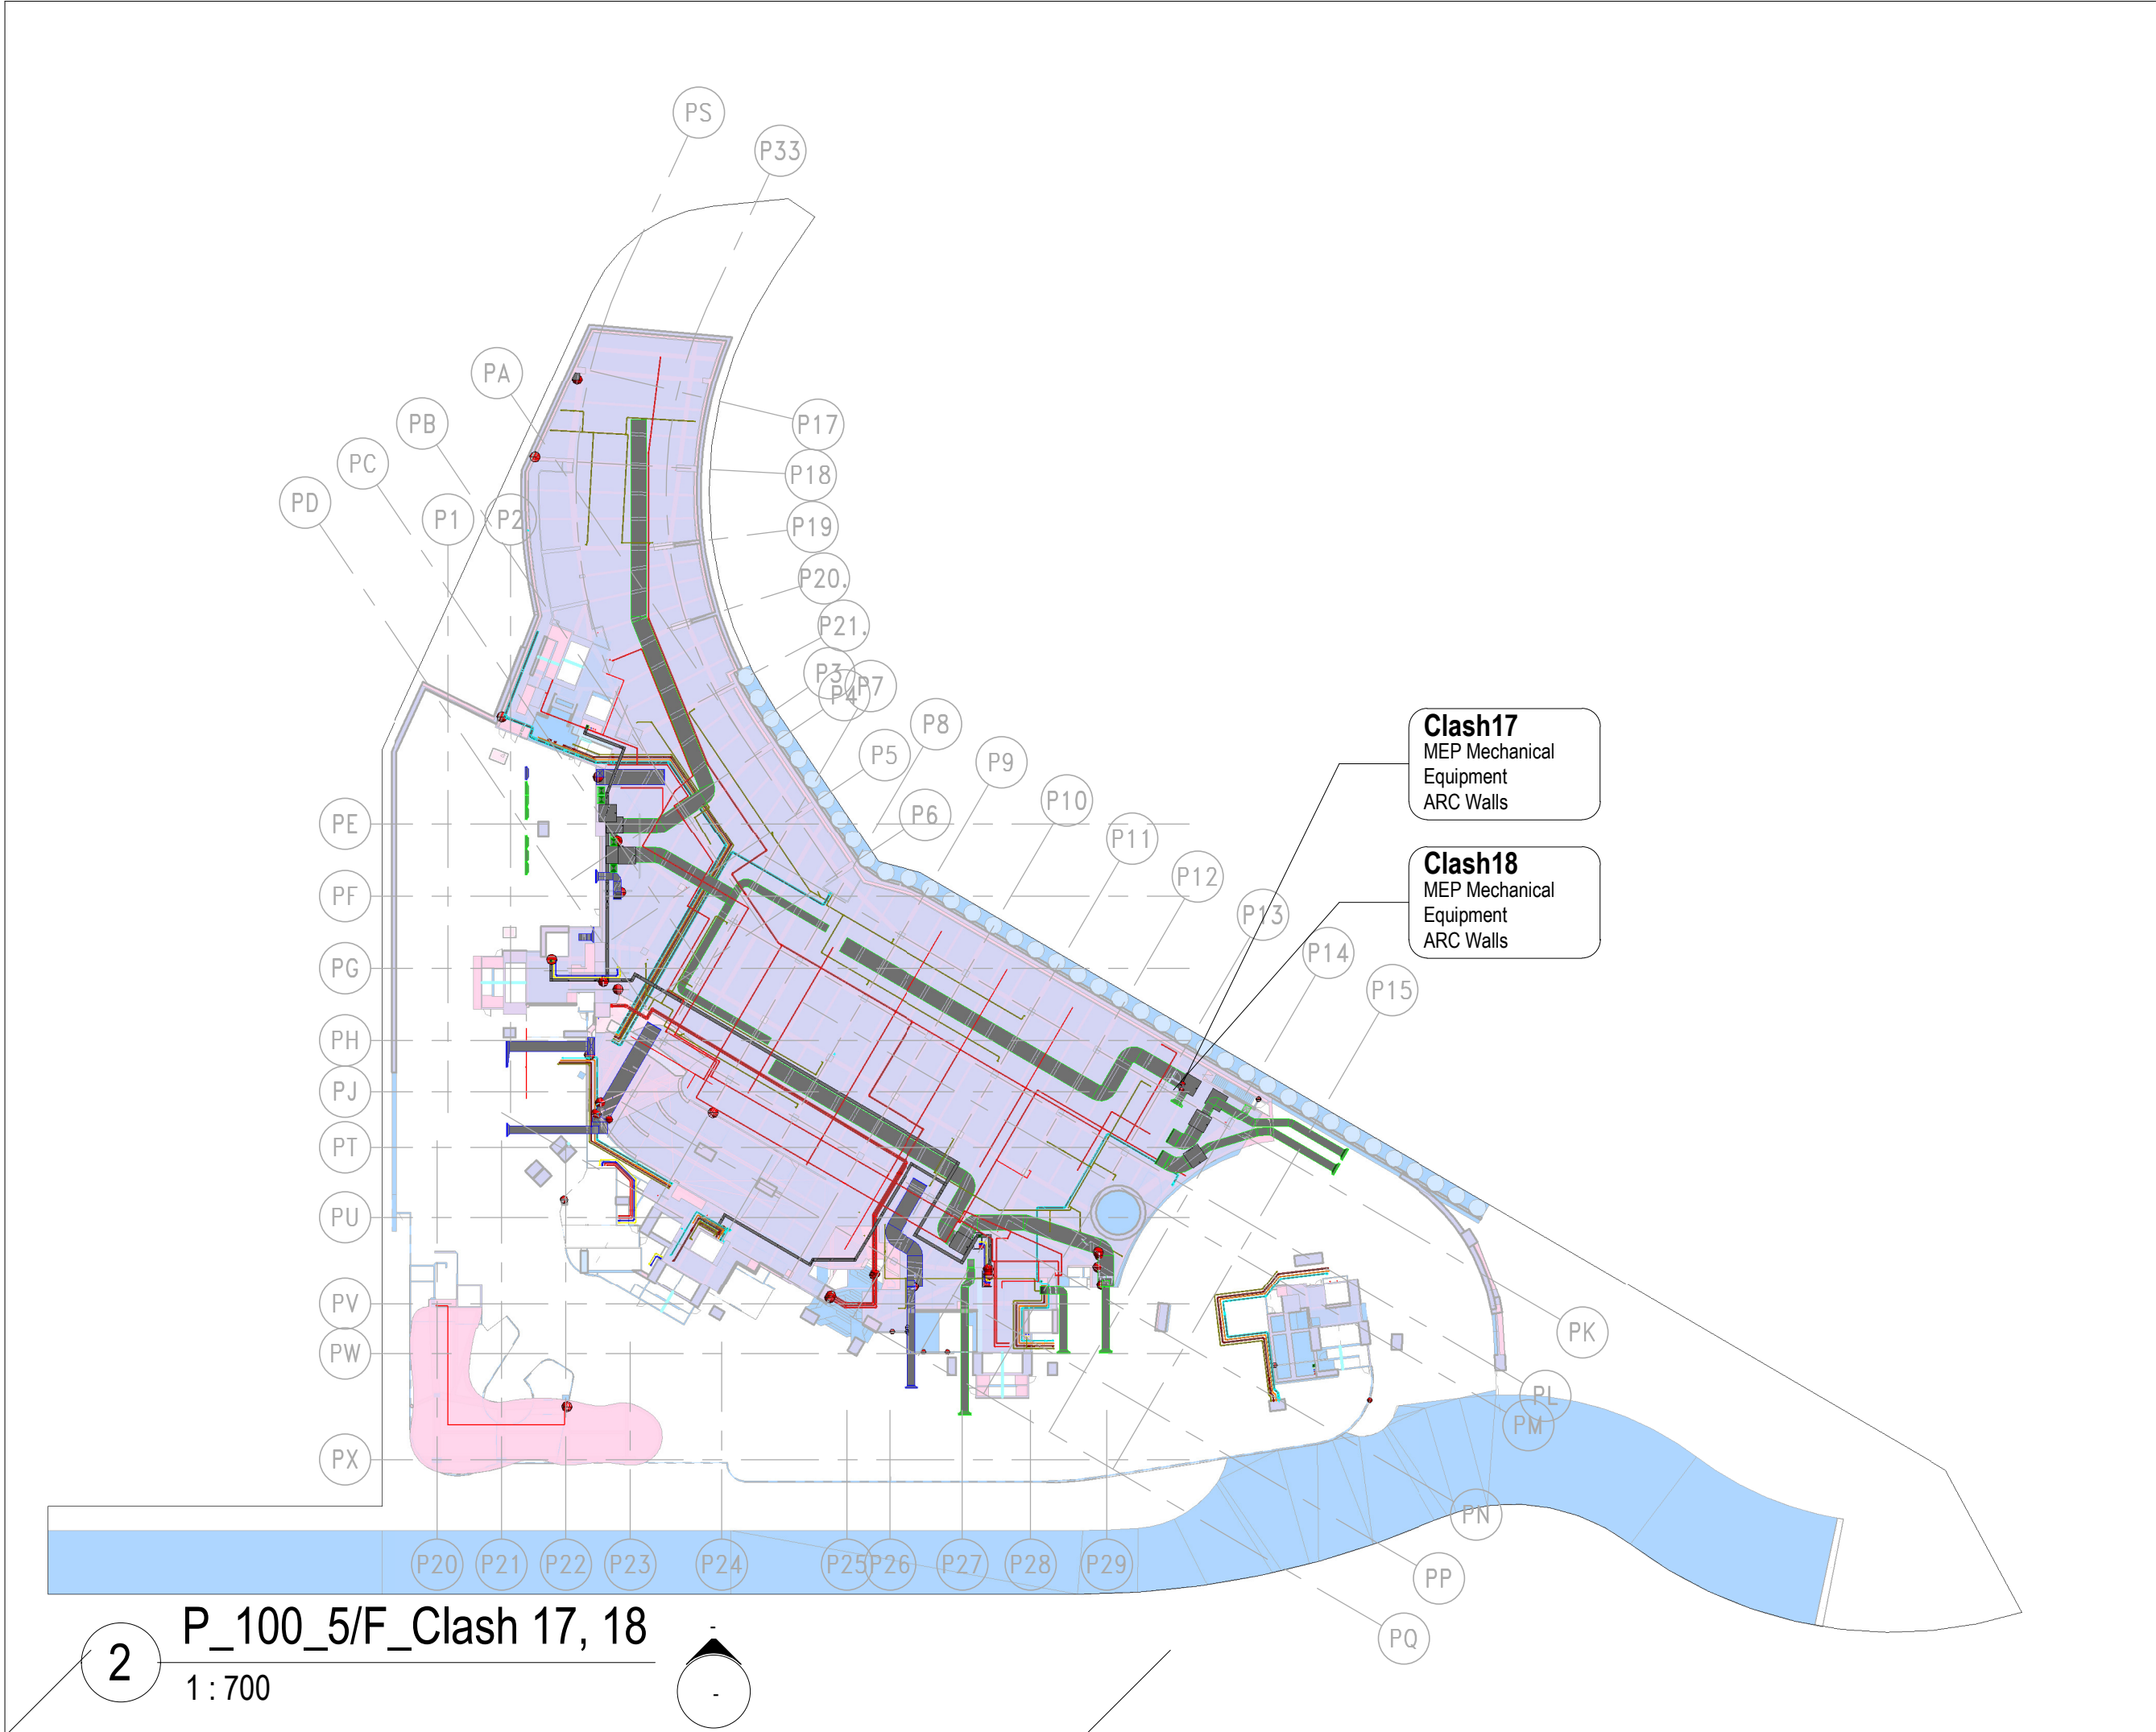

BCM18 - MEP vs ARC											
Test Name	Clash Name	Category 1	Category 2	Category Name 1	Category Name 2	Level	Grid	Designer Attention	Issue	Designer Follow Up Action	Action Party to Amend
MEP vs ARC	Clash17	MEP Mechanical Equipment	ARC Walls	Mechanical Equipment	Walls	L05	PJ - PK	Y			
MEP vs ARC	Clash18	MEP Mechanical Equipment	ARC Walls	Mechanical Equipment	Walls	L05	PJ - PK	Y			
MEP vs ARC	Clash45	MEP Ducts	ARC Walls	Ducts	Walls	L05	P13 - PU	Y			
MEP vs ARC	Clash89	MEP Ducts	ARC Walls	Duct Fittings	Walls	L05	P13 - PU	Y			
MEP vs ARC	Clash92	MEP Ducts	ARC Walls	Duct Fittings	Walls	L05	P13 - PU	Y			
MEP vs ARC	Clash158	MEP Pipes	ARC Stairs	Pipes	Stairs	5/F	P11 - PP	Y			
MEP vs ARC	Clash178	MEP Pipes	ARC Stairs	Pipes	Stairs	5/F	P11 - PP	Y			
MEP vs ARC	Clash202	MEP Ducts	ARC Walls	Ducts	Walls	L05	PN - PV	Y			
MEP vs ARC	Clash233	MEP Pipes	ARC Stairs	Pipes	Stairs	5/F	P11 - PP	Y			
MEP vs ARC: 9											
Grand total: 9											

B.D.REFERENCE

F.S.D.REFERENCE

W.W.O.REFERENCE

DO NOT SCALE DRAWINGS. ALL DIMENSIONS SHALL BE VERIFIED ON SITE.

© ADVANCED CONSTRUCTION INFORMATION DEVELOPMENT LIMITED (A.C.I.D.) 2014

COPYRIGHT IN RESPECT OF THIS DRAWING / DOCUMENT IS OWNED BY THE A.C.I.D.

NO REPRODUCTION OF THE DRAWING / DOCUMENT OR ANY PART BY WHATEVER MEANS IS PERMITTED WITHOUT THE PRIOR WRITTEN CONSENT OF THE A.C.I.D.

NOTE

NO

DESCRIPTION

DATE

DWN

APPROVED

NAME AND DESIGNATION

INITIAL

DATE

CHECKED

Checker

DESIGNED

Designer

DRAWN

Author

PROJECT

DRAWING TITLE

Clash 17, 18

3/F

MEP Mechanical Equipment vs ARC Walls


BCM18

PROJECT NUMBER

SCALE

DRAWING NO.


REV

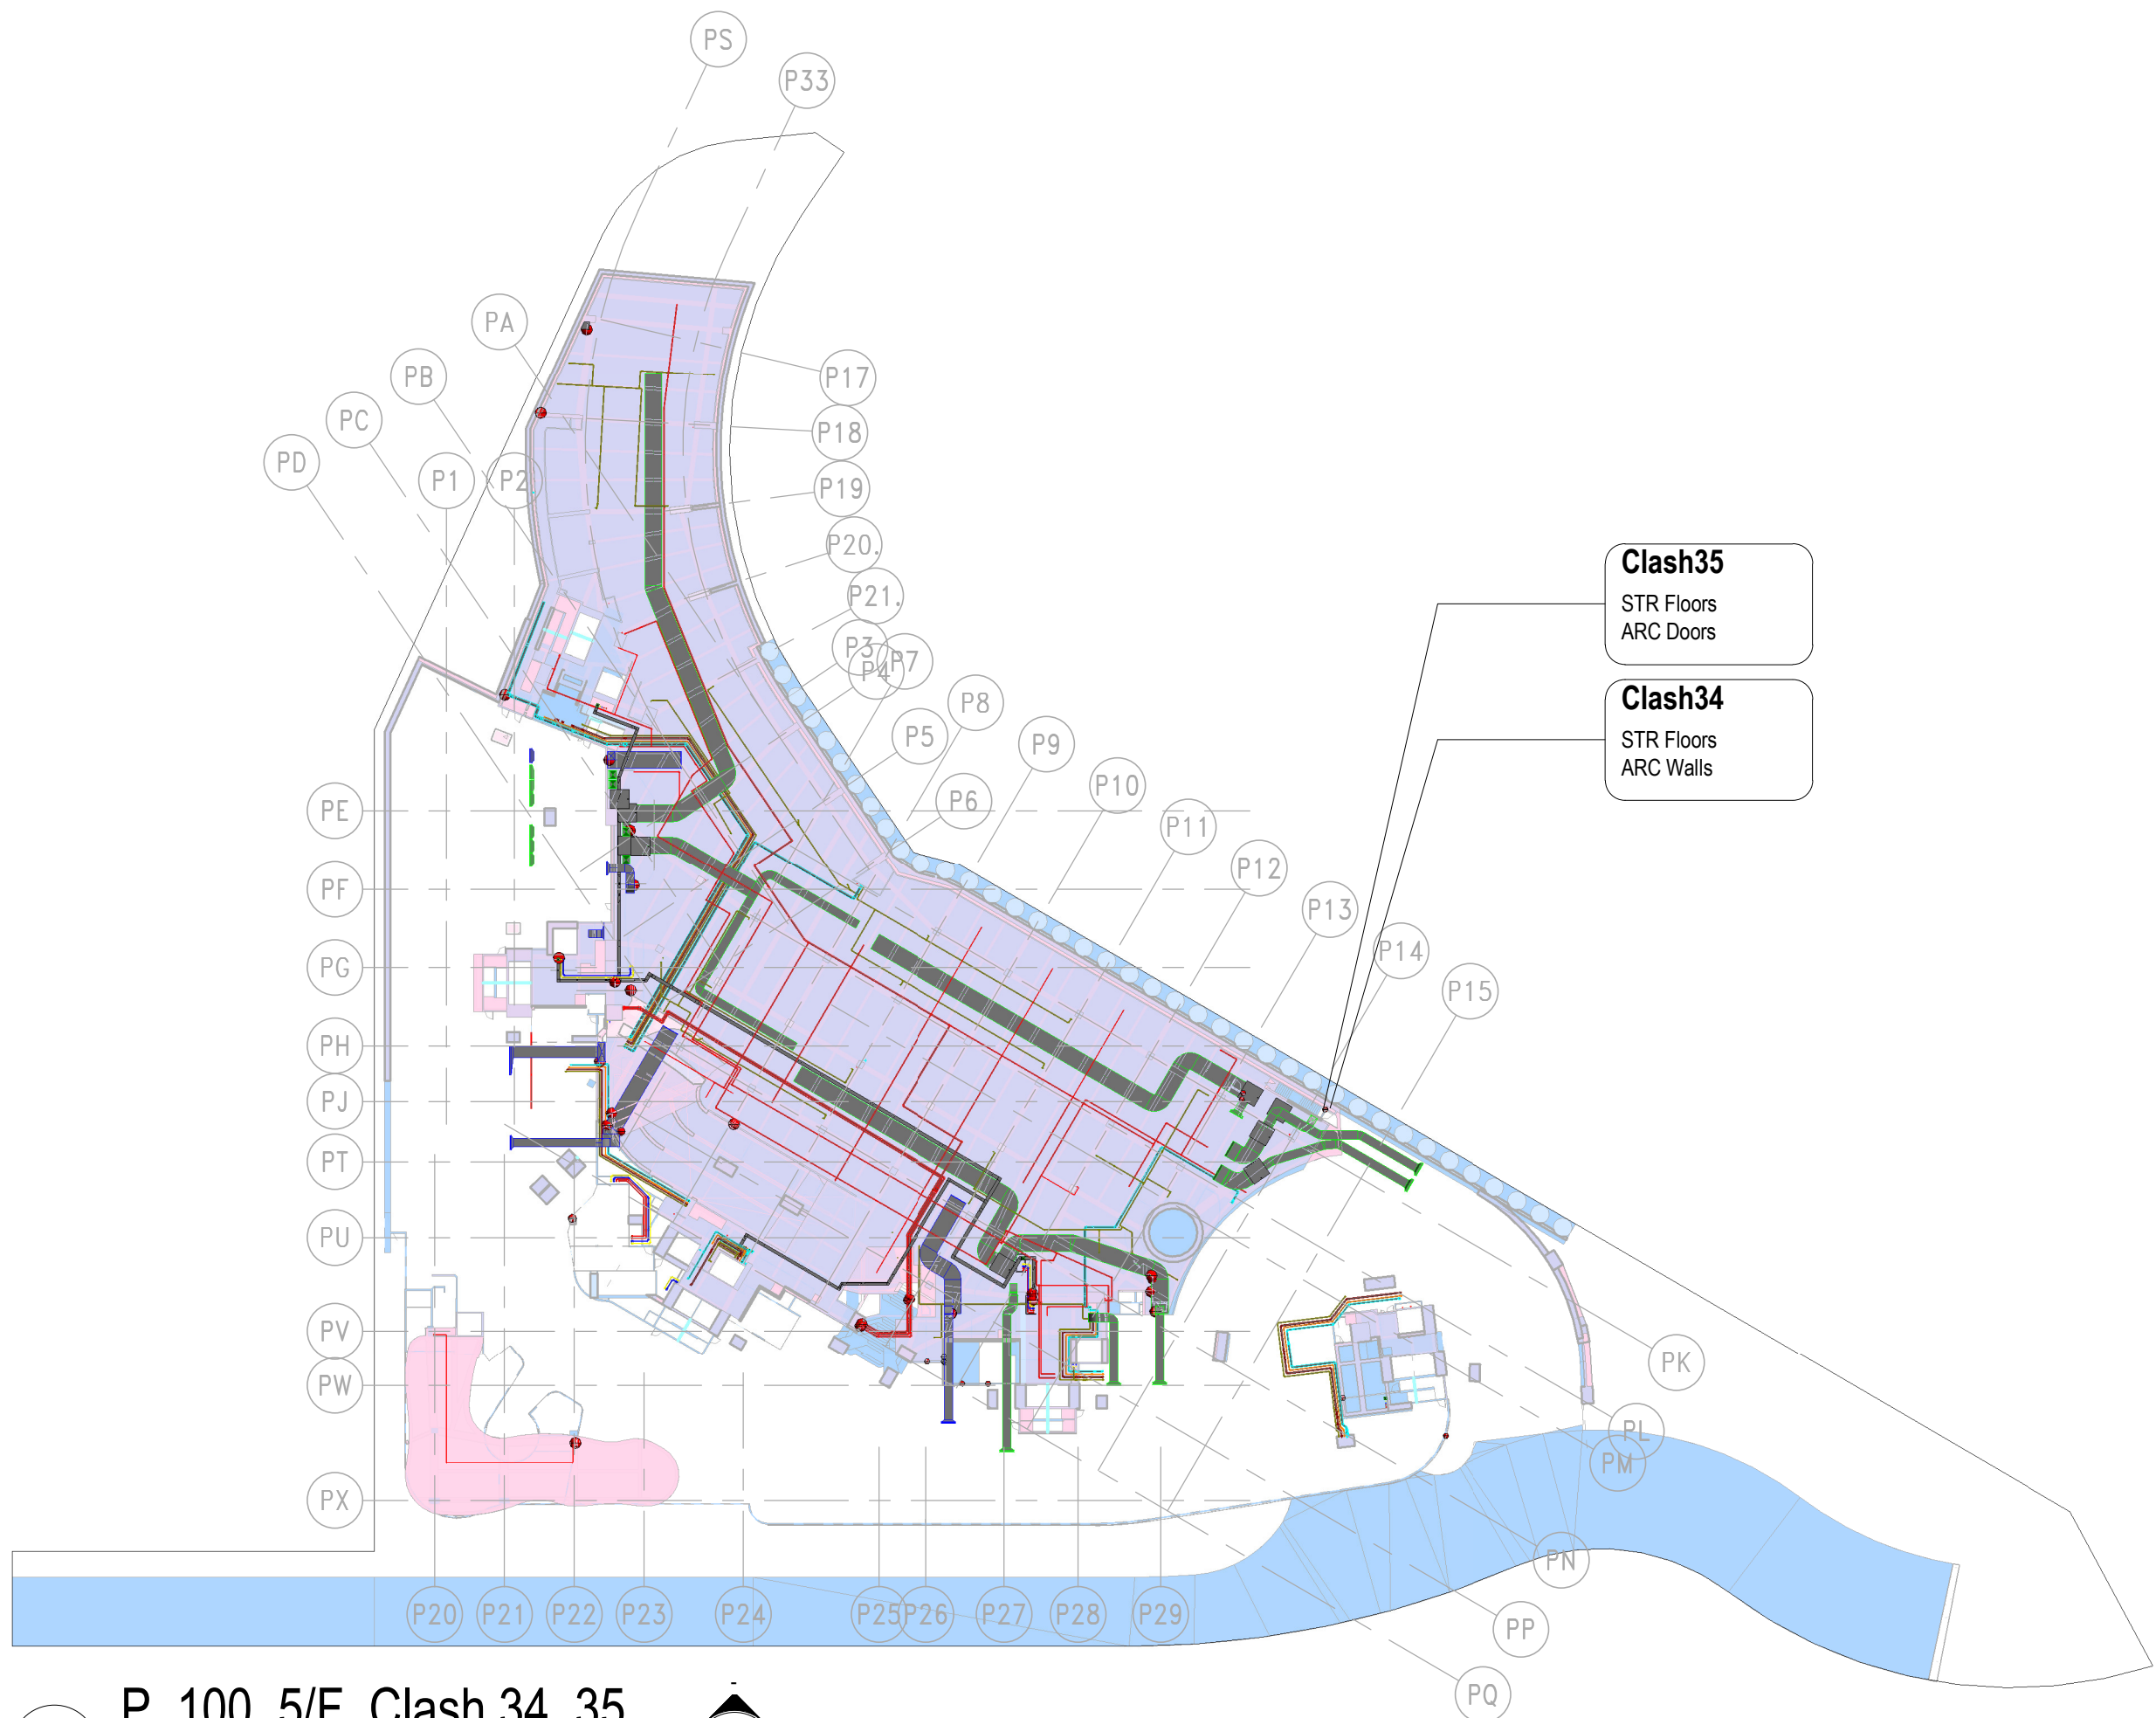

3 P_100_5/F_Clash 34, 35
1:700



2 P_100_5/F_Clash 34, 35_P
1:100

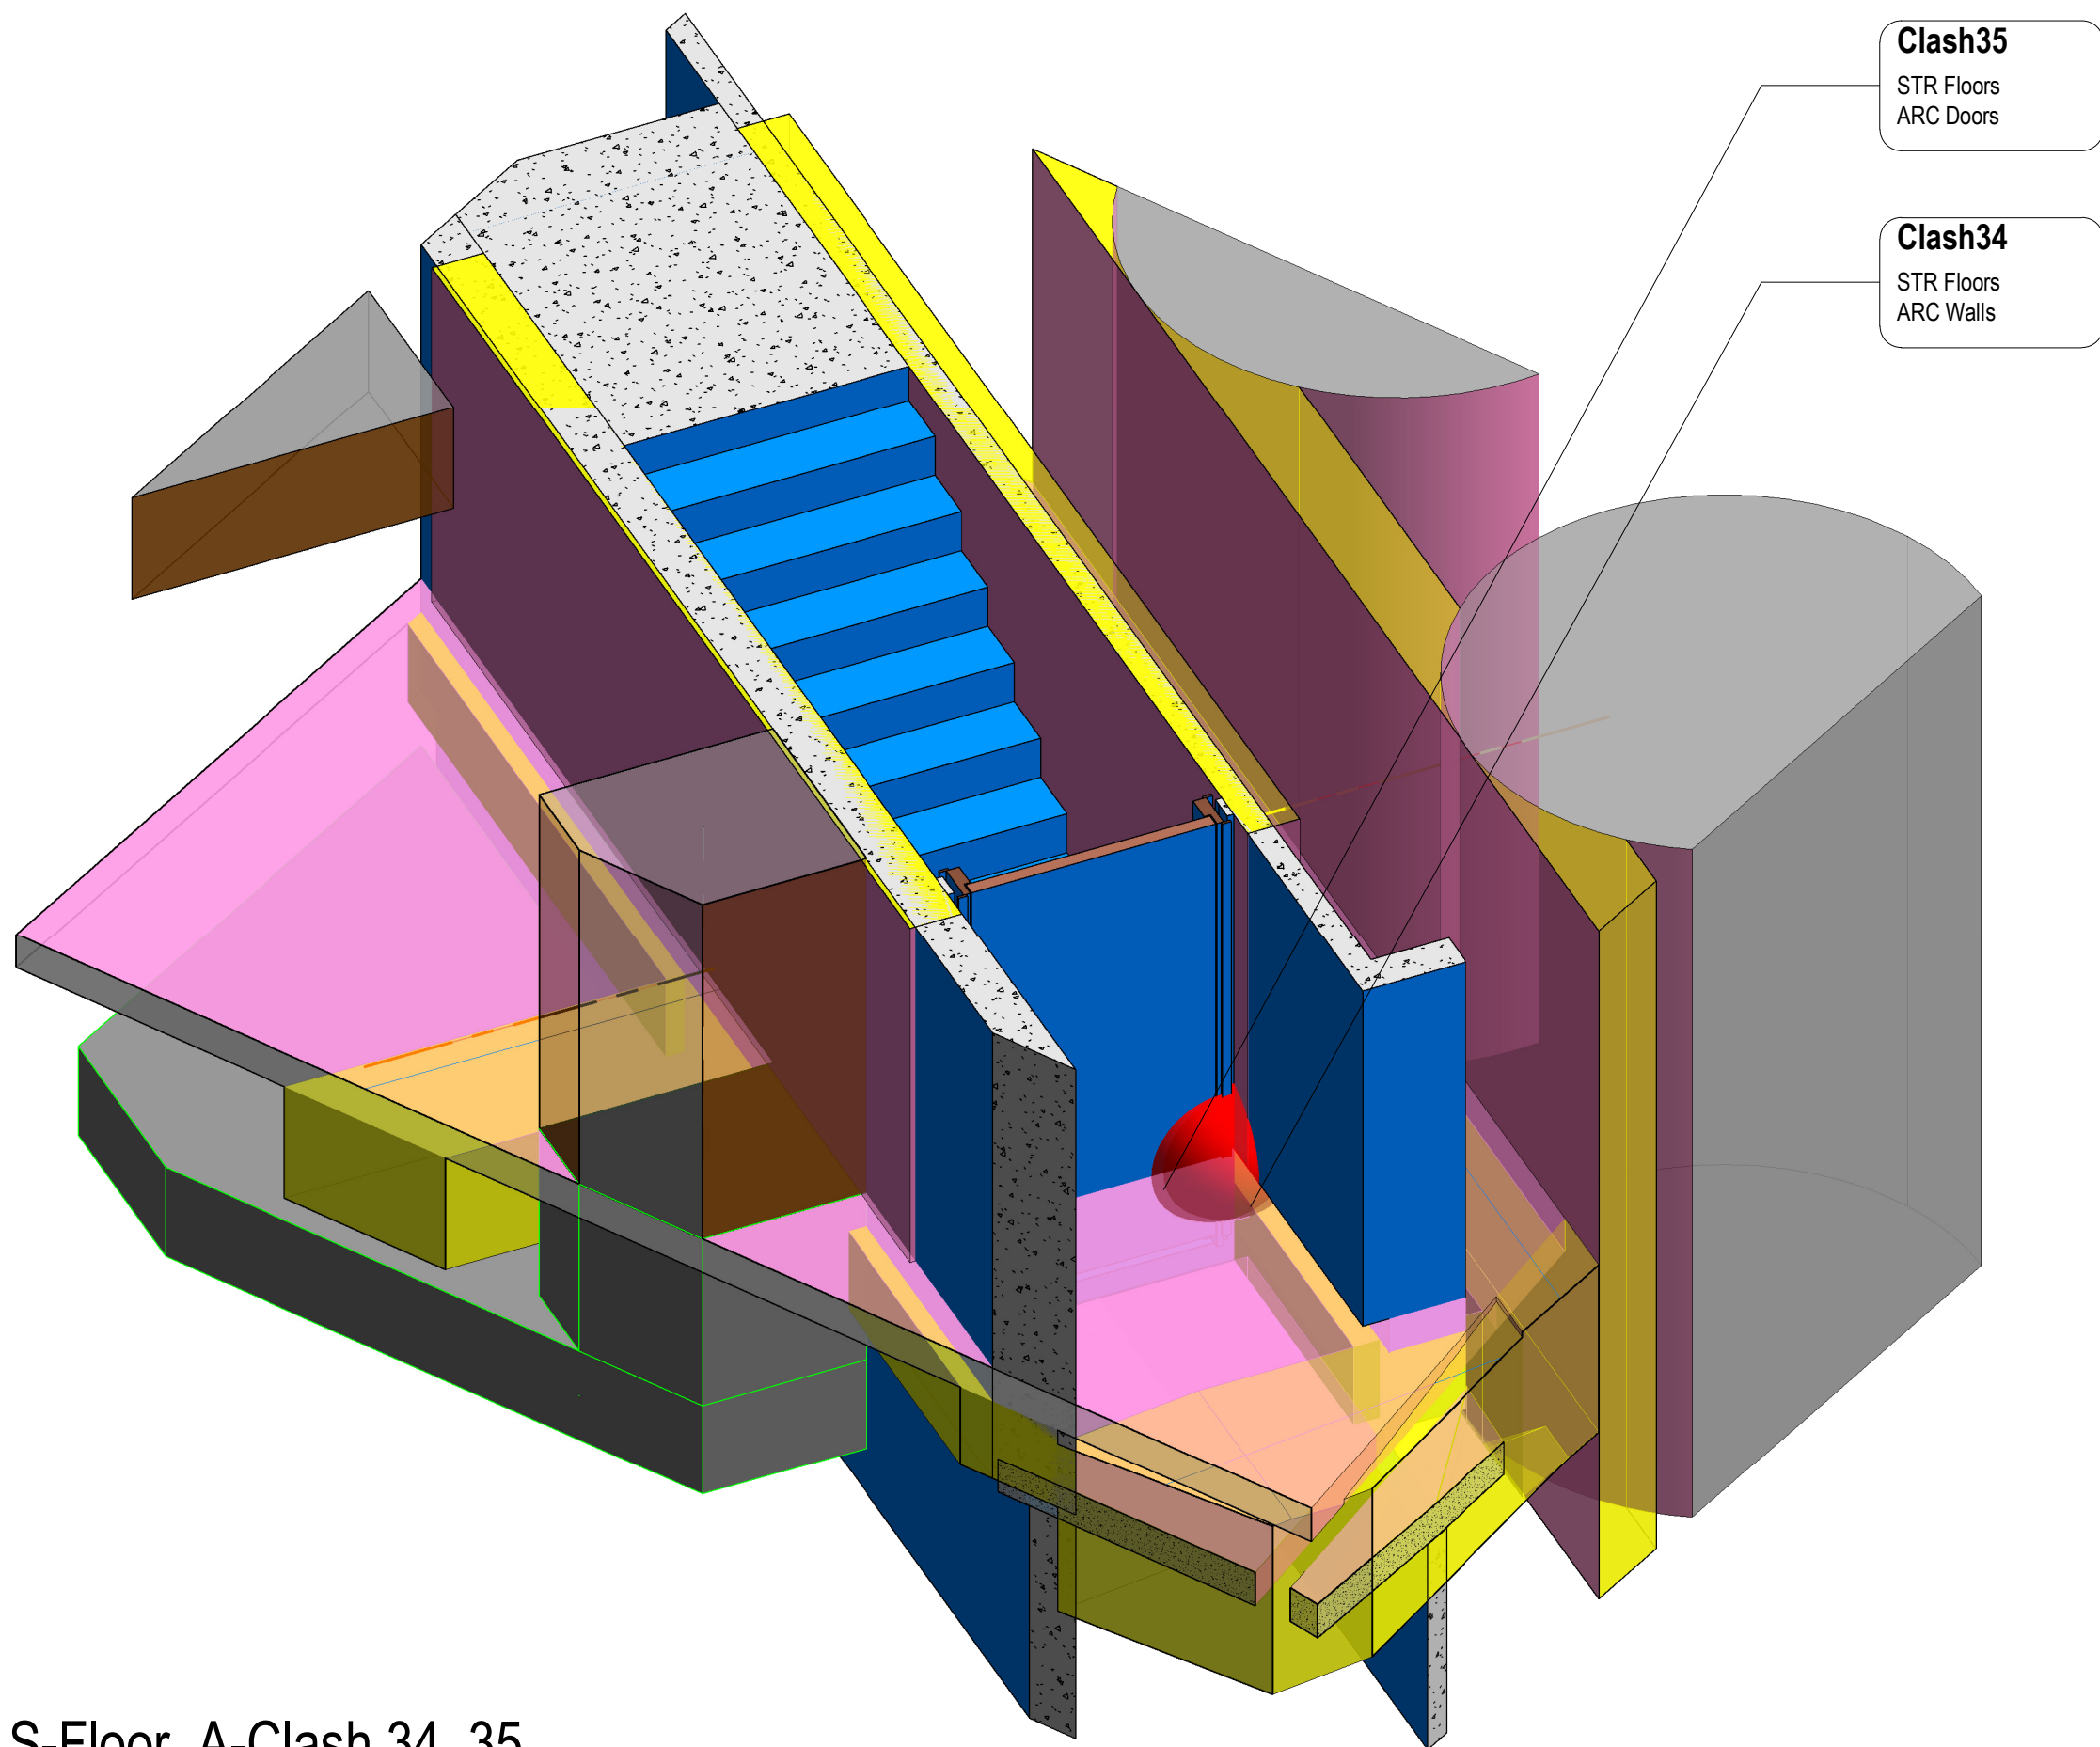

1 S-Floor_A-Clash 34, 35

BCM18 - STR vs ARC											
Test Name	Clash Name	Category 1	Category 2	Category Name 1	Category Name 2	Level	Grid	Designer Attention	Issue	Designer Follow Up Action	Action Party to Amend
STR vs ARC	Clash3	STR Walls	ARC Walls	Walls	Walls	L03	PD - PG	Y			
STR vs ARC	Clash34	STR Floors	ARC Walls	Floors	Walls	3/F	P14 - PK	Y			
STR vs ARC	Clash35	STR Floors	ARC Doors	Floors	Doors	3/F	P14 - PK	Y			
STR vs ARC	Clash49	STR Walls	ARC Walls	Walls	Walls	L03	P8 - PD	Y			
STR vs ARC	Clash50	STR Walls	ARC Walls	Walls	Walls	5/F	PA - PS	Y			
STR vs ARC	Clash52	STR Columns	ARC Curtain Panels	Structural Columns	Curtain Panels	3/F	P22 - PX	Y			
STR vs ARC	Clash70	STR Columns	ARC Walls	Structural Columns	Walls	3/F	P22 - PX	Y			
STR vs ARC	Clash75	STR Columns	ARC Curtain Panels	Structural Columns	Curtain Panels	5/F	P22 - PU	Y			
STR vs ARC	Clash150	STR Walls	ARC Curtain Wall Mullions	Walls	Curtain Wall Mullions	5/F +53.00	T6.X - T6.2	Y			
STR vs ARC	Clash168	STR Framing	ARC Curtain Wall Mullions	Structural Framing	Curtain Wall Mullions	L03(45.120)	PQ - PW	Y			
STR vs ARC	Clash244	STR Walls	ARC Walls	Walls	Walls	L03(44.630)	P21 - PV	Y			
STR vs ARC	Clash250	STR Floors	ARC Curtain Panels	Floors	Curtain Panels	5/F +53.00	T6.G - T6.Y	Y			
STR vs ARC	Clash255	STR Framing	ARC Doors	Structural Framing	Doors	L03(45.300)	PQ - PW	Y			
STR vs ARC	Clash256	STR Framing	ARC Curtain Panels	Structural Framing	Curtain Panels	L03(45.300)	PQ - PW	Y			
STR vs ARC	Clash257	STR Framing	ARC Curtain Panels	Structural Framing	Curtain Panels	L03(45.300)	PQ - PW	Y			
STR vs ARC	Clash258	STR Walls	ARC Walls	Walls	Walls	3/F	T1.A - T1.2	Y			
STR vs ARC	Clash283	STR Framing	ARC Curtain Wall Mullions	Structural Framing	Curtain Wall Mullions	L03(45.120)	P12 - PW	Y			
STR vs ARC	Clash290	STR Framing	ARC Curtain Wall Mullions	Structural Framing	Curtain Wall Mullions	L03(45.120)	P12 - PW	Y			

STR vs ARC: 18
Grand total: 18

B.D.REFERENCE

F.S.D.REFERENCE

W.W.O.REFERENCE

DO NOT SCALE DRAWINGS. ALL DIMENSIONS SHALL BE VERIFIED ON SITE.
© ADVANCED CONSTRUCTION INFORMATION DEVELOPMENT LIMITED (A.C.I.D.) 2014.
COPYRIGHT IN RESPECT OF THIS DRAWING / DOCUMENT IS OWNED BY THE A.C.I.D.
NO REPRODUCTION OF THE DRAWING / DOCUMENT OR ANY PART BY WHATEVER MEANS IS PERMITTED WITHOUT THE PRIOR WRITTEN CONSENT OF THE A.C.I.D.

NOTE

NO

DESCRIPTION

DATE

DWN

NAME AND DESIGNATION

INITIAL

DATE

APPROVED

Approver

CHECKED

Checker

DESIGNED

Designer

DRAWN

Author

PROJECT

DRAWING TITLE

Clash 34, 35

3/F

STR Floor vs ARC Door

BCM18

PROJECT NUMBER


SCALE

DRAWING NO.


REV



2 P_100_5/F_Clash 6
1 : 700

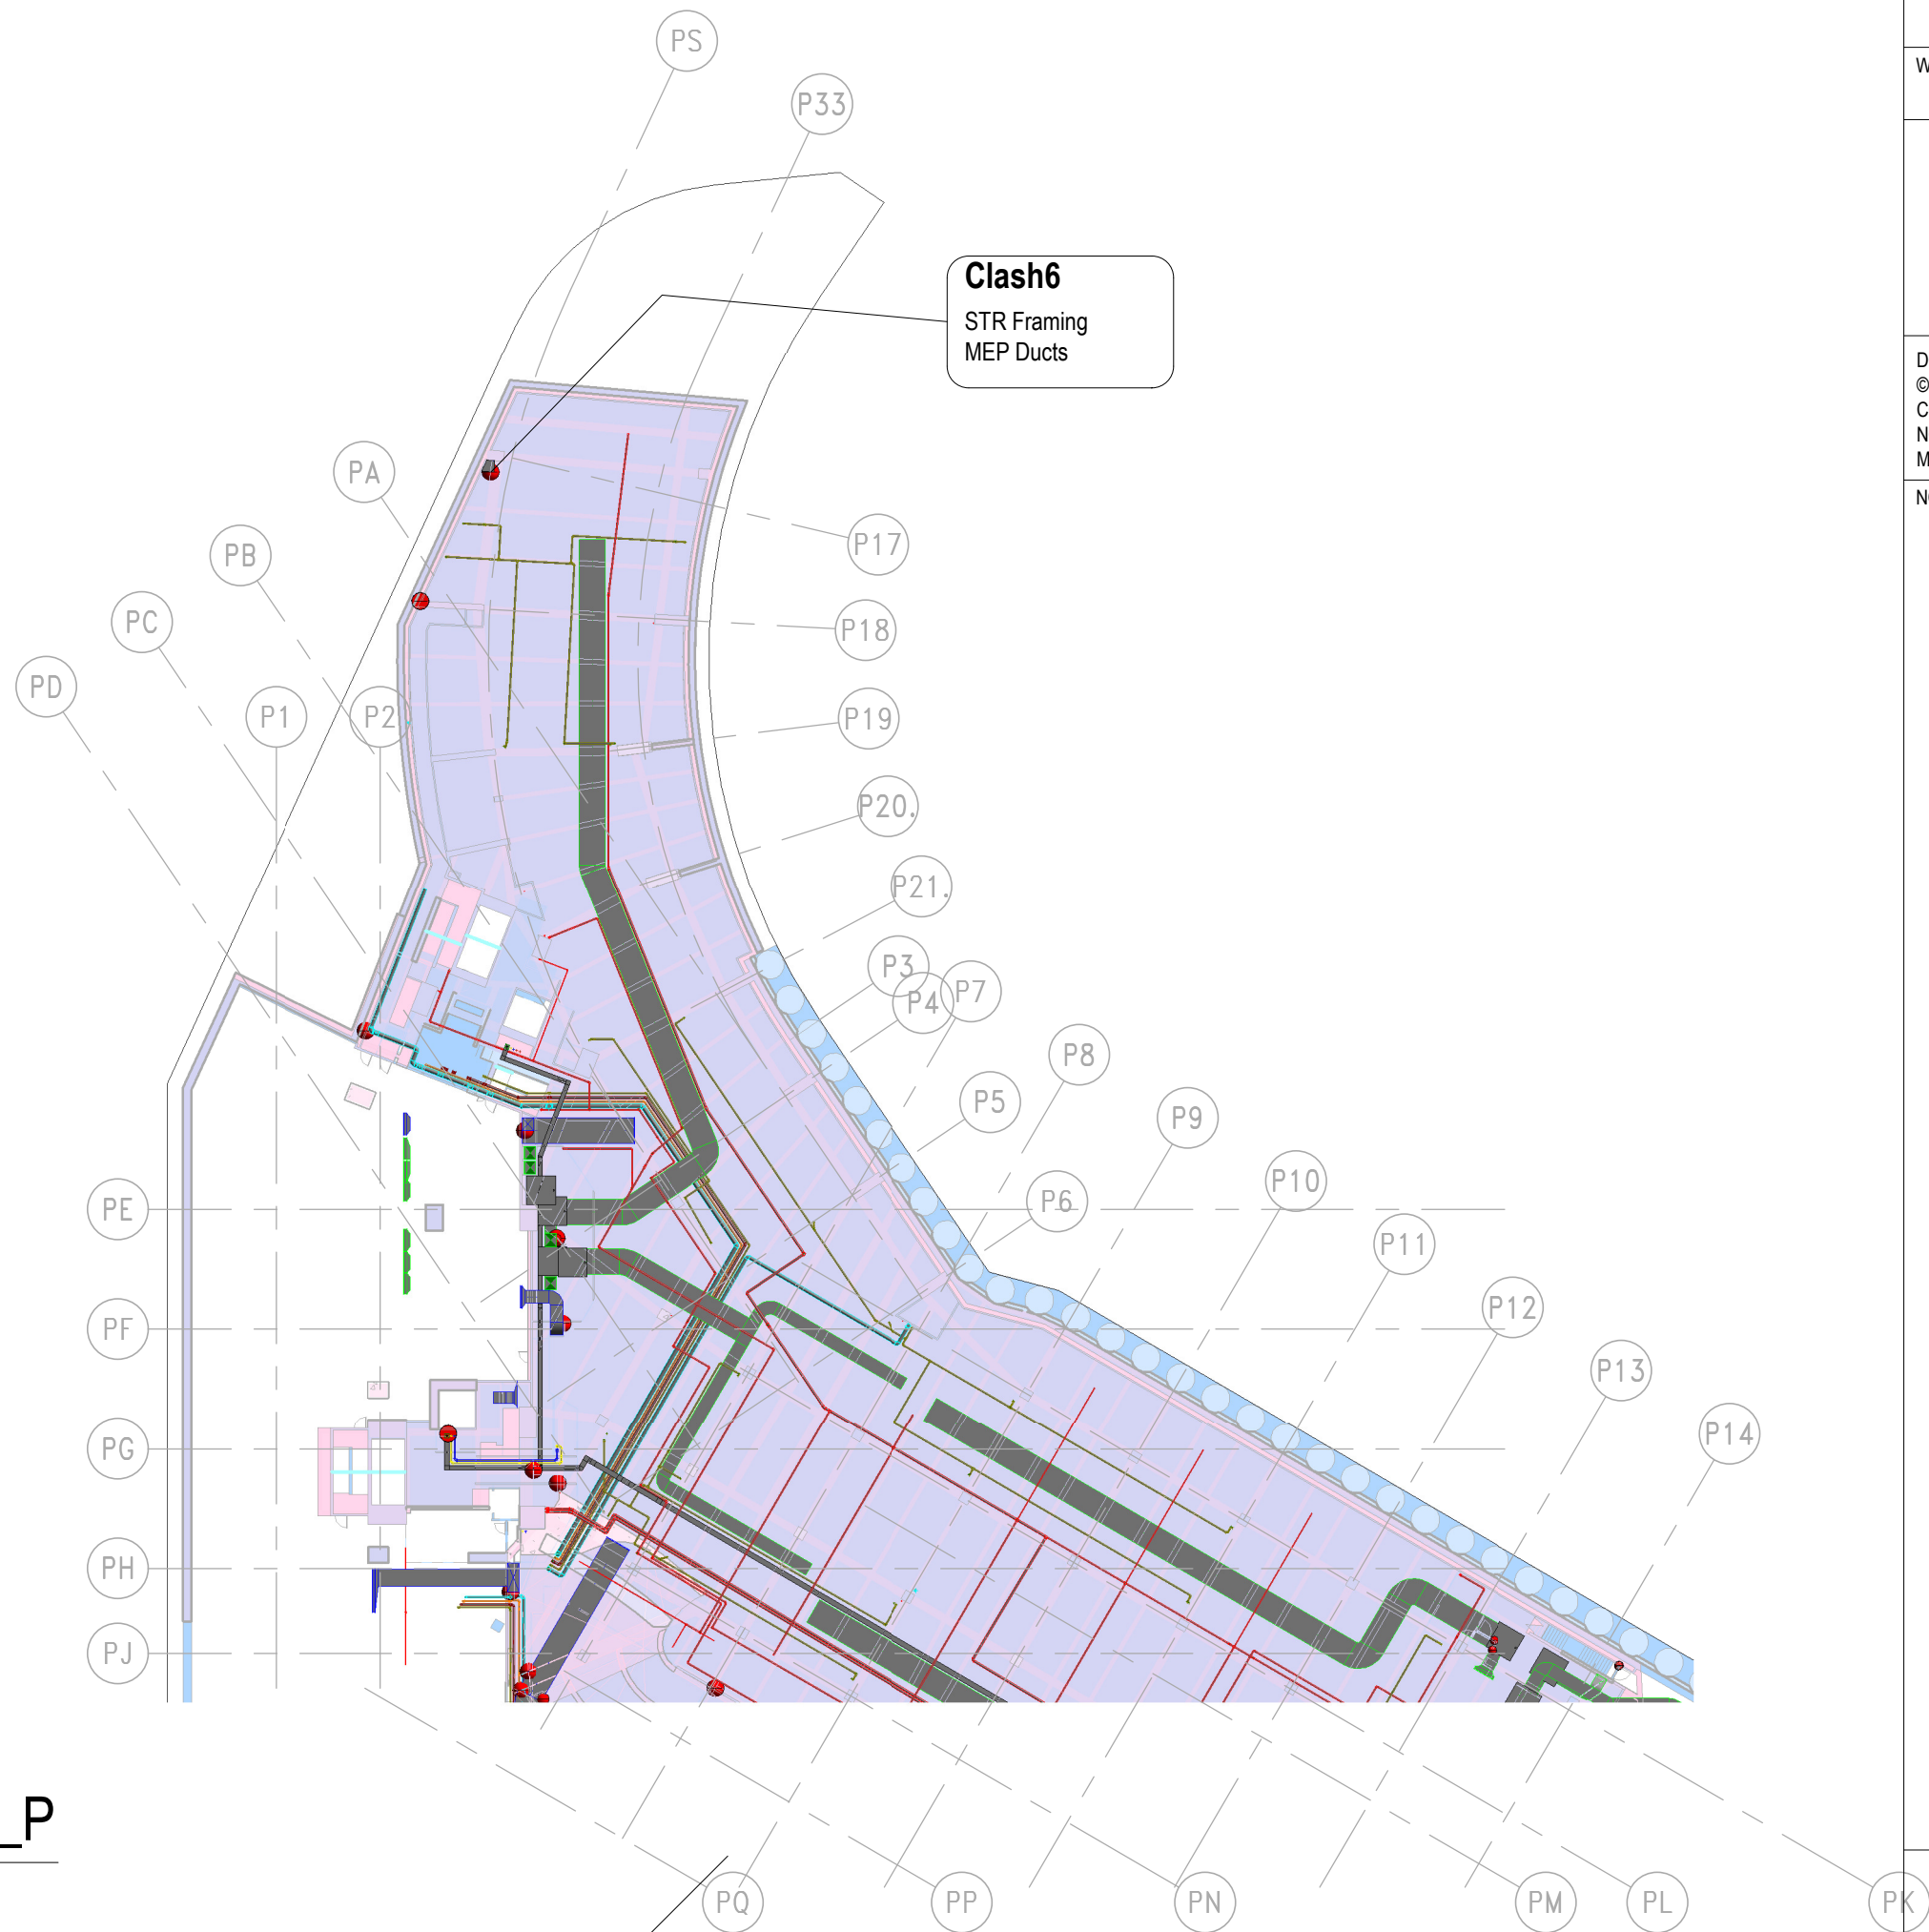

3 P_100_5/F_Clash 6_P
1 : 500

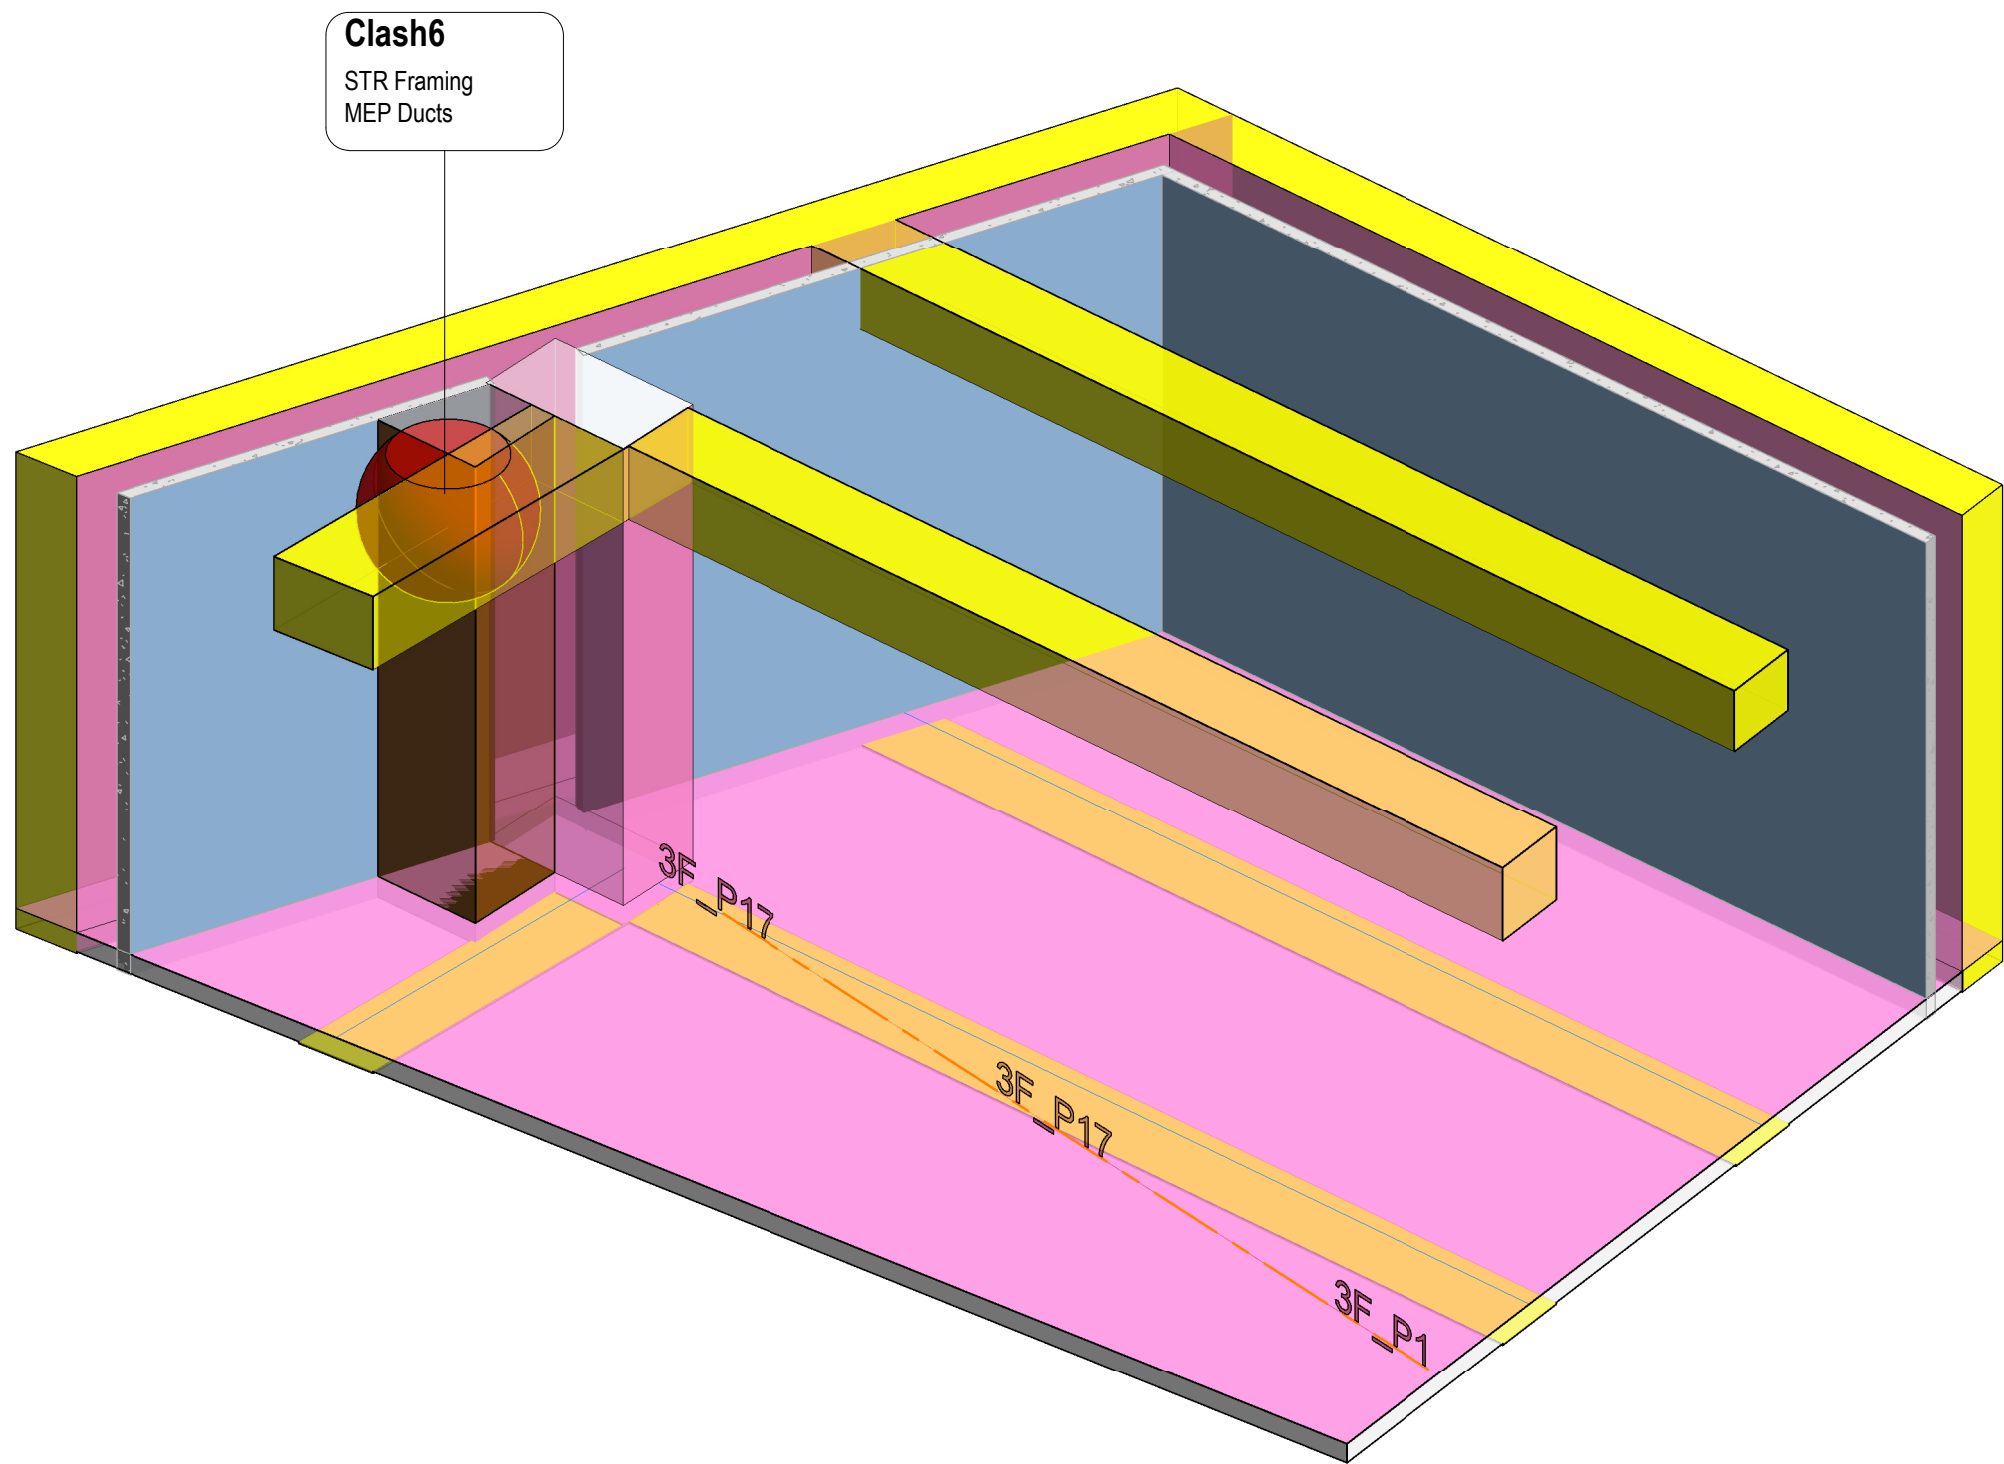

1 S-Frm_M_3F-Clash 6

BCM18 - STR vs MEP											
Test Name	Clash Name	Category 1	Category 2	Category Name 1	Category Name 2	Level	Grid	Designer Attention	Issue	Designer Follow Up Action	Action Party to Amend
STR vs MEP	Clash2	STR Framing	MEP Ducts	Structural Framing	Ducts	5/F +53.00	T2.F - T2.3	Y			
STR vs MEP	Clash3	STR Framing	MEP Ducts	Structural Framing	Ducts	L03(45.300)	PC - PF	Y			
STR vs MEP	Clash4	STR Framing	MEP Ducts	Structural Framing	Ducts	L05	P12 - PN	Y			
STR vs MEP	Clash5	STR Framing	MEP Ducts	Structural Framing	Ducts	5/F	P7 - PP	Y			
STR vs MEP	Clash6	STR Framing	MEP Ducts	Structural Framing	Duct Fittings	L05	P17 - P33	Y			
STR vs MEP	Clash7	STR Framing	MEP Ducts	Structural Framing	Ducts	5/F	T1.E - T1.1	Y			
STR vs MEP	Clash9	STR Framing	MEP Ducts	Structural Framing	Ducts	5/F	T1.D - T1.3	Y			
STR vs MEP	Clash10	STR Framing	MEP Ducts	Structural Framing	Ducts	L05	PN - PV	Y			
STR vs MEP	Clash14	STR Floors	MEP Ducts	Floors	Ducts	5/F	P7 - PP	Y			
STR vs MEP	Clash55	STR Framing	MEP Ducts	Structural Framing	Ducts	L05	P2 - PG	Y			
STR vs MEP	Clash100	STR Framing	MEP Ducts	Structural Framing	Duct Fittings	5/F	P7 - PP	Y			
STR vs MEP	Clash111	STR Framing	MEP Ducts	Structural Framing	Ducts	L05	P12 - PV	Y			
STR vs MEP	Clash159	STR Framing	MEP Ducts	Structural Framing	Duct Fittings	L05	PP - PV	Y			
STR vs MEP	Clash196	STR Columns	MEP Pipes	Structural Columns	Pipes	L05	PQ - PV	Y			
STR vs MEP	Clash204	STR Columns	MEP Pipes	Structural Columns	Pipes	L05	PQ - PV	Y			
STR vs MEP	Clash209	STR Framing	MEP Ducts	Structural Framing	Ducts	5/F	PD - PG	Y			
STR vs MEP: 16											
Grand total: 16											

B.D.REFERENCE

F.S.D.REFERENCE

W.W.O.REFERENCE

DO NOT SCALE DRAWINGS. ALL DIMENSIONS SHALL BE VERIFIED ON SITE.
© ADVANCED CONSTRUCTION INFORMATION DEVELOPMENT LIMITED (A.C.I.D.) 2014
COPYRIGHT IN RESPECT OF THIS DRAWING / DOCUMENT IS OWNED BY THE A.C.I.D.
NO REPRODUCTION OF THE DRAWING / DOCUMENT OR ANY PART BY WHATEVER MEANS IS PERMITTED WITHOUT THE PRIOR WRITTEN CONSENT OF THE A.C.I.D.

NOTE


NO	DESCRIPTION	DATE	DWN
	NAME AND DESIGNATION	INITIAL	DATE
APPROVED	Approver		
CHECKED	Checker		
DESIGNED	Designer		
DRAWN	Author		
PROJECT			
DRAWING TITLE			
Clash 6			
3/F			
STR Framing vs MEP Ducts			
BCM18			
PROJECT NUMBER		REV	
SCALE			
DRAWING NO.			



2 P_100_5/F_Clash10
1 : 700



3 P_100_5/F_Clash10_P
1 : 200

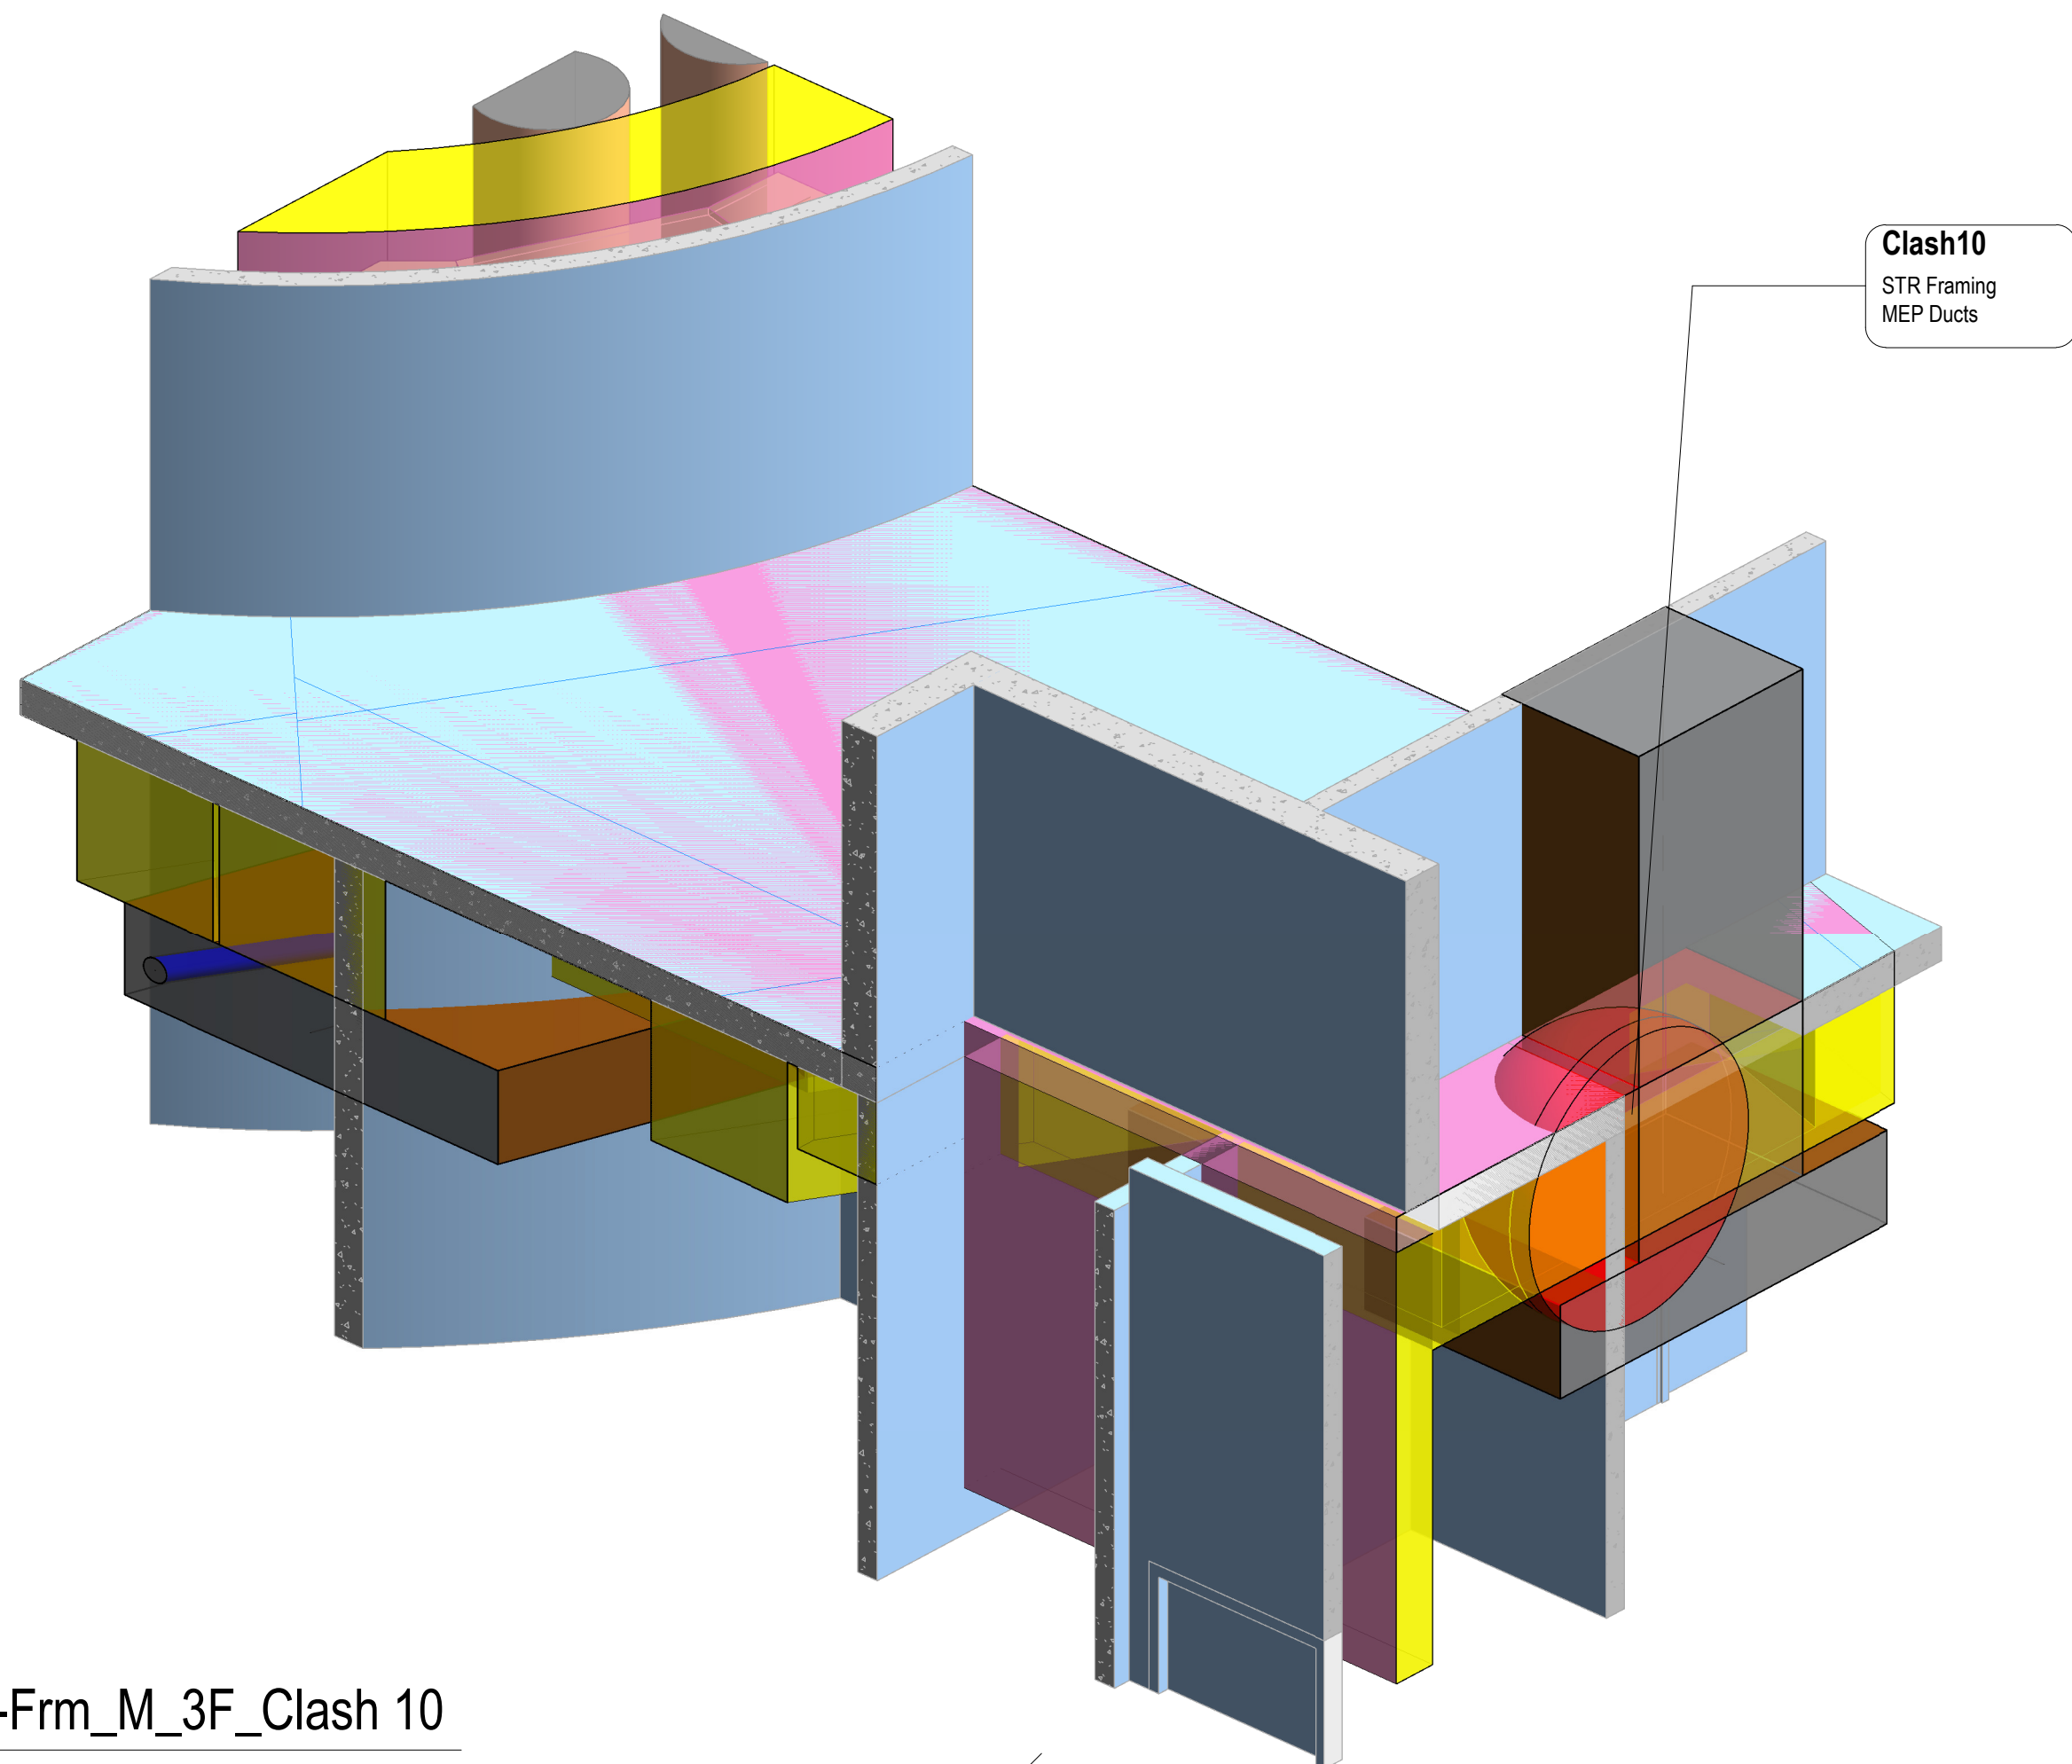

1 S-Frm_M_3F_Clash 10

BCM18 - STR vs MEP											
Test Name	Clash Name	Category 1	Category 2	Category Name 1	Category Name 2	Level	Grid	Designer Attention	Issue	Designer Follow Up Action	Action Party to Amend
STR vs MEP	Clash2	STR Framing	MEP Ducts	Structural Framing	Ducts	5/F +53.00	T2.F - T2.3	Y			
STR vs MEP	Clash3	STR Framing	MEP Ducts	Structural Framing	Ducts	L03(45.300)	PC - PF	Y			
STR vs MEP	Clash4	STR Framing	MEP Ducts	Structural Framing	Ducts	L05	P12 - PN	Y			
STR vs MEP	Clash5	STR Framing	MEP Ducts	Structural Framing	Ducts	5/F	P7 - PP	Y			
STR vs MEP	Clash6	STR Framing	MEP Ducts	Structural Framing	Duct Fittings	L05	P17 - P33	Y			
STR vs MEP	Clash7	STR Framing	MEP Ducts	Structural Framing	Ducts	5/F	T1.E - T1.1	Y			
STR vs MEP	Clash9	STR Framing	MEP Ducts	Structural Framing	Ducts	5/F	T1.D - T1.3	Y			
STR vs MEP	Clash10	STR Framing	MEP Ducts	Structural Framing	Ducts	L05	PN - PV	Y			
STR vs MEP	Clash14	STR Floors	MEP Ducts	Floors	Ducts	5/F	P7 - PP	Y			
STR vs MEP	Clash55	STR Framing	MEP Ducts	Structural Framing	Ducts	L05	P2 - PG	Y			
STR vs MEP	Clash100	STR Framing	MEP Ducts	Structural Framing	Duct Fittings	5/F	P7 - PP	Y			
STR vs MEP	Clash111	STR Framing	MEP Ducts	Structural Framing	Ducts	L05	P12 - PV	Y			
STR vs MEP	Clash159	STR Framing	MEP Ducts	Structural Framing	Duct Fittings	L05	PP - PV	Y			
STR vs MEP	Clash196	STR Columns	MEP Pipes	Structural Columns	Pipes	L05	PQ - PV	Y			
STR vs MEP	Clash204	STR Columns	MEP Pipes	Structural Columns	Pipes	L05	PQ - PV	Y			
STR vs MEP	Clash209	STR Framing	MEP Ducts	Structural Framing	Ducts	5/F	PD - PG	Y			
STR vs MEP: 16											
Grand total: 16											

B.D.REFERENCE

F.S.D.REFERENCE

W.W.O.REFERENCE

DO NOT SCALE DRAWINGS. ALL DIMENSIONS SHALL BE VERIFIED ON SITE.
© ADVANCED CONSTRUCTION INFORMATION DEVELOPMENT LIMITED (A.C.I.D.) 2014
COPYRIGHT IN RESPECT OF THIS DRAWING / DOCUMENT IS OWNED BY THE A.C.I.D.
NO REPRODUCTION OF THE DRAWING / DOCUMENT OR ANY PART BY WHATEVER MEANS IS PERMITTED WITHOUT THE PRIOR WRITTEN CONSENT OF THE A.C.I.D.

NOTE

NO	DESCRIPTION	DATE	DWN
	NAME AND DESIGNATION	INITIAL	DATE
APPROVED	Approver		
CHECKED	Checker		
DESIGNED	Designer		
DRAWN	Author		

DRAWING TITLE


Clash 10

3/F


STR Framing vs MEP Ducts

BCM18


PROJECT NUMBER	
SCALE	
DRAWING NO.	REV

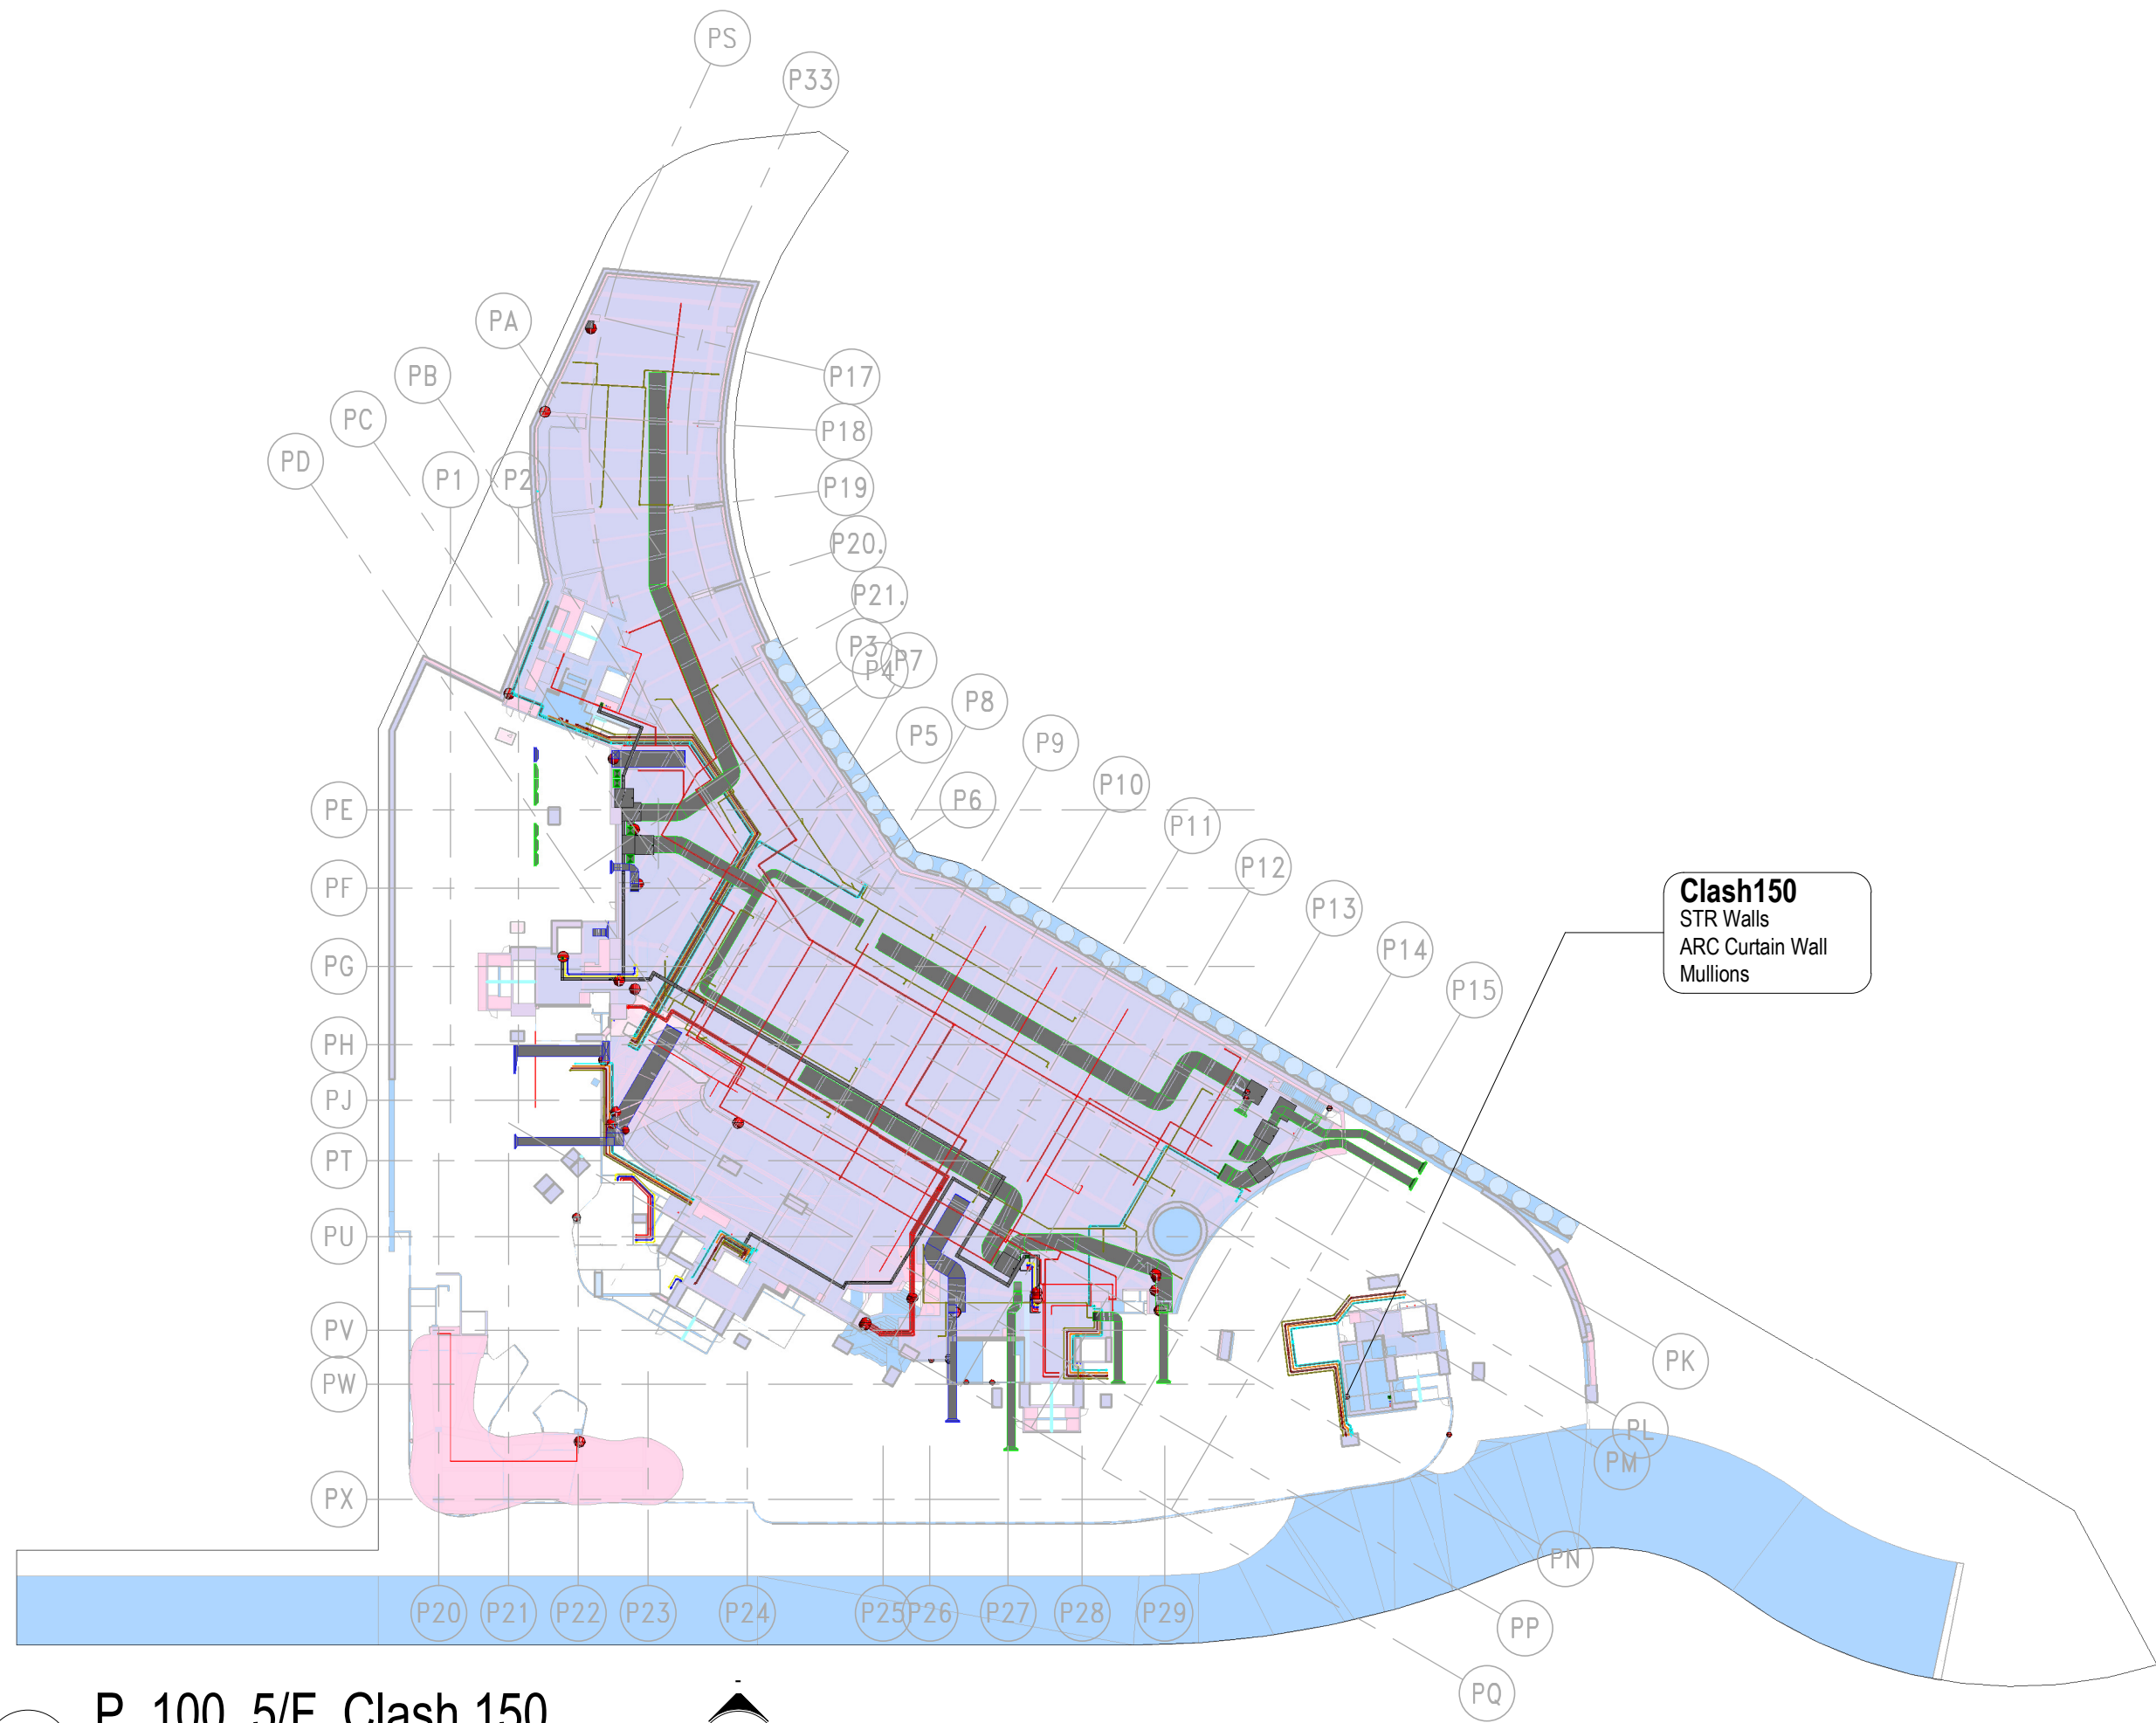

3 P_100_5/F_Clash 150
1 : 700

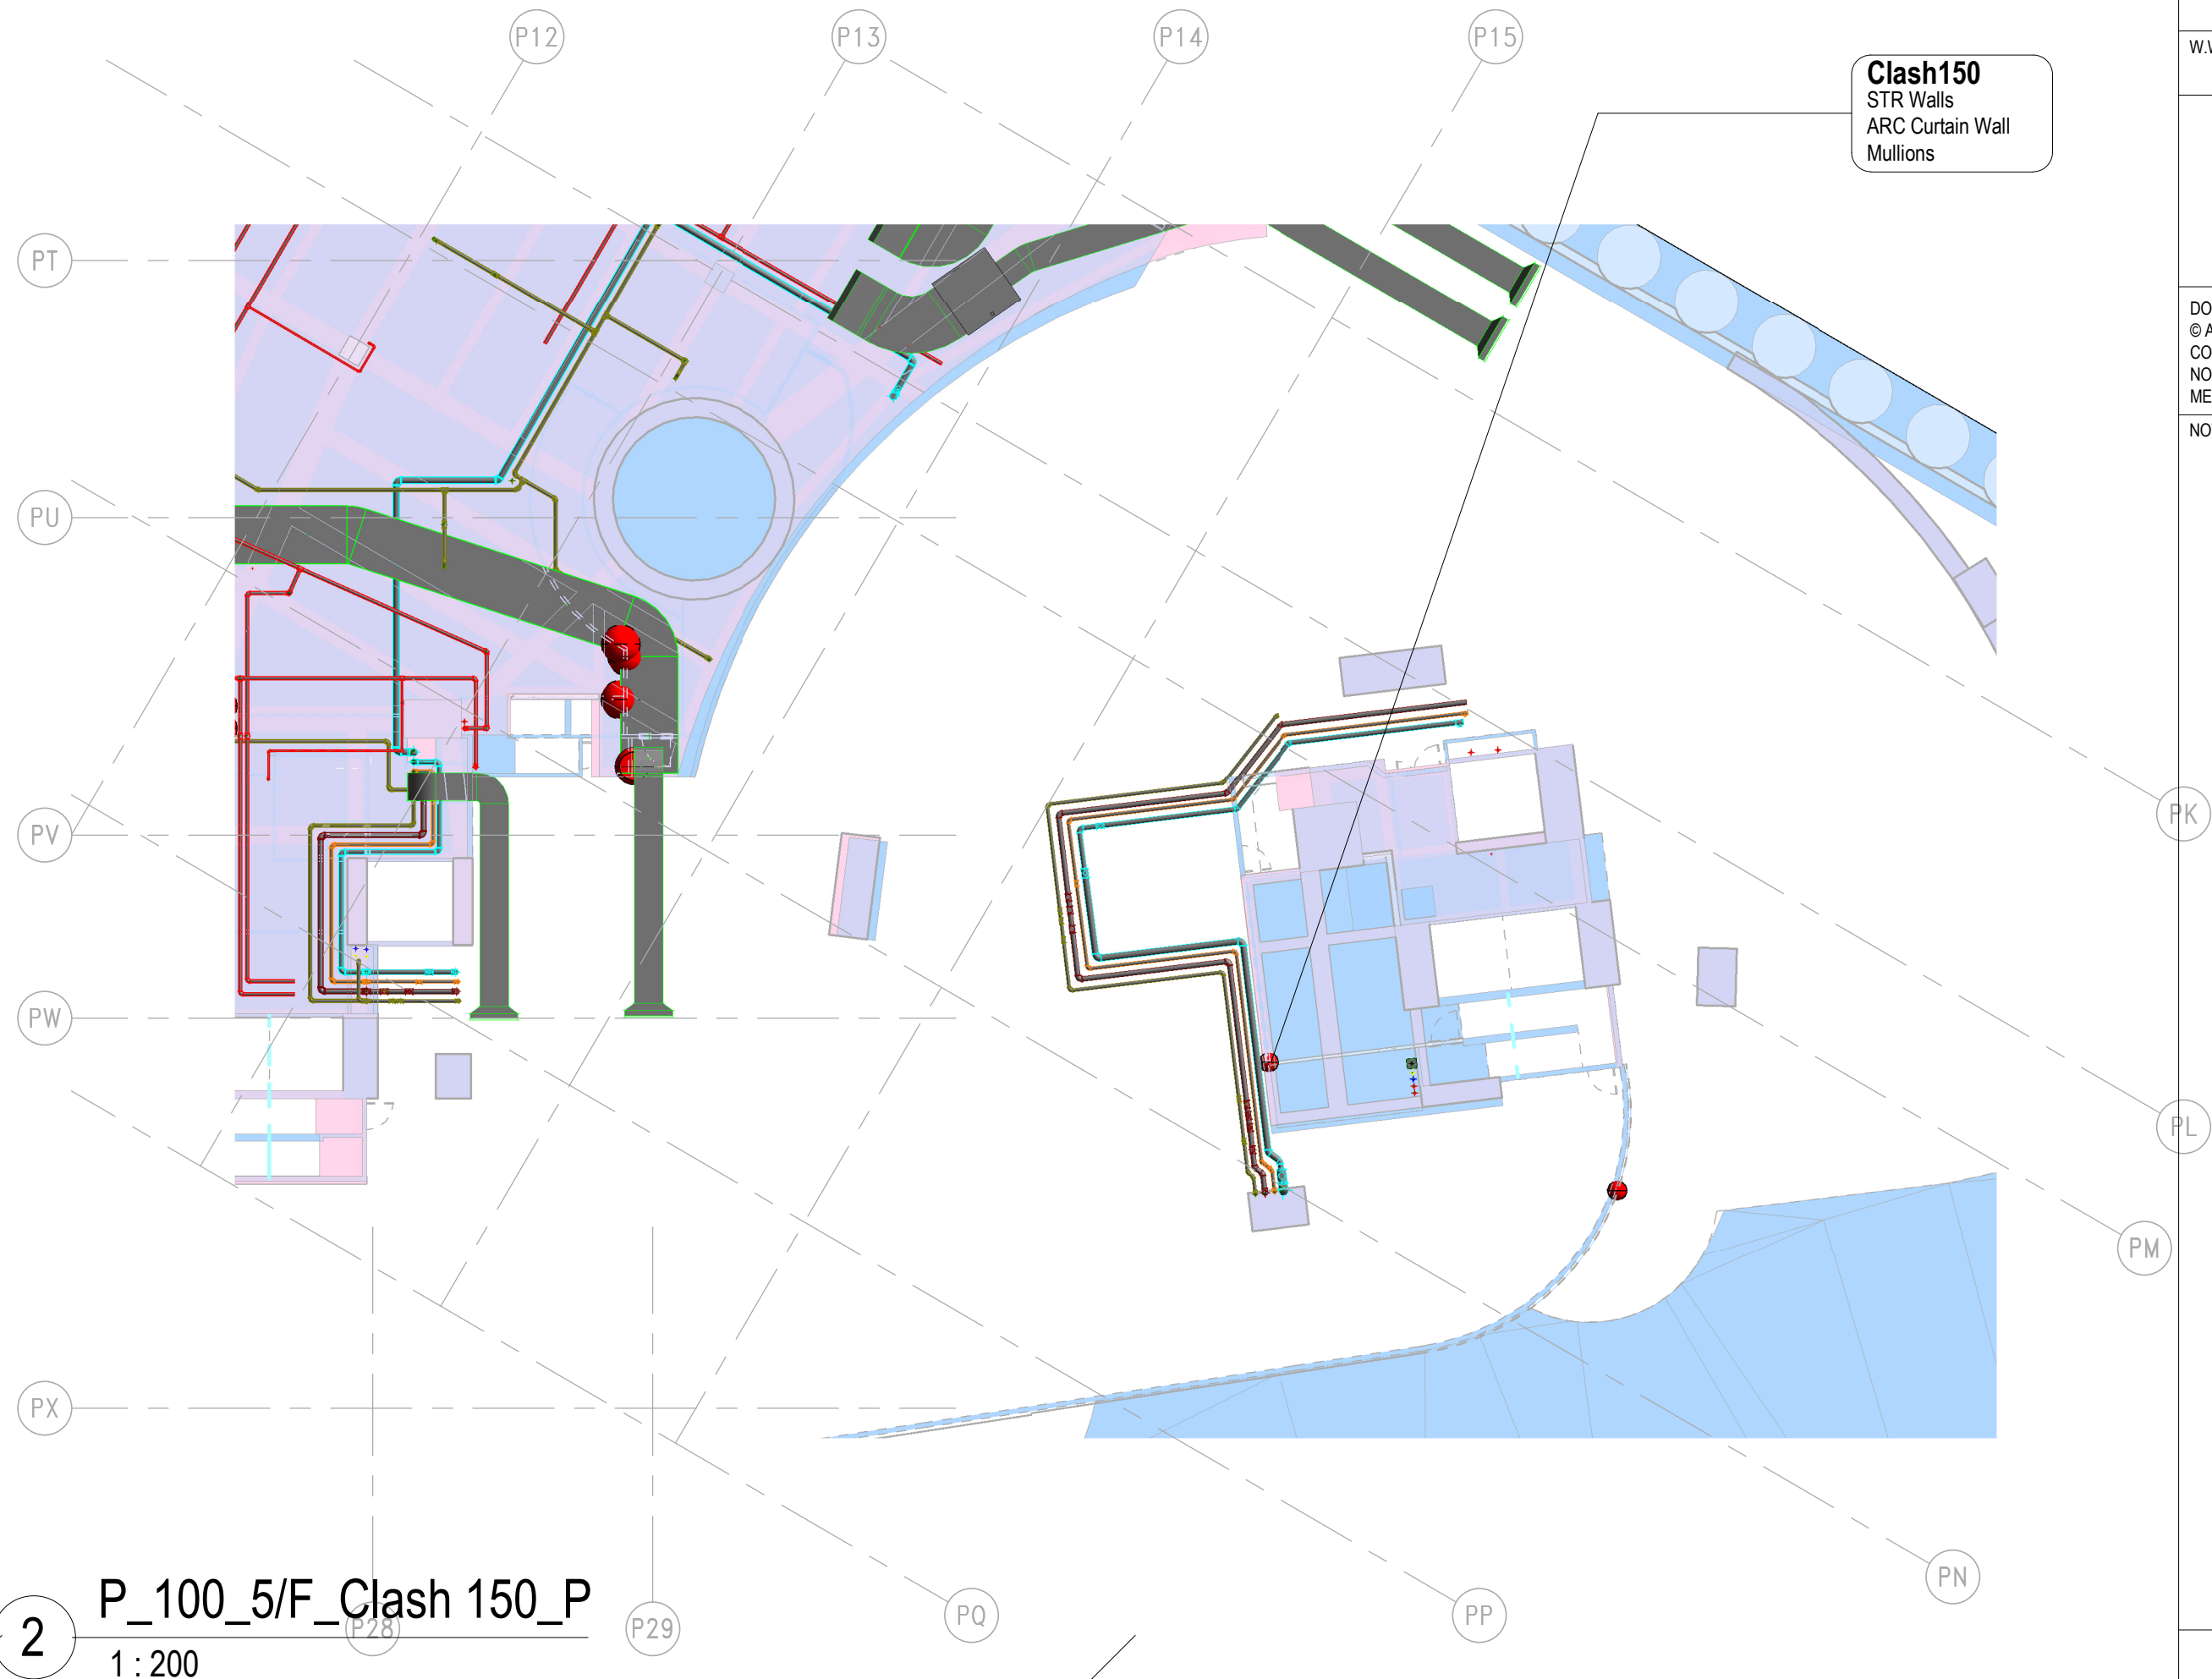

2 P_100_5/F_Clash 150_P
1 : 200

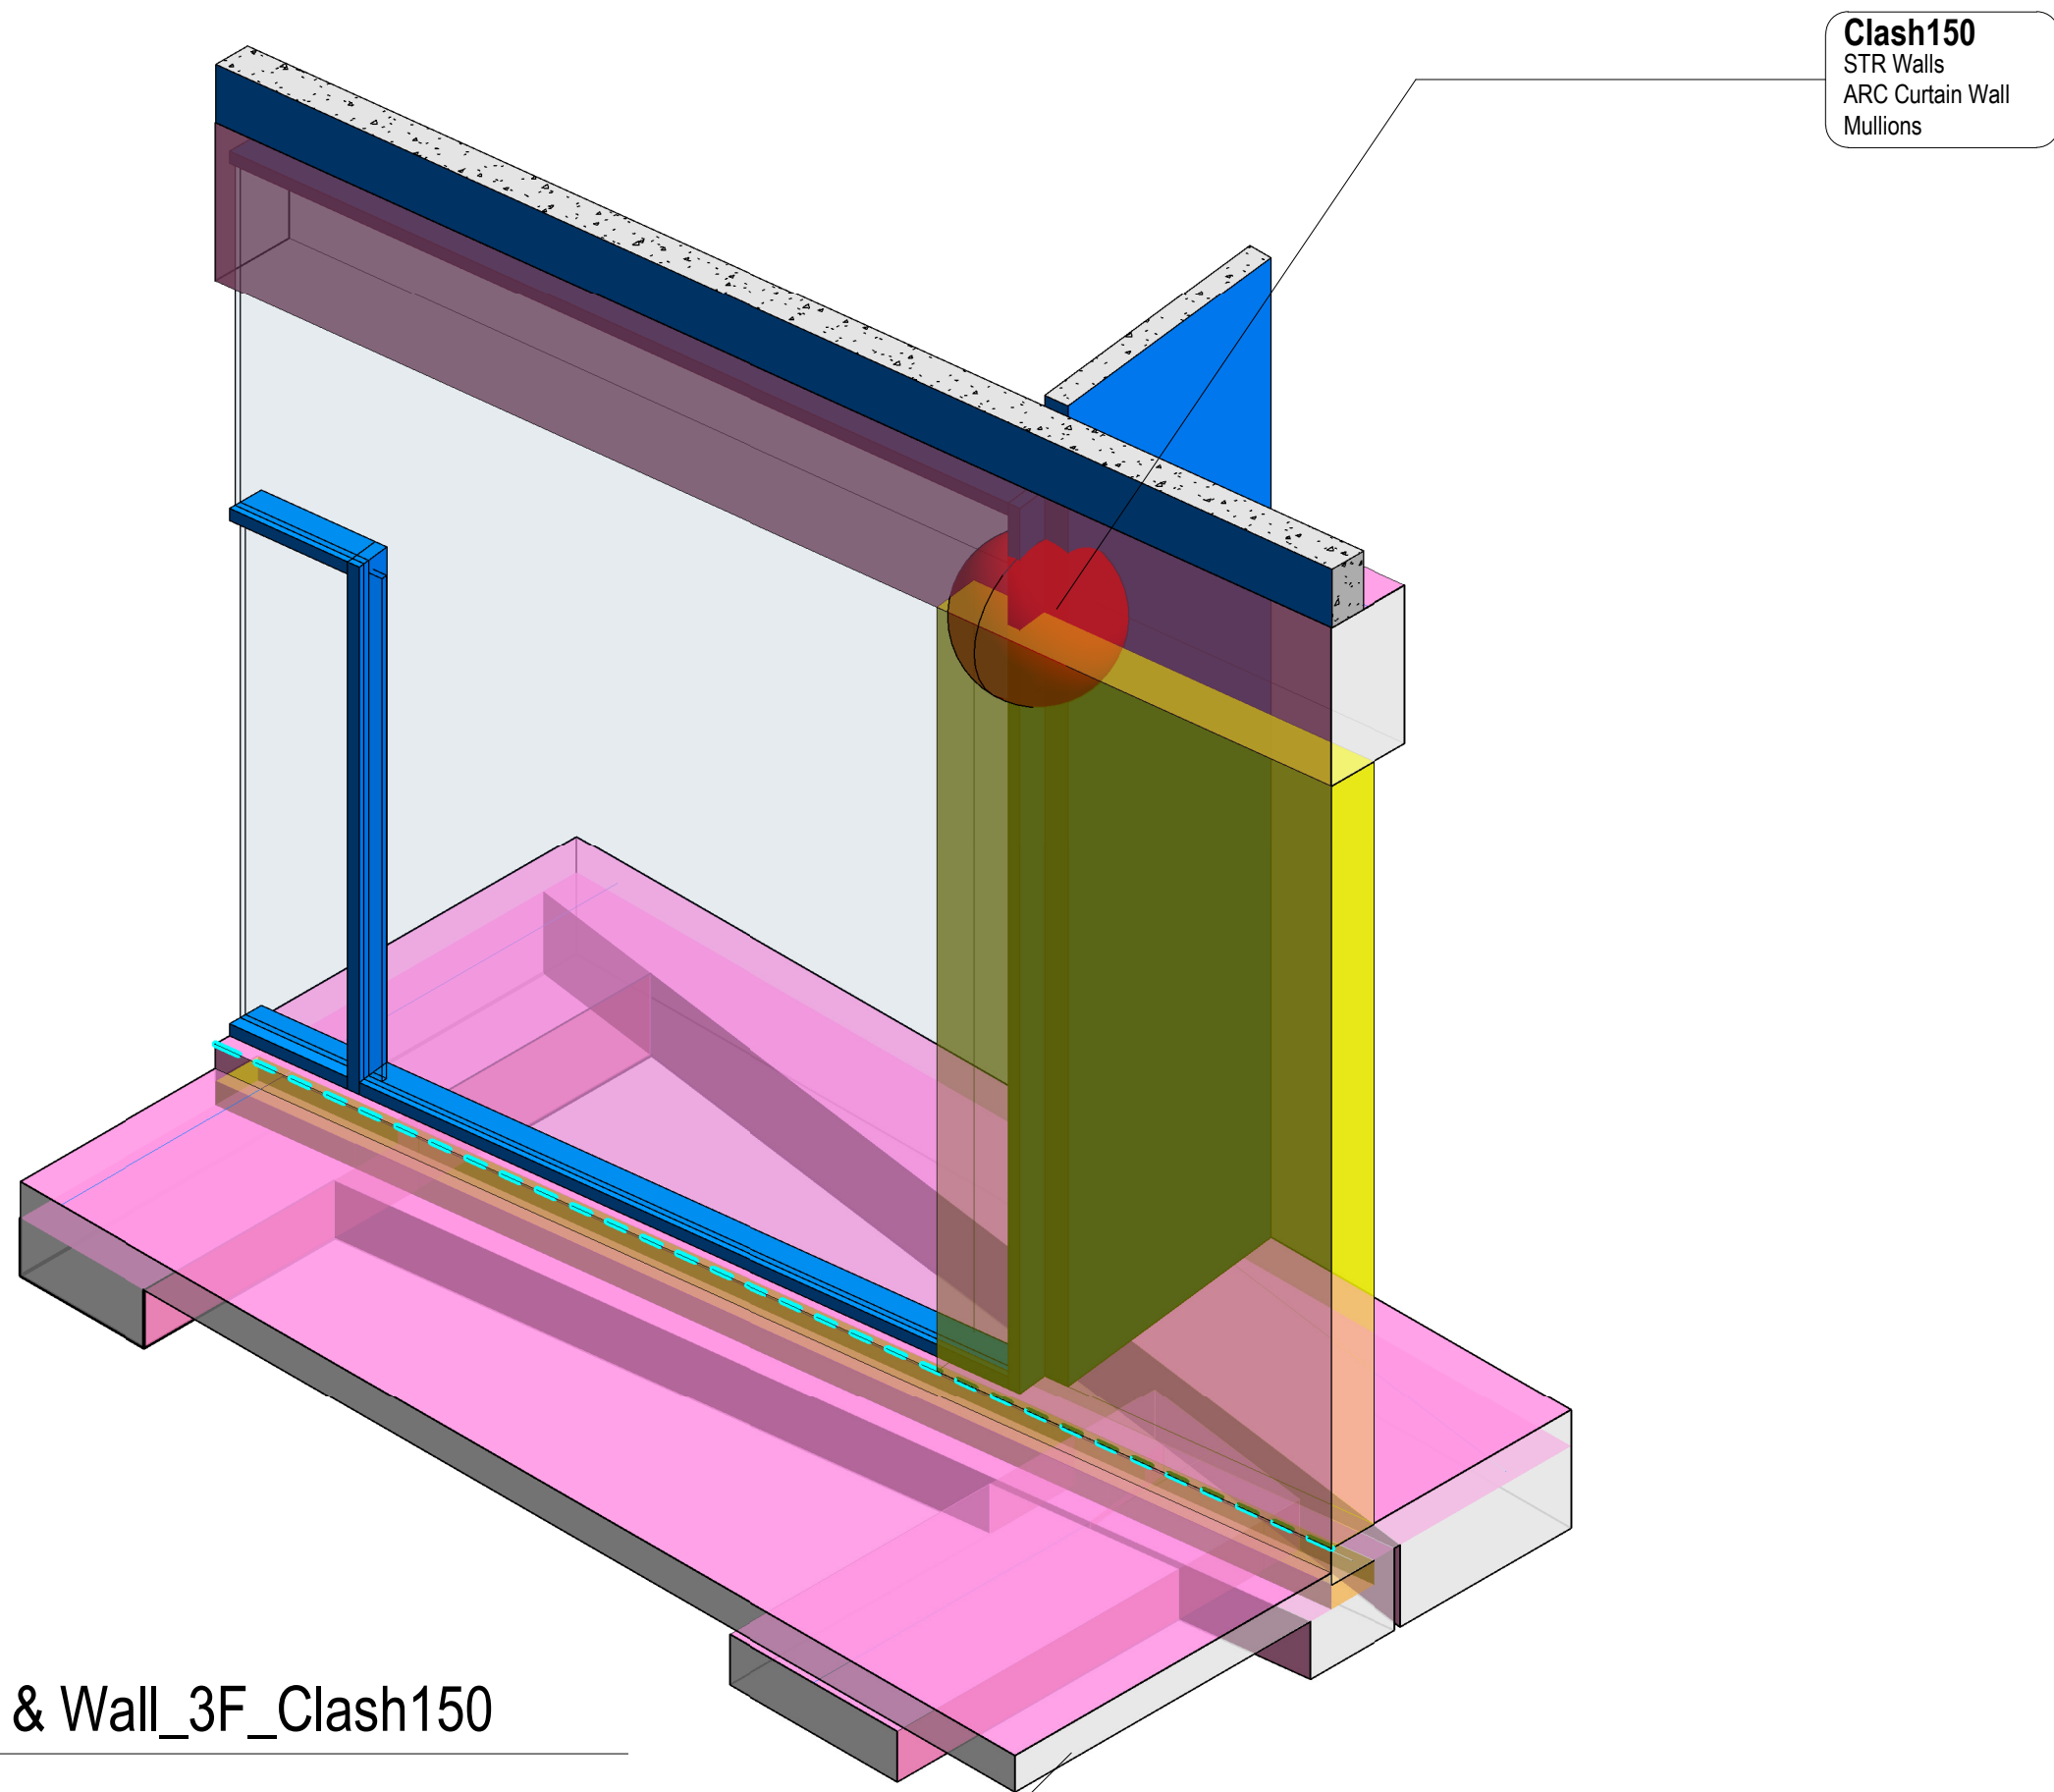

1 S-Col & Wall_3F_Clash150

BCM18 - STR vs ARC											
Test Name	Clash Name	Category 1	Category 2	Category Name 1	Category Name 2	Level	Grid	Designer Attention	Issue	Designer Follow Up Action	Action Party to Amend
STR vs ARC	Clash3	STR Walls	ARC Walls	Walls	Walls	L03	PD - PG	Y			
STR vs ARC	Clash34	STR Floors	ARC Walls	Floors	Walls	3/F	P14 - PK	Y			
STR vs ARC	Clash35	STR Floors	ARC Doors	Floors	Doors	3/F	P14 - PK	Y			
STR vs ARC	Clash49	STR Walls	ARC Walls	Walls	Walls	L03	P8 - PD	Y			
STR vs ARC	Clash50	STR Walls	ARC Walls	Walls	Walls	5/F	PA - PS	Y			
STR vs ARC	Clash52	STR Columns	ARC Curtain Panels	Structural Columns	Curtain Panels	3/F	P22 - PX	Y			
STR vs ARC	Clash70	STR Columns	ARC Walls	Structural Columns	Walls	3/F	P22 - PX	Y			
STR vs ARC	Clash75	STR Columns	ARC Curtain Panels	Structural Columns	Curtain Panels	5/F	P22 - PU	Y			
STR vs ARC	Clash150	STR Walls	ARC Curtain Wall Mullions	Walls	Curtain Wall Mullions	5/F +53.00	T6.X - T6.2	Y			
STR vs ARC	Clash168	STR Framing	ARC Curtain Wall Mullions	Structural Framing	Curtain Wall Mullions	L03(45.120)	PQ - PW	Y			
STR vs ARC	Clash244	STR Walls	ARC Walls	Walls	Walls	L03(44.630)	P21 - PV	Y			
STR vs ARC	Clash250	STR Floors	ARC Curtain Panels	Floors	Curtain Panels	5/F +53.00	T6.G - T6.Y	Y			
STR vs ARC	Clash255	STR Framing	ARC Doors	Structural Framing	Doors	L03(45.300)	PQ - PW	Y			
STR vs ARC	Clash256	STR Framing	ARC Curtain Panels	Structural Framing	Curtain Panels	L03(45.300)	PQ - PW	Y			
STR vs ARC	Clash257	STR Framing	ARC Curtain Panels	Structural Framing	Curtain Panels	L03(45.300)	PQ - PW	Y			
STR vs ARC	Clash258	STR Walls	ARC Walls	Walls	Walls	3/F	T1.A - T1.2	Y			
STR vs ARC	Clash283	STR Framing	ARC Curtain Wall Mullions	Structural Framing	Curtain Wall Mullions	L03(45.120)	P12 - PW	Y			
STR vs ARC	Clash290	STR Framing	ARC Curtain Wall Mullions	Structural Framing	Curtain Wall Mullions	L03(45.120)	P12 - PW	Y			

STR vs ARC: 18
Grand total: 18

B.D.REFERENCE

F.S.D.REFERENCE

W.W.O.REFERENCE

DO NOT SCALE DRAWINGS. ALL DIMENSIONS SHALL BE VERIFIED ON SITE.
© ADVANCED CONSTRUCTION INFORMATION DEVELOPMENT LIMITED (A.C.I.D.) 2014
COPYRIGHT IN RESPECT OF THIS DRAWING / DOCUMENT IS OWNED BY THE A.C.I.D.
NO REPRODUCTION OF THE DRAWING / DOCUMENT OR ANY PART BY WHATEVER MEANS IS PERMITTED WITHOUT THE PRIOR WRITTEN CONSENT OF THE A.C.I.D.

NOTE

NO

DESCRIPTION

DATE

DWN

NAME AND DESIGNATION

INITIAL

DATE

APPROVED

Approver

CHECKED

Checker

DESIGNED

Designer

DRAWN

Author

PROJECT

DRAWING TITLE

Clash150

3/F

STR Walls vs ARC Curtain Wall Mullions

BCM18

PROJECT NUMBER


SCALE

DRAWING NO.


REV



2 P_100_5/F_Clash 250
1 : 700

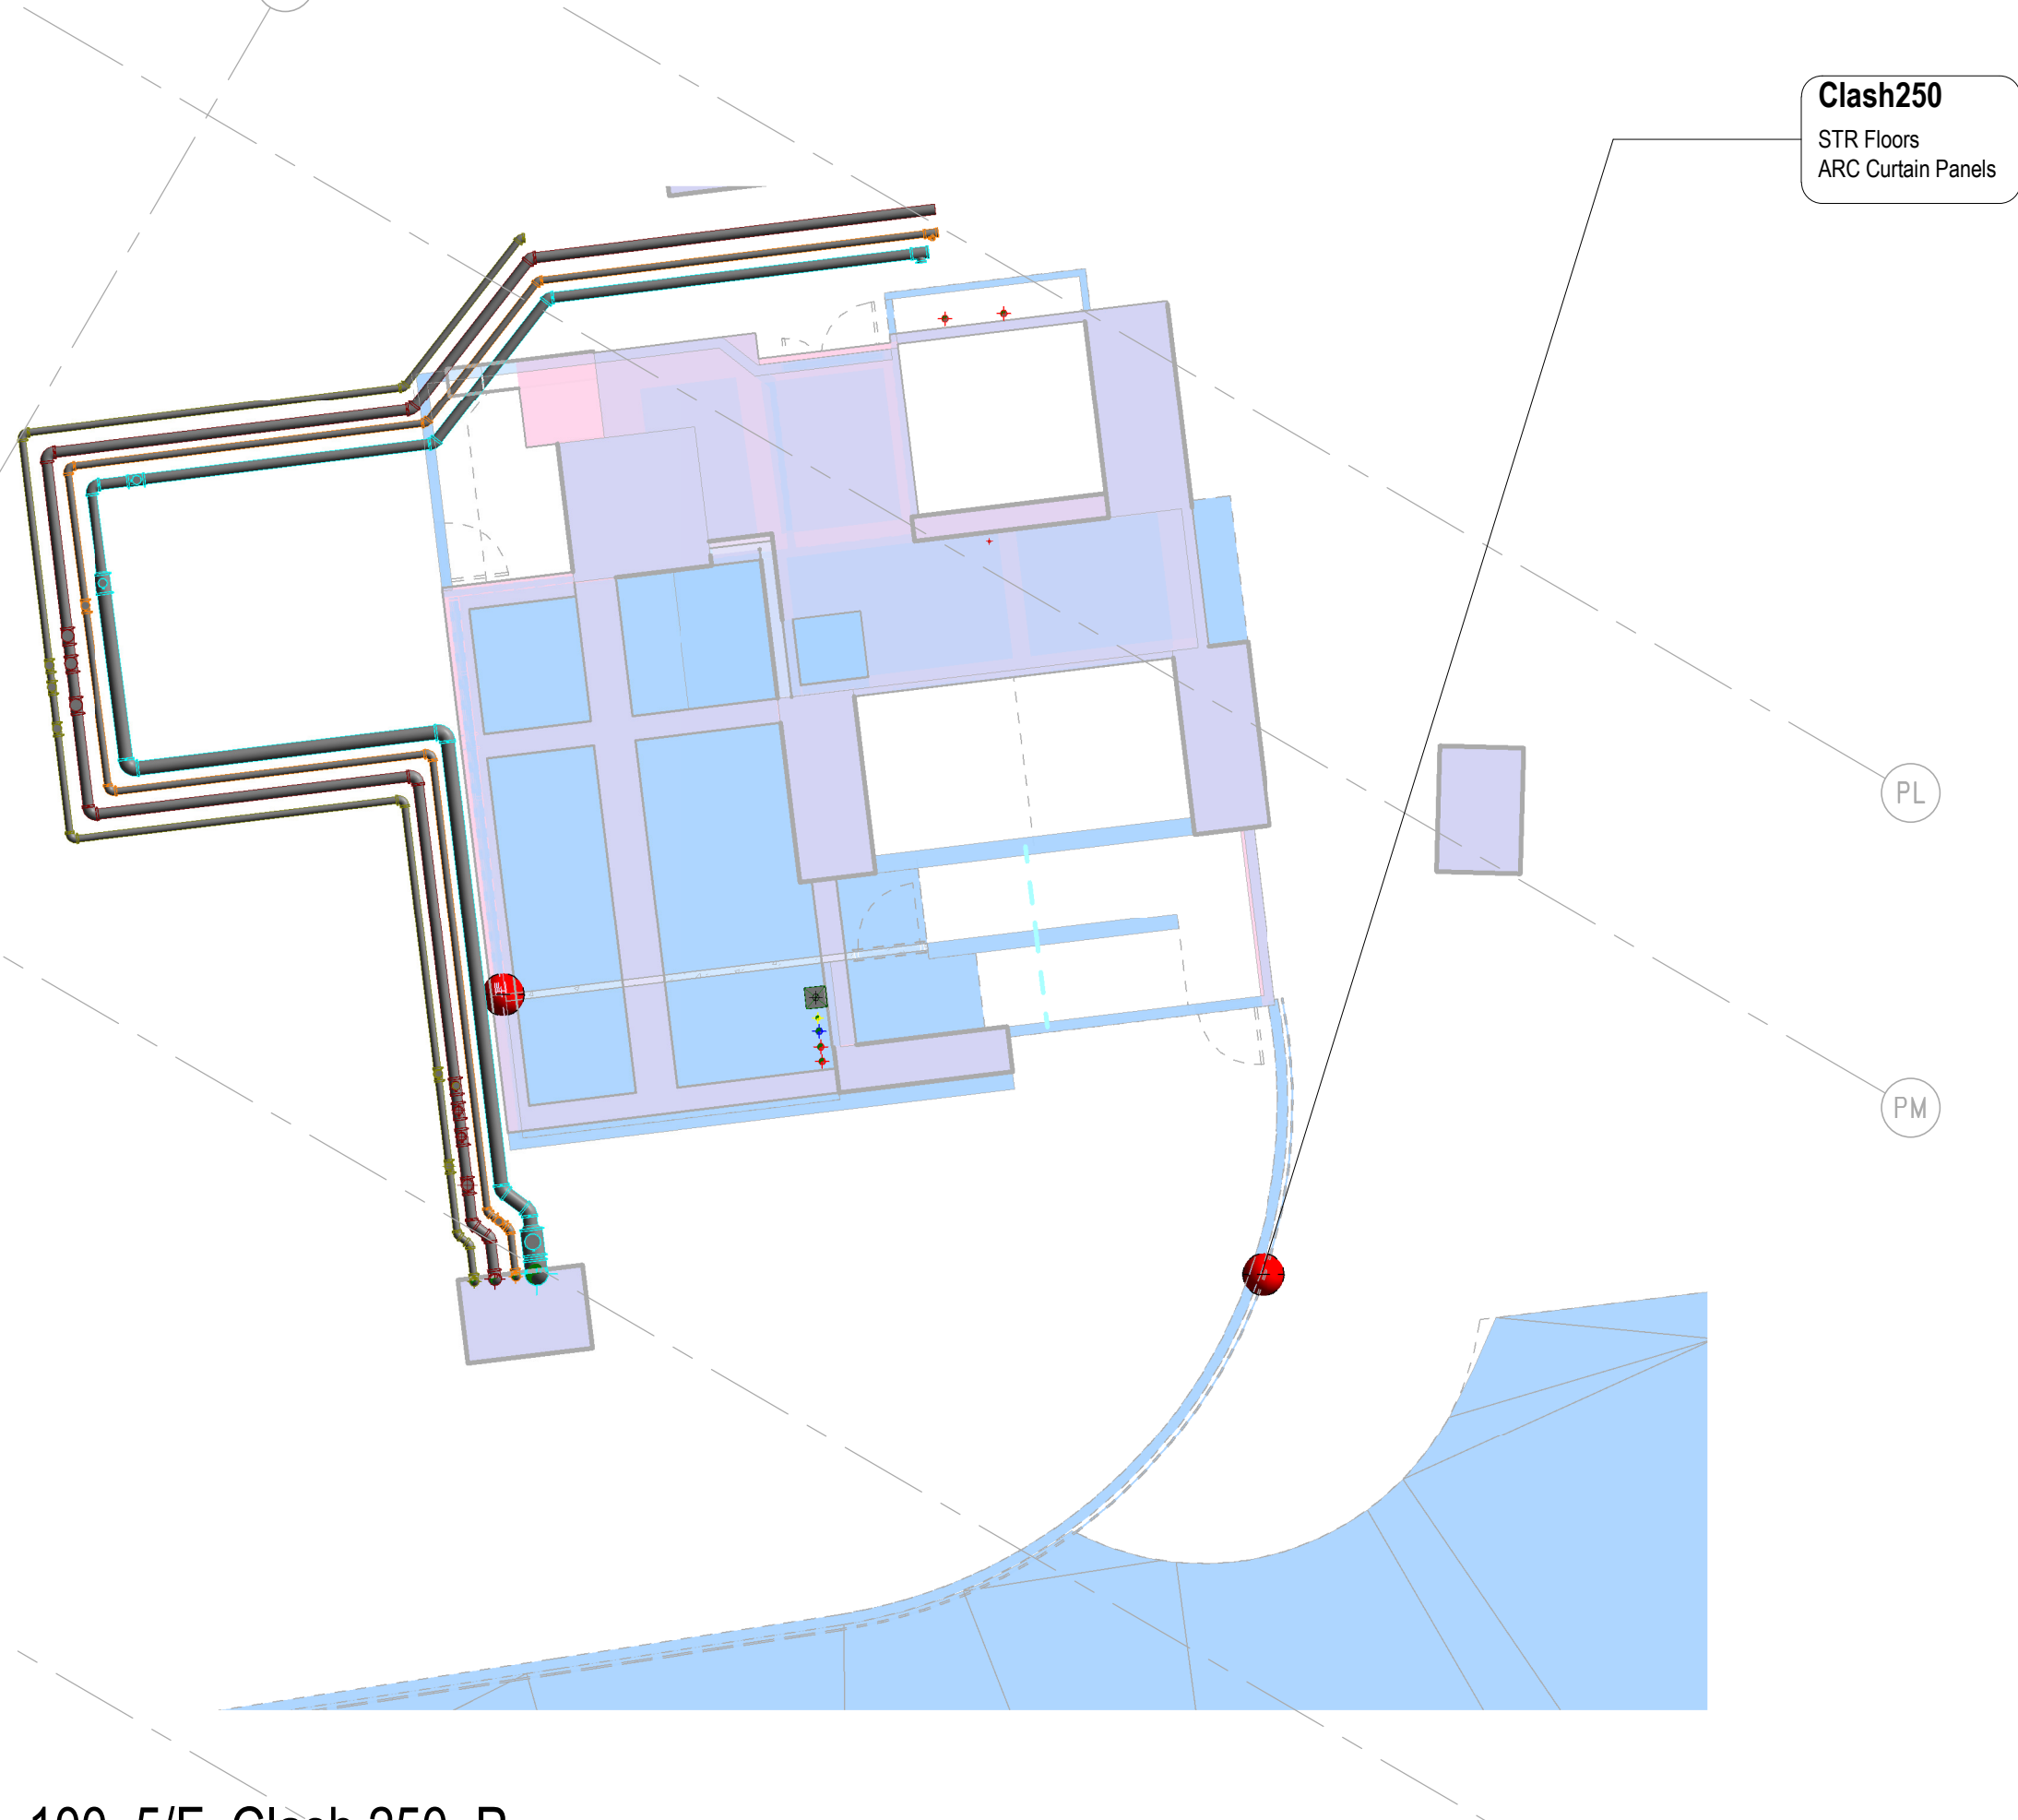

3 P_100_5/F_Clash 250_P
1 : 100

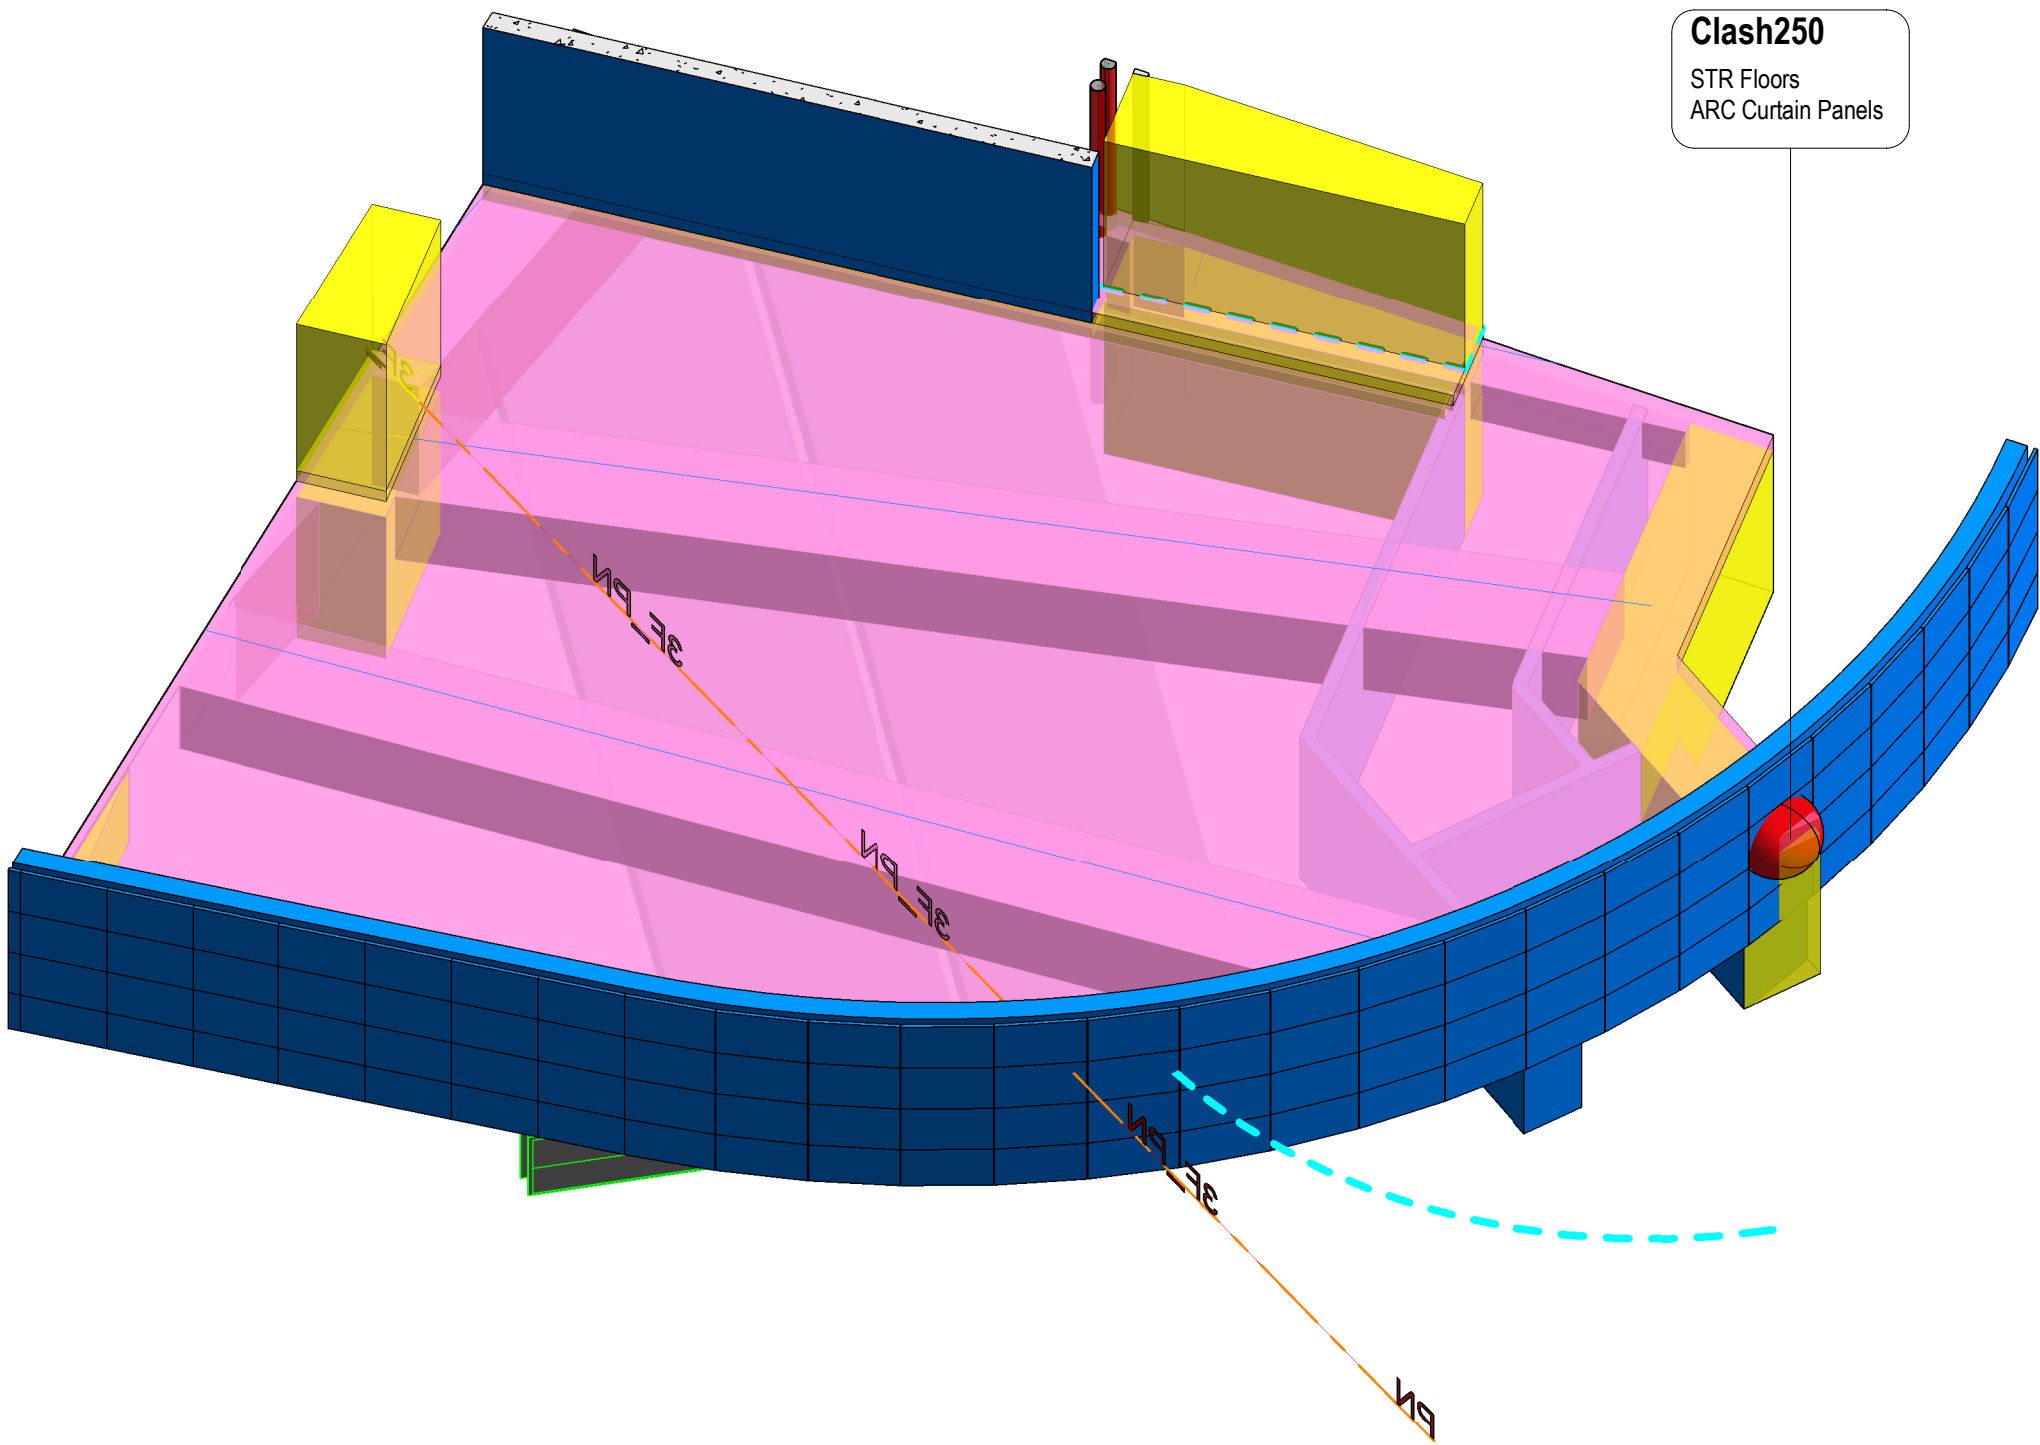

1 S-Col & Wall_3F-Clash 250

BCM18 - STR vs ARC											
Test Name	Clash Name	Category 1	Category 2	Category Name 1	Category Name 2	Level	Grid	Designer Attention	Issue	Designer Follow Up Action	Action Party to Amend
STR vs ARC	Clash3	STR Walls	ARC Walls	Walls	Walls	L03	PD - PG	Y			
STR vs ARC	Clash34	STR Floors	ARC Walls	Floors	Walls	3/F	P14 - PK	Y			
STR vs ARC	Clash35	STR Floors	ARC Doors	Floors	Doors	3/F	P14 - PK	Y			
STR vs ARC	Clash49	STR Walls	ARC Walls	Walls	Walls	L03	P8 - PD	Y			
STR vs ARC	Clash60	STR Walls	ARC Walls	Walls	Walls	5/F	PA - PS	Y			
STR vs ARC	Clash62	STR Columns	ARC Curtain Panels	Structural Columns	Curtain Panels	3/F	P22 - PX	Y			
STR vs ARC	Clash70	STR Columns	ARC Walls	Structural Columns	Walls	3/F	P22 - PX	Y			
STR vs ARC	Clash75	STR Columns	ARC Curtain Panels	Structural Columns	Curtain Panels	5/F	P22 - PU	Y			
STR vs ARC	Clash150	STR Walls	ARC Curtain Wall Mullions	Walls	Curtain Wall Mullions	5/F +53.00	T6.X - T6.2	Y			
STR vs ARC	Clash168	STR Framing	ARC Curtain Wall Mullions	Structural Framing	Curtain Wall Mullions	L03(45.120)	PQ - PW	Y			
STR vs ARC	Clash244	STR Walls	ARC Walls	Walls	Walls	L03(44.630)	P21 - PV	Y			
STR vs ARC	Clash250	STR Floors	ARC Curtain Panels	Floors	Curtain Panels	5/F +53.00	T6.G - T6.Y	Y			
STR vs ARC	Clash255	STR Framing	ARC Doors	Structural Framing	Doors	L03(45.300)	PQ - PW	Y			
STR vs ARC	Clash256	STR Framing	ARC Curtain Panels	Structural Framing	Curtain Panels	L03(45.300)	PQ - PW	Y			
STR vs ARC	Clash257	STR Framing	ARC Curtain Panels	Structural Framing	Curtain Panels	L03(45.300)	PQ - PW	Y			
STR vs ARC	Clash258	STR Walls	ARC Walls	Walls	Walls	3/F	T1.A - T1.2	Y			
STR vs ARC	Clash283	STR Framing	ARC Curtain Wall Mullions	Structural Framing	Curtain Wall Mullions	L03(45.120)	P12 - PW	Y			
STR vs ARC	Clash290	STR Framing	ARC Curtain Wall Mullions	Structural Framing	Curtain Wall Mullions	L03(45.120)	P12 - PW	Y			


STR vs ARC: 18
Grand total: 18

B.D.REFERENCE
F.S.D.REFERENCE
W.W.O.REFERENCE
DO NOT SCALE DRAWINGS. ALL DIMENSIONS SHALL BE VERIFIED ON SITE.
© ADVANCED CONSTRUCTION INFORMATION DEVELOPMENT LIMITED (A.C.I.D.) 2014
COPYRIGHT IN RESPECT OF THIS DRAWING / DOCUMENT IS OWNED BY THE A.C.I.D.
NO REPRODUCTION OF THE DRAWING / DOCUMENT OR ANY PART BY WHATEVER MEANS IS PERMITTED WITHOUT THE PRIOR WRITTEN CONSENT OF THE A.C.I.D.
NOTE


NO	DESCRIPTION	DATE	DWN
	NAME AND DESIGNATION	INITIAL	DATE
APPROVED	Approver		
CHECKED	Checker		
DESIGNED	Designer		
DRAWN	Author		

PROJECT
DRAWING TITLE
Clash 250
3/F
STR Floors vs ARC Curtain Panels
BCM18


PROJECT NUMBER	
SCALE	
DRAWING NO.	REV

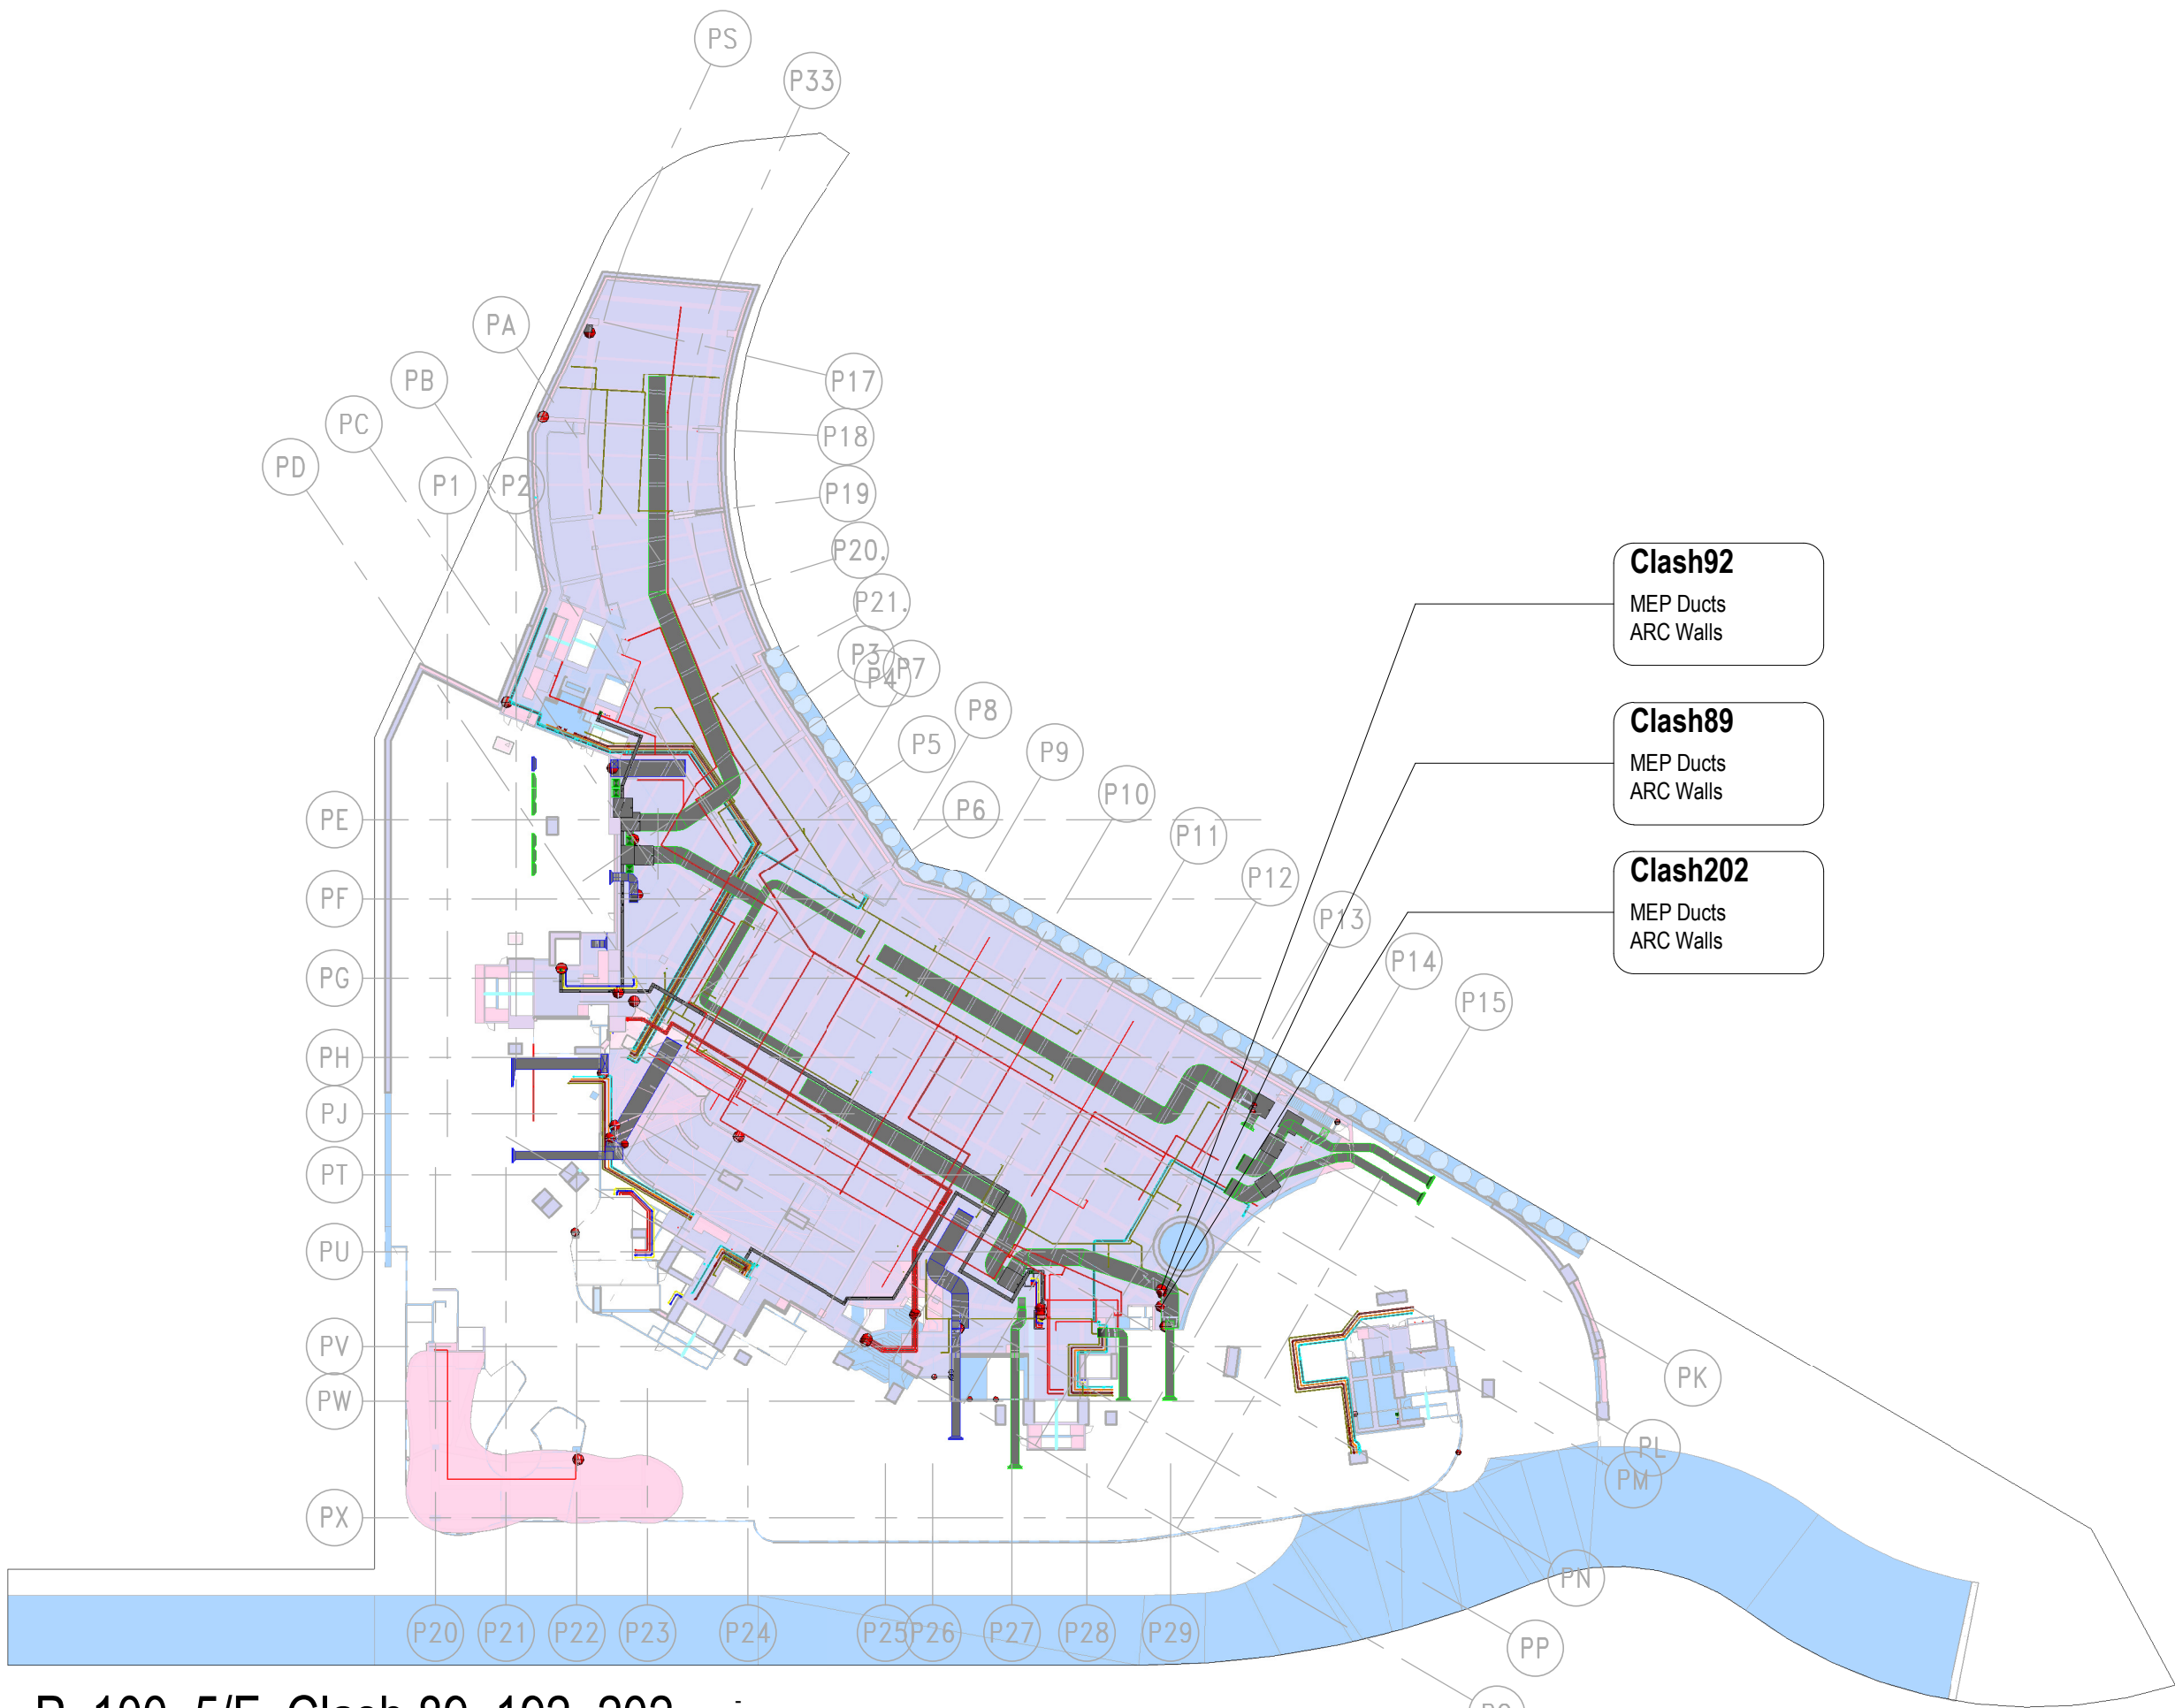

3 P_100_5/F_Clash 89, 192, 202
1 : 700

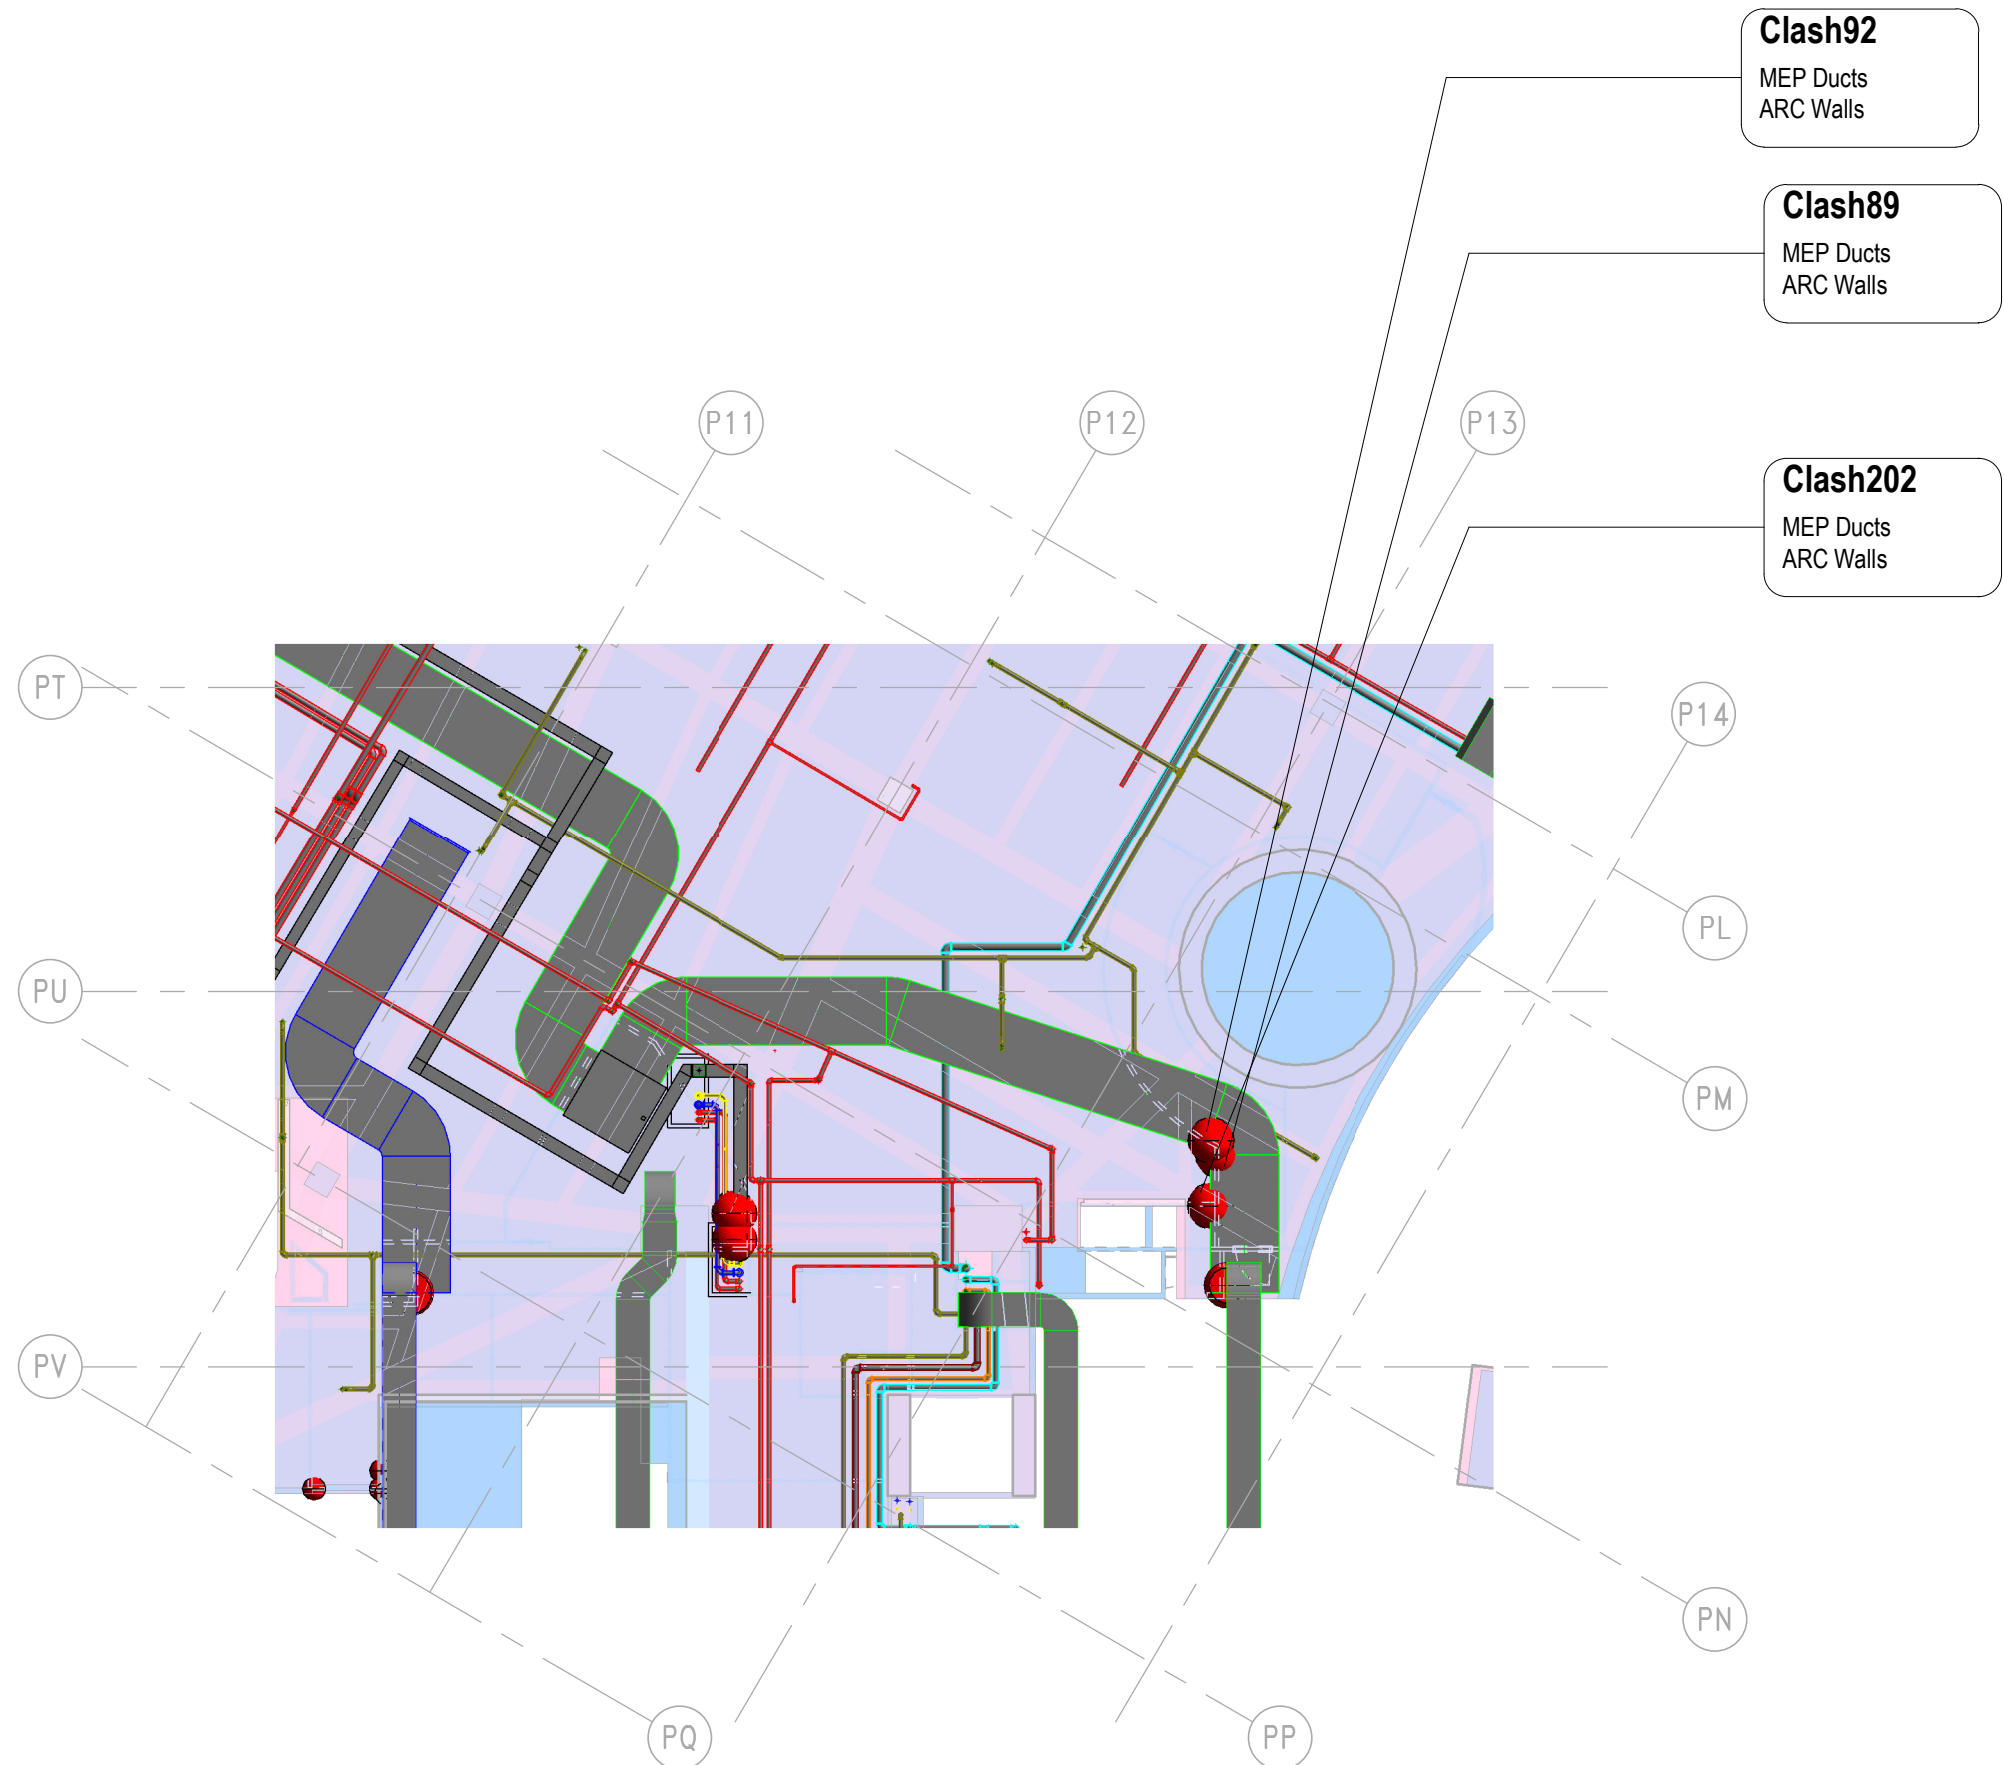

2 P_100_5/F_Clash 89, 192, 202_P
1 : 200

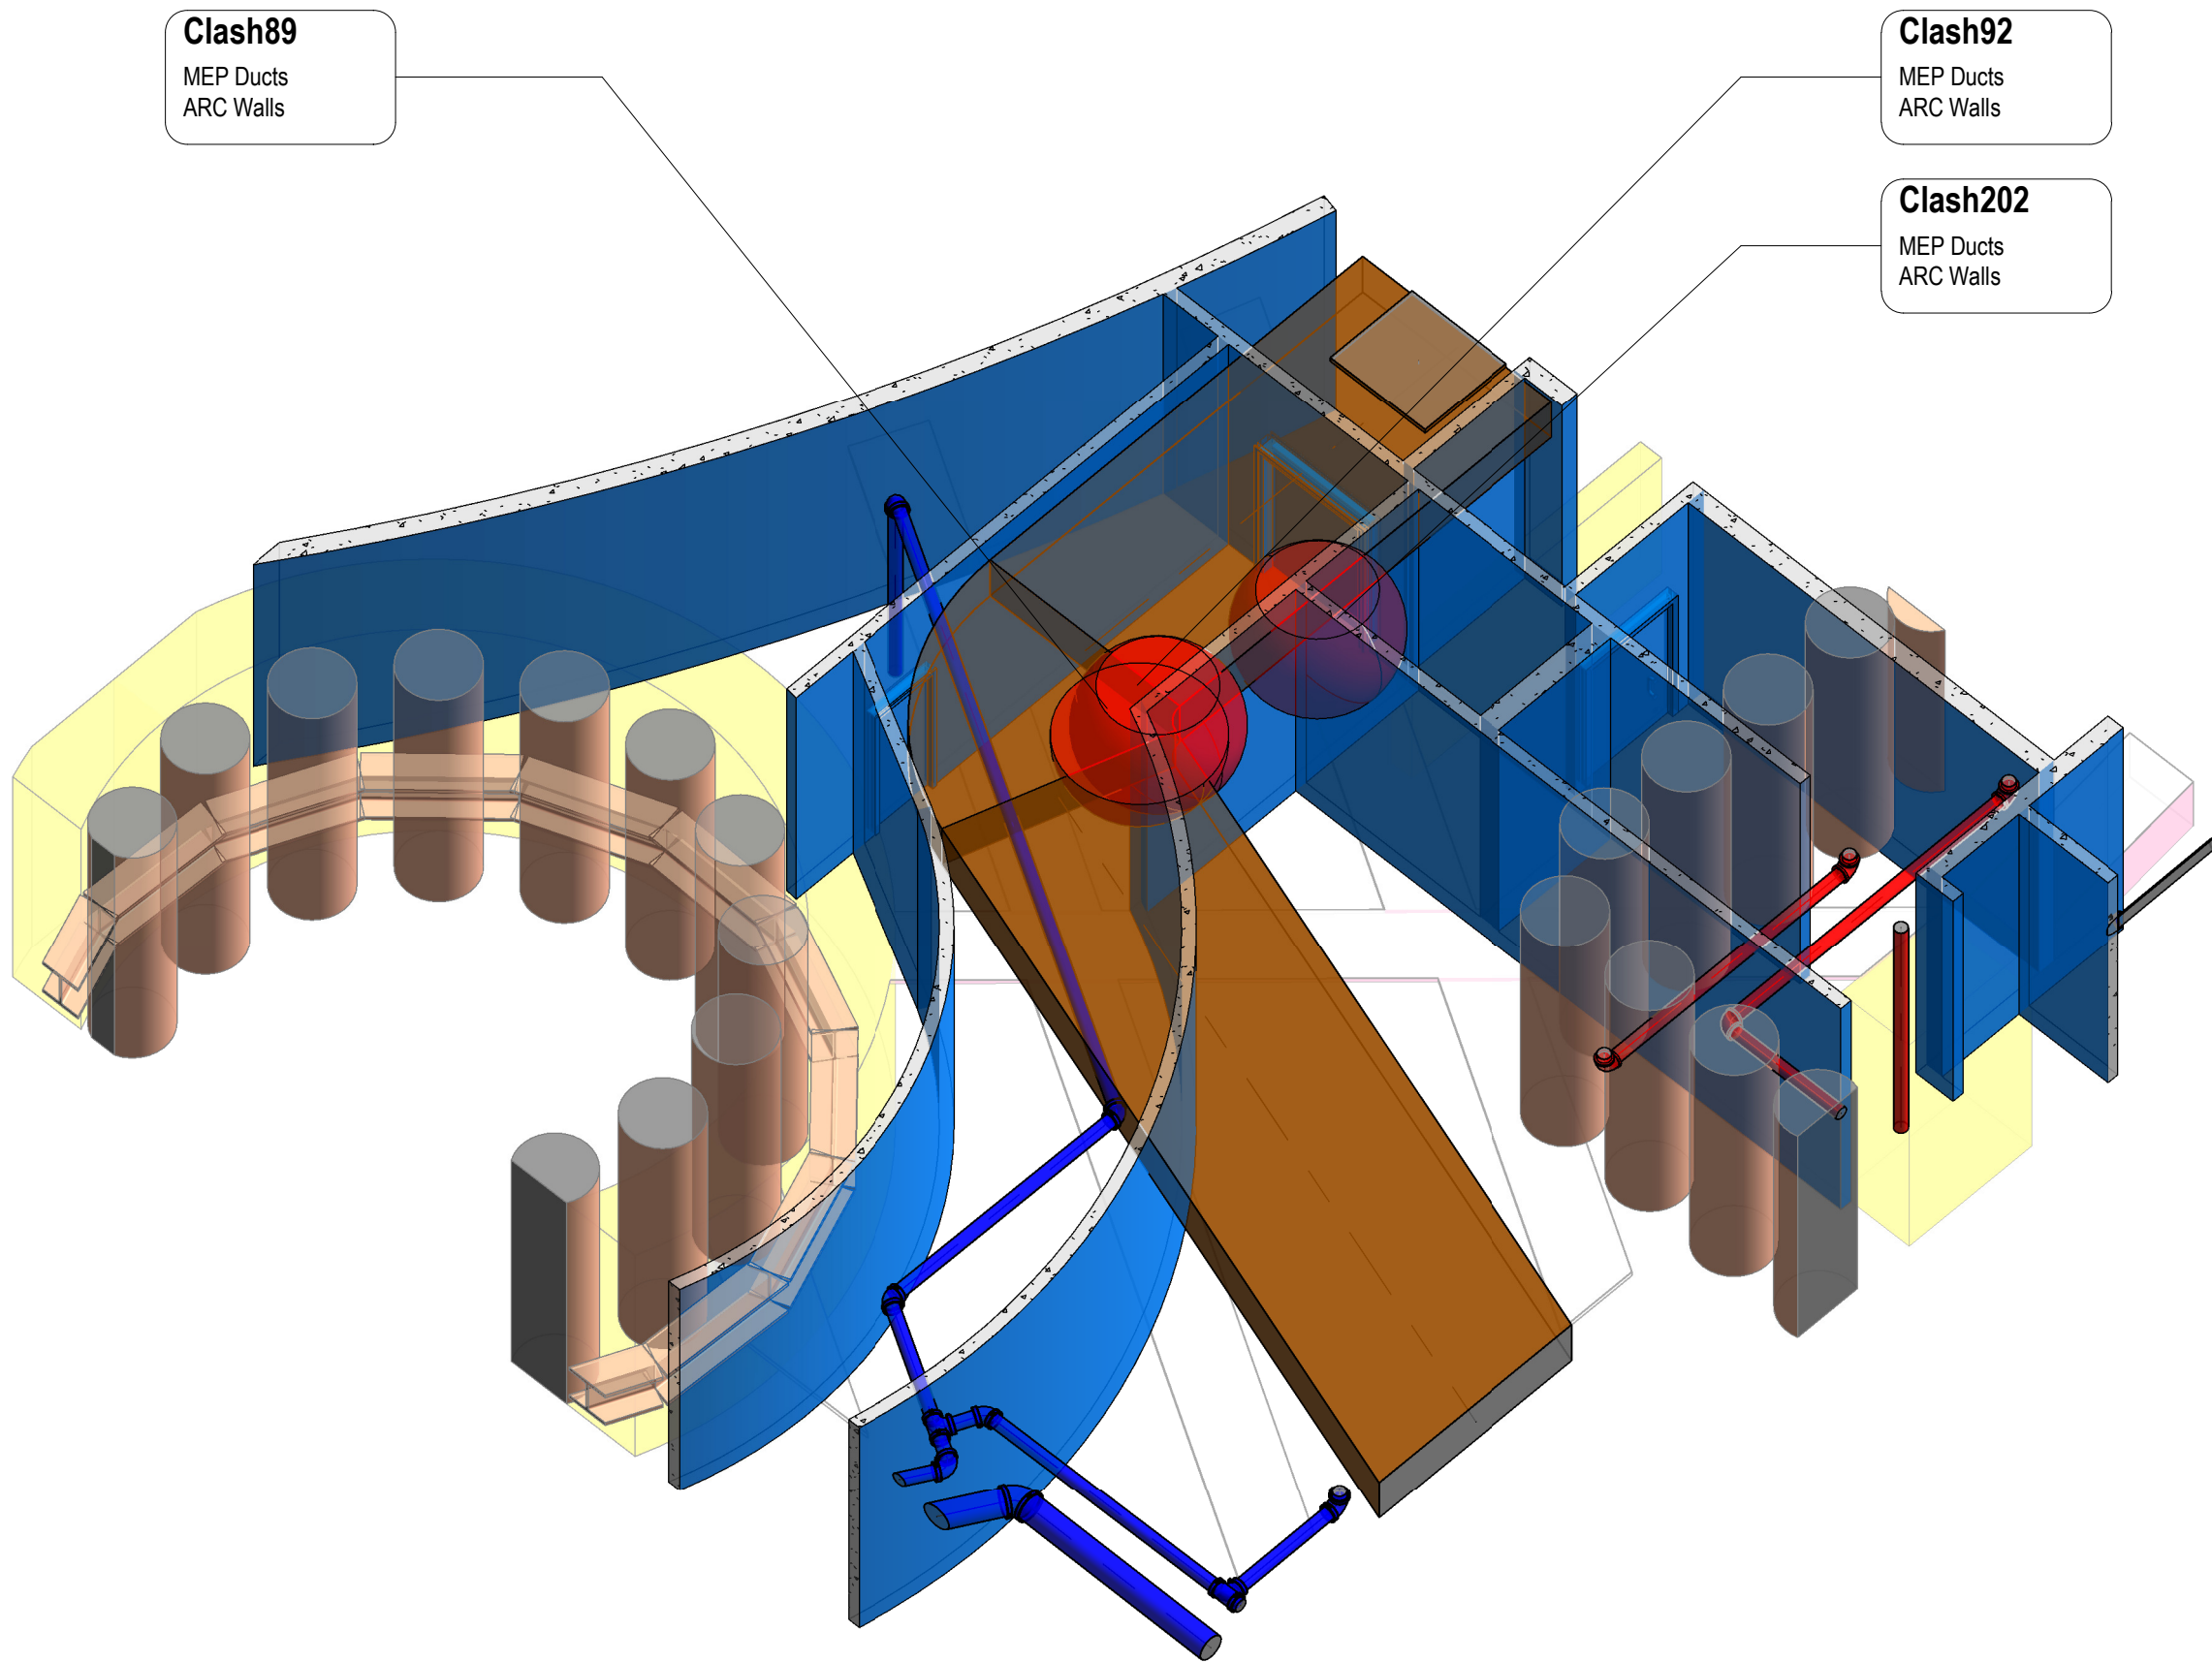

1 M_HVAC_A_3F_Clash 89, 92, 202

BCM18 - MEP vs ARC											
Test Name	Clash Name	Category 1	Category 2	Category Name 1	Category Name 2	Level	Grid	Designer Attention	Issue	Designer Follow Up Action	Action Party to Amend
MEP vs ARC	Clash17	MEP Mechanical Equipment	ARC Walls	Mechanical Equipment	Walls	L05	PJ - PK	Y			
MEP vs ARC	Clash18	MEP Mechanical Equipment	ARC Walls	Mechanical Equipment	Walls	L05	PJ - PK	Y			
MEP vs ARC	Clash45	MEP Ducts	ARC Walls	Ducts	Walls	L05	P13 - PU	Y			
MEP vs ARC	Clash89	MEP Ducts	ARC Walls	Duct Fittings	Walls	L05	P13 - PU	Y			
MEP vs ARC	Clash92	MEP Ducts	ARC Walls	Duct Fittings	Walls	L05	P13 - PU	Y			
MEP vs ARC	Clash158	MEP Pipes	ARC Stairs	Pipes	Stairs	5/F	P11 - PP	Y			
MEP vs ARC	Clash178	MEP Pipes	ARC Stairs	Pipes	Stairs	5/F	P11 - PP	Y			
MEP vs ARC	Clash202	MEP Ducts	ARC Walls	Ducts	Walls	L05	PN - PV	Y			
MEP vs ARC	Clash233	MEP Pipes	ARC Stairs	Pipes	Stairs	5/F	P11 - PP	Y			
MEP vs ARC: 9											
Grand total: 9											

B.D.REFERENCE

F.S.D.REFERENCE

W.W.O.REFERENCE

DO NOT SCALE DRAWINGS. ALL DIMENSIONS SHALL BE VERIFIED ON SITE.
© ADVANCED CONSTRUCTION INFORMATION DEVELOPMENT LIMITED (A.C.I.D.) 2014
COPYRIGHT IN RESPECT OF THIS DRAWING / DOCUMENT IS OWNED BY THE A.C.I.D.
NO REPRODUCTION OF THE DRAWING / DOCUMENT OR ANY PART BY WHATEVER MEANS IS PERMITTED WITHOUT THE PRIOR WRITTEN CONSENT OF THE A.C.I.D.

NOTE

NO	DESCRIPTION	DATE	DWN
	NAME AND DESIGNATION	INITIAL	DATE
APPROVED	Approver		
CHECKED	Checker		
DESIGNED	Designer		
DRAWN	Author		

DRAWING TITLE

Clash 89, 92, 202

3/F

MEP Ducts vs ARC Walls

BCM18

PROJECT NUMBER	
SCALE	
DRAWING NO.	REV