



Grand total: 45

KEY PLAN							DRAWN	Author	TITLE CONTRACT ADM STATION - ECS PLANT ROOM RELOCATION DRAWING LIST				
							DESIGNED	Designer					
							CHECKED	Checker					
							APPROVED	Approver					
							DATE	04/05/12	ORIGINATOR				
							DO NOT SCALE DRAWINGS. ALL DIMENSIONS SHALL BE VERIFIED ON SITE. © MTR CORPORATION LIMITED 2008. COPYRIGHT IN RESPECT OF THIS DRAWING / DOCUMENT IS OWNED BY THE MTR CORPORATION LIMITED OF HONG KONG. NO REPRODUCTION OF THE DRAWING / DOCUMENT OR ANY PART BY WHATEVER MEANS IS PERMITTED WITHOUT THE PRIOR WRITTEN CONSENT OF THE MTR CORPORATION LIMITED.		OPERATION DIVISION				
									BIM REF.		SCALE NTS	FIGURE NO. A00/001	REV. A
	REV		DESCRIPTION	BY	DATE	APP							

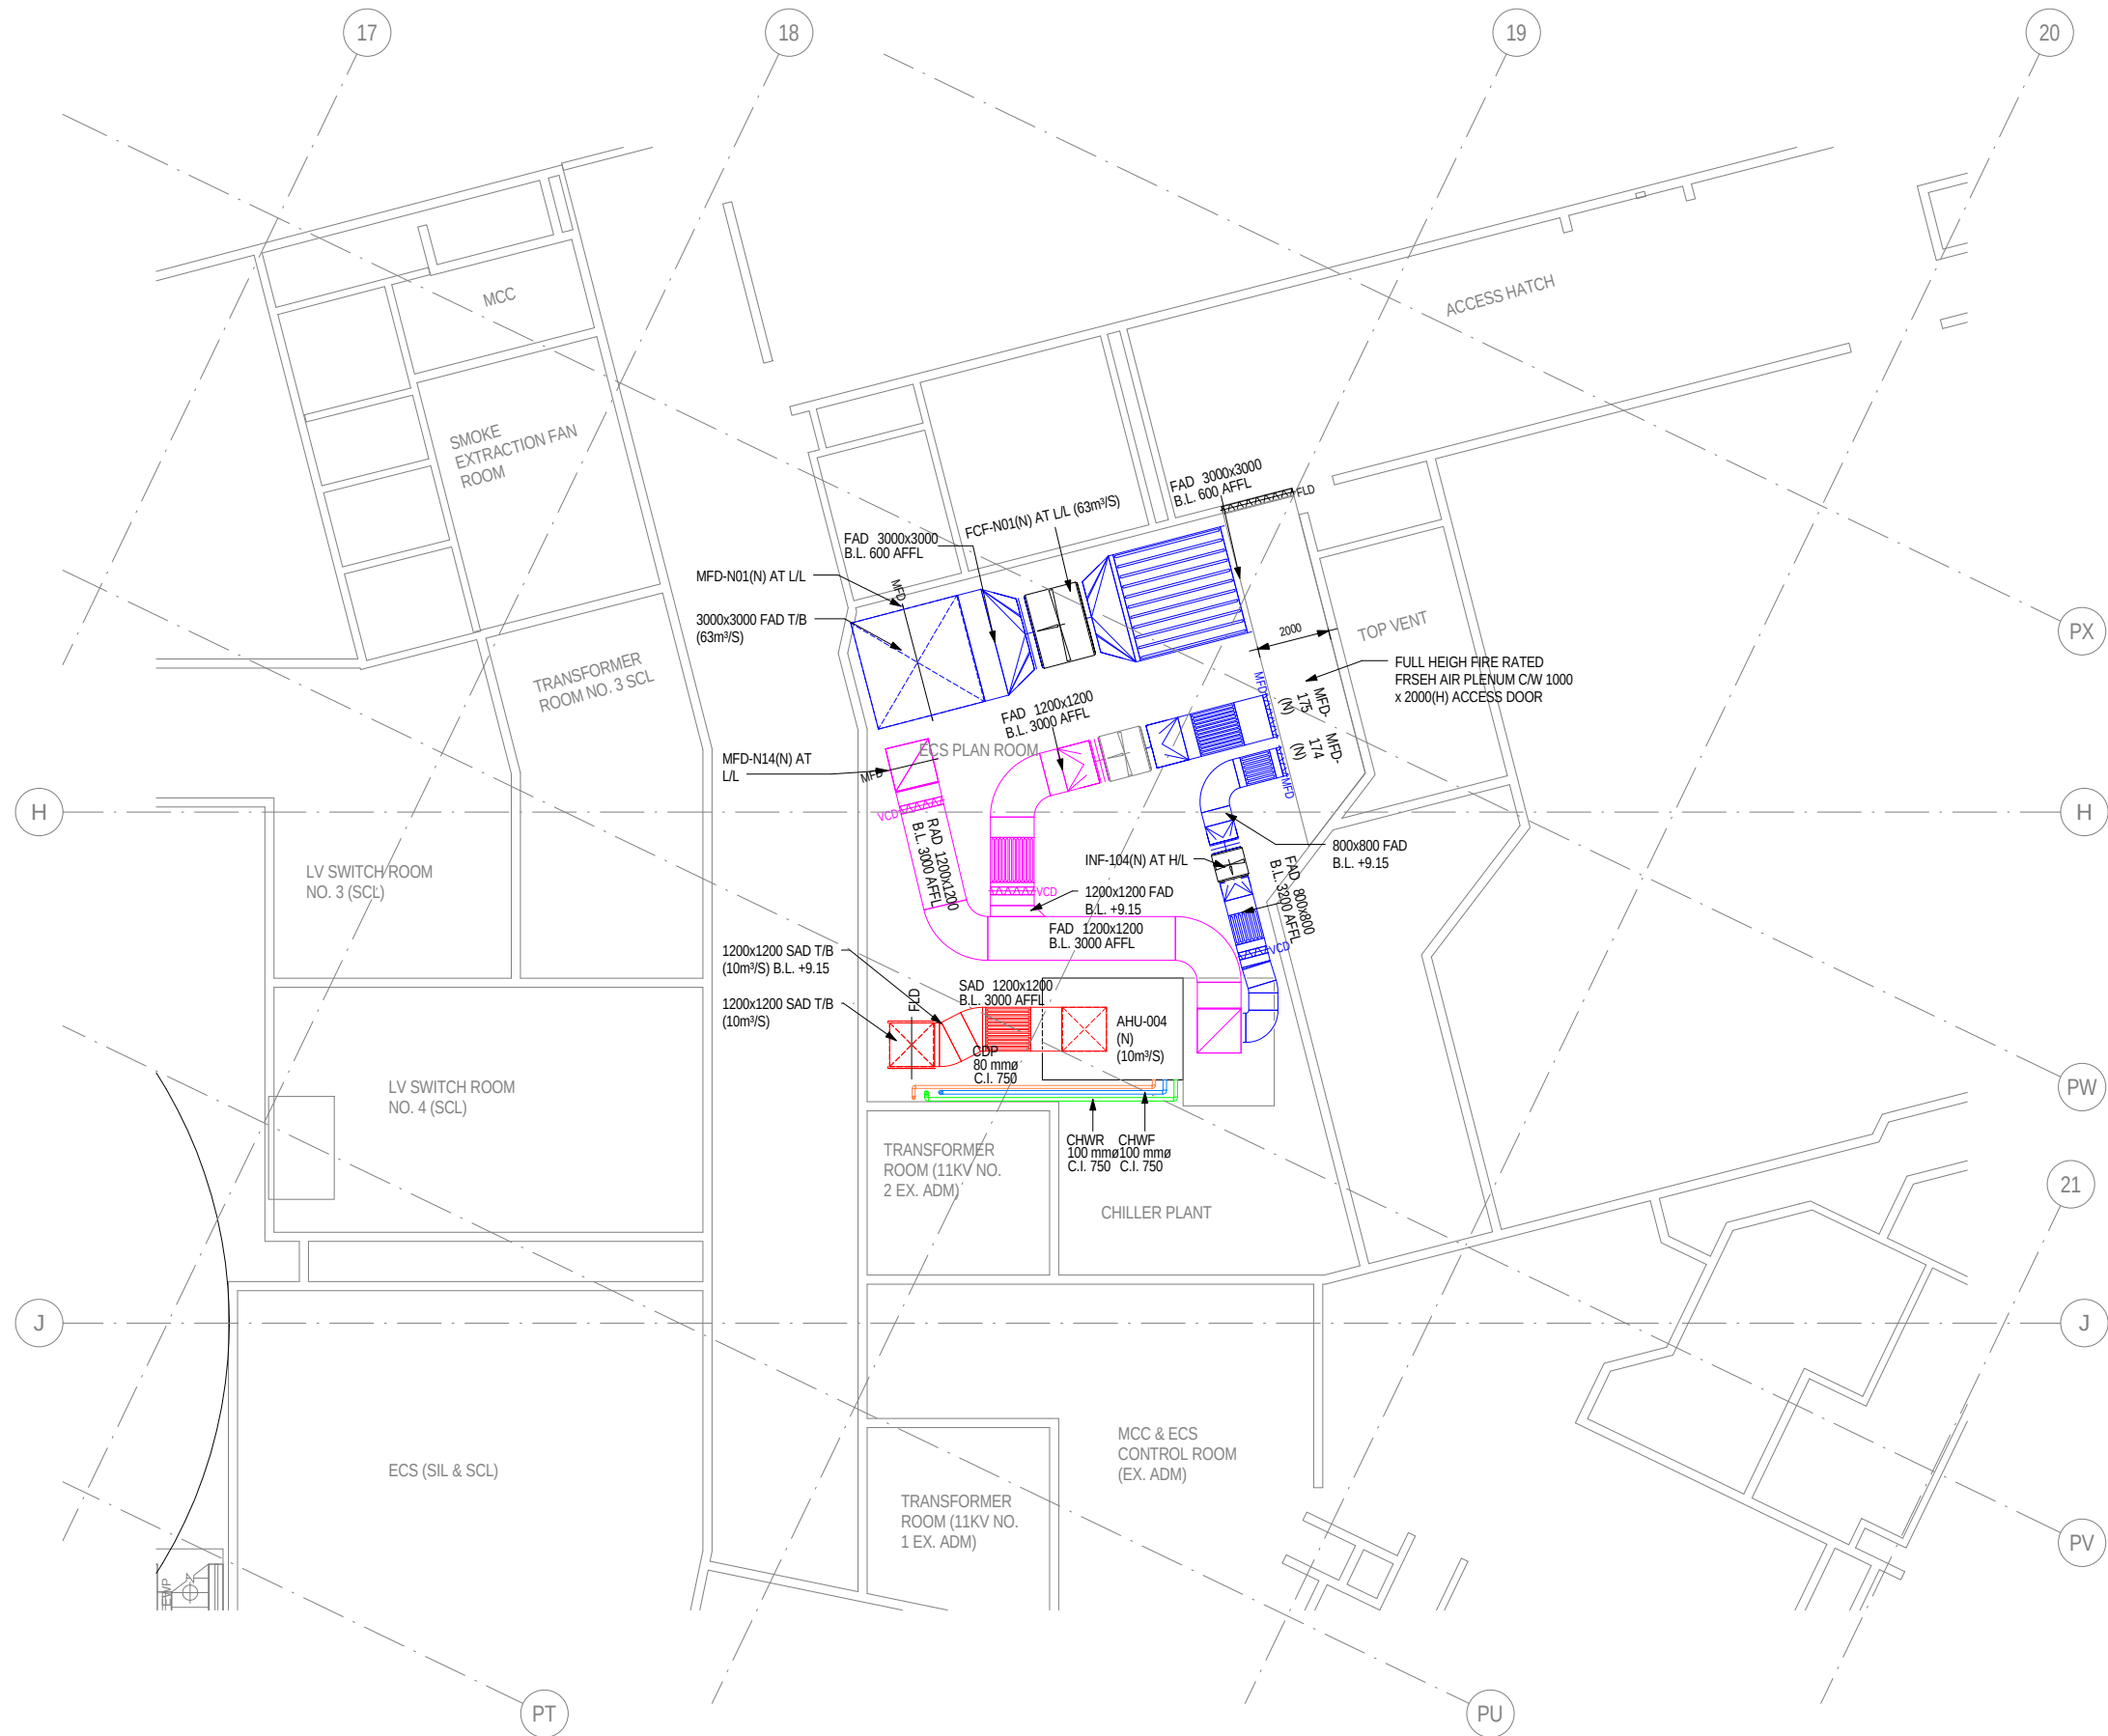

LEGENDS:

SAD	EAD	RAD	FAD	CHWF	CHWR	CHWS	CDP	TEMPORARY
-----	-----	-----	-----	------	------	------	-----	-----------

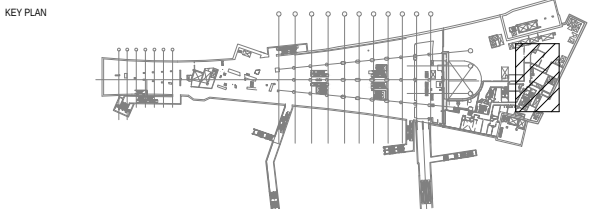

REV	DESCRIPTION	BY	DATE	APP
A	FIRST ISSUE	-	-	-


DO NOT SCALE DRAWINGS. ALL DIMENSIONS SHALL BE VERIFIED ON SITE.


© MTR CORPORATION LIMITED 2008. COPYRIGHT IN RESPECT OF THIS DRAWING / DOCUMENT IS OWNED BY THE MTR CORPORATION LIMITED OR HONG KONG. NO REPRODUCTION OF THE DRAWING / DOCUMENT OR ANY PART BY WHATEVER MEANS IS PERMITTED WITHOUT THE PRIOR WRITTEN CONSENT OF THE MTR CORPORATION LIMITED.

DRAWN	ZST
DESIGNED	C.M.CHAN
CHECKED	LEO LAI
APPROVED	P.LEUNG
DATE	DEC 2011

ORIGINATOR	
OPERATION DIVISION	
BIM REF.	

TITLE	
CONTRACT ADM STATION - ECS PLANT ROOM RELOCATION FINAL PHASE GROUND FLOOR LEVEL (AT +6.150mPD)	
NEW ECS LAYOUT	
SCALE	FIGURE NO.
1 : 100 (A1)	M09/001
REV.	A

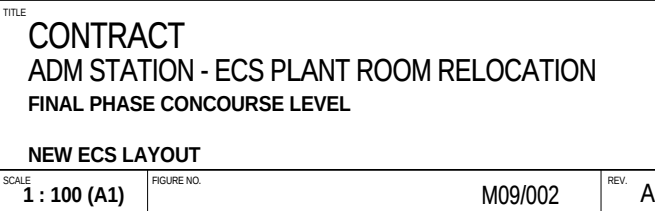

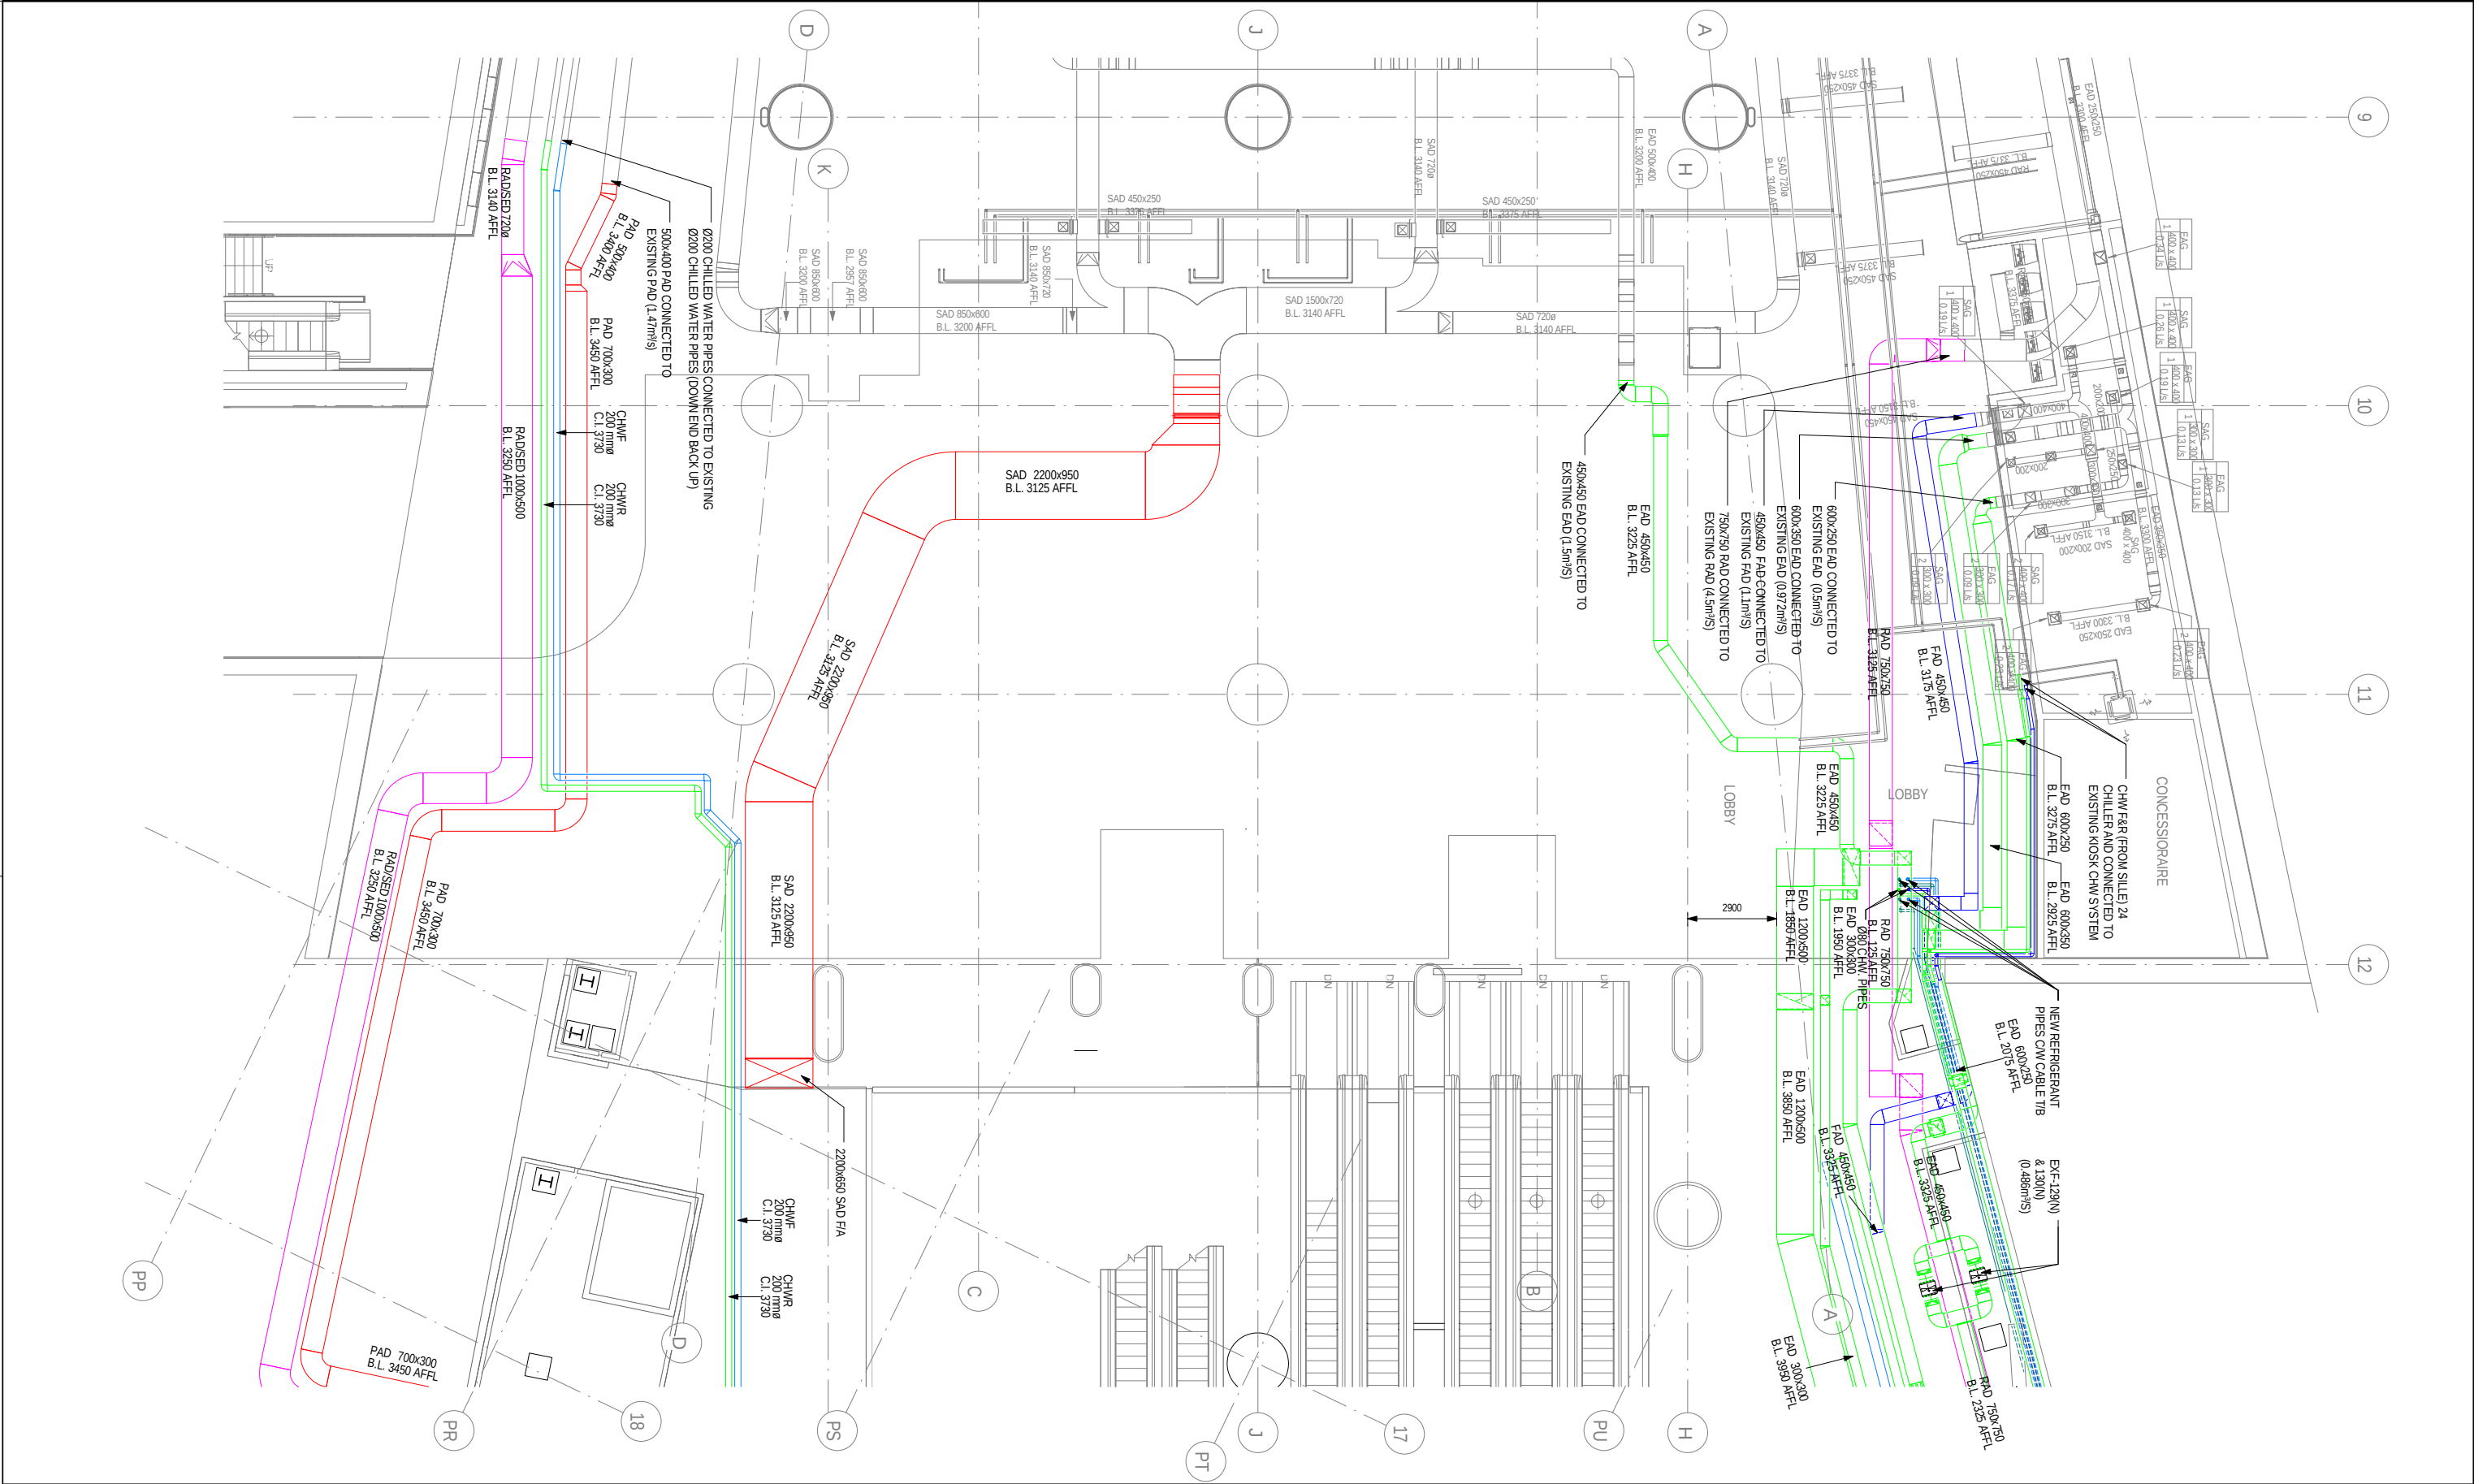

LEGENDS:

SAD	EAD	RAD	FAD	CHWF	CHWR	CHWS	CDP
-----	-----	-----	-----	------	------	------	-----

KEY PLAN


A	FIRST ISSUE				
REV	DESCRIPTION	BY	DATE	APP	

DRAWN	ZST
DESIGNED	C.M.CHAN
CHECKED	LEO LAI
APPROVED	P.LEUNG
DATE	DEC 2011

DO NOT SCALE DRAWINGS. ALL DIMENSIONS SHALL BE VERIFIED ON SITE.
© MTR CORPORATION LIMITED 2008 COPYRIGHT IN RESPECT OF THIS DRAWING / DOCUMENT IS OWNED BY THE MTR CORPORATION LIMITED OR HONG KONG. NO REPRODUCTION OF THE DRAWING / DOCUMENT OR ANY PART BY WHATEVER MEANS IS PERMITTED WITHOUT THE PRIOR WRITTEN CONSENT OF THE MTR CORPORATION LIMITED.


ORIGINATOR	OPERATION DIVISION
BIM REF.	

TITLE	CONTRACT ADM STATION - ECS PLANT ROOM RELOCATION FINAL PHASE - CONCOURSE LEVEL PLAN AT -2.14mPD NEW ECS LAYOUT (SHEET 1 OF 2)
SCALE	1 : 100 (A1)
FIGURE NO.	
M09/003	
REV.	A

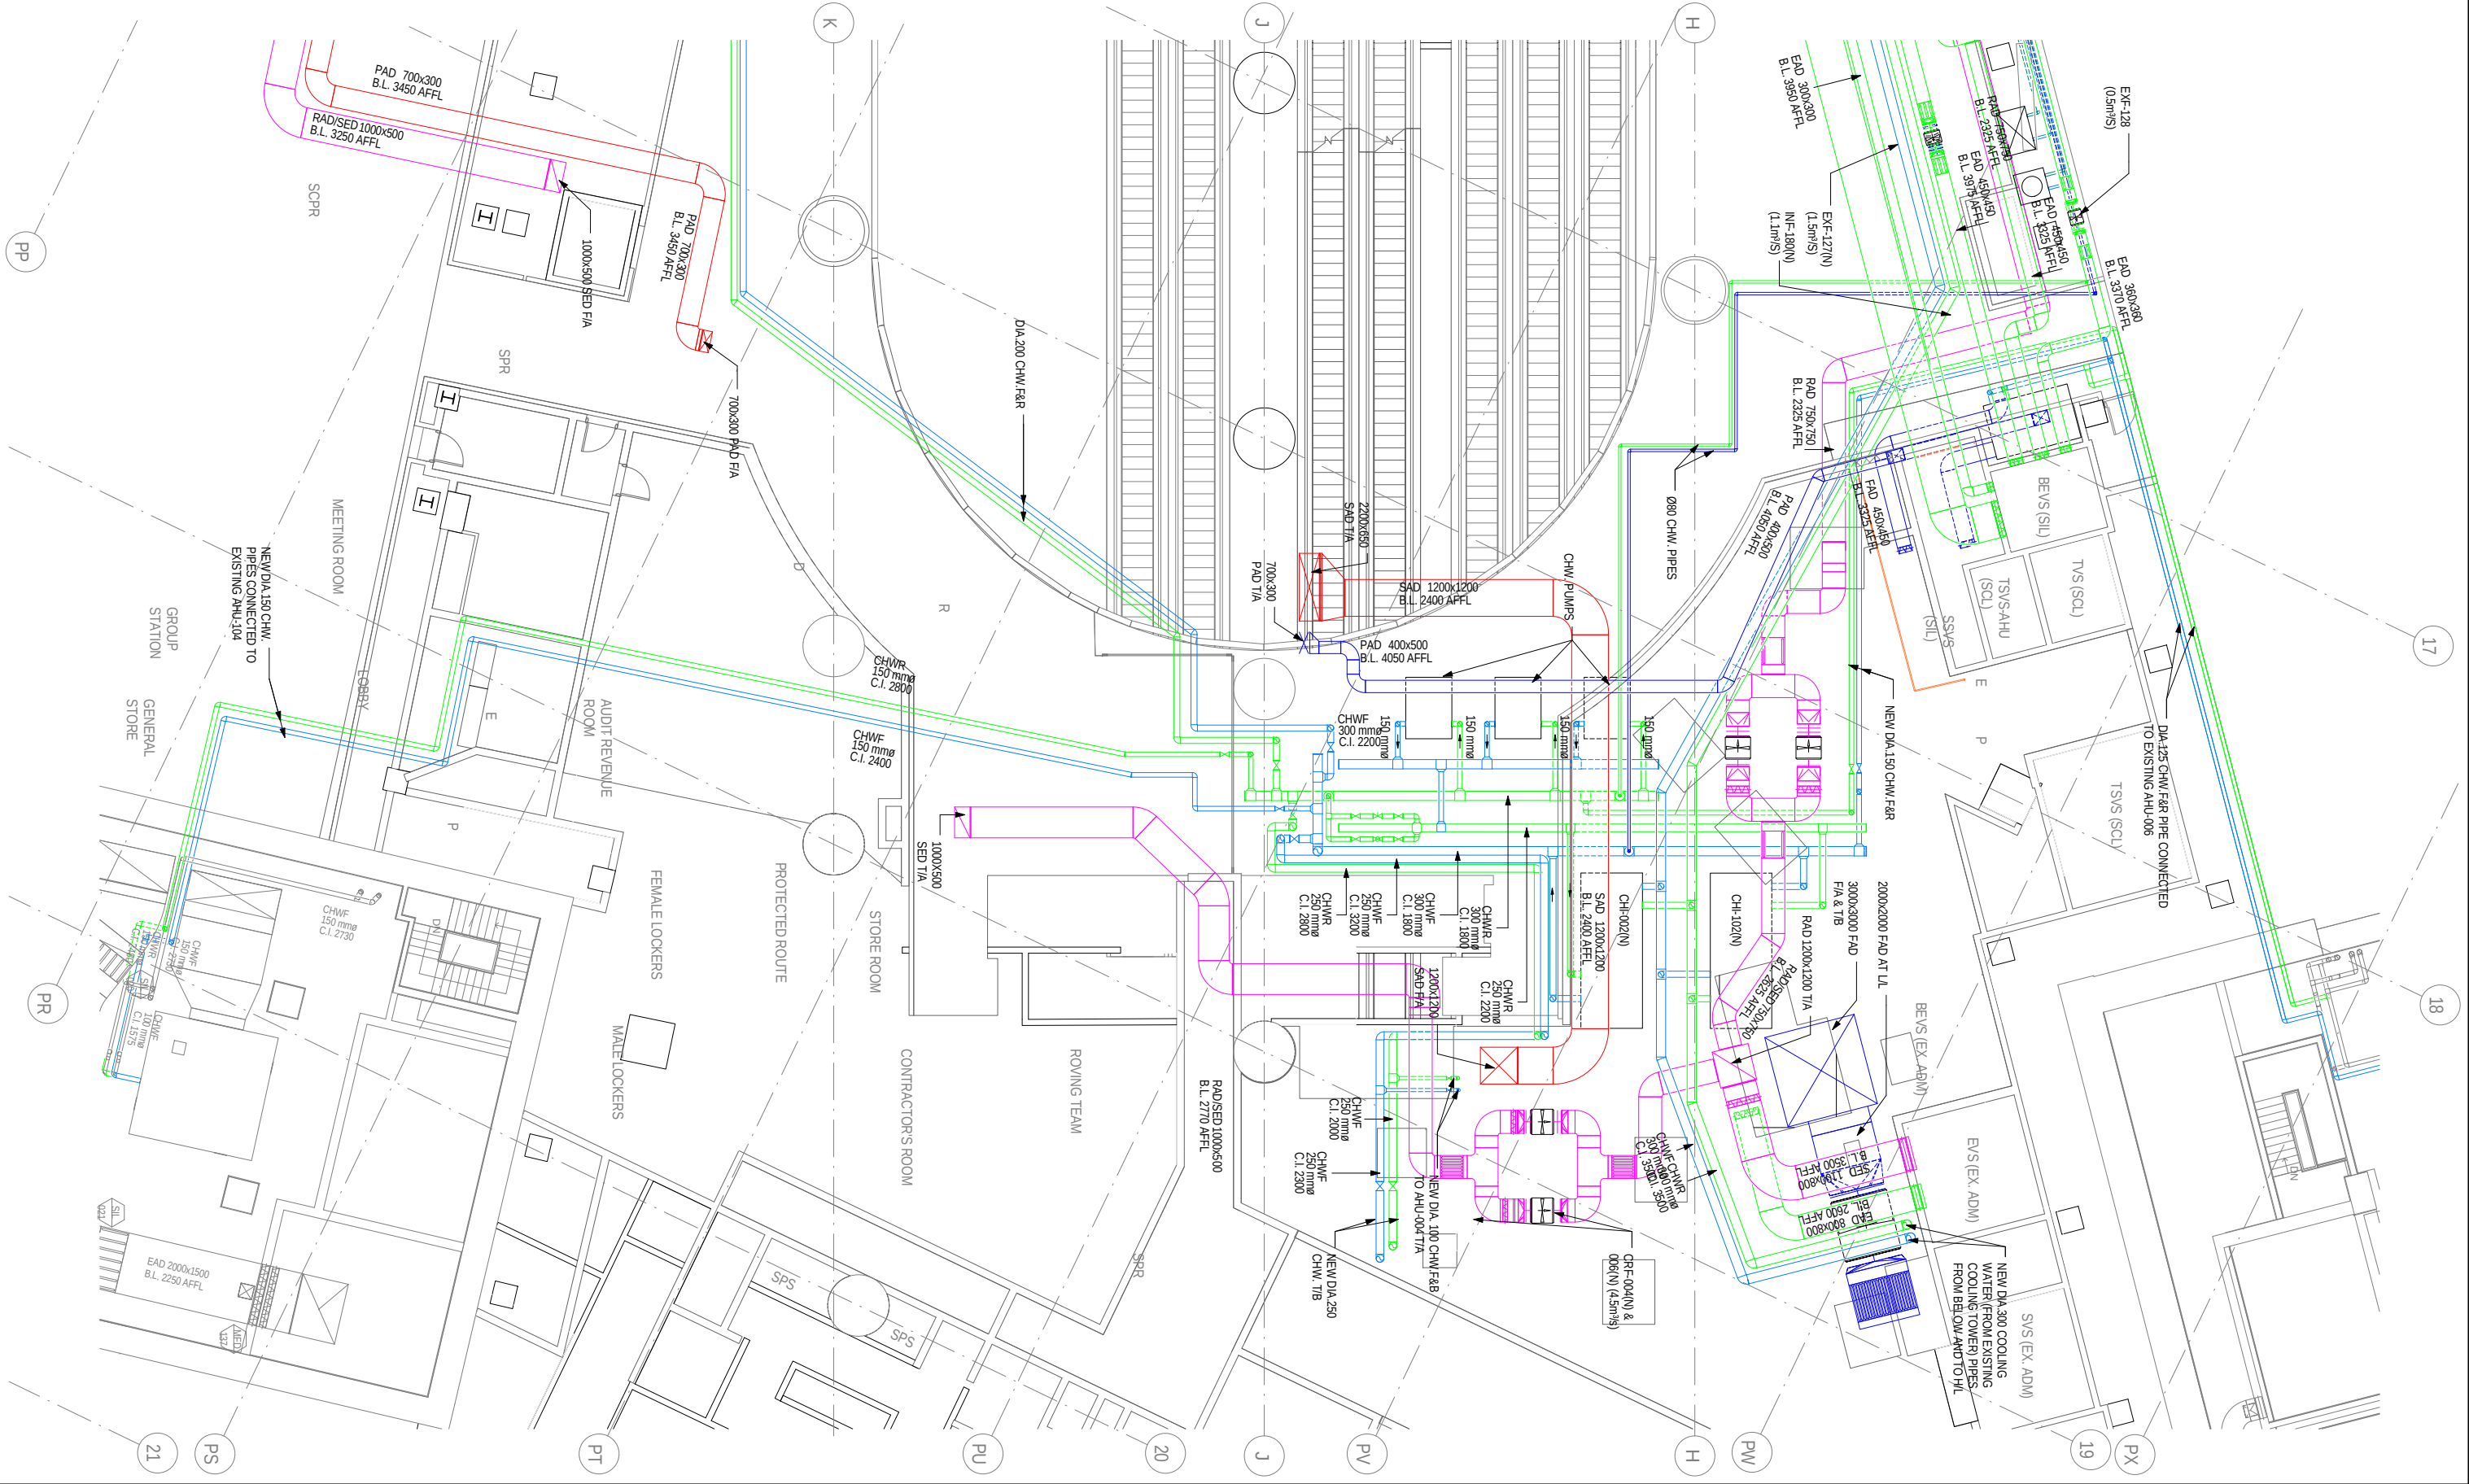

LEGENDS:

SAD EAD RAD FAD CHWF CHWR CHWS CDP

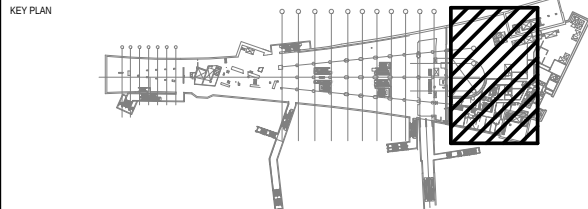


REV	DESCRIPTION	BY	DATE	APP
A	FIRST ISSUE			

DRAWN	ZST
DESIGNED	C.M.CHAN
CHECKED	LEO LAI
APPROVED	P.LEUNG
DATE	DEC 2011

DO NOT SCALE DRAWINGS. ALL DIMENSIONS SHALL BE VERIFIED ON SITE.
© MTR CORPORATION LIMITED 2008. COPYRIGHT IN RESPECT OF THIS DRAWING / DOCUMENT IS OWNED BY THE MTR CORPORATION LIMITED OR HONG KONG. NO REPRODUCTION OF THE DRAWING / DOCUMENT OR ANY PART BY WHATEVER MEANS IS PERMITTED WITHOUT THE PRIOR WRITTEN CONSENT OF THE MTR CORPORATION LIMITED.

ORIGINATOR	OPERATION DIVISION
BIM REF.	



TITLE	CONTRACT ADM STATION - ECS PLANT ROOM RELOCATION FINAL PHASE - CONCOURSE LEVEL PLAN AT 2.14mPD NEW ECS LAYOUT (SHEET 2 OF 2)
SCALE	1 : 100 (A1)
FIGURE NO.	
M09/004	
REV.	A

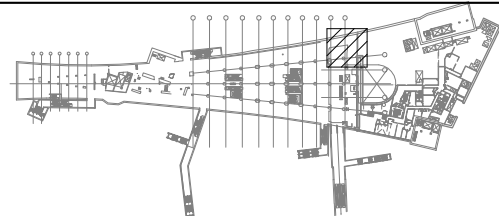

							DRAWN	Author
							DESIGNED	Designer
							CHECKED	Checker
							APPROVED	Approver
							DATE	12/22/11
							DO NOT SCALE DRAWINGS. ALL DIMENSIONS SHALL BE VERIFIED ON SITE. © MTR CORPORATION LIMITED 2008 COPYRIGHT IN RESPECT OF THIS DRAWING / DOCUMENT IS OWNED BY THE MTR CORPORATION LIMITED OR HONG KONG, NO REPRODUCTION OF THE DRAWING / DOCUMENT OR ANY PART BY WHATEVER MEANS IS PERMITTED WITHOUT THE PRIOR WRITTEN CONSENT OF THE MTR CORPORATION LIMITED.	
REV		DESCRIPTION	BY	DATE	APP			

ORIGINATOR	
OPERATION DIVISION	
BIM REF:	

<table border="1"><tr><td colspan="3">TITLE</td></tr><tr><td colspan="3">CONTRACT</td></tr><tr><td colspan="3">ADM STATION - ECS PLANT ROOM RELOCATION</td></tr><tr><td colspan="3">INITIAL PHASE ENTRANCE E</td></tr><tr><td colspan="3">CO-ORDINATED LAYOUT PLAN</td></tr></table>			TITLE			CONTRACT			ADM STATION - ECS PLANT ROOM RELOCATION			INITIAL PHASE ENTRANCE E			CO-ORDINATED LAYOUT PLAN		
TITLE																	
CONTRACT																	
ADM STATION - ECS PLANT ROOM RELOCATION																	
INITIAL PHASE ENTRANCE E																	
CO-ORDINATED LAYOUT PLAN																	
SCALE	FIGURE NO.	REV.															
		XXX/001 A															

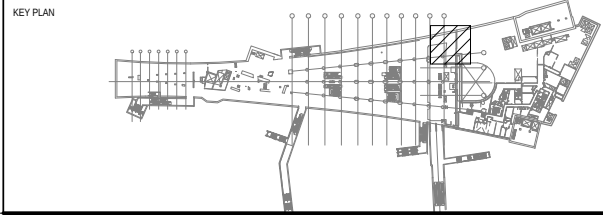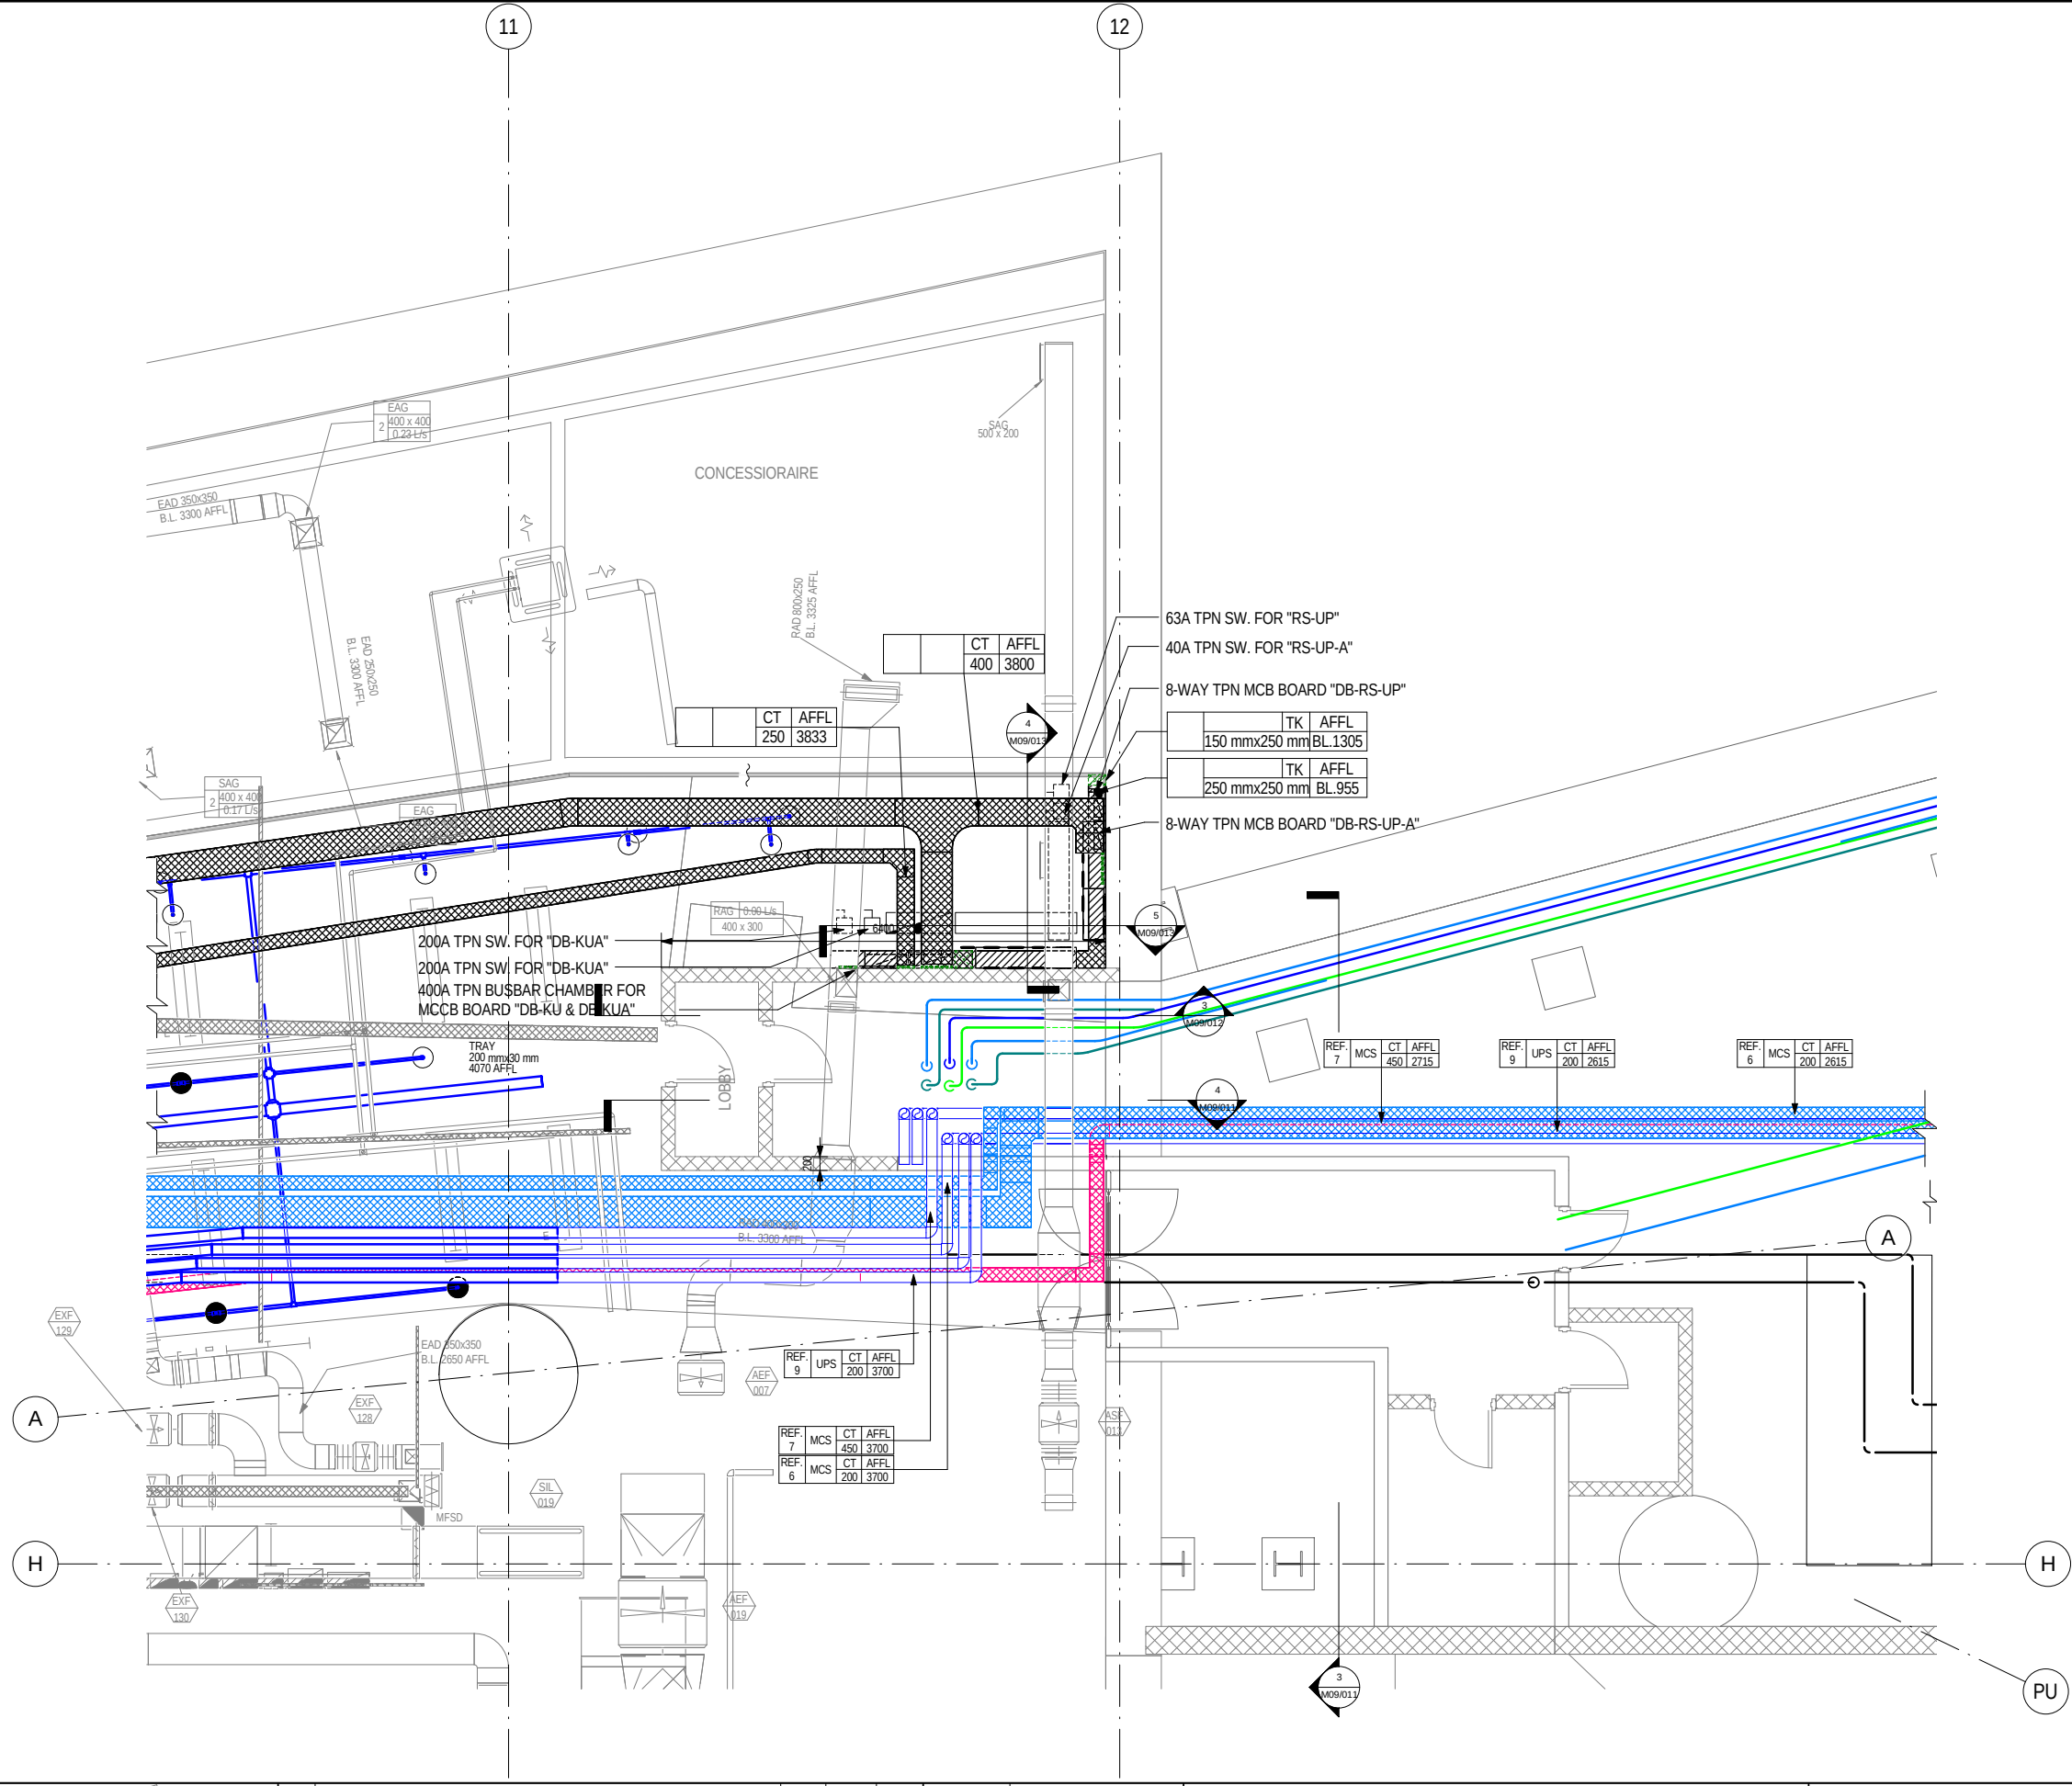


REV	DESCRIPTION	BY	DATE	APP

DRAWN	Author
DESIGNED	Designer
CHECKED	Checker
APPROVED	Approver
DATE	12/22/11
DO NOT SCALE DRAWINGS. ALL DIMENSIONS SHALL BE VERIFIED ON SITE. © MTR CORPORATION LIMITED 2008. COPYRIGHT IN RESPECT OF THIS DRAWING / DOCUMENT IS OWNED BY THE MTR CORPORATION LIMITED OR HONG KONG. NO REPRODUCTION OF THE DRAWING / DOCUMENT OR ANY PART BY WHATEVER MEANS IS PERMITTED WITHOUT THE PRIOR WRITTEN CONSENT OF THE MTR CORPORATION LIMITED.	

ORIGINATOR	
OPERATION DIVISION	
BIM REF.	

TITLE	
CONTRACT	
ADM STATION - ECS PLANT ROOM RELOCATION	
INTERMEDIATE PHASE ENTRANCE E	
CO-ORDINATED LAYOUT PLAN	
SCALE	FIGURE NO.
XXX/002	A

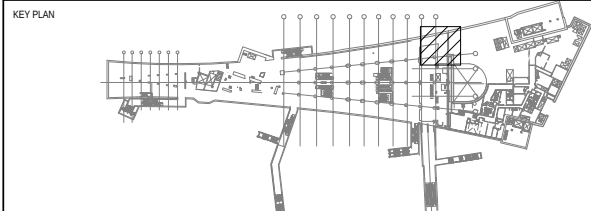

REV	DESCRIPTION	BY	DATE	APP
-----	-------------	----	------	-----

DRAWN	Author
DESIGNED	Designer
CHECKED	Checker
APPROVED	Approver
DATE	12/22/11


DO NOT SCALE DRAWINGS. ALL DIMENSIONS SHALL BE VERIFIED ON SITE.

© MTR CORPORATION LIMITED 2008 COPYRIGHT IN RESPECT OF THIS DRAWING / DOCUMENT IS OWNED BY THE MTR CORPORATION LIMITED OF HONG KONG. NO REPRODUCTION OF THE DRAWING / DOCUMENT OR ANY PART BY WHATEVER MEANS IS PERMITTED WITHOUT THE PRIOR WRITTEN CONSENT OF THE MTR CORPORATION LIMITED.


ORIGINATOR	
OPERATION DIVISION	
BIM REF.	

TITLE	CONTRACT ADM STATION - ECS PLANT ROOM RELOCATION FINAL PHASE ENTRANCE E CO-ORDINATED LAYOUT PLAN
-------	--


SCALE	FIGURE NO.	XXX/003	REV.
-------	------------	---------	------

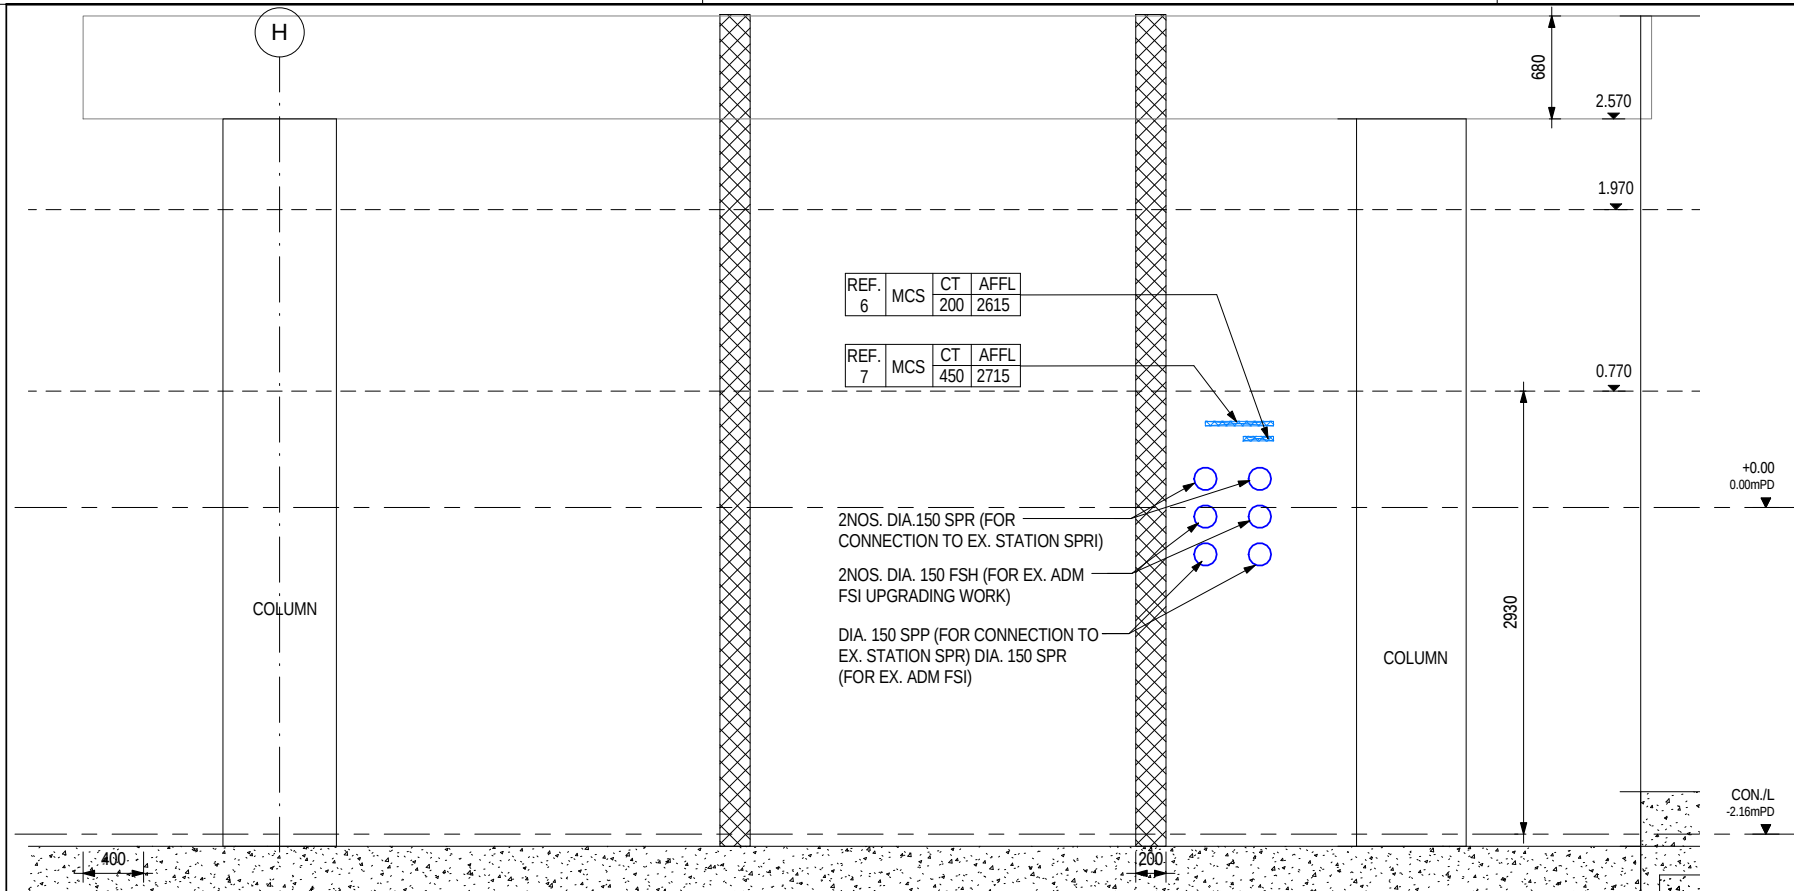


1 INITIAL PHASE SECTION A-A

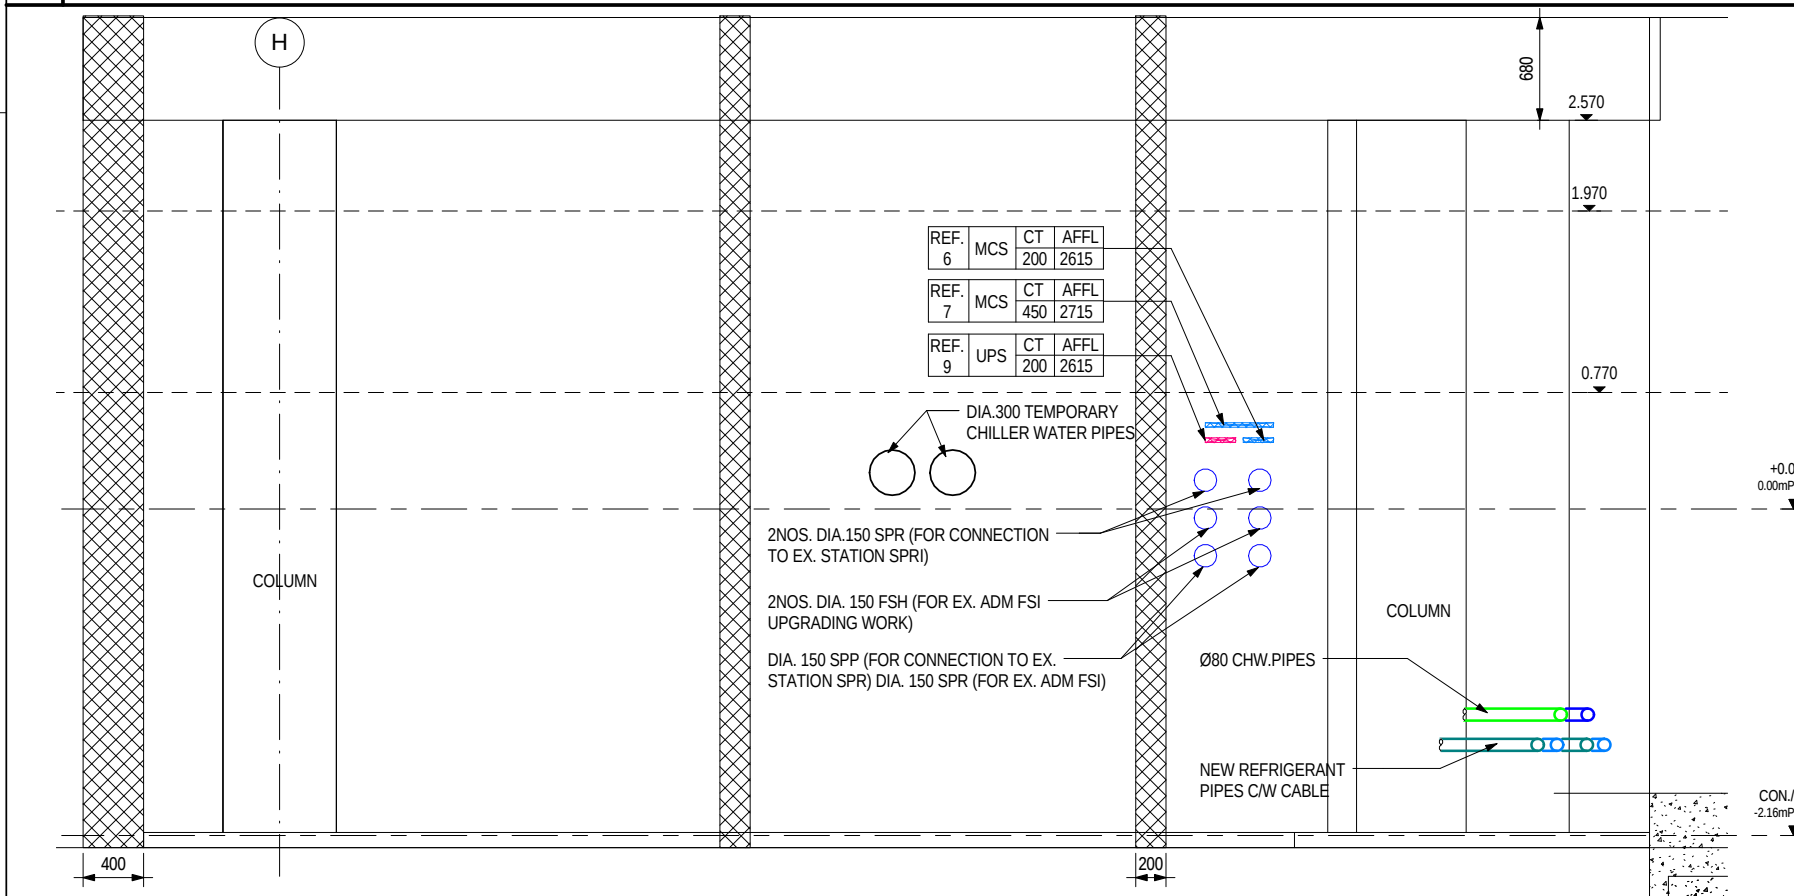

3 | INTERMEDIATE PHASE SECTION A-A

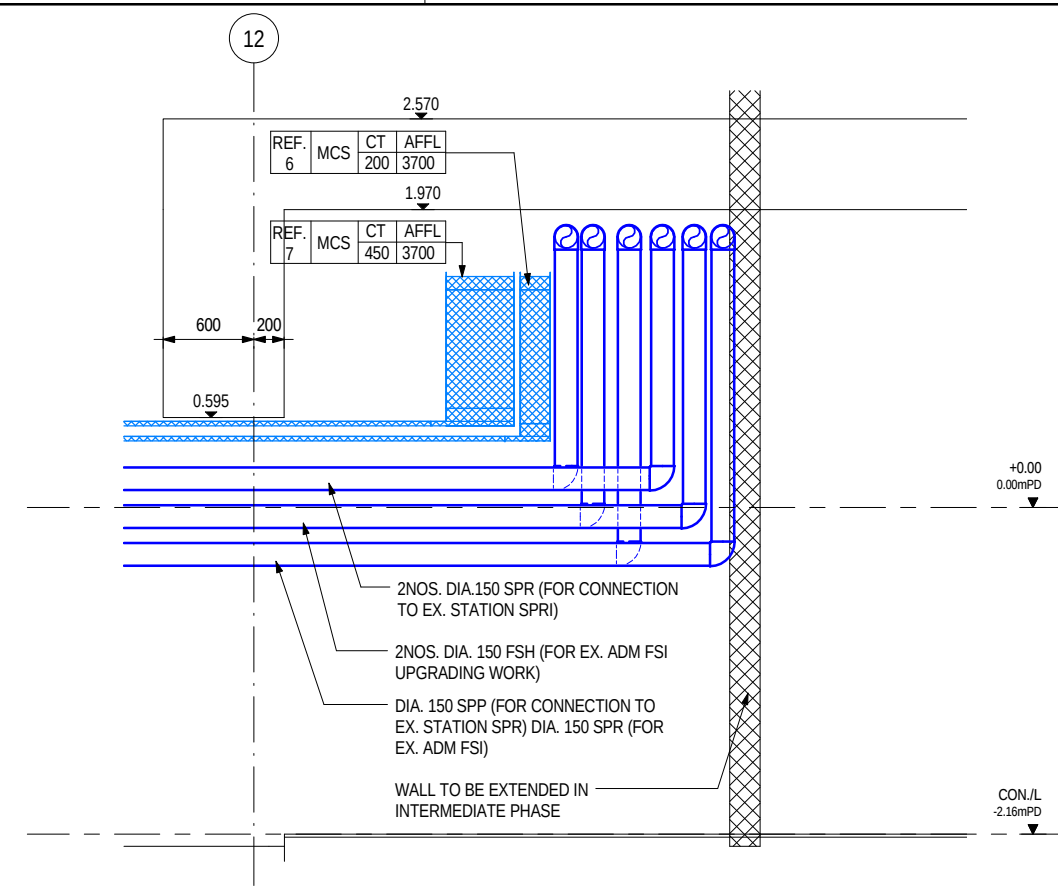


2	INITIAL PHASE SECTION B-B
---	---------------------------

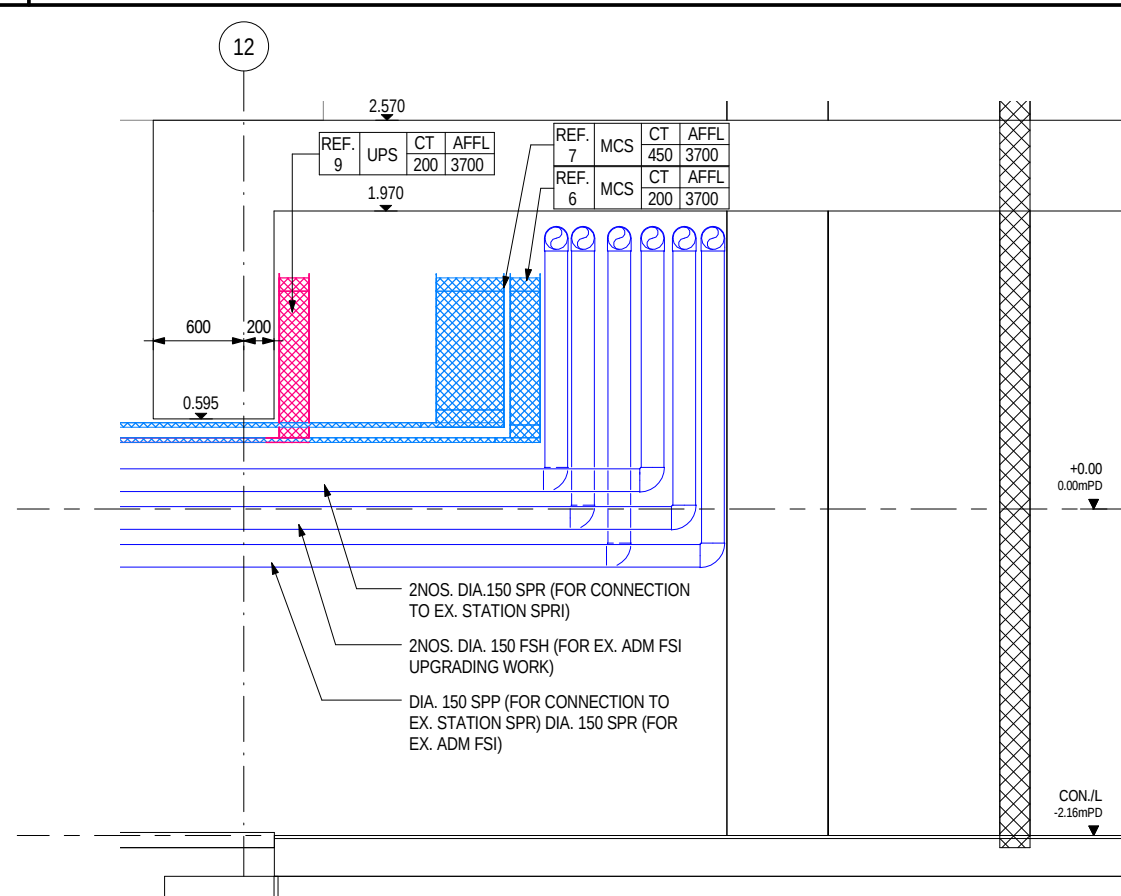


4 INTERMEDIATE PHASE SECTION B-B


KEY PLAN							DRAWN	Author	TITLE CONTRACT ADM STATION - ECS PLANT ROOM RELOCATION CO-ORDINATED SECTIONS			
							DESIGNED	Designer				
							CHECKED	Checker	ORIGINATOR OPERATION DIVISION			
							APPROVED	Approver				
							DATE	10/31/11				
							DO NOT SCALE DRAWINGS. ALL DIMENSIONS SHALL BE VERIFIED ON SITE. © MTR CORPORATION LIMITED 2008. COPYRIGHT IN RESPECT OF THIS DRAWING / DOCUMENT IS OWNED BY THE MTR CORPORATION LIMITED OF HONG KONG. NO REPRODUCTION OF THE DRAWING / DOCUMENT OR ANY PART BY WHATEVER MEANS IS PERMITTED WITHOUT THE PRIOR WRITTEN CONSENT OF THE MTR CORPORATION LIMITED.			BIM REF.		
REV	DESCRIPTION				BY	DATE	APP	SCALE 1 : 25 (A1)			FIGURE NO. M09/011	REV. A

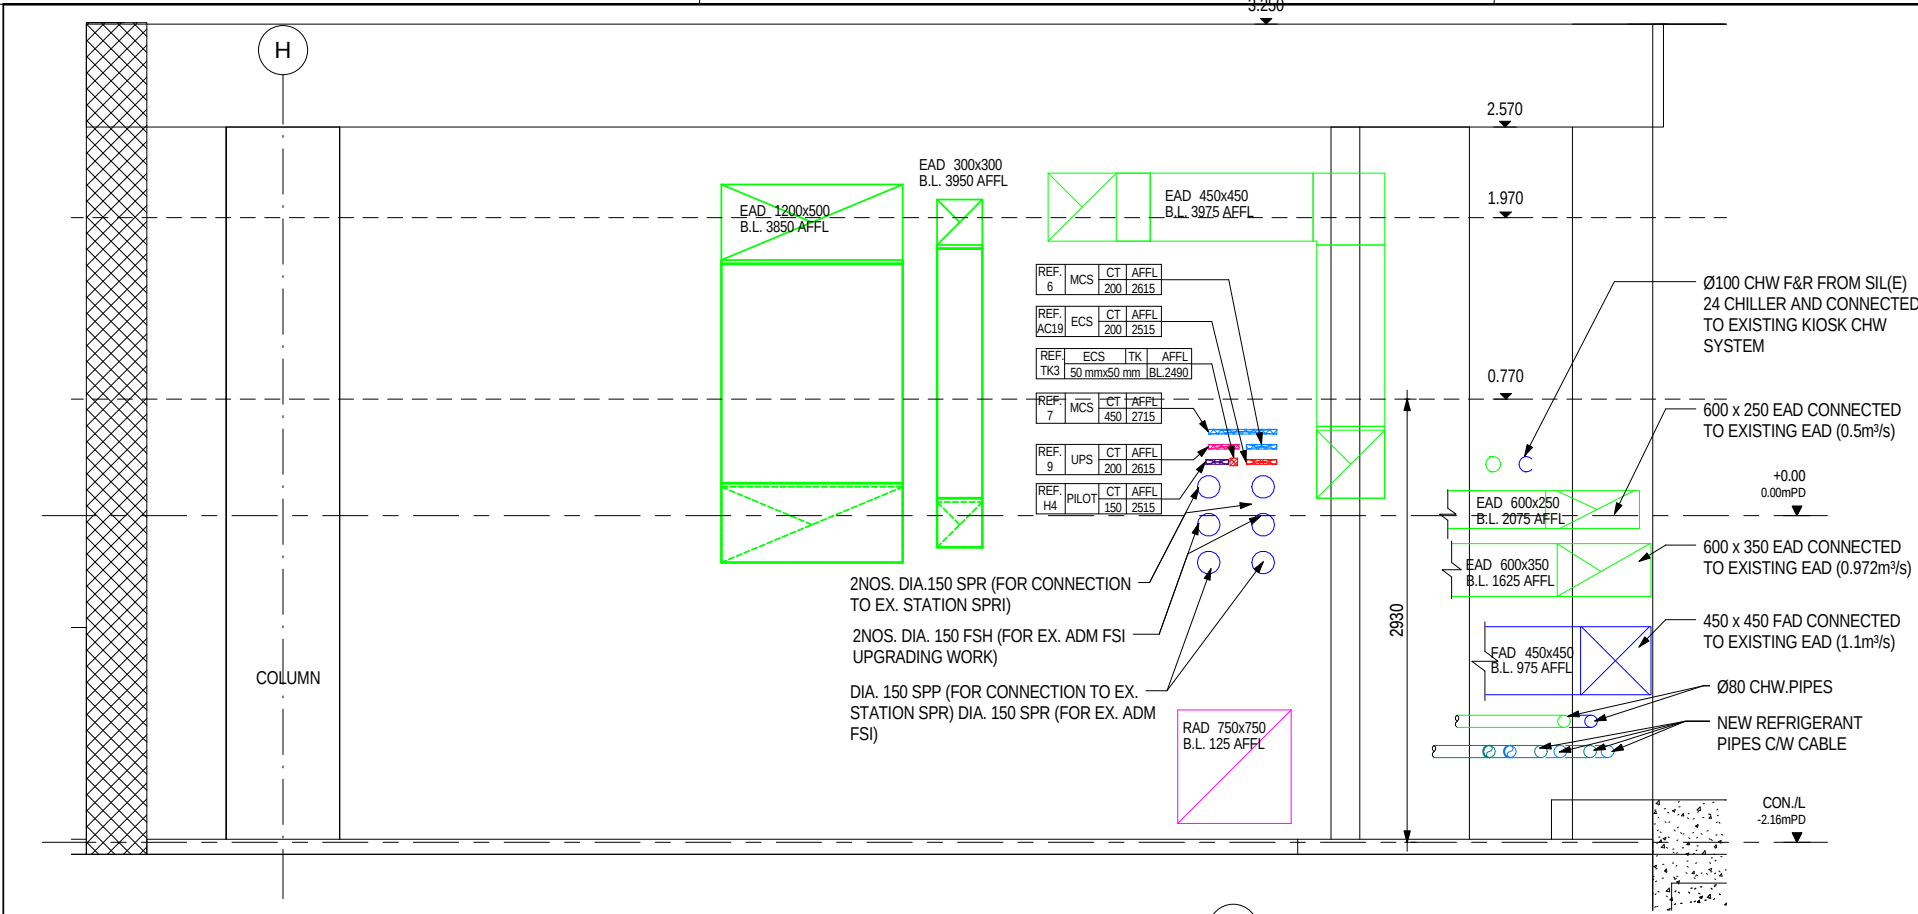


1 FINAL PHASE SECTION A-A

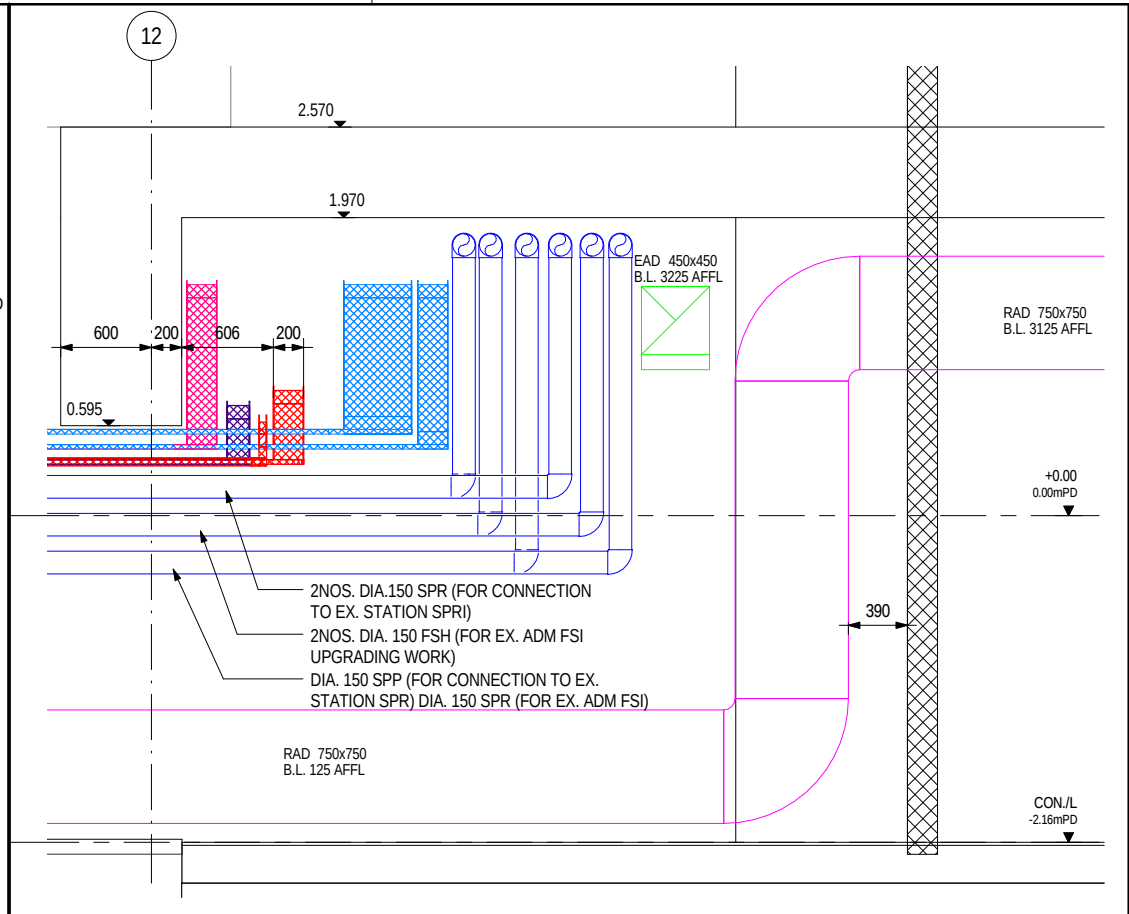

2 FINAL PHASE SECTION B-B


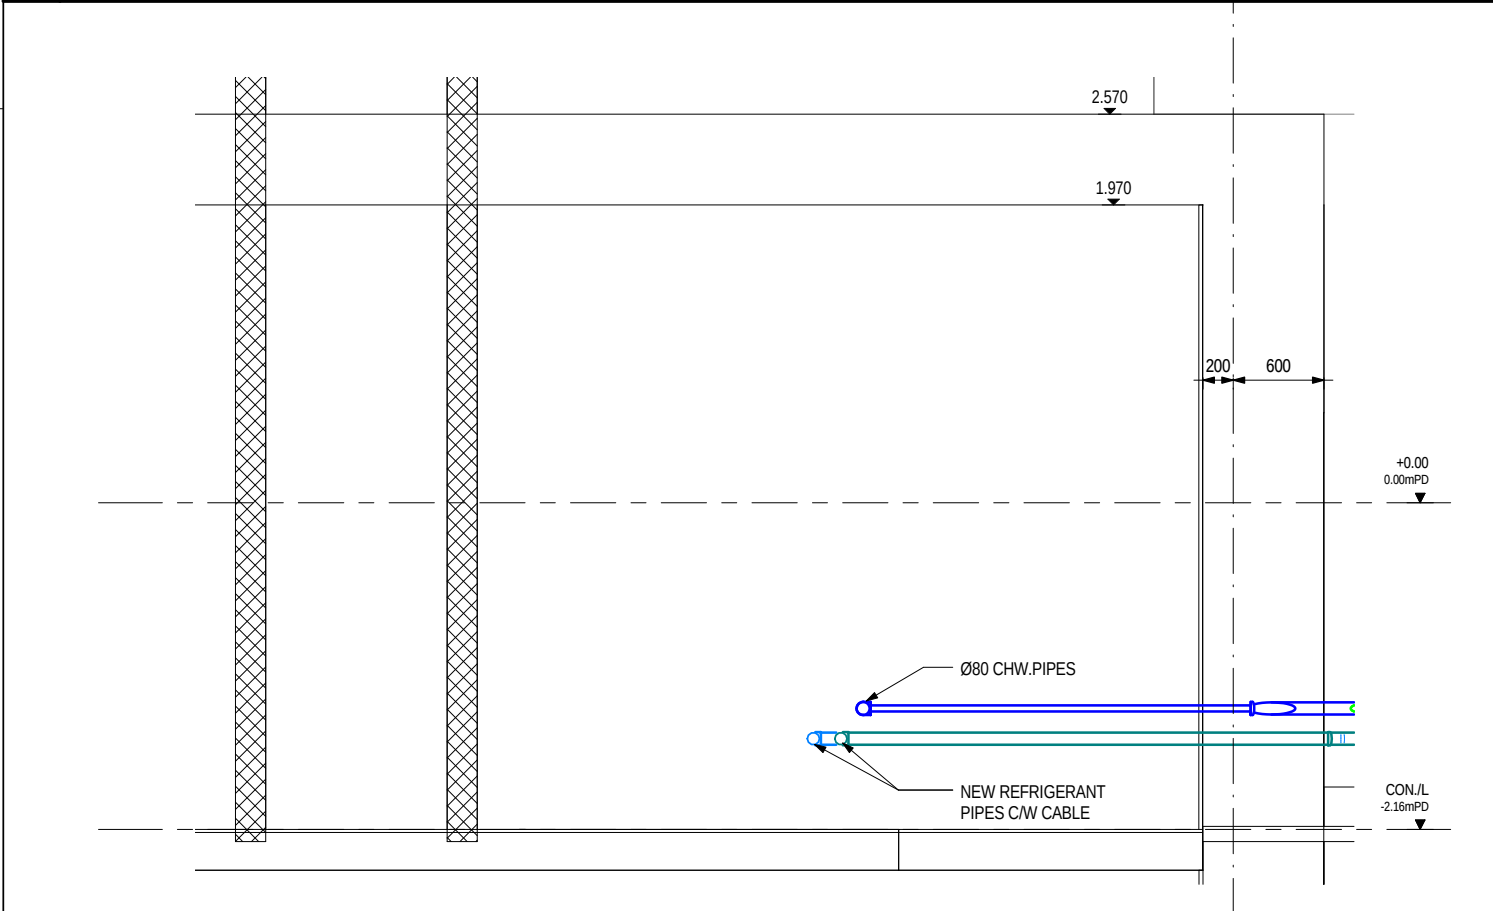


3 INTERMEDIATE PHASE SECTION C-C

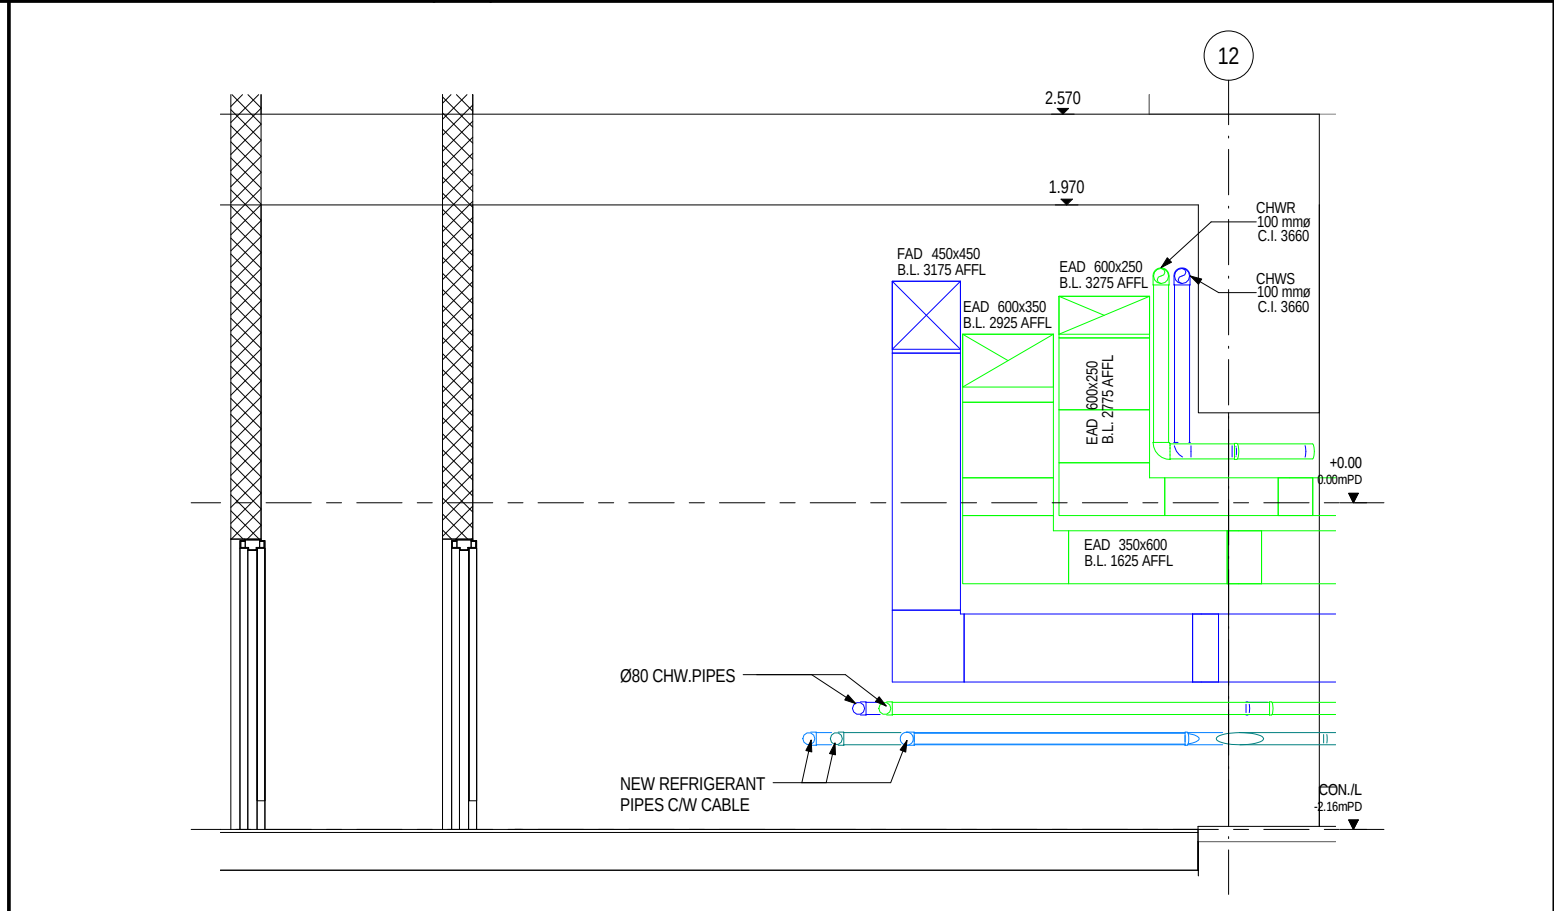




4 FINAL PHASE SECTION C-C

KEY PLAN		REV		DESCRIPTION		BY		DATE		APP		DRAWN		Author		DESIGNED		Designer		CHECKED		Checker		APPROVED		Approver		DATE		11/03/11		DO NOT SCALE DRAWINGS. ALL DIMENSIONS SHALL BE VERIFIED ON SITE. © MTR CORPORATION LIMITED 2008. COPYRIGHT IN RESPECT OF THIS DRAWING / DOCUMENT IS OWNED BY THE MTR CORPORATION LIMITED OR HONG KONG. NO REPRODUCTION OF THE DRAWING / DOCUMENT OR ANY PART BY WHATEVER MEANS IS PERMITTED WITHOUT THE PRIOR WRITTEN CONSENT OF THE MTR CORPORATION LIMITED.		ORIGINATOR		OPERATION DIVISION		BIM REF.		TITLE		CONTRACT		ADM STATION - ECS PLANT ROOM RELOCATION		CO-ORDINATED SECTIONS		SCALE		1:50		FIGURE NO.		M09/012		REV.		A	
----------	--	-----	--	-------------	--	----	--	------	--	-----	--	-------	--	--------	--	----------	--	----------	--	---------	--	---------	--	----------	--	----------	--	------	--	----------	--	--	--	------------	--	--------------------	--	----------	--	-------	--	----------	--	---	--	-----------------------	--	-------	--	------	--	------------	--	---------	--	------	--	---	--

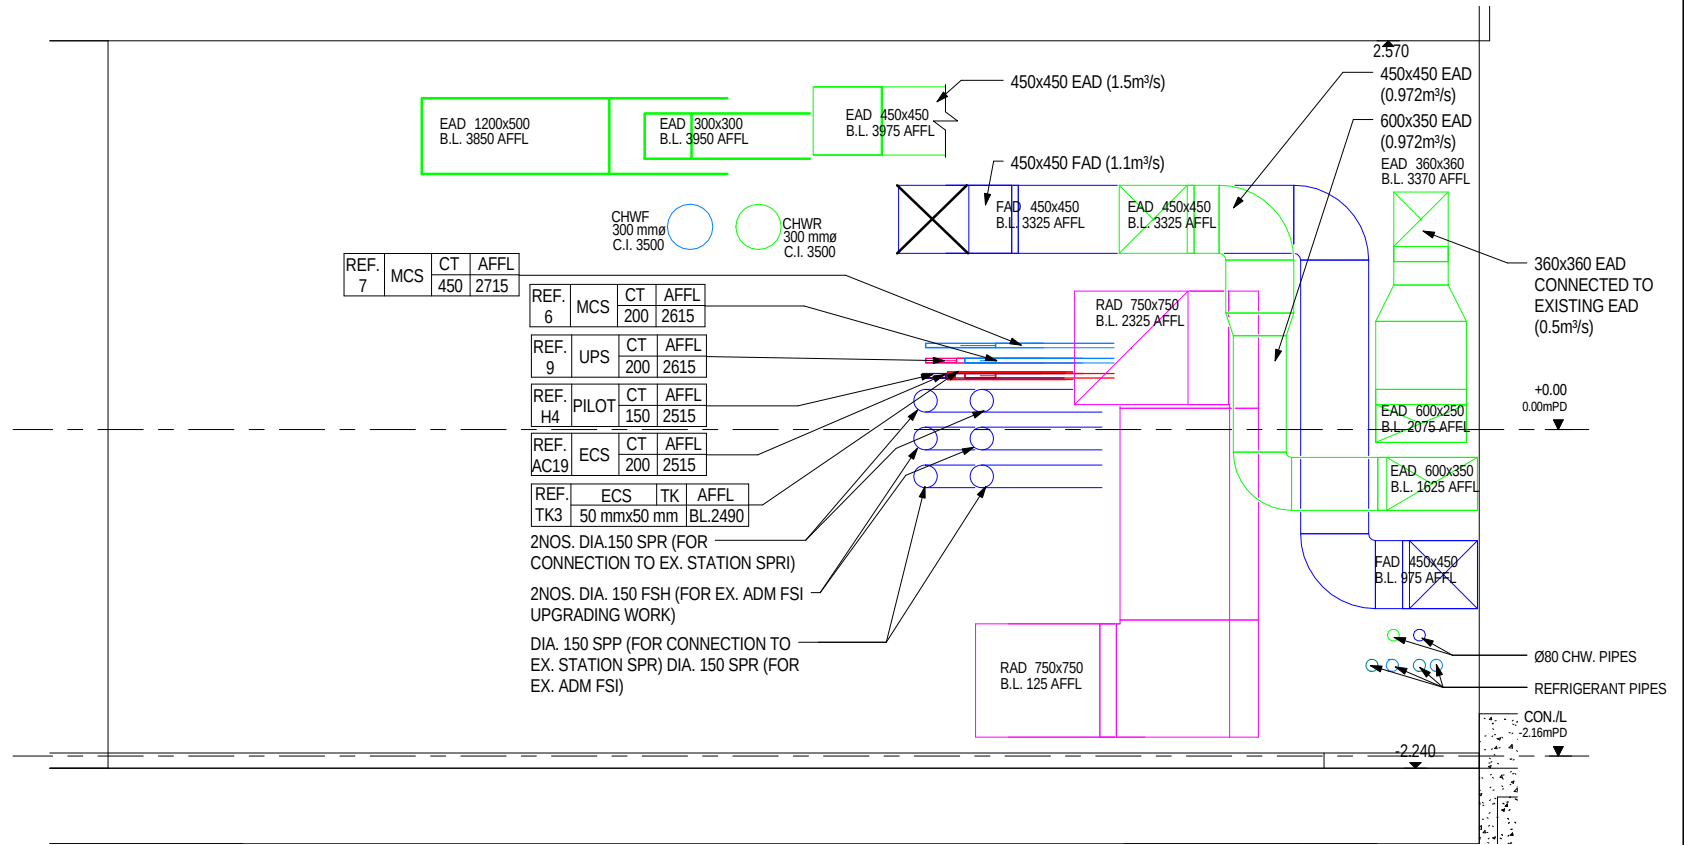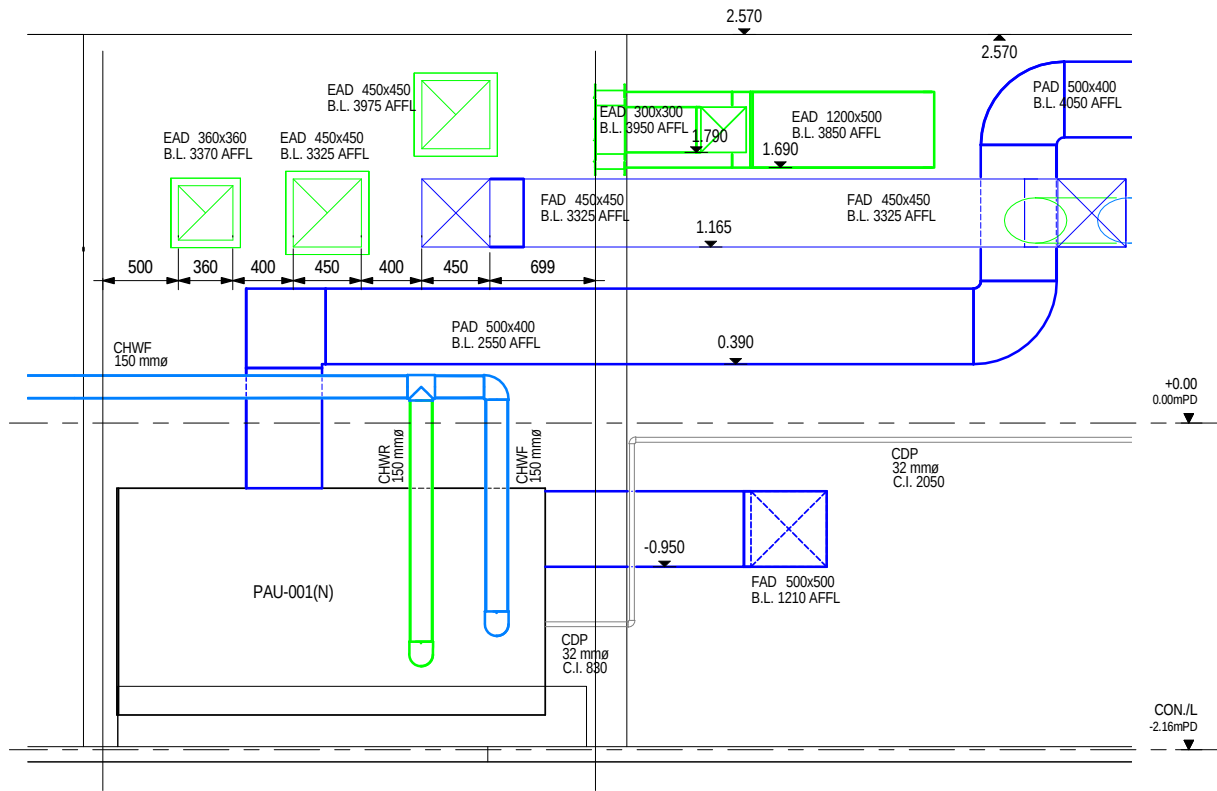

1 FINAL PHASE SECTION D-D

2 FINAL PHASE SECTION E-E

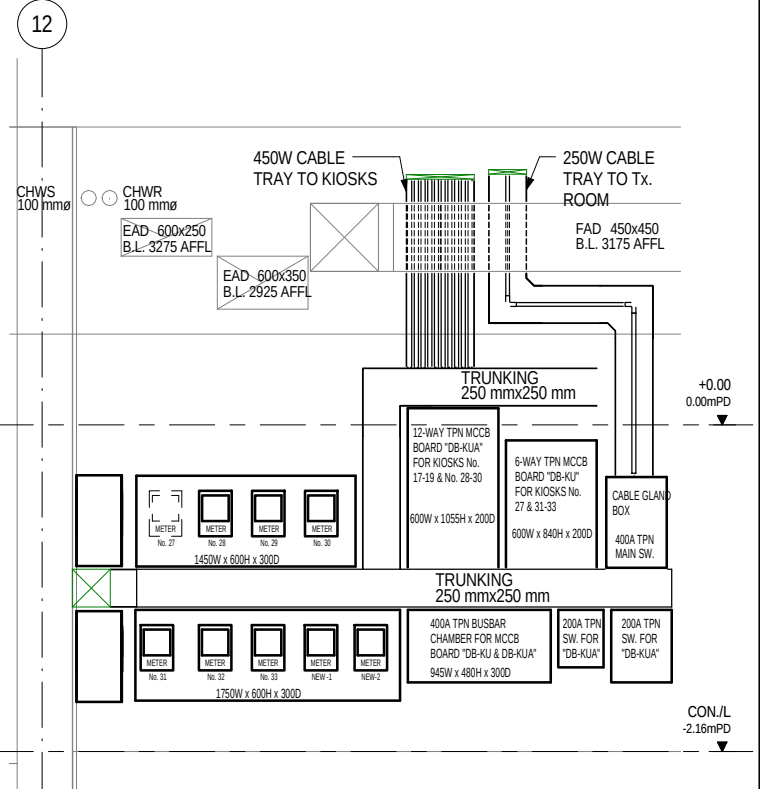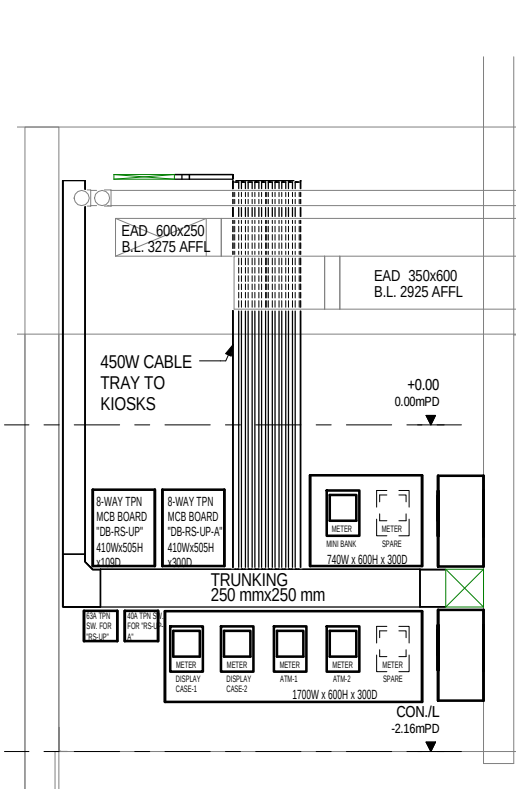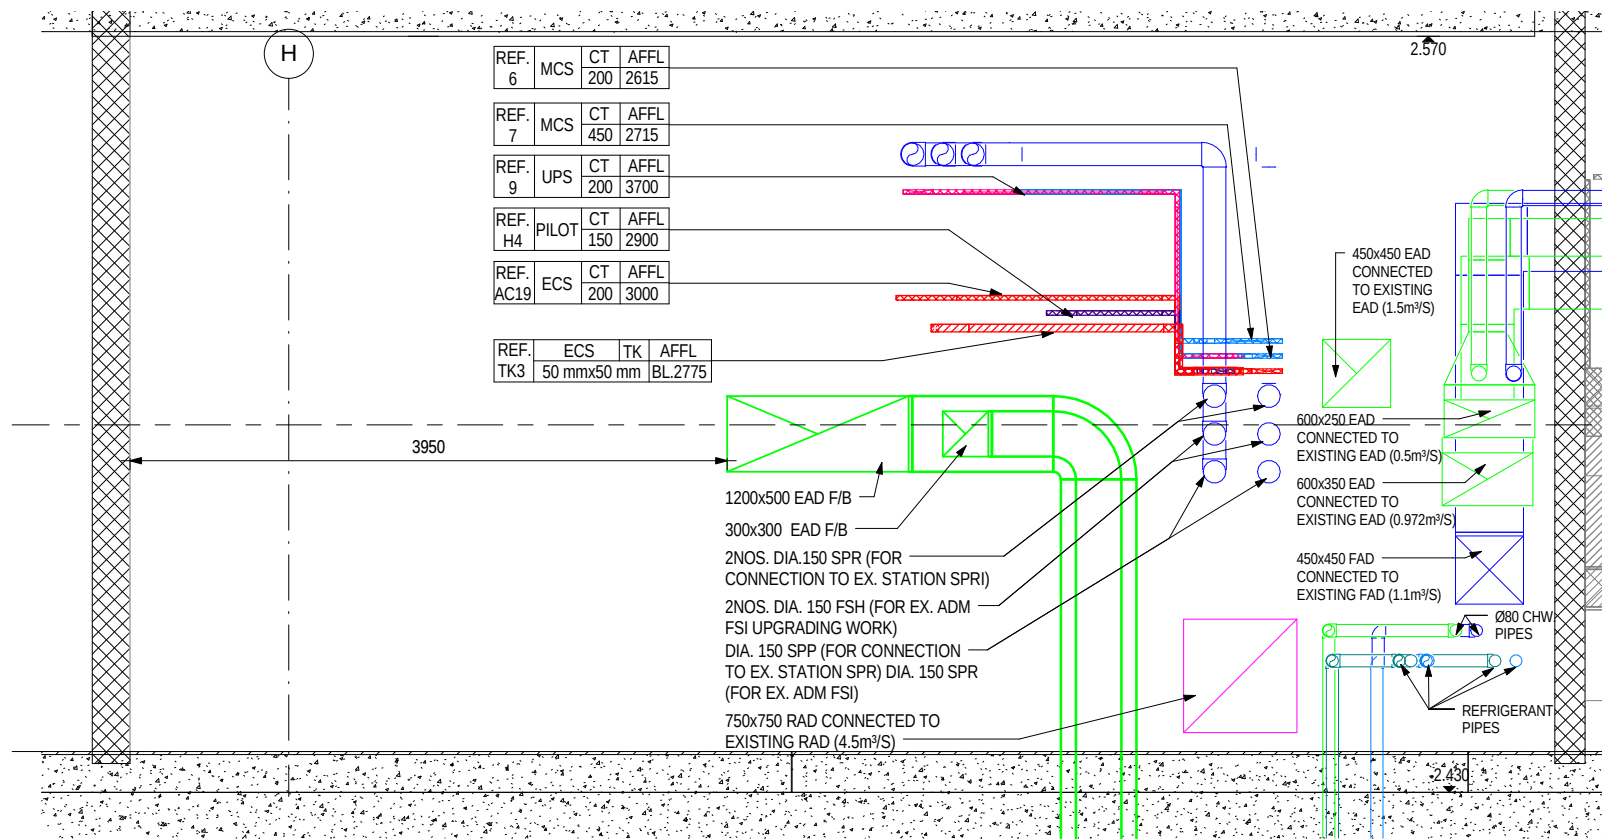

3 FINAL PHASE SECTION F-F

4 INTERMEDIATE PHASE SECTION D-D


5 INTERMEDIATE PHASE SECTION E-E

REV	DESCRIPTION	BY	DATE	APP

DRAWN	Author
DESIGNED	Designer
CHECKED	Checker
APPROVED	Approver
DATE	03/22/12

OPERATION DIVISION

TITLE	
CONTRACT	
ADM STATION - ECS PLANT ROOM RELOCATION	
CO-ORDINATED SECTIONS	
SCALE	FIGURE NO.
1 : 25 (A1)	M09/013
REV.	A

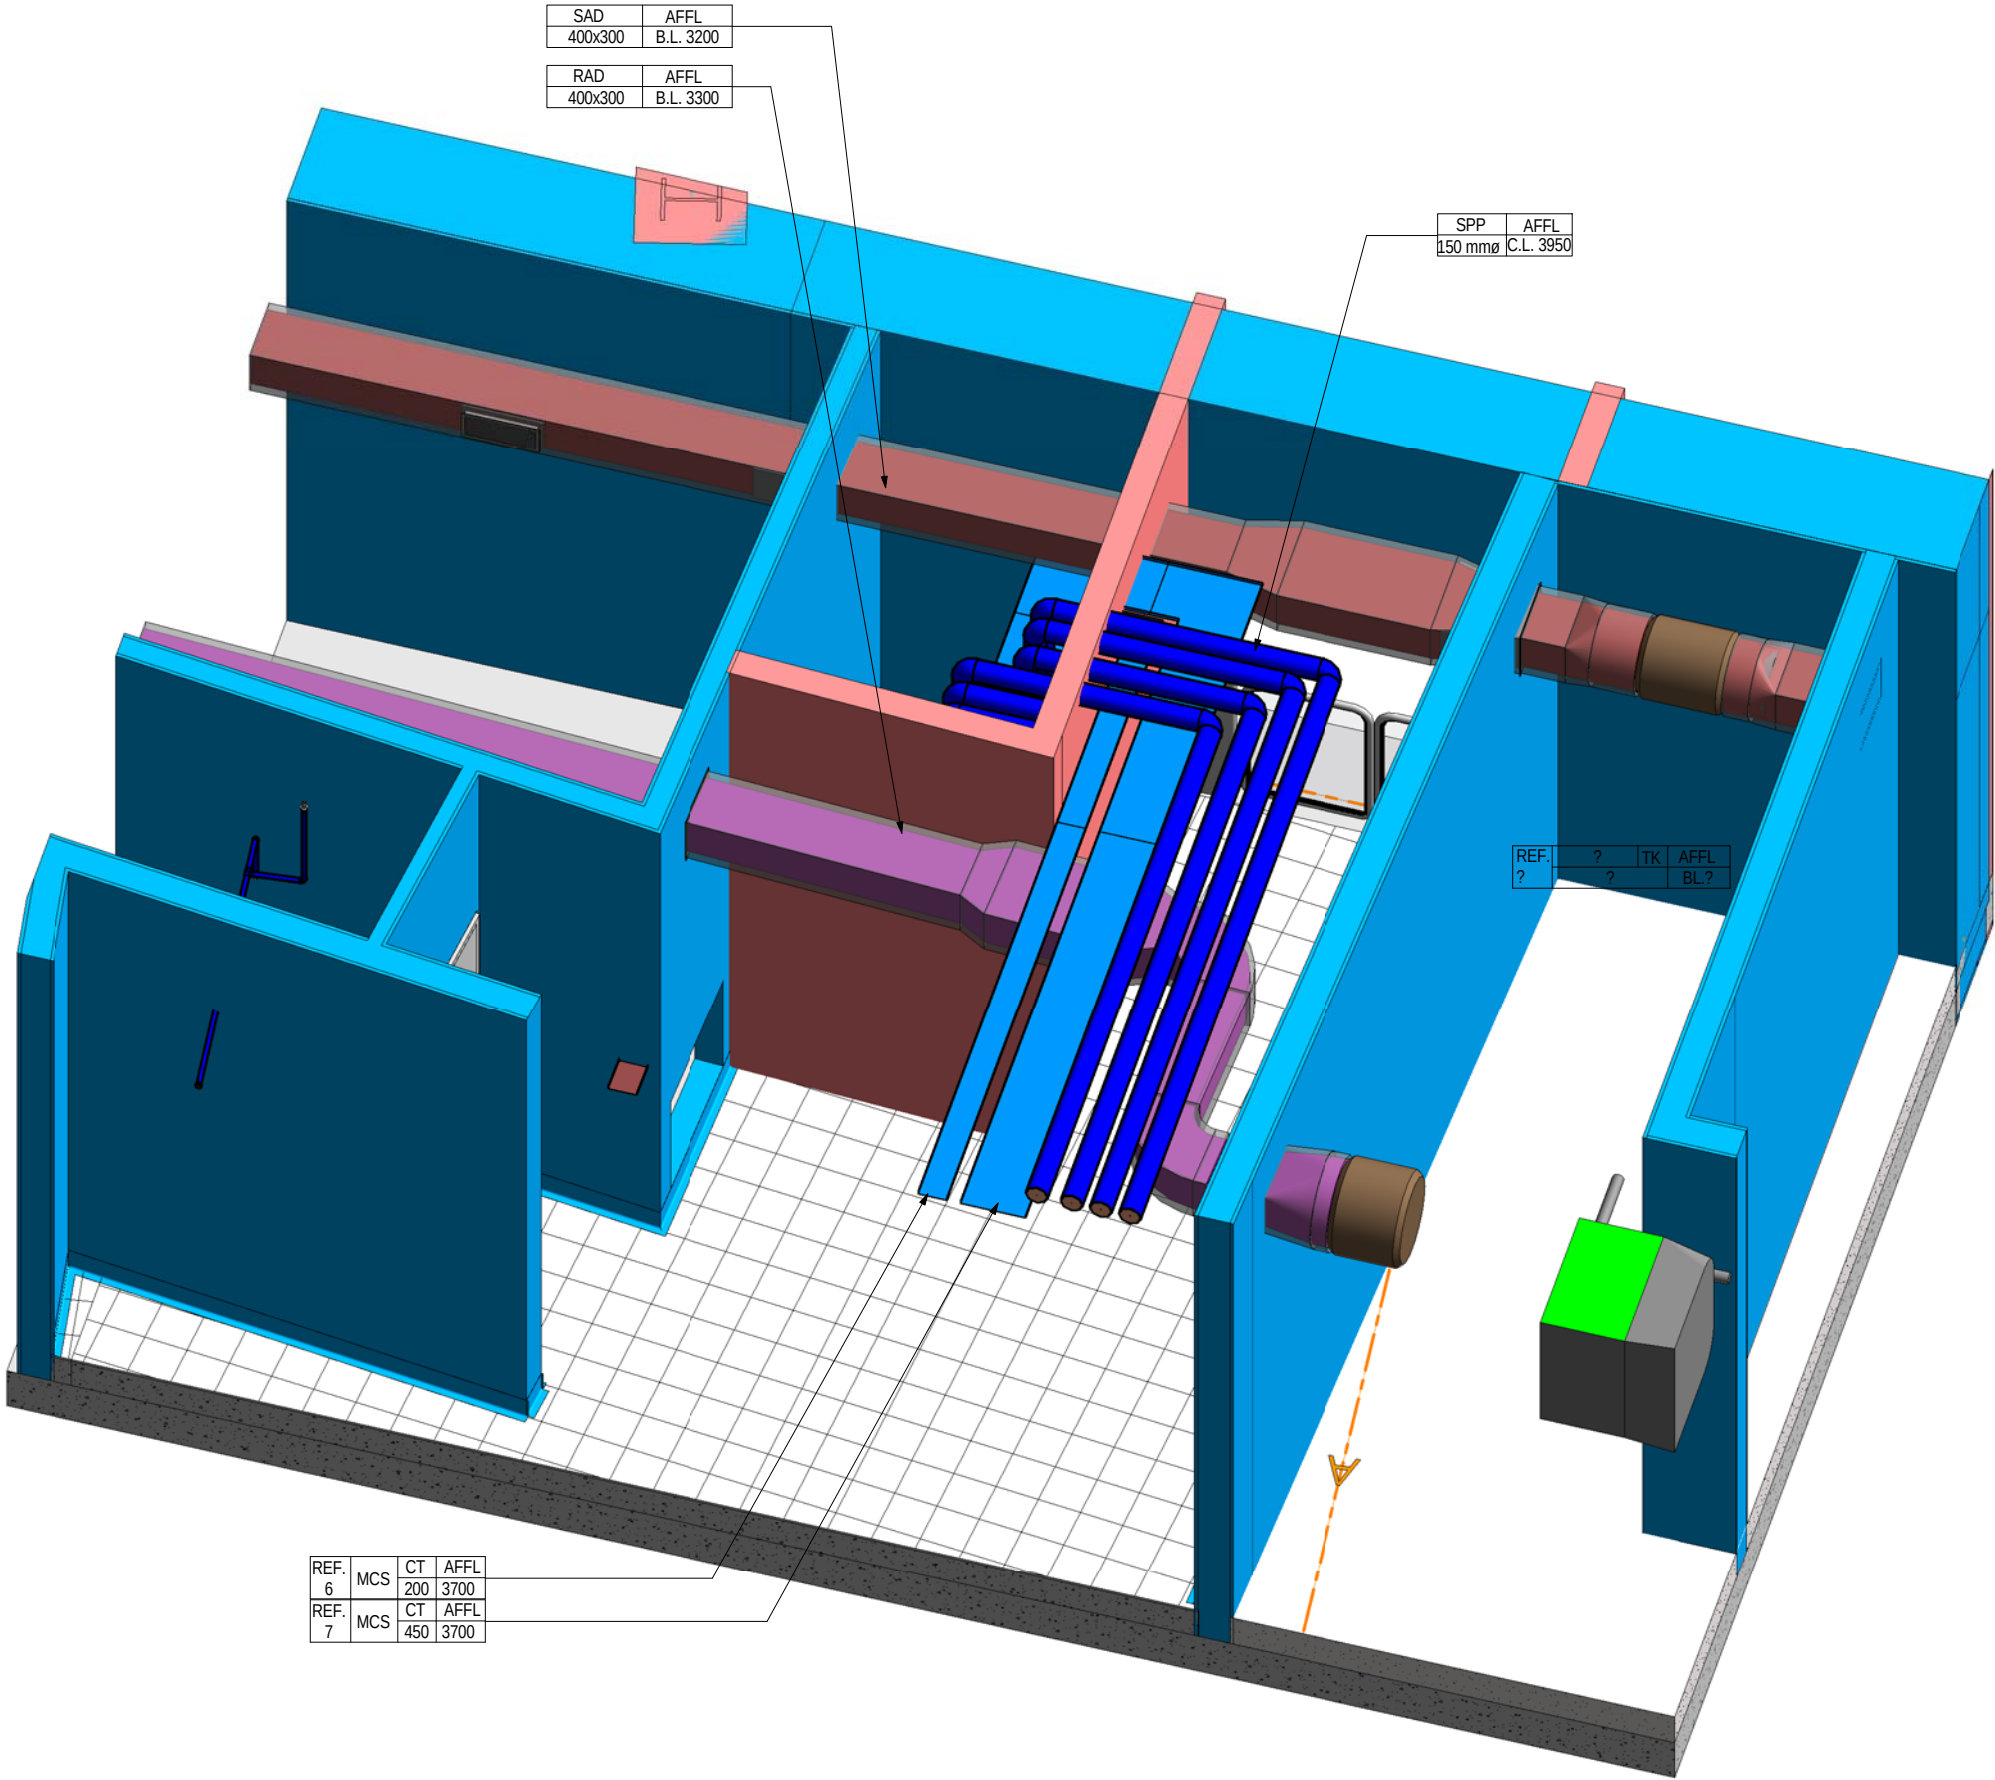

FOR REFERENCE ONLY

KEY PLAN					DRAWN Author		ORIGINATOR		TITLE CONTRACT ADM STATION - ECS PLANT ROOM RELOCATION INITIAL PHASE CUTAWAY SECTIONS	
					DESIGNED Designer					
					CHECKED Checker		OPERATION DIVISION			
					APPROVED Approver					
					DATE 12/21/11		BIM REF.			
					DO NOT SCALE DRAWINGS. ALL DIMENSIONS SHALL BE VERIFIED ON SITE. © MTR CORPORATION LIMITED 2008. COPYRIGHT IN RESPECT OF THIS DRAWING / DOCUMENT IS OWNED BY THE MTR CORPORATION LIMITED OR HONG KONG. NO REPRODUCTION OF THE DRAWING / DOCUMENT OR ANY PART BY WHATEVER MEANS IS PERMITTED WITHOUT THE PRIOR WRITTEN CONSENT OF THE MTR CORPORATION LIMITED.					
REV	DESCRIPTION			BY	DATE	APP	SCALE		FIGURE NO.	REV.
							M09/900			A



DRAWN	Author
DESIGNED	Designer
CHECKED	Checker
APPROVED	Approver
DATE	12/21/11

DO NOT SCALE DRAWINGS. ALL DIMENSIONS SHALL BE VERIFIED ON SITE.

© MTR CORPORATION LIMITED 2008. COPYRIGHT IN RESPECT OF THIS DRAWING / DOCUMENT IS OWNED BY THE MTR CORPORATION LIMITED OF HONG KONG. NO REPRODUCTION OF THE DRAWING / DOCUMENT OR ANY PART BY WHATEVER MEANS IS PERMITTED WITHOUT THE PRIOR WRITTEN CONSENT OF THE MTR CORPORATION LIMITED.


DRAWN	Author
DESIGNED	Designer
CHECKED	Checker
APPROVED	Approver
DATE	12/21/11

DO NOT SCALE DRAWINGS. ALL DIMENSIONS SHALL BE VERIFIED ON SITE.

© MTR CORPORATION LIMITED 2008. COPYRIGHT IN RESPECT OF THIS DRAWING / DOCUMENT IS OWNED BY THE MTR CORPORATION LIMITED OF HONG KONG. NO REPRODUCTION OF THE DRAWING / DOCUMENT OR ANY PART BY WHATEVER MEANS IS PERMITTED WITHOUT THE PRIOR WRITTEN CONSENT OF THE MTR CORPORATION LIMITED.


	ORIGINATOR	
	OPERATION DIVISION	
	BIM REF.	

TITLE CONTRACT ADM STATION - ECS PLANT ROOM RELOCATION INTERMEDIATE PHASE CUTAWAY SECTIONS		
SCALE	FIGURE NO.	REV.
		A

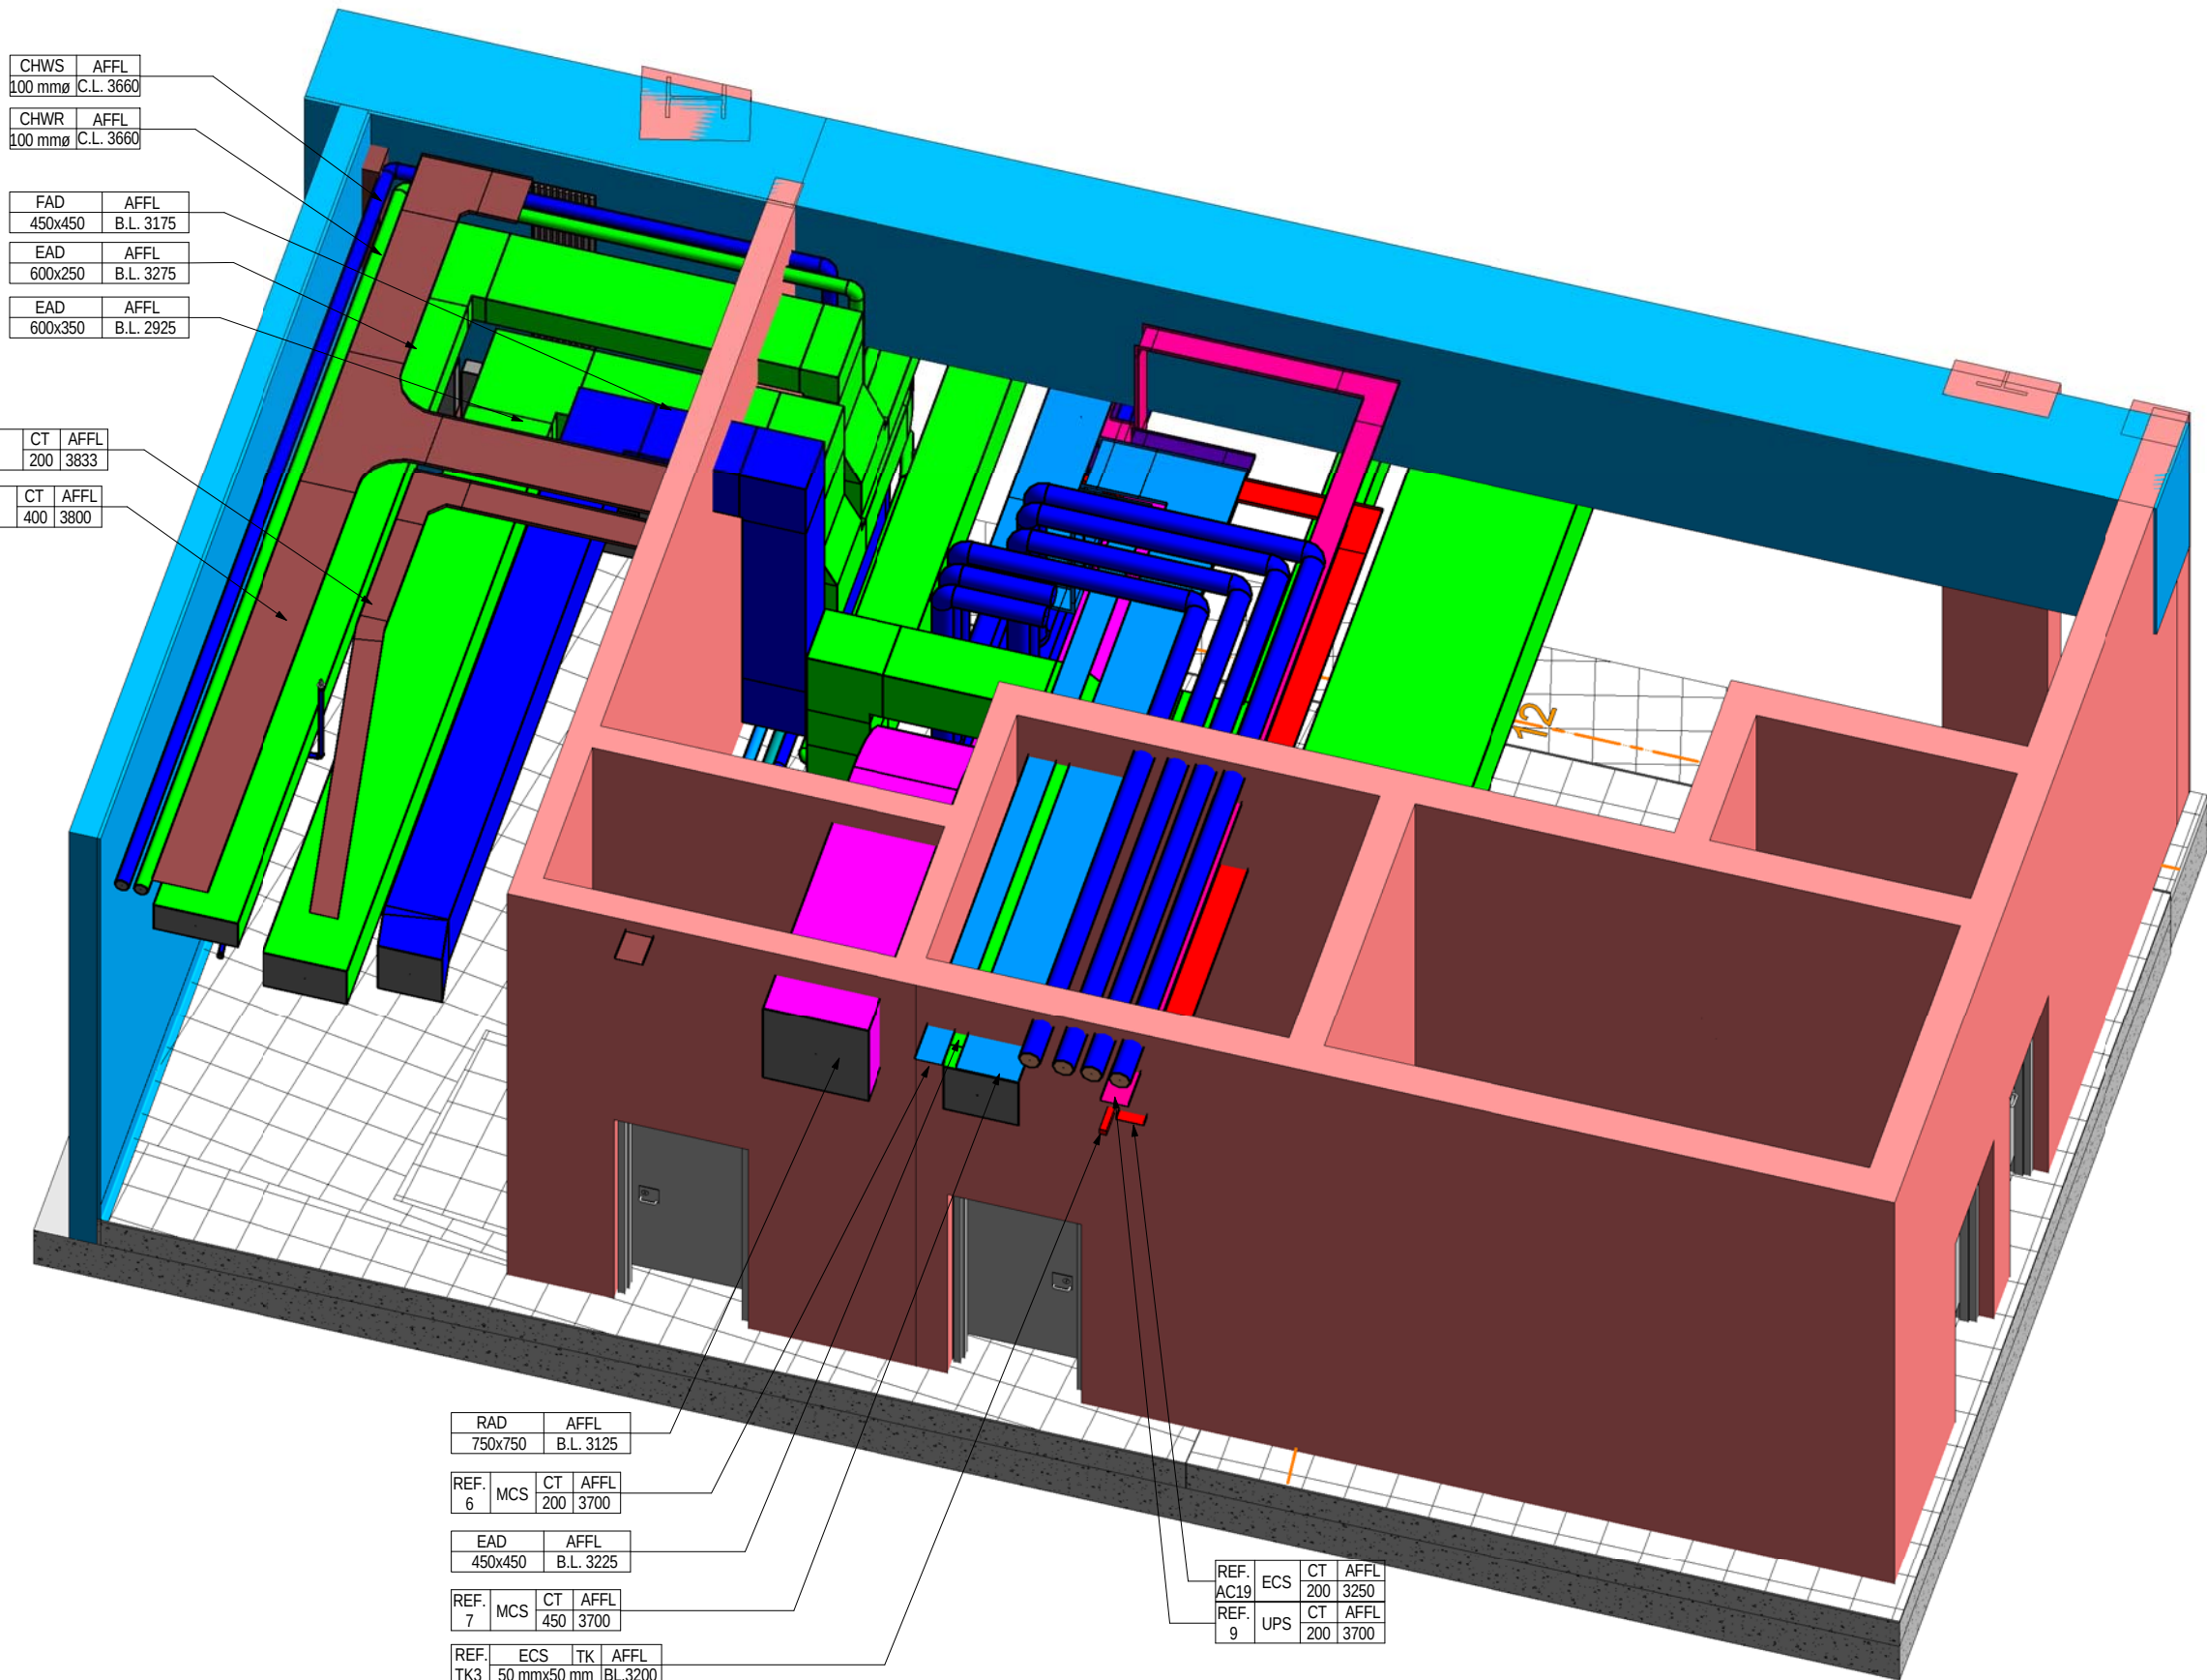


FOR REFERENCE ONLY


KEY PLAN							DRAWN	Author	TITLE			CONTRACT ADM STATION - ECS PLANT ROOM RELOCATION FINAL PHASE CUTAWAY SECTIONS				
							DESIGNED	Designer								
							CHECKED	Checker	ORIGINATOR							
							APPROVED	Approver								
							DATE	12/21/11	OPERATION DIVISION							
							DO NOT SCALE DRAWINGS. ALL DIMENSIONS SHALL BE VERIFIED ON SITE. © MTR CORPORATION LIMITED 2008. COPYRIGHT IN RESPECT OF THIS DRAWING / DOCUMENT IS OWNED BY THE MTR CORPORATION LIMITED OR AECI. NO REPRODUCTION OF THE DRAWING / DOCUMENT OR ANY PART BY WHATEVER MEANS IS PERMITTED WITHOUT THE PRIOR WRITTEN CONSENT OF THE MTR CORPORATION LIMITED.									
	REV	DESCRIPTION				BY	DATE	APP	BIM REF.			SCALE	FIGURE NO.	M09/902	REV.	A

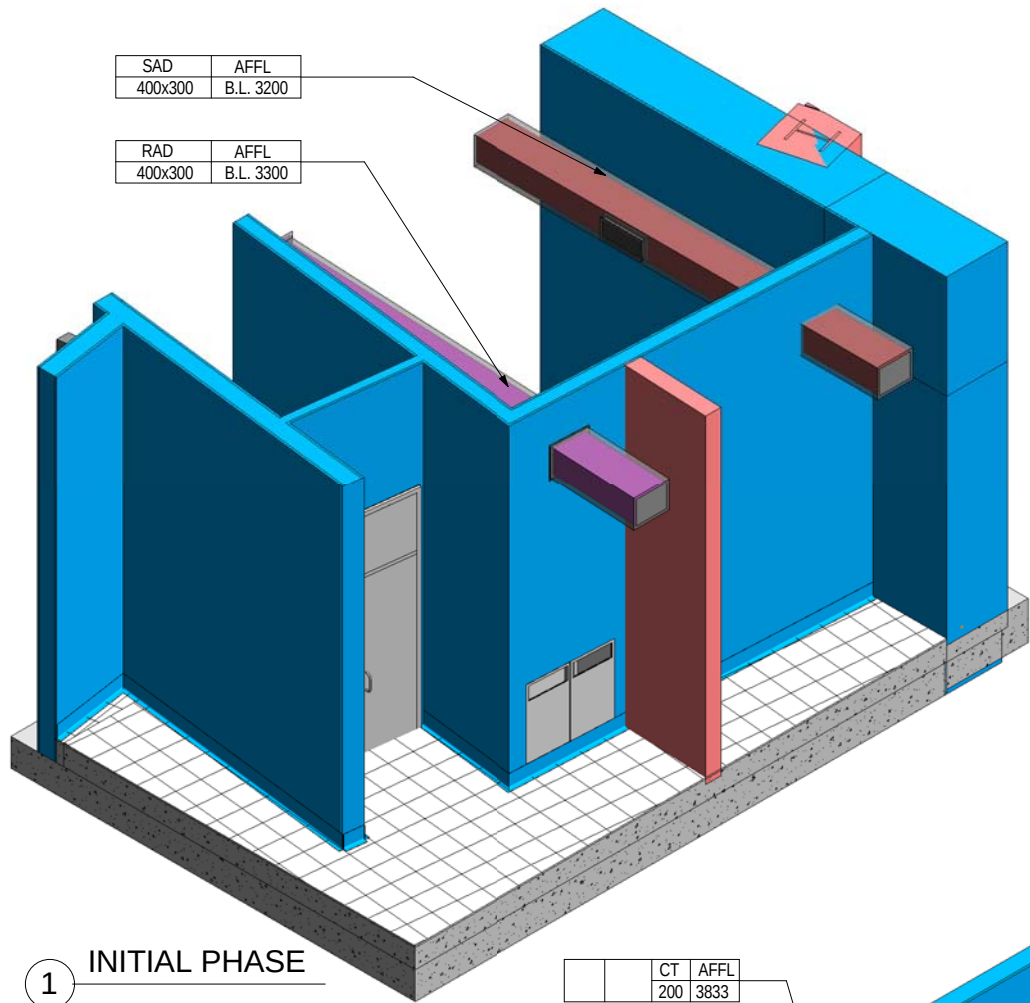

1 INITIAL PHASE

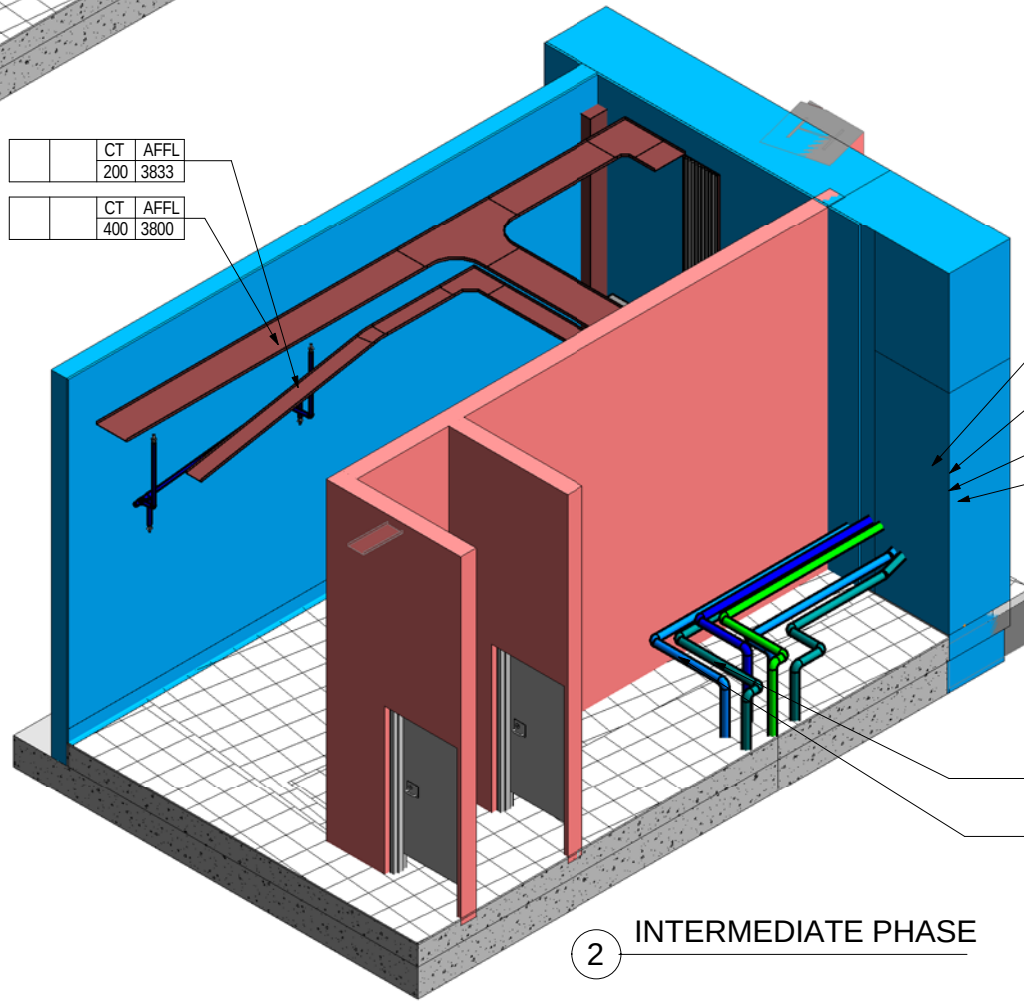


2 INTERMEDIATE PHASE

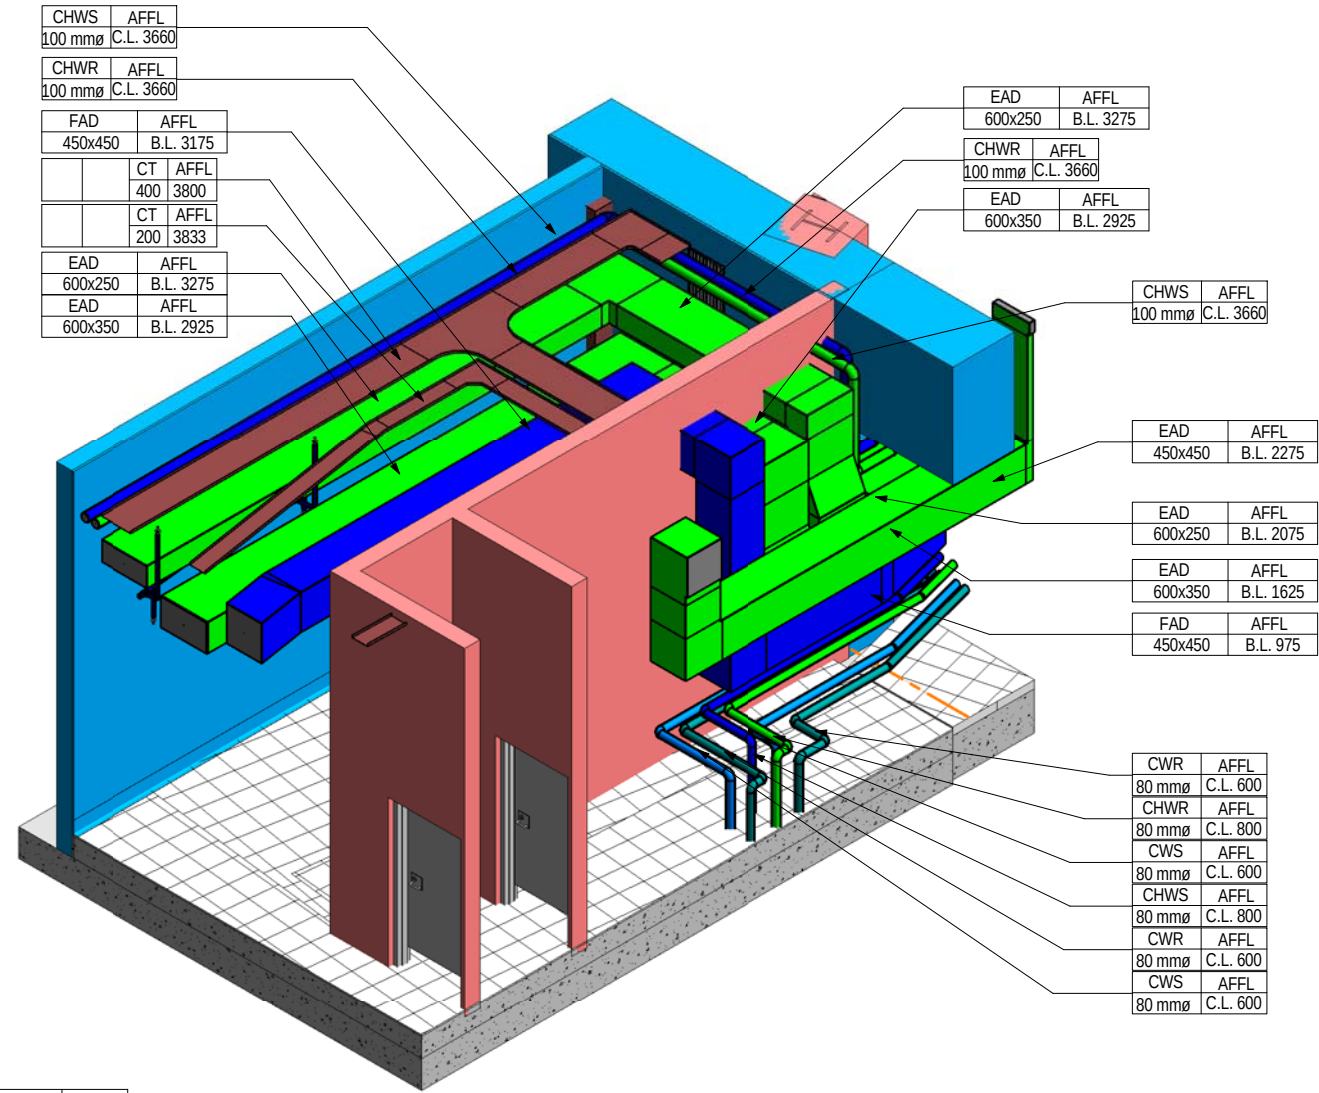


3 FINAL PHASE

FOR REFERENCE ONLY


KEY PLAN						DRAWN	Author	TITLE CONTRACT ADM STATION - ECS PLANT ROOM RELOCATION CUTAWAY SECTIONS					
						DESIGNED	Designer						
						CHECKED	Checker						
						APPROVED	Approver						
						DATE	12/21/11	ORIGINATOR	OPERATION DIVISION				
						DO NOT SCALE DRAWINGS. ALL DIMENSIONS SHALL BE VERIFIED ON SITE. © MTR CORPORATION LIMITED 2008. COPYRIGHT IN RESPECT OF THIS DRAWING / DOCUMENT IS OWNED BY THE MTR CORPORATION LIMITED OR HONG KONG. NO REPRODUCTION OF THE DRAWING / DOCUMENT OR ANY PART BY WHATEVER MEANS IS PERMITTED WITHOUT THE PRIOR WRITTEN CONSENT OF THE MTR CORPORATION LIMITED.							
	REV		DESCRIPTION	BY	DATE	APP		BIM REF.	SCALE	FIGURE NO.	M09/903	REV.	A

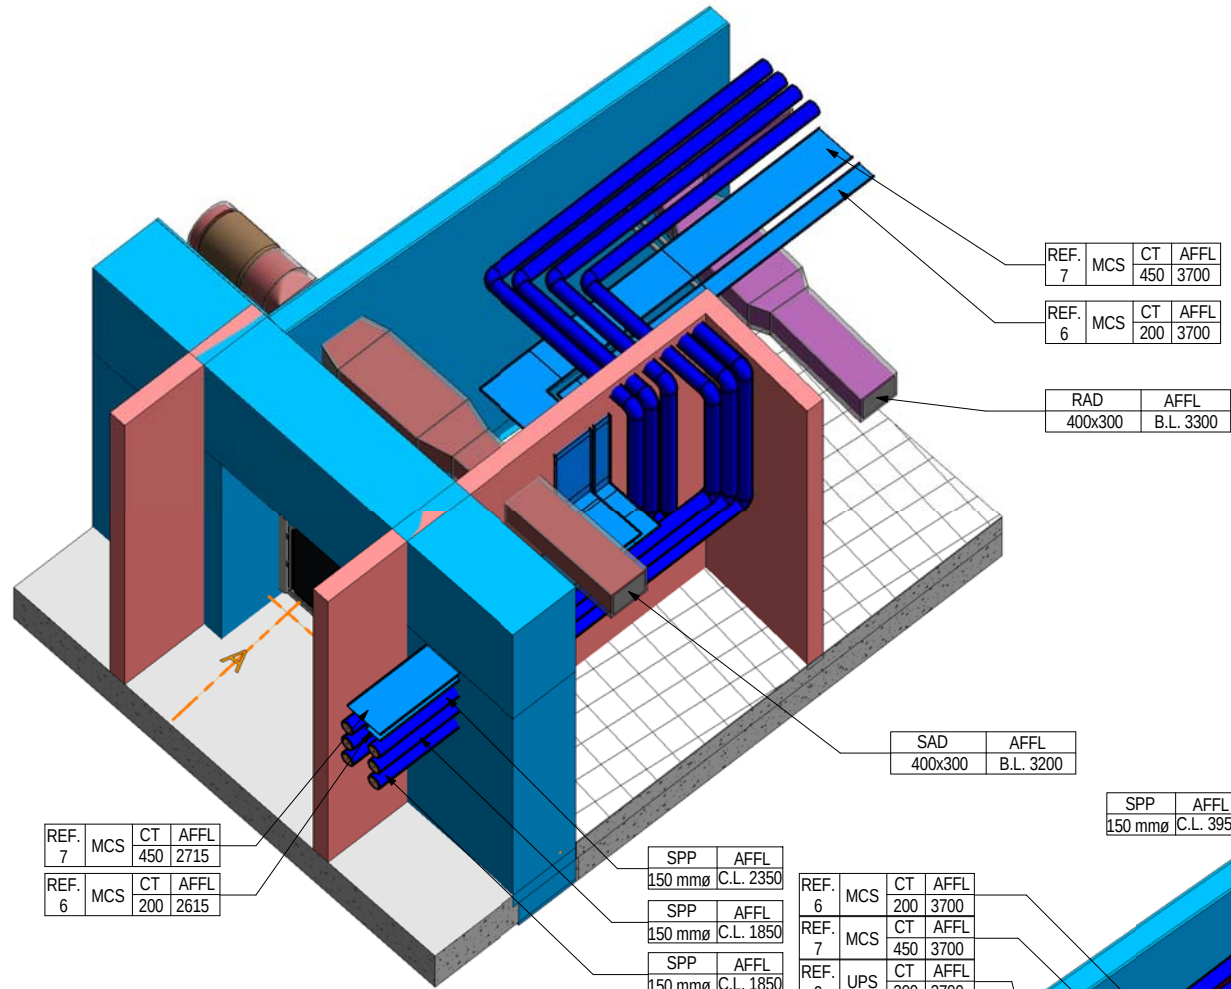

1 INITIAL PHASE

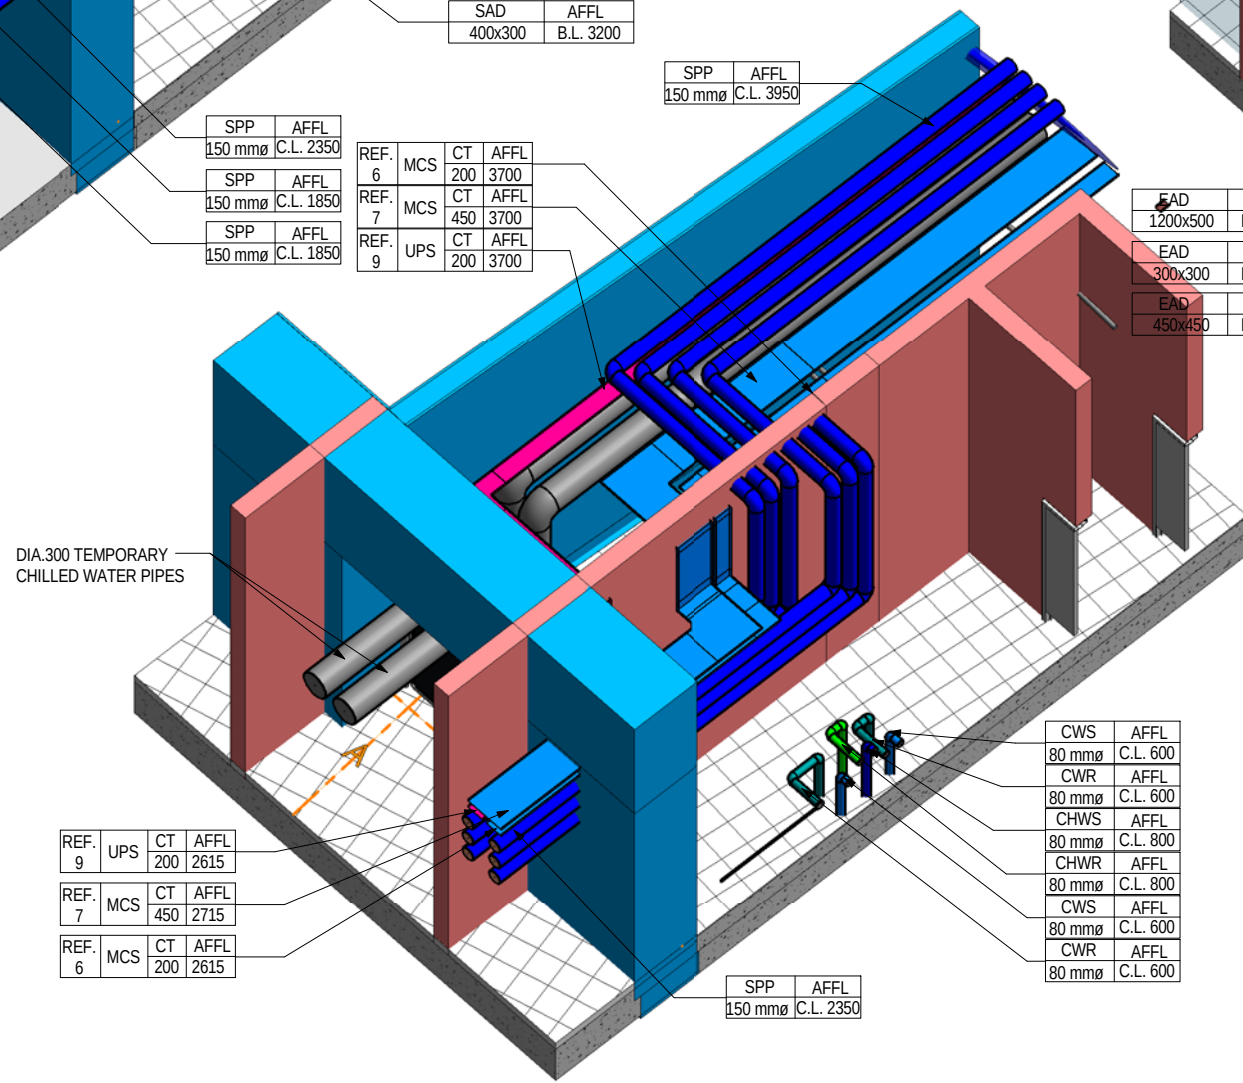


2 INTERMEDIATE PHASE

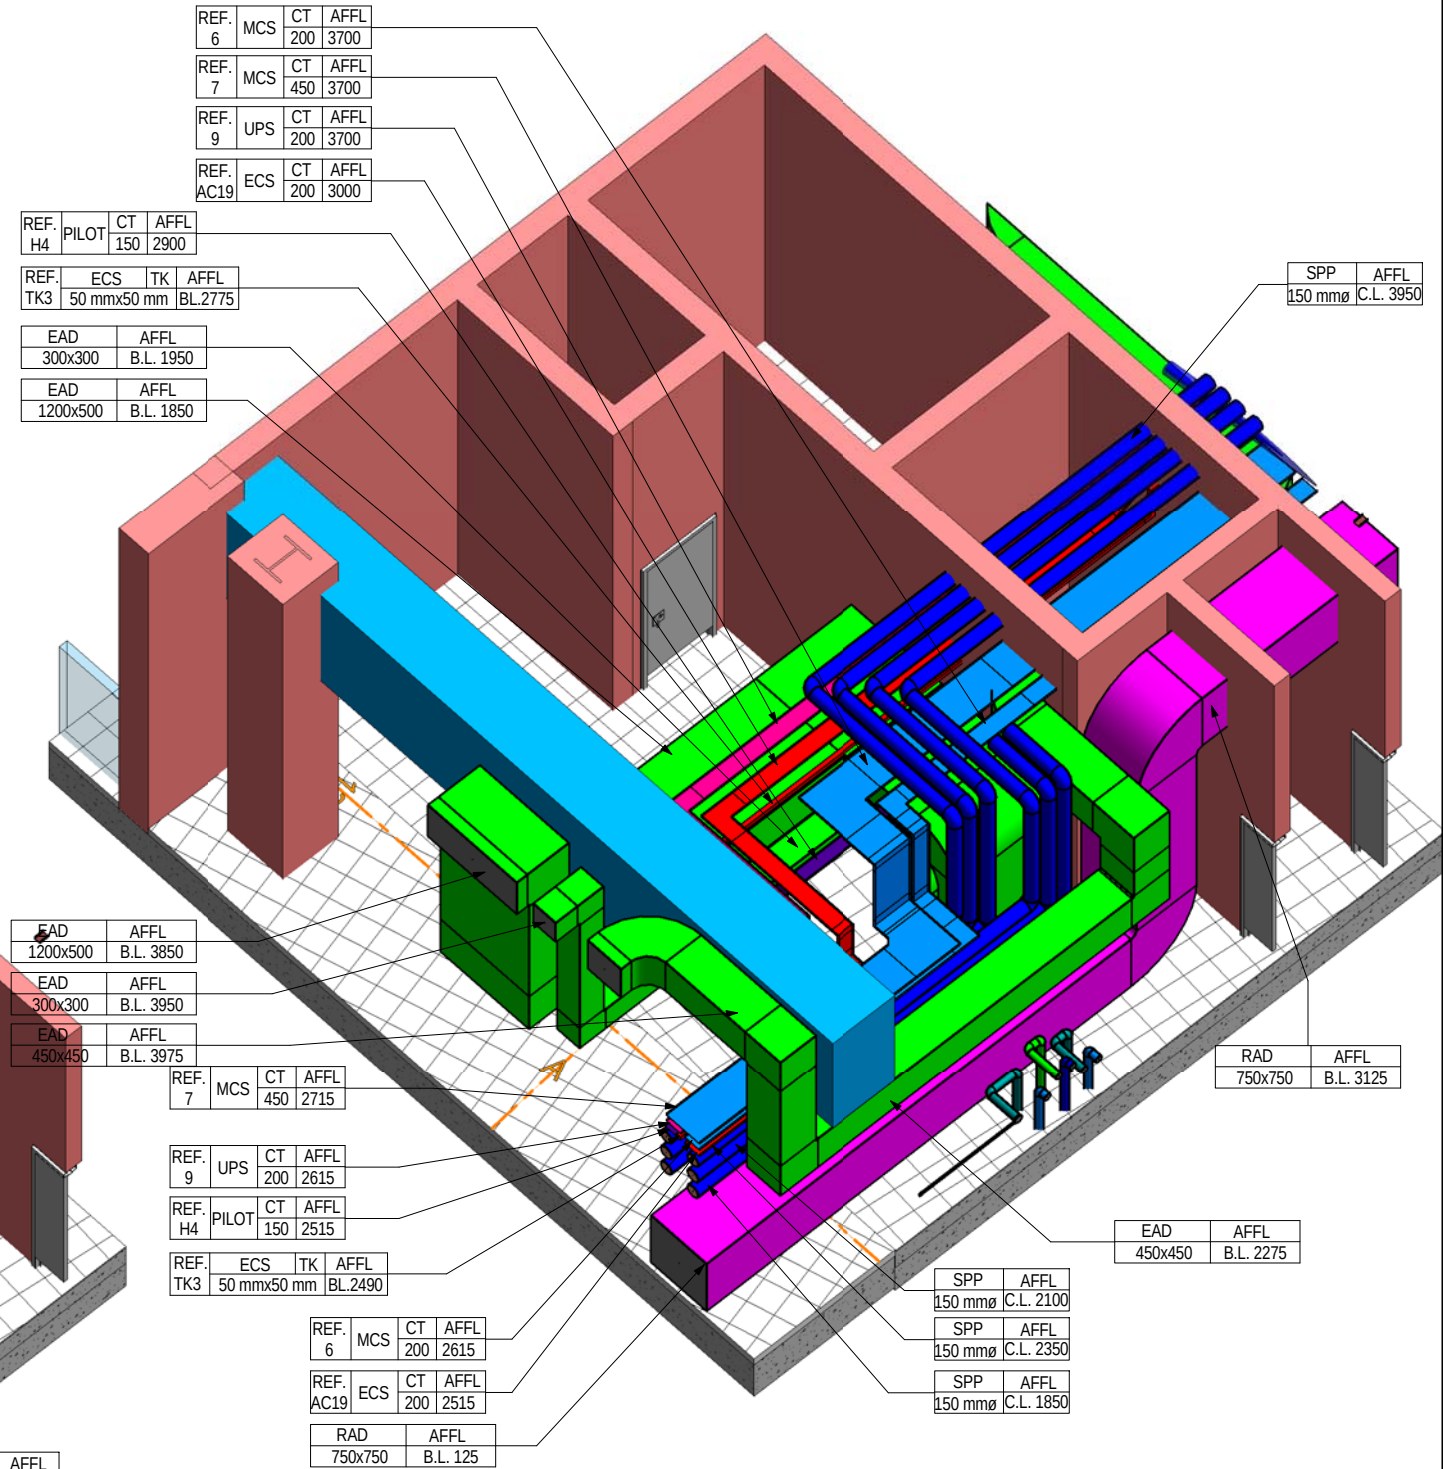

3 FINAL PHASE

FOR REFERENCE ONLY


KEY PLAN							DRAWN	Author	TITLE			CONTRACT ADM STATION - ECS PLANT ROOM RELOCATION CUTAWAY SECTIONS											
							DESIGNED	Designer															
							CHECKED	Checker	ORIGINATOR			OPERATION DIVISION											
							APPROVED	Approver															
							DATE	12/21/11	BIM REF.			SCALE			FIGURE NO.			M09/904			REV. A		
	REV	DESCRIPTION				BY	DATE	APP	DO NOT SCALE DRAWINGS. ALL DIMENSIONS SHALL BE VERIFIED ON SITE. © MTR CORPORATION LIMITED 2008. COPYRIGHT IN RESPECT OF THIS DRAWING / DOCUMENT IS OWNED BY THE MTR CORPORATION LIMITED OR HONG KONG. NO REPRODUCTION OF THE DRAWING / DOCUMENT OR ANY PART BY WHATEVER MEANS IS PERMITTED WITHOUT THE PRIOR WRITTEN CONSENT OF THE MTR CORPORATION LIMITED.														

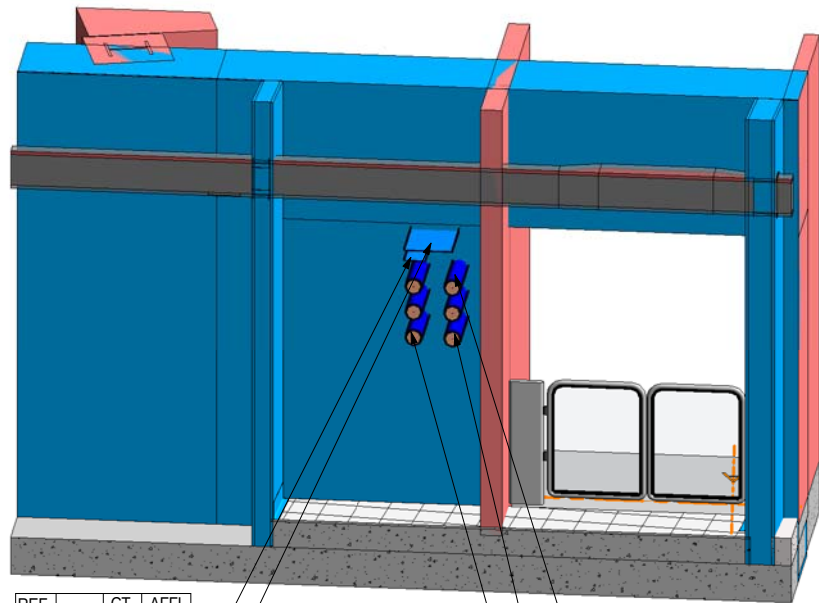

REF.	6	MCS	CT	AFFL
			200	2615
REF.	7	MCS	CT	AFFL
			450	2715


SPP	AFFL
150 mmø	C.L. 2350
SPP	AFFL
150 mmø	C.L. 1850
SPP	AFFL
150 mmø	C.L. 1850

1 INITIAL PHASE

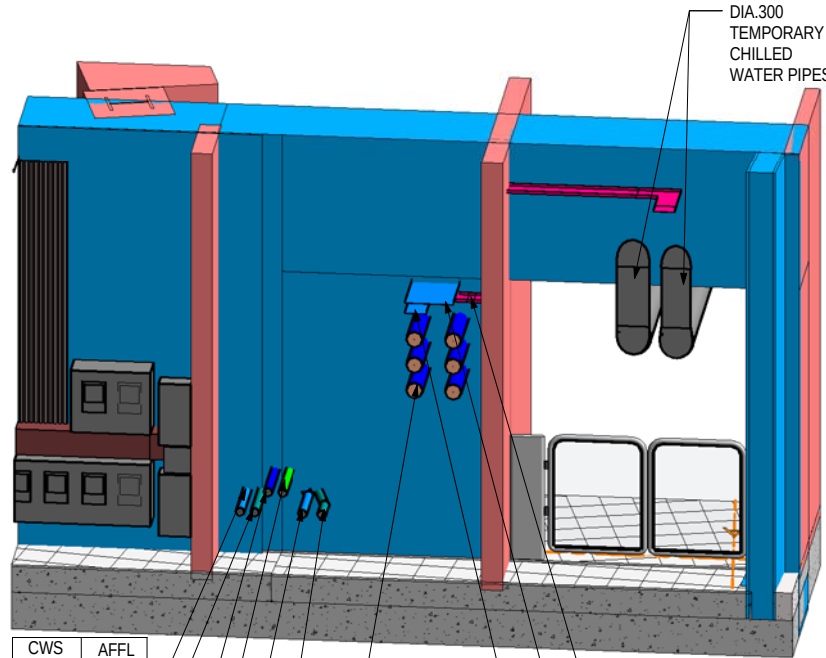

CWS	AFFL
80 mmø	C.L. 600
CWR	AFFL
80 mmø	C.L. 600
CHWS	AFFL
80 mmø	C.L. 800
CHWR	AFFL
80 mmø	C.L. 800
CWS	AFFL
80 mmø	C.L. 600
CWR	AFFL
80 mmø	C.L. 600
SPP	AFFL
150 mmø	C.L. 1850

2 INTERMEDIATE PHASE

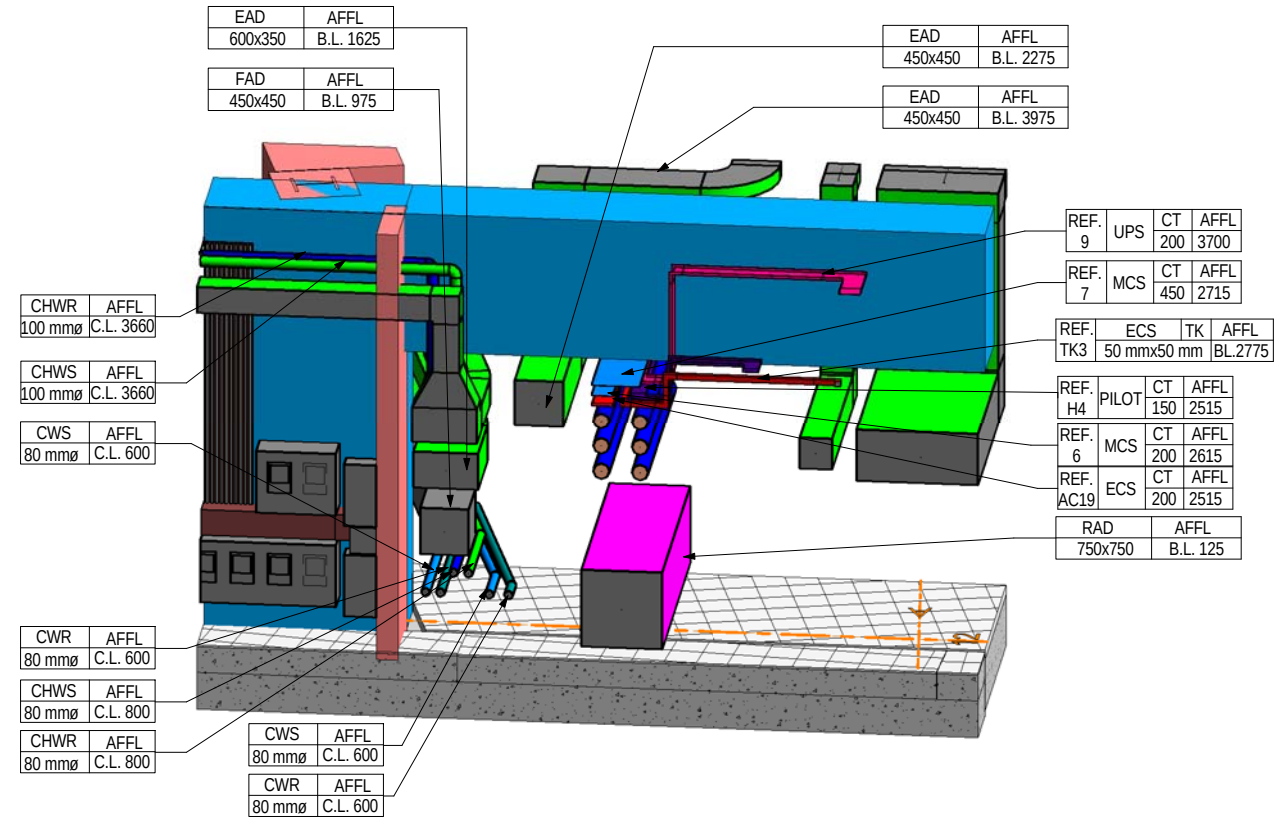

CHWR	AFFL
100 mmø	C.L. 3660

CHWS	AFFL
100 mmø	C.L. 3660

CWS	AFFL
80 mmø	C.L. 600

CWR	AFFL
80 mmø	C.L. 600

CHWS	AFFL
80 mmø	C.L. 800

CHWR	AFFL
80 mmø	C.L. 800

CWS	AFFL
80 mmø	C.L. 600

CWR	AFFL
80 mmø	C.L. 600

EAD	AFFL
600x350	B.L. 1625

FAD	AFFL
450x450	B.L. 975

EAD	AFFL
450x450	B.L. 2275

EAD	AFFL
450x450	B.L. 3975

REF.	9	UPS	CT	AFFL
			200	3700

REF.	7	MCS	CT	AFFL
			450	2715

REF.	TK3	ECS	TK	AFFL
			50 mmx50 mm	BL.2775

REF.	H4	PILOT	CT	AFFL
			150	2515

REF.	6	MCS	CT	AFFL
			200	2615

REF.	AC19	ECS	CT	AFFL
			200	2515

RAD	AFFL
750x750	B.L. 125


3 FINAL PHASE

FOR REFERENCE ONLY

KEY PLAN							DRAWN	Author	TITLE		CONTRACT ADM STATION - ECS PLANT ROOM RELOCATION CUTAWAY SECTIONS	
							DESIGNED	Designer				
							CHECKED	Checker	ORIGINATOR			
							APPROVED	Approver				
							DATE	12/21/11	OPERATION DIVISION			
							DO NOT SCALE DRAWINGS. ALL DIMENSIONS SHALL BE VERIFIED ON SITE. © MTR CORPORATION LIMITED 2008. COPYRIGHT IN RESPECT OF THIS DRAWING / DOCUMENT IS OWNED BY THE MTR CORPORATION LIMITED. NO REPRODUCTION OF THE DRAWING / DOCUMENT OR ANY PART BY WHATEVER MEANS IS PERMITTED WITHOUT THE PRIOR WRITTEN CONSENT OF THE MTR CORPORATION LIMITED.					
REV	DESCRIPTION				BY	DATE	APP	BIM REF.		SCALE	FIGURE NO.	REV.
											M09/905	A




KEY PLAN						DRAWN	Author			TITLE	CONTRACT ADM STATION - ECS PLANT ROOM RELOCATION ECS PLANT ROOM RELOCATION		
						DESIGNED	Designer						
						CHECKED	Checker	ORIGINATOR		OPERATION DIVISION	SCALE	FIGURE NO.	REV.
						APPROVED	Approver						
						DATE	03/27/12						
						DO NOT SCALE DRAWINGS. ALL DIMENSIONS SHALL BE VERIFIED ON SITE. © MTR CORPORATION LIMITED 2008 COPYRIGHT IN RESPECT OF THIS DRAWING / DOCUMENT IS OWNED BY THE MTR CORPORATION LIMITED OF HONG KONG. NO REPRODUCTION OF THE DRAWING / DOCUMENT OR ANY PART BY WHATEVER MEANS IS PERMITTED WITHOUT THE PRIOR WRITTEN CONSENT OF THE MTR CORPORATION LIMITED.		BIM REF.	M09/907				
	REV	DESCRIPTION				BY	DATE	APP					

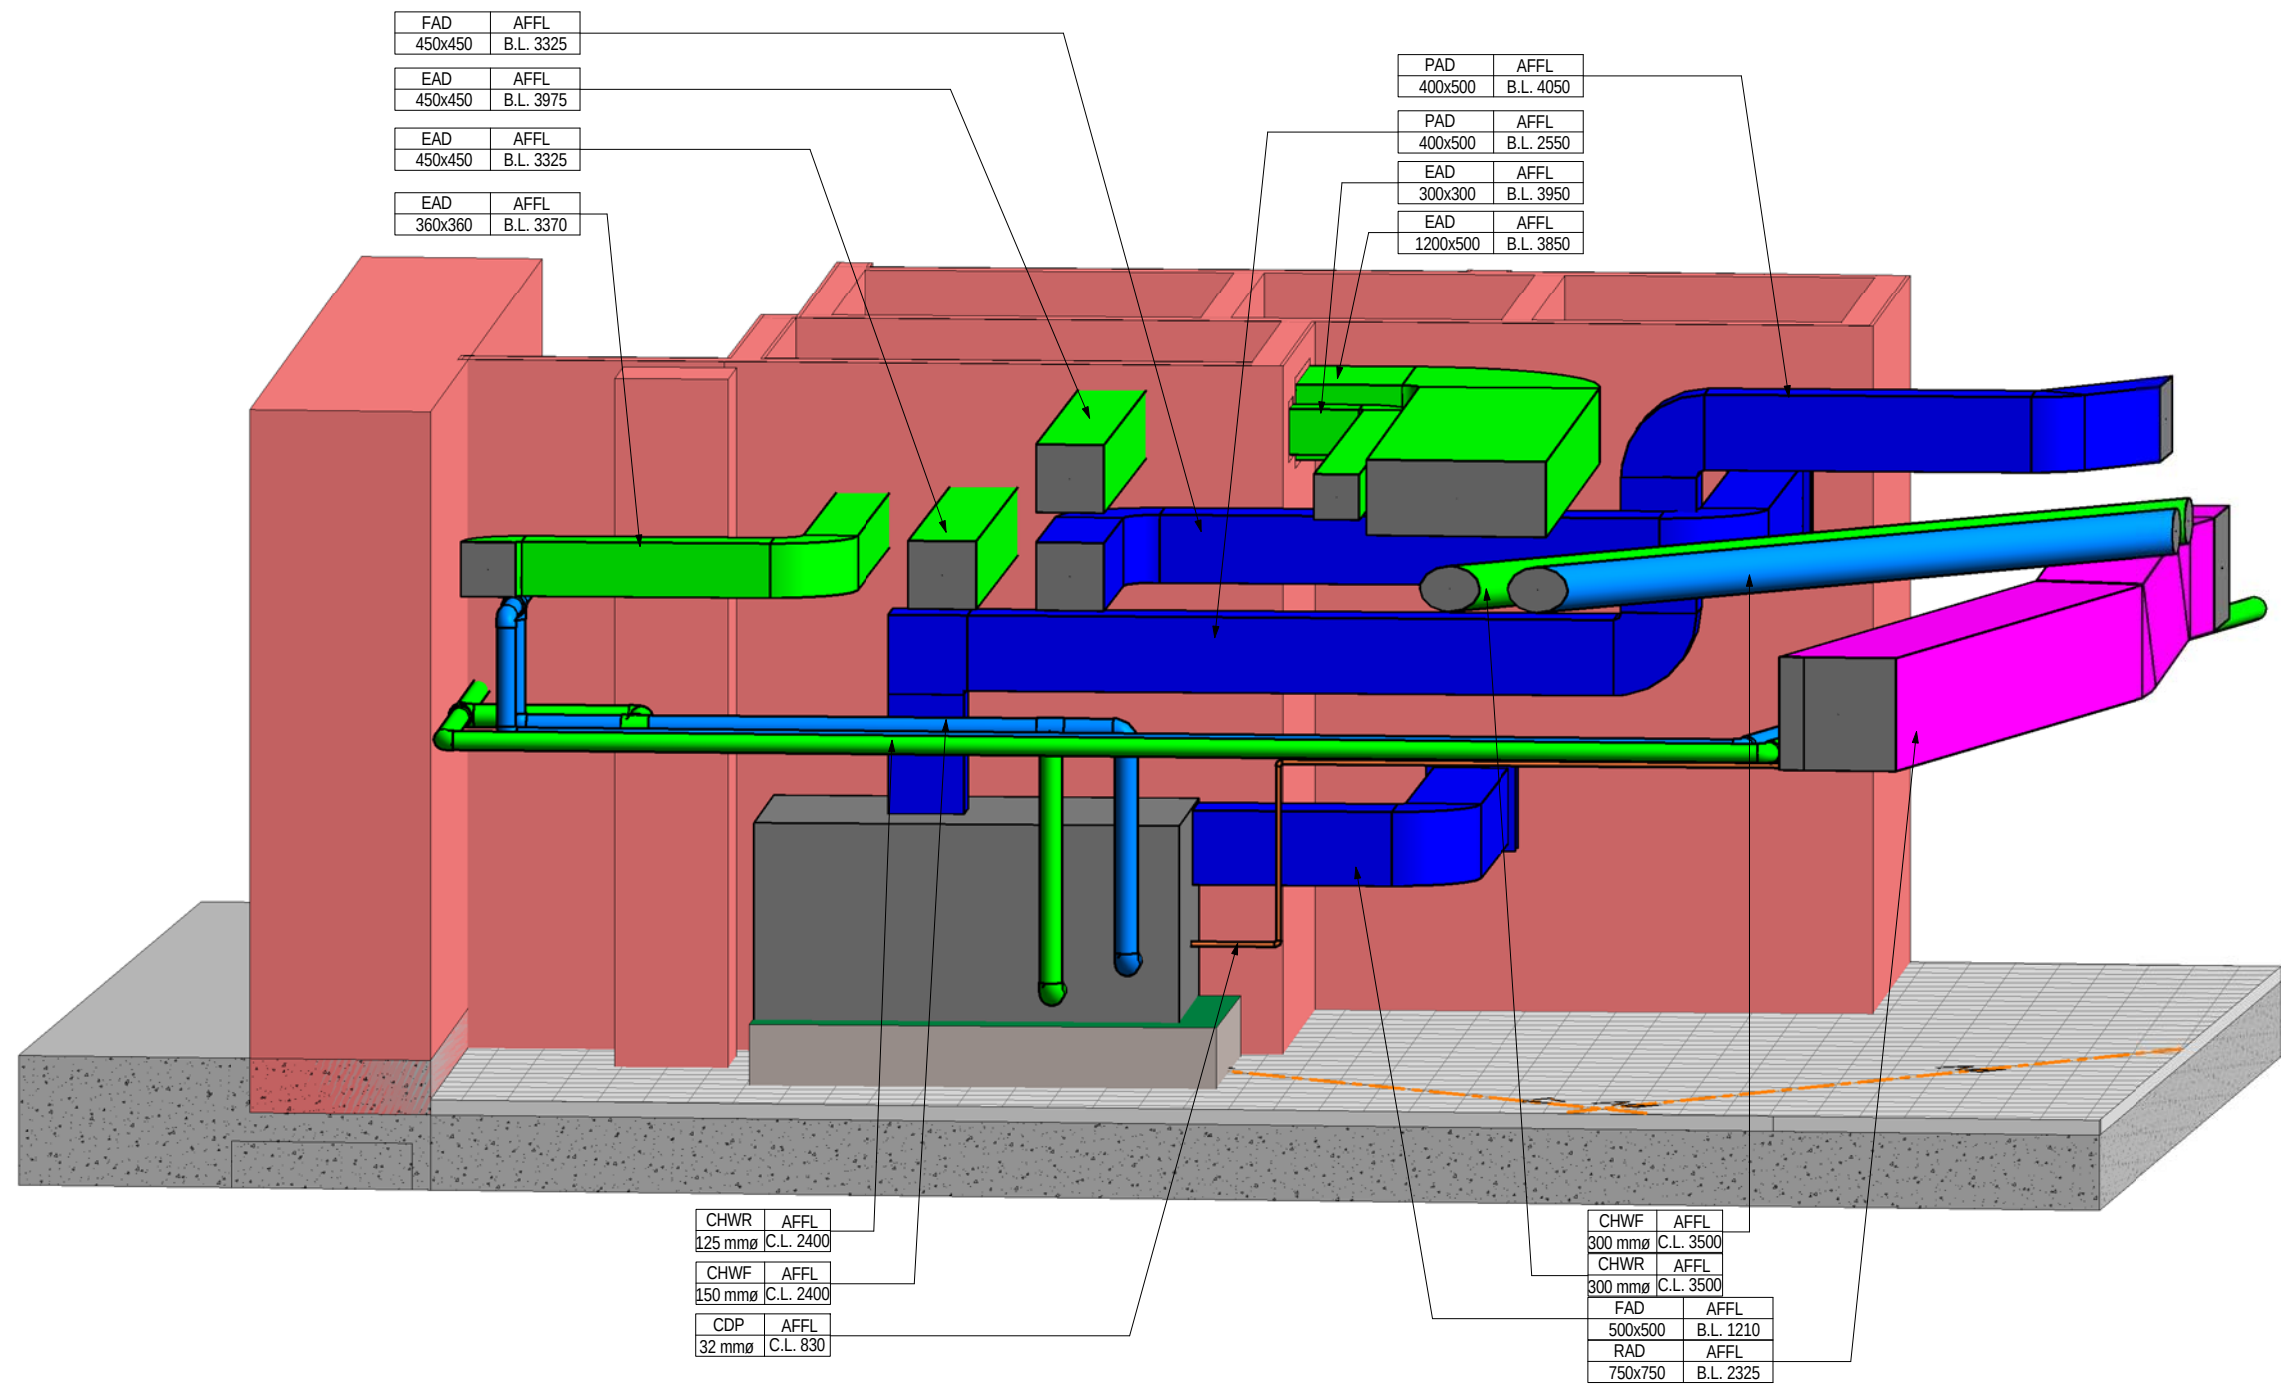


2 FINAL PHASE CONCOURSE LEVEL D-D

FOR REFERENCE ONLY


KEY PLAN							DRAWN	Author	TITLE		CONTRACT ADM STATION - ECS PLANT ROOM RELOCATION ECS PLANT ROOM RELOCATION	
							DESIGNED	Designer				
							CHECKED	Checker	ORIGINATOR			
							APPROVED	Approver				
							DATE	03/27/12	OPERATION DIVISION			
							DO NOT SCALE DRAWINGS: ALL DIMENSIONS SHALL BE VERIFIED ON SITE. © MTR CORPORATION LIMITED 2008. COPYRIGHT IN RESPECT OF THIS DRAWING / DOCUMENT IS OWNED BY THE MTR CORPORATION LIMITED OR HONG KONG. NO REPRODUCTION OF THE DRAWING / DOCUMENT OR ANY PART BY WHATEVER MEANS IS PERMITTED WITHOUT THE PRIOR WRITTEN CONSENT OF THE MTR CORPORATION LIMITED.					
REV	DESCRIPTION	BY	DATE	APP	BIM REF.		SCALE	FIGURE NO.	M09/908	REV. A		

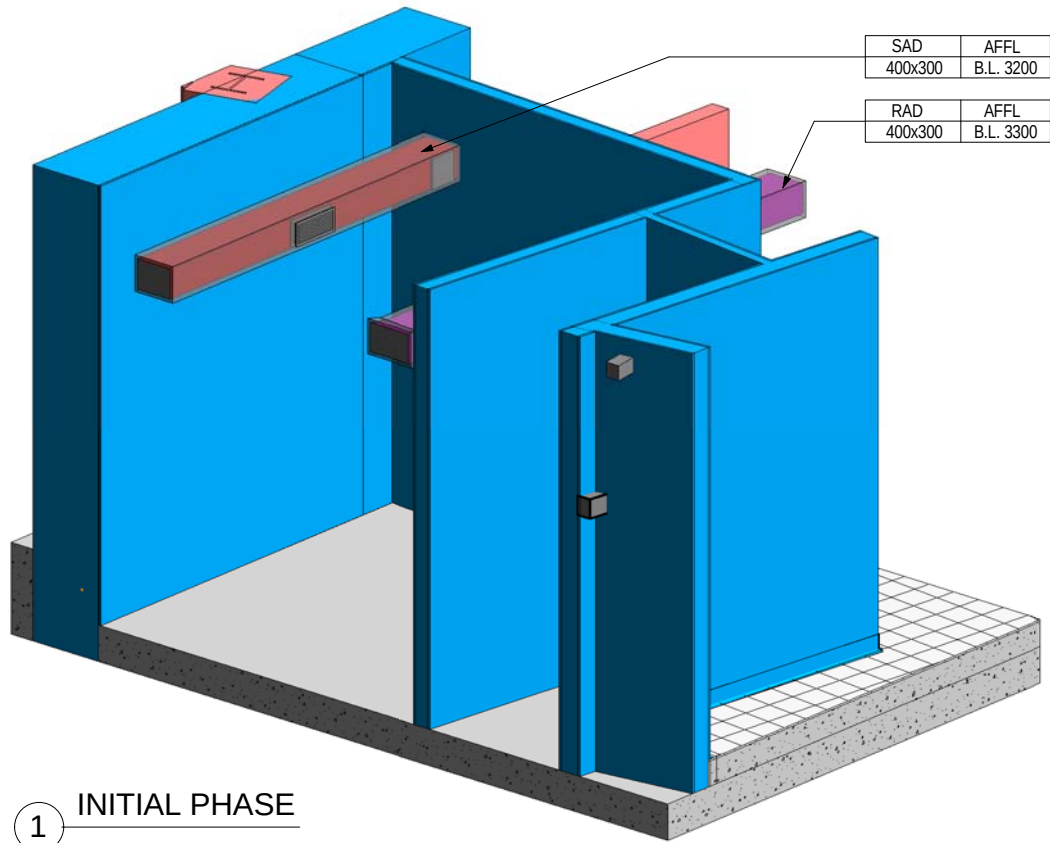

1 INITIAL PHASE

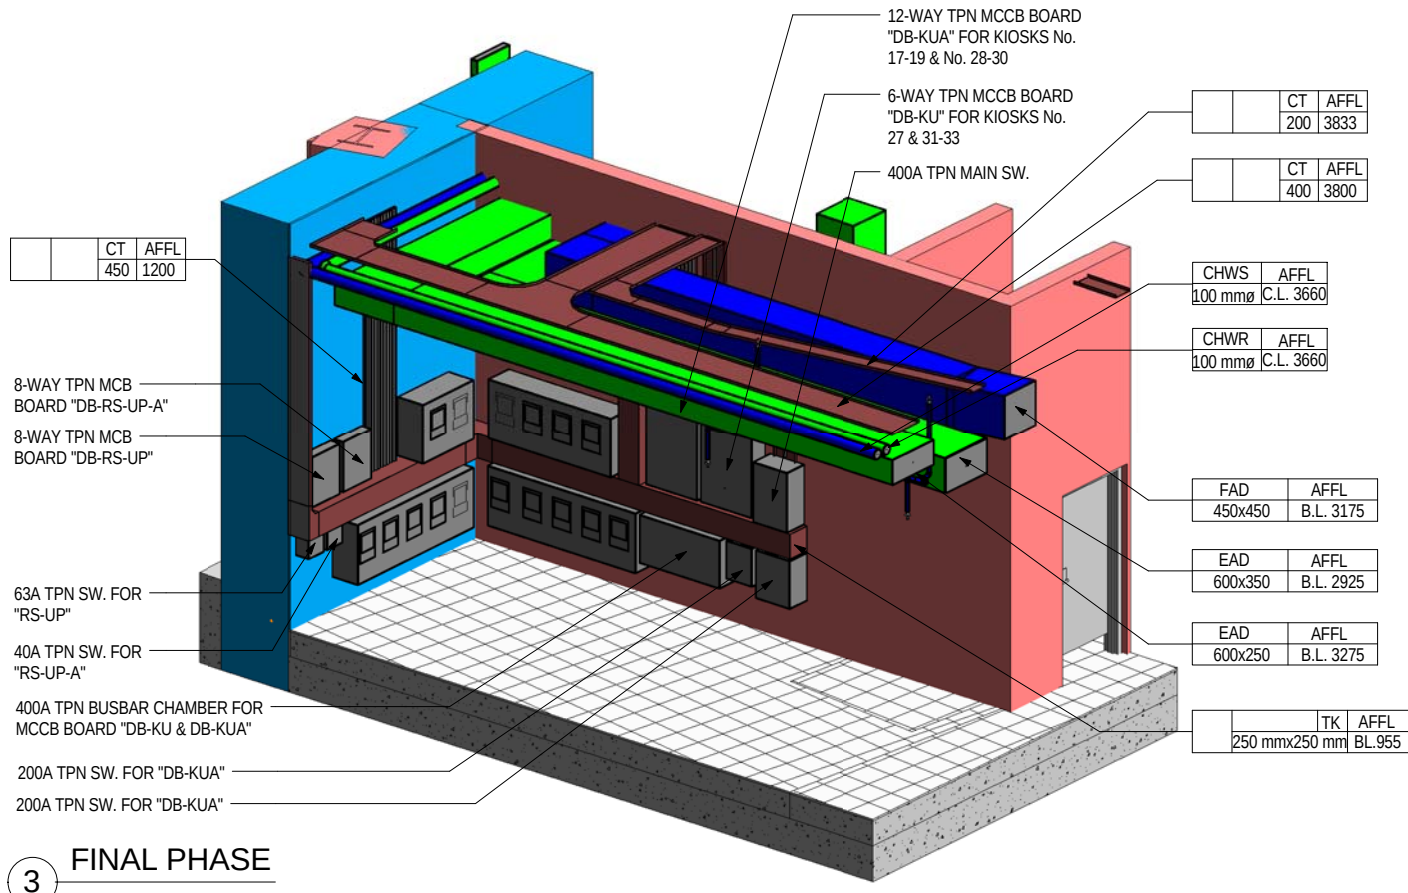

3 FINAL PHASE

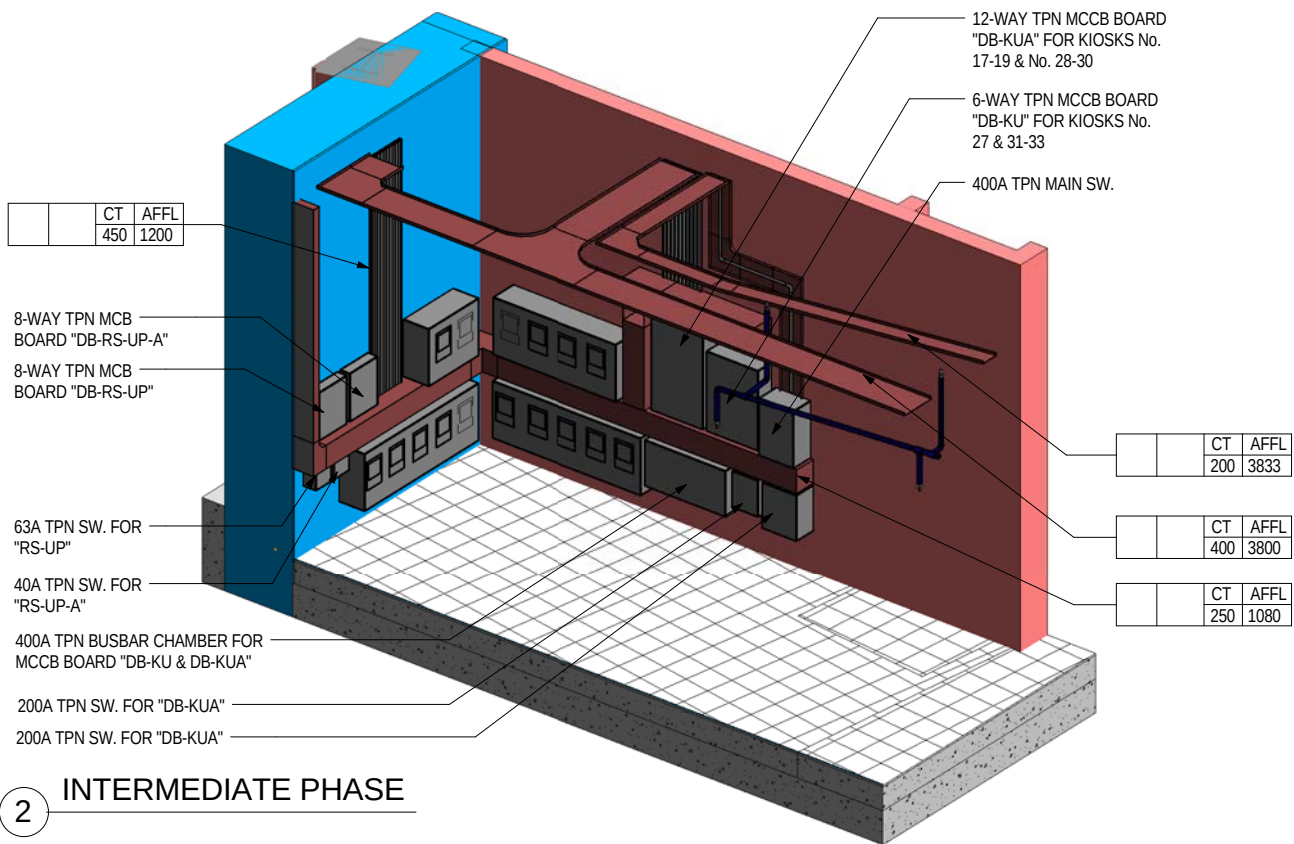

2 INTERMEDIATE PHASE


FOR REFERENCE ONLY

2012/5/17 16:14:29

PRINTED BY:

FILE NAME:

KEY PLAN					DRAWN DESIGNED CHECKED APPROVED DATE		Author Designer Checker Approver 05/17/12		TITLE <	
----------	--	--	--	--	--	--	---	--	--	--

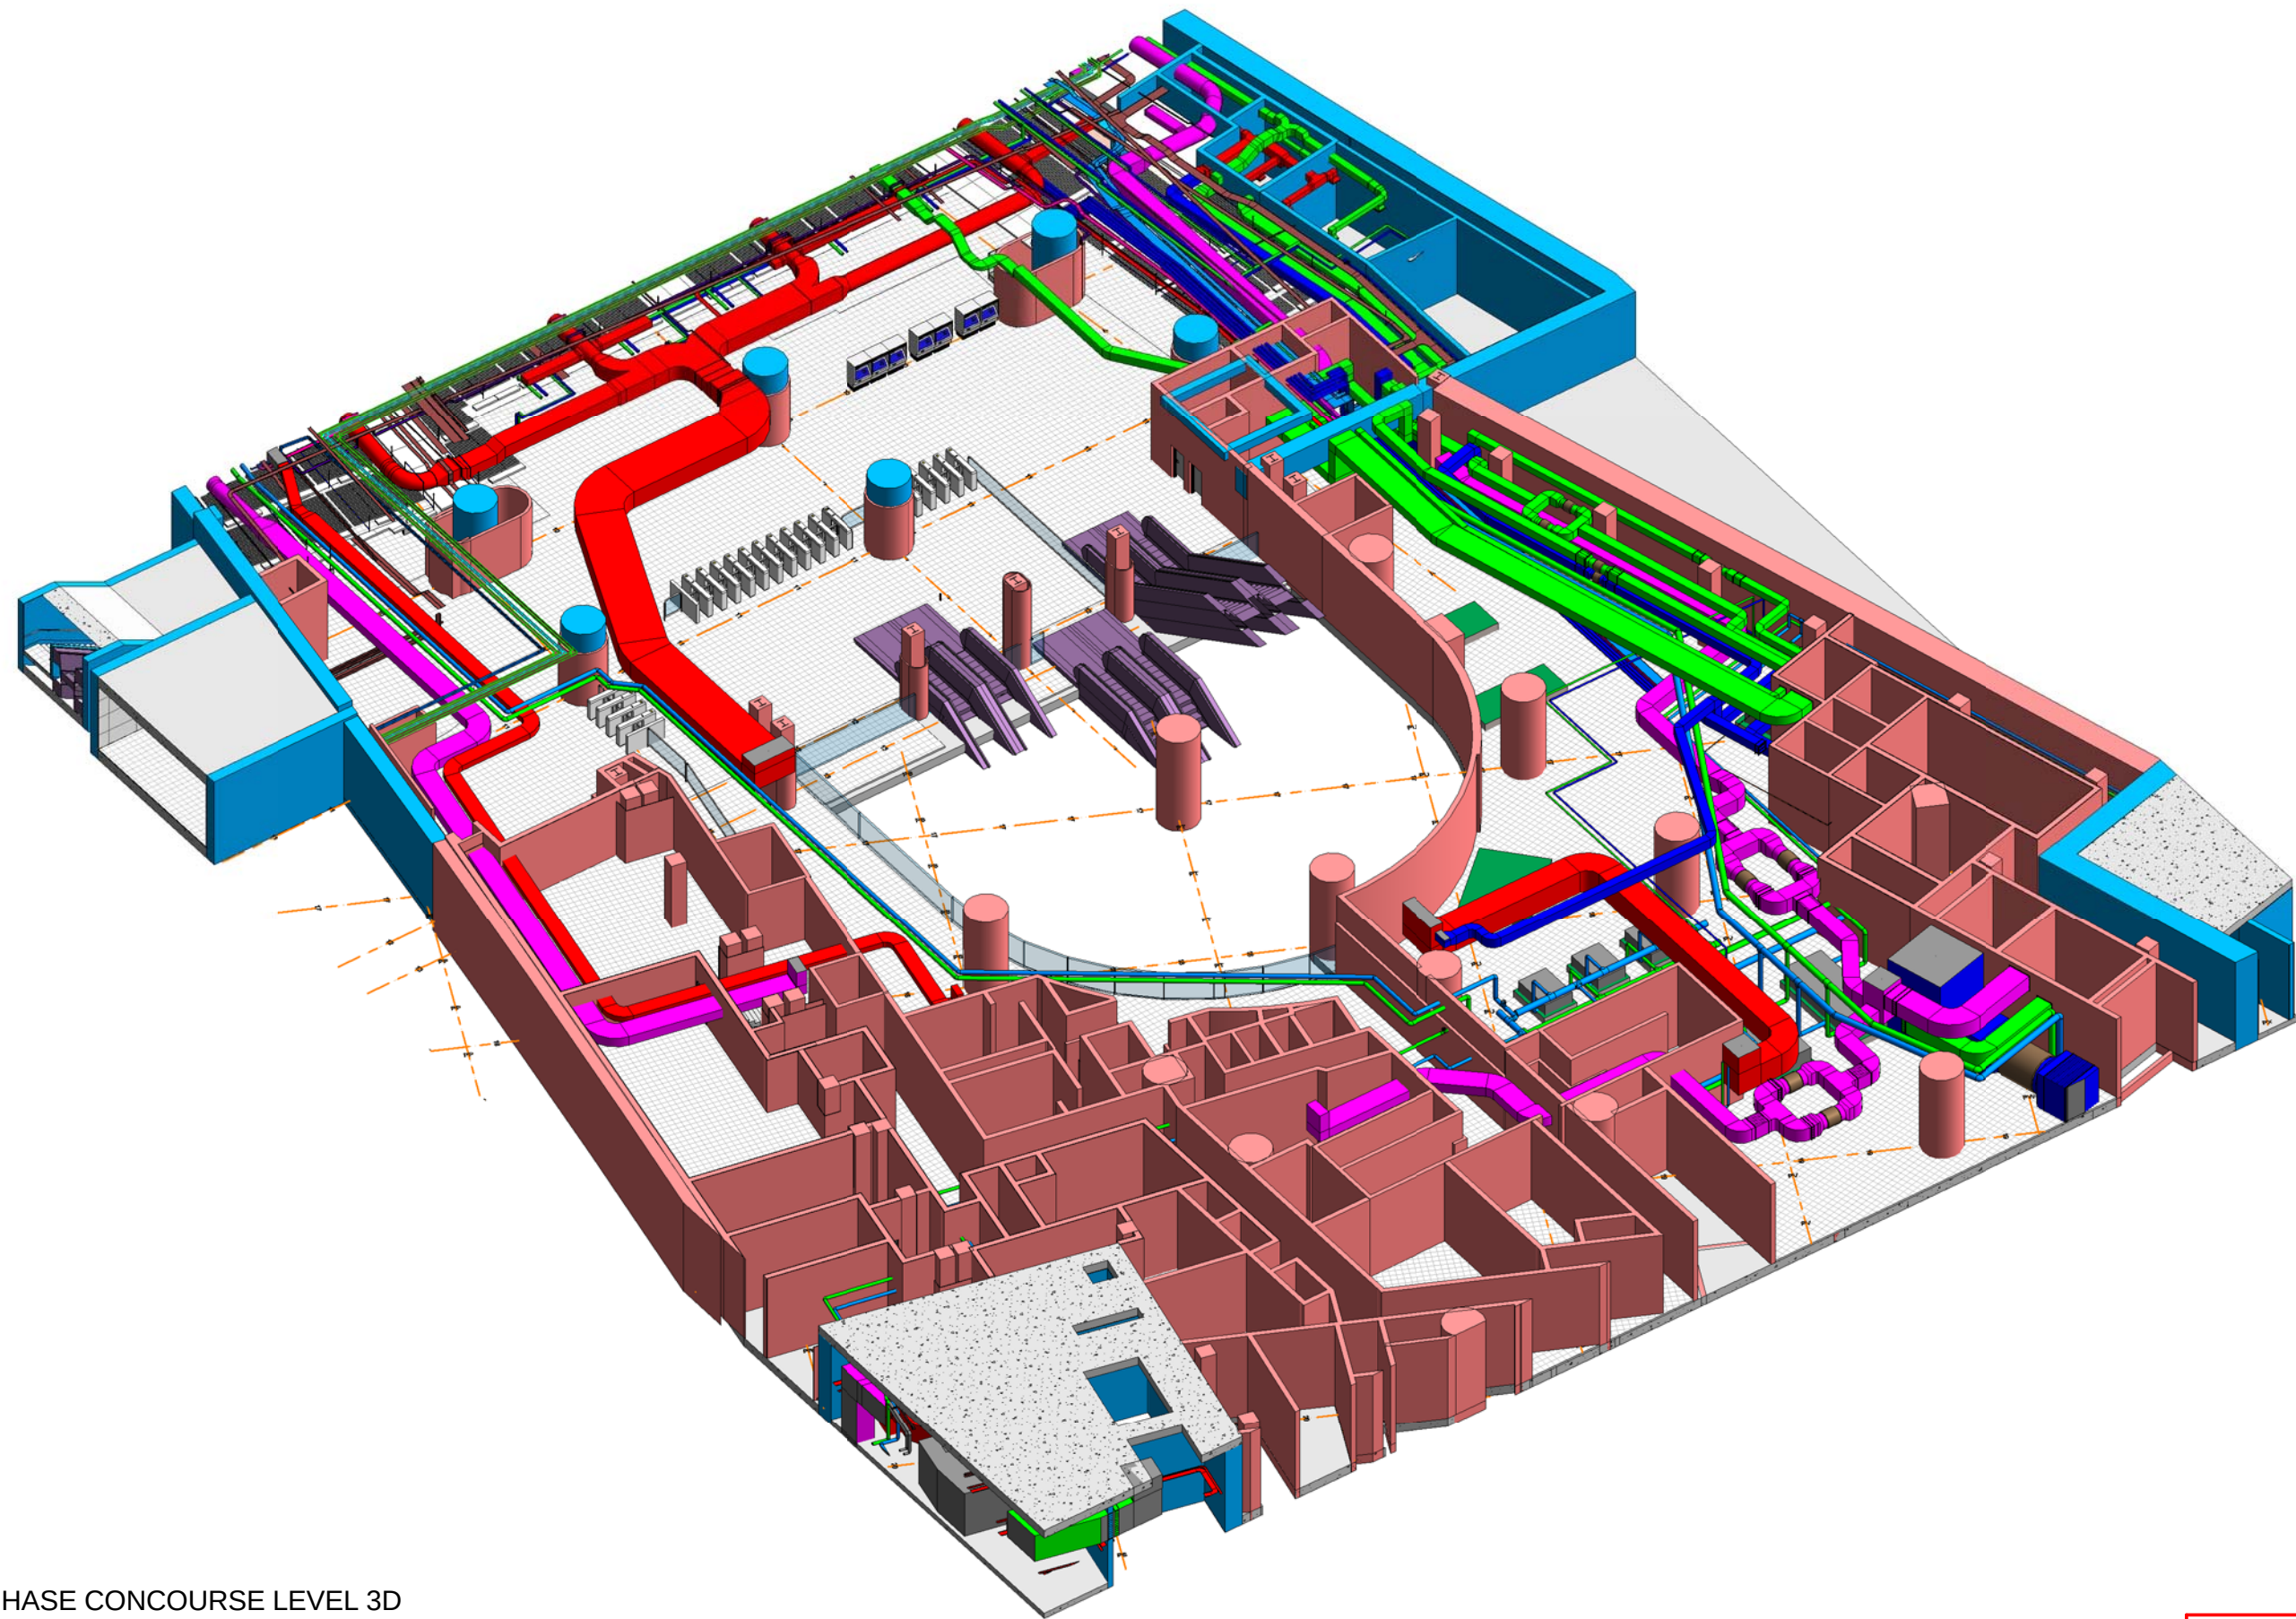

1 FINAL PHASE CONCOURSE LEVEL 3D


FOR REFERENCE ONLY

2012/5/17 16:14:21

PRINTED BY:

FILE NAME:

KEY PLAN							DRAWN	Author	TITLE			CONTRACT ADM STATION - ECS PLANT ROOM RELOCATION ECS PLANT ROOM RELOCATION														
							DESIGNED	Designer																		
							CHECKED	Checker	ORIGINATOR			OPERATION DIVISION														
							APPROVED	Approver																		
							DATE	03/23/12	BIM REF.			SCALE			FIGURE NO.			REV.			M09/906			A		
						DO NOT SCALE DRAWINGS. ALL DIMENSIONS SHALL BE VERIFIED ON SITE. © MTR CORPORATION LIMITED 2008. COPYRIGHT IN RESPECT OF THIS DRAWING / DOCUMENT IS OWNED BY THE MTR CORPORATION LIMITED OR HONG KONG. NO REPRODUCTION OF THE DRAWING / DOCUMENT OR ANY PART BY WHATEVER MEANS IS PERMITTED WITHOUT THE PRIOR WRITTEN CONSENT OF THE MTR CORPORATION LIMITED.																				
	REV	DESCRIPTION				BY	DATE	APP																		

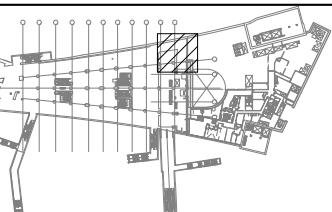

						DRAWN	Author
						DESIGNED	Designer
						CHECKED	Checker
						APPROVED	Approver
						DATE	11/02/11
						DO NOT SCALE DRAWINGS. ALL DIMENSIONS SHALL BE VERIFIED ON SITE. © MTR CORPORATION LIMITED 2008 COPYRIGHT IN RESPECT OF THIS DRAWING DOCUMENT IS OWNED BY THE MTR CORPORATION LIMITED OF HONG KONG. NO REPRODUCTION OF THE DRAWING DOCUMENT OR ANY PART BY WHATEVER MEANS IS PERMITTED WITHOUT THE PRIOR WRITTEN CONSENT OF THE MTR CORPORATION LIMITED.	
REV		DESCRIPTION	BY	DATE	APP		

DRAWN	Author
DESIGNED	Designer
CHECKED	Checker
APPROVED	Approver
DATE	11/02/11

DO NOT SCALE DRAWINGS. ALL DIMENSIONS SHALL BE VERIFIED ON SITE.
© MTR CORPORATION LIMITED 2008 COPYRIGHT IN
RESPECT OF THIS DRAWING / DOCUMENT IS OWNED BY THE MTR
CORPORATION LIMITED OF HONG KONG. NO REPRODUCTION OF
THE DRAWINGS / DOCUMENT OR ANY PART BY WHATEVER MEANS
IS PERMITTED WITHOUT THE PRIOR WRITTEN CONSENT OF THE
MTR CORPORATION LIMITED.

ORIGINATOR	
OPERATION DIVISION	
BIM REF.	



TITLE	CONTRACT ADM STATION - ECS PLANT ROOM RELOCATION INITIAL PHASE ENTRANCE E ECS LAYOUT PLAN
-------	--

SCALE
1 : 50 (A1)

FIGURE NO.

M09/008

REV. A

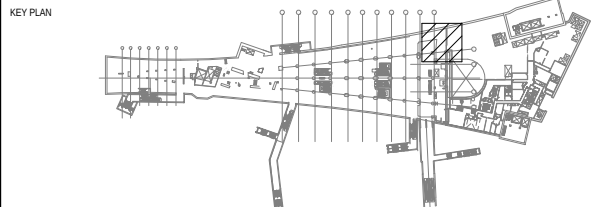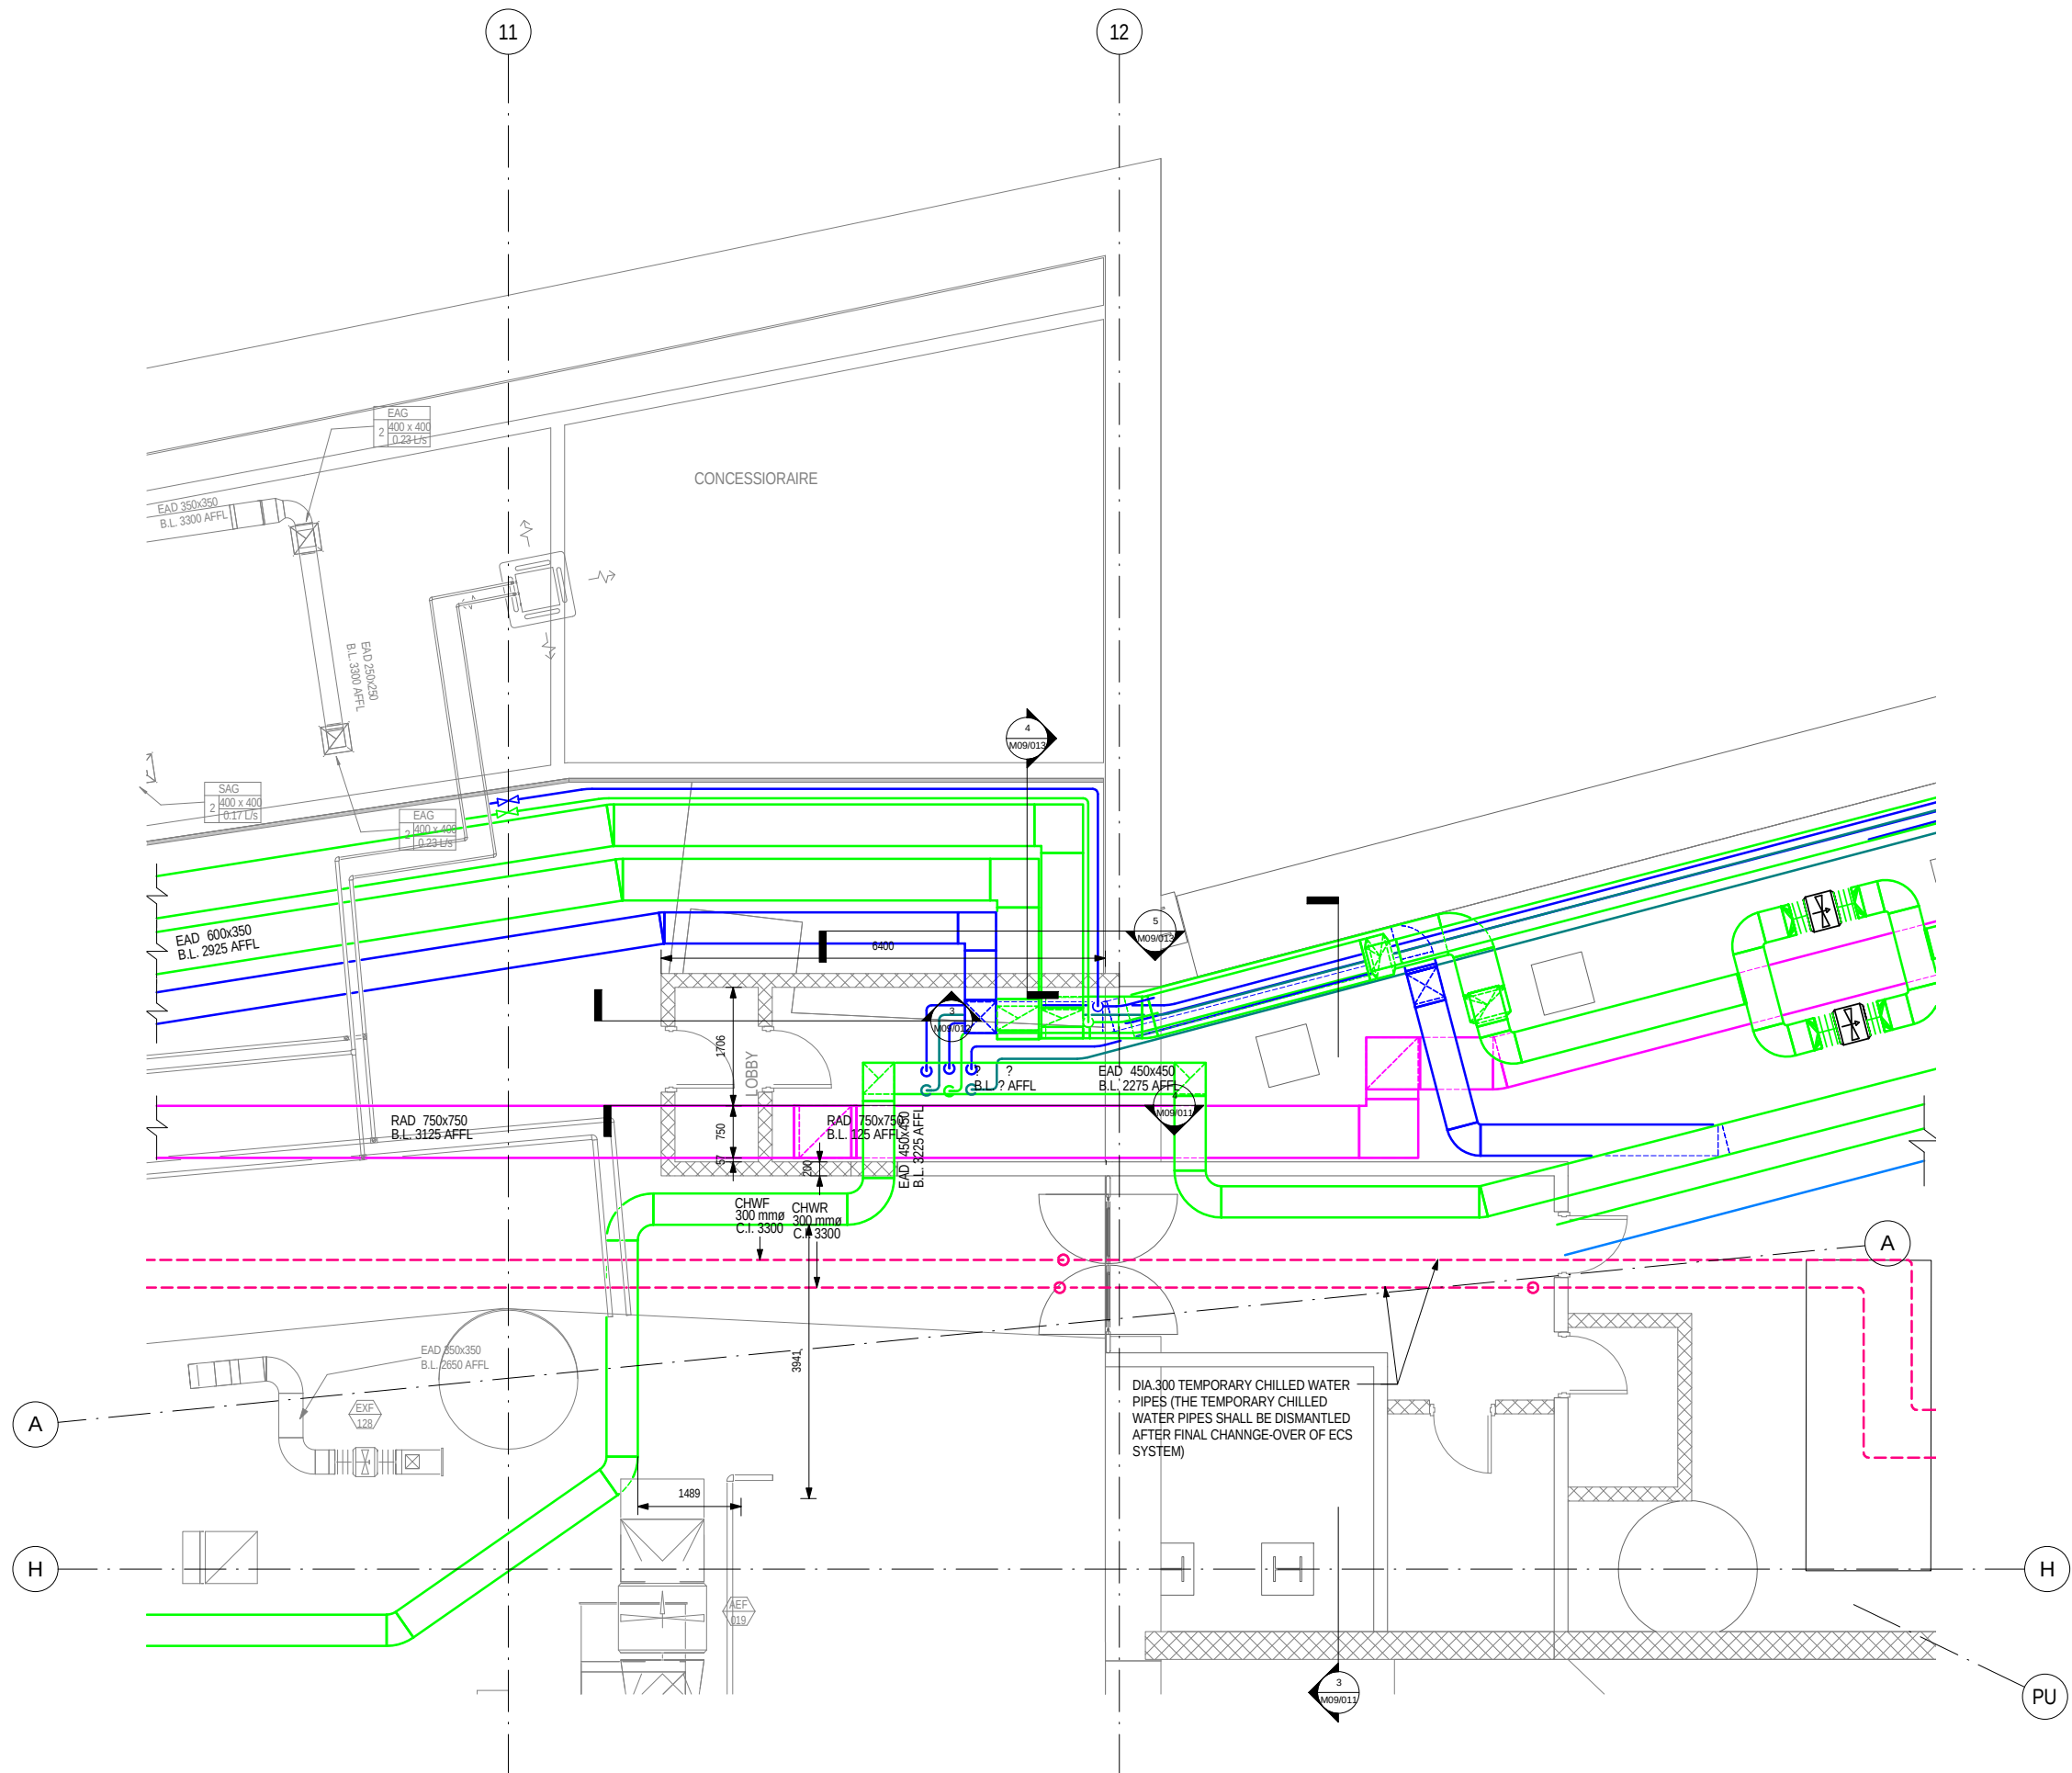

REV	DESCRIPTION	BY	DATE	APP

DRAWN	Author
DESIGNED	Designer
CHECKED	Checker
APPROVED	Approver
DATE	11/03/11

DO NOT SCALE DRAWINGS. ALL DIMENSIONS SHALL BE VERIFIED ON SITE.
© MTR CORPORATION LIMITED 2008. COPYRIGHT IN RESPECT OF THIS DRAWING / DOCUMENT IS OWNED BY THE MTR CORPORATION LIMITED OR HONG KONG. NO REPRODUCTION OF THE DRAWING / DOCUMENT OR ANY PART BY WHATEVER MEANS IS PERMITTED WITHOUT THE PRIOR WRITTEN CONSENT OF THE MTR CORPORATION LIMITED.



ORIGINATOR	

OPERATION DIVISION	

BIM REF.	

TITLE	CONTRACT ADM STATION - ECS PLANT ROOM RELOCATION INTERMEDIATE PHASE ENTRANCE E ECS LAYOUT PLAN
SCALE	1 : 50 (A1)
FIGURE NO.	
REV.	A

M09/009	

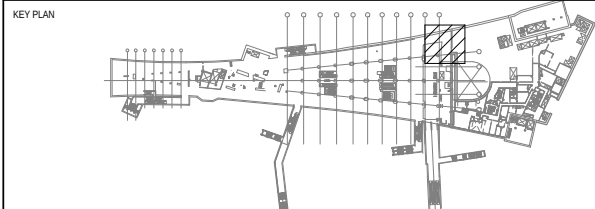
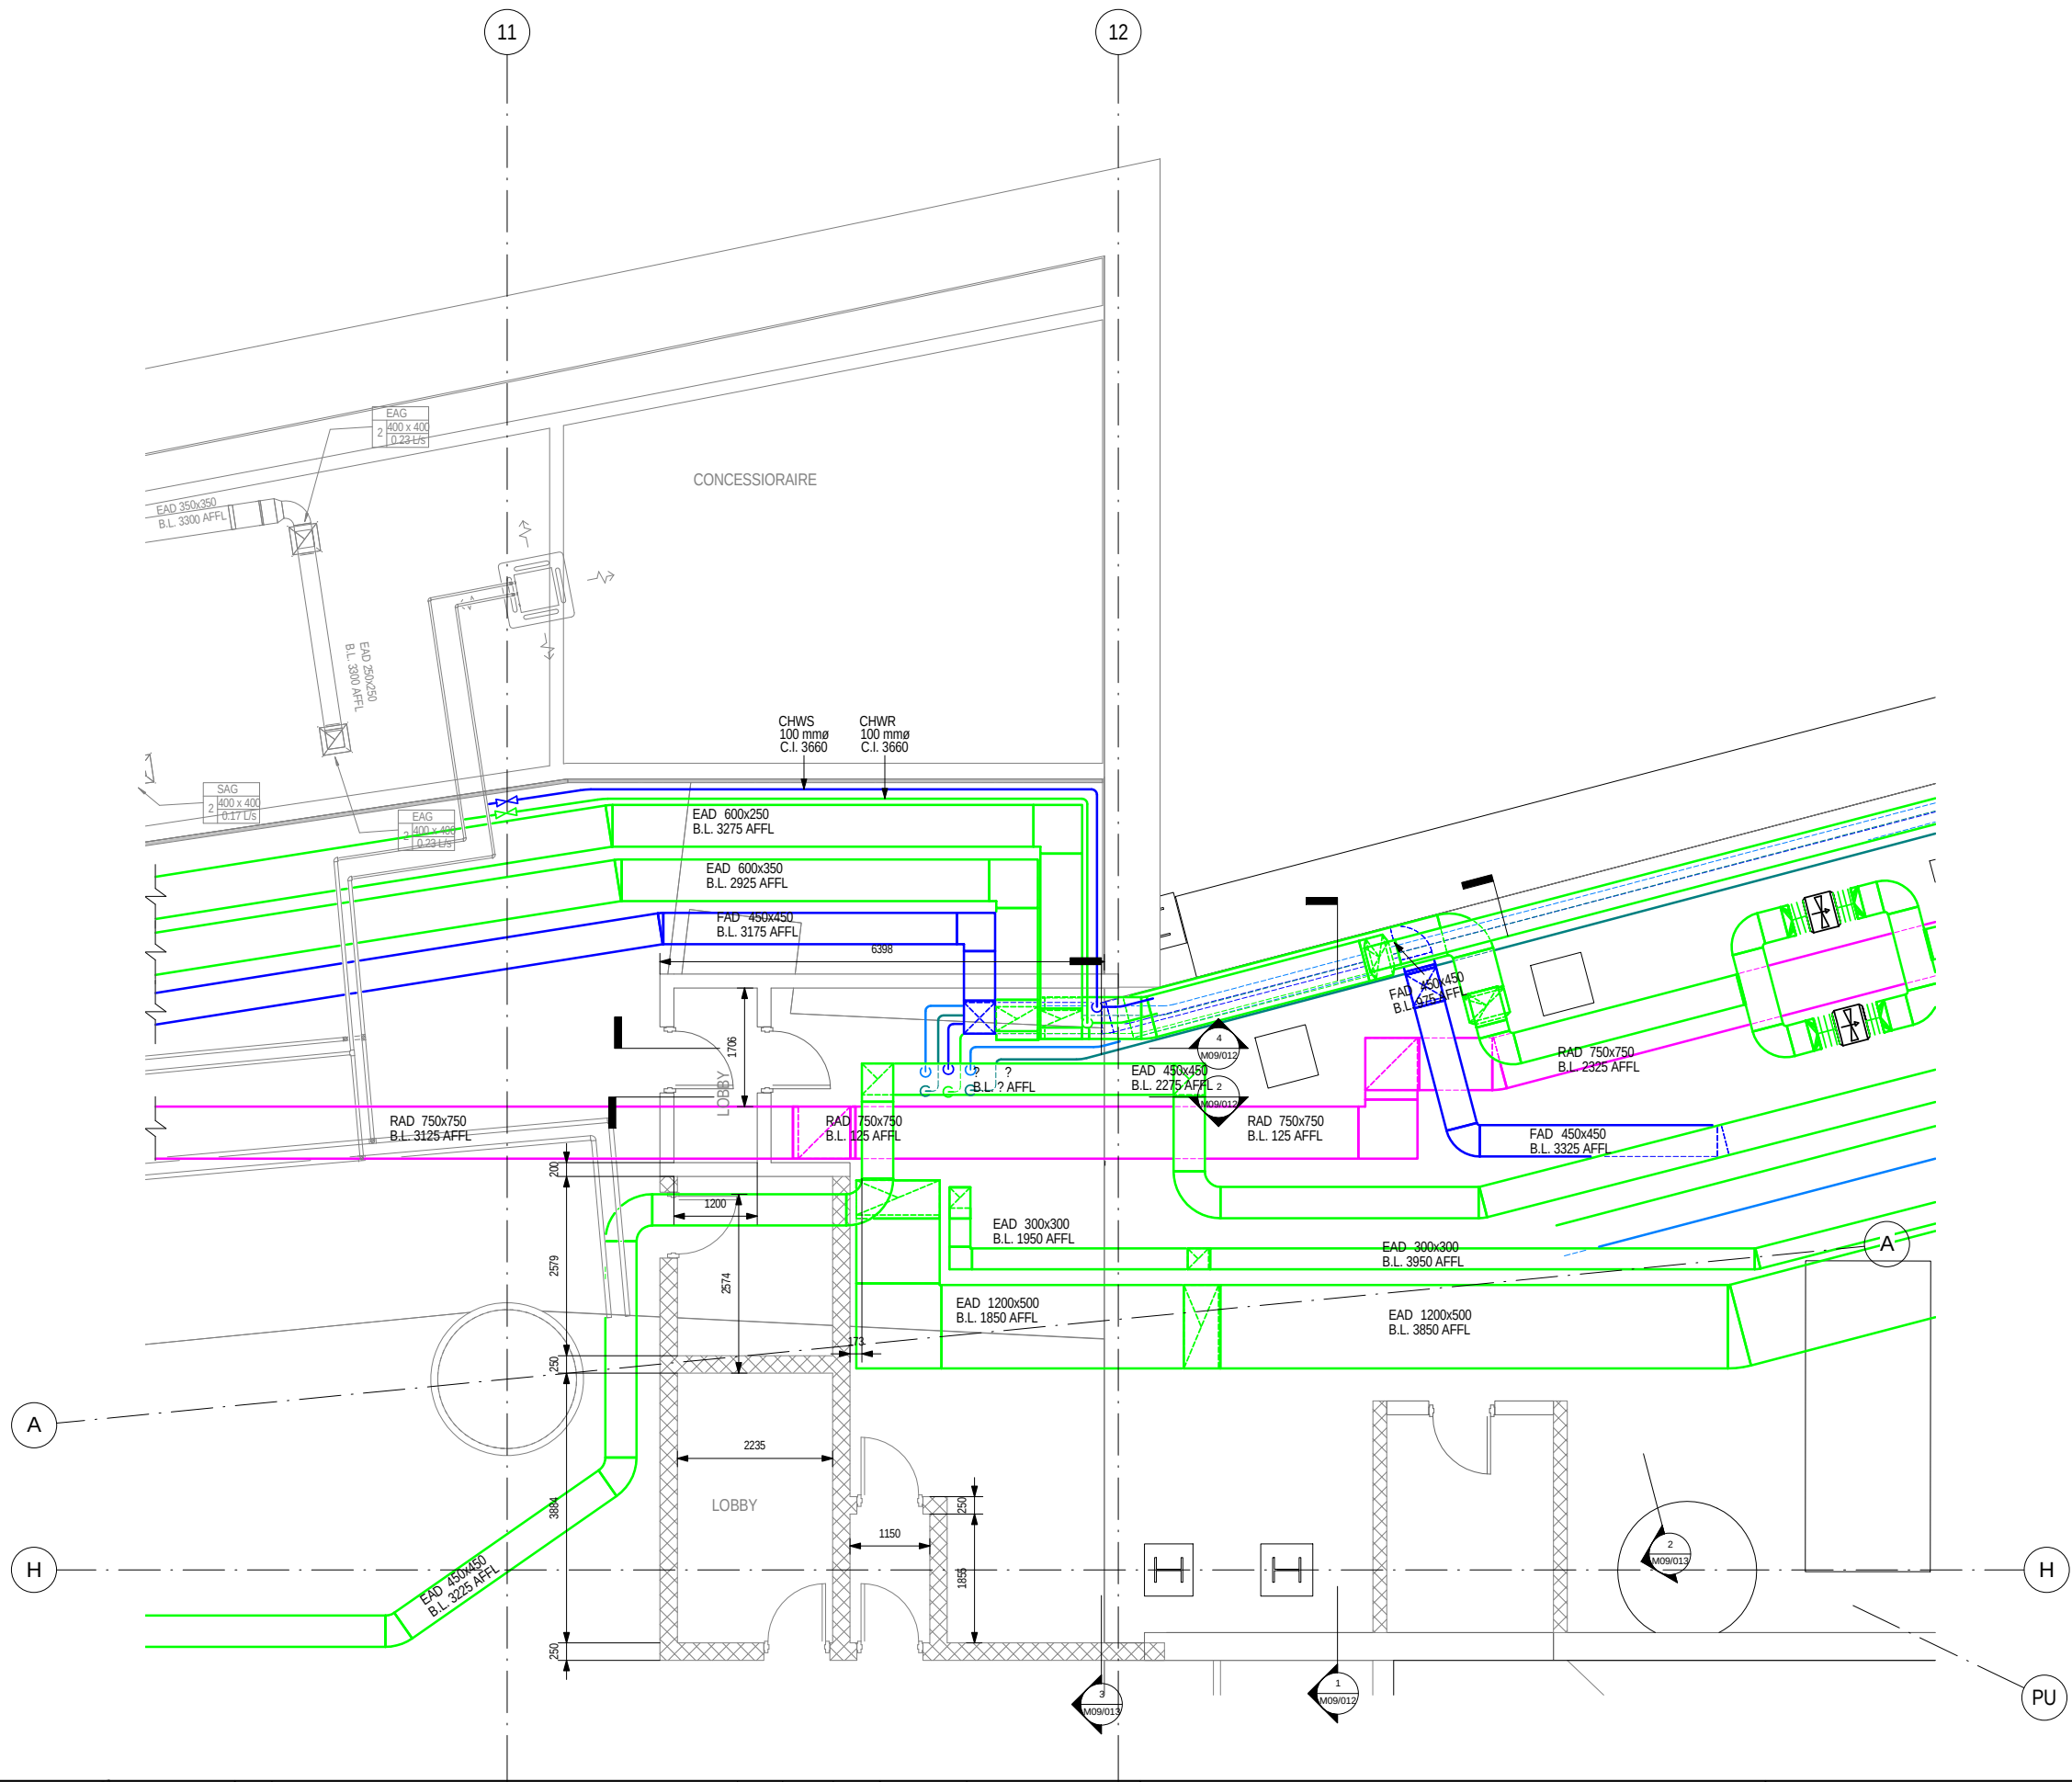


REV	DESCRIPTION	BY	DATE	APP

DRAWN	Author
DESIGNED	Designer
CHECKED	Checker
APPROVED	Approver
DATE	11/03/11
DO NOT SCALE DRAWINGS. ALL DIMENSIONS SHALL BE VERIFIED ON SITE. © MTR CORPORATION LIMITED 2008. COPYRIGHT IN RESPECT OF THIS DRAWING / DOCUMENT IS OWNED BY THE MTR CORPORATION LIMITED OR HONG KONG. NO REPRODUCTION OF THE DRAWING / DOCUMENT OR ANY PART BY WHATEVER MEANS IS PERMITTED WITHOUT THE PRIOR WRITTEN CONSENT OF THE MTR CORPORATION LIMITED.	

ORIGINATOR	
OPERATION DIVISION	
BIM REF:	

TITLE	
CONTRACT	
ADM STATION - ECS PLANT ROOM RELOCATION	
FINAL PHASE ENTRANCE E	
ECS LAYOUT PLAN	
SCALE	FIGURE NO.
1 : 50 (A1)	M09/010
REV.	A

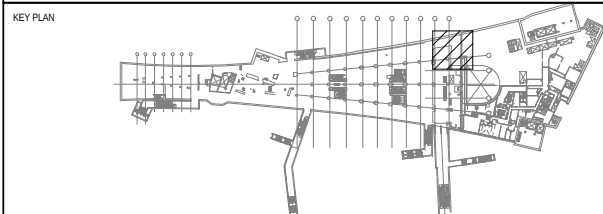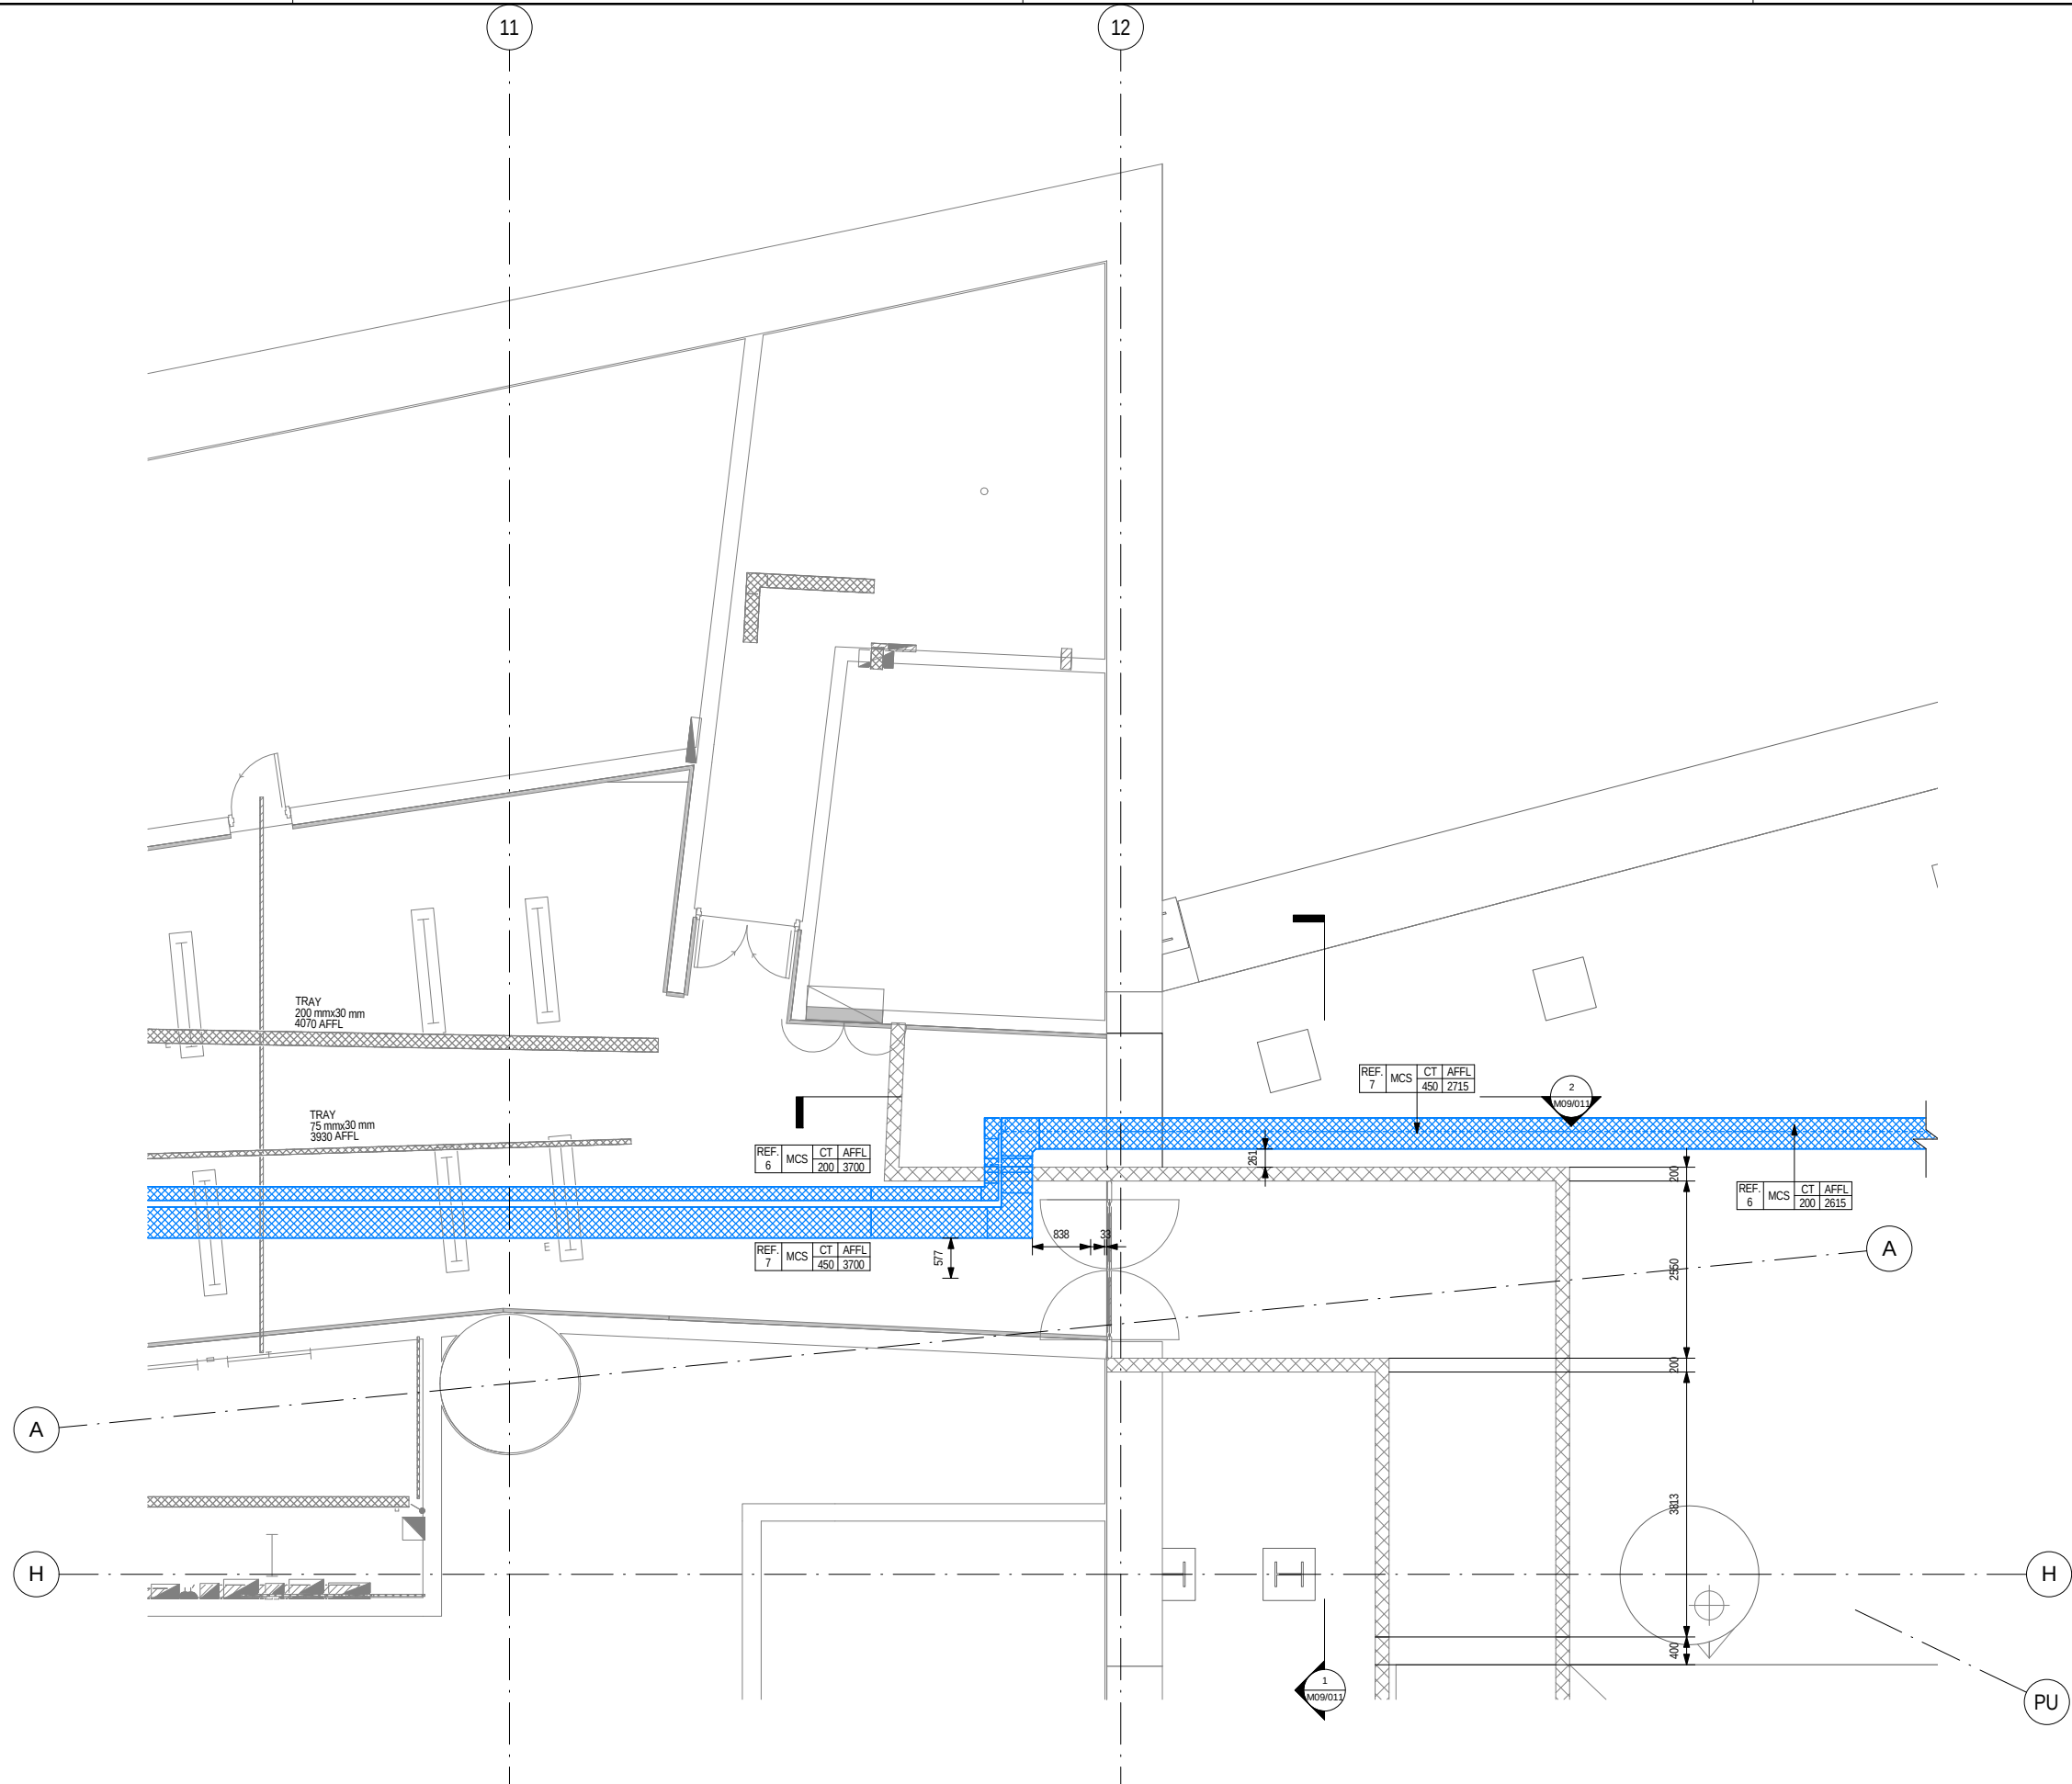


REV	DESCRIPTION	BY	DATE	APP

DRAWN	Author
DESIGNED	Designer
CHECKED	Checker
APPROVED	Approver
DATE	11/03/11
DO NOT SCALE DRAWINGS. ALL DIMENSIONS SHALL BE VERIFIED ON SITE. © MTR CORPORATION LIMITED 2008. COPYRIGHT IN RESPECT OF THIS DRAWING / DOCUMENT IS OWNED BY THE MTR CORPORATION LIMITED OR HONG KONG. NO REPRODUCTION OF THE DRAWING / DOCUMENT OR ANY PART BY WHATEVER MEANS IS PERMITTED WITHOUT THE PRIOR WRITTEN CONSENT OF THE MTR CORPORATION LIMITED.	

ORIGINATOR	
OPERATION DIVISION	
BIM REF.	

TITLE		REV.	
CONTRACT		A	
ADM STATION - ECS PLANT ROOM RELOCATION			
INITIAL PHASE ENTRANCE E			
EL LAYOUT PLAN			
SCALE	FIGURE NO.	E01/001	
1 : 50 (A1)			

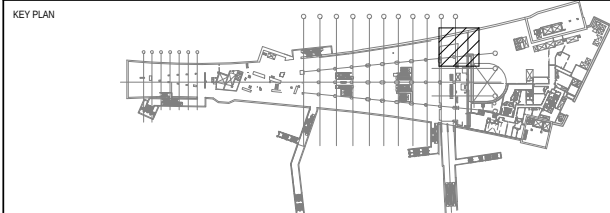


						DRAWN	Author
						DESIGNED	Designer
						CHECKED	Checker
						APPROVED	Approver
						DATE	11/03/11
						DO NOT SCALE DRAWINGS. ALL DIMENSIONS SHALL BE VERIFIED ON SITE. © MTR CORPORATION LIMITED 2008 COPYRIGHT IN RESPECT OF THIS DRAWING / DOCUMENT IS OWNED BY THE MTR CORPORATION LIMITED OR HONG KONG METROPOLITAN RAIL CORPORATION LIMITED OR ANY PART BY WHATEVER MEANS IS FORMITTED WITHOUT THE PRIOR WRITTEN CONSENT OF THE MTR CORPORATION LIMITED.	
REV						DESCRIPTION	
				BY	DATE	APP	

DRAWN	Author
DESIGNED	Designer
CHECKED	Checker
APPROVED	Approver
DATE	11/03/11

DO NOT SCALE DRAWINGS. ALL DIMENSIONS SHALL BE VERIFIED ON SITE.
 © MTR CORPORATION LIMITED 2008. COPYRIGHT IN RESPECT OF THIS DRAWING / DOCUMENT IS OWNED BY THE MTR CORPORATION LIMITED OF HONG KONG. NO REPRODUCTION OF THE DRAWING / DOCUMENT OR ANY PART BY WHATEVER MEANS IS PERMITTED WITHOUT THE PRIOR WRITTEN CONSENT OF THE MTR CORPORATION LIMITED.

ORIGINATOR	
OPERATION DIVISION	
BIM REF:	

TITLE CONTRACT ADM STATION - ECS PLANT ROOM RELOCATION INTERMEDIATE PHASE PHASE ENTRANCE E EL LAYOUT PLAN		
SCALE 1 : 50 (A1)	FIGURE NO.	REV. A

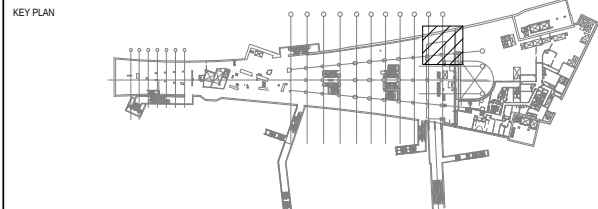

						DRAWN	Author
						DESIGNED	Designer
						CHECKED	Checker
						APPROVED	Approver
						DATE	11/03/11
						DO NOT SCALE DRAWINGS. ALL DIMENSIONS SHALL BE VERIFIED ON SITE. © MTR CORPORATION LIMITED 2008 COPYRIGHT IN RESPECT OF THIS DRAWING / DOCUMENT IS OWNED BY THE MTR CORPORATION LIMITED OF HONG KONG. NO REPRODUCTION OF THE DRAWING / DOCUMENT OR ANY PART BY WHATEVER MEANS IS PERMITTED WITHOUT THE PRIOR WRITTEN CONSENT OF THE MTR CORPORATION LIMITED.	
REV						DESCRIPTION	BY DATE APP



DRAWN	Author
DESIGNED	Designer
CHECKED	Checker
APPROVED	Approver
DATE	11/03/11

DO NOT SCALE DRAWINGS. ALL DIMENSIONS SHALL BE VERIFIED ON SITE.

© MTR CORPORATION LIMITED 2008. COPYRIGHT IN RESPECT OF THIS DRAWING / DOCUMENT IS OWNED BY THE MTR CORPORATION LIMITED OF HONG KONG. NO REPRODUCTION OF THE DRAWING / DOCUMENT OR ANY PART BY WHATEVER MEANS IS PERMITTED WITHOUT THE PRIOR WRITTEN CONSENT OF THE MTR CORPORATION LIMITED.

ORIGINATOR	
OPERATION DIVISION	
BIM REF.	

TITLE CONTRACT ADM STATION - ECS PLANT ROOM RELOCATION FINAL PHASE ENTRANCE E EL LAYOUT PLAN		
SCALE 1 : 50 (A1)	FIGURE NO. E01/003	REV. A

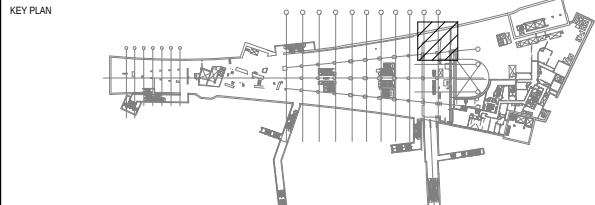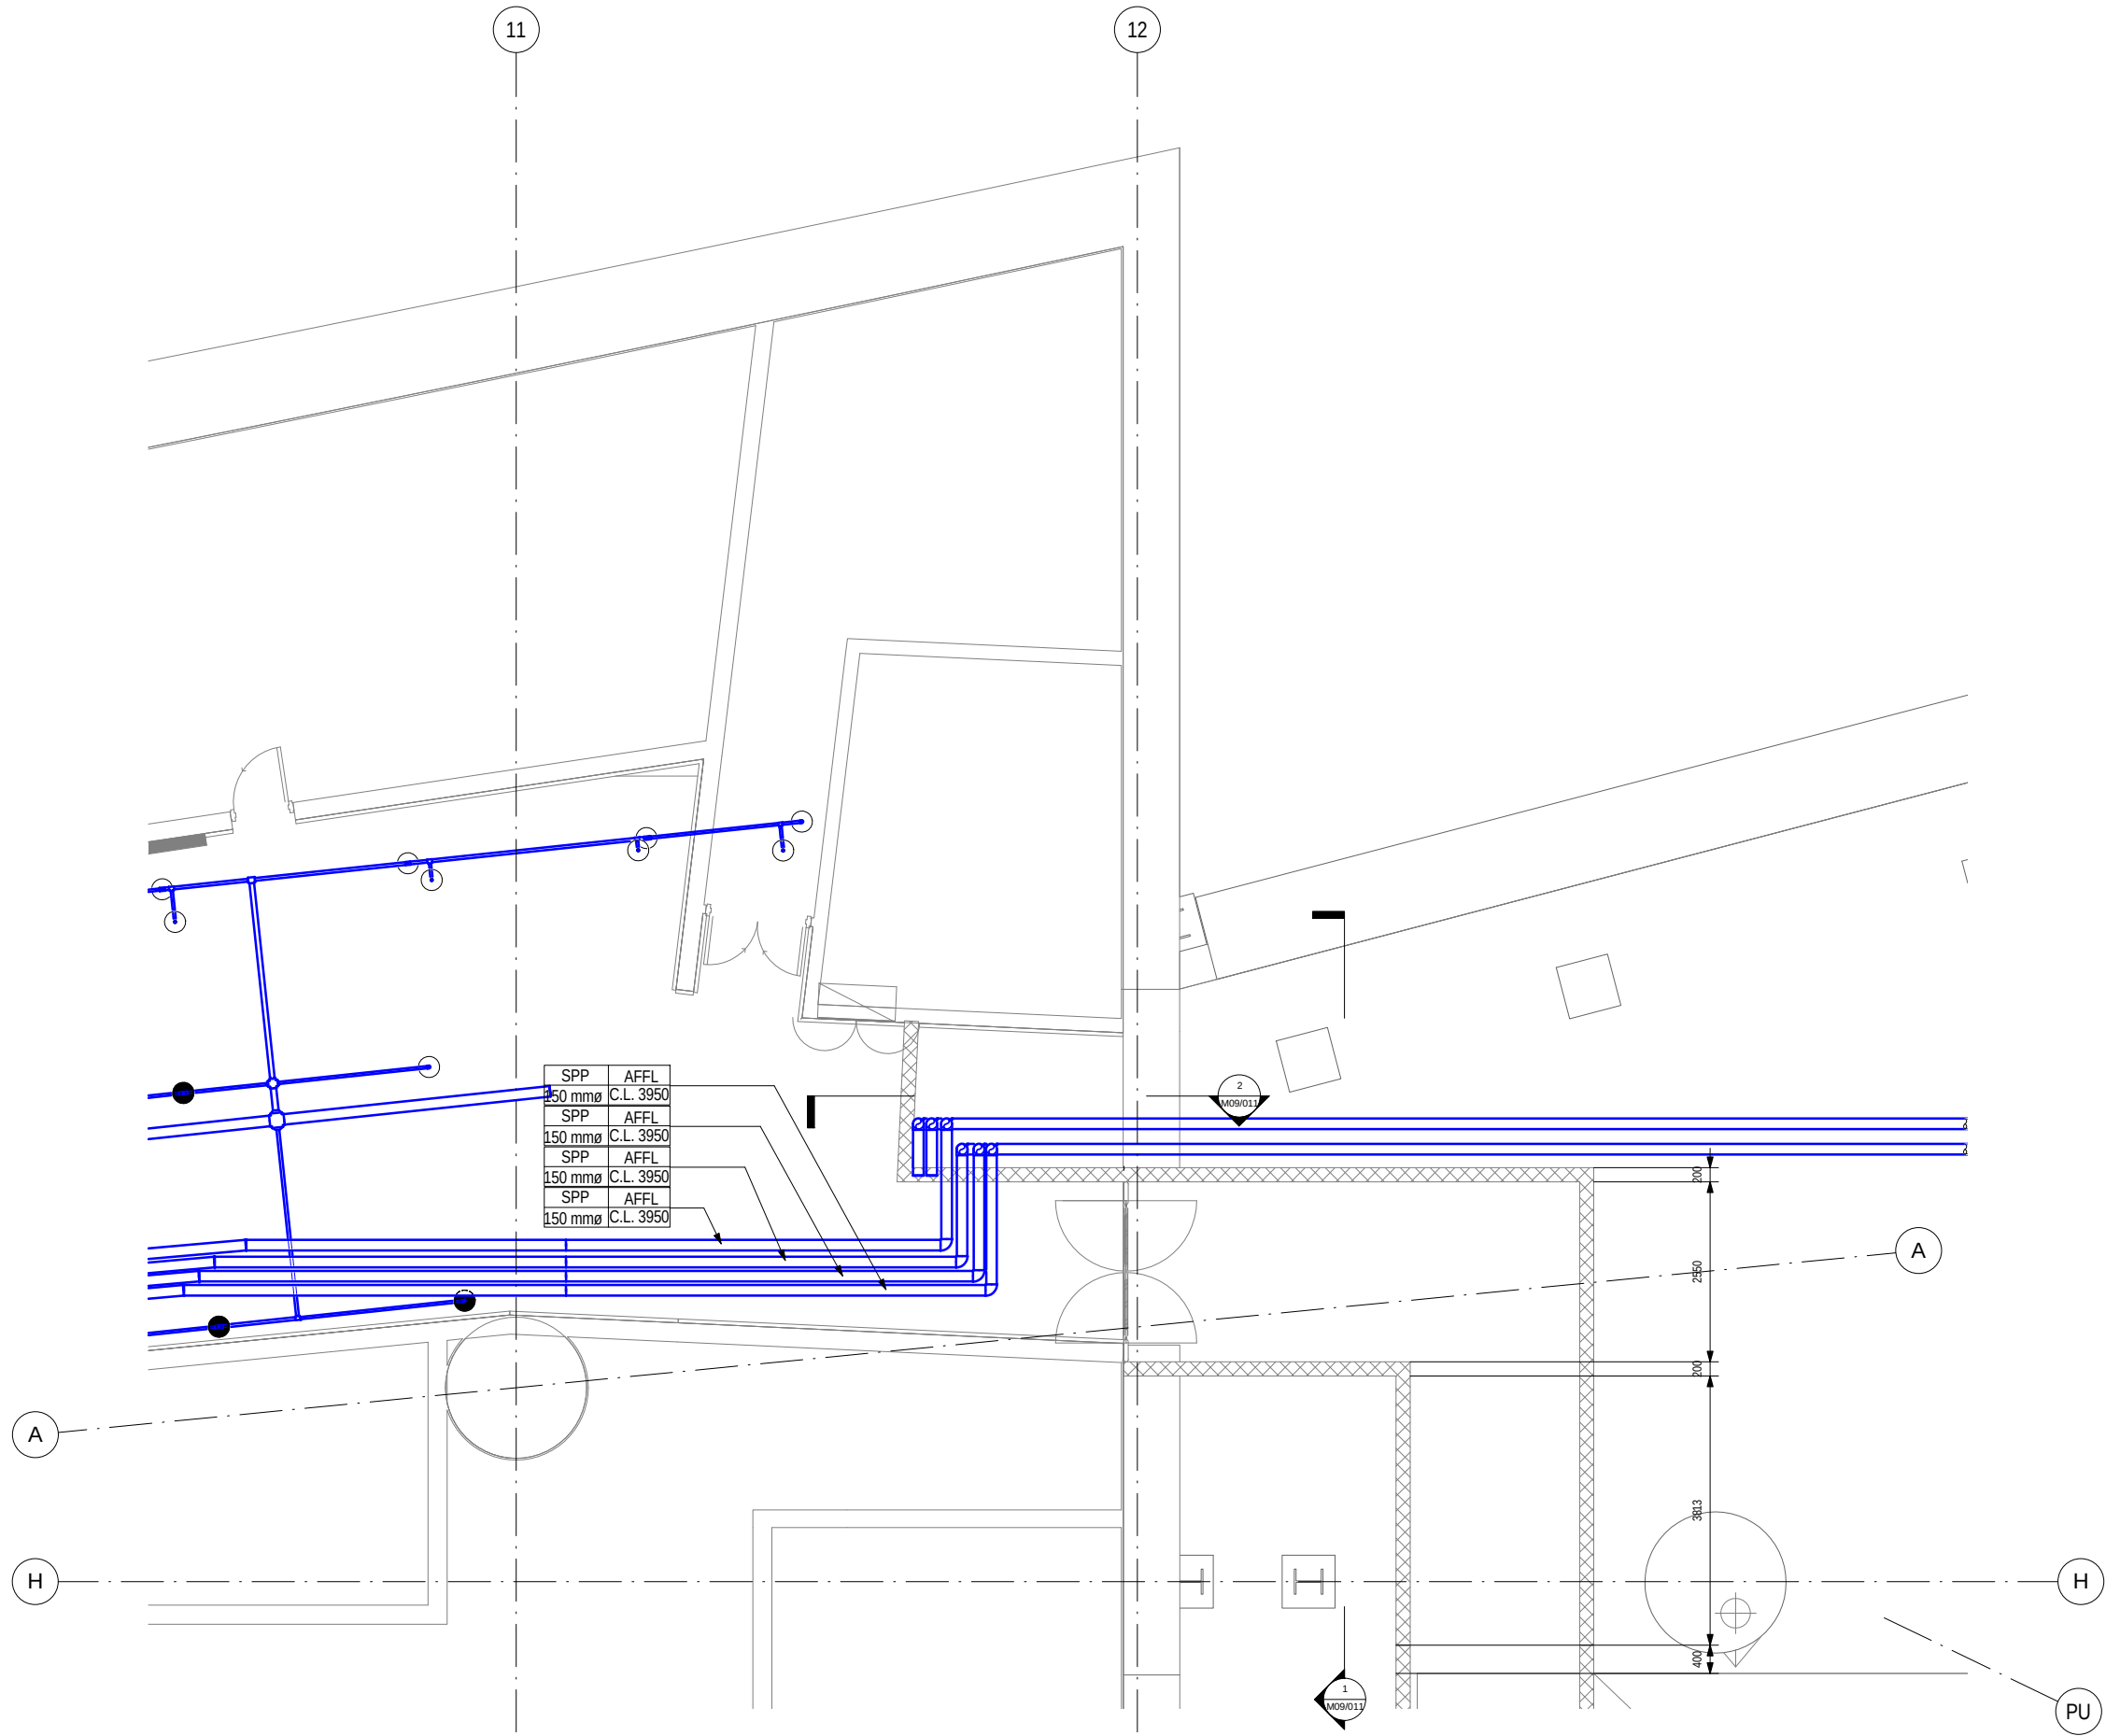


REV	DESCRIPTION	BY	DATE	APP


DRAWN	Author
DESIGNED	Designer
CHECKED	Checker
APPROVED	Approver
DATE	11/03/11
DO NOT SCALE DRAWINGS. ALL DIMENSIONS SHALL BE VERIFIED ON SITE. © MTR CORPORATION LIMITED 2008. COPYRIGHT IN RESPECT OF THIS DRAWING / DOCUMENT IS OWNED BY THE MTR CORPORATION LIMITED OR HONG KONG. NO REPRODUCTION OF THE DRAWING / DOCUMENT OR ANY PART BY WHATEVER MEANS IS PERMITTED WITHOUT THE PRIOR WRITTEN CONSENT OF THE MTR CORPORATION LIMITED.	

OPERATION DIVISION	
ORIGINATOR	
BIM REF.	

TITLE		CONTRACT	
ADM STATION - ECS PLANT ROOM RELOCATION		INITIAL PHASE ENTRANCE E	
FS LAYOUT PLAN		REV. A	
SCALE	1 : 50 (A1)	FIGURE NO.	F06/001

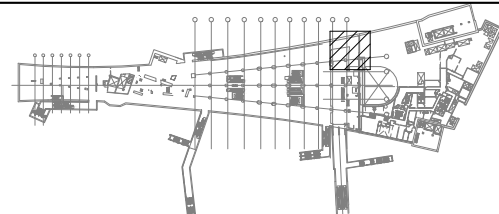

						<table><tr><td>DRAWN</td><td>Author</td></tr><tr><td>DESIGNED</td><td>Designer</td></tr><tr><td>CHECKED</td><td>Checker</td></tr><tr><td>APPROVED</td><td>Approver</td></tr><tr><td>DATE</td><td>11/03/11</td></tr><tr><td colspan="2">DO NOT SCALE DRAWINGS. ALL DIMENSIONS SHALL BE VERIFIED ON SITE. © MTR CORPORATION LIMITED 2008 COPYRIGHT IN RESPECT OF THIS DRAWING / DOCUMENT IS OWNED BY THE MTR CORPORATION LIMITED OF HONG KONG. NO REPRODUCTION OF THE DRAWING / DOCUMENT OR ANY PART BY WHATEVER MEANS IS PERMITTED WITHOUT THE PRIOR WRITTEN CONSENT OF THE MTR CORPORATION LIMITED.</td></tr></table>	DRAWN	Author	DESIGNED	Designer	CHECKED	Checker	APPROVED	Approver	DATE	11/03/11	DO NOT SCALE DRAWINGS. ALL DIMENSIONS SHALL BE VERIFIED ON SITE. © MTR CORPORATION LIMITED 2008 COPYRIGHT IN RESPECT OF THIS DRAWING / DOCUMENT IS OWNED BY THE MTR CORPORATION LIMITED OF HONG KONG. NO REPRODUCTION OF THE DRAWING / DOCUMENT OR ANY PART BY WHATEVER MEANS IS PERMITTED WITHOUT THE PRIOR WRITTEN CONSENT OF THE MTR CORPORATION LIMITED.		<table><tr><td colspan="2">TITLE</td></tr><tr><td colspan="2">CONTRACT ADM STATION - ECS PLANT ROOM RELOCATION INTERMEDIATE PHASE PHASE ENTRANCE E FS LAYOUT PLAN</td></tr><tr><td>SCALE 1 : 50 (A1)</td><td>FIGURE NO. F06/002</td></tr><tr><td colspan="2">REV. A</td></tr></table>	TITLE		CONTRACT ADM STATION - ECS PLANT ROOM RELOCATION INTERMEDIATE PHASE PHASE ENTRANCE E FS LAYOUT PLAN		SCALE 1 : 50 (A1)	FIGURE NO. F06/002	REV. A	
DRAWN	Author																										
DESIGNED	Designer																										
CHECKED	Checker																										
APPROVED	Approver																										
DATE	11/03/11																										
DO NOT SCALE DRAWINGS. ALL DIMENSIONS SHALL BE VERIFIED ON SITE. © MTR CORPORATION LIMITED 2008 COPYRIGHT IN RESPECT OF THIS DRAWING / DOCUMENT IS OWNED BY THE MTR CORPORATION LIMITED OF HONG KONG. NO REPRODUCTION OF THE DRAWING / DOCUMENT OR ANY PART BY WHATEVER MEANS IS PERMITTED WITHOUT THE PRIOR WRITTEN CONSENT OF THE MTR CORPORATION LIMITED.																											
TITLE																											
CONTRACT ADM STATION - ECS PLANT ROOM RELOCATION INTERMEDIATE PHASE PHASE ENTRANCE E FS LAYOUT PLAN																											
SCALE 1 : 50 (A1)	FIGURE NO. F06/002																										
REV. A																											
REV		DESCRIPTION	BY	DATE	APP	<table><tr><td colspan="2">ORIGINATOR</td></tr><tr><td colspan="2">OPERATION DIVISION</td></tr><tr><td>BIM REF.</td><td></td></tr></table>	ORIGINATOR		OPERATION DIVISION		BIM REF.																
ORIGINATOR																											
OPERATION DIVISION																											
BIM REF.																											

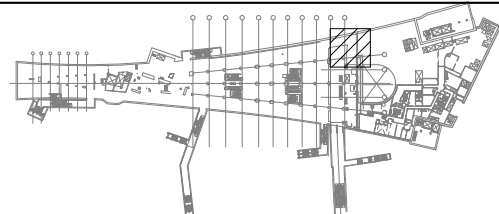

							DRAWN	Author
							DESIGNED	Designer
							CHECKED	Checker
							APPROVED	Approver
							DATE	11/03/11
							DO NOT SCALE DRAWINGS. ALL DIMENSIONS SHALL BE VERIFIED ON SITE. © MTR CORPORATION LIMITED 2008 COPYRIGHT IN RESPECT OF THIS DRAWING / DOCUMENT IS OWNED BY THE MTR CORPORATION LIMITED. NO REPRODUCTION OF THE DRAWING / DOCUMENT OR ANY PART BY WHATEVER MEANS IS PERMITTED WITHOUT THE PRIOR WRITTEN CONSENT OF THE MTR CORPORATION LIMITED.	
REV	DESCRIPTION	BY	DATE	APP				


DRAWN	Author
DESIGNED	Designer
CHECKED	Checker
APPROVED	Approver
DATE	11/03/11

DO NOT SCALE DRAWINGS. ALL DIMENSIONS SHALL BE VERIFIED ON SITE.


© MTR CORPORATION LIMITED 2008. COPYRIGHT IN RESPECT OF THIS DRAWING / DOCUMENT IS OWNED BY THE MTR CORPORATION LIMITED OF HONG KONG. NO REPRODUCTION OF THE DRAWING / DOCUMENT OR ANY PART BY WHATEVER MEANS IS PERMITTED WITHOUT THE PRIOR WRITTEN CONSENT OF THE MTR CORPORATION LIMITED.

ORIGINATOR	
OPERATION DIVISION	
BIM REF.	

TITLE CONTRACT ADM STATION - ECS PLANT ROOM RELOCATION FINAL PHASE ENTRANCE E FS LAYOUT PLAN			
SCALE	FIGURE NO.		REV.
1 : 50 (A1)		F06/003	A

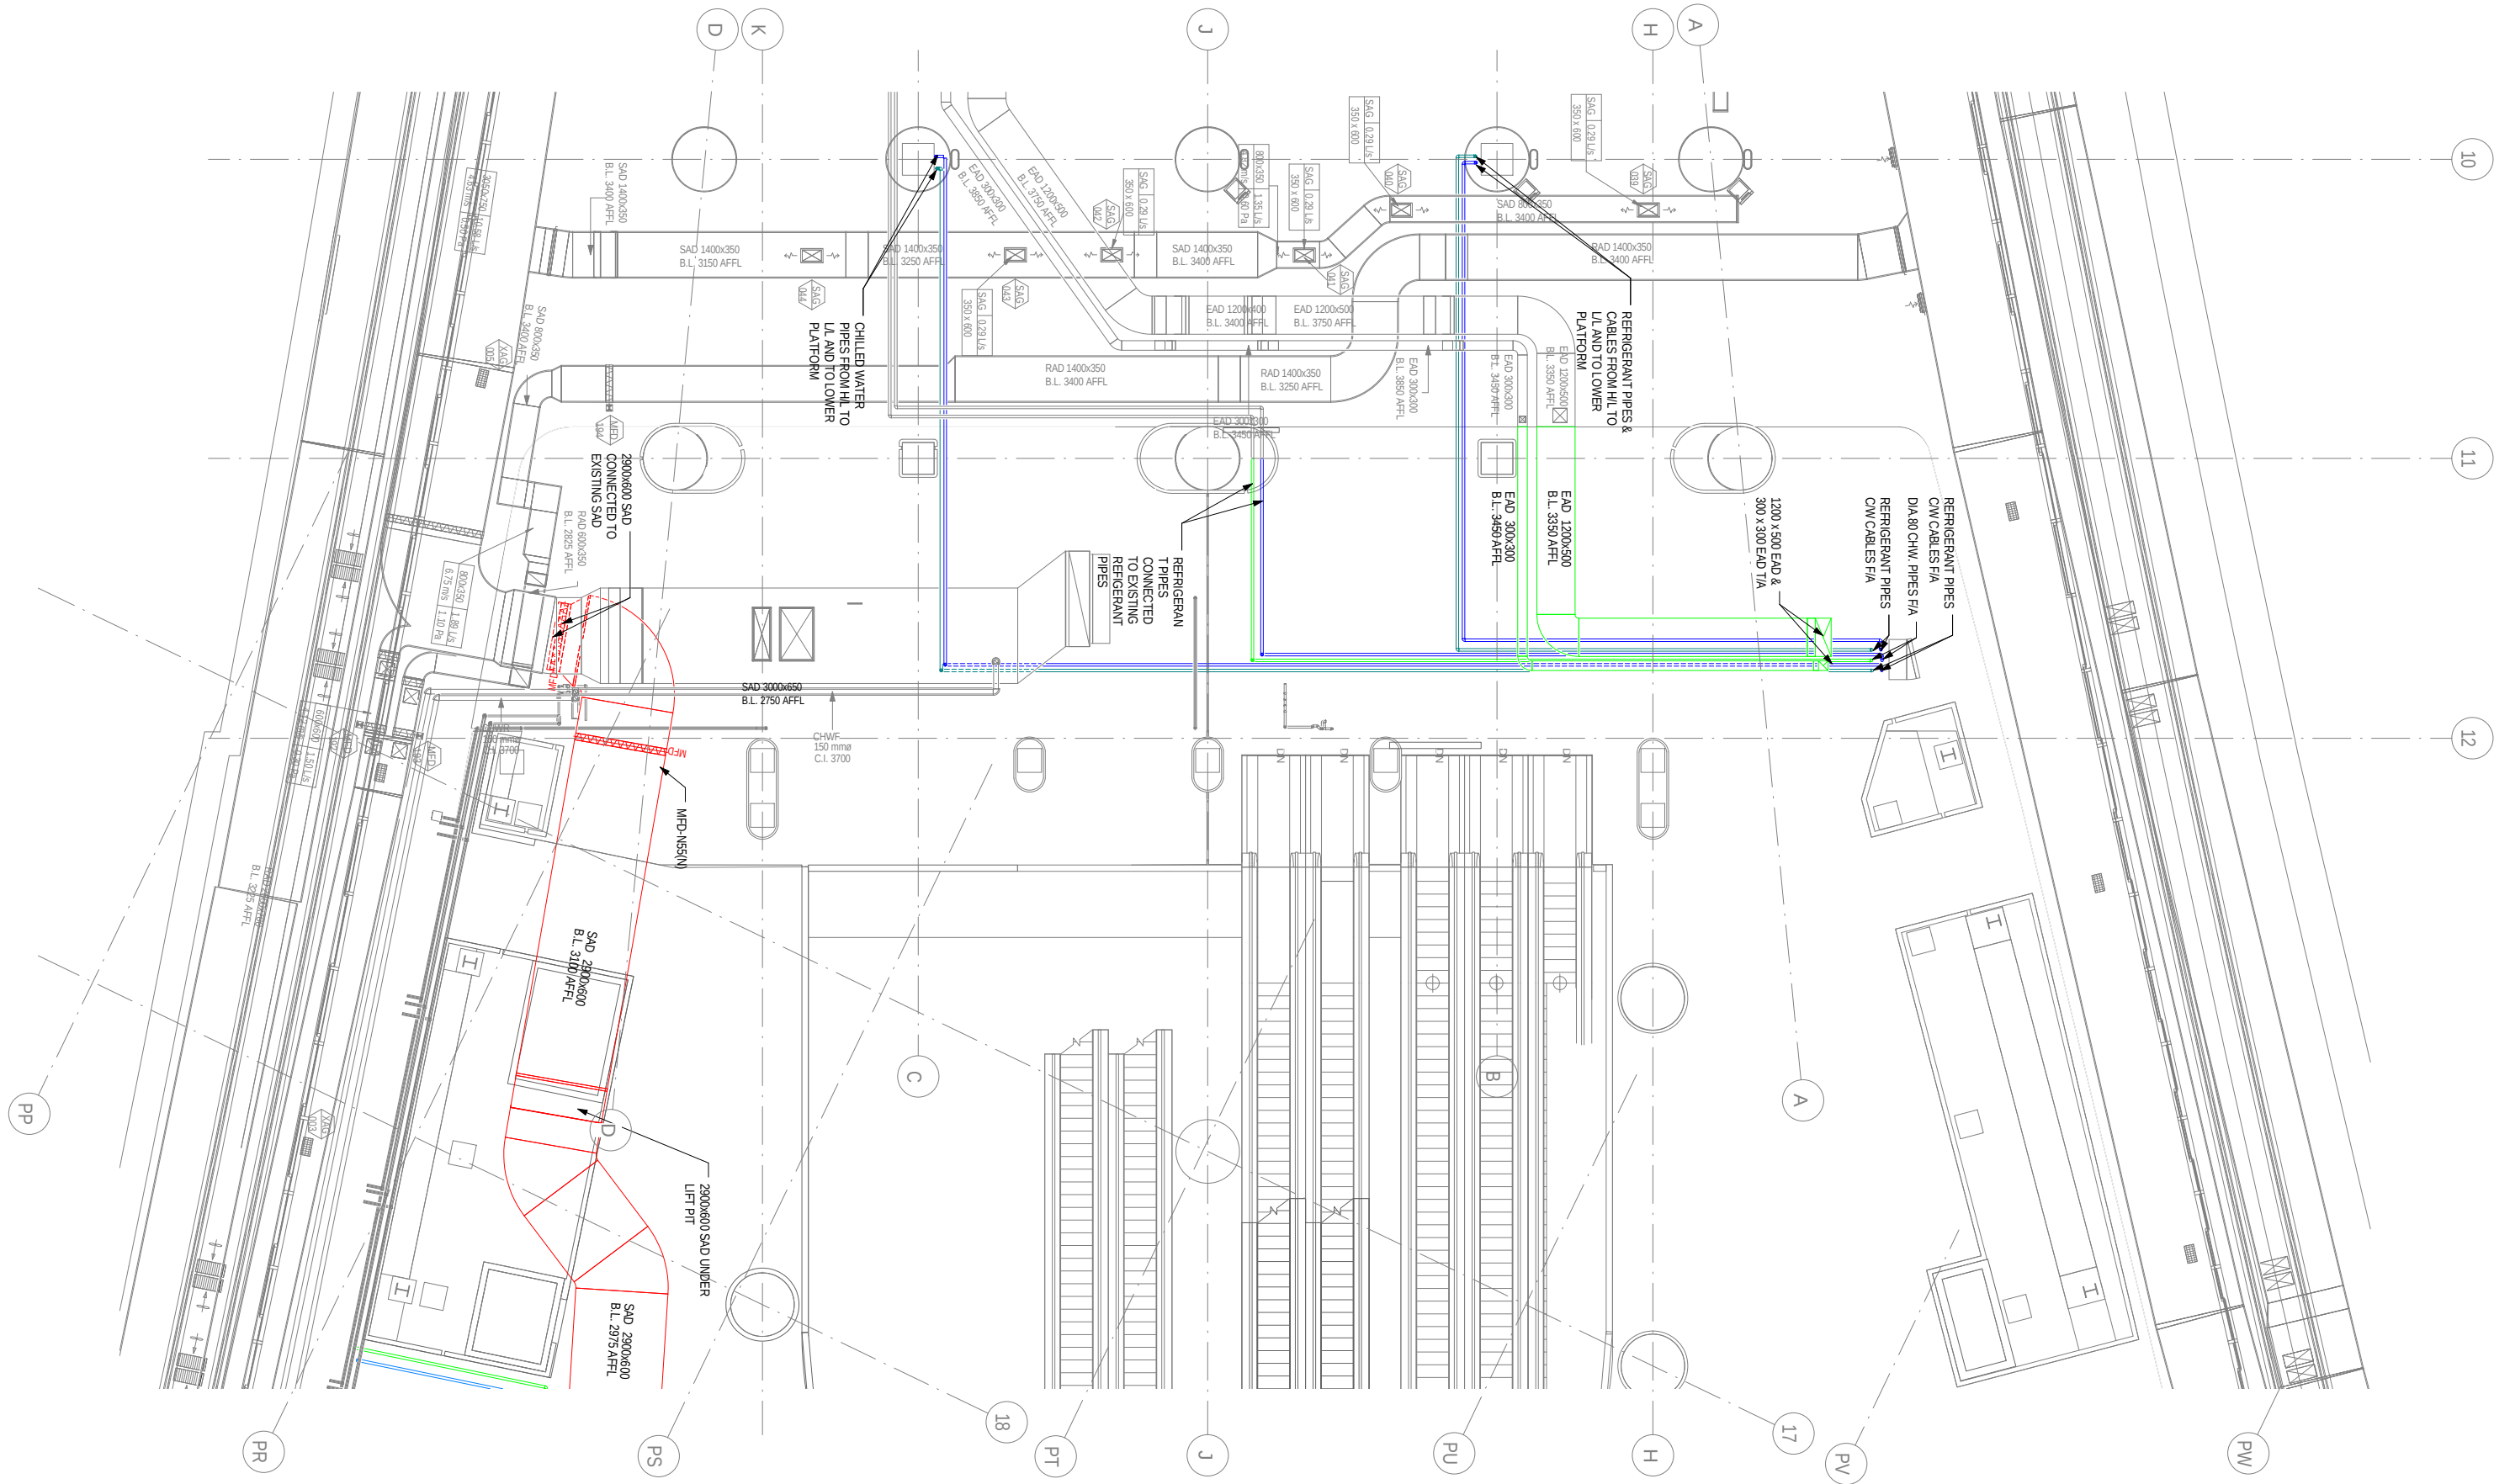


LEGENDS: SAD ■ EAD ■ RAD ■ FAD ■ CHWF ■ CHWR ■ CHWS ■ CDP ■		KEY PLAN 		REV A FIRST ISSUE.		BY -		DATE -		APP -		DRAWN ZST		DESIGNED C.M.CHAN		CHECKED LEO LAI		APPROVED P.LEUNG		DATE DEC 2011		ORIGINATOR OPERATION DIVISION		BM REF. -		TITLE CONTRACT ADM STATION - ECS PLANT ROOM RELOCATION FINAL PHASE - UPPER PLATFORM PLAN AT -7.23mPD NEW ECS LAYOUT (SHEET 1 OF 2)		SCALE 1 : 100 (A1)		FIGURE NO. M09/005		REV. A	
---	--	---------------------	--	------------------------------	--	----------------	--	------------------	--	-----------------	--	---------------------	--	-----------------------------	--	---------------------------	--	----------------------------	--	-------------------------	--	---	--	---------------------	--	---	--	------------------------------	--	------------------------------	--	------------------	--

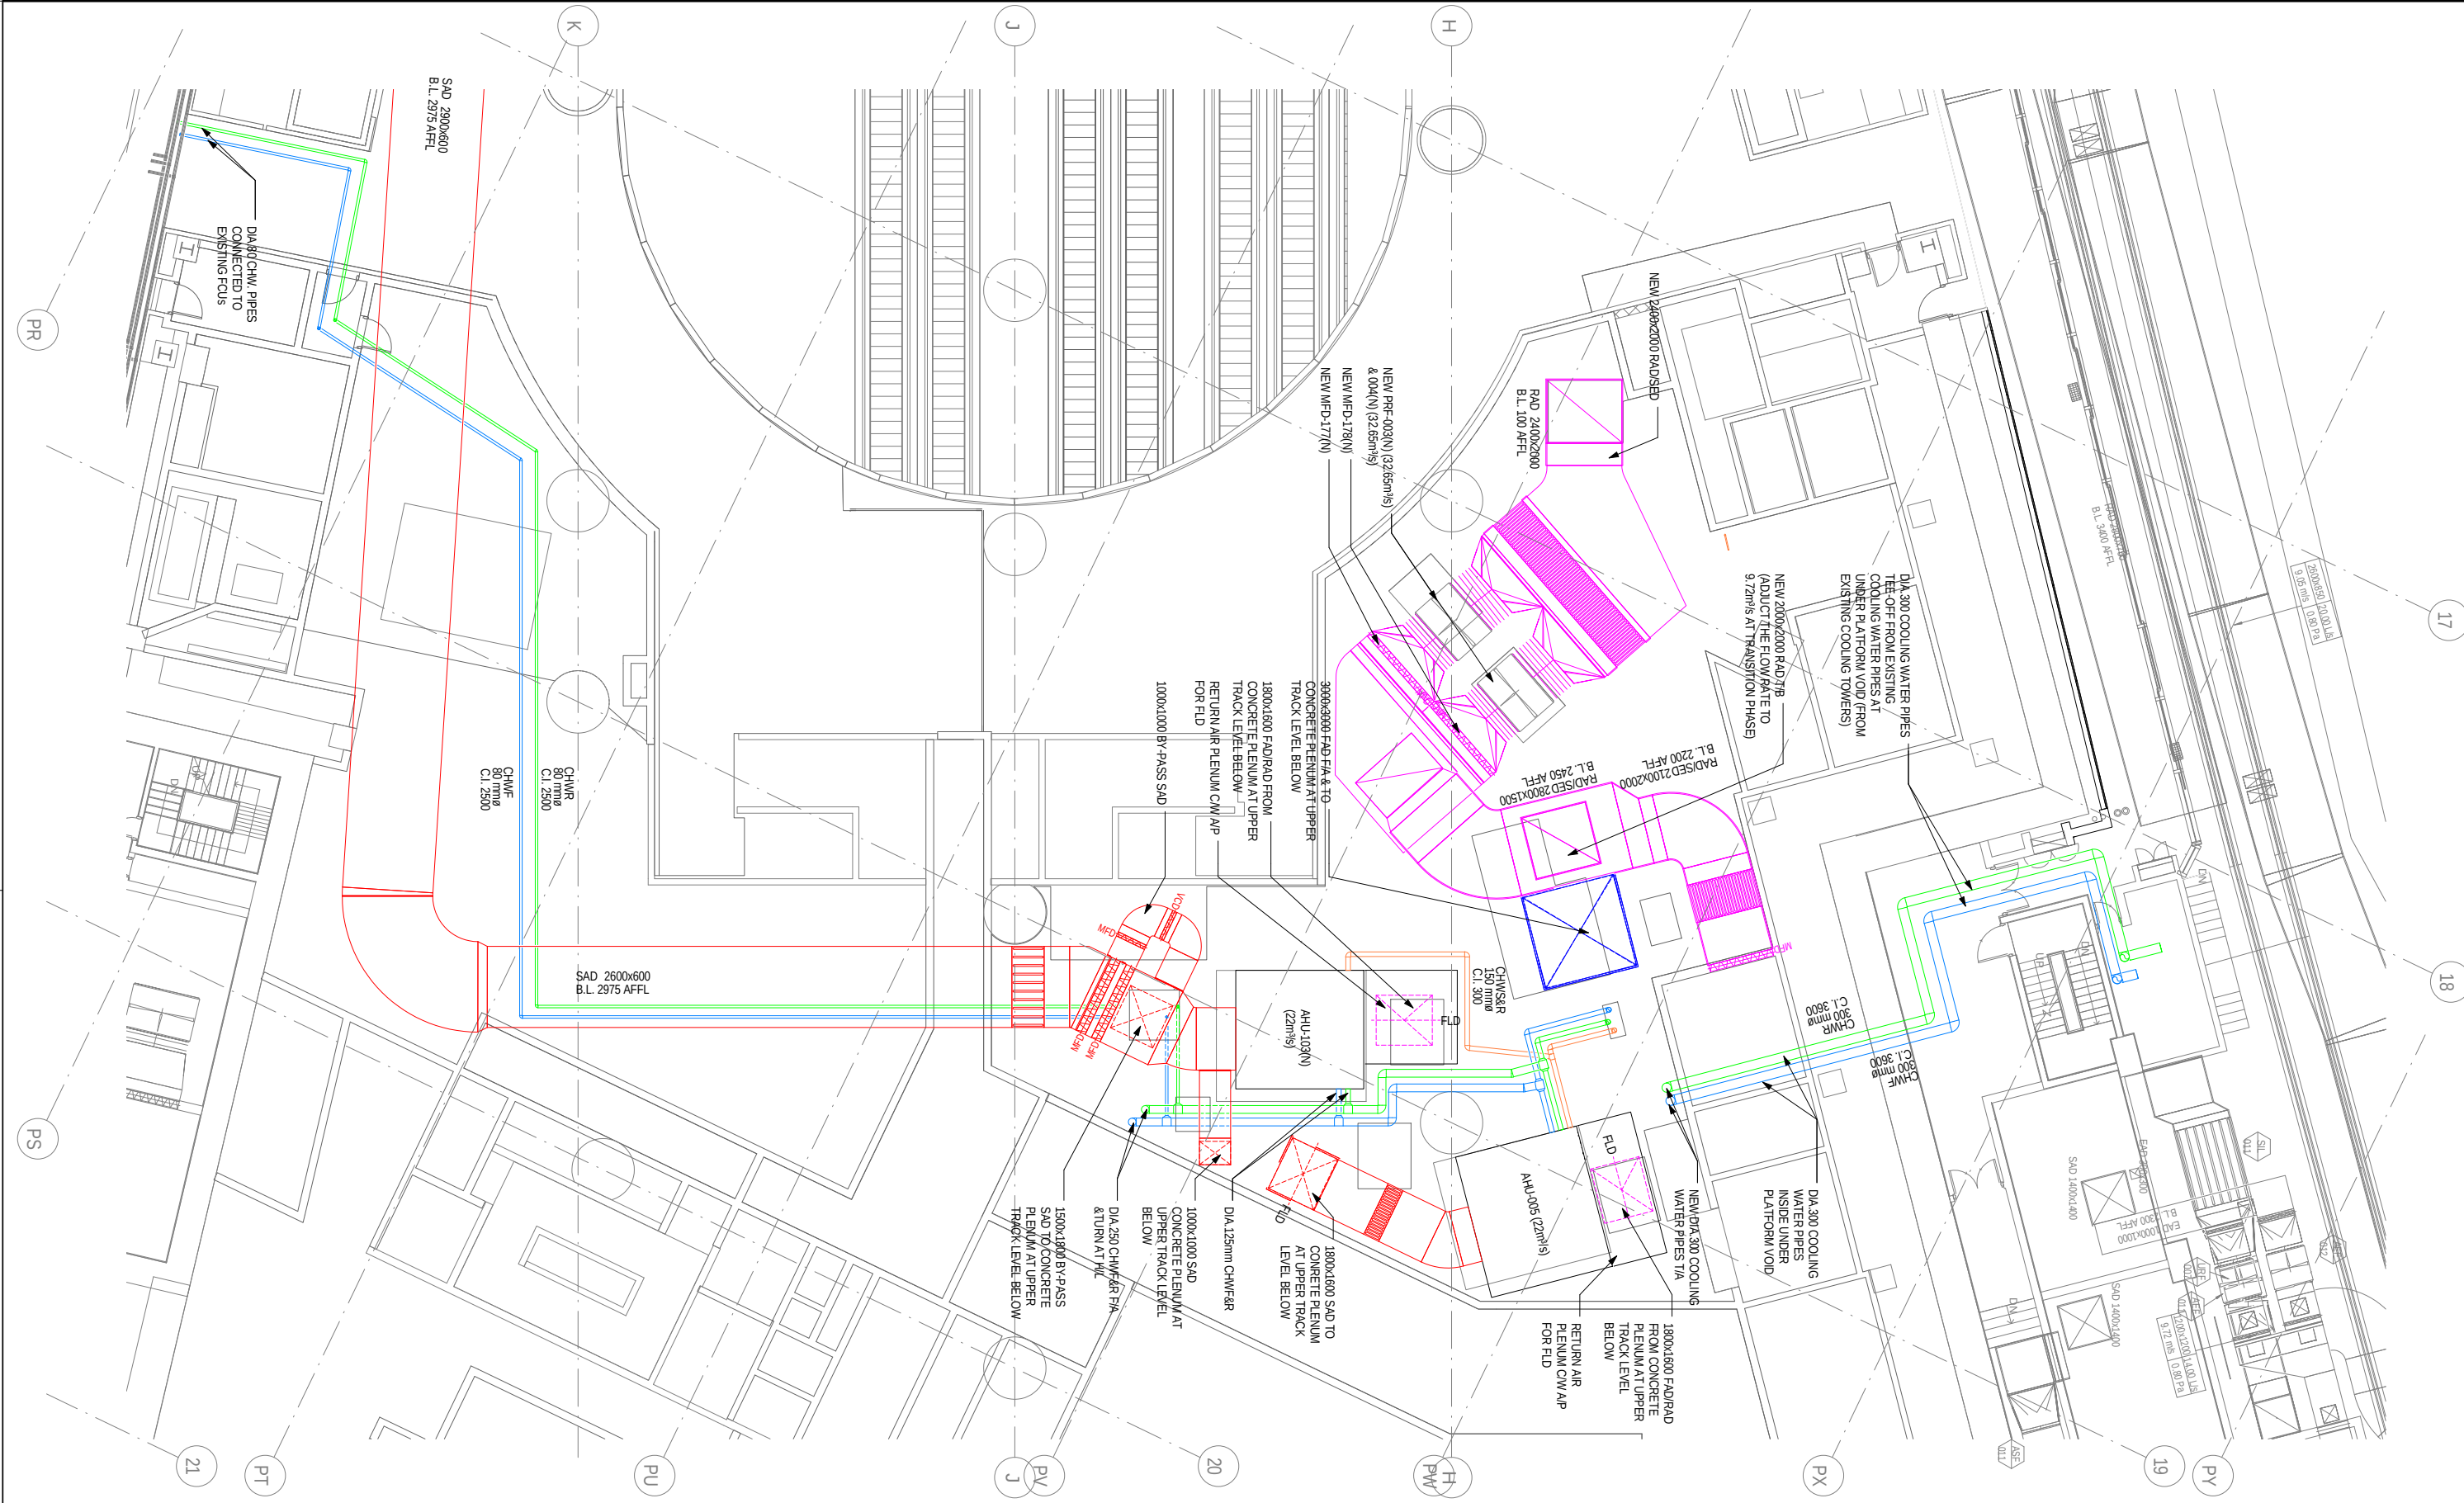

LEGENDS:


SAD	EAD	RAD	FAD	CHWF	CHWR	CHWS	CDP
-----	-----	-----	-----	------	------	------	-----

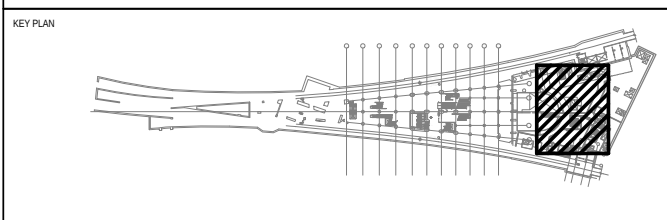

REV	DESCRIPTION	BY	DATE	APP
A	FIRST ISSUE			

DRAWN	ZST
DESIGNED	C.M.CHAN
CHECKED	LEO LAI
APPROVED	P.LEUNG
DATE	DEC 2011
OPERATION DIVISION	


TITLE		CONTRACT	
		ADM STATION - ECS PLANT ROOM RELOCATION	
		FINAL PHASE - UPPER PLATFORM PLAN AT -7.24mPD	
		NEW ECS LAYOUT (SHEET 2 OF 2)	
SCALE	1 : 100 (A1)	FIGURE NO.	M09/006
REV.	A		

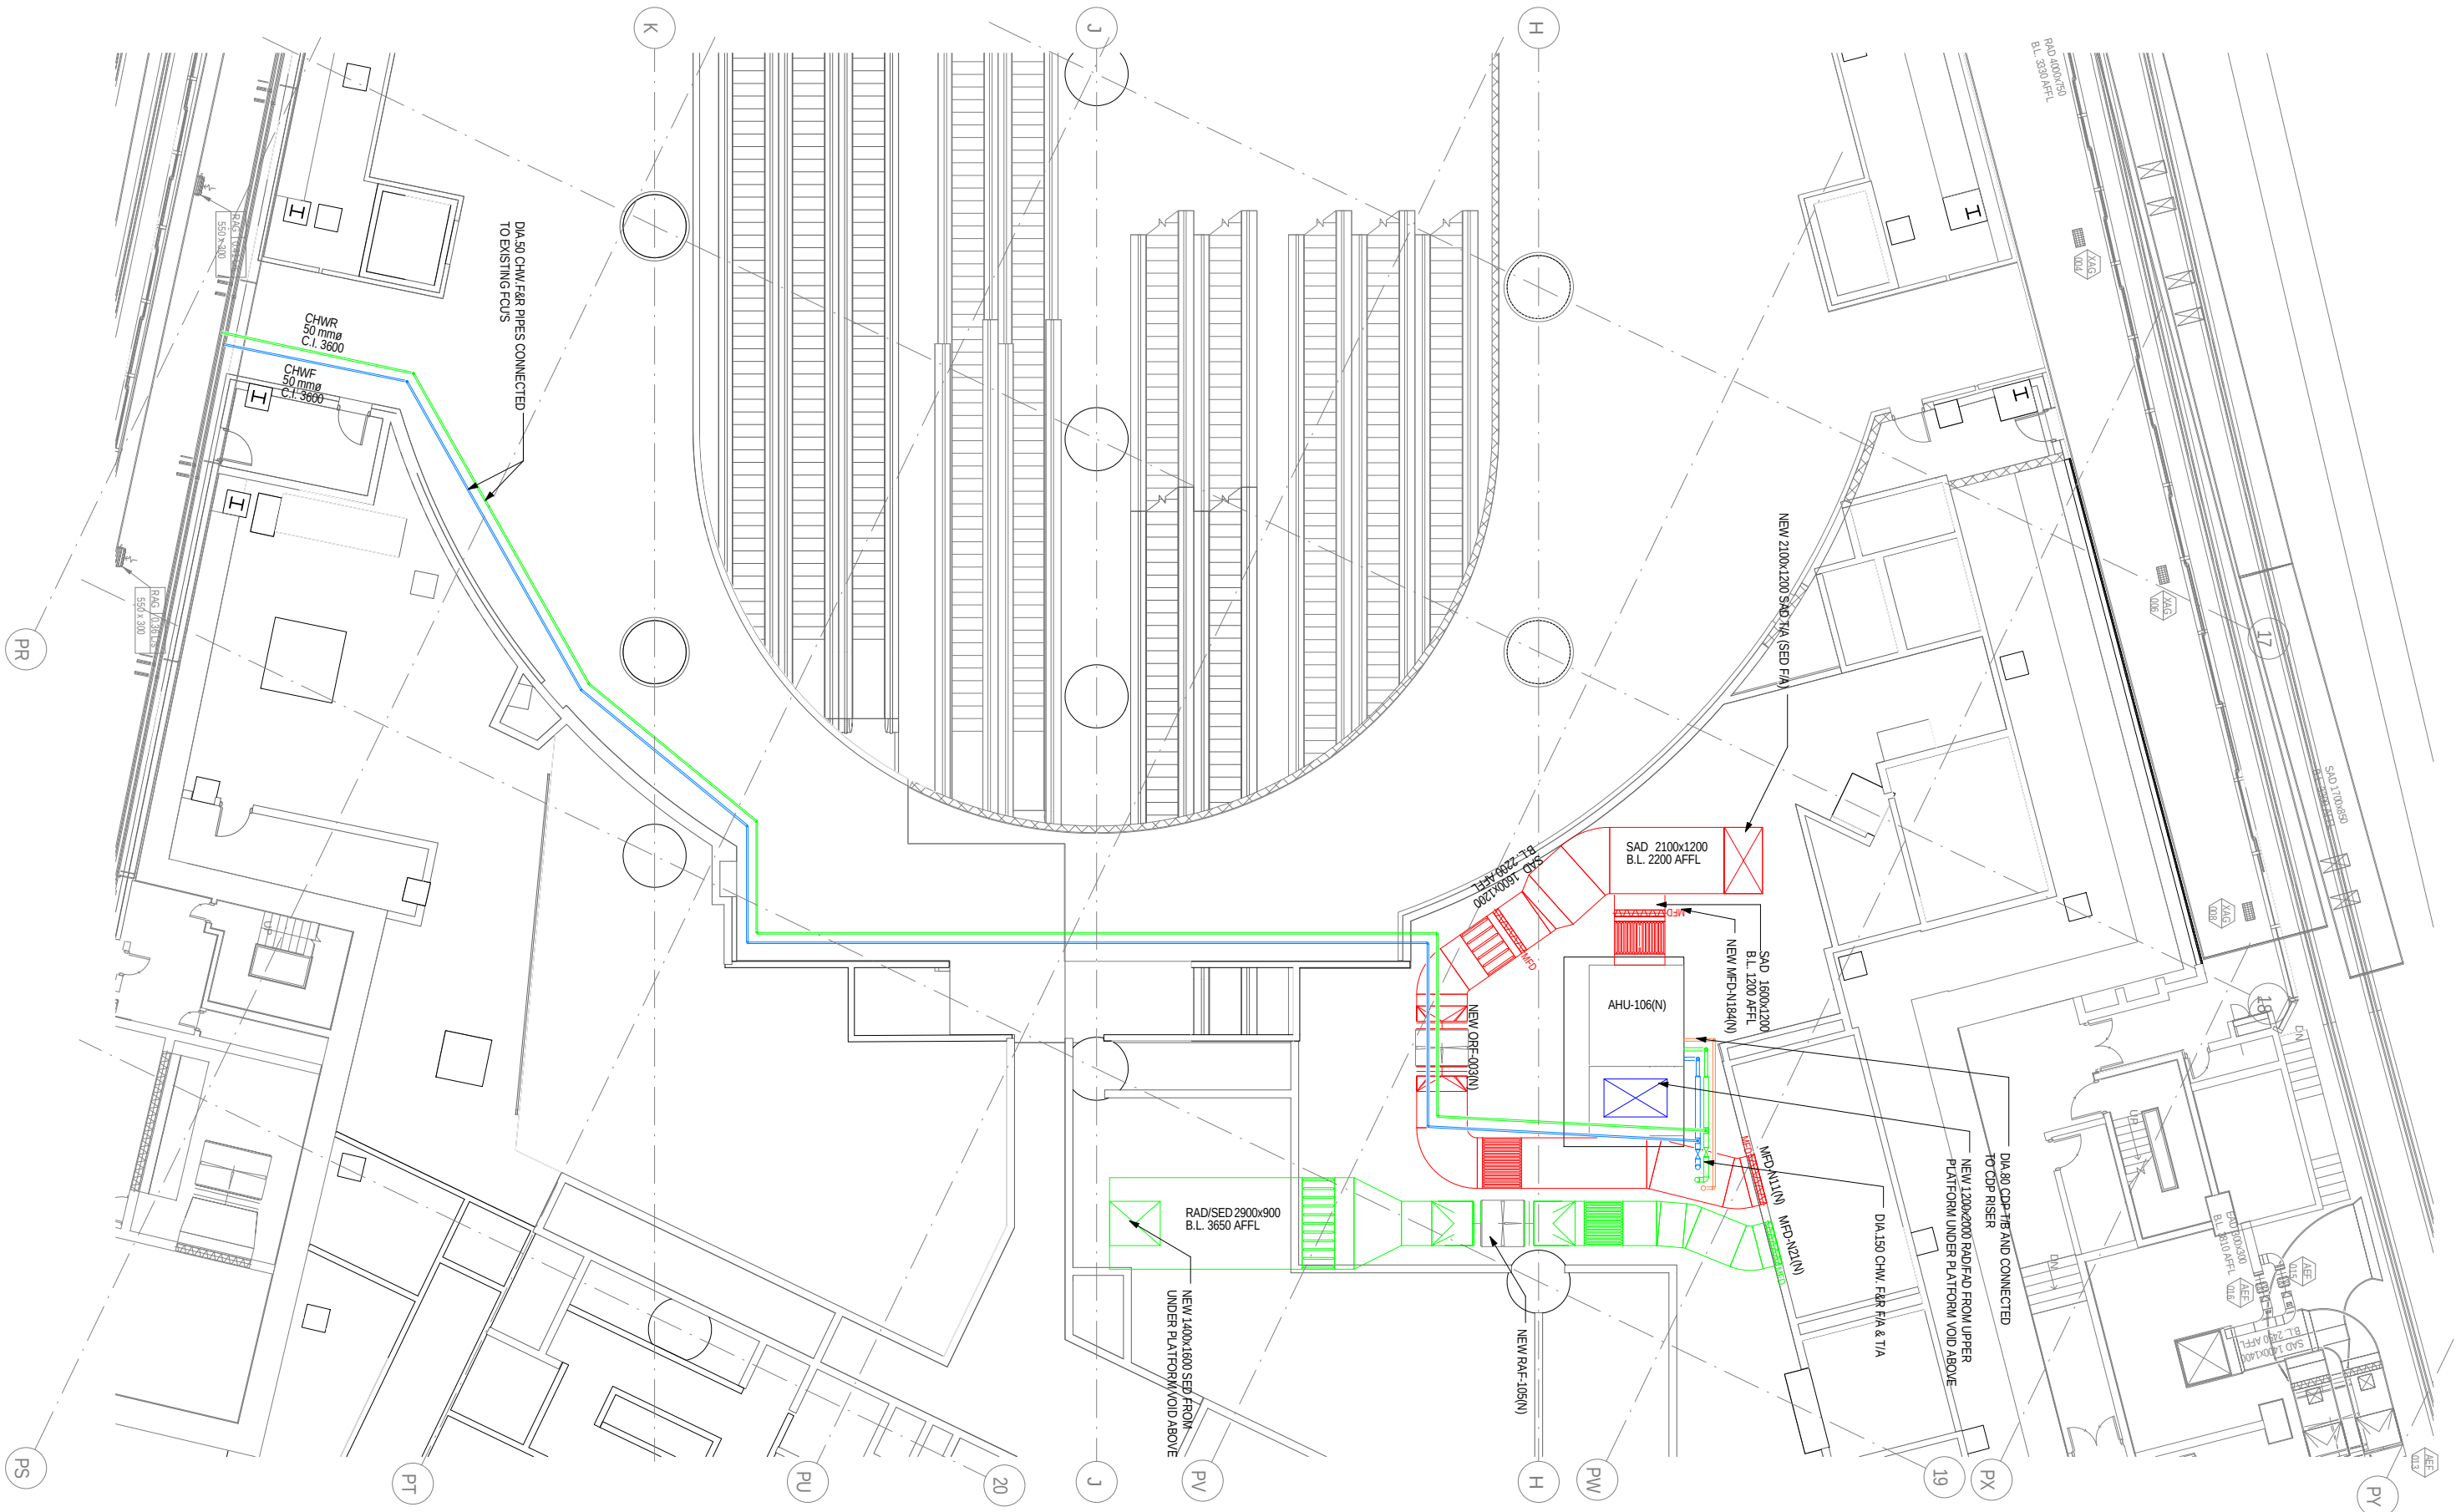

LEGENDS:

SAD ■ EAD ■ RAD ■ FAD ■ CHWF ■ CHWR ■ CHWS ■ CDP ■

KEY PLAN

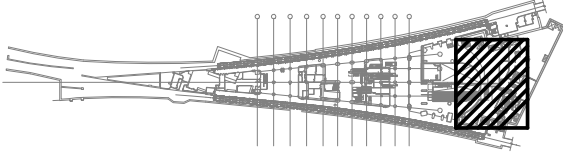


REV	DESCRIPTION	BY	DATE	APP
A	FIRST ISSUE	-	-	-

DRAWN	ZST
DESIGNED	C.M.CHAN
CHECKED	LEO LAI
APPROVED	P.LEUNG
DATE	DEC 2011
DO NOT SCALE DRAWINGS. ALL DIMENSIONS SHALL BE VERIFIED ON SITE. © MTR CORPORATION LIMITED 2008. COPYRIGHT IN RESPECT OF THIS DRAWING / DOCUMENT IS OWNED BY THE MTR CORPORATION LIMITED OR HONG KONG. NO REPRODUCTION OF THE DRAWING / DOCUMENT OR ANY PART BY WHATEVER MEANS IS PERMITTED WITHOUT THE PRIOR WRITTEN CONSENT OF THE MTR CORPORATION LIMITED.	

ORIGINATOR	
OPERATION DIVISION	
BM REF.	

TITLE	
CONTRACT ADM STATION - ECS PLANT ROOM RELOCATION FINAL PHASE - LOWER PLATFORM LEVEL (AT -14.130mPD)	
NEW ECS LAYOUT	
SCALE 1 : 100 (A1)	FIGURE NO. M09/007
REV. A	

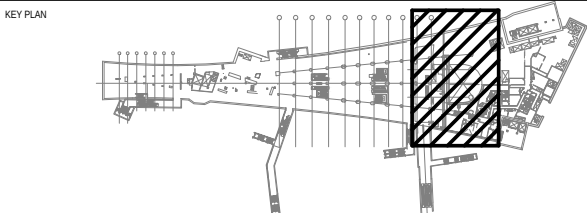

SAD EAD RAD FAD CHWF CHWR CHWS CDP TEMPORARY

						DRAWN	ZST
						DESIGNED	C.M.CHAN
						CHECKED	LEO LAI
						APPROVED	P.LEUNG
						DATE	DEC 2011
A	FIRST ISSUE	-	-	-		DO NOT SCALE DRAWINGS. ALL DIMENSIONS SHALL BE VERIFIED ON SITE. MTR CORPORATION LIMITED 2008 COPYRIGHT IN RESPECT OF THIS DRAWING / DOCUMENT IS OWNED BY THE MTR CORPORATION LIMITED OR HONG KONG. NO REPRODUCTION OF THE DRAWING / DOCUMENT OR ANY PART BY WHATEVER MEANS IS PERMITTED WITHOUT THE PRIOR WRITTEN CONSENT OF THE MTR CORPORATION LIMITED.	
REV	DESCRIPTION	BY	DATE	APP			

DRAWN	ZST
DESIGNED	C.M.CHAN
CHECKED	LEO LAI
APPROVED	P.LEUNG
DATE	DEC 2011

DO NOT SCALE DRAWINGS. ALL DIMENSIONS SHALL BE VERIFIED ON SITE.


LEGAL NOTIFICATION LIMITED 2008 COPYRIGHT IN RESPECT OF THIS DRAWING / DOCUMENT IS OWNED BY THE MTR CORPORATION LIMITED OF HONG KONG. NO REPRODUCTION OF THIS DRAWING / DOCUMENT OR ANY PART BY WHATEVER MEANS IS PERMITTED WITHOUT THE PRIOR WRITTEN CONSENT OF THE MTR CORPORATION LIMITED.

OPERATION DIVISION

ORIGINATOR


BIM REF

TITLE CONTRACT ADM STATION - ECS PLANT ROOM RELOCATION INTERMEDIATE PHASE - CONCOURSE LEVEL PLAN AT -2.14mPD ECS LAYOUT (SHEET 1 OF 2)		
SCALE 1 : 100 (A1)	FIGURE NO. 	REV.

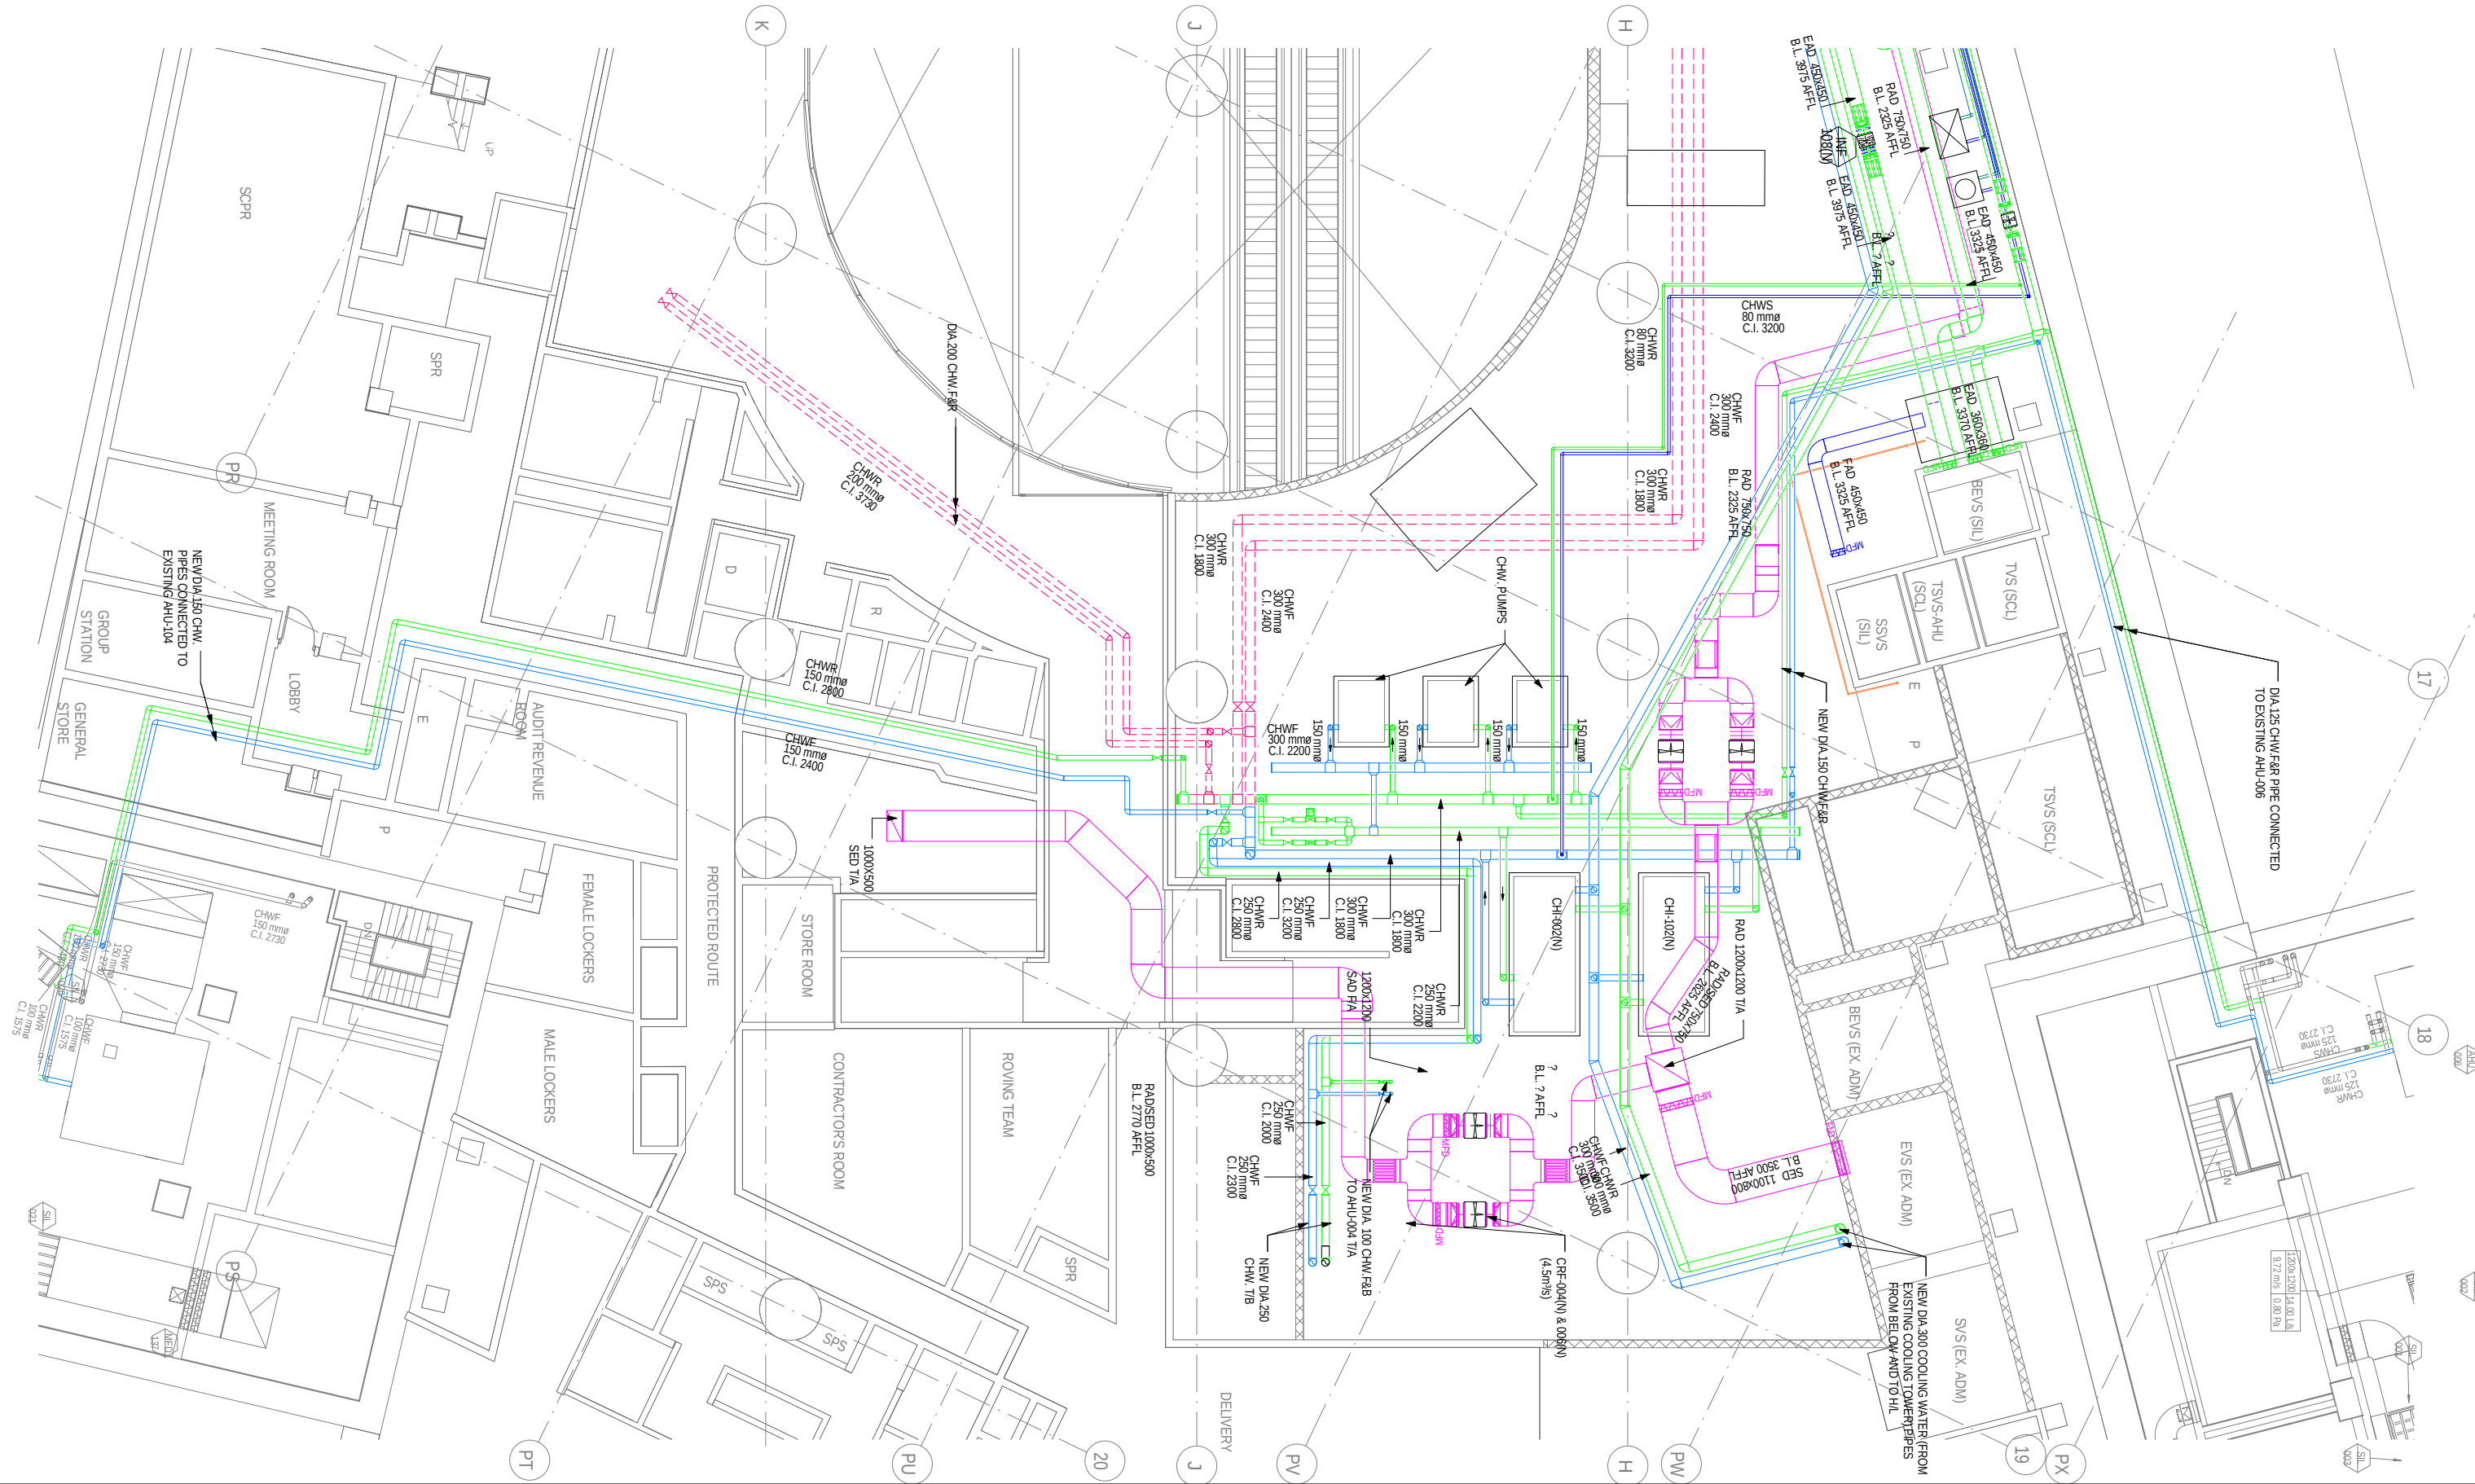

LEGENDS:

SAD EAD RAD FAD CHWF CHWR CHWS CDP TEMPORARY

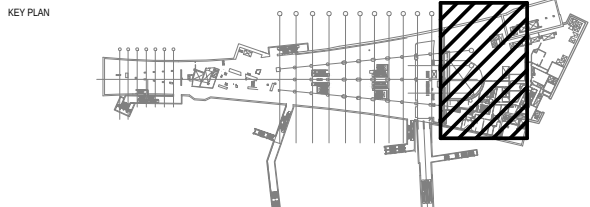



REV	DATE	DESCRIPTION	BY	DATE	APP
A		FIRST ISSUE			


DRAWN	ZST
DESIGNED	C.M.CHAN
CHECKED	LEO LAI
APPROVED	P.LEUNG
DATE	DEC 2011
DO NOT SCALE DRAWINGS. ALL DIMENSIONS SHALL BE VERIFIED ON SITE. MTR CORPORATION LIMITED 2008 COPYRIGHT IN RESPECT OF THIS DRAWING / DOCUMENT IS OWNED BY THE MTR CORPORATION LIMITED OR HONG KONG. NO REPRODUCTION OF THE DRAWING / DOCUMENT OR ANY PART BY WHATEVER MEANS IS PERMITTED WITHOUT THE PRIOR WRITTEN CONSENT OF THE MTR CORPORATION LIMITED.	


OPERATION DIVISION	
ORIGINATOR	
BIM REF.	

TITLE		CONTRACT	
		ADM STATION - ECS PLANT ROOM RELOCATION	
		INTERMEDIATE PHASE - CONCOURSE LEVEL PLAN AT -2.14mPD	
		ECS LAYOUT (SHEET 2 OF 2)	
SCALE	1 : 100 (A1)	FIGURE NO.	M09/151
REV.	A		

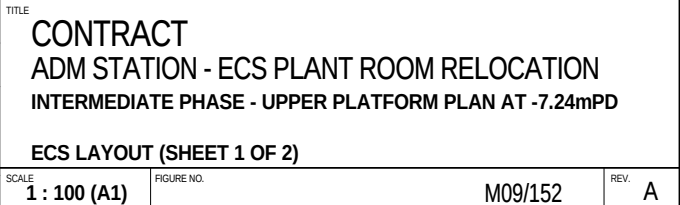

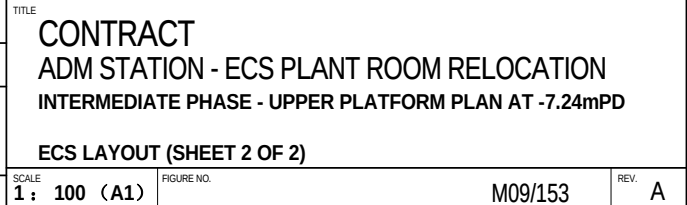

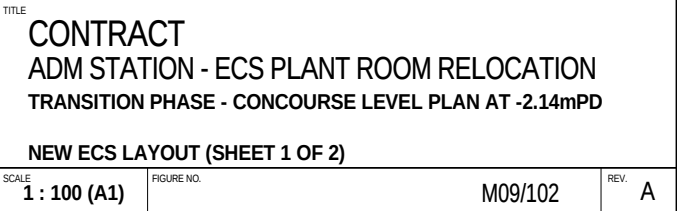


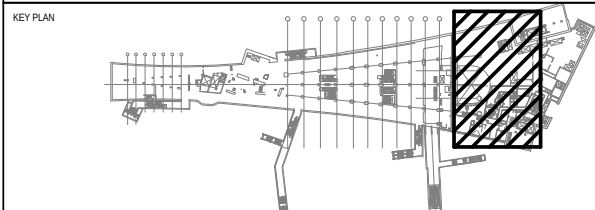

							DRAWN	ZST
							DESIGNED	C.M.CHAN
							CHECKED	LEO LAI
							APPROVED	P.LEUNG
							DATE	DEC 2011
							DO NOT SCALE DRAWINGS. ALL DIMENSIONS SHALL BE VERIFIED ON SITE.	
A	FIRST ISSUE		-	-	-	THE INFORMATION CONTAINED HEREIN IS THE PROPERTY OF WTR CORPORATION LIMITED 2008 COPYRIGHT IN RESPECT OF THIS DRAWING / DOCUMENT IS OWNED BY THE WTR CORPORATION / LIMITED OF HONG KONG. NO REPRODUCTION OF THE DRAWING / DOCUMENT OR ANY PART BY WHATEVER MEANS IS PERMITTED WITHOUT THE PRIOR WRITTEN CONSENT OF THE WTR CORPORATION LIMITED.		
REV		DESCRIPTION	BY	DATE	APP			

ORIGINATOR	
OPERATION DIVISION	
BIM REF.	

TITLE		
CONTRACT ADM STATION - ECS PLANT ROOM RELOCATION TRANSITION PHASE - CONCOURSE LEVEL PLAN AT -2.14mPD NEW ECS LAYOUT (SHEET 2 OF 2)		
SCALE 1 : 100 (A1)	FIGURE NO. M09/103	REV. A

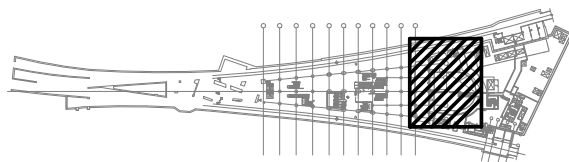

DRAWN	ZST
DESIGNED	C.M.CHAN
CHECKED	LEO LAI
APPROVED	P.LEUNG
DATE	DEC 2011


DO NOT SCALE DRAWINGS. ALL DIMENSIONS SHALL BE VERIFIED ON SITE.

ALL RIGHTS RESERVED. MTR CORPORATION LIMITED 2008 COPYRIGHT IN RESPECT OF THIS DRAWING / DOCUMENT IS OWNED BY THE MTR CORPORATION LIMITED OF HONG KONG. NO REPRODUCTION OF THE DRAWING / DOCUMENT OR ANY PART BY WHATEVER MEANS IS PERMITTED WITHOUT THE PRIOR WRITTEN CONSENT OF THE MTR CORPORATION LIMITED.


BIM REF

SCALE 1 : 100 (A1)	FIGURE NO.	M09/104	REV. A
------------------------------	------------	---------	------------------



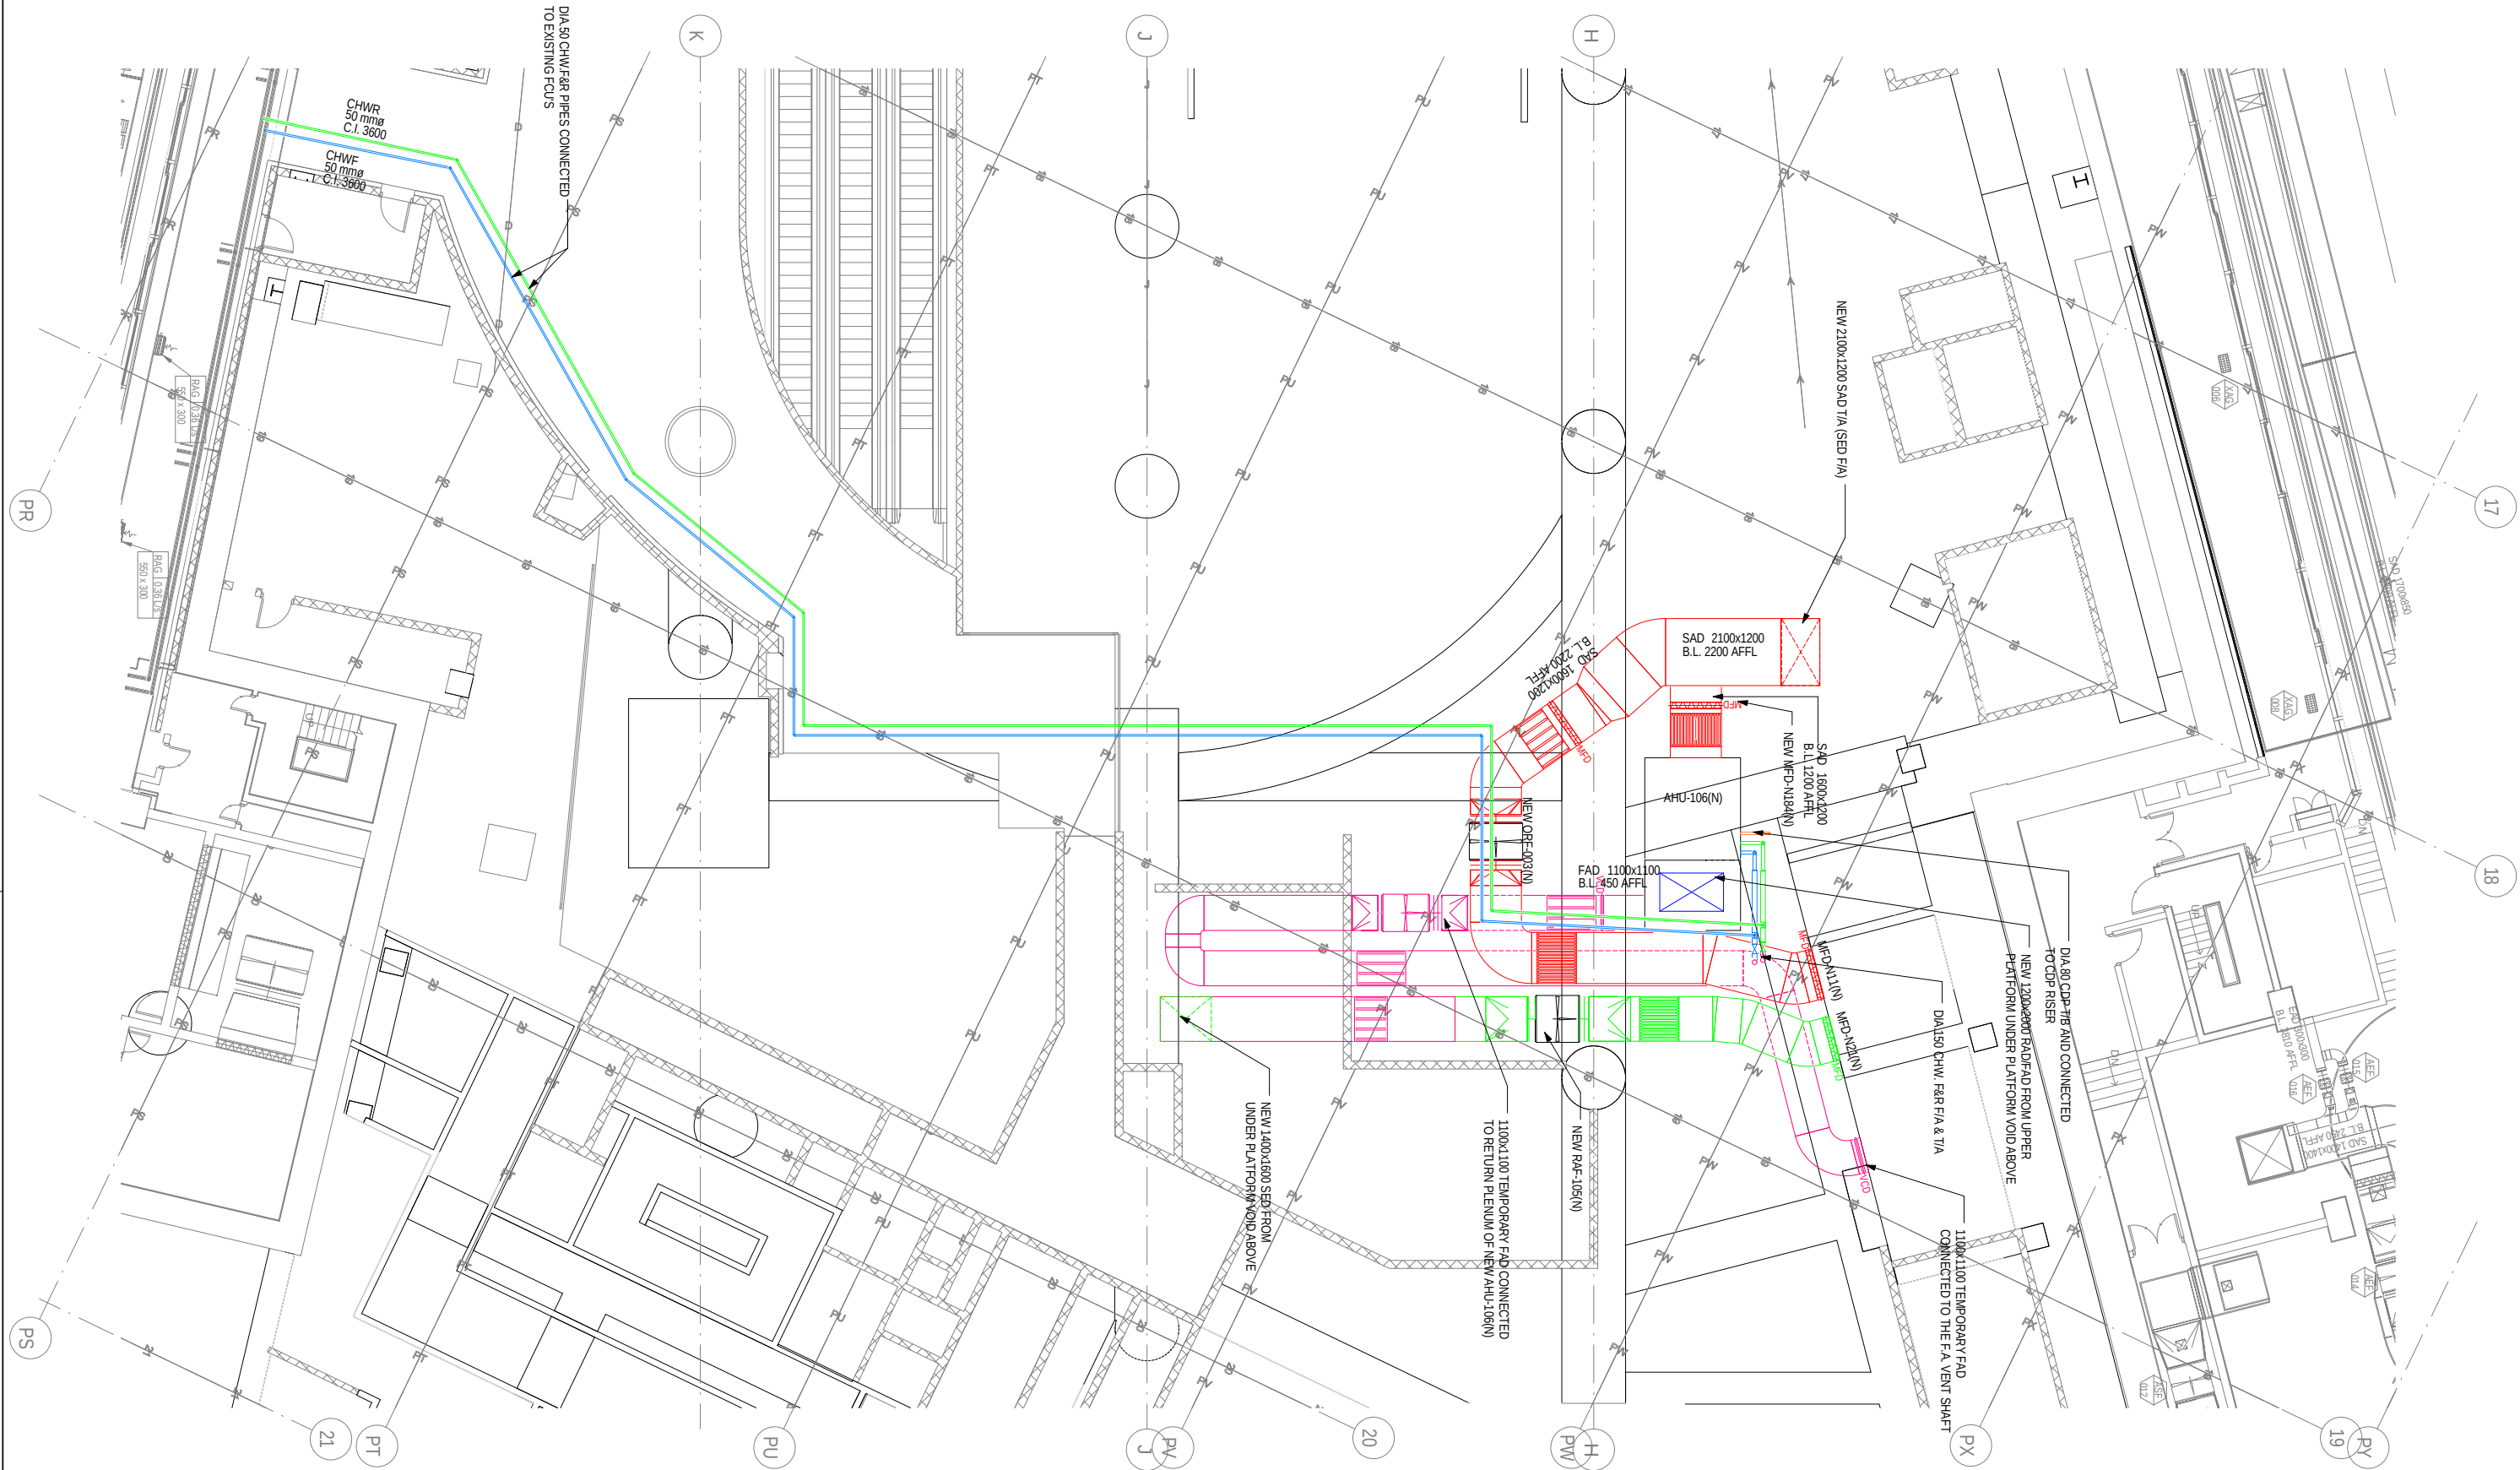

- LEGENDS:**
- | | | | | | | | | |
|-----|-----|-----|-----|------|------|------|-----|-----------|
| SAD | EAD | RAD | FAD | CHWF | CHWR | CHWS | CDP | TEMPORARY |
|-----|-----|-----|-----|------|------|------|-----|-----------|

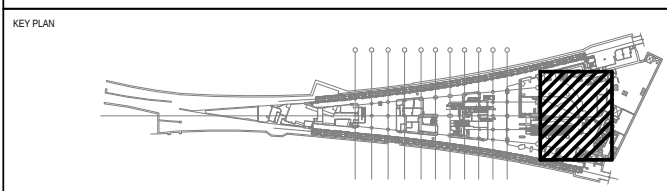


REV	DESCRIPTION	BY	DATE	APP
A	FIRST ISSUE.	-	-	-


DRAWN	ZST
DESIGNED	C.M.CHAN
CHECKED	LEO LAI
APPROVED	P.LEUNG
DATE	DEC 2011

DO NOT SCALE DRAWINGS. ALL DIMENSIONS SHALL BE VERIFIED ON SITE.
MTR CORPORATION LIMITED 2008 COPYRIGHT IN RESPECT OF THIS DRAWING / DOCUMENT IS OWNED BY THE MTR CORPORATION LIMITED OR HONG KONG. NO REPRODUCTION OF THE DRAWING / DOCUMENT OR ANY PART BY WHATEVER MEANS IS PERMITTED WITHOUT THE PRIOR WRITTEN CONSENT OF THE MTR CORPORATION LIMITED.

ORIGINATOR	OPERATION DIVISION
BIM REF.	

TITLE	CONTRACT ADM STATION - ECS PLANT ROOM RELOCATION TRANSITION PHASE - LOWER PLATFORM LEVEL (AT -14.130mPD) NEW ECS LAYOUT (SHEET 1 OF 2)
SCALE	1:200
FIGURE NO.	M09/106
REV.	A

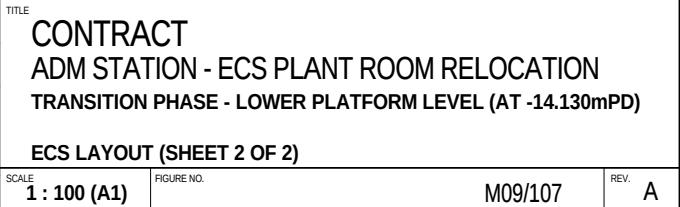

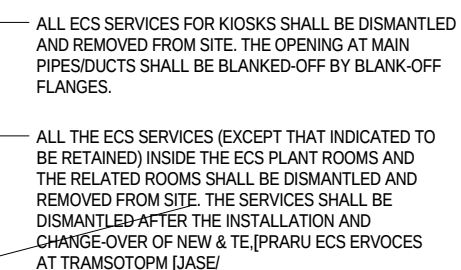

NOTES:

1. THE EXISTING VENT SHAFT-X AND THE RELATED EXHAUST AND SUPPLY AIR PLENUMS SHALL BE RETAINED AND MAINTAINED OPERATIONAL UNTIL FINAL CHANGE-OVER OF ECS SYSTEM AT FINAL PHASE. ALL THE OPENINGS TO THE VENT SHAFT/PLENIUM OWING TO THE DISMANTLE OF EXISTING SERVICES SHALL BE BLANKED-OFF TO MAINTAIN THE FIRE COMPARTMENTATION OF THE VENT SHAFT/PLENIUM.
2. THE EXISTING ECS LAYOUT IS FOR REFERENCE ONLY. THE CONTRACTOR SHALL VALIDATE THE ACTUAL ECS LAYOUT ON SITE.




DRAWN	ZST
DESIGNED	C.M.CHAN
CHECKED	LEO LAI
APPROVED	P.LEUNG
DATE	DEC 2011

DO NOT SCALE DRAWINGS. ALL DIMENSIONS SHALL BE VERIFIED ON SITE.

ALL RIGHTS RESERVED. COPYRIGHT © 2008 BY THE MTR CORPORATION LIMITED. NO PART OF THIS DOCUMENT IS TO BE REPRODUCED OR TRANSMITTED IN ANY FORM OR BY ANY MEANS WITHOUT THE PRIOR WRITTEN CONSENT OF THE MTR CORPORATION LIMITED.

ORIGINATOR	
OPERATION DIVISION	
IM REF.	

TITLE CONTRACT ADM STATION - ECS PLANT ROOM RELOCATION EXISTING PHASE - CONCOURSE LEVEL AT -2.14mPD DISMANTLING WORKS FOR ECS SERVICES			
SCALE	NTS.	FIGURE NO.	M09/201 REV. A

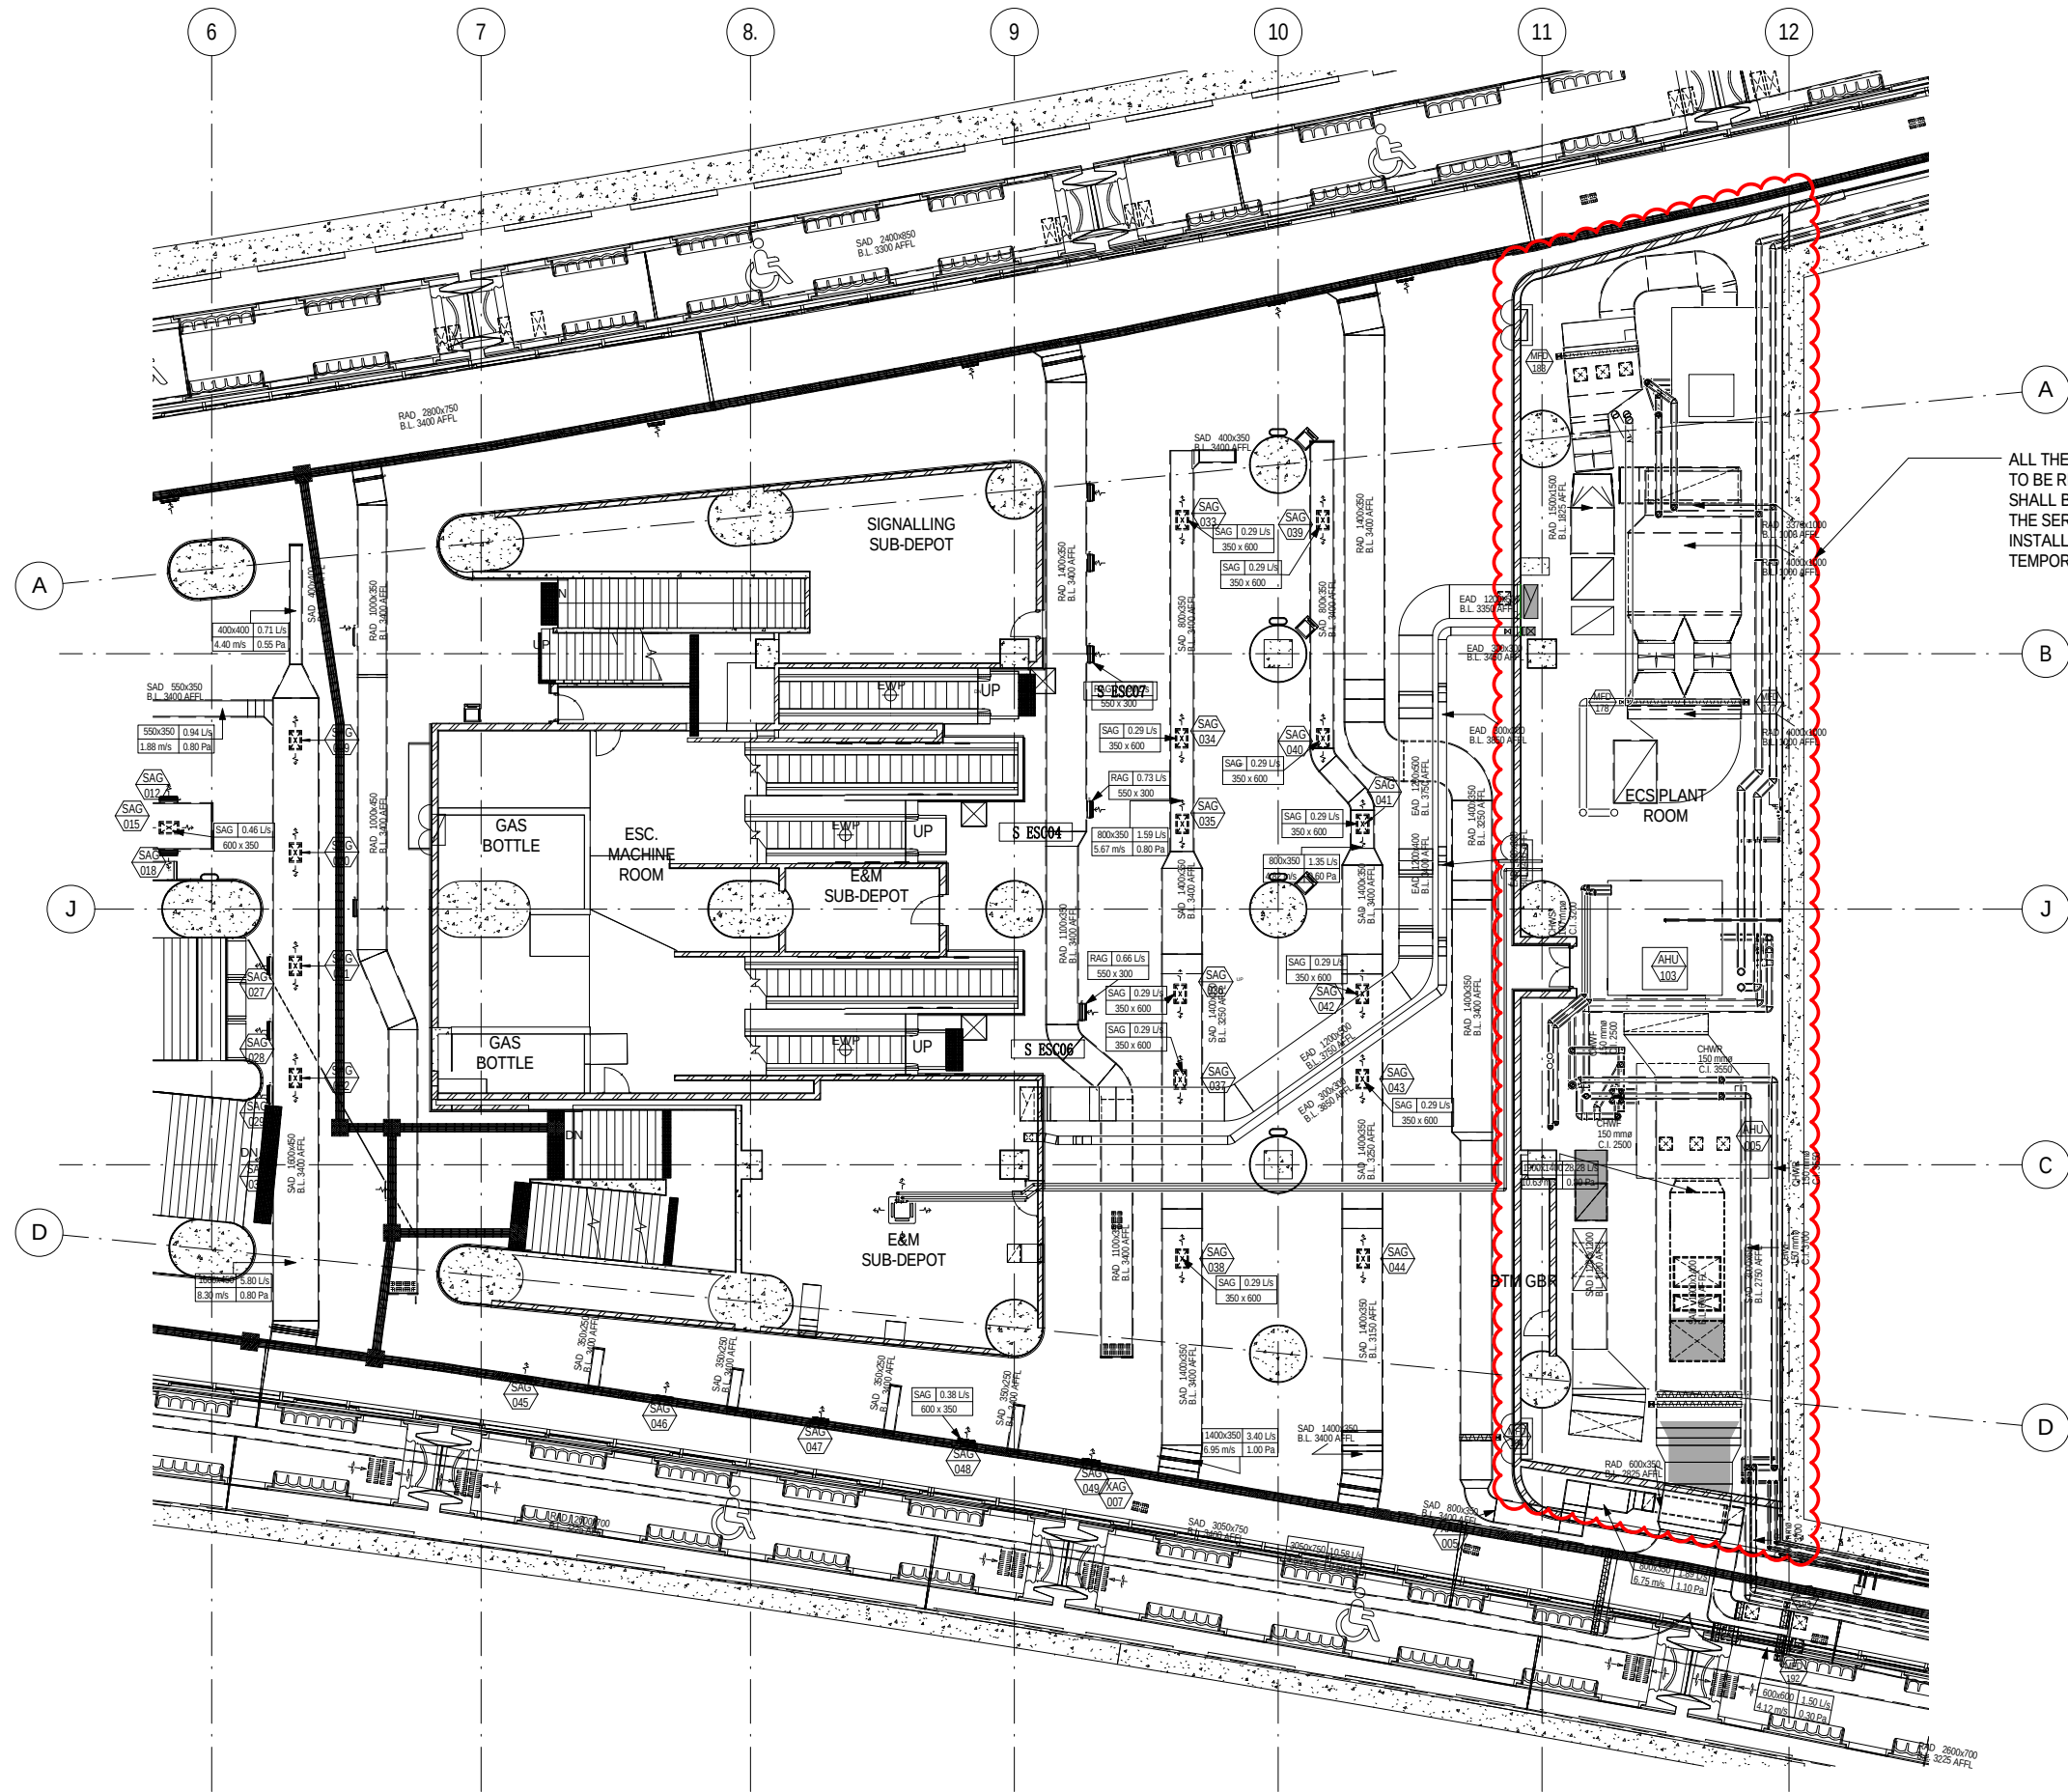


LEGEND:

SERVICES INSIDE THE ECS PLANT ROOM TO BE RETAINED UNTIL THE FINAL CHANGE-OVER OF ECS SYSTEM AT FINAL PHASE

NOTES:

- THE EXISTING VENT SHAFT-X AND THE RELATED EXHAUST AND SUPPLY AIR PLENUMS SHALL BE RETAINED AND MAINTAINED OPERATIONAL UNTIL FINAL CHANGE-OVER OF ECS SYSTEM AT FINAL PHASE. ALL THE OPENINGS TO THE VENT SHAFT/PLENUM OWING TO THE DISMANTLE OF EXISTING SERVICES SHALL BE BLANKED-OFF TO MAINTAIN THE FIRE COMPARTMENTATION OF THE VENT SHAFT/PLENUM.
- THE EXISTING ECS LAYOUT IS FOR REFERENCE ONLY. THE CONTRACTOR SHALL VALIDATE THE ACTUAL ECS LAYOUT ON SITE.

ALL THE ECS SERVICES (EXCEPT THAT INDICATED TO BE RETAINED) INSIDE THE ECS PLANT ROOM SHALL BE DISMANTLED AND REMOVED FROM SITE. THE SERVICES SHALL BE DISMANTLED AFTER THE INSTALLTION AND CHANGE-OVER OF NEW & TEMPORARY ECS SERVICES AT TRANSITION PHASE

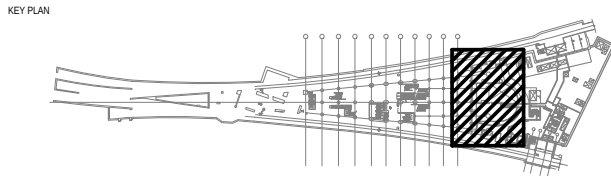

DRAWN ZST				
DESIGNED C.M. CHAN				
CHECKED LEO LAI				
APPROVED P. LEUNG				
DATE DEC 2011				
DO NOT SCALE DRAWINGS. ALL DIMENSIONS SHALL BE VERIFIED ON SITE.				
MTR CORPORATION LIMITED 2008 COPYRIGHT IN RESPECT OF THIS DRAWING / DOCUMENT IS OWNED BY THE MTR CORPORATION LIMITED OR HONG KONG. NO REPRODUCTION OF THE DRAWING / DOCUMENT OR ANY PART BY WHATEVER MEANS IS PERMITTED WITHOUT THE PRIOR WRITTEN CONSENT OF THE MTR CORPORATION LIMITED.				
A	FIRST ISSUE			
REV	DESCRIPTION	BY	DATE	APP

ORIGINATOR	
OPERATION DIVISION	
BIM REF.	

TITLE			
CONTRACT			
ADM STATION - ECS PLANT ROOM RELOCATION			
EXISTING PHASE - UPPER PLATFORM LEVEL AT -7.240mPD			
DISMANTLING WORKS FOR ECS SERVICES			
SCALE	NTS	FIGURE NO.	
		M09/202	REV. A