


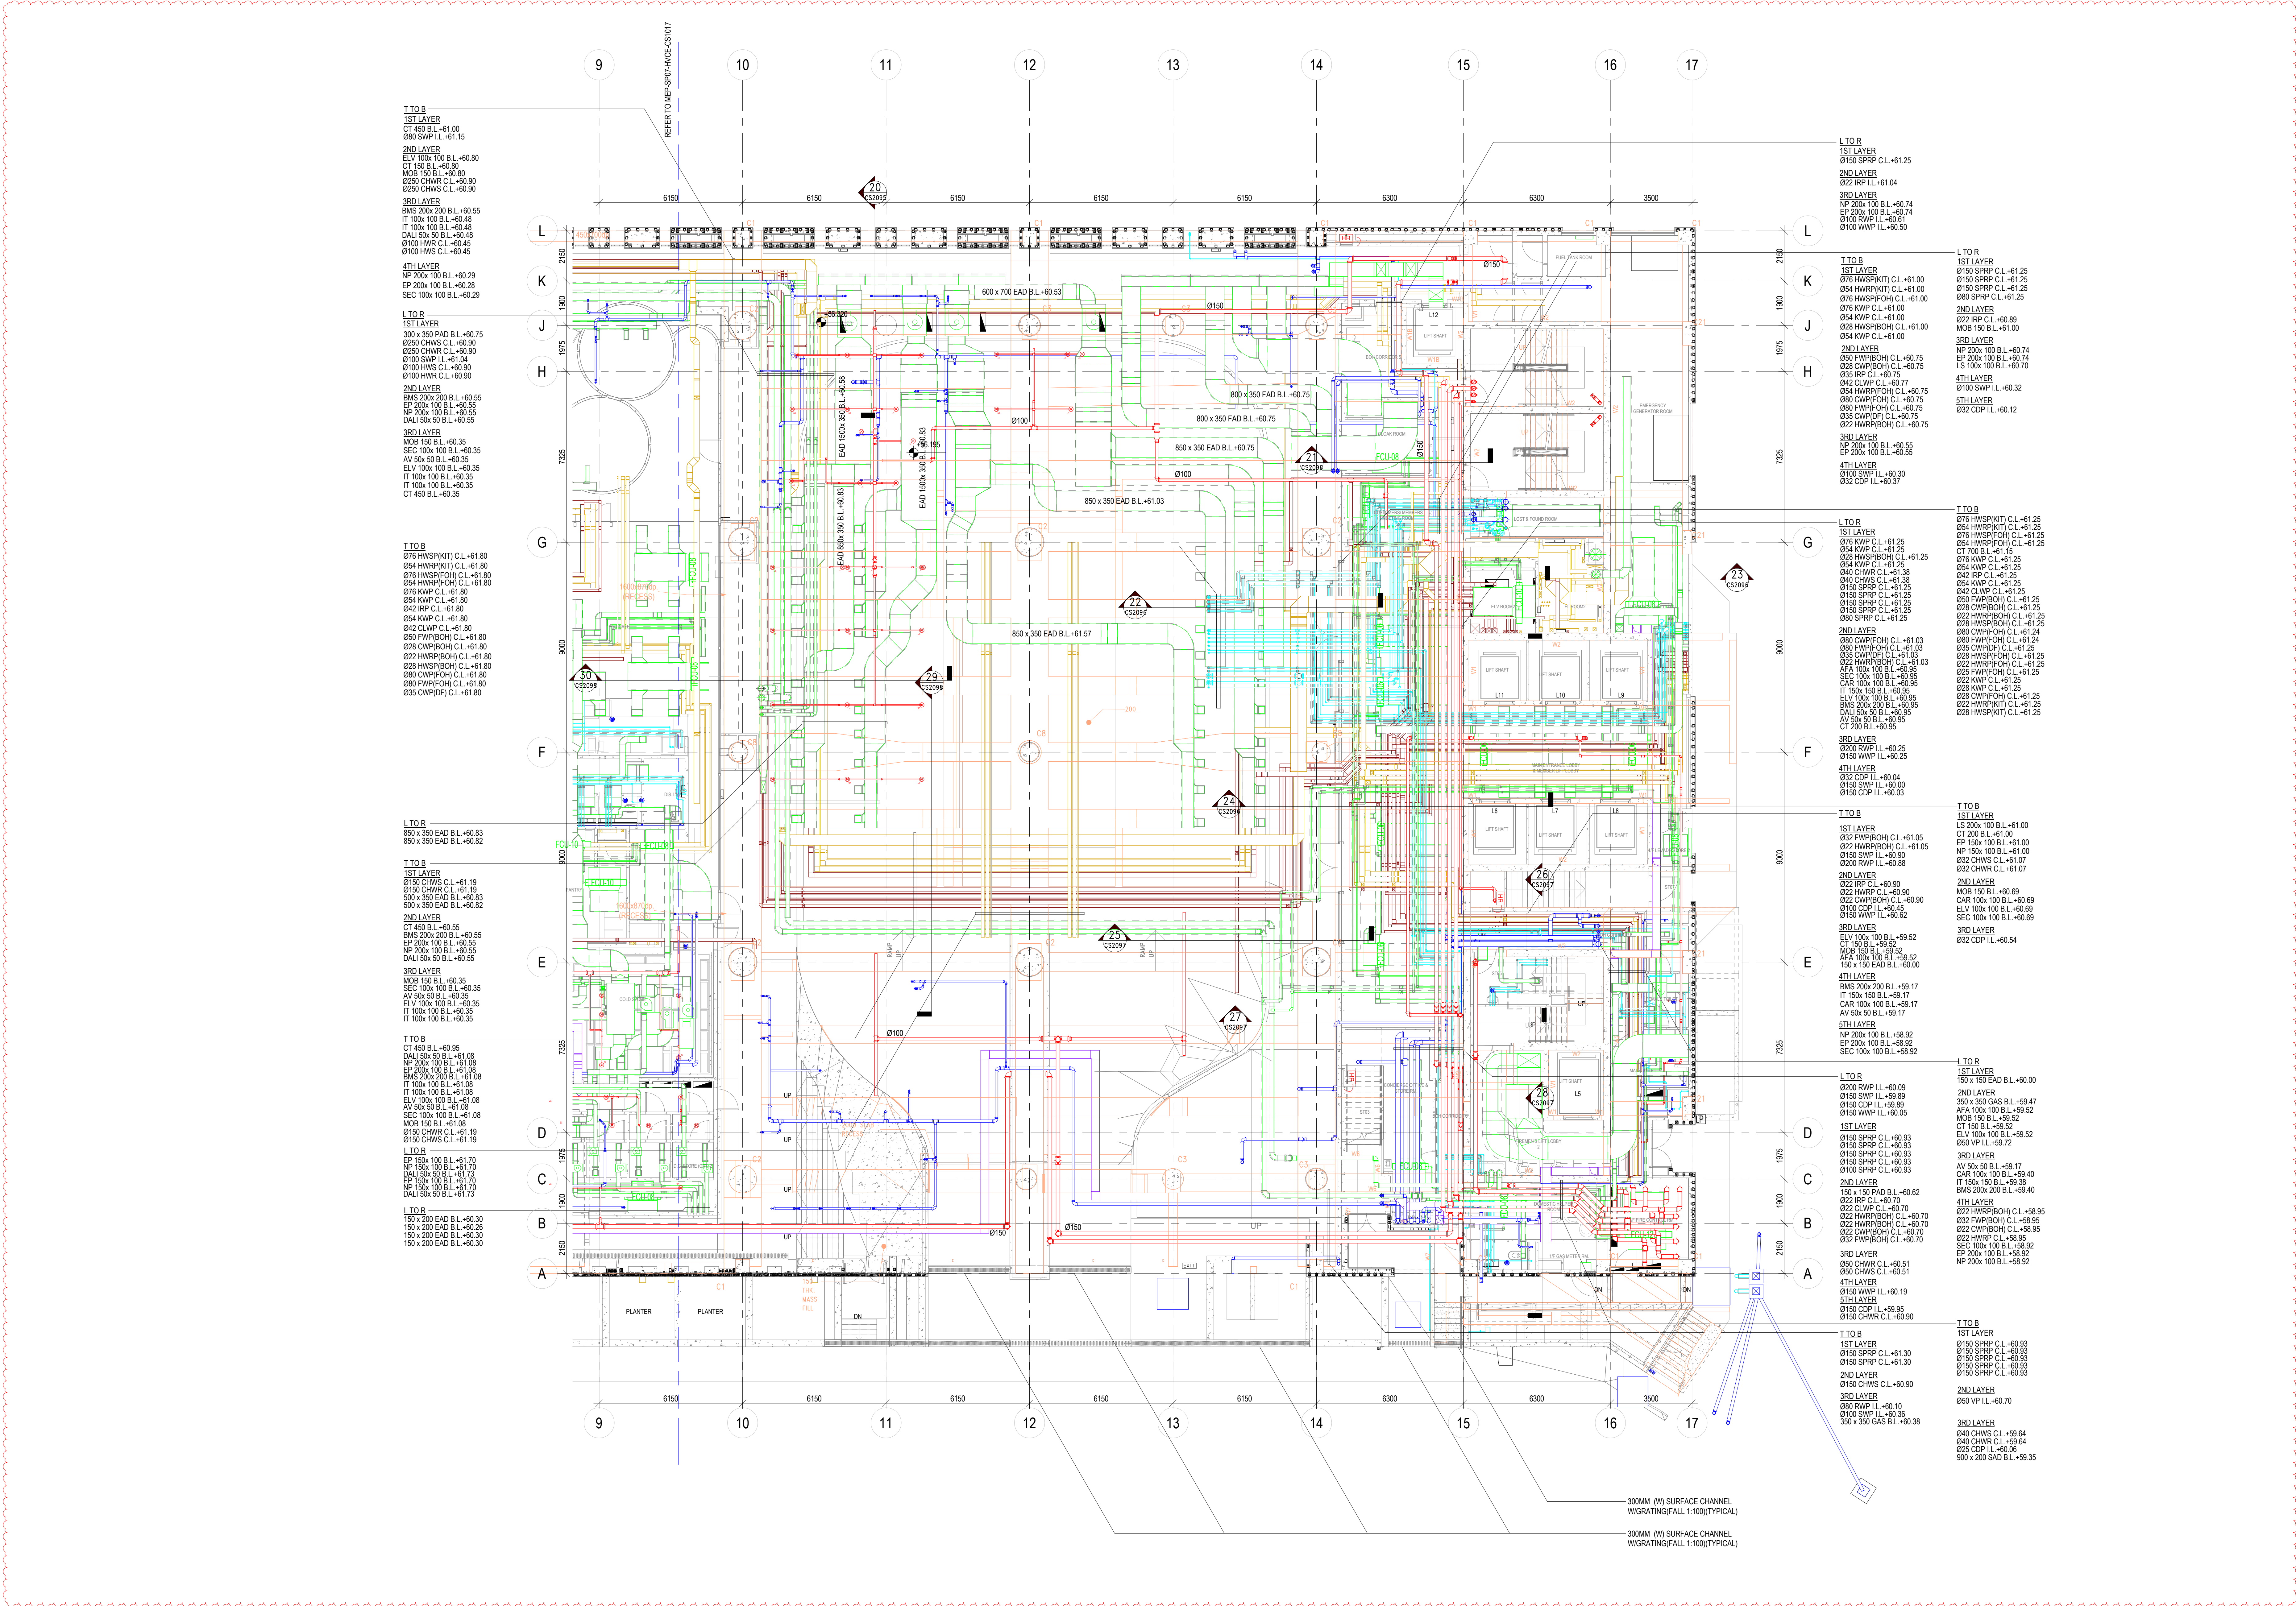

B.D. REF. NO.
FSD REF. NO.

KEYPLAN

NOTES
1. SIZE OF CHILLED WATER PIPE, HOT WATER PIPE, CONDENSATE DRAIN, PIPE, SUPPLY AIR DUCT AND RETURN AIR DUCT OF FURNACE/BOILER SHALL BE REFER TO MEP-SPT7-HVCE-AC-0001 REV. 0 UNLESS OTHERWISE SPECIFIED.

THIS DRAWING IS PREPARED BASED ON THE FOLLOWING INFORMATION		
TRADE	DWG. NO.	REV.
ARCH	2007	0
STR	200203A-AC-205	0
FS	200203A-FS-205	0
PL	200203A-PL-204	0
DR	200203A-DR-205	0
GAS	200203A-GAS-205	0
EL (LIGHTING)	200203A-EL-205	0
EL (CABLE CONTAINMENT)	200203A-EL-205	0
EL (POWER)	200203A-EL-205	0

SERVICES PROVIDED COLOUR CODE NO.

	ARCHITECTURE (ARCH)	CLOUR CODE: 255 255 255
	STRUCTURE (STR)	CLOUR CODE: 255 188 128
	FIRE SERVICES (FS)	CLOUR CODE: 255 0 0
	HVAC SERVICES (AC)	CLOUR CODE: 0 255 0
	PLUMBING SERVICES (PL)	CLOUR CODE: 0 255 255
	DRAINAGE SERVICES (DR)	CLOUR CODE: 0 0 255
	ELECTRICAL SERVICES (EL)	CLOUR CODE: 210 180 0
	ELECTRICAL SERVICES (ELV)	CLOUR CODE: 128 0 0
	TELECOMMUNICATION	CLOUR CODE: 0 0 255
	STORM DRAINAGE	CLOUR CODE: 0 0 139
	SEWERAGE DRAINAGE	CLOUR CODE: 0 0 255
	POWER SUPPLY	CLOUR CODE: 204 204 0

C	11-02-2019	RE SUBMISSION	
B	13-08-2018	REVISED AS PER DISCUSSION ON RFI WORKSHOP AND COORDINATION	
A	26-04-2018	REVISED AS PER DISCUSSION ON RFI WORKSHOP AND COORDINATION	
REV	DATE	DESCRIPTION	INIT
	11-10-2017	1ST SUBMISSION	

DO NOT SCALE THIS DRAWING
ALL DIMENSIONS IN THIS DRAWING ARE IN MILLIMETRE UNLESS OTHERWISE SPECIFIED

CLIENT

DESIGN ARCHITECT

EXECUTIVE ARCHITECT

STRUCTURAL & GEOTECHNICAL ENGINEER

EAM CONSULTANT

MAIN CONTRACTOR

SUB-CONTRACTOR

PROJECT

DRAWING TITLE
COMBINED SERVICES DRAWING
MAIN BUILDING
1/F PLAN
SHEET 2 OF 2

REFER TO NWD MODEL DATED 12 FEBRUARY 2019
CHECKED BY:

COMPANY	NAME	SIGNATURE	DATE
GEM			
MAJESTIC			

DRAWN	
CHECKED	
SCALE	1:100 @ A0
DATE	12-02-2019
DRAWING NO.	MEP-SP07-HVCE-CS1018
REV	C