

INCHEON - REPUBLIC OF KOREA

PROJECT NUMBER
170031-00

C	05/18/2017	DD PROGRESS SET
B	05/09/2017	
A	03/17/2017	
REV.	DATE	DESCRIPTION

DRAWING TITLE

BOH - DEMARCATION &
KEY PLAN - OVERALL
LEVEL 00 +0

Drawn: Author	Checked: Checker	Approved: Approver
SCALE 1 : 1000		NORTH
ISSUE 11.AUG.2017	SHEET A0	

AED-DE-DD-
DRAWING

AR-BOH-0010


ALL UNITS ARE IN MILLIMETERS UNLESS NOTED OTHERWISE

AED-DE-DD-AR-BOH-0010

C:\Projects\170031-00_IK_Sheet_BOH_tsunlo.net

8/11/2017 9:12:36 PM

DRAWINGS ILLUSTRATE DESIGN INTENT ONLY AND ARE NOT FOR USE AS CONSTRUCTION DOCUMENTS. WHERE APPLICABLE, INFORMATION FROM CONSULTANTS DOCUMENTATION HAS BEEN SHOWN TO CONVEY DESIRED LOCATIONS AND RELATIONSHIPS.

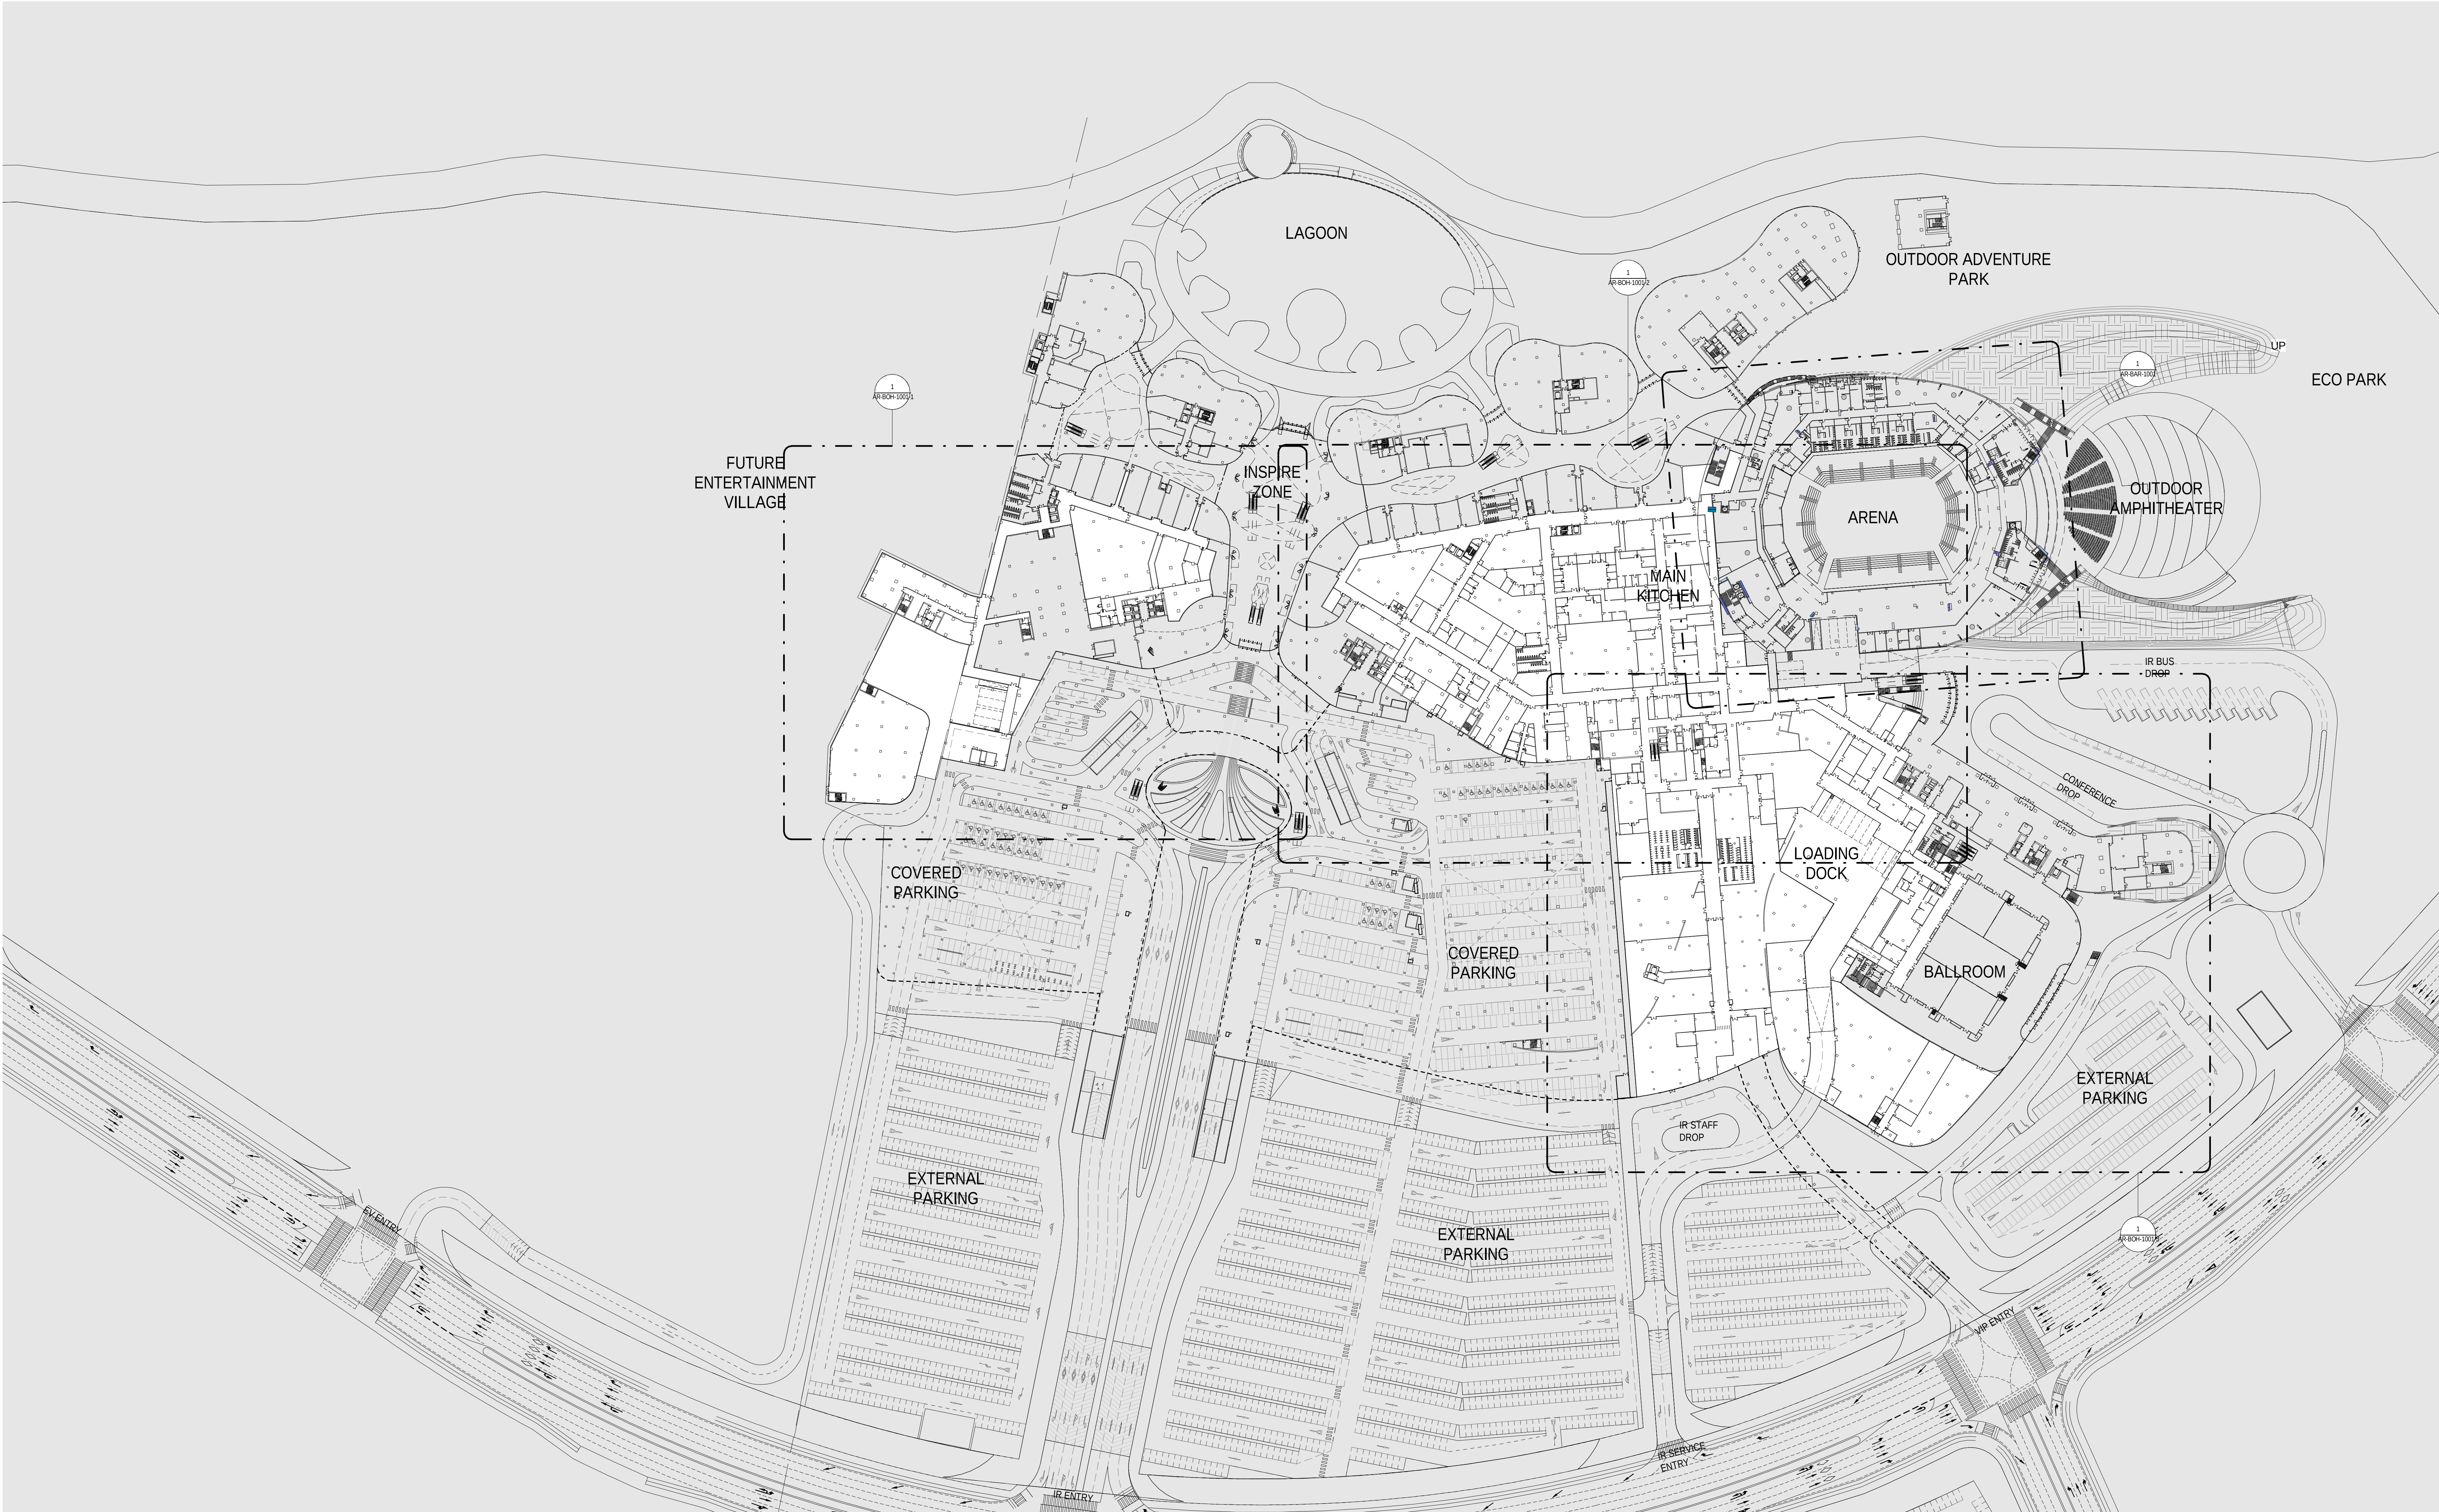

INCHEON - REPUBLIC OF KOREA

PROJECT NUMBER
170031-00

	11.AUG.2017	DD PROGRESS SET
C	05/18/2017	
B	05/05/2017	
A	03/17/2017	
REV.	DATE	DESCRIPTION


DRAWING TITLE

BOH - DEMARCATION &
KEY PLAN - OVERALL
LEVEL 01 +3500

Drawn: Author	Checked: Checker	Approved: Approver	NORTH
SCALE	1 : 1000	SHEET	A0
ISSUE	11.AUG.2017		
SEQUENCE	AED-DE-DD-		
DRAWING	AR-BOH-0011		

ALL UNITS ARE IN MILLIMETERS UNLESS NOTED OTHERWISE

AED-DE-DD-AR-BOH-0011

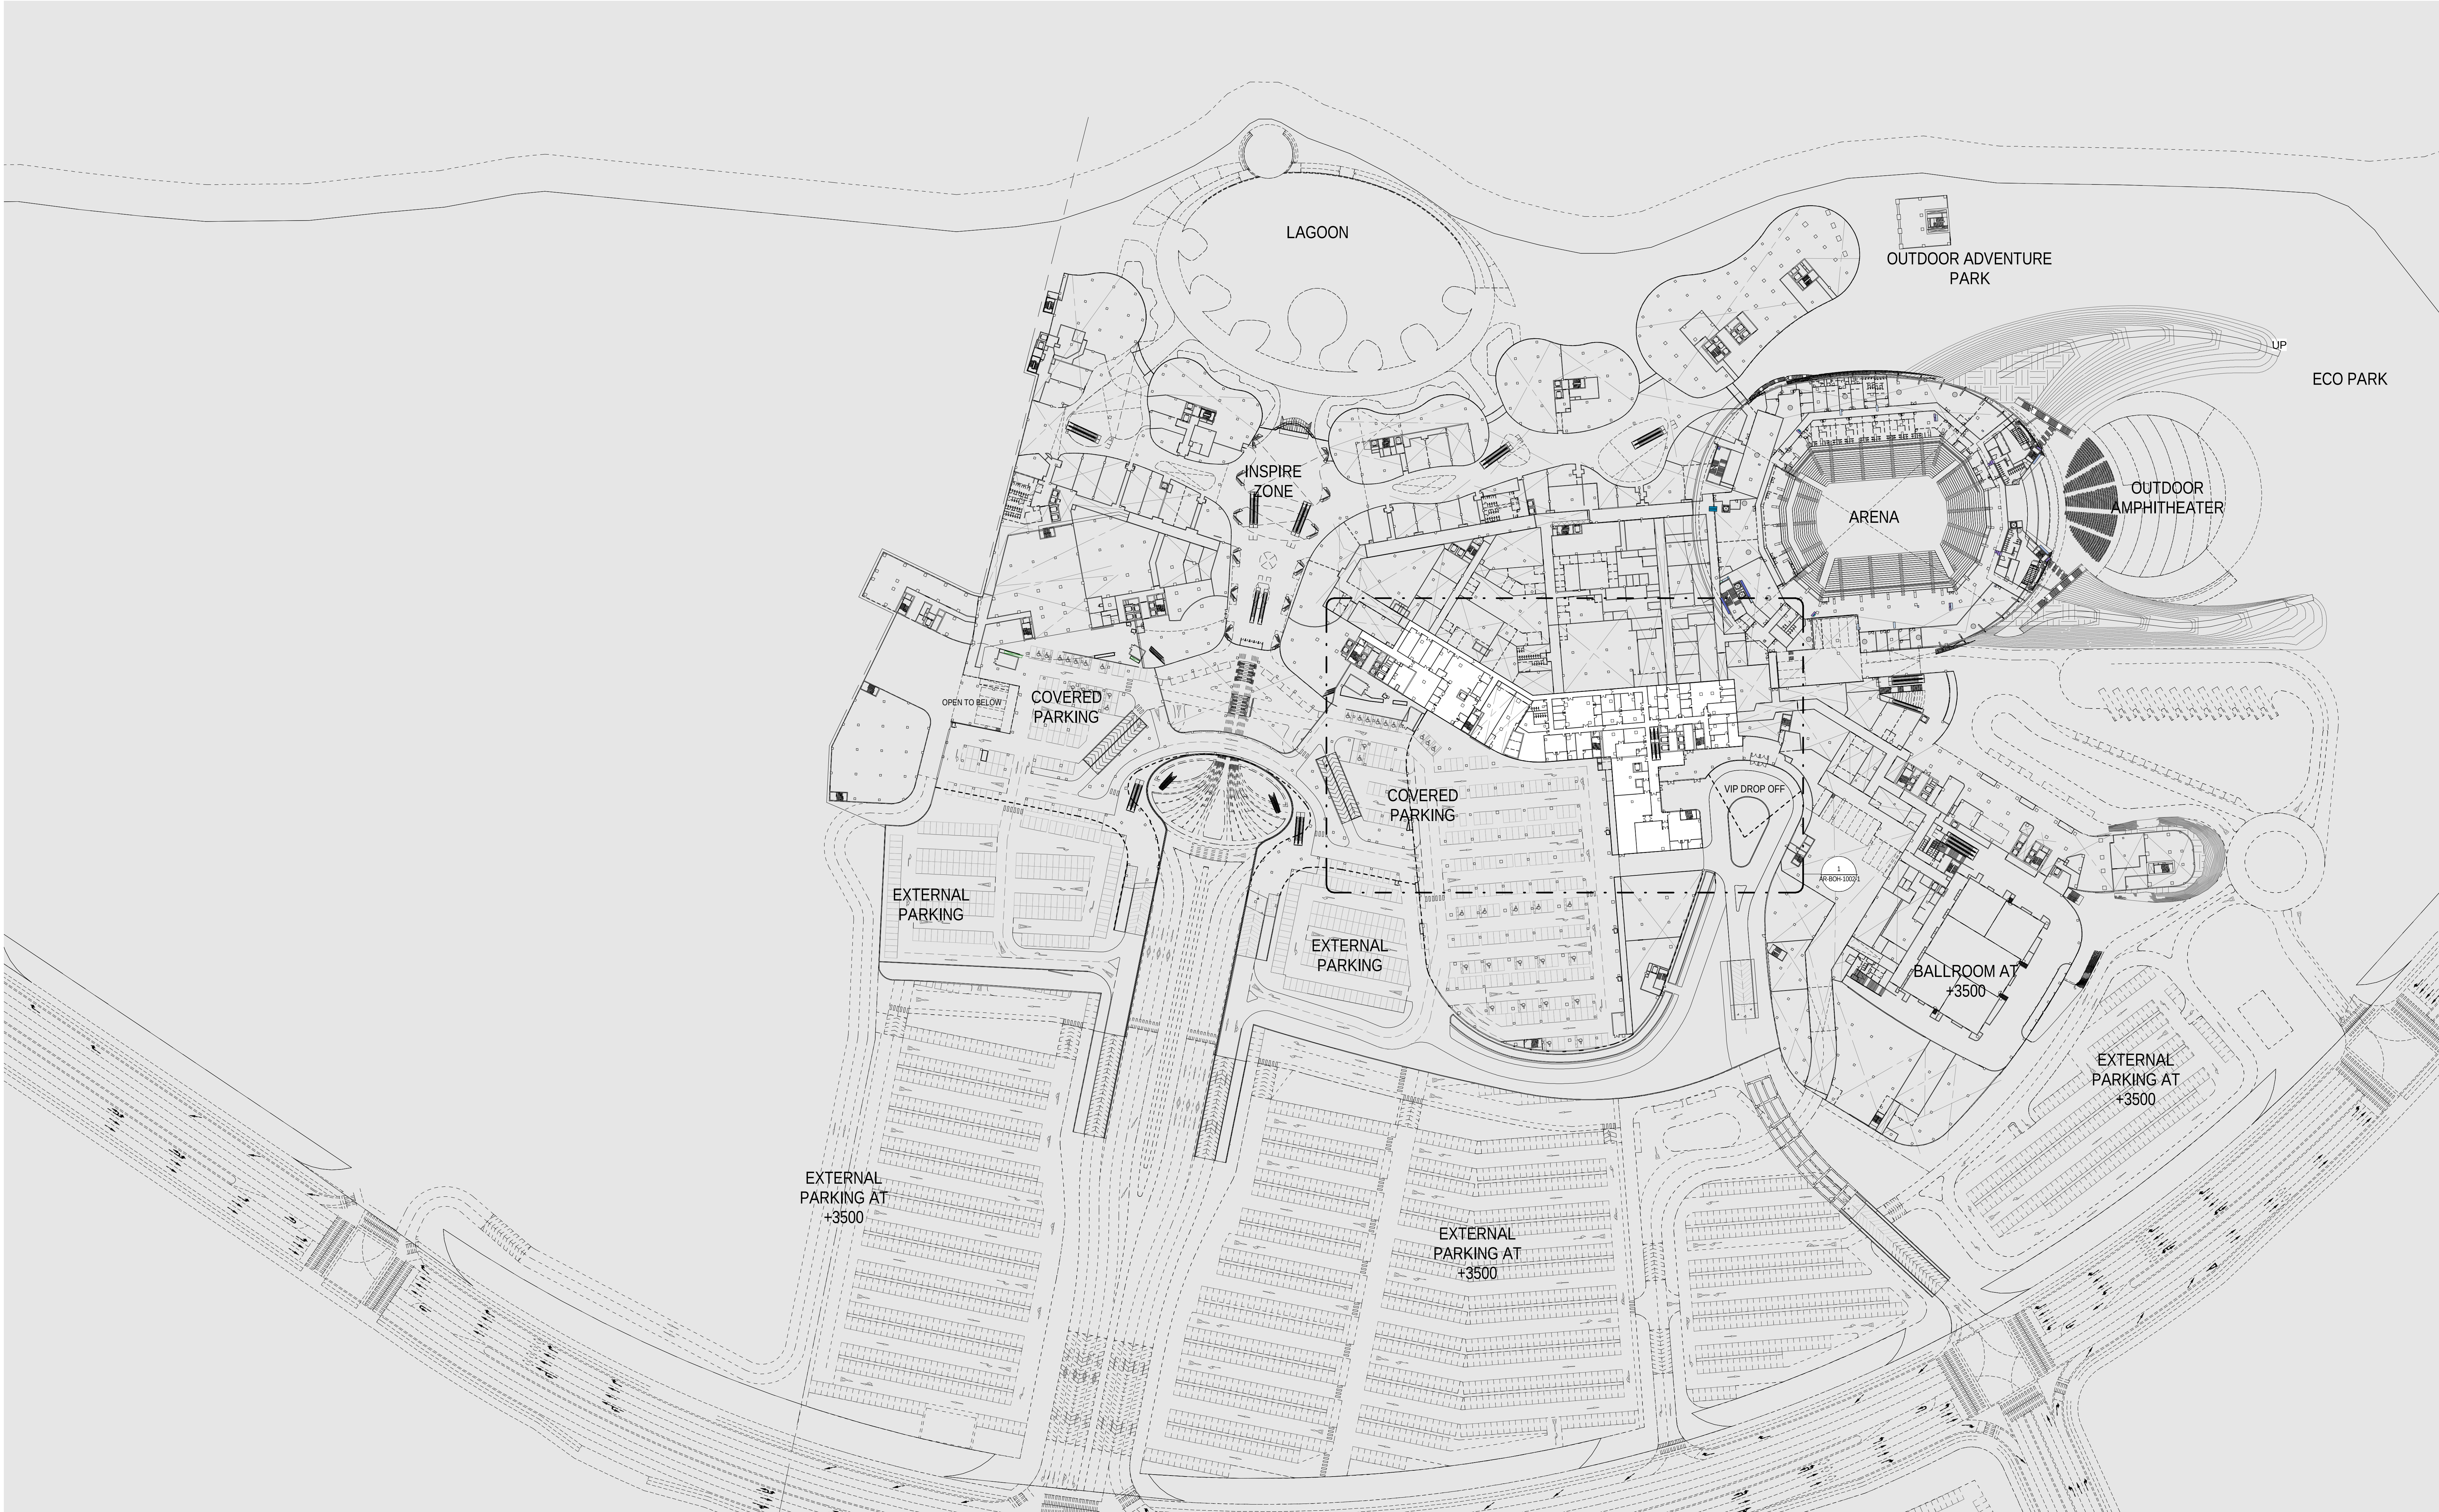

INCHEON - REPUBLIC OF KOREA

PROJECT NUMBER
170031-00

	11.AUG.2017	DD PROGRESS SET
C	05/18/2017	
B	05/05/2017	
A	03/17/2017	
REV.	DATE	DESCRIPTION

DRAWING TITLE

BOH - DEMARCATION &
KEY PLAN - OVERALL
LEVEL 02 +7000

Drawn: Author	Checked: Checker	Approved: Approver	NORTH
SCALE 1 : 1000	ISSUE 11.AUG.2017	SHEET A0	
SEQUENCE AED-DE-DD-DRAWING	AR-BOH-0012		

ALL UNITS ARE IN MILLIMETERS UNLESS NOTED OTHERWISE

AED-DE-DD-AR-BOH-0012

PROJECT NUMBER
170031-00

	11 AUG-2017	DD PROGRESS SET
C	05/18/2017	
B	05/05/2017	
A	03/17/2017	
REV.	DATE	DESCRIPTION

DRAWING TITLE


BOH - ENLARGED PLAN - L00
(+0) - SHEET 1


Drawn: Author	Checked: Checker	Approved: Approver
SCALE 1 : 500		NORTH 
ISSUE 11.AUG.2017	SHEET A1	
SEQUENCE <u>AED-DE-DD-</u>		
DRAWING		

AR-BOH-1000-1

ALL UNITS ARE IN MILLIMETERS UNLESS NOTED OTHERWISE

AED-DE-DD-AR-BOH-1000-1

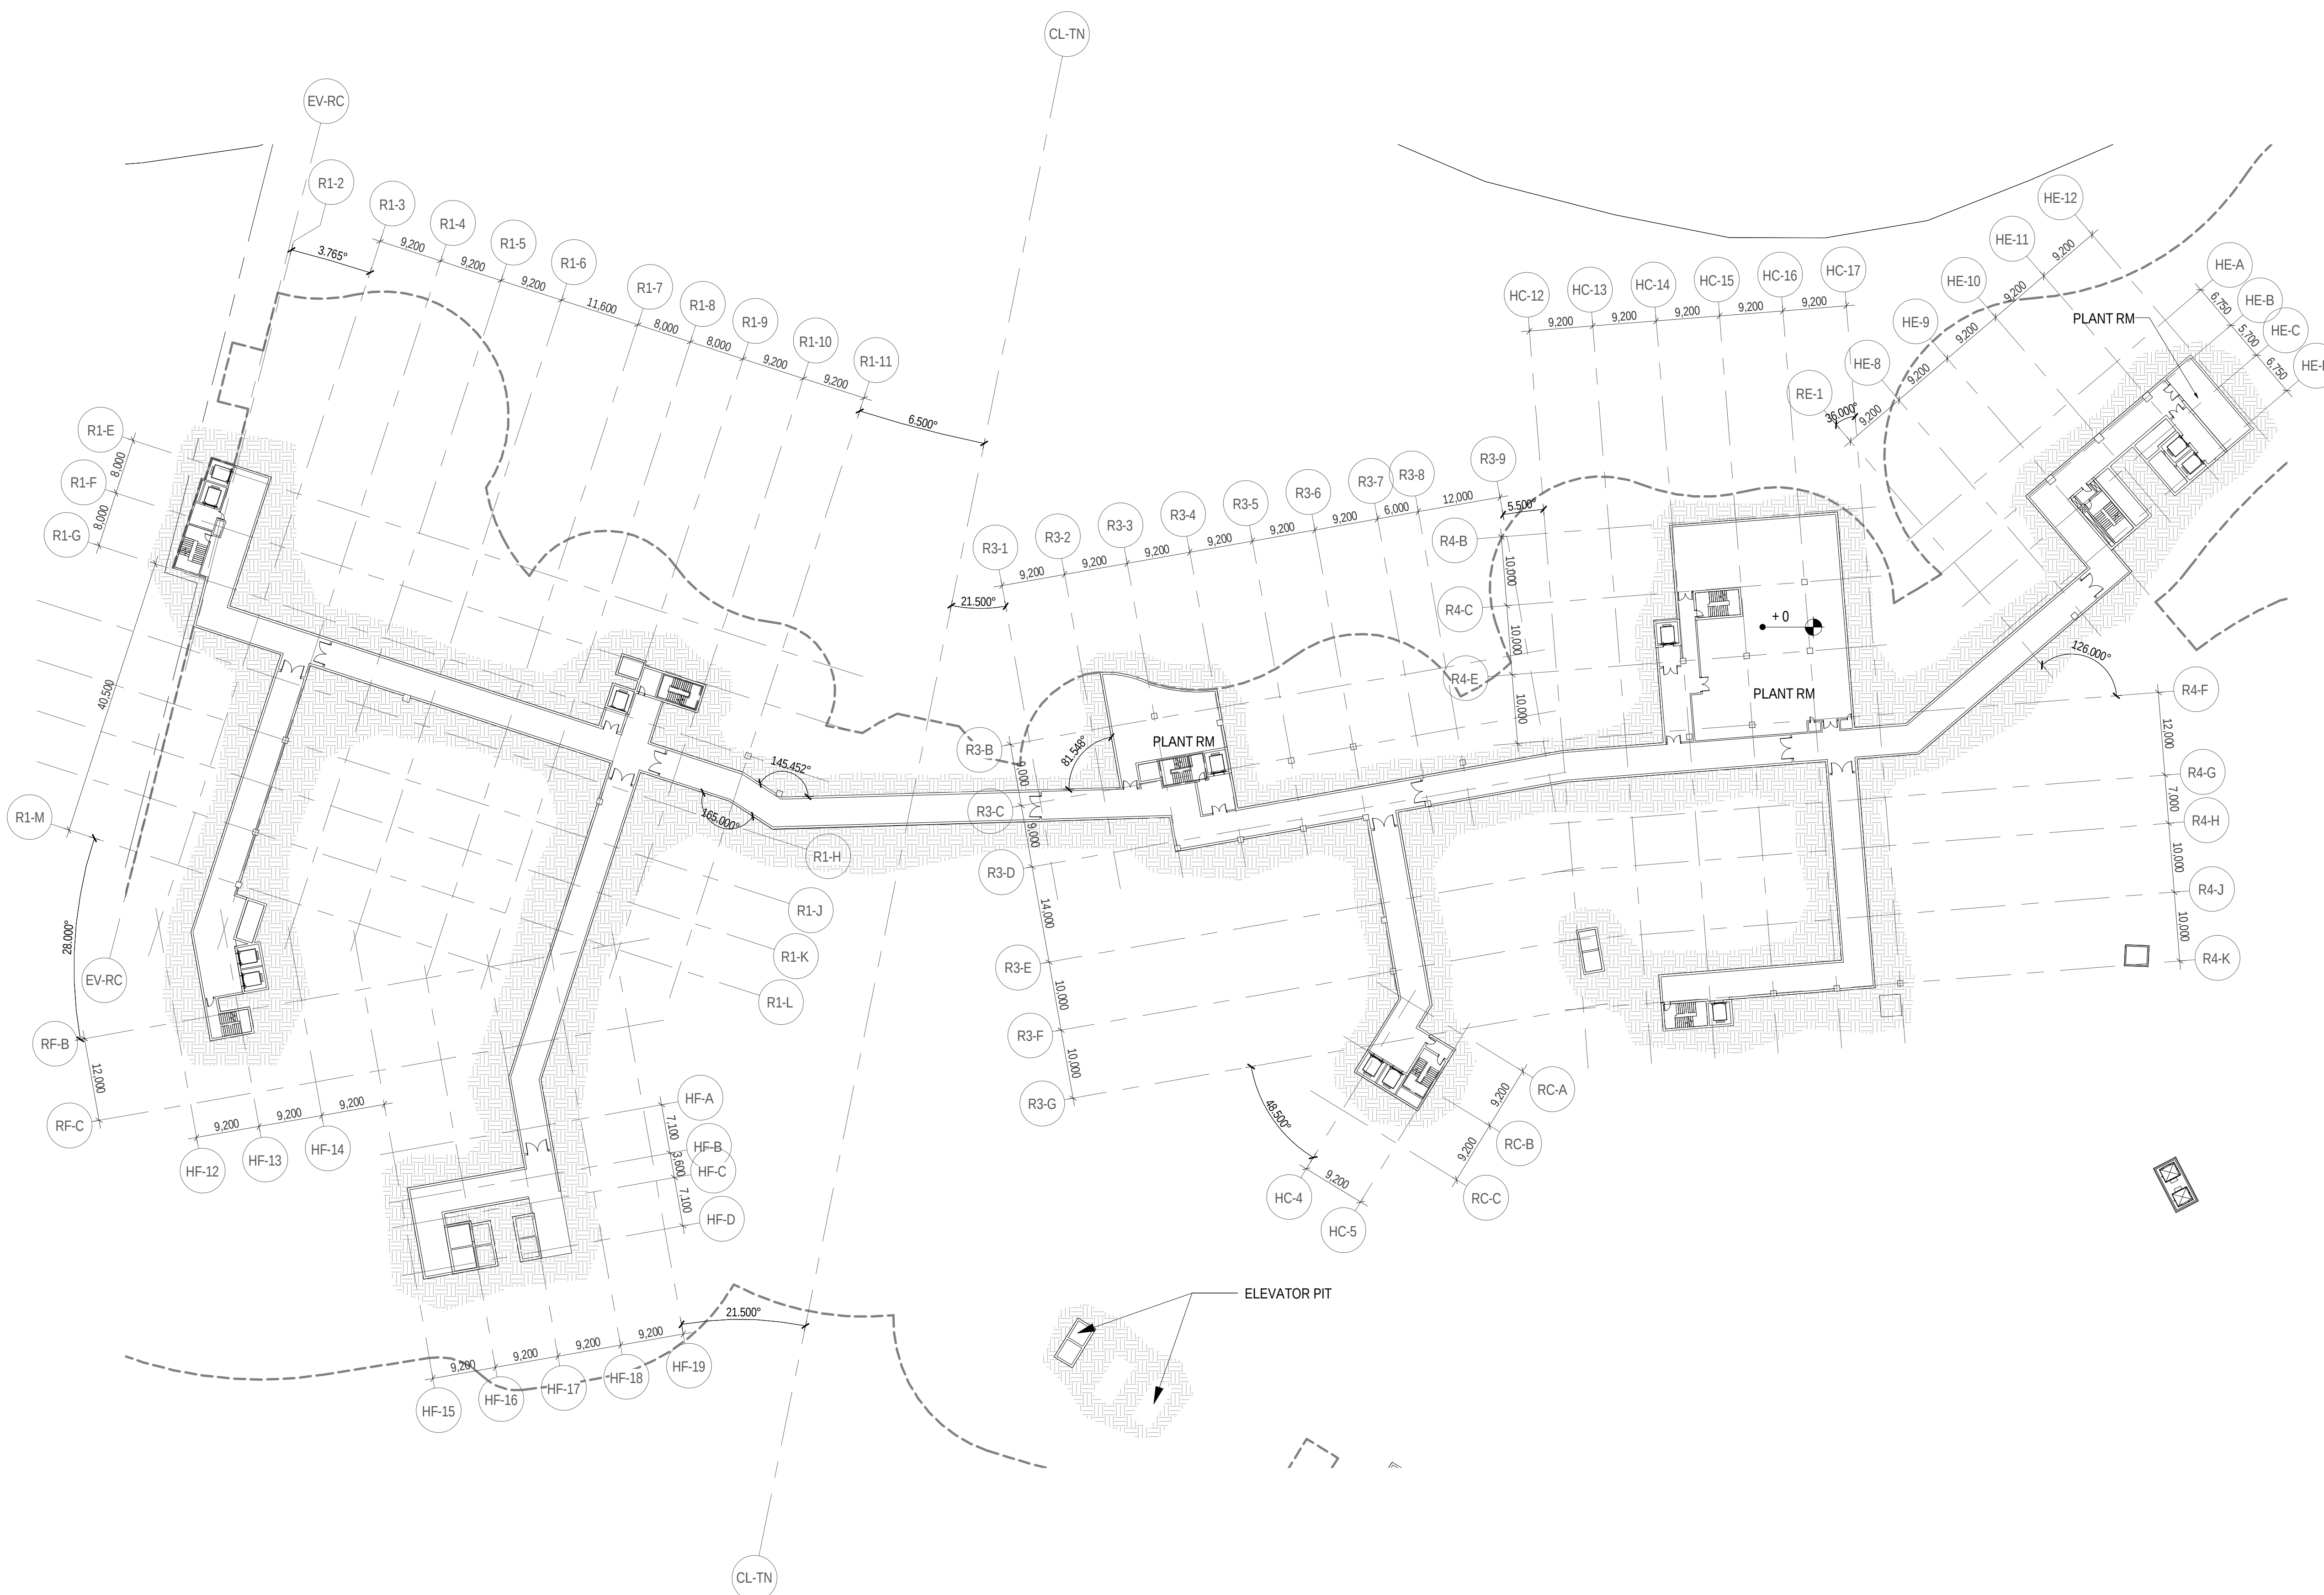

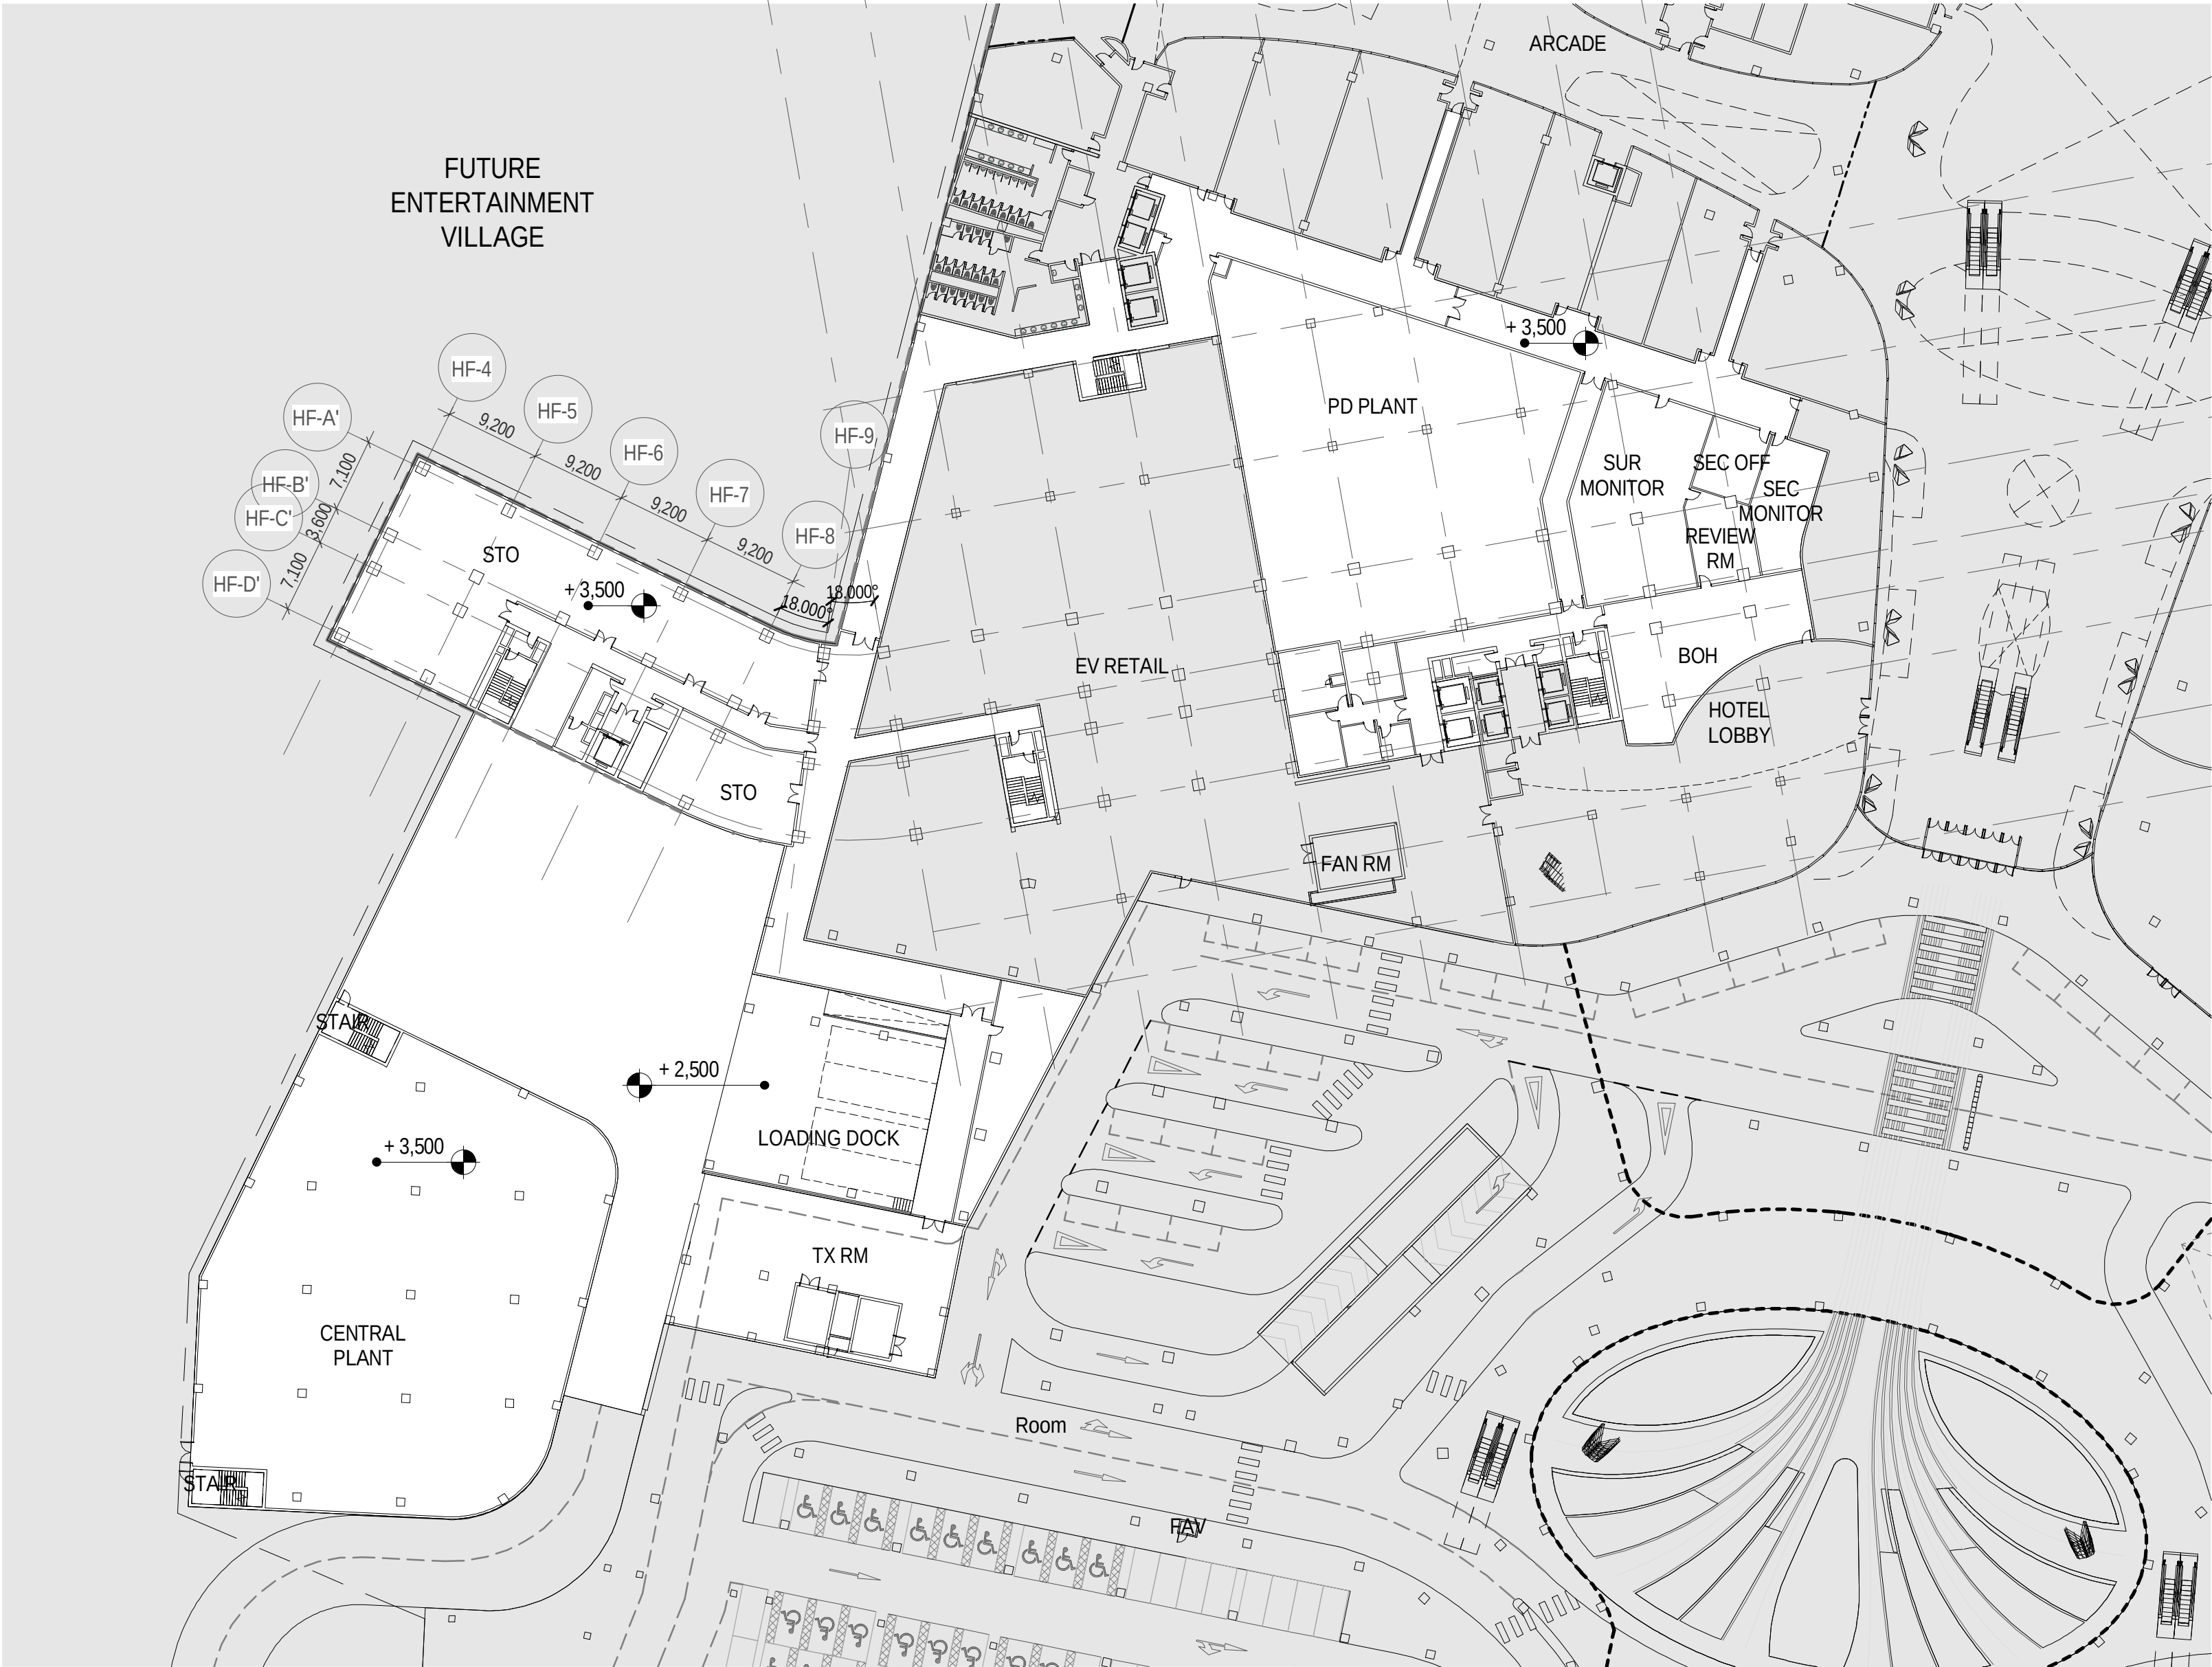

PROJECT NUMBER
170031-00

C	11 AUG 2017	DD PROGRESS SET
B	05/18/2017	
A	05/05/2017	
	03/17/2017	
REV.	DATE	DESCRIPTION

DRAWING TITLE

BOH - ENLARGED PLAN - L01
(+3500) - SHEET 1

Drawn: Author		Checked: Checker	Approved: Approver
SCALE 1 : 500		NORTH	
ISSUE	SHEET		
11.AUG.2017	A1		
SEQUENCE			
<u>AED-DE-DD-</u>			
DRAWING			
AR-BOH-1001-1			

AR-BOH-1001-1

ALL UNITS ARE IN MILLIMETERS UNLESS NOTED OTHERWISE

AED-DE-DD-AR-BOH-1001-1



INCHEON - REPUBLIC OF KOREA

PROJECT NUMBER
170031-00

	11 AUG 2017	DD PROGRESS SET
C	05/18/2017	
B	05/05/2017	
A	03/17/2017	
REV.	DATE	DESCRIPTION

DRAWING TITLE


BOH - ENLARGED PLAN - L01
(+3500) - SHEET 3

Drawn: Author		Checked: Checker		Approved: Approver	
SCALE 1 : 500				NORTH	
ISSUE		SHEET			
11.AUG.2017		A1			
SEQUENCE					
AED-DE-DD-					
DRAWING					

AR-BOH-1001-3

ALL UNITS ARE IN MILLIMETERS UNLESS NOTED OTHERWISE

AED-DE-DD-AR-BOH-1001-3

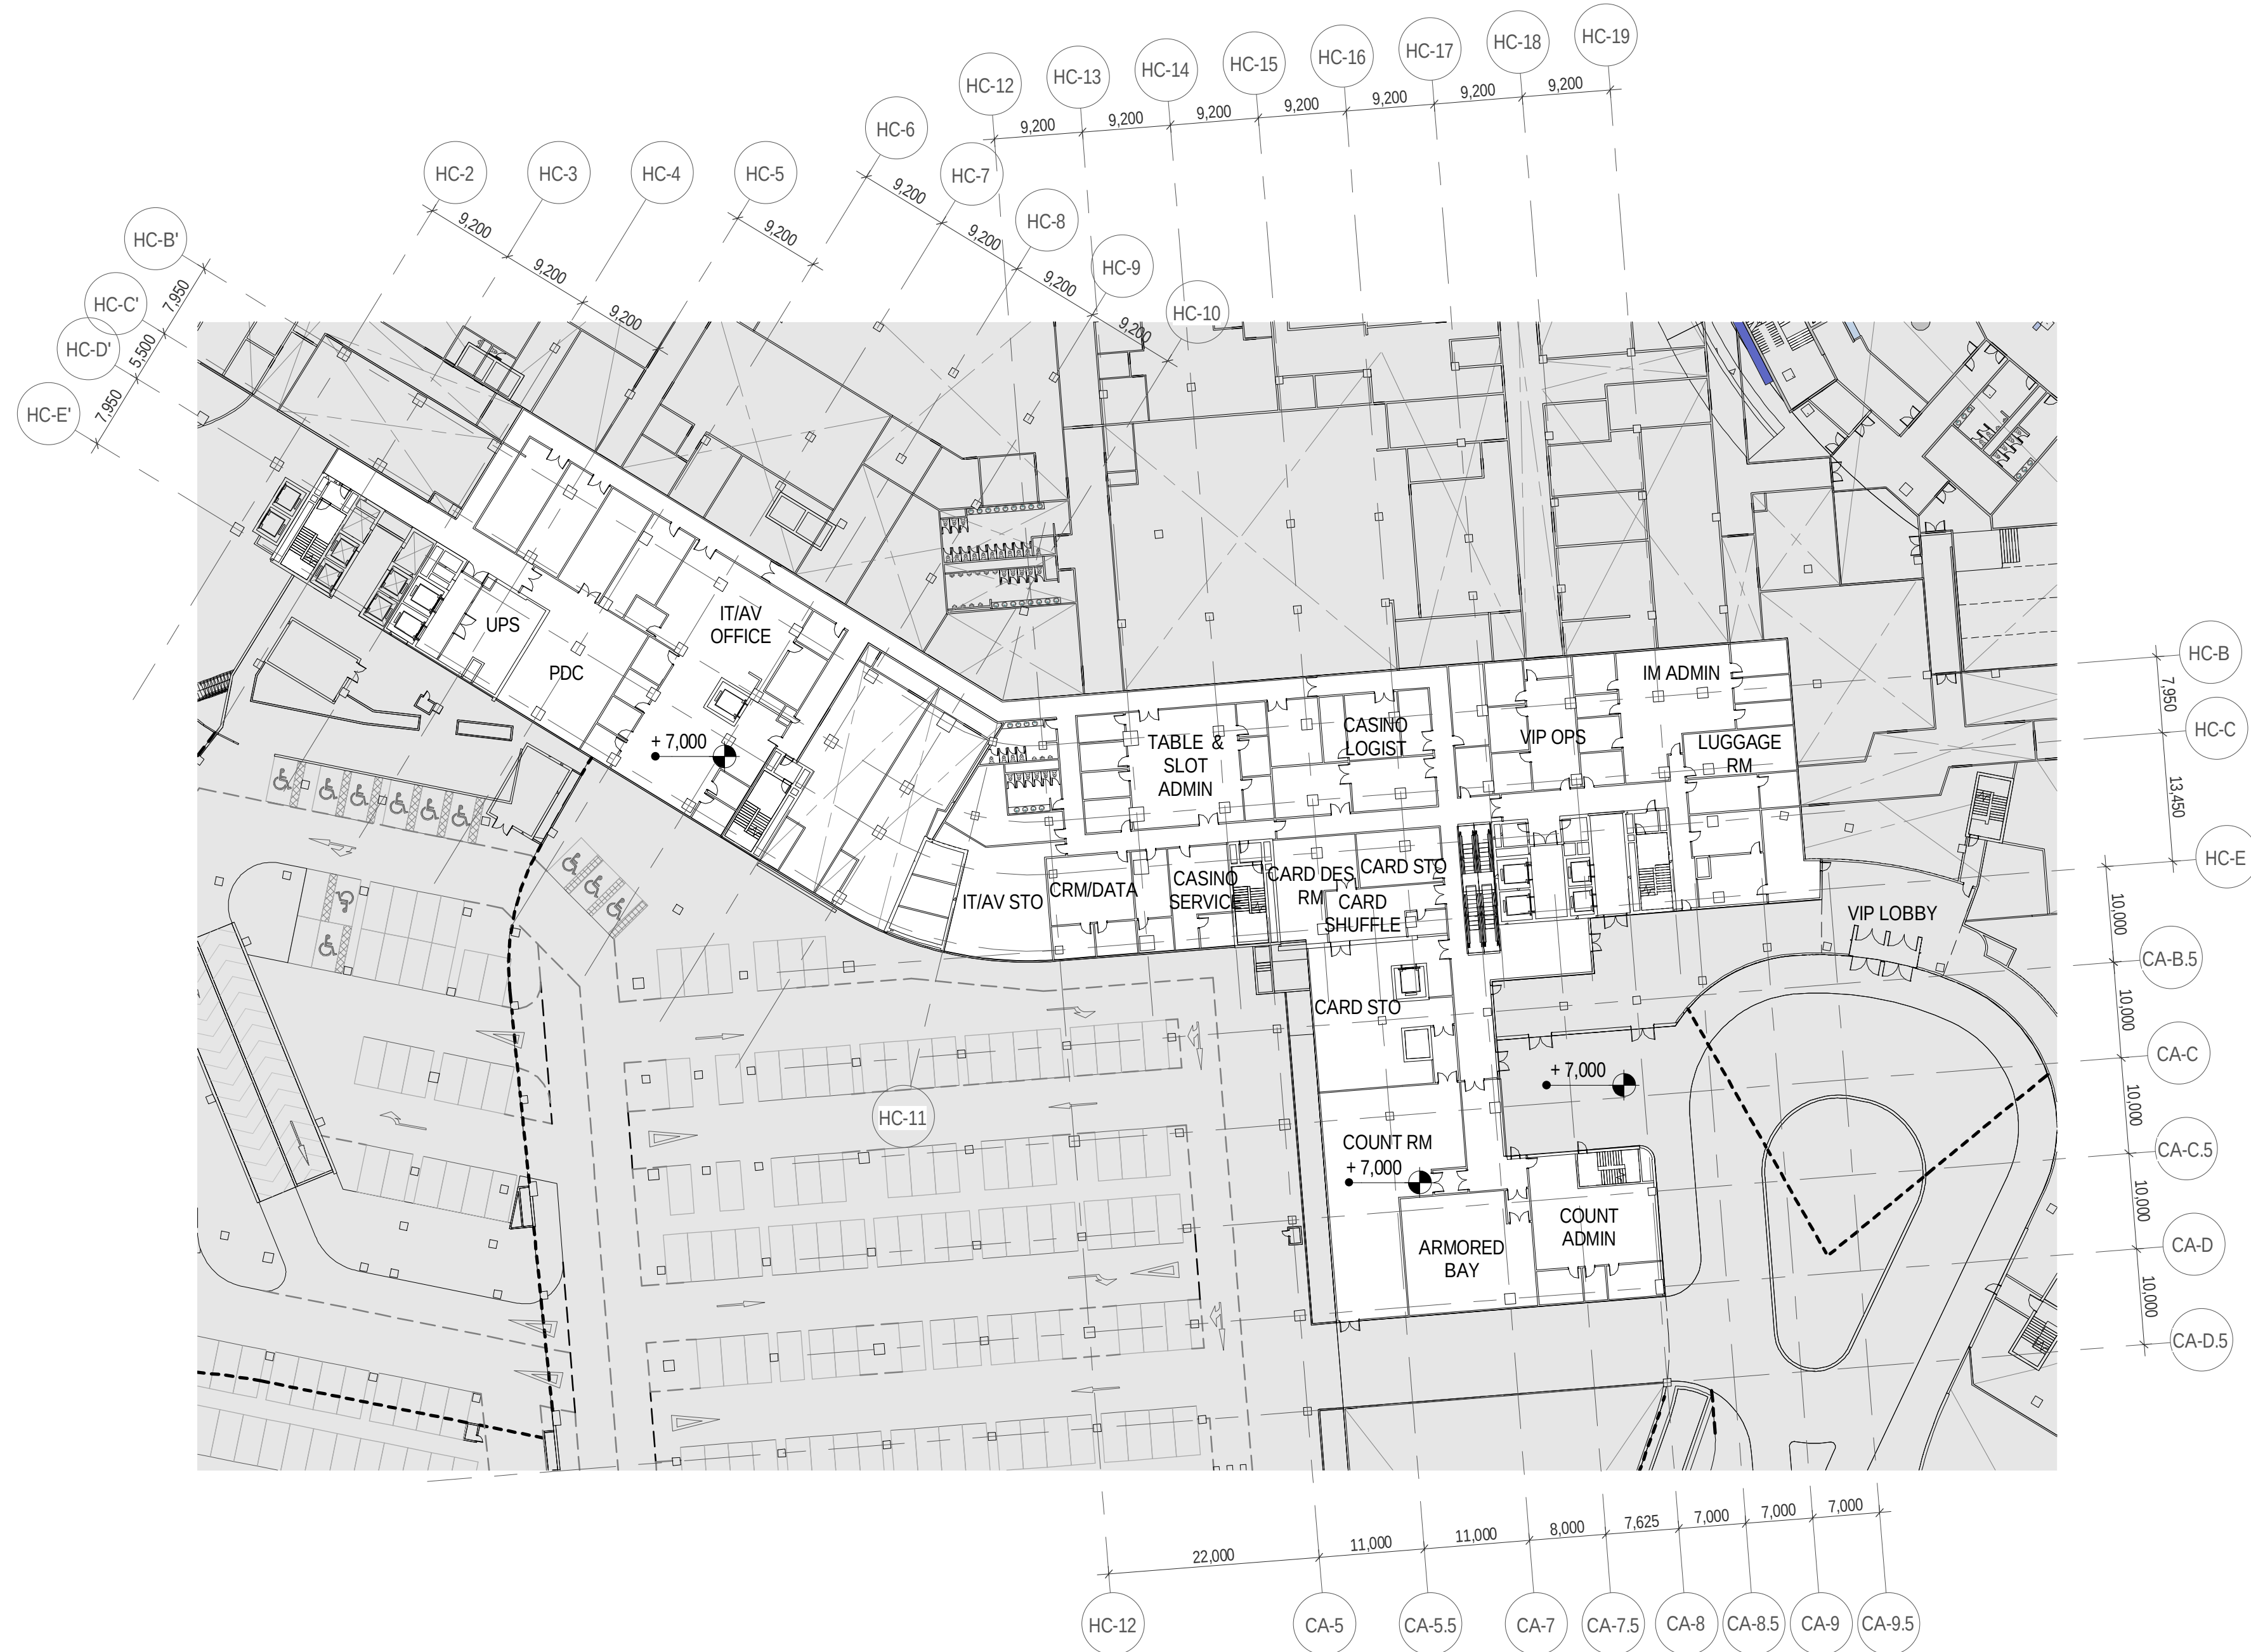

PROJECT NUMBER
170031-00

	11 AUG-2017	DD PROGRESS SET
C	05/18/2017	
B	05/05/2017	
A	03/17/2017	
REV.	DATE	DESCRIPTION

DRAWING TITLE

BOH - ENLARGED PLAN - L02
(+7000) - SHEET 1

Drawn: Author	Checked: Checker	Approved: Approver
SCALE 1 : 500		NORTH
ISSUE	SHEET	
11.AUG.2017	A1	
SEQUENCE		
<u>AED-DE-DD-</u>		
DRAWING		
AR-BOH-1002-1		

ALL UNITS ARE IN MILLIMETERS UNLESS NOTED OTHERWISE

AED-DE-DD-AR-BOH-1002-1



INCHEON - REPUBLIC OF KOREA

PROJECT NUMBER
170031-00

REV.	DATE	DESCRIPTION
C	11 AUG 2017	DD PROGRESS SET
B	05/18/2017	
A	05/05/2017	
	03/17/2017	

DRAWING TITLE


BOH - DETAILED PARTIAL PLAN
- L01 (+3500) - SHEET 1

Drawn: Author	Checked: Checker	Approved: Approver
SCALE 1 : 250		NORTH
ISSUE	SHEET	
11.AUG.2017	A1	
SEQUENCE		
AED-DE-DD-		
DRAWING		

AR-BOH-2001-1

ALL UNITS ARE IN MILLIMETERS UNLESS NOTED OTHERWISE

AED-DE-DD-AR-BOH-2001-1

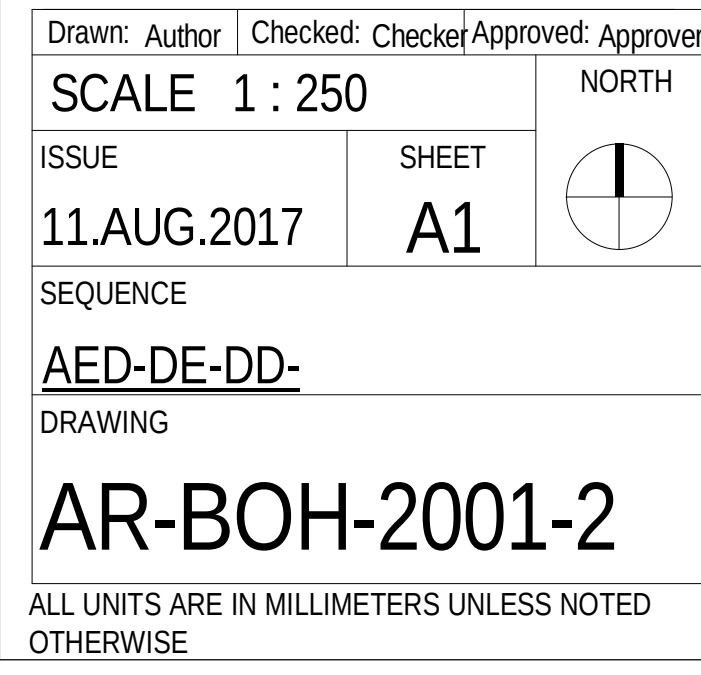



C:\Projects\170031-00_1K_Sheet_BOH_tshn.rvt

8/11/2017 9:21:56 PM

DRAWINGS ILLUSTRATE DESIGN INTENT ONLY AND ARE NOT FOR USE AS CONSTRUCTION DOCUMENTS. WHERE APPLICABLE, INFORMATION FROM CONSULTANTS DOCUMENTATION HAS BEEN SHOWN TO CONVEY DESIRED LOCATIONS AND RELATIONSHIPS.


INCHEON - REPUBLIC OF KOREA

PROJECT NUMBER
170031-00

REV.	DATE	DESCRIPTION
C	11 AUG 2017	DD PROGRESS SET
B	05/18/2017	
A	05/05/2017	
	03/17/2017	

DRAWING TITLE

BOH - DETAILED PARTIAL PLAN
- L01 (+3500) - SHEET 3

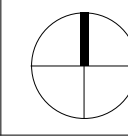Drawn: Author		Checked: Checker	Approved: Approver
SCALE 1 : 250			NORTH 
SSUE 11.AUG.2017		SHEET A1	
SEQUENCE AED-DE-DD-			
DRAWING			

AR-BOH-2001-3

ALL UNITS ARE IN MILLIMETERS UNLESS NOTED OTHERWISE


AED-DE-DD-AR-BOH-2001-3

PROJECT NUMBER
170031-00

	11 AUG 2017	DD PROGRESS SET
C	05/18/2017	
B	05/05/2017	
A	03/17/2017	
REV.	DATE	DESCRIPTION

DRAWING TITLE

BOH - DETAILED PARTIAL PLAN
- L01 (+3500) - SHEET 5

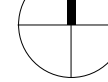Drawn: Author		Checked: Checker		Approved: Approver	
SCALE 1 : 250				NORTH	
ISSUE		SHEET			
11.AUG.2017		A1			
SEQUENCE					
<u>AED-DE-DD-</u>					
DRAWING					
AR-BOH-2001-5					

AR-BOH-2001-5

ALL UNITS ARE IN MILLIMETERS UNLESS NOTED OTHERWISE

AED-DE-DD-AR-BOH-2001-5



	11 AUG 2017	DD PROGRESS SET
REV.	DATE	DESCRIPTION

DRAWING TITLE

BOH - DETAILED PARTIAL PLAN
- L01 (+3500) - SHEET 10

Drawn: Author	Checked: Checker	Approved: Approver
SCALE 1 : 250		NORTH
SSUE	SHEET	
11.AUG.2017	A1	
SEQUENCE		
AED-DE-DD-		
DRAWING		
AR-BOH-SHEET-10		

ALL UNITS ARE IN MILLIMETERS UNLESS NOTED OTHERWISE

AED-DE-DD-AR-BOH-2001-10

AED-DE-DD-AR-BOH-2001-10

170031-00

	11 AUG 2017	DD PROGRESS SET
B	05/18/2017	
A	05/05/2017	
REV.	DATE	DESCRIPTION

DRAWING TITLE

BOH - DETAILED PARTIAL PLAN
- L02 (+7000) - SHEET 1

Drawn: Author	Checked: Checker	Approved: Approver
SCALE 1 : 250		NORTH
ISSUE	SHEET	
11.AUG.2017	A1	
SEQUENCE		
<u>AED-DE-DD-</u>		
DRAWING		
AR-BOH-2002-1		

ALL UNITS ARE IN MILLIMETERS UNLESS NOTED OTHERWISE

AED-DE-DD-AR-BOH-2002-1





REV.	DATE	DESCRIPTION
------	------	-------------

ALL UNITS ARE IN MILLIMETERS UNLESS NOTED OTHERWISE