




(CONTRACT)_Z_Sheet List					
Count	Figure No. Prefix	Sheet Number	Sheet Name	Sheet Name 2nd Line	Sheet Issue Date
1	(CONTRACT)/Z/(STN)/MTR/	A12/001	SCHEDULE		02/11/11
1	731/P/ADM/MTR/	A12/002	CONCOURSE LEVEL STATION SIGNAGE LAYOUT		SEP 2011
1	731/P/ADM/MTR	A12/003	UPPER PLATFORM LEVEL STATION SIGNAGE LAYOUT		SEP 2011
1	731/P/ADM/MTR	A12/004	LOWER PLATFORM LEVEL STATION SIGNAGE LAYOUT		AUG 2011
1	(CONTRACT)/Z/(STN)/MTR/	A12/005	CONCOURSE LEVEL STATION SIGNAGE		SEP 2011
1	(CONTRACT)/Z/(STN)/MTR/	A12/006	UPPER PLATFORM LEVEL STATION SIGNAGE		SEP 2011
1	731/P/ADM/MTR/	A12/007	LOW PLATFORM LEVEL STATION SIGNAGE		07/18/11
1	(CONTRACT)/Z/(STN)/MTR/	A47/406	E3&E4_ADVERTISING PANEL (SHEET 1 OF 2)		07/11/11
1	(CONTRACT)/Z/(STN)/MTR/	A47/410	ENTRANCE A_ ADVERTISING PANEL		07/07/11
1	(CONTRACT)/Z/(STN)/MTR/	A47/411	ENTRANCE B_ ADVERTISING PANEL		07/07/11
1	(CONTRACT)/Z/(STN)/MTR/	A47/412	ENTRANCE C_ ADVERTISING PANEL (SHEET 1 OF 2)		07/08/11
1	(CONTRACT)/Z/(STN)/MTR/	A47/413	ENTRANCE C_ ADVERTISING PANEL (SHEET 2 OF 2)		07/08/11
1	(CONTRACT)/Z/(STN)/MTR/	A47/414	ENTRANCE D_ ADVERTISING PANEL		07/08/11

KEY PLAN						DRAWN	Author	CONTRACTOR		TITLE		
						DESIGNED	Designer					
						CHECKED	Checker					
						APPROVED	Approver					
						DATE	02/11/11	OPERATION DIVISION				
						DO NOT SCALE DRAWINGS. ALL DIMENSIONS SHALL BE VERIFIED ON SITE. © MTR CORPORATION LIMITED 2008. COPYRIGHT IN RESPECT OF THIS DRAWING / DOCUMENT IS OWNED BY THE MTR CORPORATION LIMITED OF HONG KONG. NO REPRODUCTION OF THE DRAWING / DOCUMENT OR ANY PART BY WHATEVER MEANS IS PERMITTED WITHOUT THE PRIOR WRITTEN CONSENT OF THE MTR CORPORATION LIMITED.				BIM REF.		
REV	DESCRIPTION			BY	DATE	APP	SCALE	FIGURE NO.	A12/001			REV.

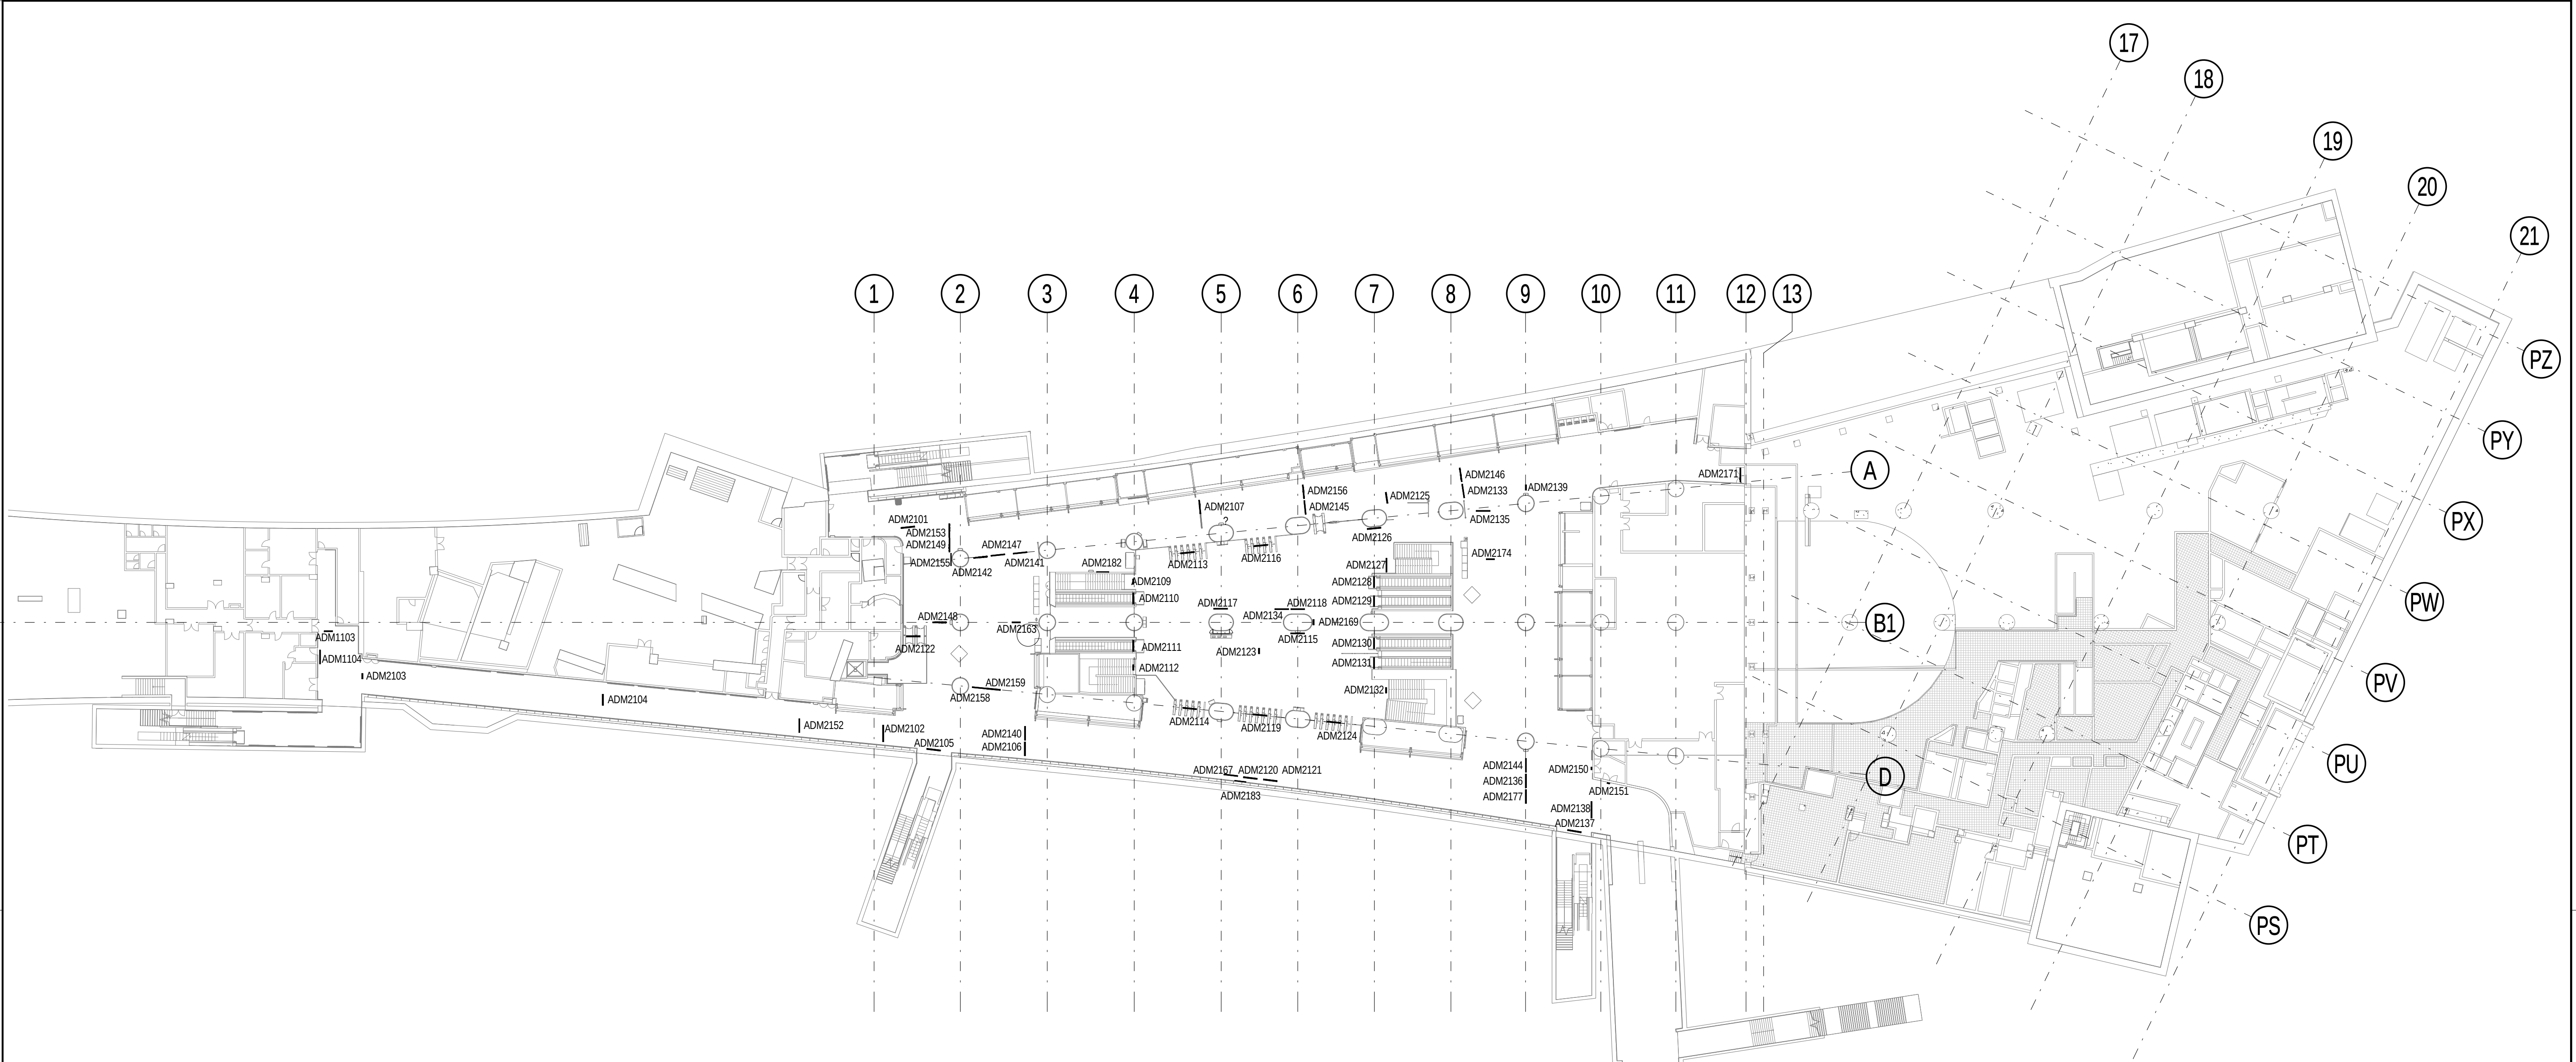


SIGN NO	FRONT	BACK	SIGN NO	FRONT	SIGN NO	FRONT	SIGN NO	FRONT	BACK	SIGN NO	FRONT	BACK	SIGN NO	FRONT	SIGN NO	FRONT
EL001			EU001		EU026		CL001			CL024			CU002		CU032	
EL002			EU002		EU027		CL002			CL025			CU003		CU033	
EL003			EU005		EU028		CL005			CL026			CU004		CU034	
EL004			EU006		EU029		CL006			CL027			CU005		CU035	
EL005			EU007		EU030		CL007			CL028			CU007		CU036	
EL006			EU008		EU031		CL008			CL029			CU008		CU037	
EL007			EU010		EU032		CL009			CL030			CU009			
EL008			EU012		EU033		CL010			CL031			CU010			
EL009			EU014		EU034		CL011			CL032			CU012			
EL010			EU015		EU035		CL012			CL033			CU016			
EL011			EU016		EU037		CL013			CL035			CU017			
EL012			EU017		EU039		CL014			CL036			CU018			
EL013			EU018		EU040		CL015			CL037			CU019			
EL014			EU019		EU041		CL016			CL038			CU020			
EL015			EU020		EU042		CL017			CL039			CU021			
EL016			EU021		EU044		CL018			CL040			CU022			
EL017			EU022		EU045		CL019			CL041			CU023			
EL018			EU023		EU047		CL020			CL042			CU024			
EL019			EU025		EU048		CL021			CL043			CU025			
EL020					EU049		CL022			CL044			CU026			
EL021					EU050		CL023			CL045			CU027			
EL022					EU051					CL046			CU028			
EL023										CL047			CU029			
													CU030			
													CU031			

KEY PLAN	A					DRAWN DESIGNED CHECKED APPROVED DATE --- --- --- --- SEP 2011			TITLE			
							DO NOT SCALE DRAWINGS. ALL DIMENSIONS SHALL BE VERIFIED ON SITE. © MTR CORPORATION LIMITED 2008. COPYRIGHT IN RESPECT OF THIS DRAWING / DOCUMENT IS OWNED BY THE MTR CORPORATION LIMITED OF HONG KONG. NO REPRODUCTION OF THE DRAWING / DOCUMENT OR ANY PART BY WHATEVER MEANS IS PERMITTED WITHOUT THE PRIOR WRITTEN CONSENT OF THE MTR CORPORATION LIMITED.	CONTRACTOR		OPERATION DIVISION		
	REV	DESCRIPTION				BY	DATE	APP	BIM REF.	SCALE	FIGURE NO.	REV.
									1:400 (A1)		A12/002	A

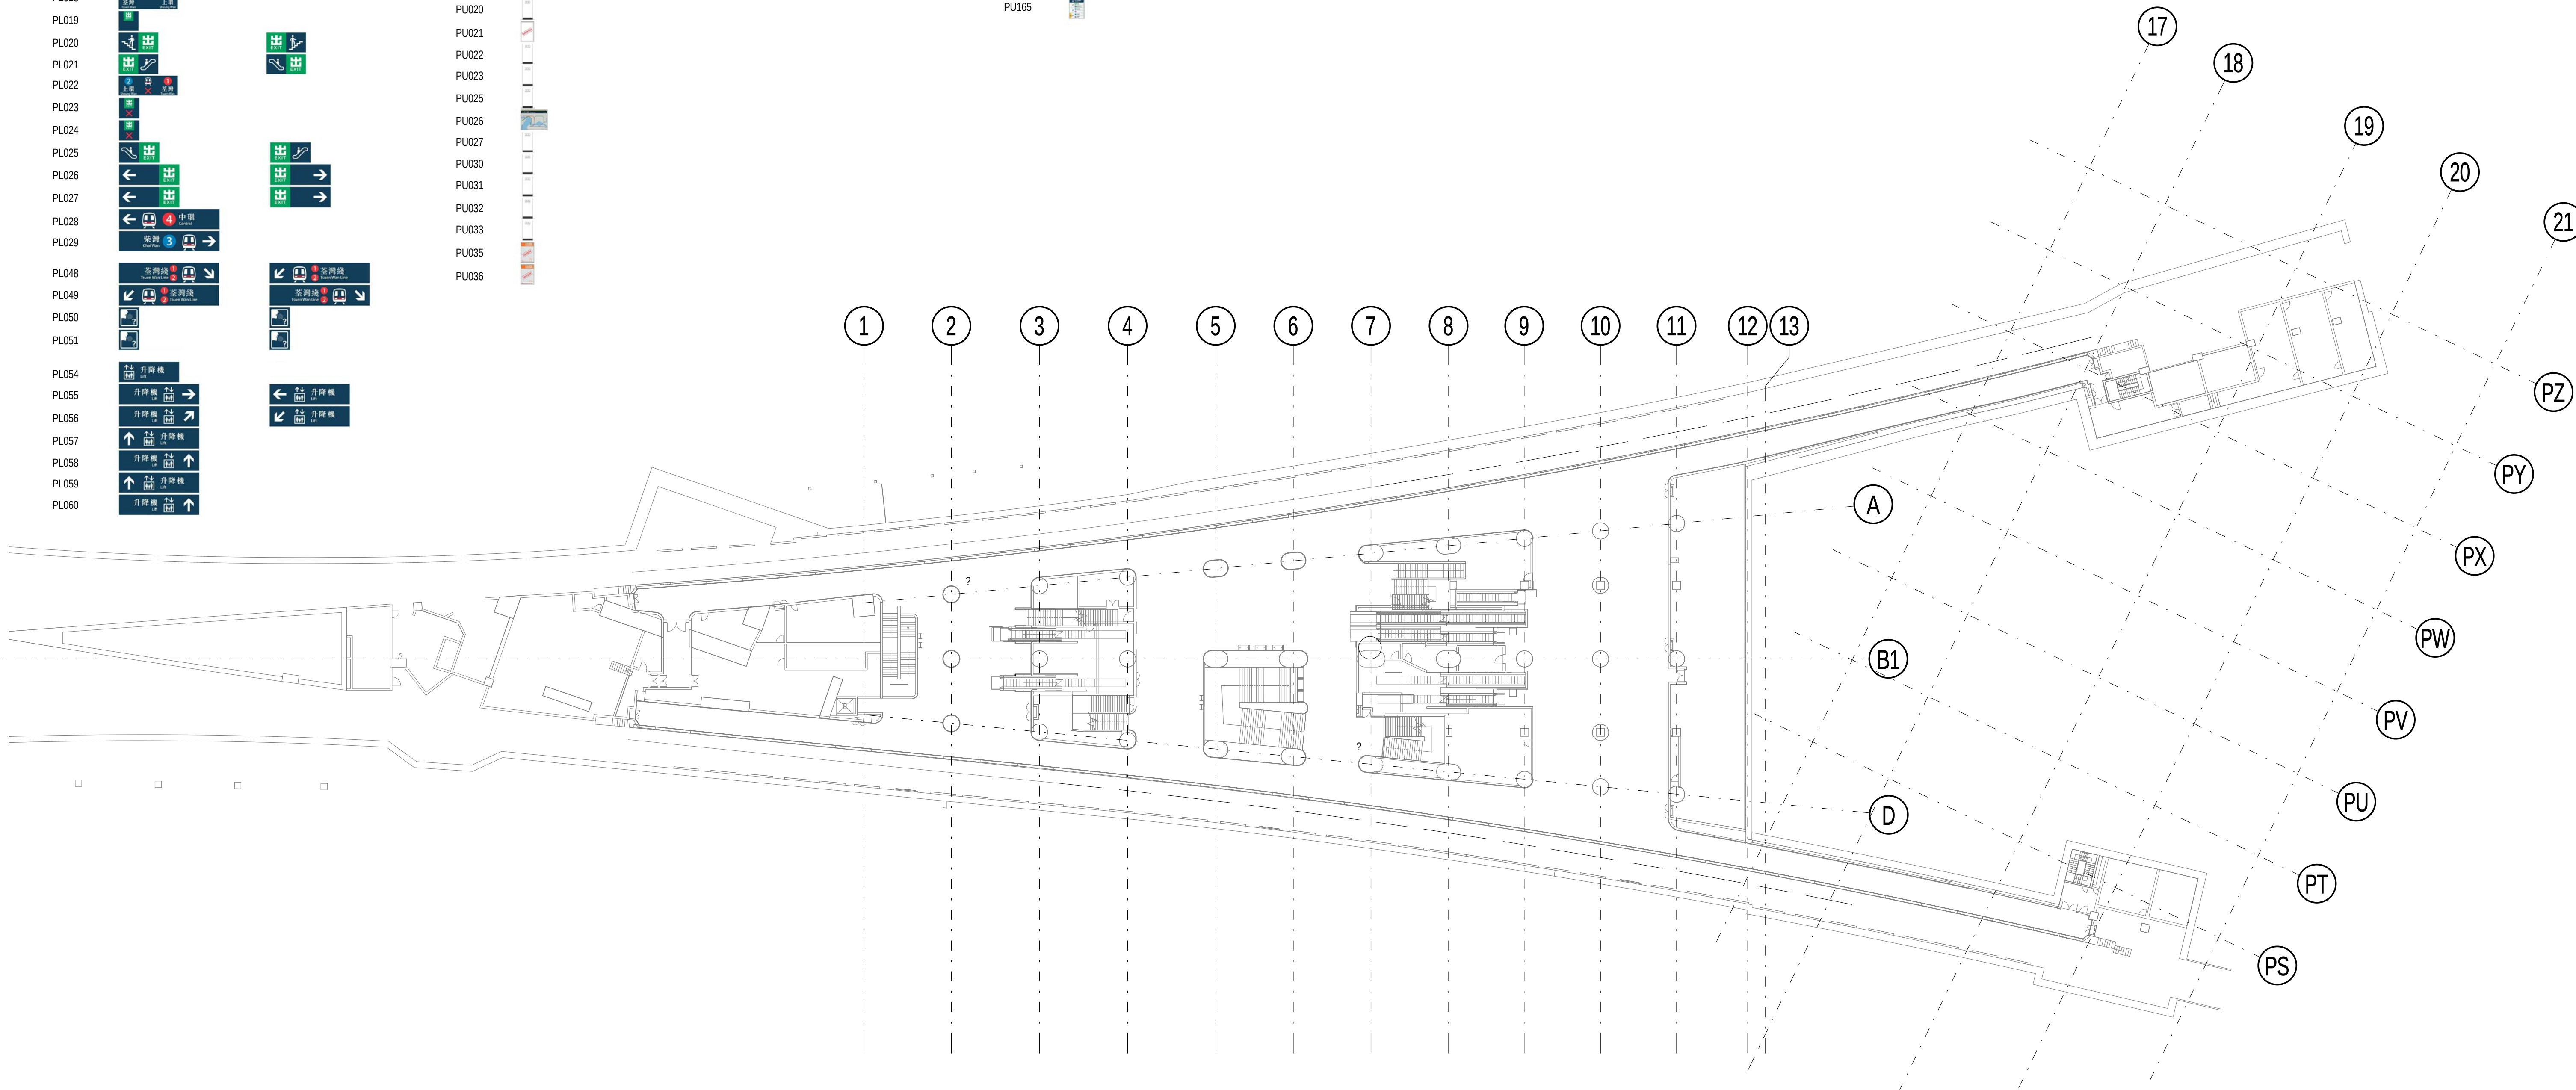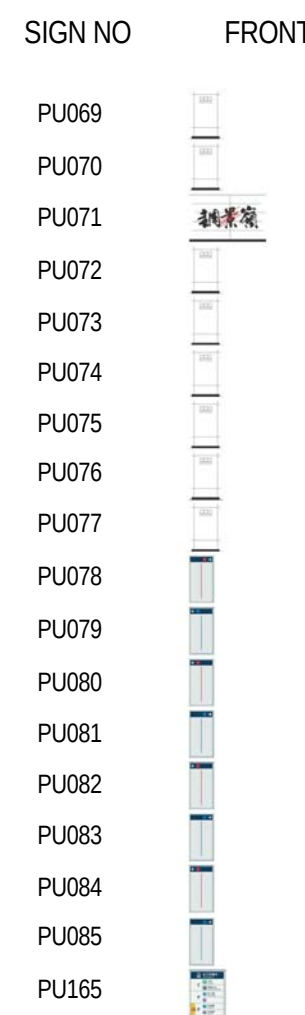

KEY PLAN	A					DO NOT SCALE DRAWINGS. ALL DIMENSIONS SHALL BE VERIFIED ON SITE. © MTR CORPORATION LIMITED 2008. COPYRIGHT IN RESPECT OF THIS DRAWING / DOCUMENT IS OWNED BY THE MTR CORPORATION LIMITED OF HONG KONG. NO REPRODUCTION OF THE DRAWING / DOCUMENT OR ANY PART BY WHATEVER MEANS IS PERMITTED WITHOUT THE PRIOR WRITTEN CONSENT OF THE MTR CORPORATION LIMITED.	DRAWN	---	TITLE	
							DESIGNED	---		
							CHECKED	---		
							APPROVED	---		
							DATE	SEP 2011	CONTRACTOR	
							OPERATION DIVISION			
REV		DESCRIPTION	BY	DATE	APP		BIM REF.		SCALE	FIGURE NO.
								1:400 (A1)	A12/003	REV. A

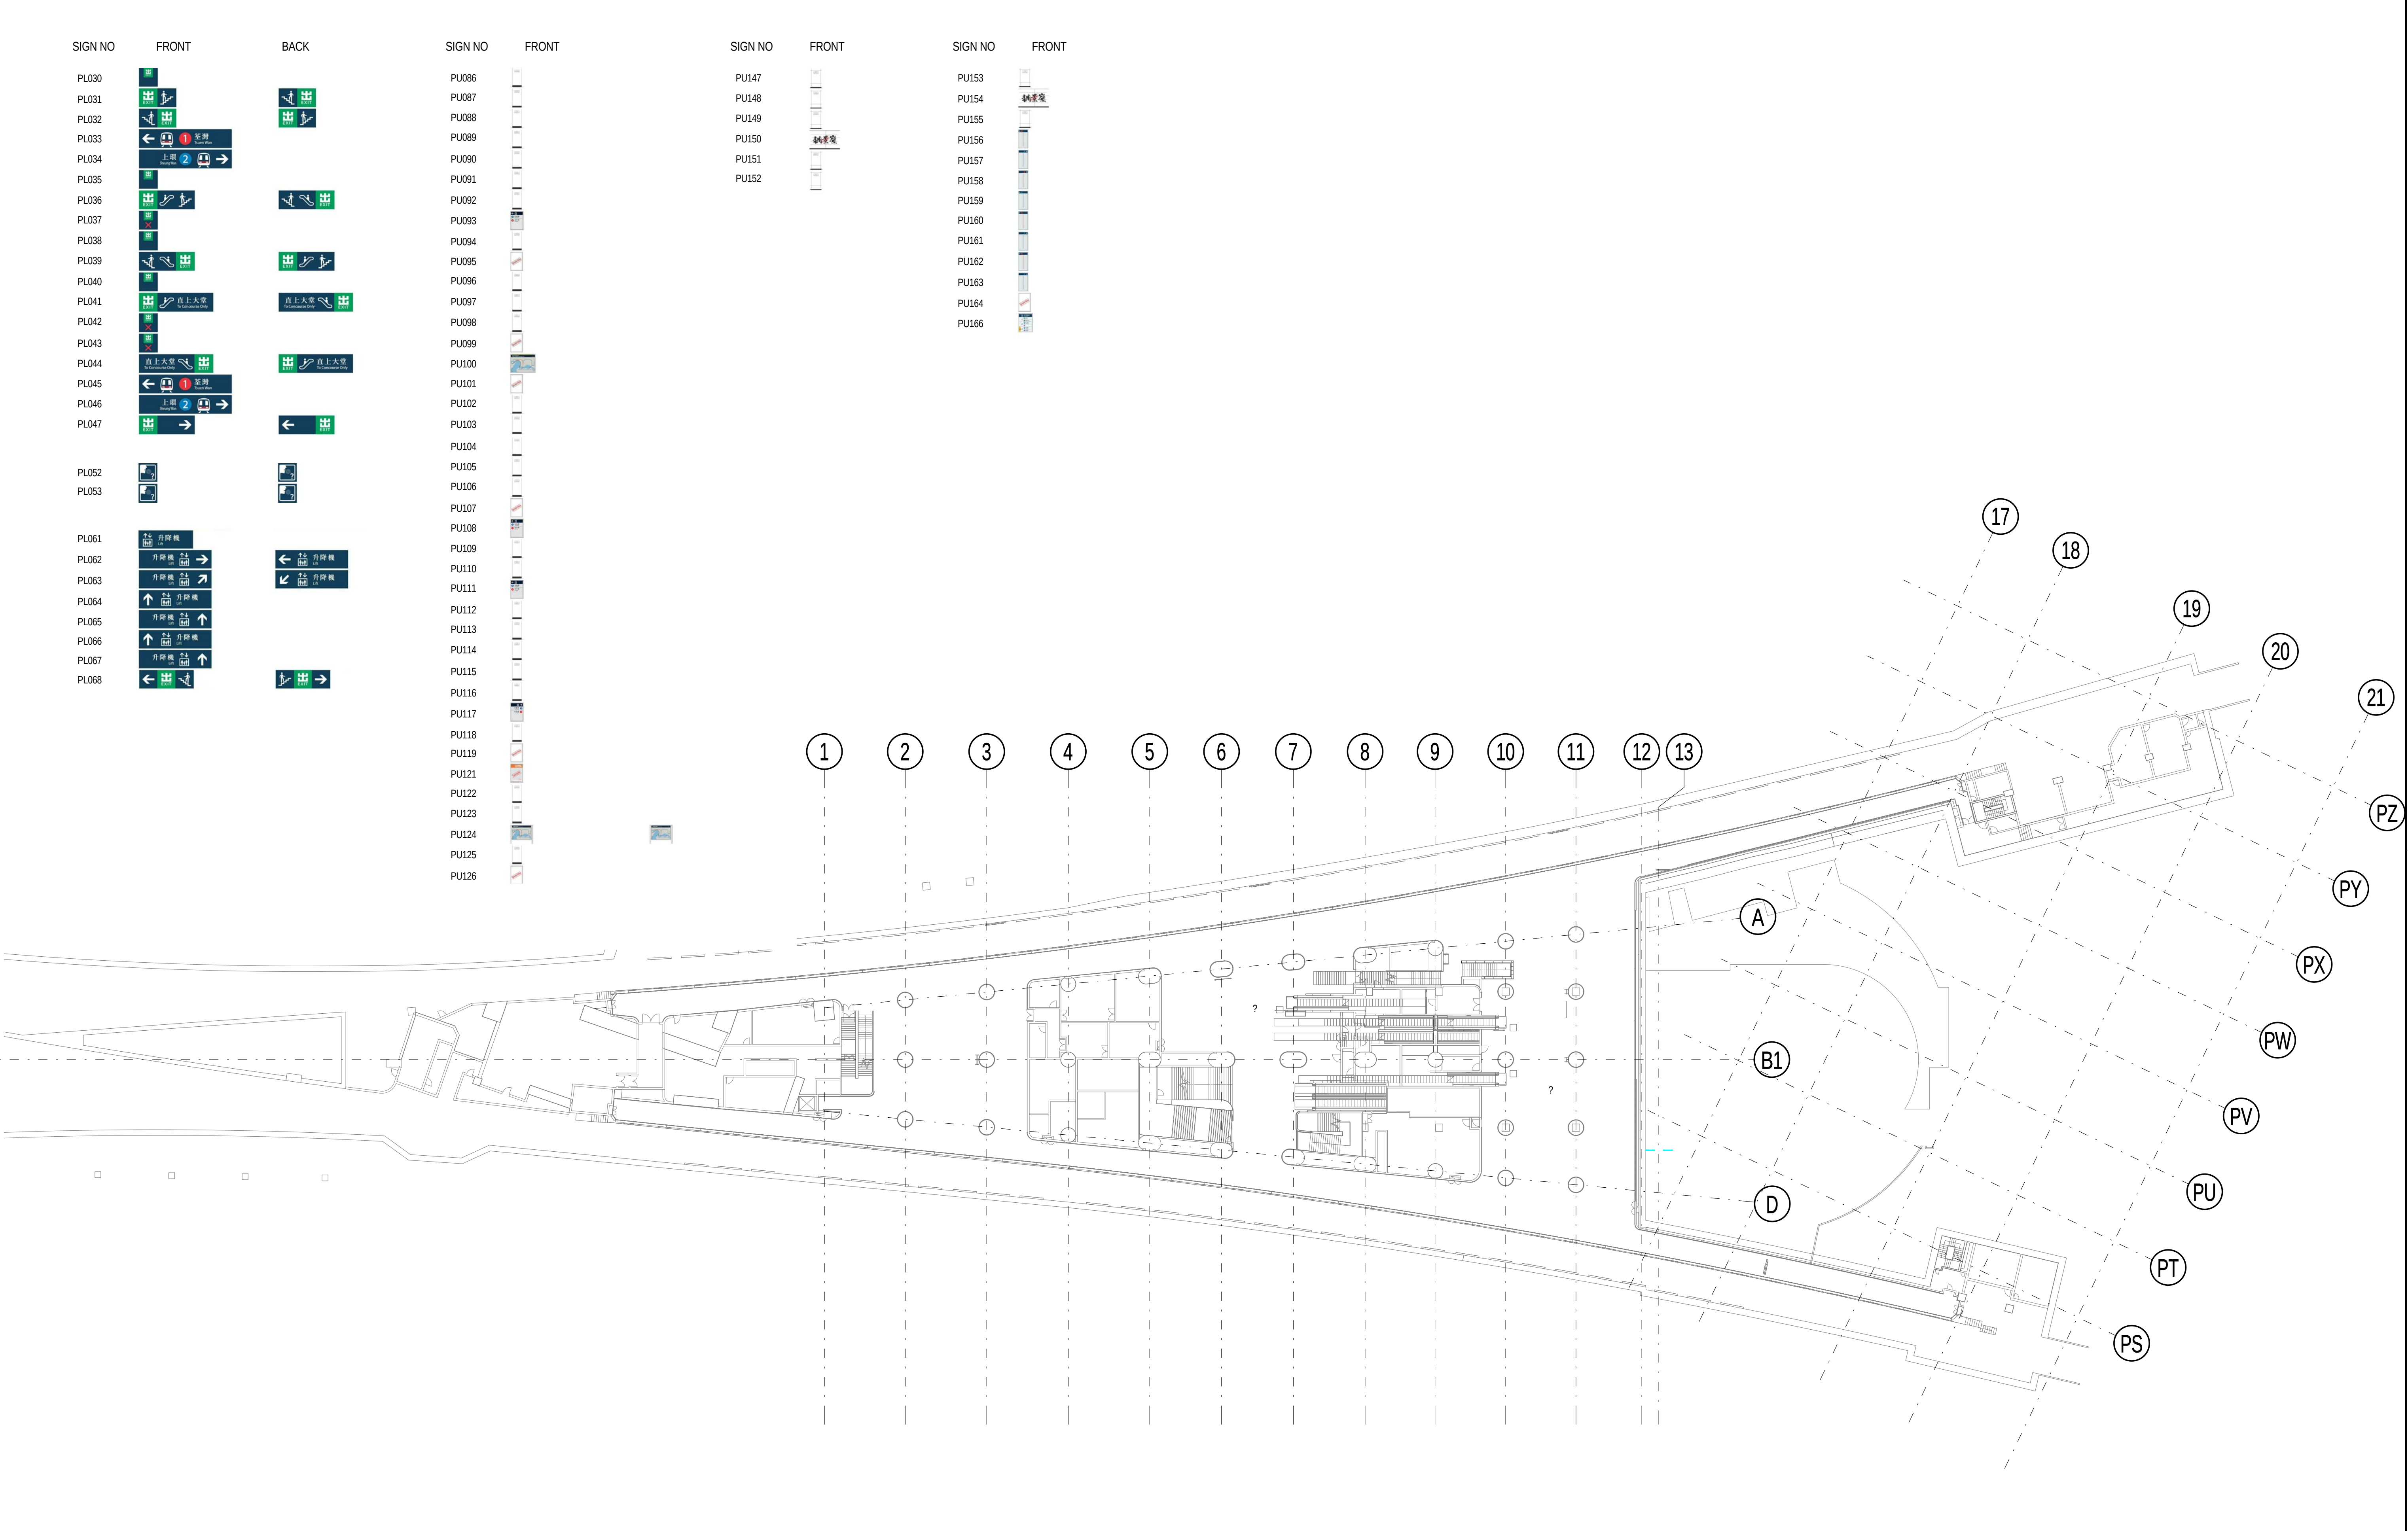

KEY PLAN	A						DRAWN ---	---	TITLE
REV		DESCRIPTION	BY	DATE	APP		DESIGNED ---	---	CONTRACTOR
							CHECKED ---	---	
							APPROVED ---	---	
							DATE AUG 2011		OPERATION DIVISION
									BIM REF.
									SCALE 1:400 (A1)
									FIGURE NO. A12/004
									REV. A


DO NOT SCALE DRAWINGS. ALL DIMENSIONS SHALL BE VERIFIED ON SITE.
© MTR CORPORATION LIMITED 2008. COPYRIGHT IN RESPECT OF THIS DRAWING / DOCUMENT IS OWNED BY THE MTR CORPORATION LIMITED OF HONG KONG. NO REPRODUCTION OF THE DRAWING / DOCUMENT OR ANY PART BY WHATEVER MEANS IS PERMITTED WITHOUT THE PRIOR WRITTEN CONSENT OF THE MTR CORPORATION LIMITED.



KEY PLAN	A					DRAWN	---			TITLE				
						DESIGNED	---	CONTRACTOR						
						CHECKED	---							
						APPROVED	---							
						DATE	SEP 2011							
					DO NOT SCALE DRAWINGS. ALL DIMENSIONS SHALL BE VERIFIED ON SITE. © MTR CORPORATION LIMITED 2006. COPYRIGHT IN RESPECT OF THIS DRAWING / DOCUMENT IS OWNED BY THE MTR CORPORATION LIMITED OF HONG KONG. NO REPRODUCTION OF THE DRAWING / DOCUMENT OR ANY PART BY WHATEVER MEANS IS PERMITTED WITHOUT THE PRIOR WRITTEN CONSENT OF THE MTR CORPORATION LIMITED.		OPERATION DIVISION							
REV	DESCRIPTION				BY	DATE	APP	BIM REF.	SCALE	1:250 (A1)	FIGURE NO.	A12/005	REV.	A




KEY PLAN	A						DRAWN	---	TITLE		
							DESIGNED	---			
							CHECKED	---			
							APPROVED	---			
							DATE	SEP 2011			
	DO NOT SCALE DRAWINGS. ALL DIMENSIONS SHALL BE VERIFIED ON SITE. © MTR CORPORATION LIMITED 2008. COPYRIGHT IN RESPECT OF THIS DRAWING / DOCUMENT IS OWNED BY THE MTR CORPORATION LIMITED OF HONG KONG. NO REPRODUCTION OF THE DRAWING / DOCUMENT OR ANY PART BY WHATEVER MEANS IS PERMITTED WITHOUT THE PRIOR WRITTEN CONSENT OF THE MTR CORPORATION LIMITED.							OPERATION DIVISION		SCALE 1 : 250 (A1)	FIGURE NO. A12/006
CONTRACTOR											
REV	DESCRIPTION				BY	DATE	APP	BIM REF.			

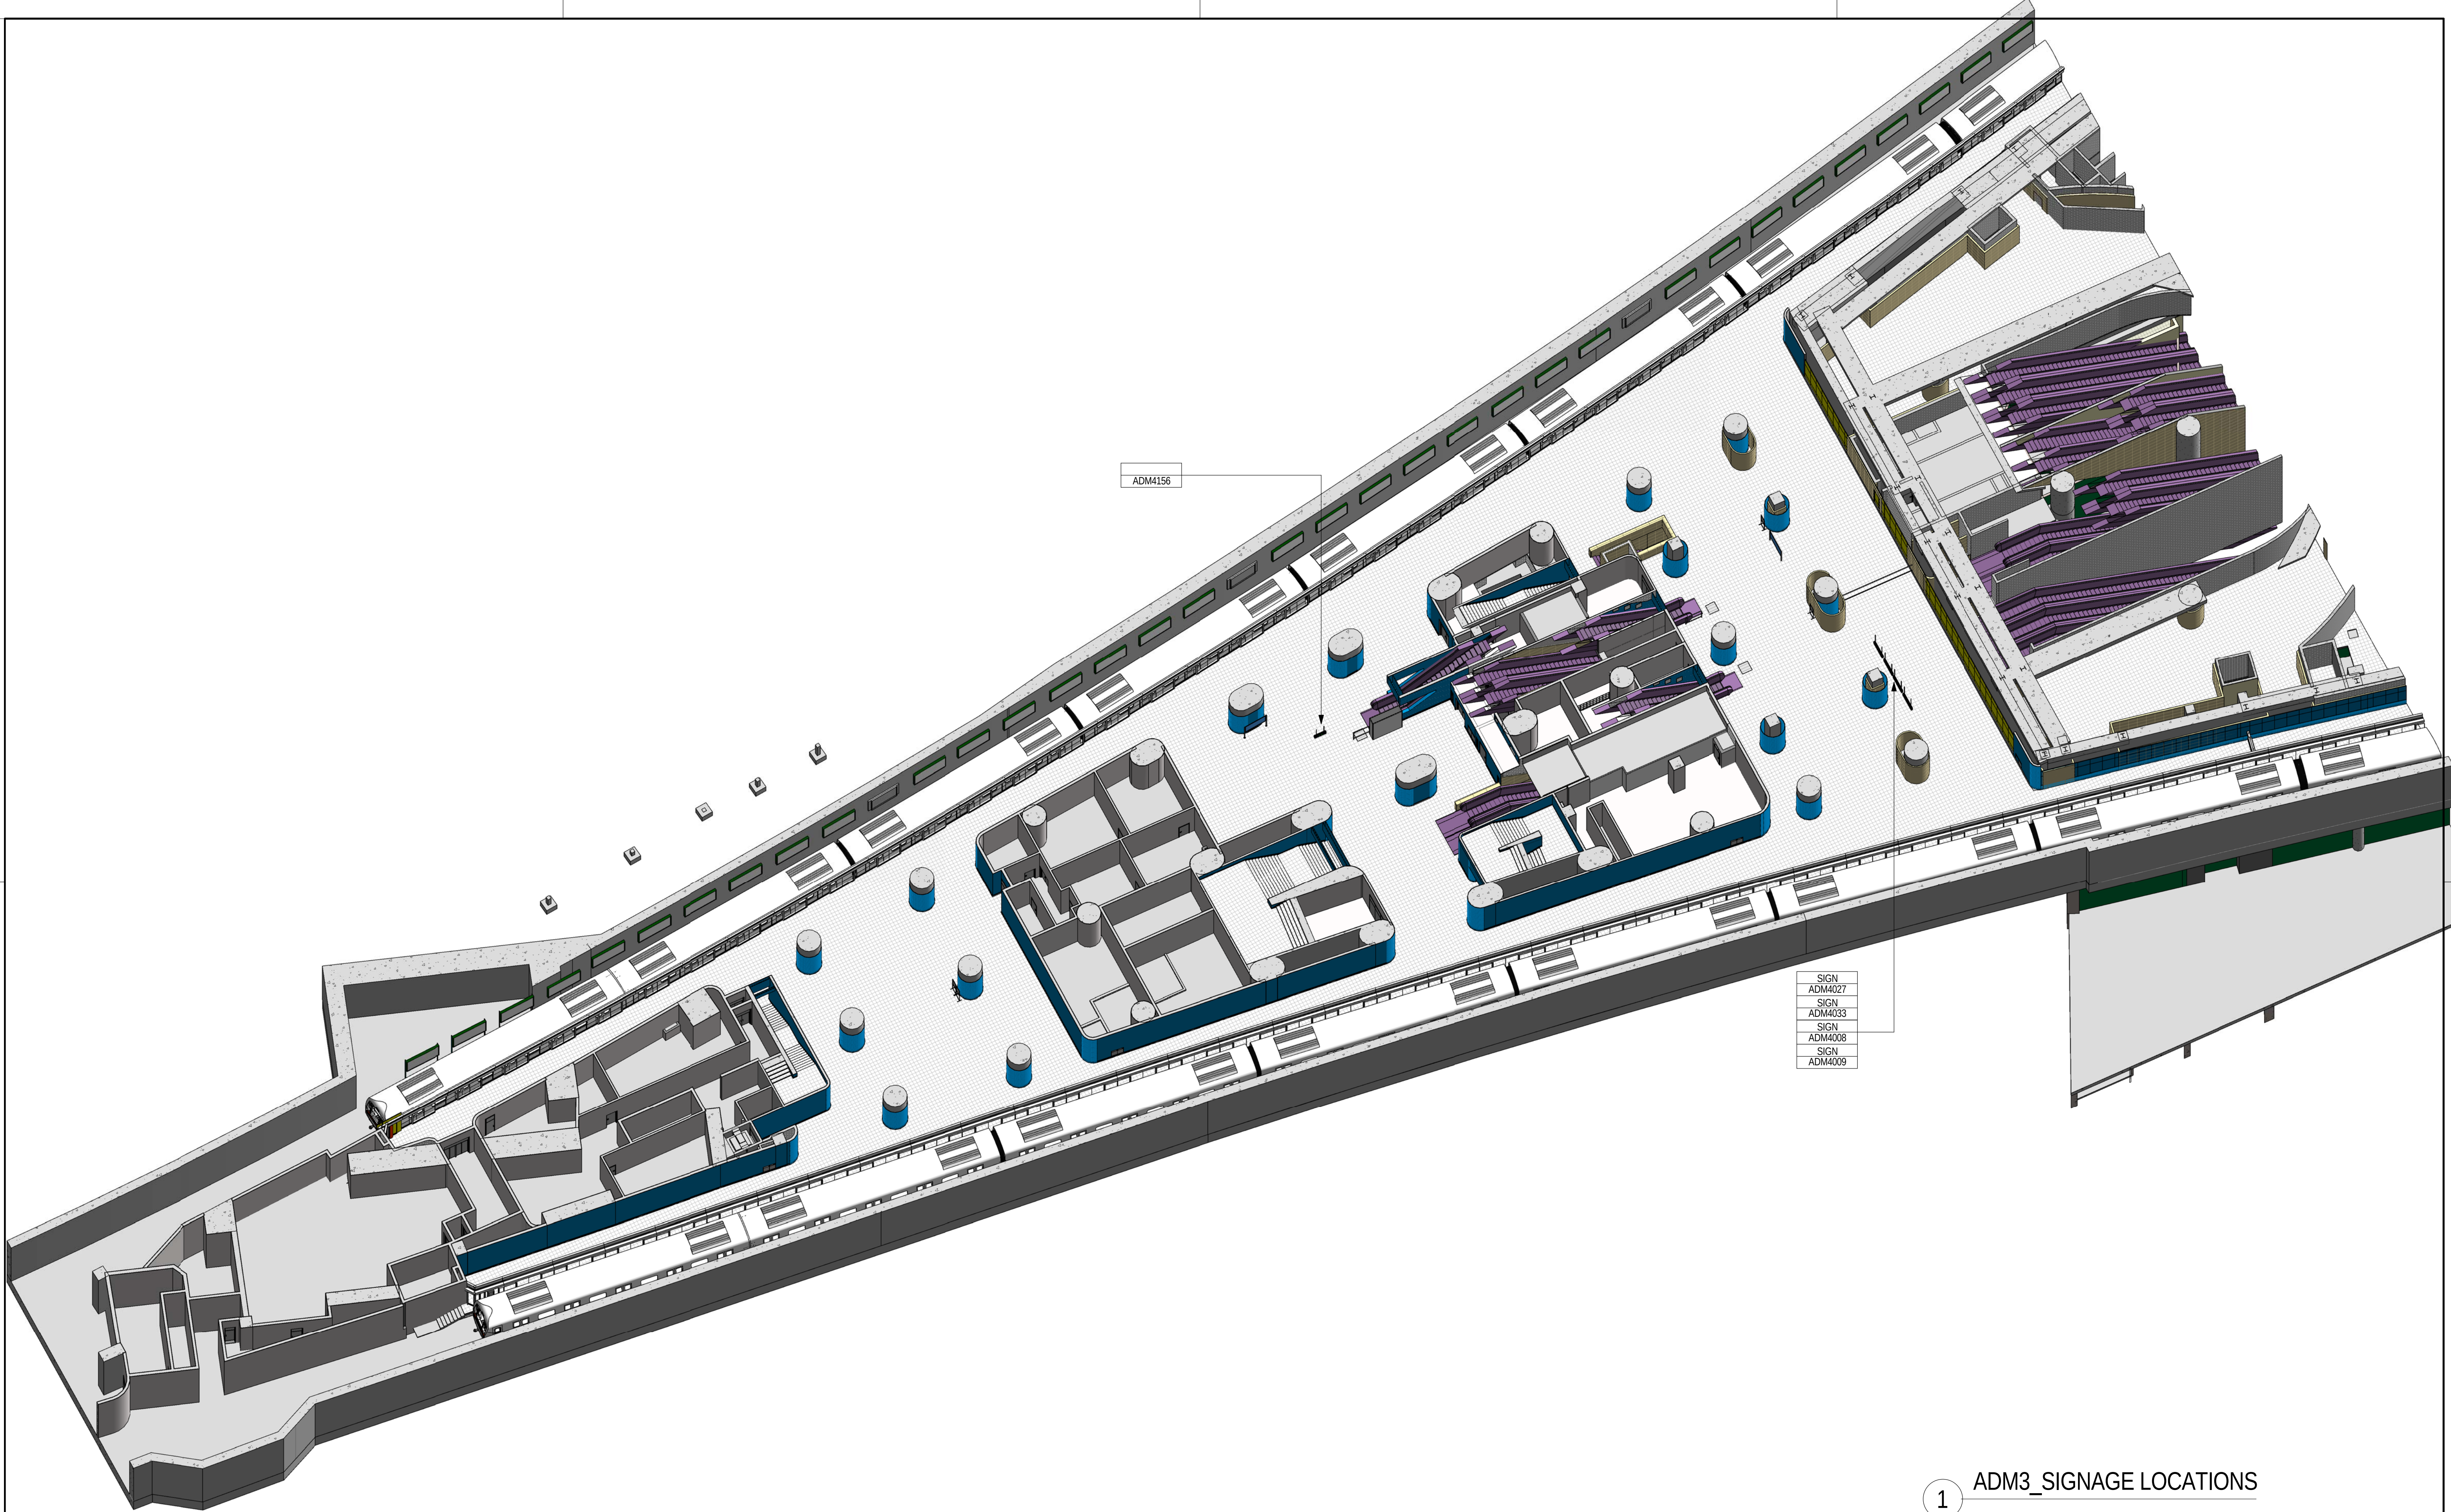


1 ADM3_SIGNAGE LOCATIONS

KEY PLAN							DRAWN	Author	CONTRACTOR	TITLE		
							DESIGNED	Designer				
							CHECKED	Checker				
							APPROVED	Approver				
							DATE	07/18/11				
							DO NOT SCALE DRAWINGS. ALL DIMENSIONS SHALL BE VERIFIED ON SITE. © MTR CORPORATION LIMITED 2006. COPYRIGHT IN RESPECT OF THIS DRAWING / DOCUMENT IS OWNED BY THE MTR CORPORATION LIMITED OF HONG KONG. NO REPRODUCTION OF THE DRAWING / DOCUMENT OR ANY PART BY WHATEVER MEANS IS PERMITTED WITHOUT THE PRIOR WRITTEN CONSENT OF THE MTR CORPORATION LIMITED.					
							OPERATION DIVISION					
							BIM REF.			SCALE 1:250 (A1)	FIGURE NO. A12/007	REV.
	REV	DESCRIPTION				BY	DATE	APP				

DO NOT SCALE DRAWINGS. ALL DIMENSIONS SHALL BE VERIFIED ON SITE.
© MTR CORPORATION LIMITED 2008. COPYRIGHT IN RESPECT OF THIS DRAWING / DOCUMENT IS OWNED BY THE MTR CORPORATION LIMITED OF HONG KONG. NO REPRODUCTION OF THE DRAWING / DOCUMENT OR ANY PART BY WHATEVER MEANS IS PERMITTED WITHOUT THE PRIOR WRITTEN CONSENT OF THE MTR CORPORATION LIMITED.

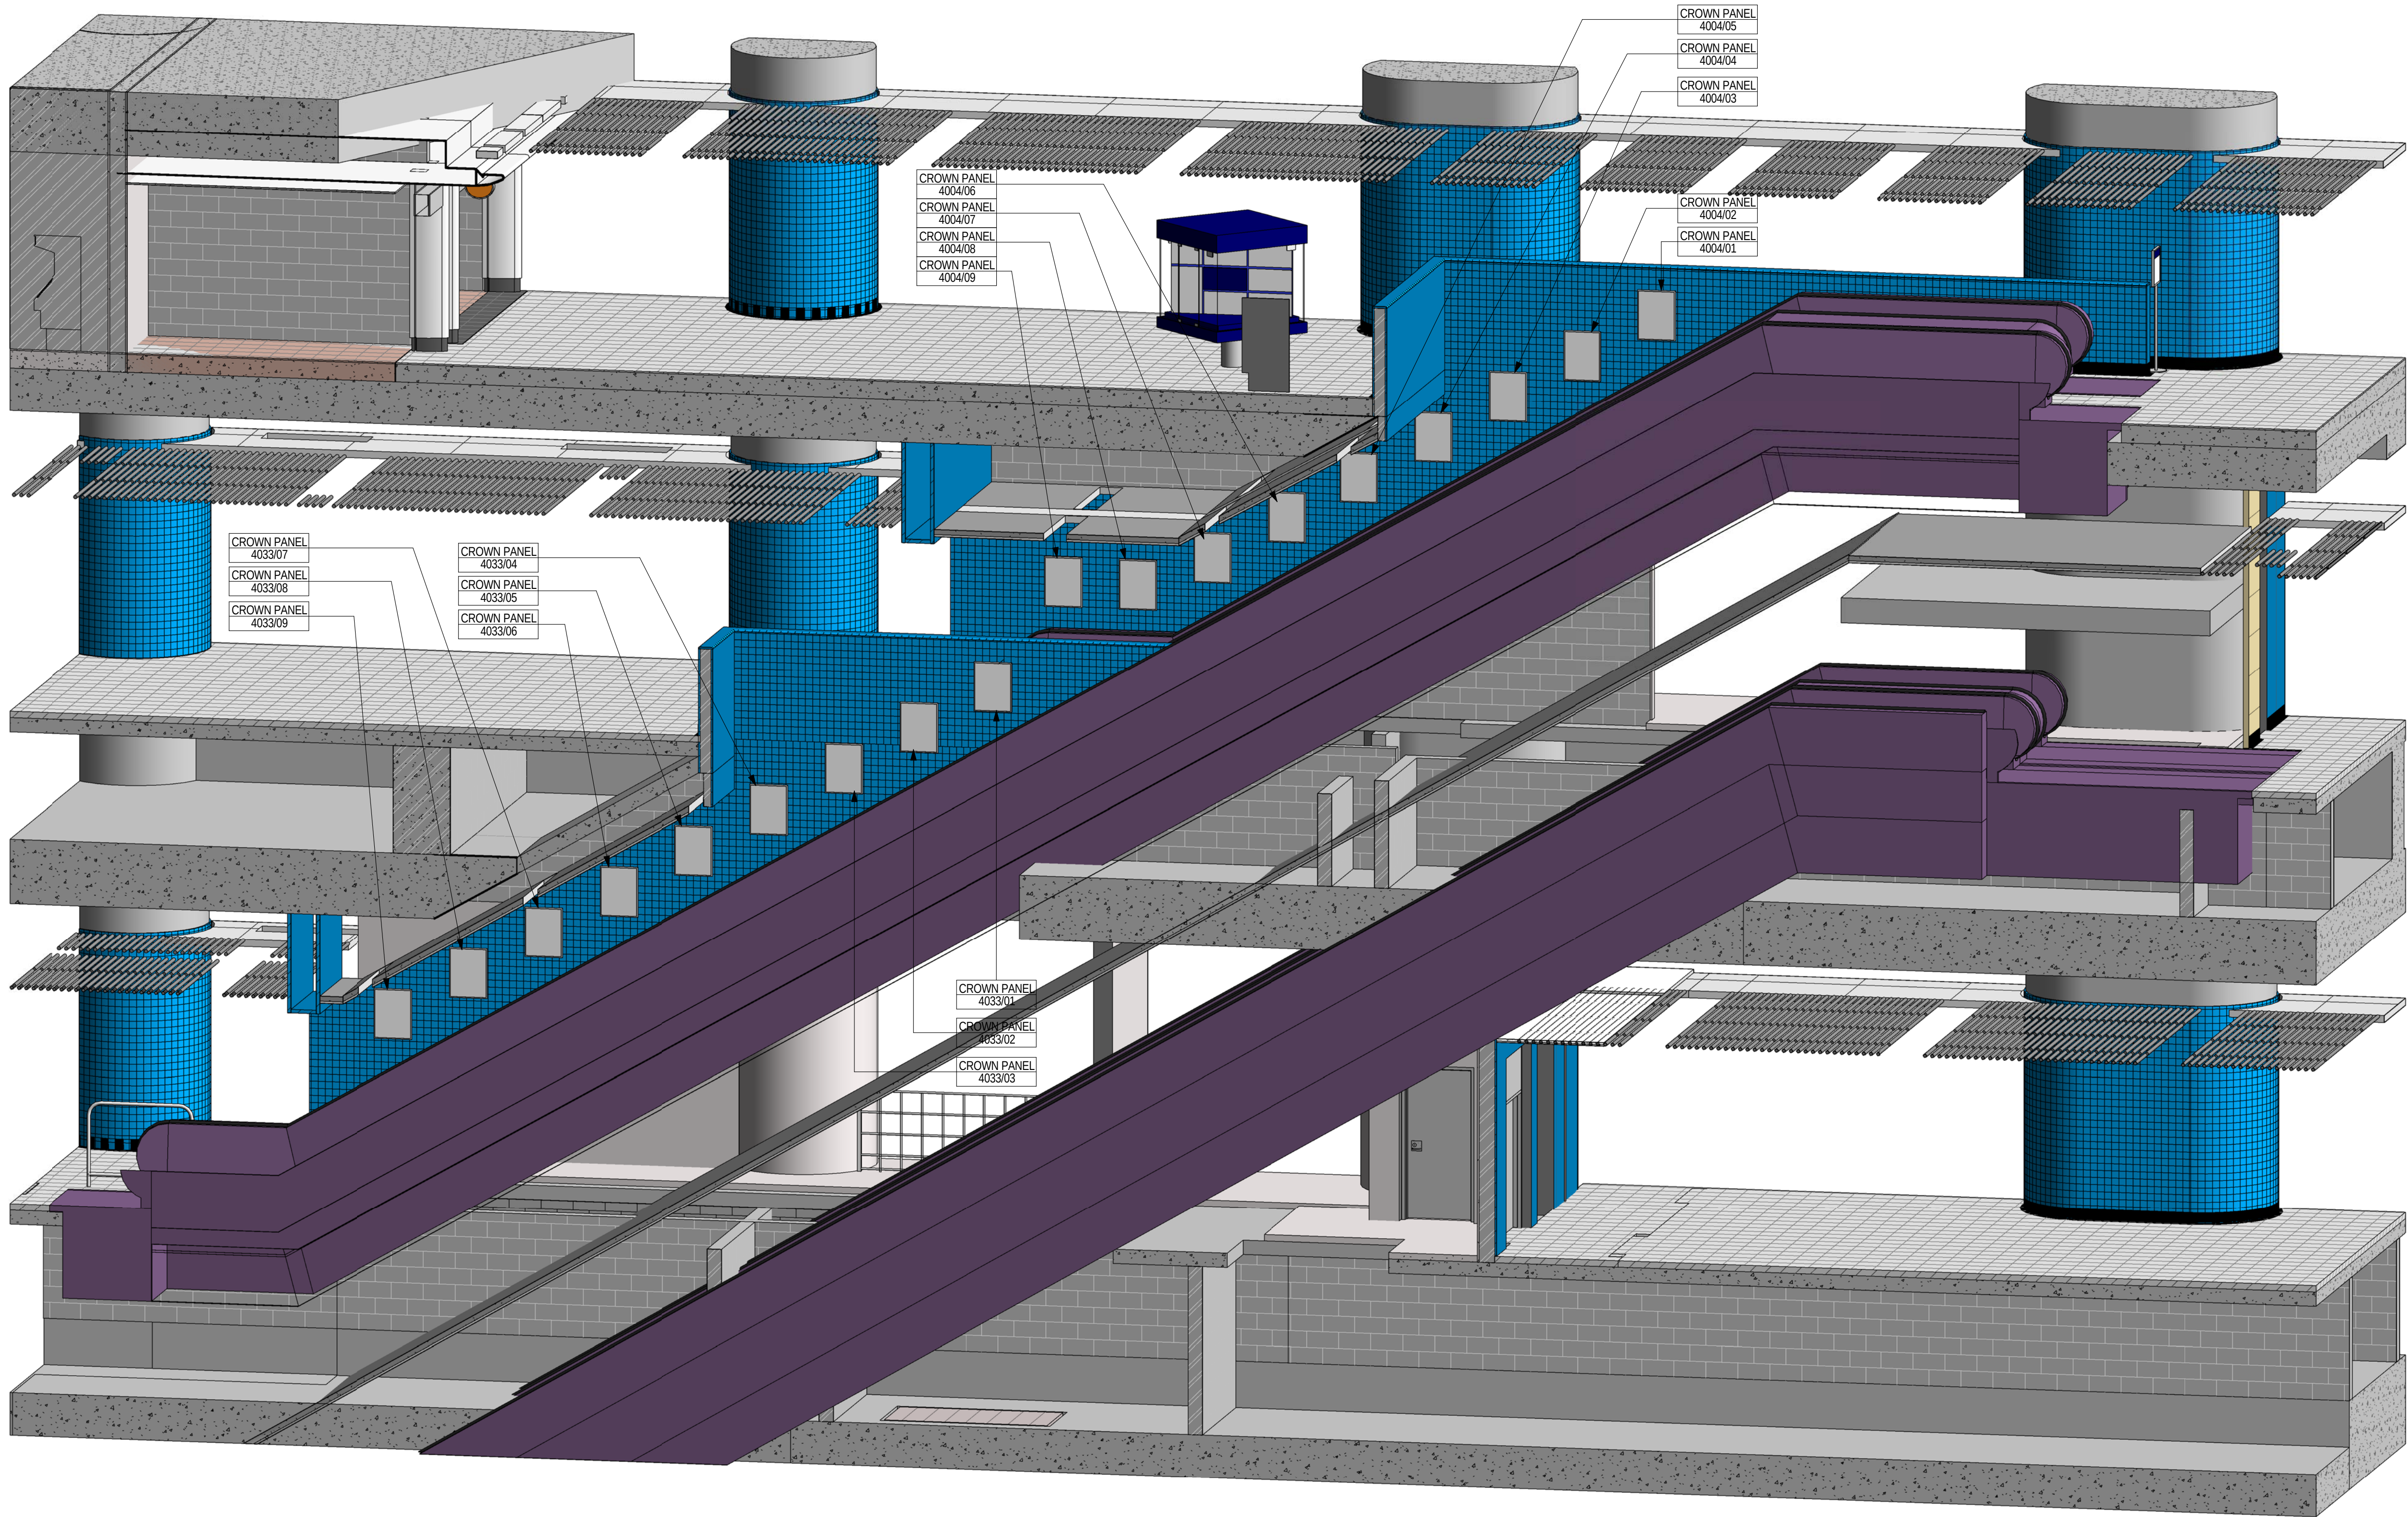

1 E3&E4 LOCATIONS

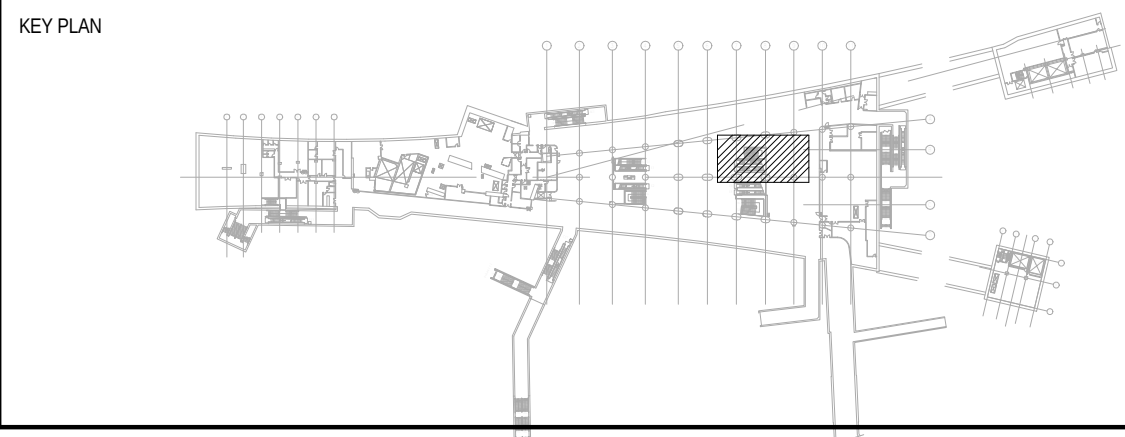


REV	DESCRIPTION	BY	DATE	APP


DRAWN	Author
DESIGNED	Designer
CHECKED	Checker
APPROVED	Approver
DATE	07/11/11
DO NOT SCALE DRAWINGS. ALL DIMENSIONS SHALL BE VERIFIED ON SITE. © MTR CORPORATION LIMITED 2008. COPYRIGHT IN RESPECT OF THIS DRAWING / DOCUMENT IS OWNED BY THE MTR CORPORATION LIMITED OF HONG KONG. NO REPRODUCTION OF THE DRAWING / DOCUMENT OR ANY PART BY WHATEVER MEANS IS PERMITTED WITHOUT THE PRIOR WRITTEN CONSENT OF THE MTR CORPORATION LIMITED.	

CONTRACTOR	OPERATION DIVISION
BIM REF.	


TITLE	
SCALE	FIGURE NO.
1:50 (A1)	A47/406
REV.	

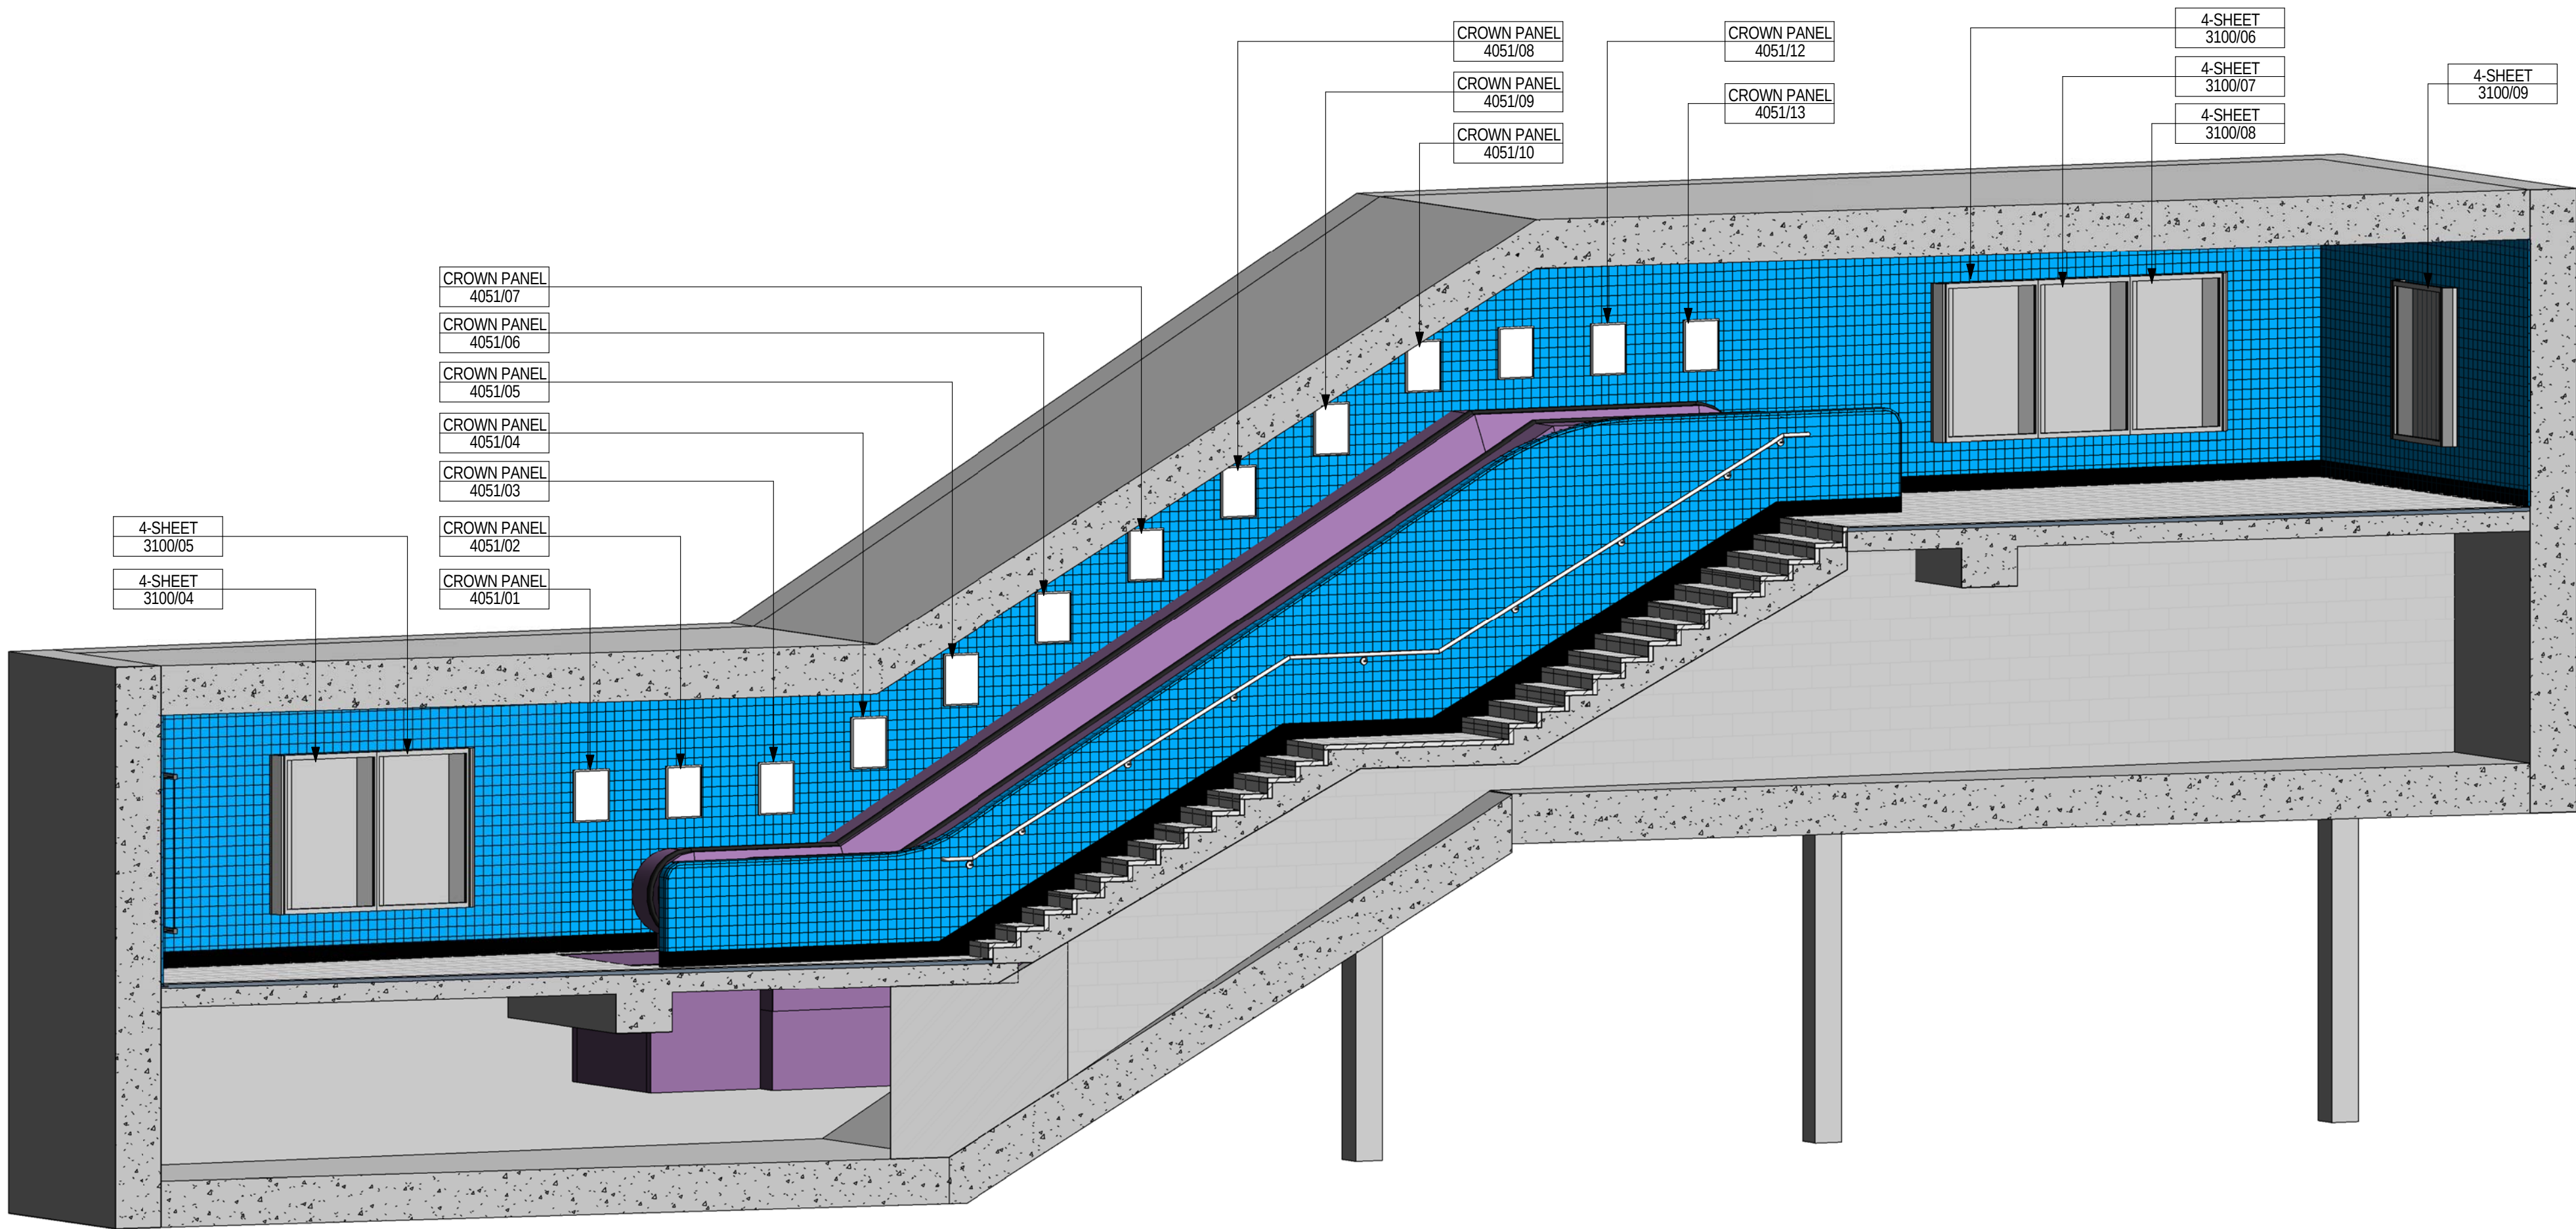

1 ENTRANCE A_LOCATIONS_1

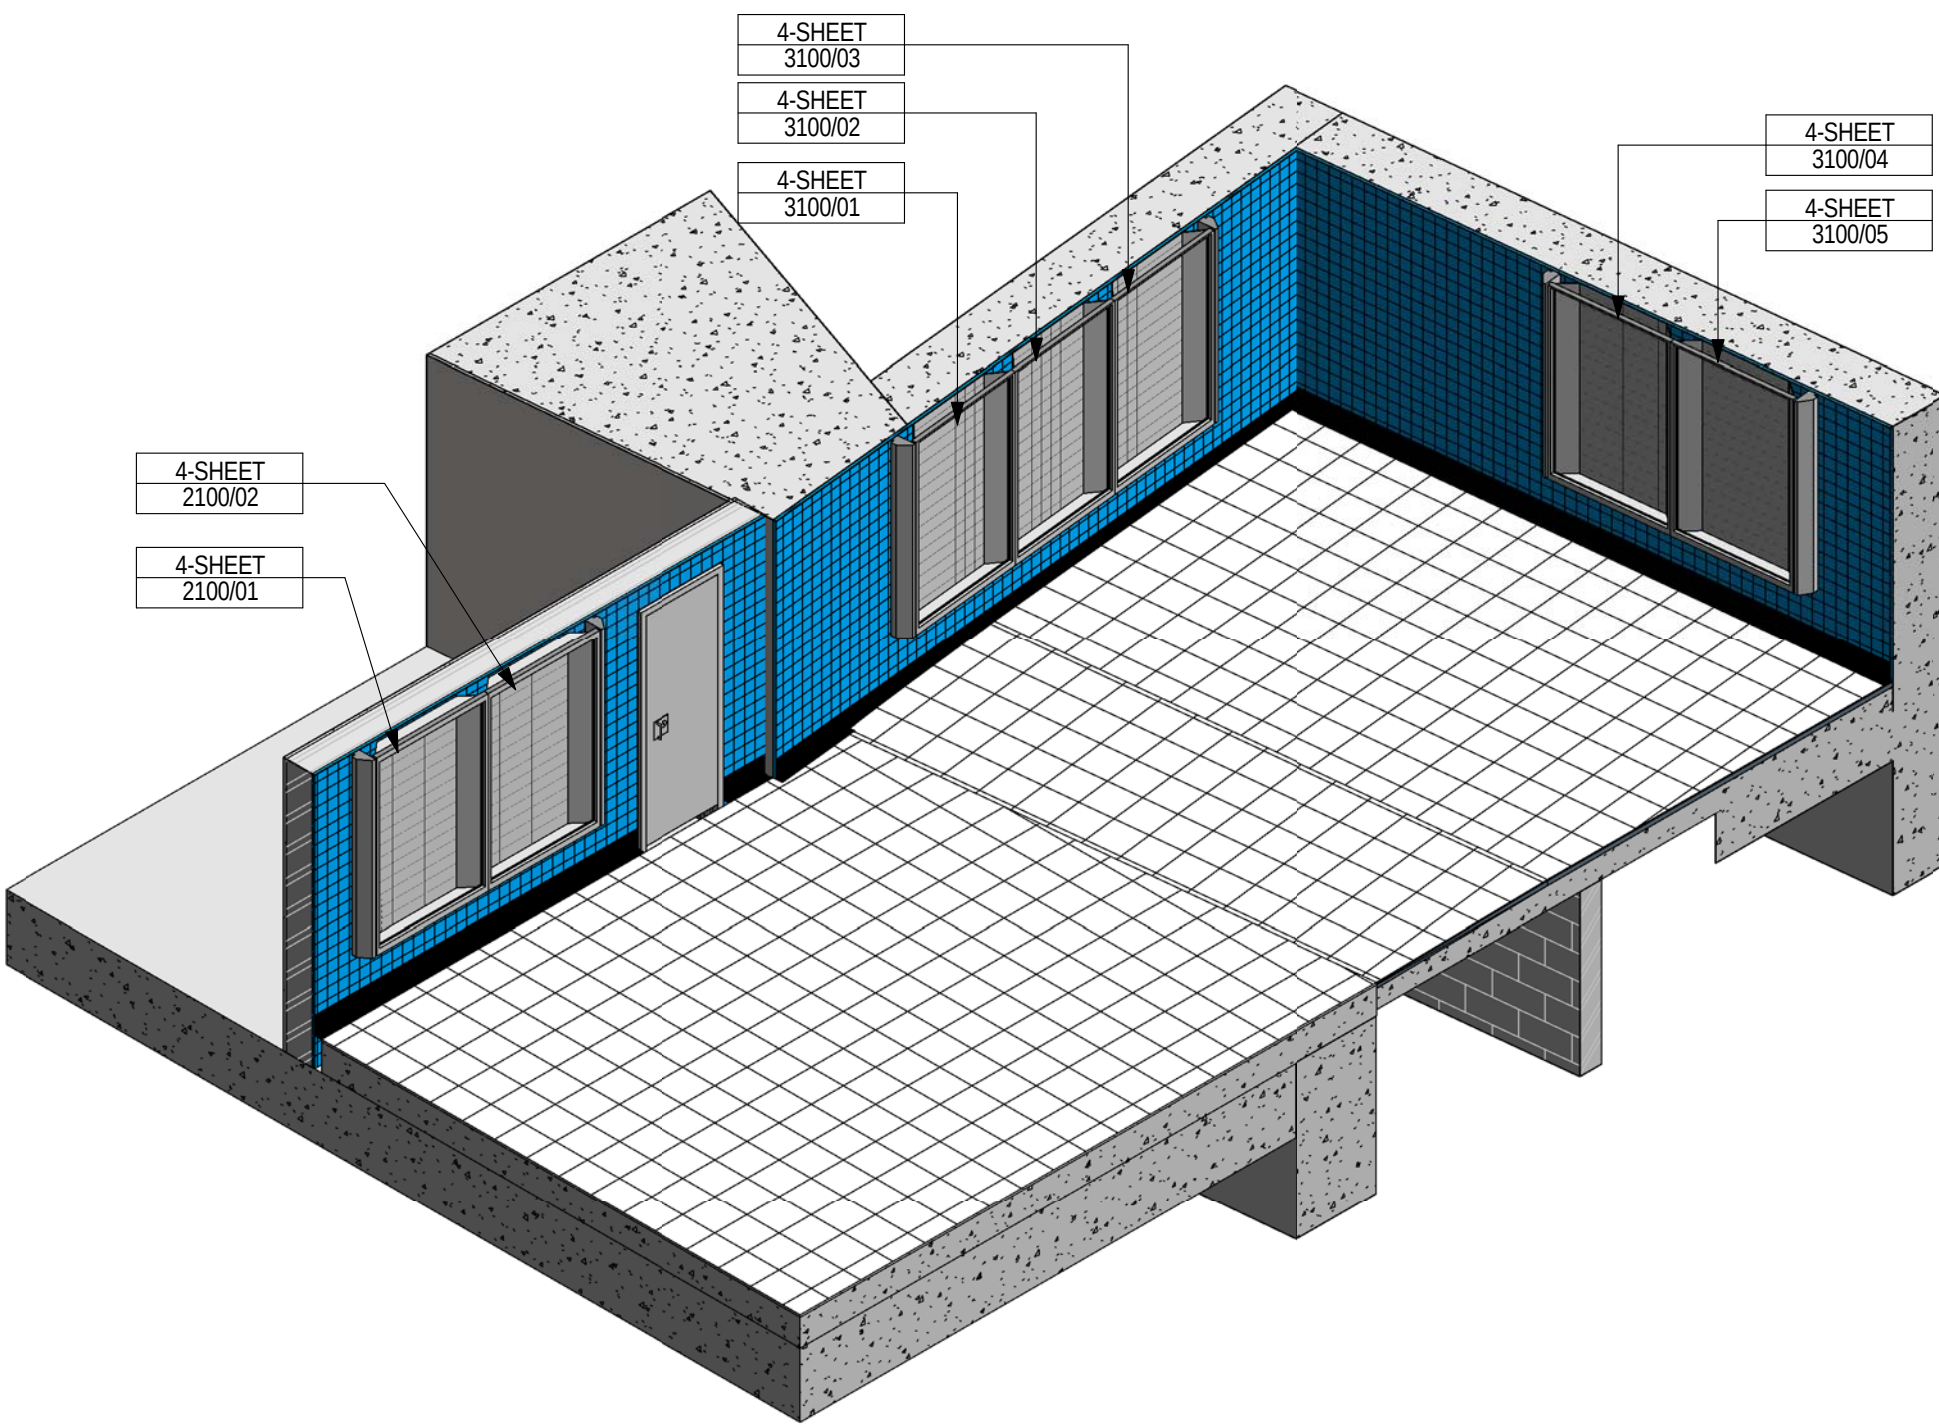


2 ENTRANCE A_LOCATIONS_2

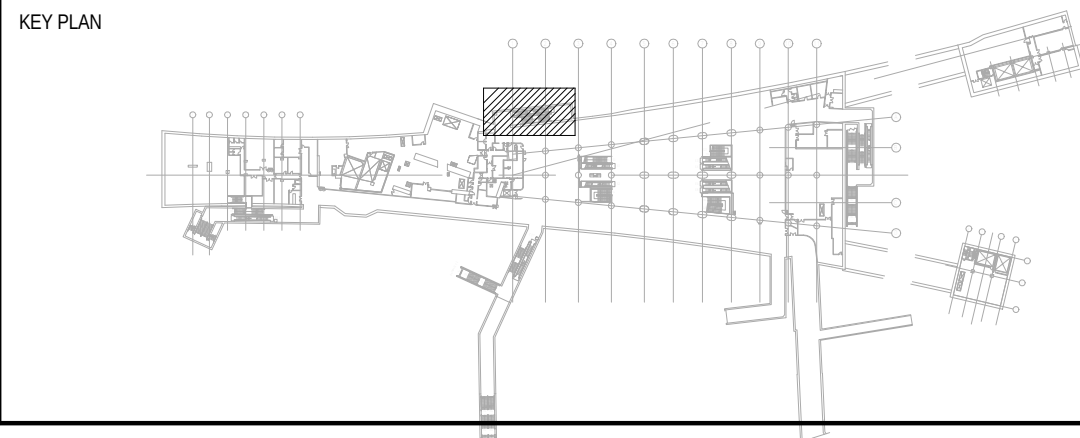


					DRAWN	Author	CONTRACTOR						
					DESIGNED	Designer							
					CHECKED	Checker							
					APPROVED	Approver							
										DATE	07/07/11	OPERATION DIVISION	
										DO NOT SCALE DRAWINGS. ALL DIMENSIONS SHALL BE VERIFIED ON SITE. © MTR CORPORATION LIMITED 2008. COPYRIGHT IN RESPECT OF THIS DRAWING / DOCUMENT IS OWNED BY THE MTR CORPORATION LIMITED OF HONG KONG. NO REPRODUCTION OF THE DRAWING / DOCUMENT OR ANY PART BY WHATEVER MEANS IS PERMITTED WITHOUT THE PRIOR WRITTEN CONSENT OF THE MTR CORPORATION LIMITED.			
					BIM REF.								

REV	DESCRIPTION	BY	DATE	APP					
-----	-------------	----	------	-----	--	--	--	--	--

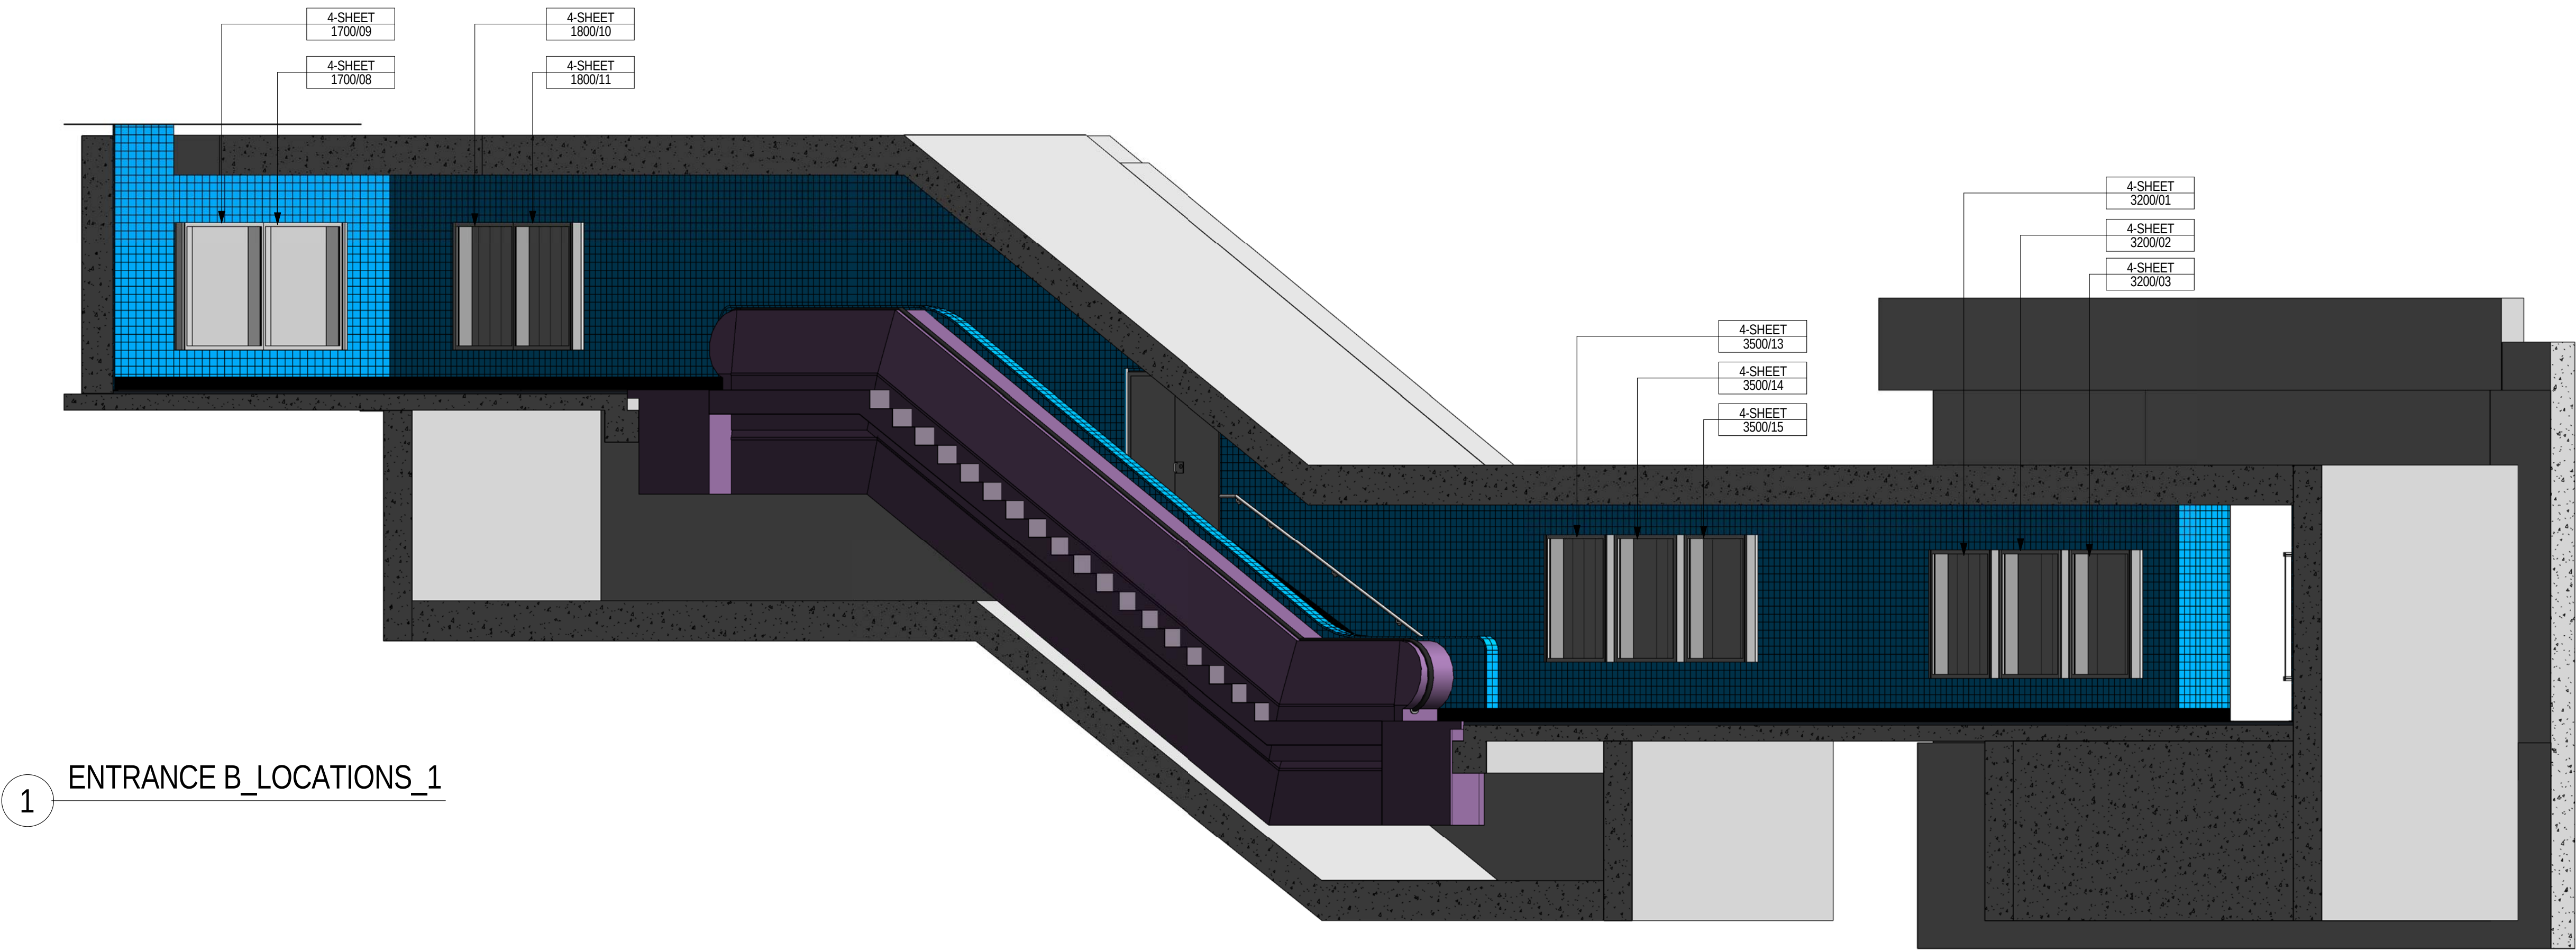

1 ENTRANCE B_LOCATIONS_1

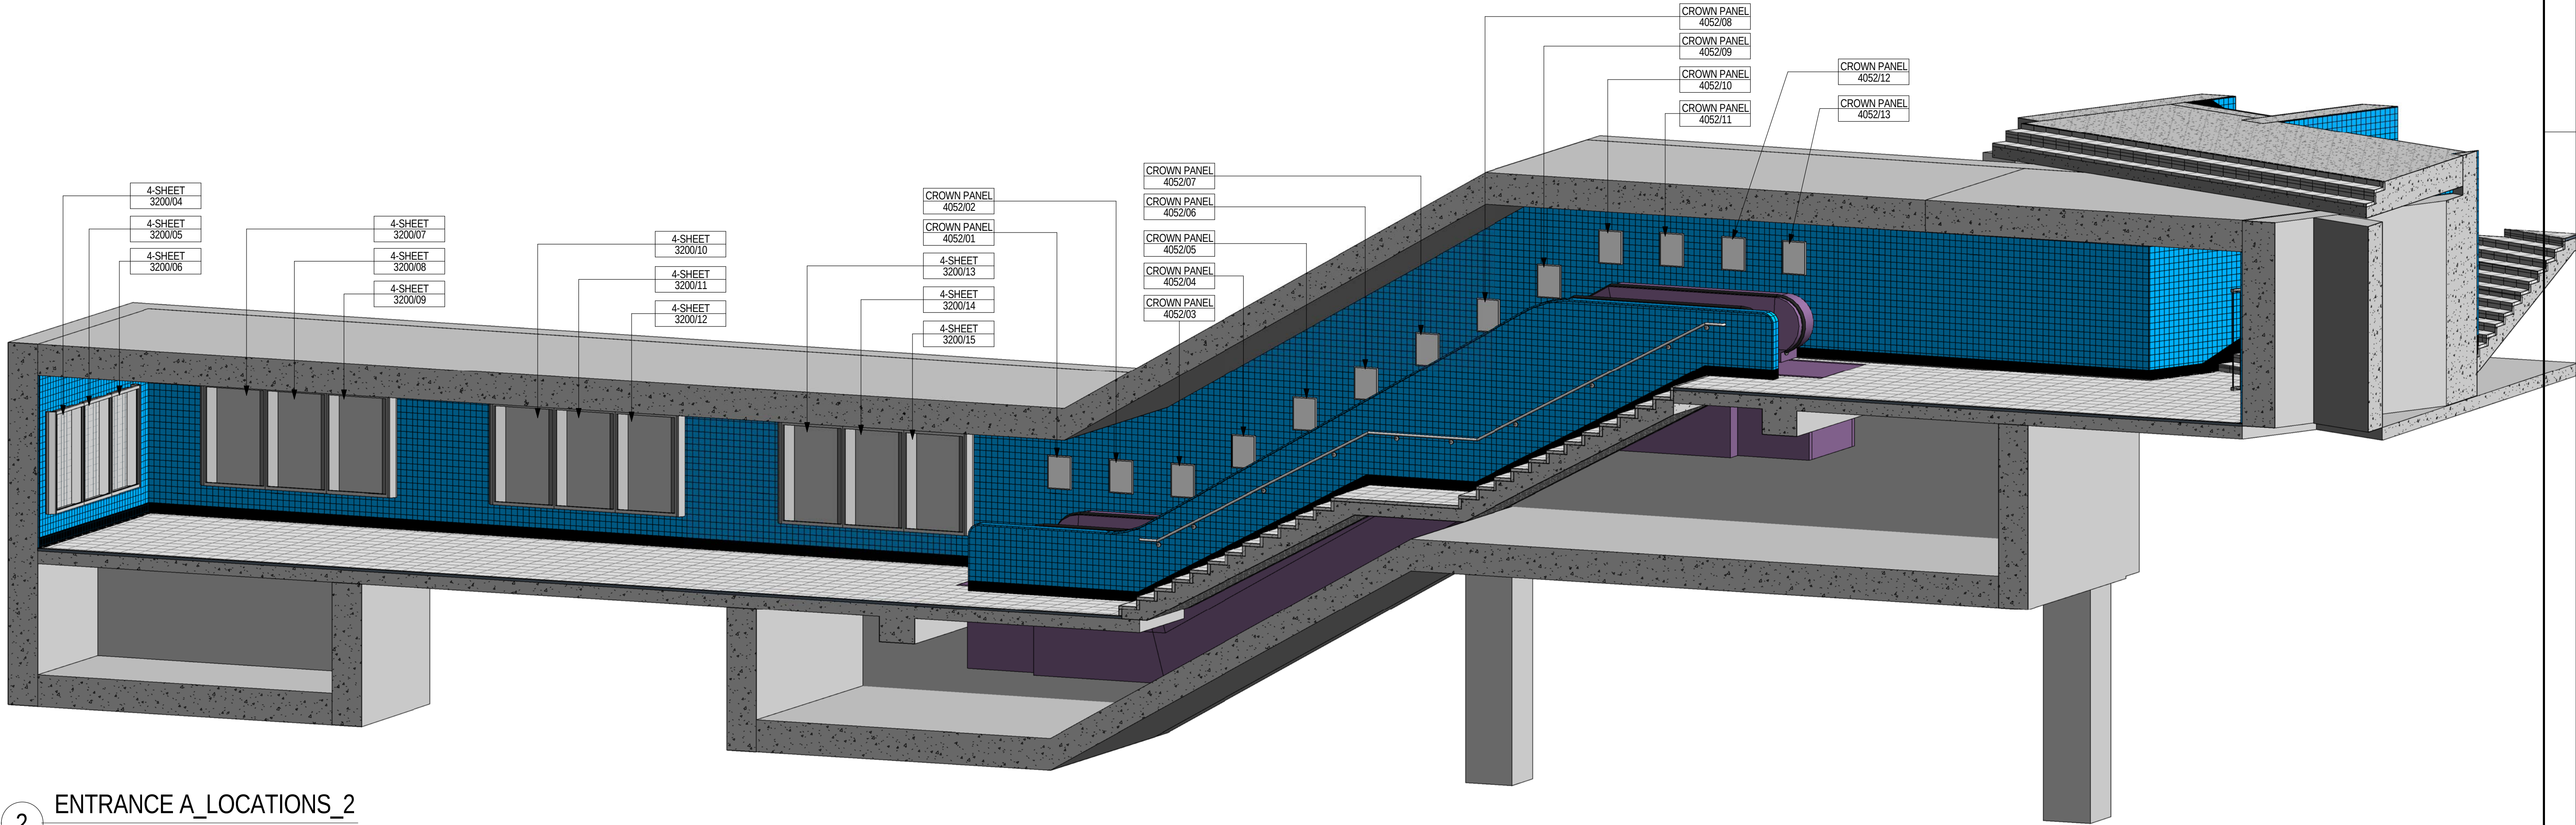


2 ENTRANCE A_LOCATIONS_2

2013/10/23 11:38:23

PRINTED BY:

FILE NAME

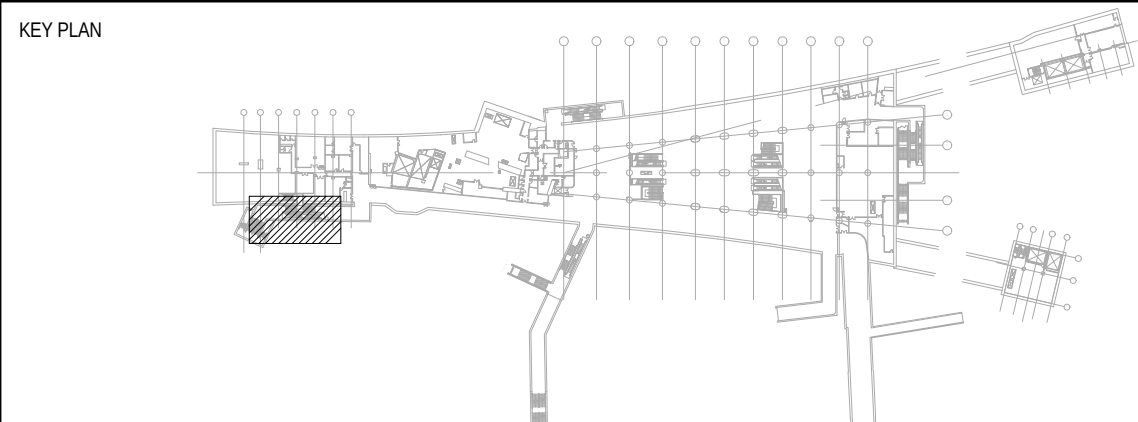


REV	DESCRIPTION	BY	DATE	APP

DRAWN	Author
DESIGNED	Designer
CHECKED	Checker
APPROVED	Approver
DATE	07/07/11
DO NOT SCALE DRAWINGS. ALL DIMENSIONS SHALL BE VERIFIED ON SITE. © MTR CORPORATION LIMITED 2008. COPYRIGHT IN RESPECT OF THIS DRAWING / DOCUMENT IS OWNED BY THE MTR CORPORATION LIMITED OF HONG KONG. NO REPRODUCTION OF THE DRAWING / DOCUMENT OR ANY PART BY WHATEVER MEANS IS PERMITTED WITHOUT THE PRIOR WRITTEN CONSENT OF THE MTR CORPORATION LIMITED.	

CONTRACTOR	OPERATION DIVISION
BIM REF.	

TITLE	
SCALE	1:50 (A1)
FIGURE NO.	A47/411
REV.	

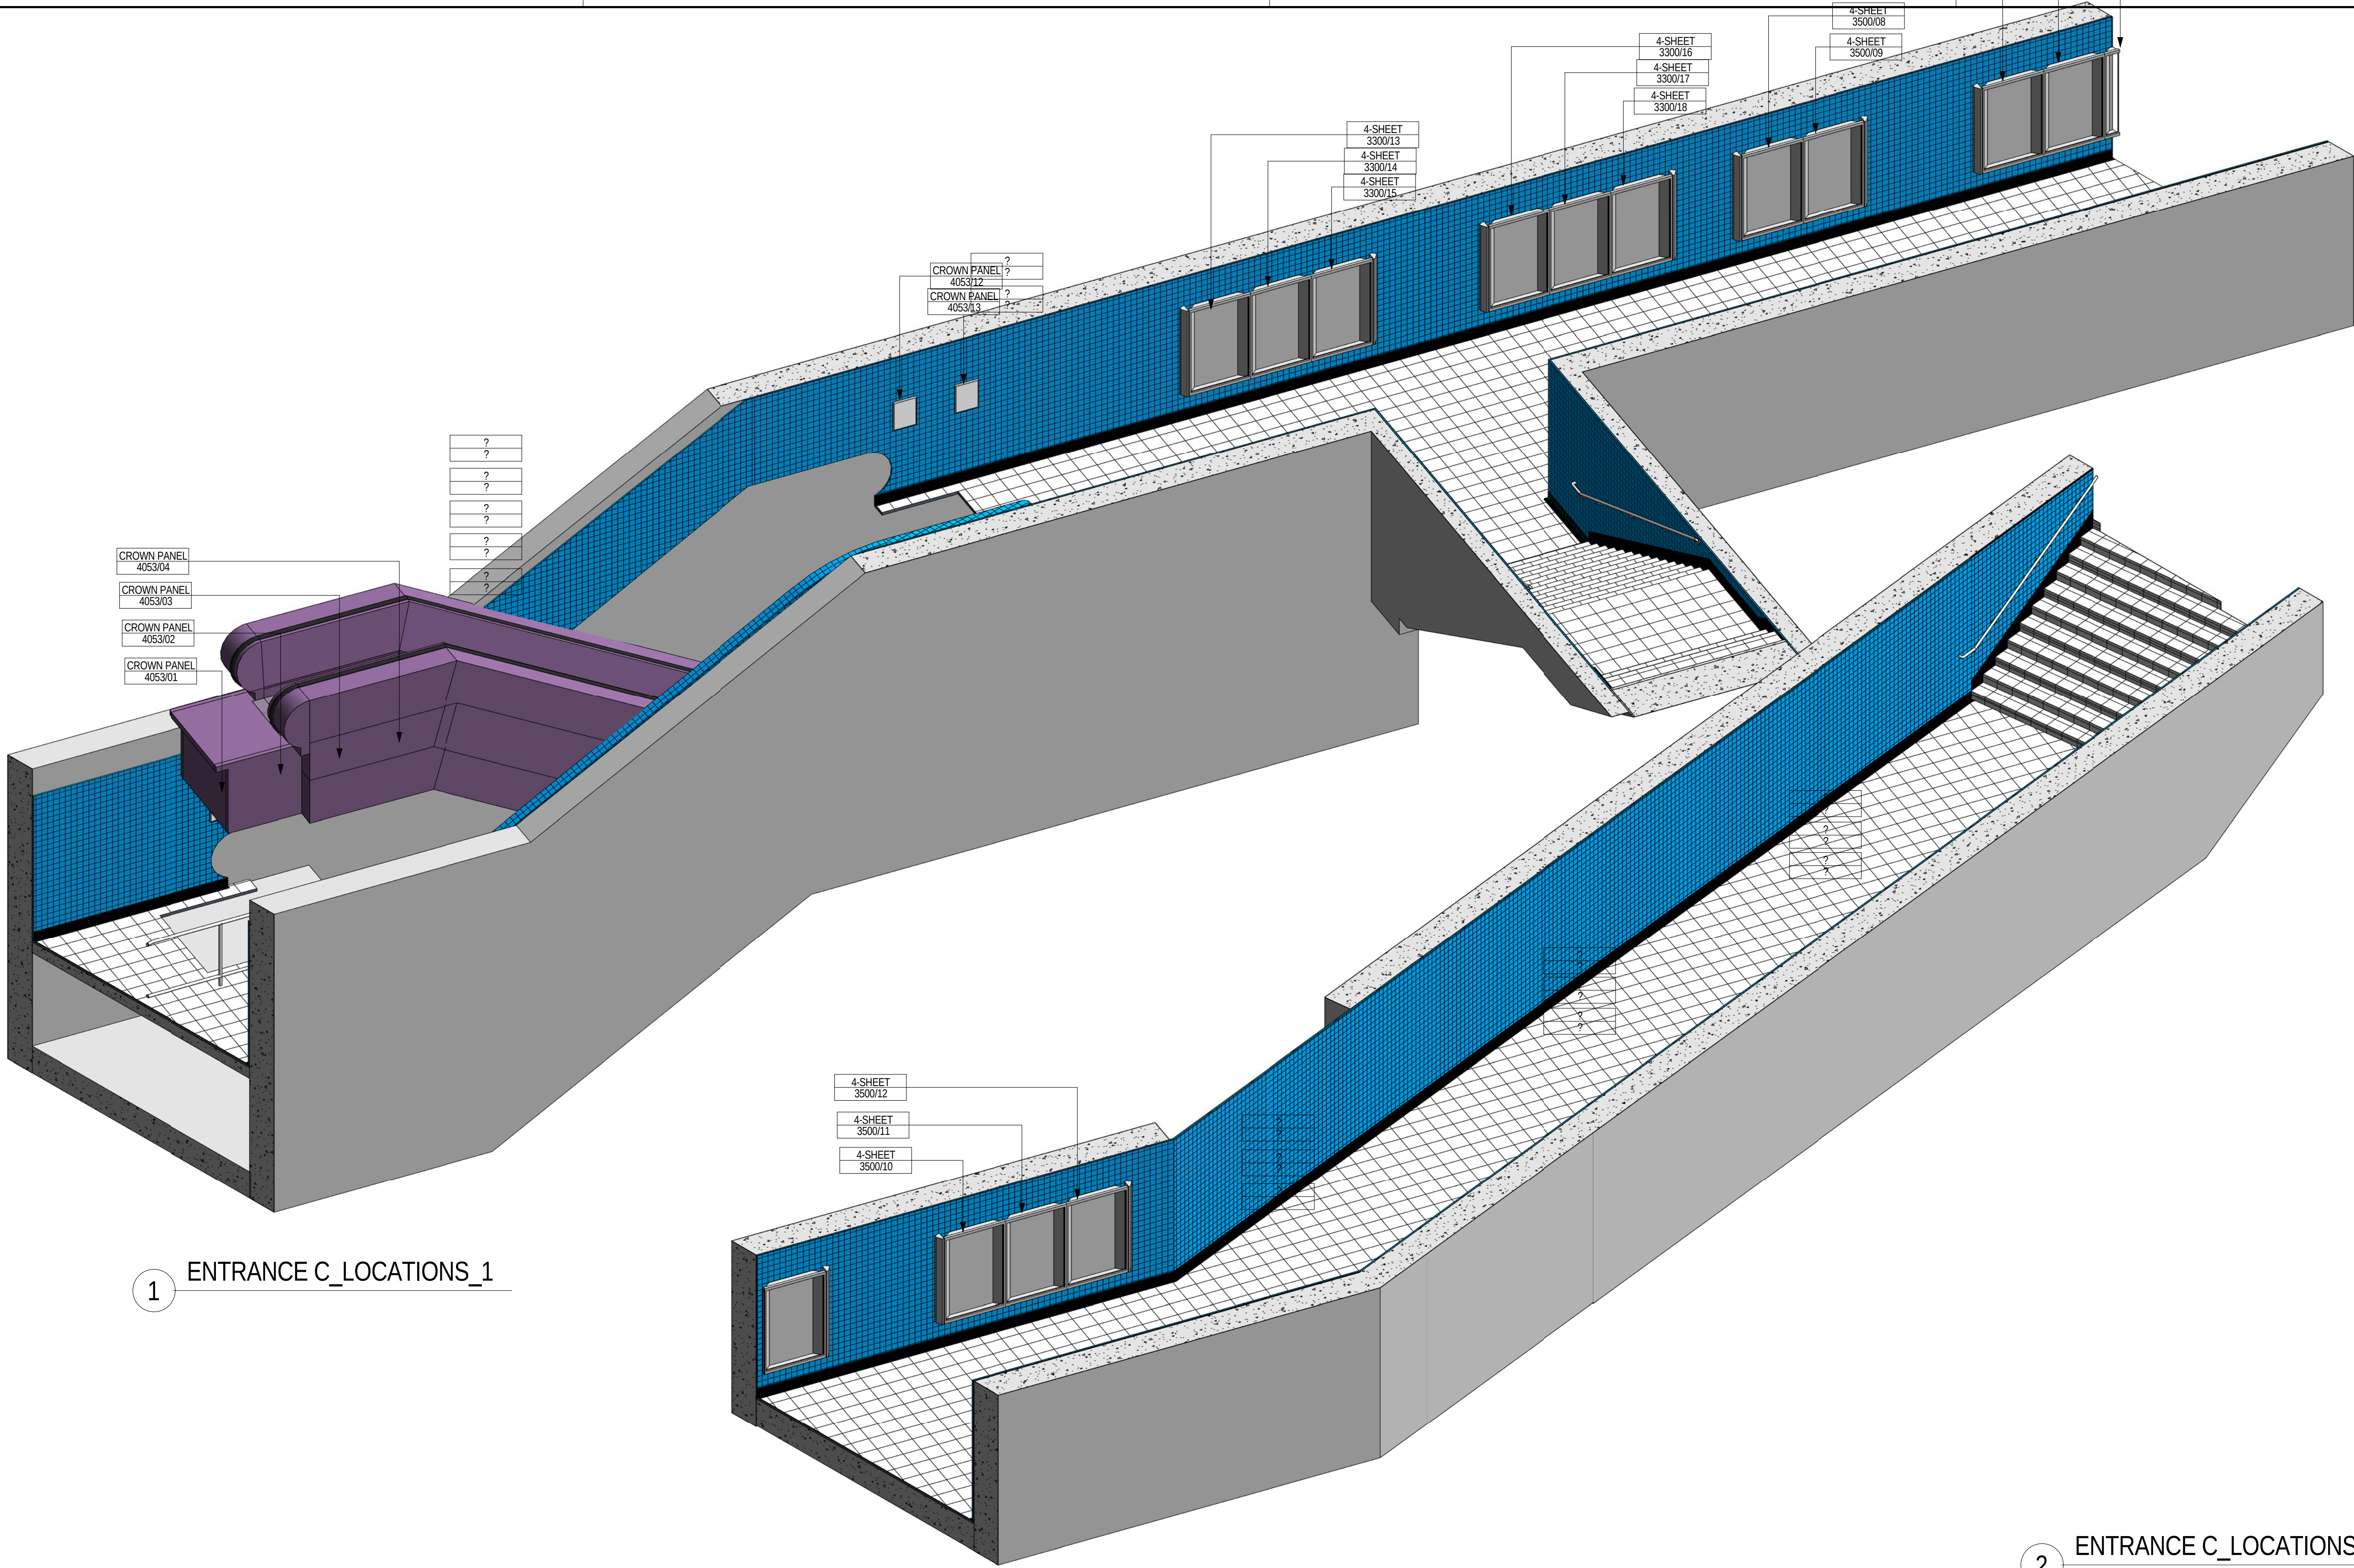


1 ENTRANCE C_LOCATIONS_1

2 ENTRANCE C_LOCATIONS_2

2013/10/23 11:38:30

PRINTED BY:

FILE NAME:

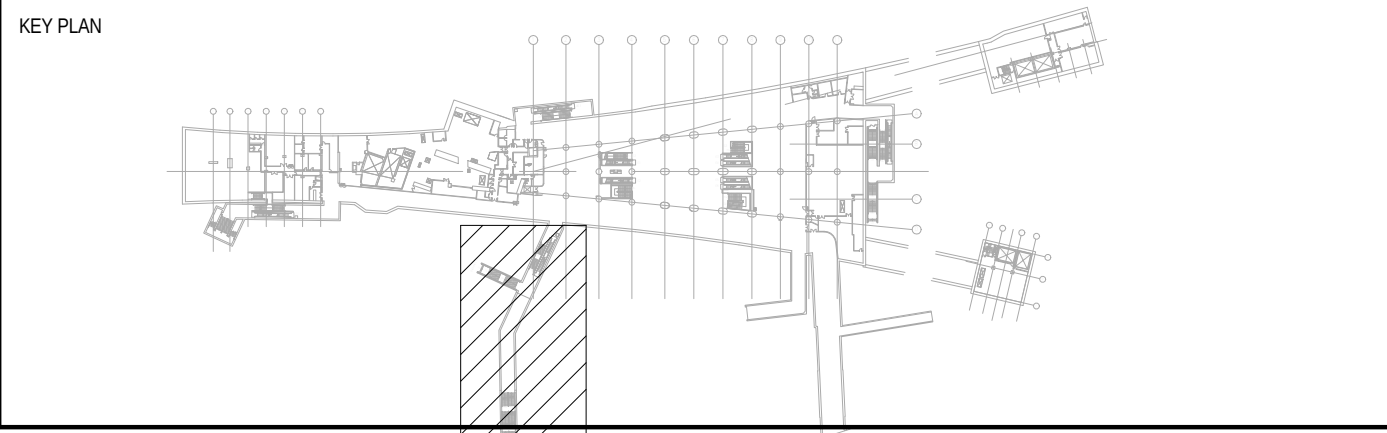

REV	DESCRIPTION	BY	DATE	APP


DRAWN	Author
DESIGNED	Designer
CHECKED	Checker
APPROVED	Approver
DATE	07/08/11


DO NOT SCALE DRAWINGS. ALL DIMENSIONS SHALL BE VERIFIED ON SITE.
© MTR CORPORATION LIMITED 2008. COPYRIGHT IN RESPECT OF THIS DRAWING / DOCUMENT IS OWNED BY THE MTR CORPORATION LIMITED OF HONG KONG. NO REPRODUCTION OF THE DRAWING / DOCUMENT OR ANY PART BY WHATEVER MEANS IS PERMITTED WITHOUT THE PRIOR WRITTEN CONSENT OF THE MTR CORPORATION LIMITED.

CONTRACTOR:	OPERATION DIVISION
BIM REF:	


TITLE	
SCALE	FIGURE NO.
1:50 (A1)	A47/412
REV.	

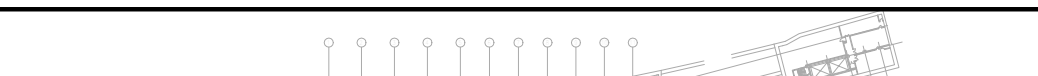

KEY PLAN					DRAWN		Author		TITLE				
					DESIGNED		Designer						
					CHECKED		Checker						
					APPROVED		Approver						
					DATE		07/08/11		CONTRACTOR				
				DO NOT SCALE DRAWINGS. ALL DIMENSIONS SHALL BE VERIFIED ON SITE. © MTR CORPORATION LIMITED 2008. COPYRIGHT IN RESPECT OF THIS DRAWING / DOCUMENT IS OWNED BY THE MTR CORPORATION LIMITED OF HONG KONG. NO REPRODUCTION OF THE DRAWING / DOCUMENT OR ANY PART BY WHATEVER MEANS IS PERMITTED WITHOUT THE PRIOR WRITTEN CONSENT OF THE MTR CORPORATION LIMITED.				OPERATION DIVISION					
REV	DESCRIPTION				BY	DATE	APP	BIM REF.			SCALE	FIGURE NO.	REV.
											1:50 (A1)	A47/13	

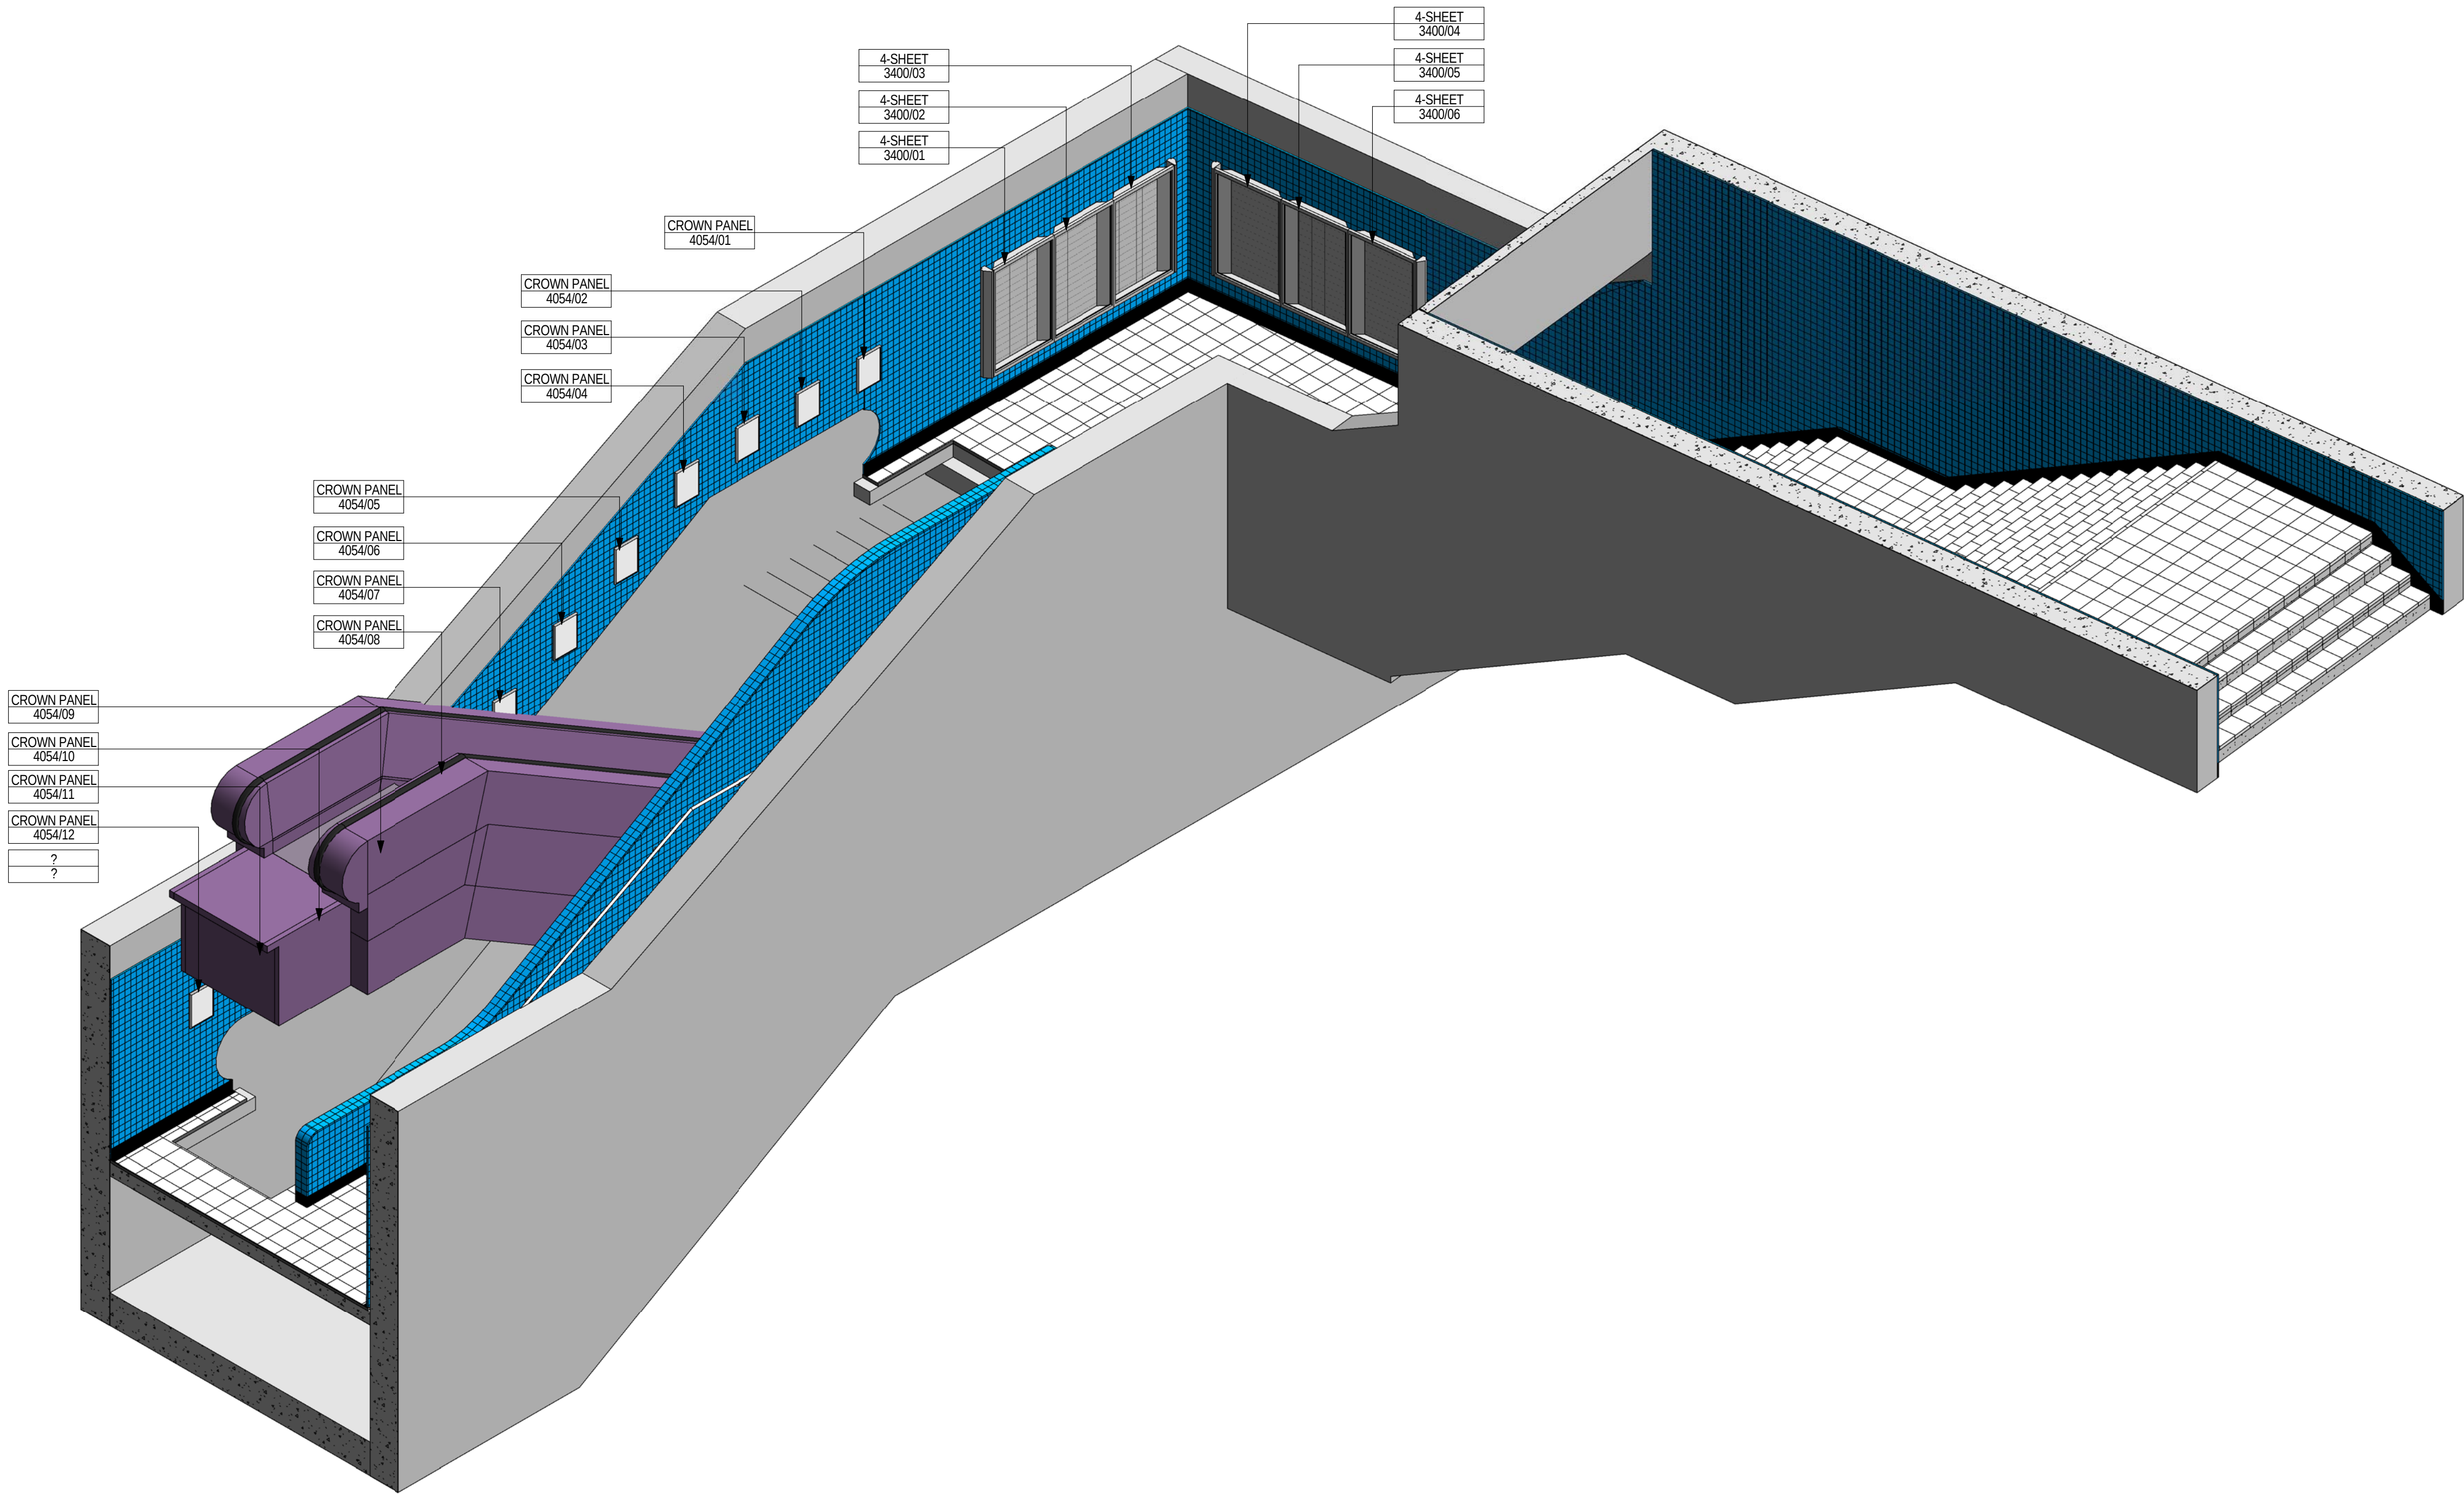

1 ENTRANCE D_LOCATIONS

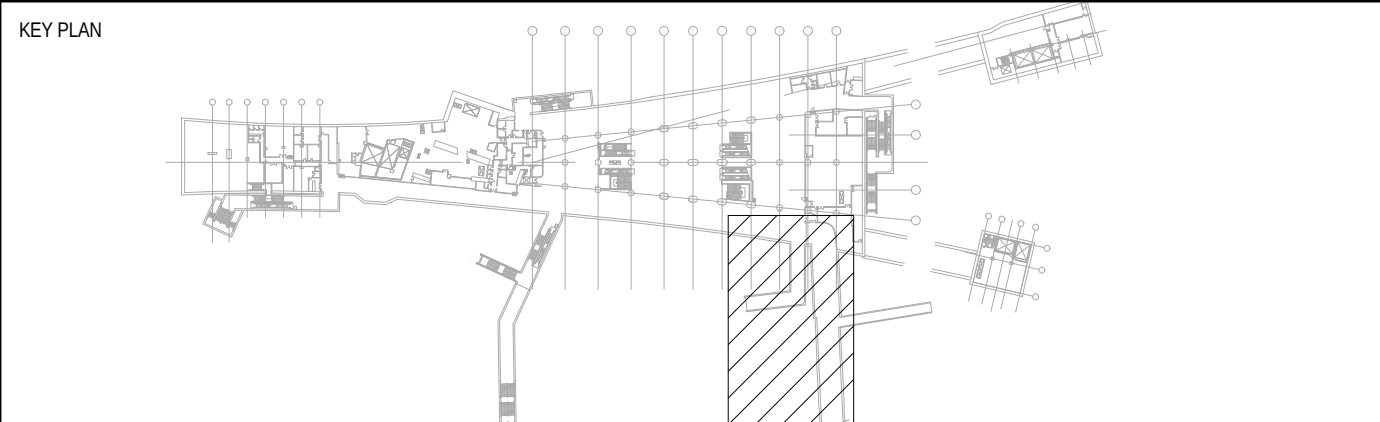

REV					DESCRIPTION		BY	DATE	APP	DRAWN DESIGNED CHECKED APPROVED DATE		Author Designer Checker Approver 07/08/11		CONTRACTOR		TITLE	
												OPERATION DIVISION					
																SCALE	FIGURE NO.
																N.T.S. (A1)	A47/414