



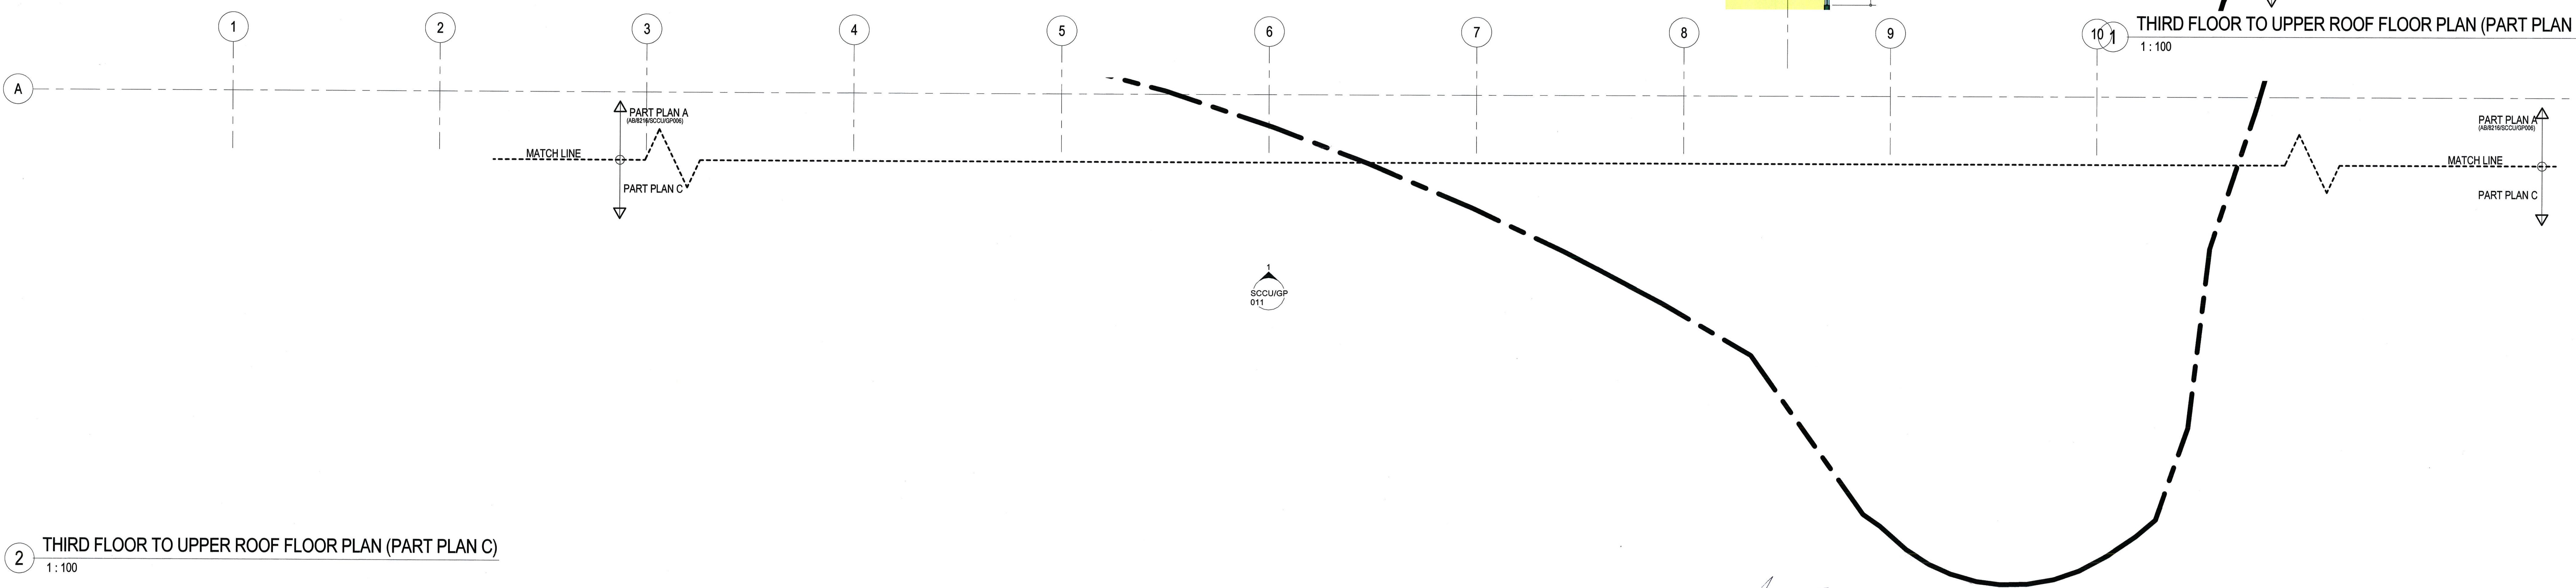
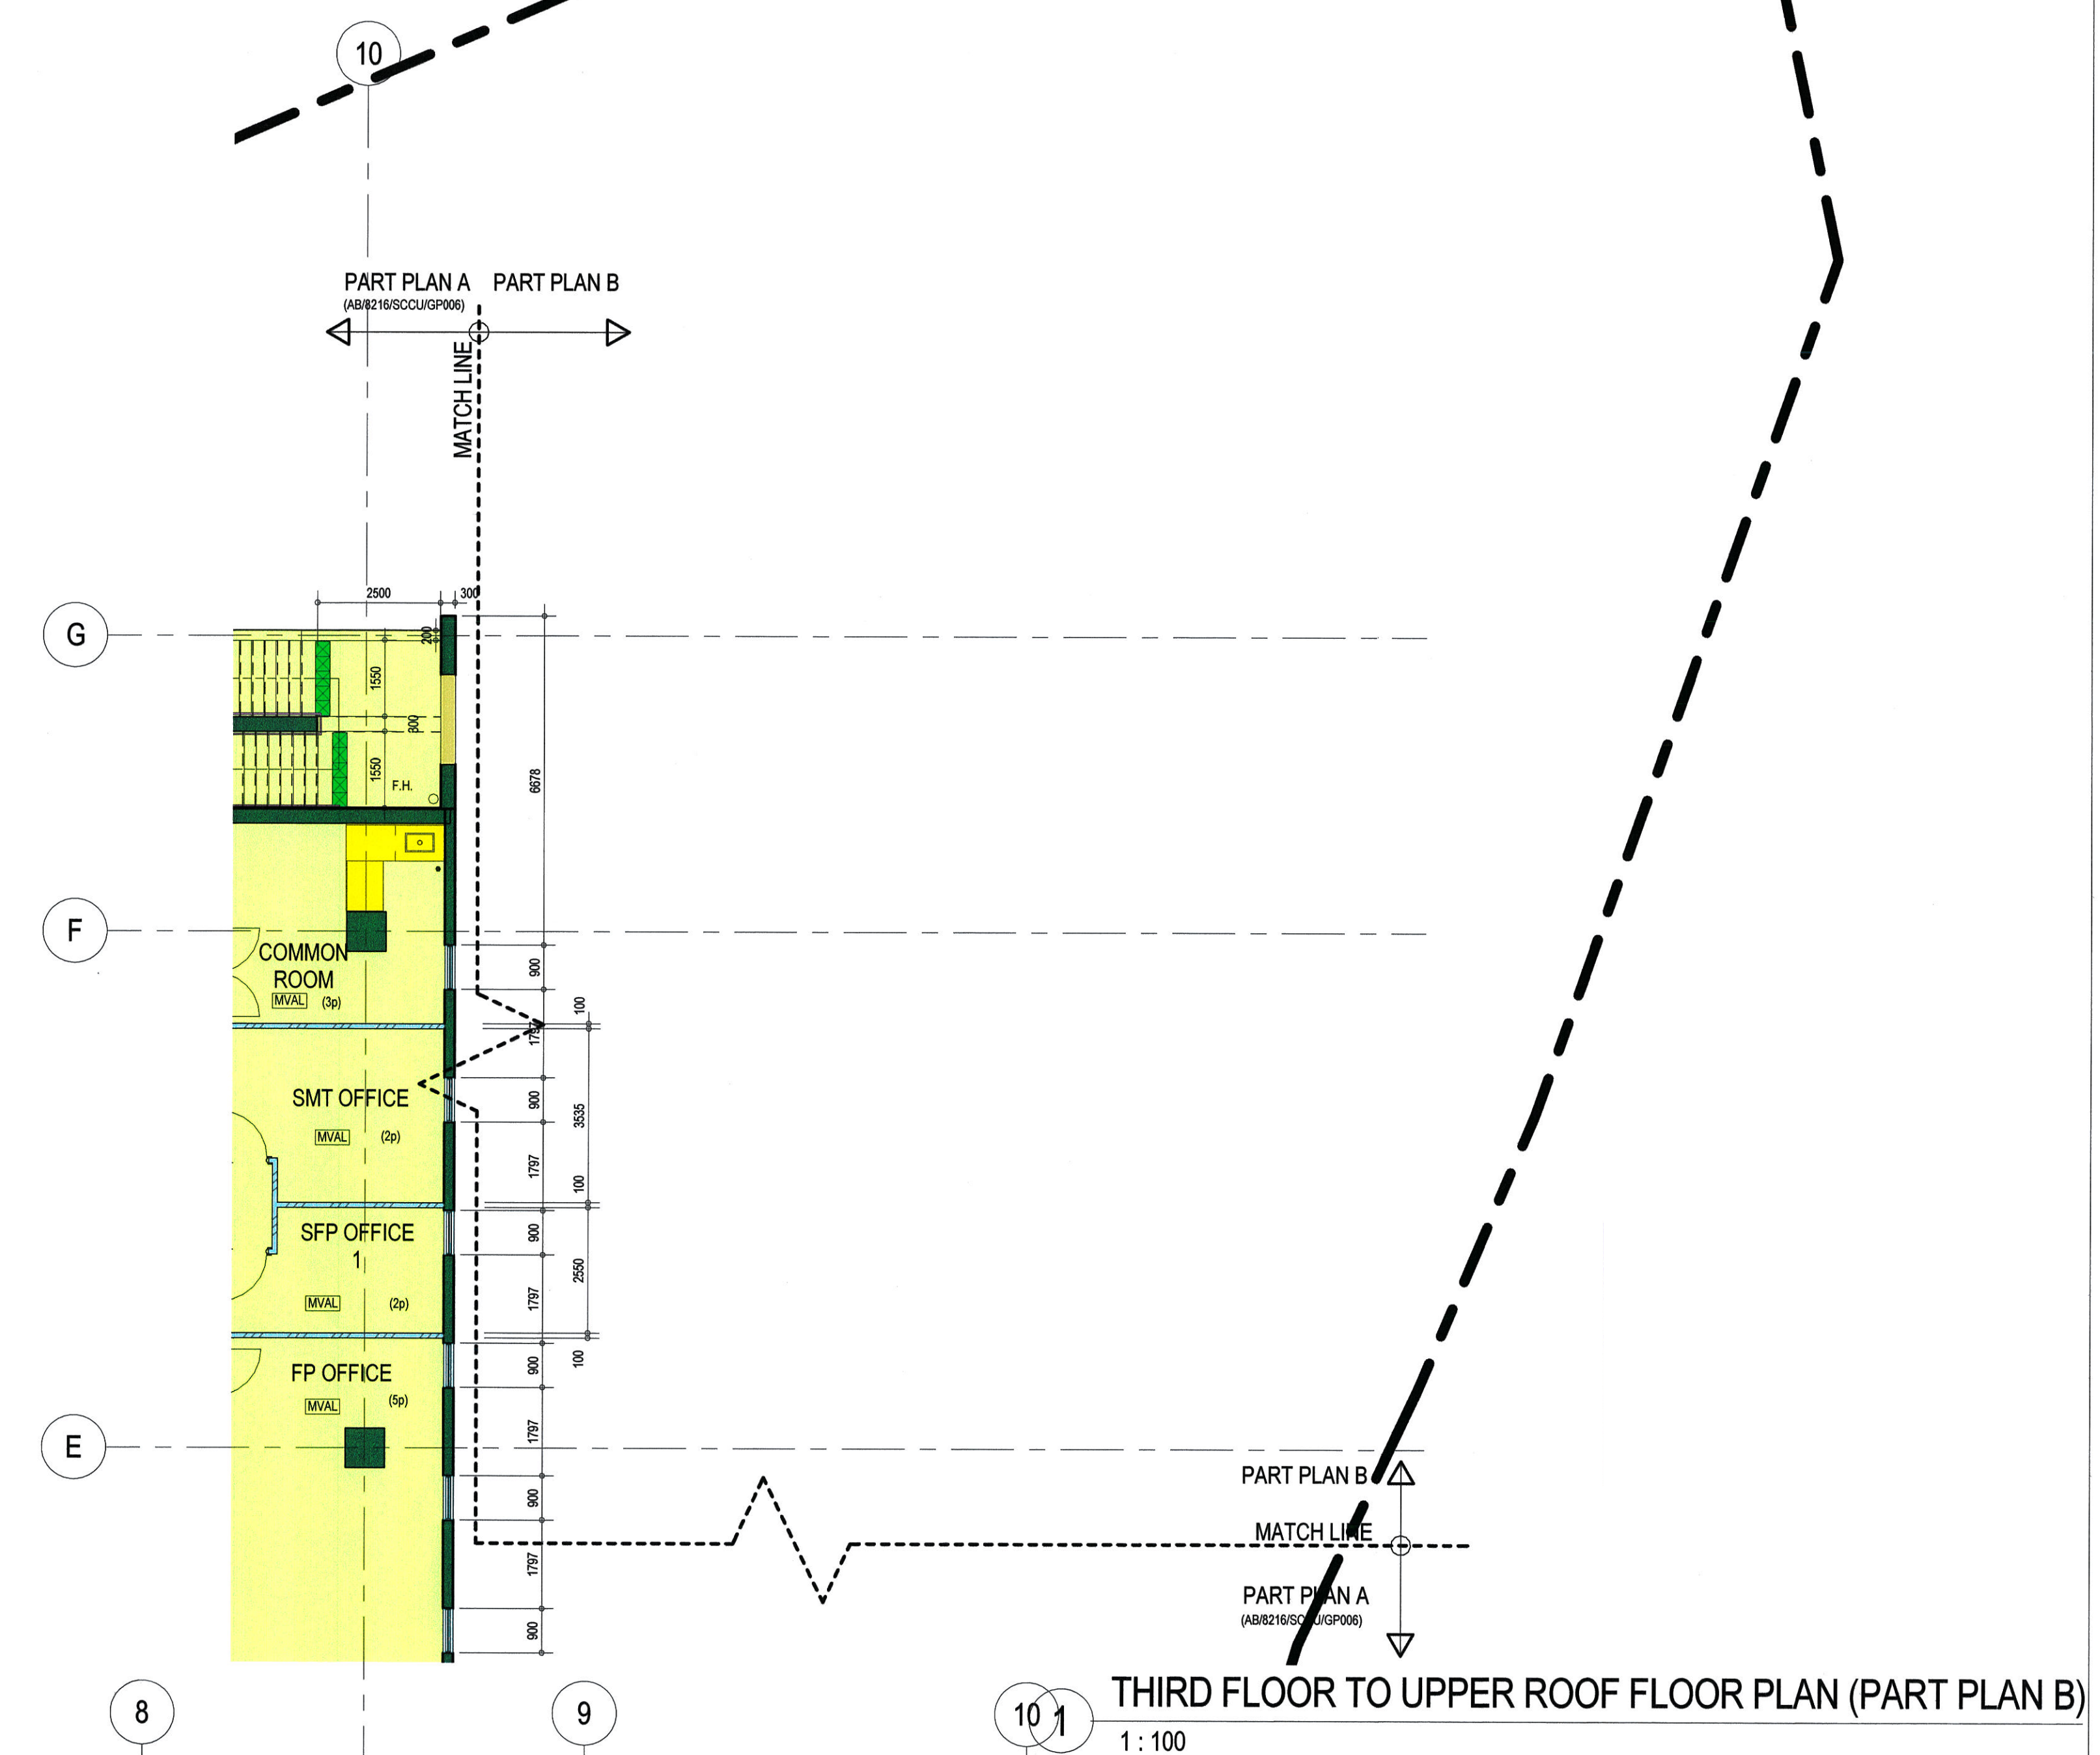
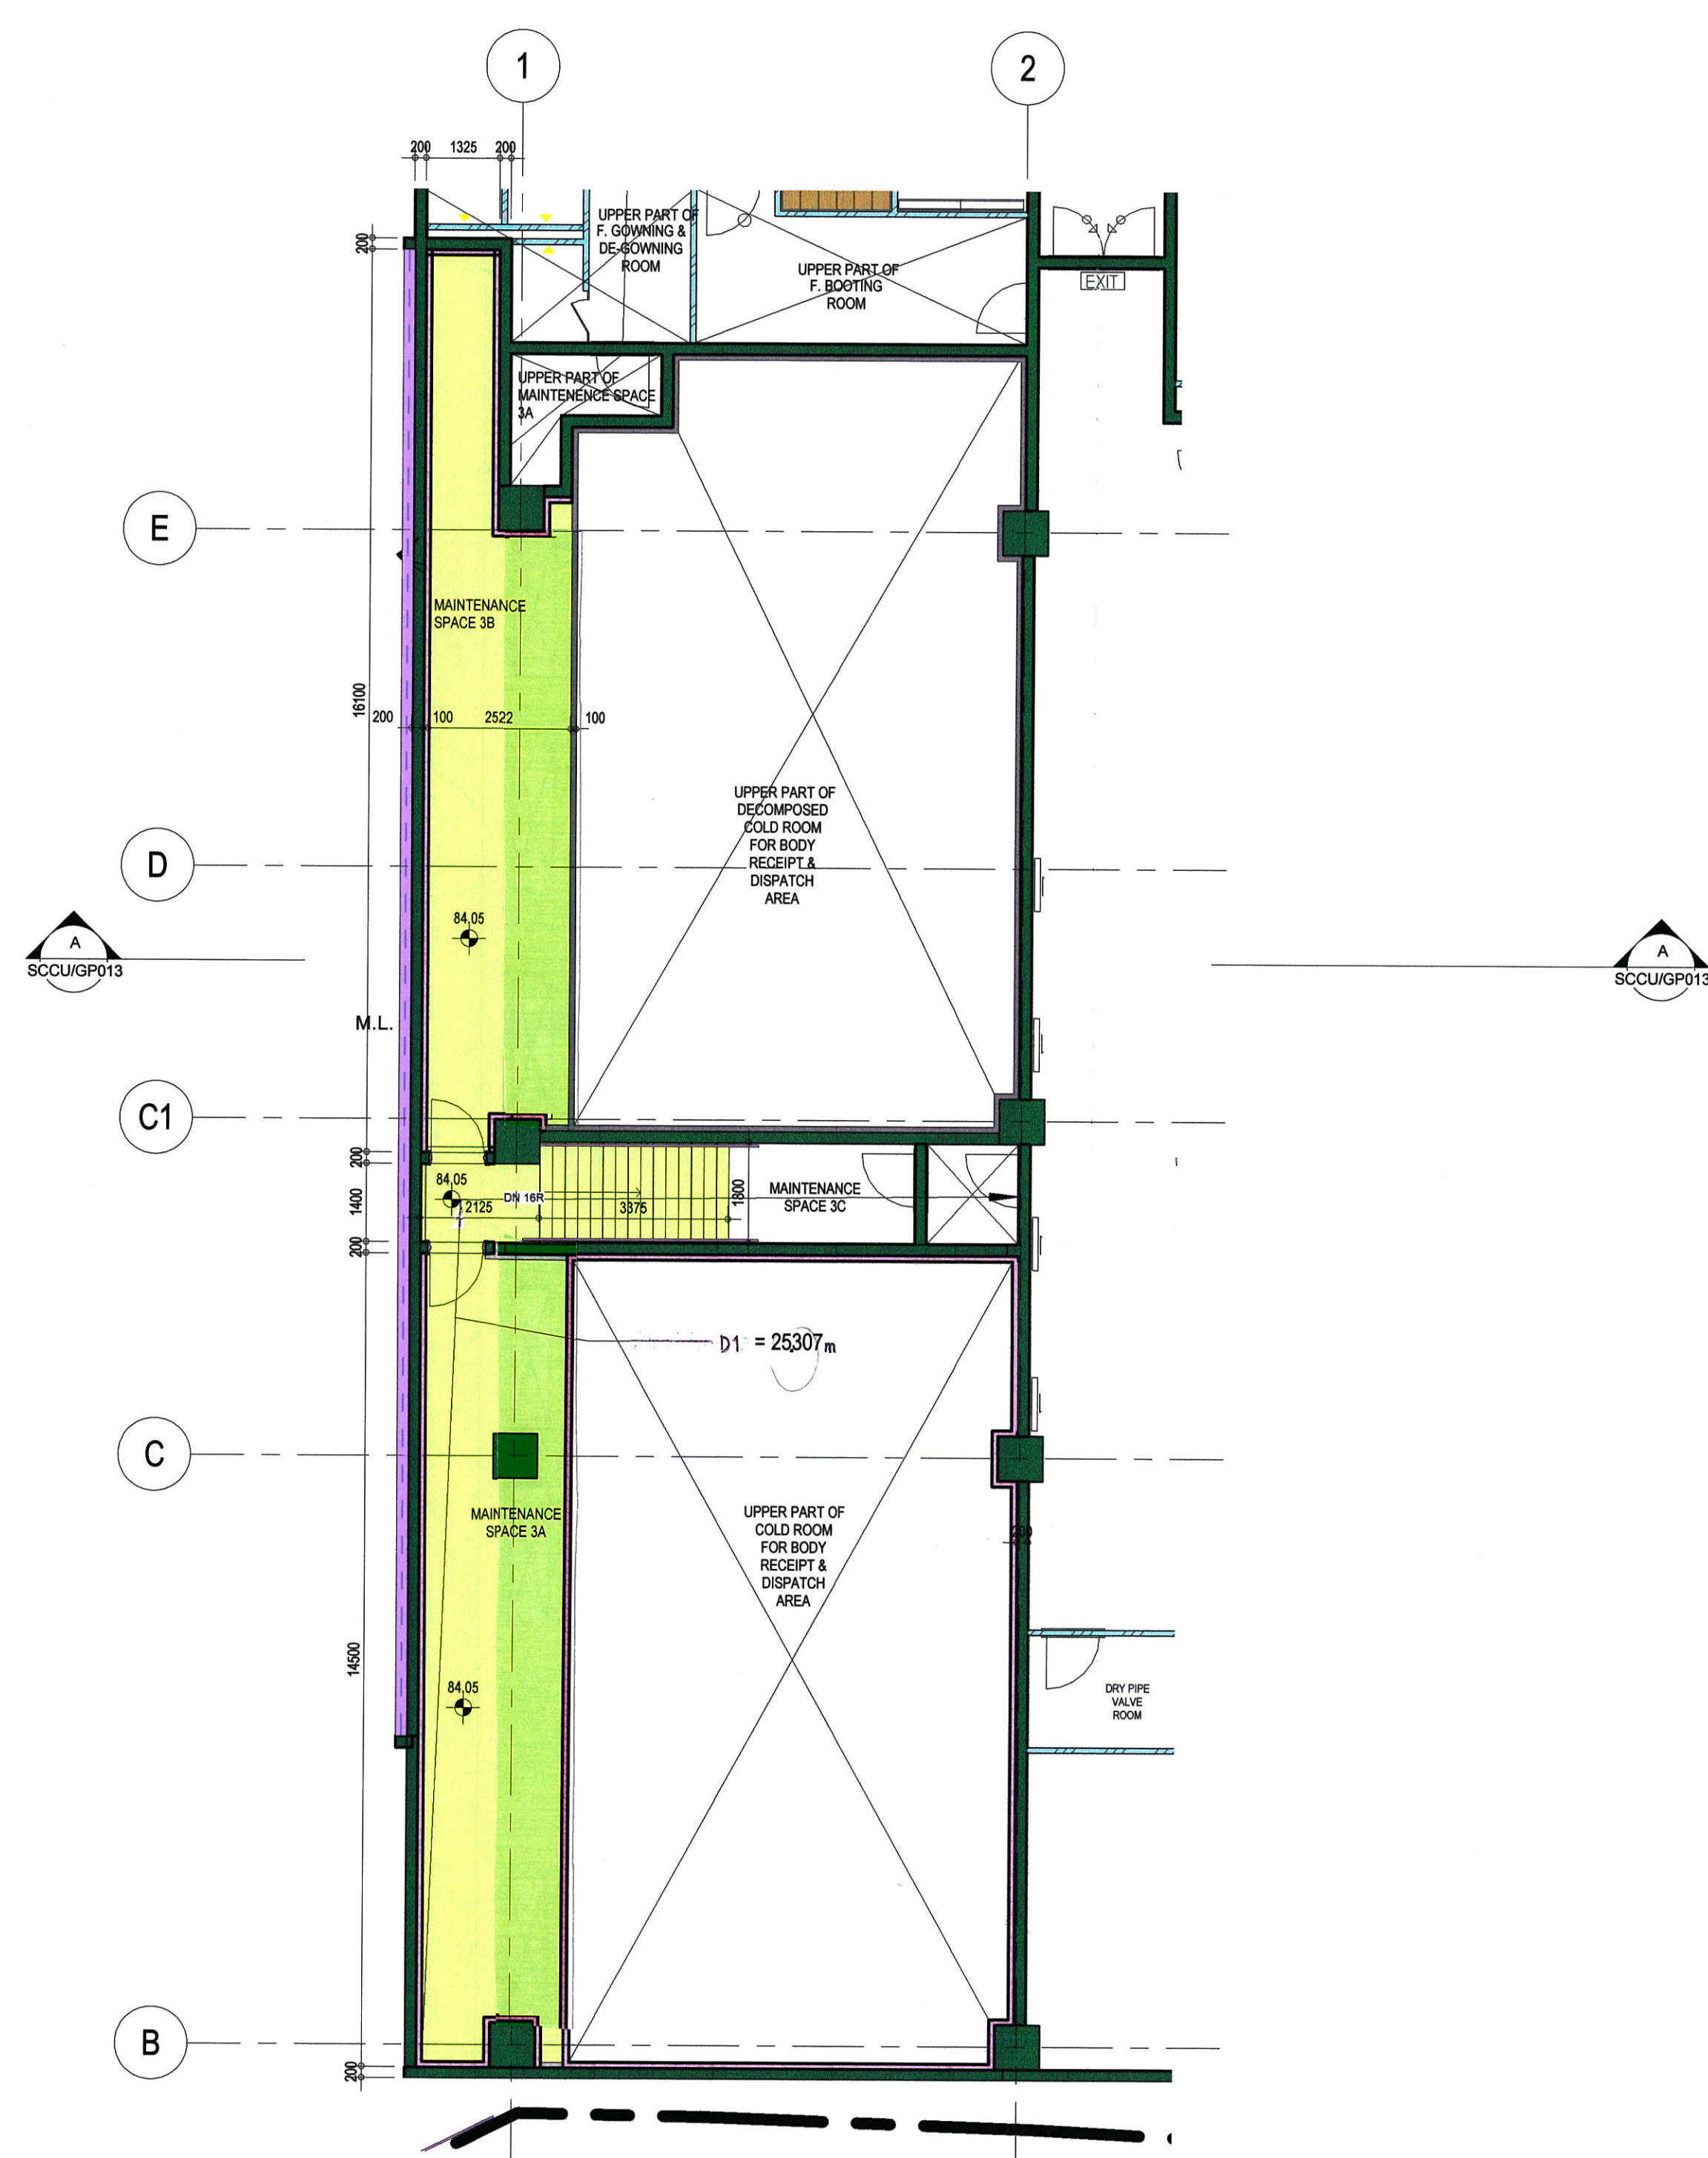


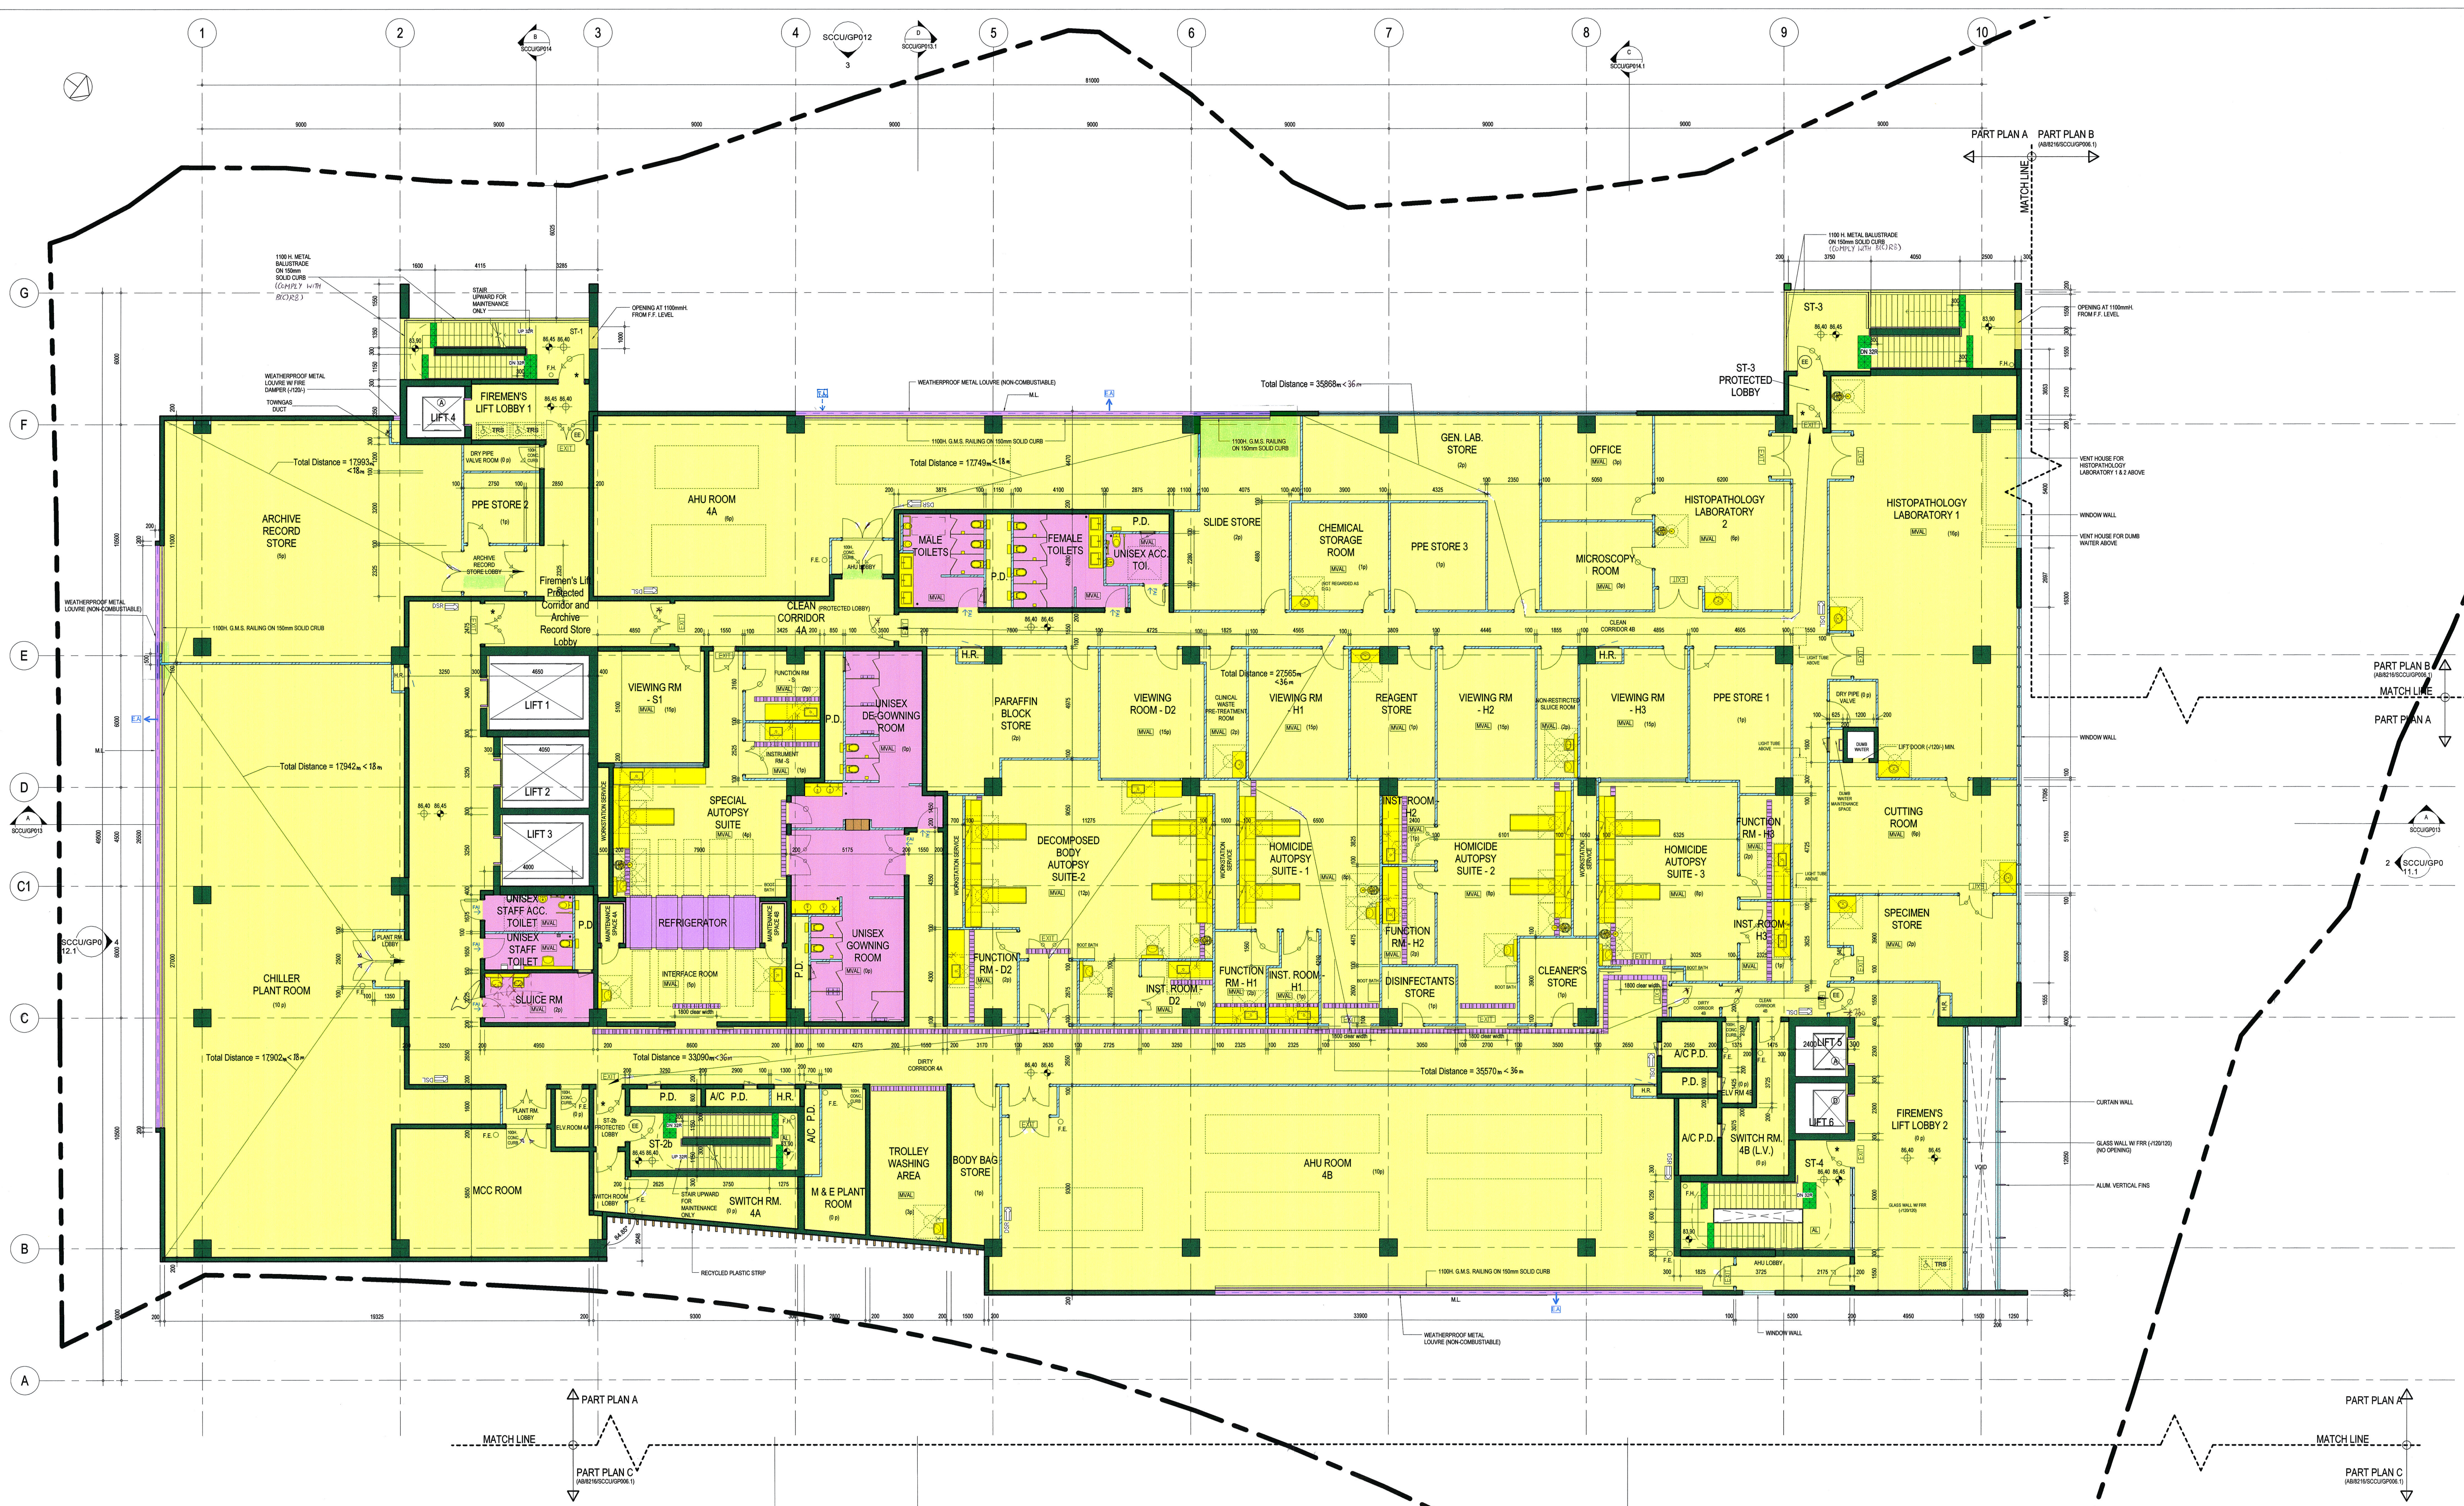


1 FOURTH FLOOR PLAN (PART PLAN A)
1:100

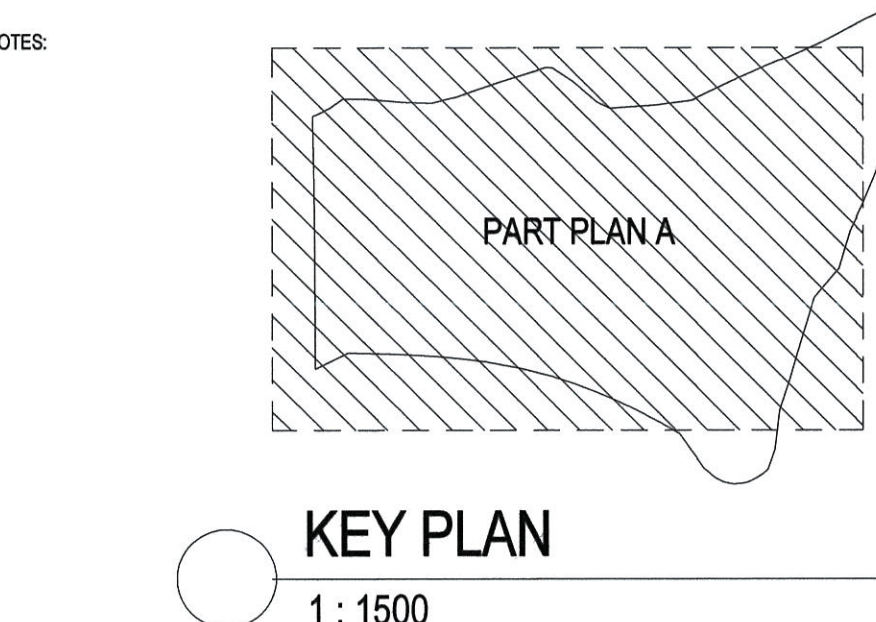

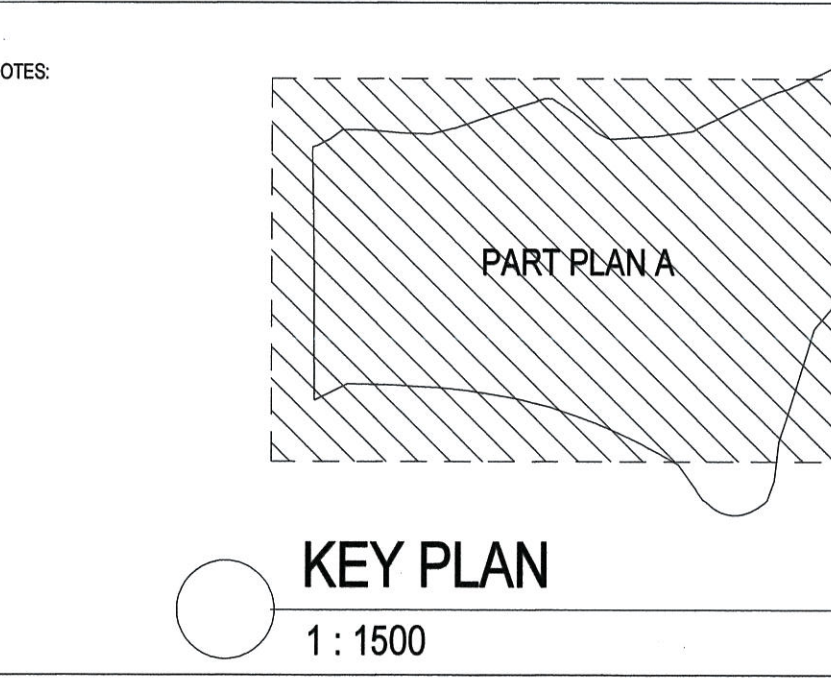

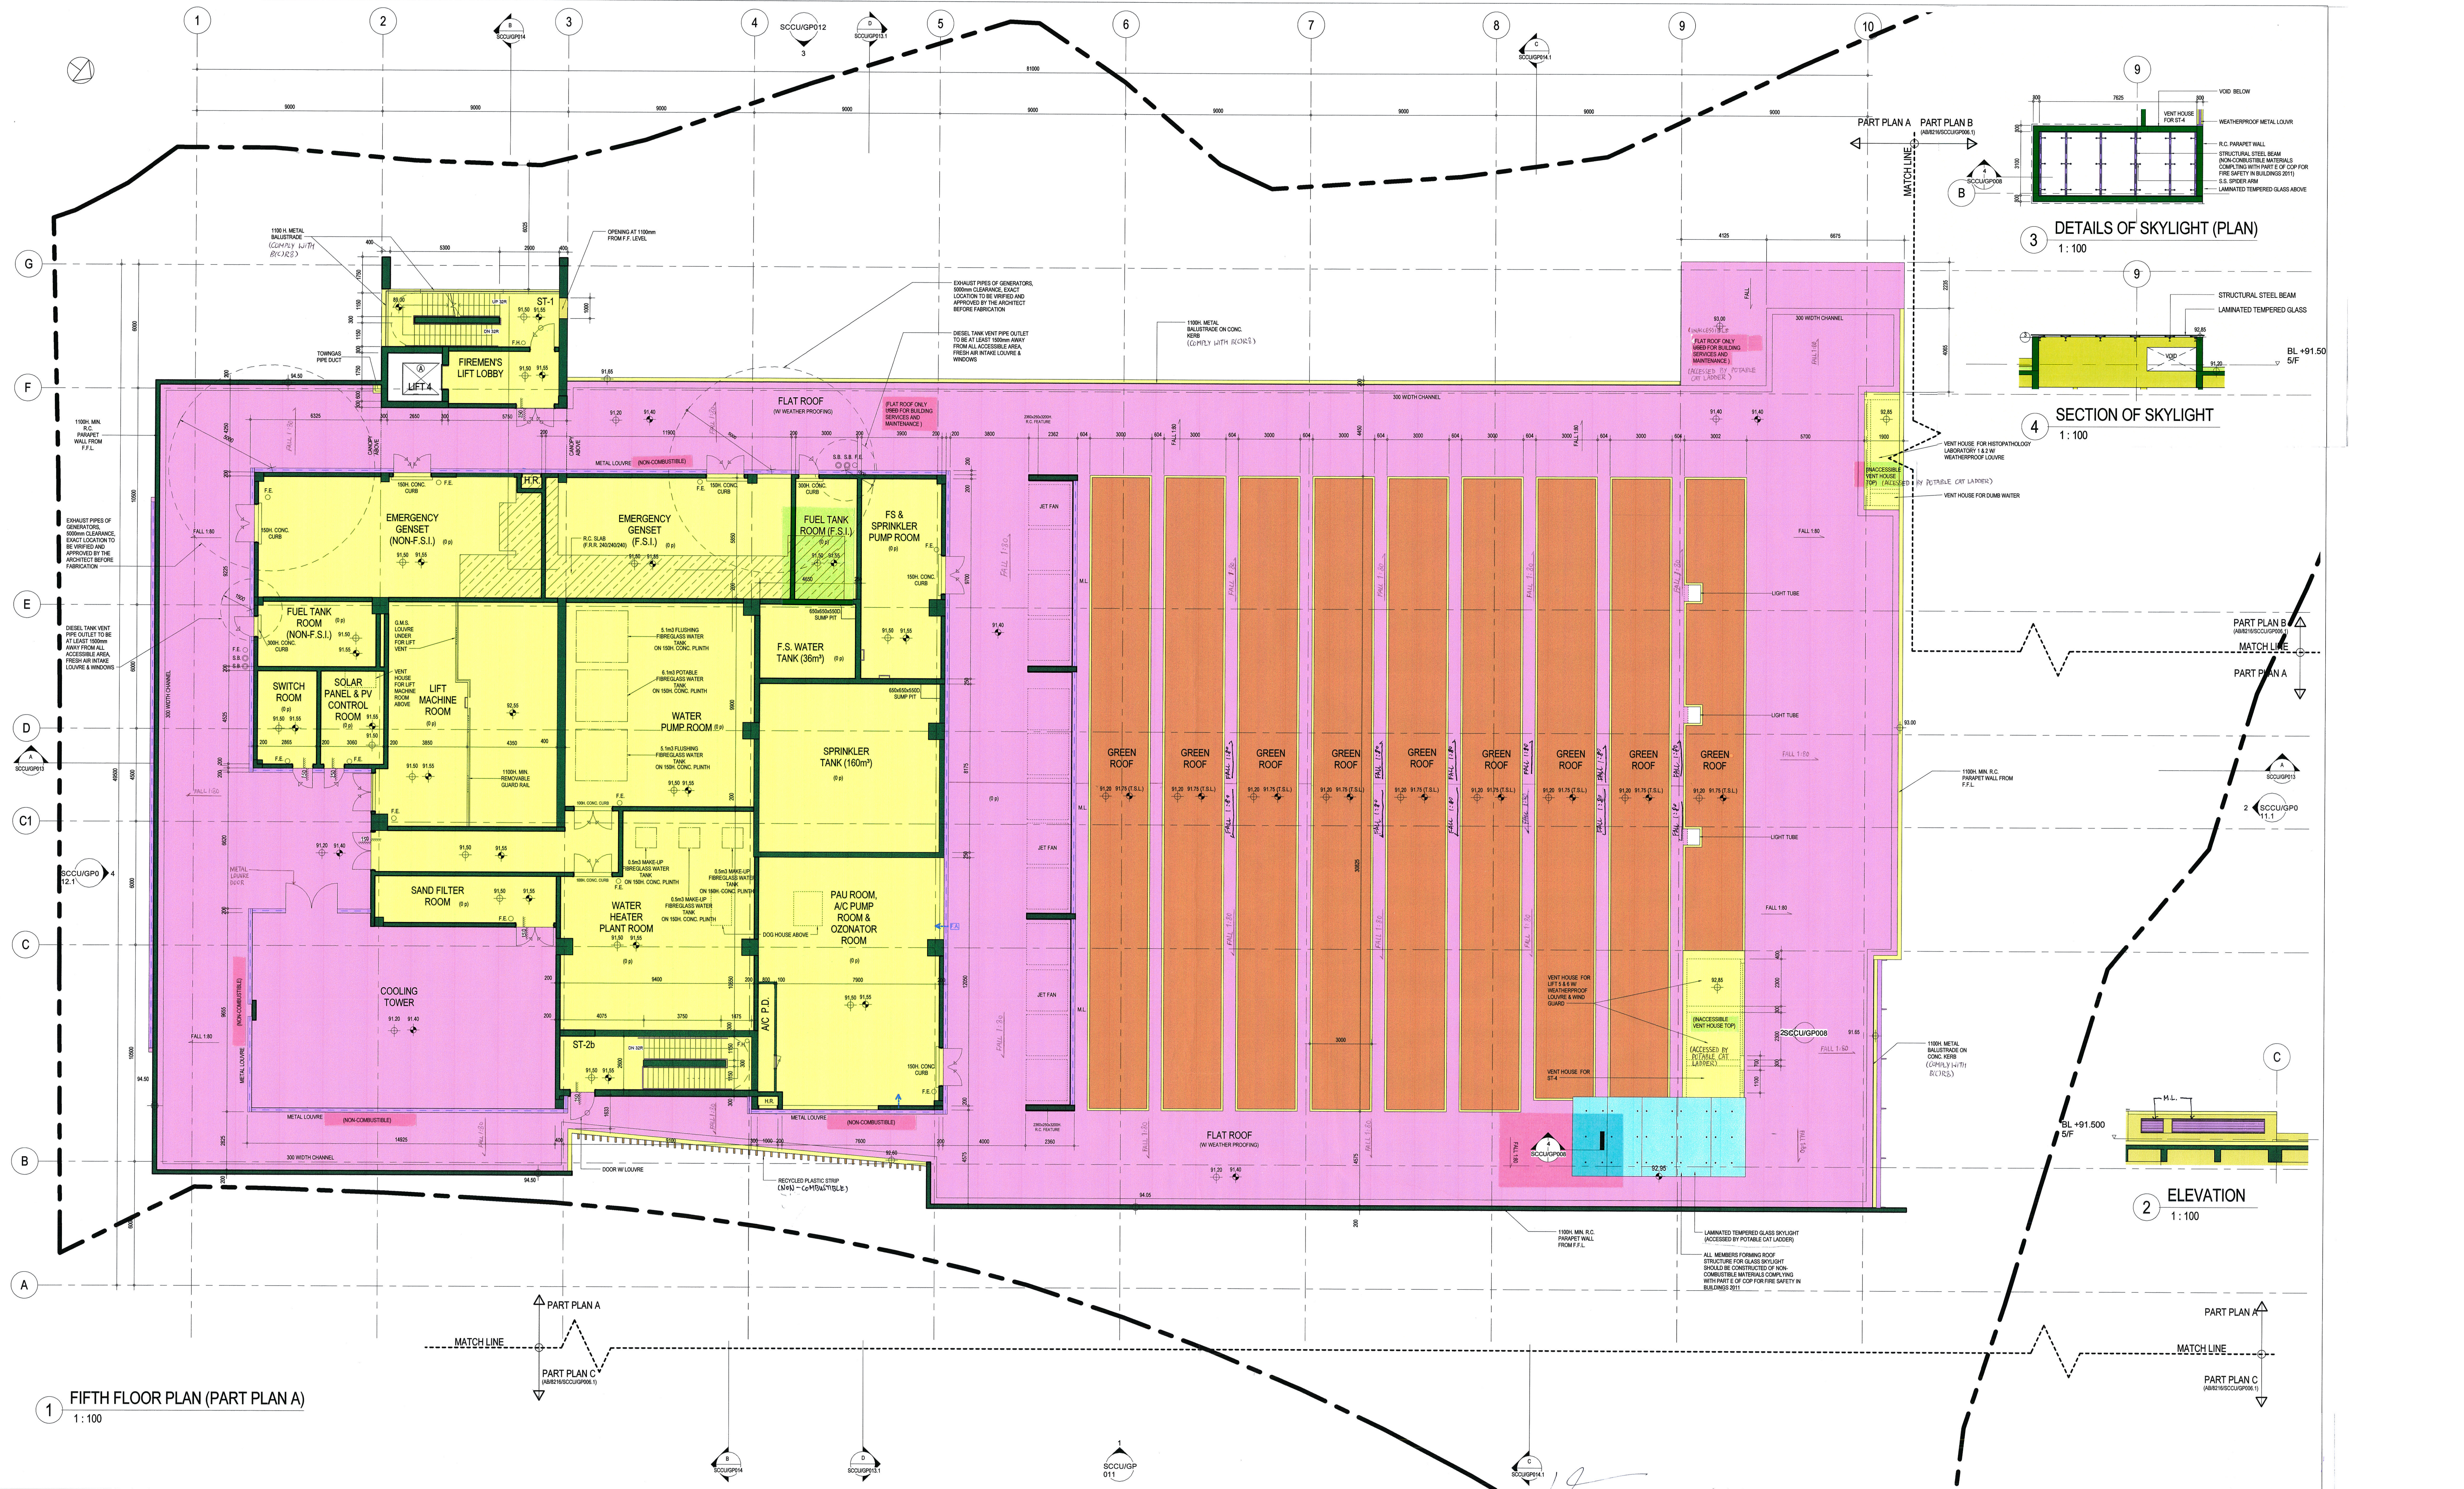



1 ROOF PLAN (PART PLAN A)
1:100

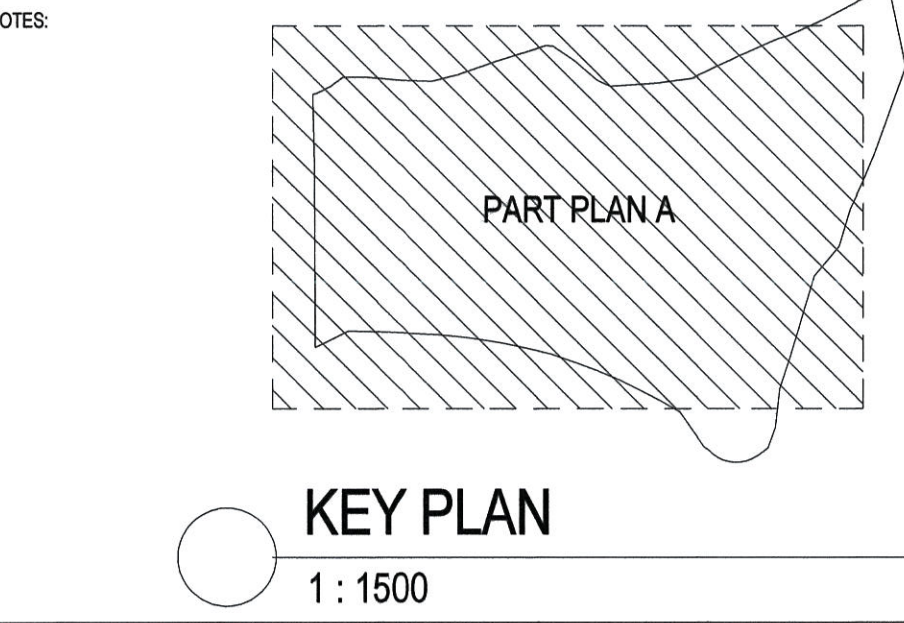




1 UPPER ROOF PLAN (PART PLAN A)
1:100

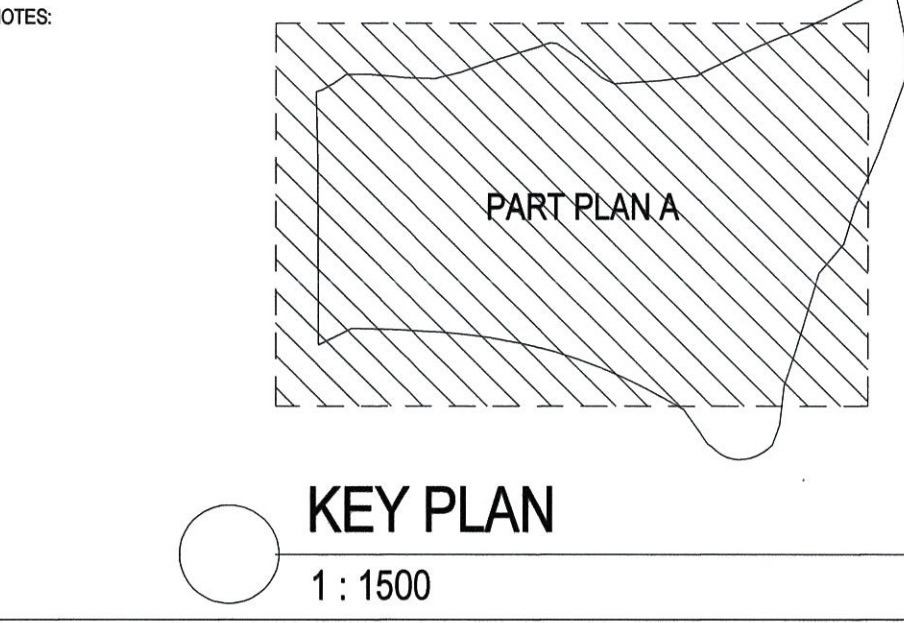

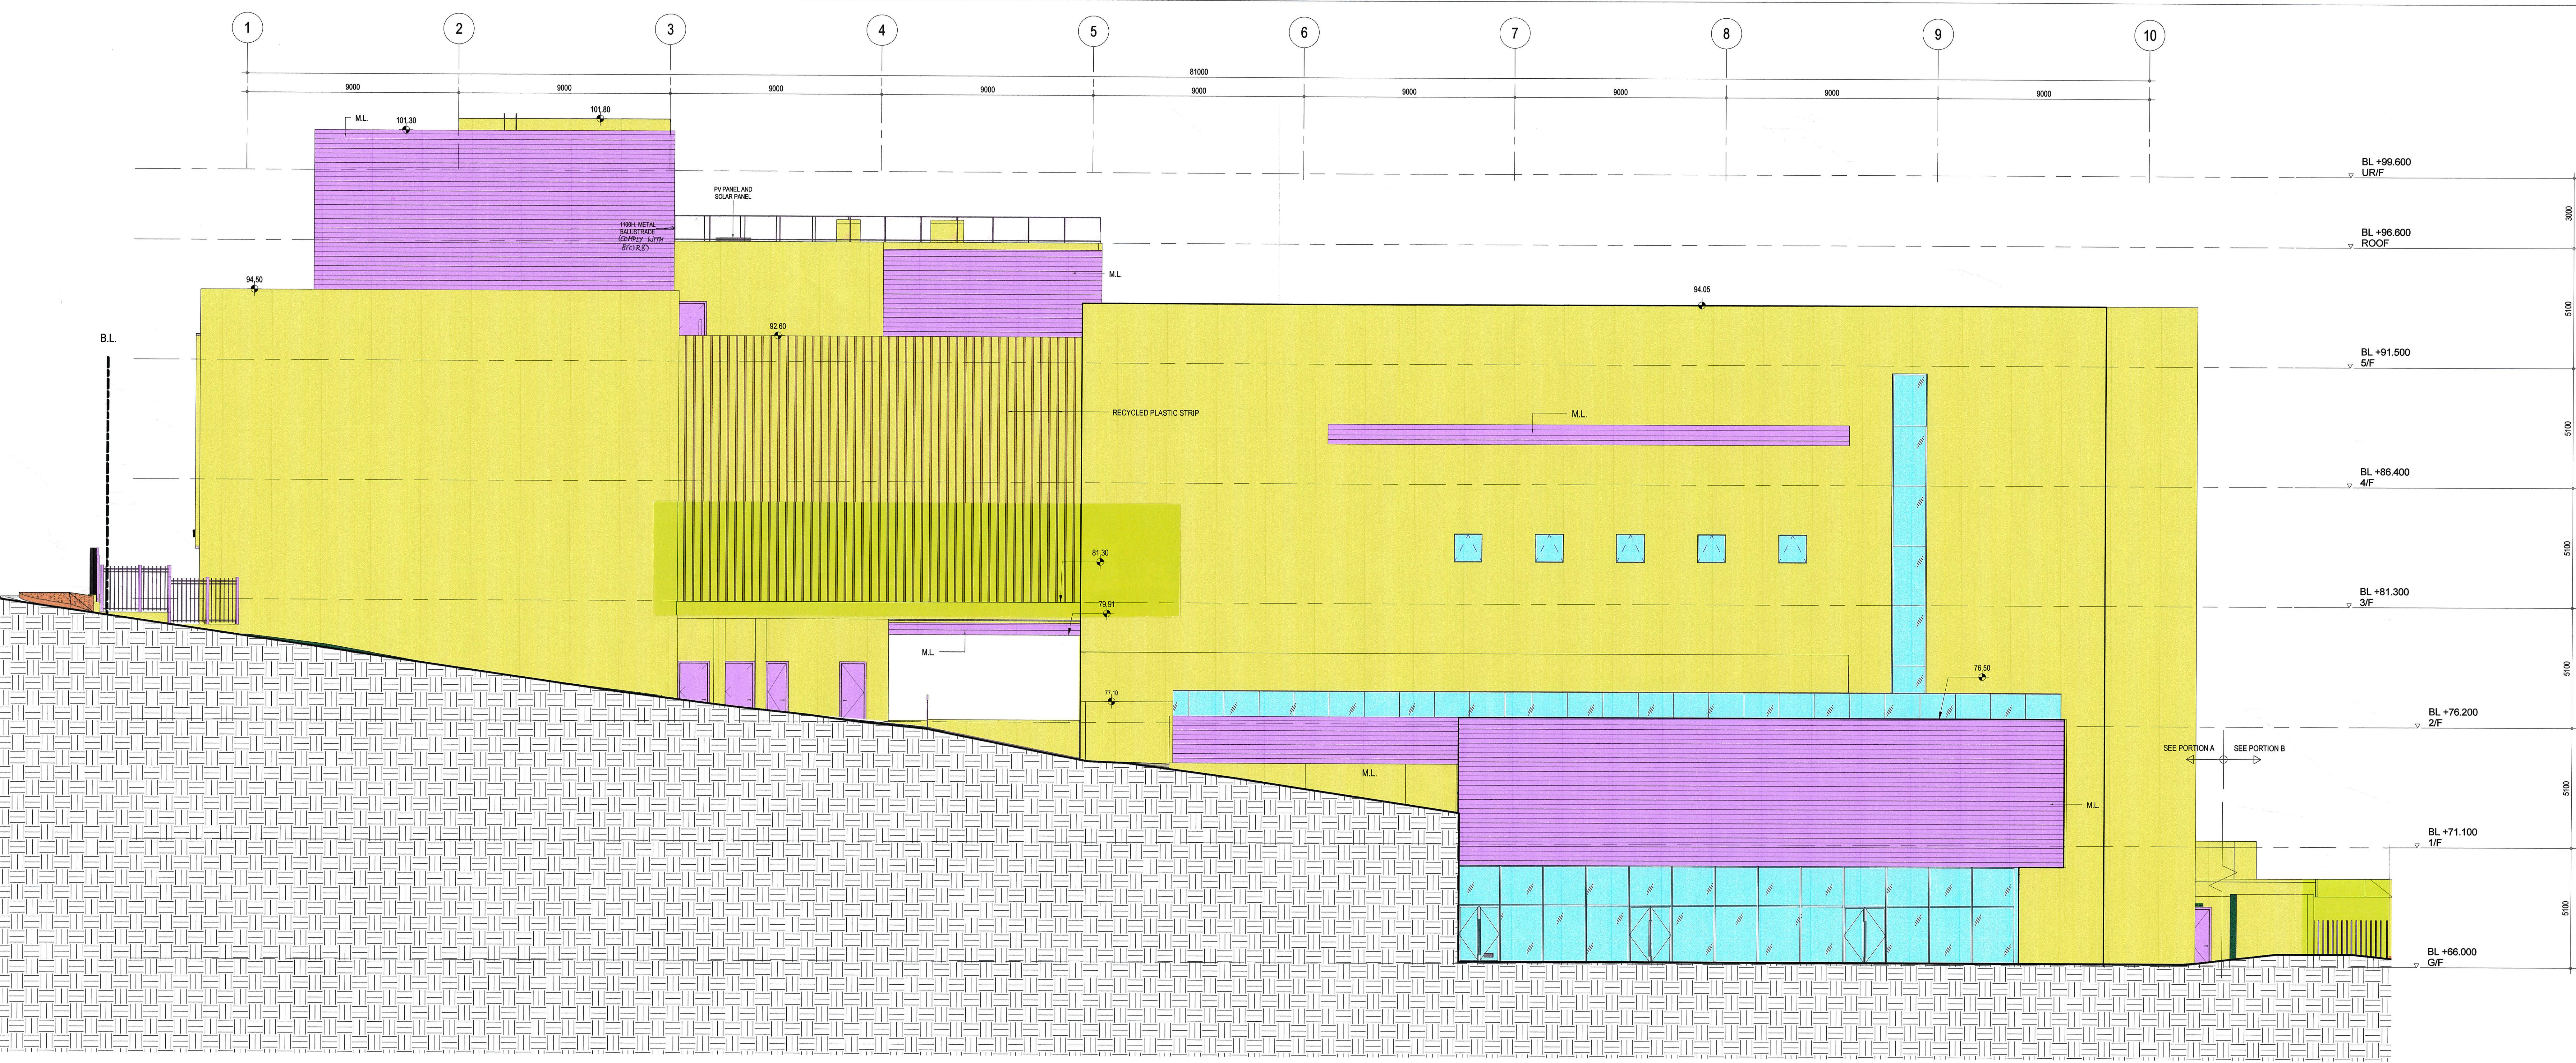


1 ELEVATION (PORTION A)
1:100

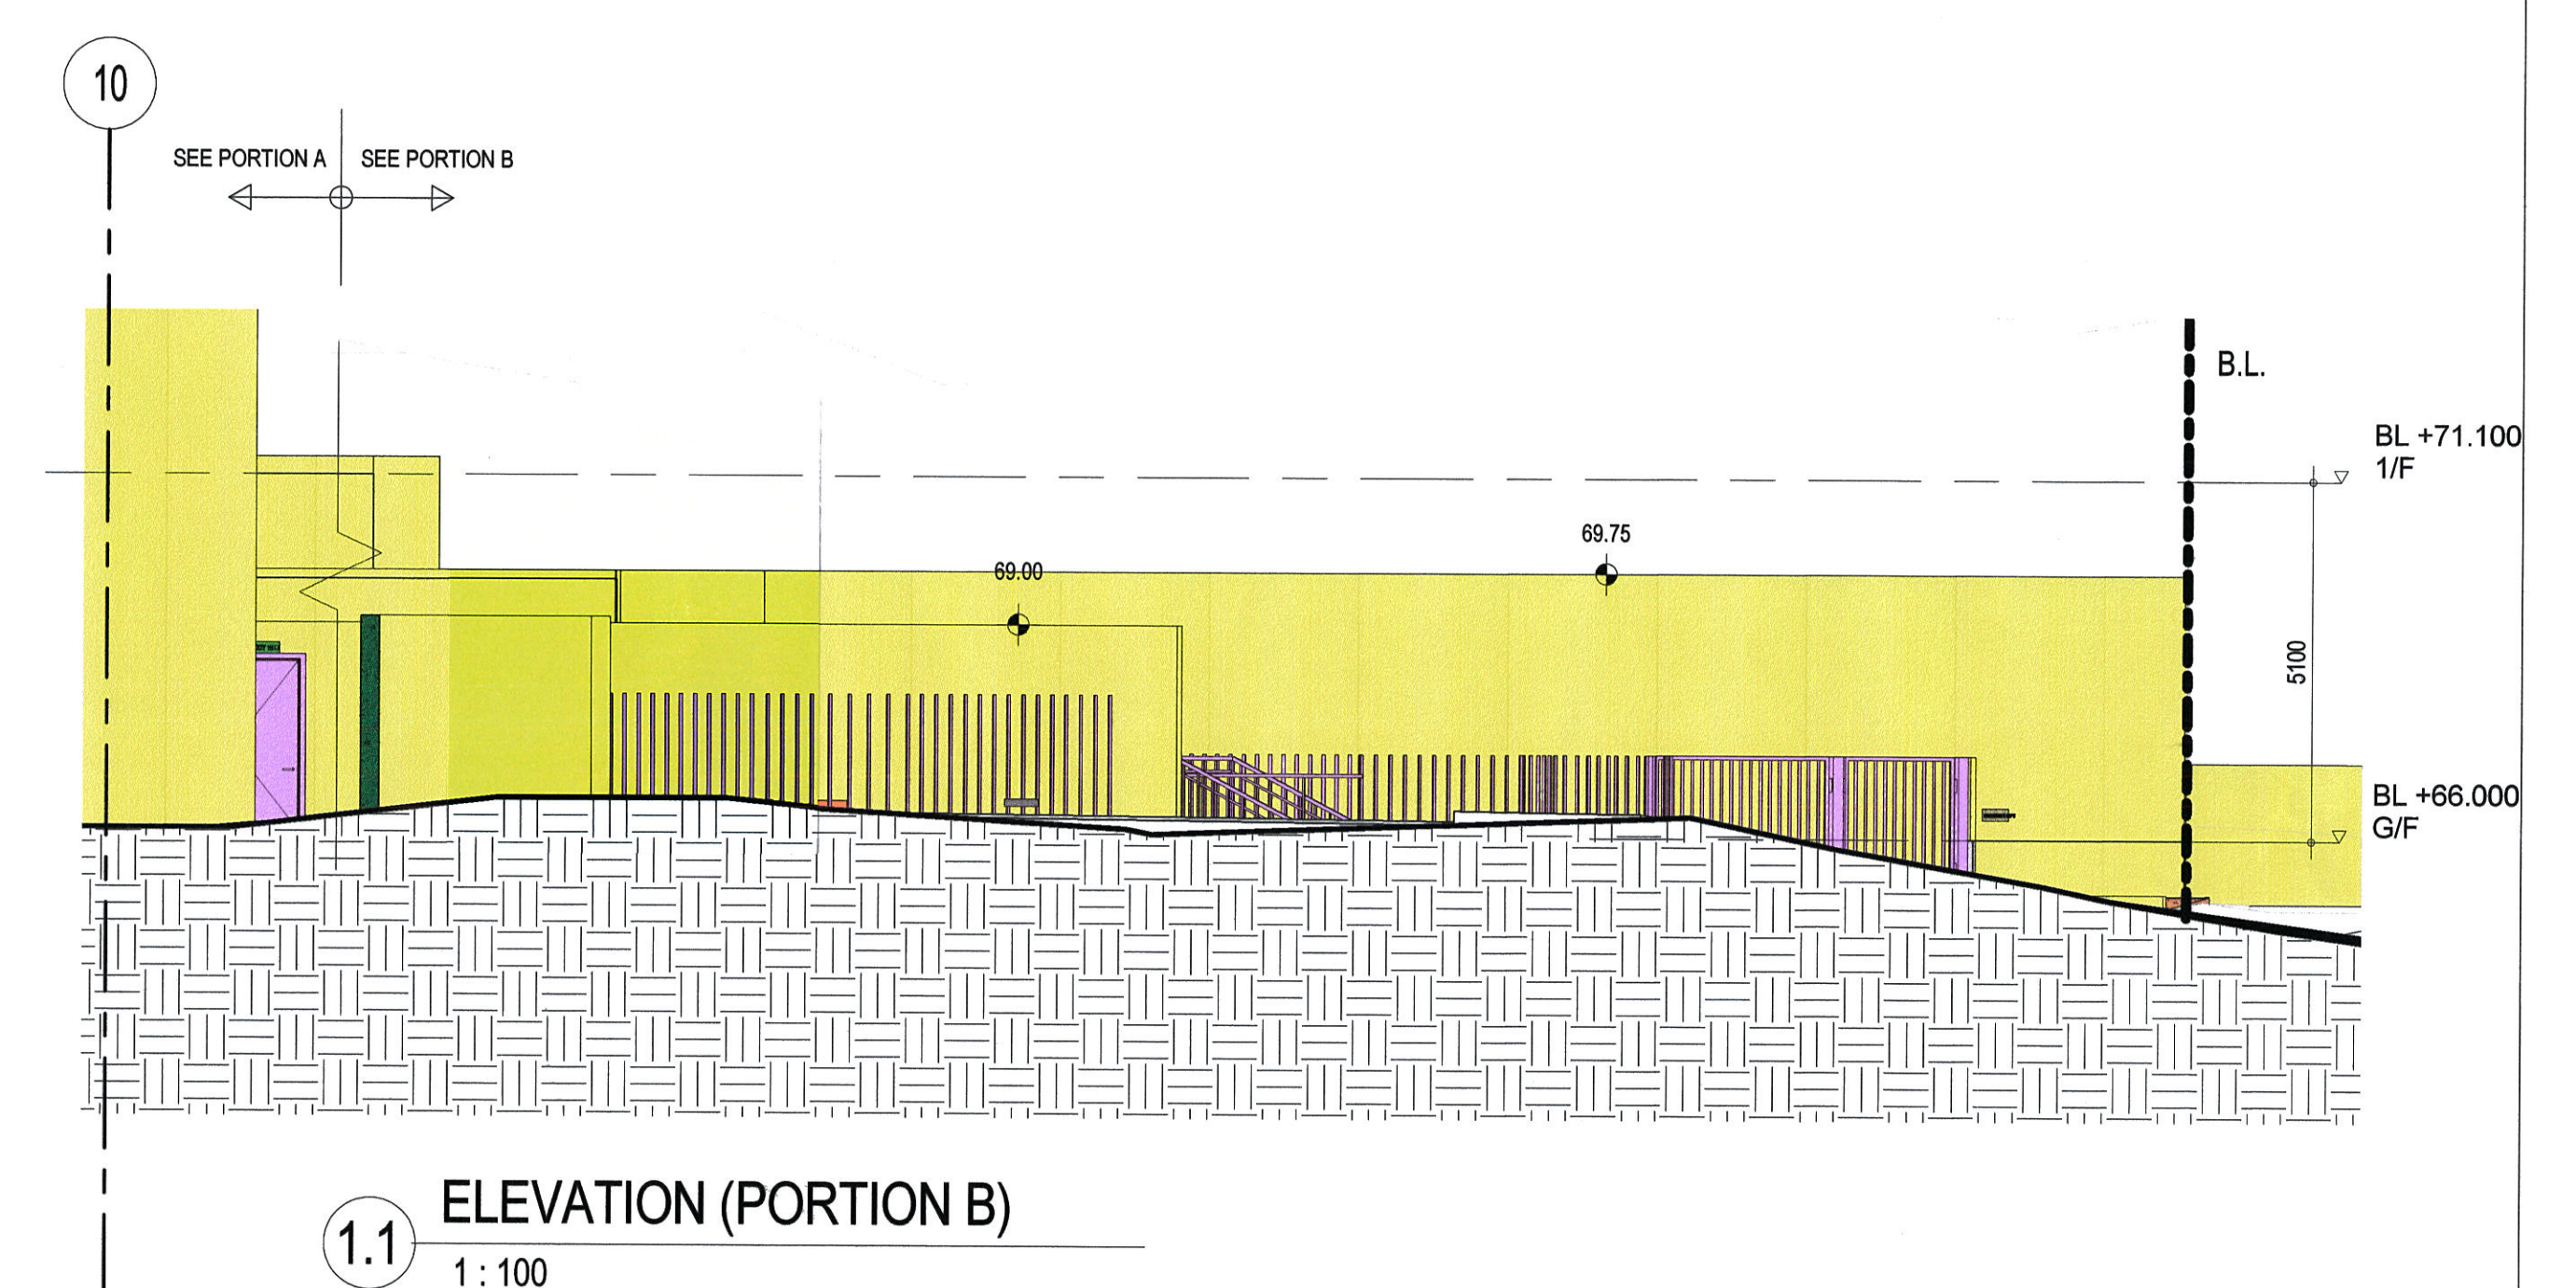


1.1 ELEVATION (PORTION B)
1:100

NOTES			
-------	--	--	--

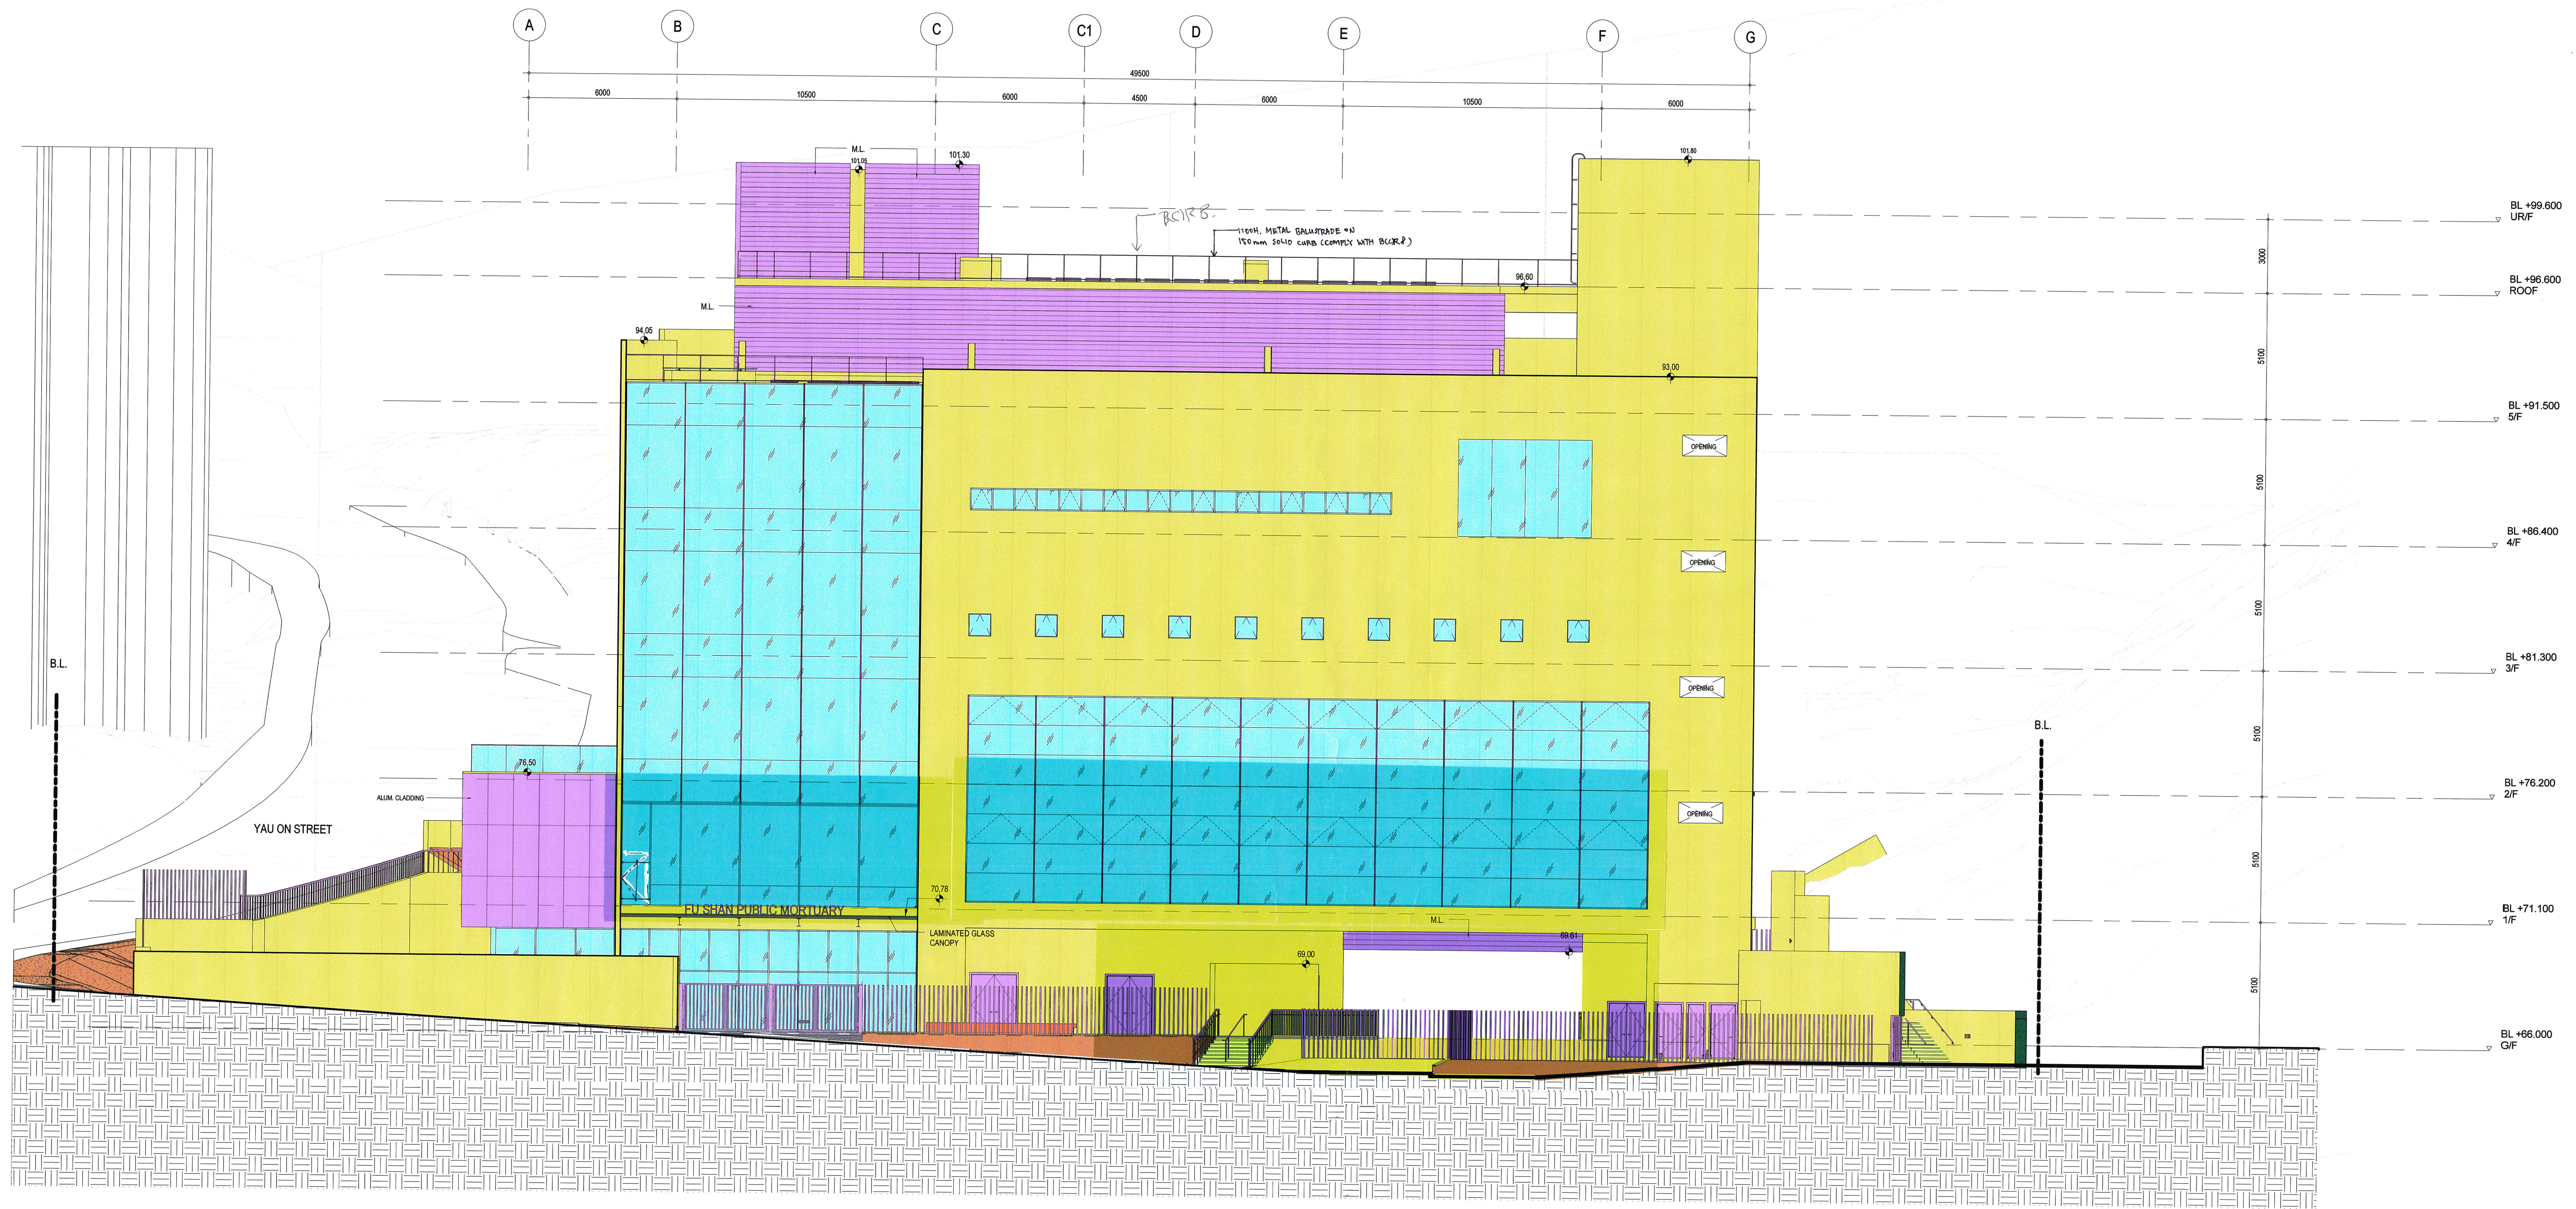

2 ELEVATION
1:100

NOTES

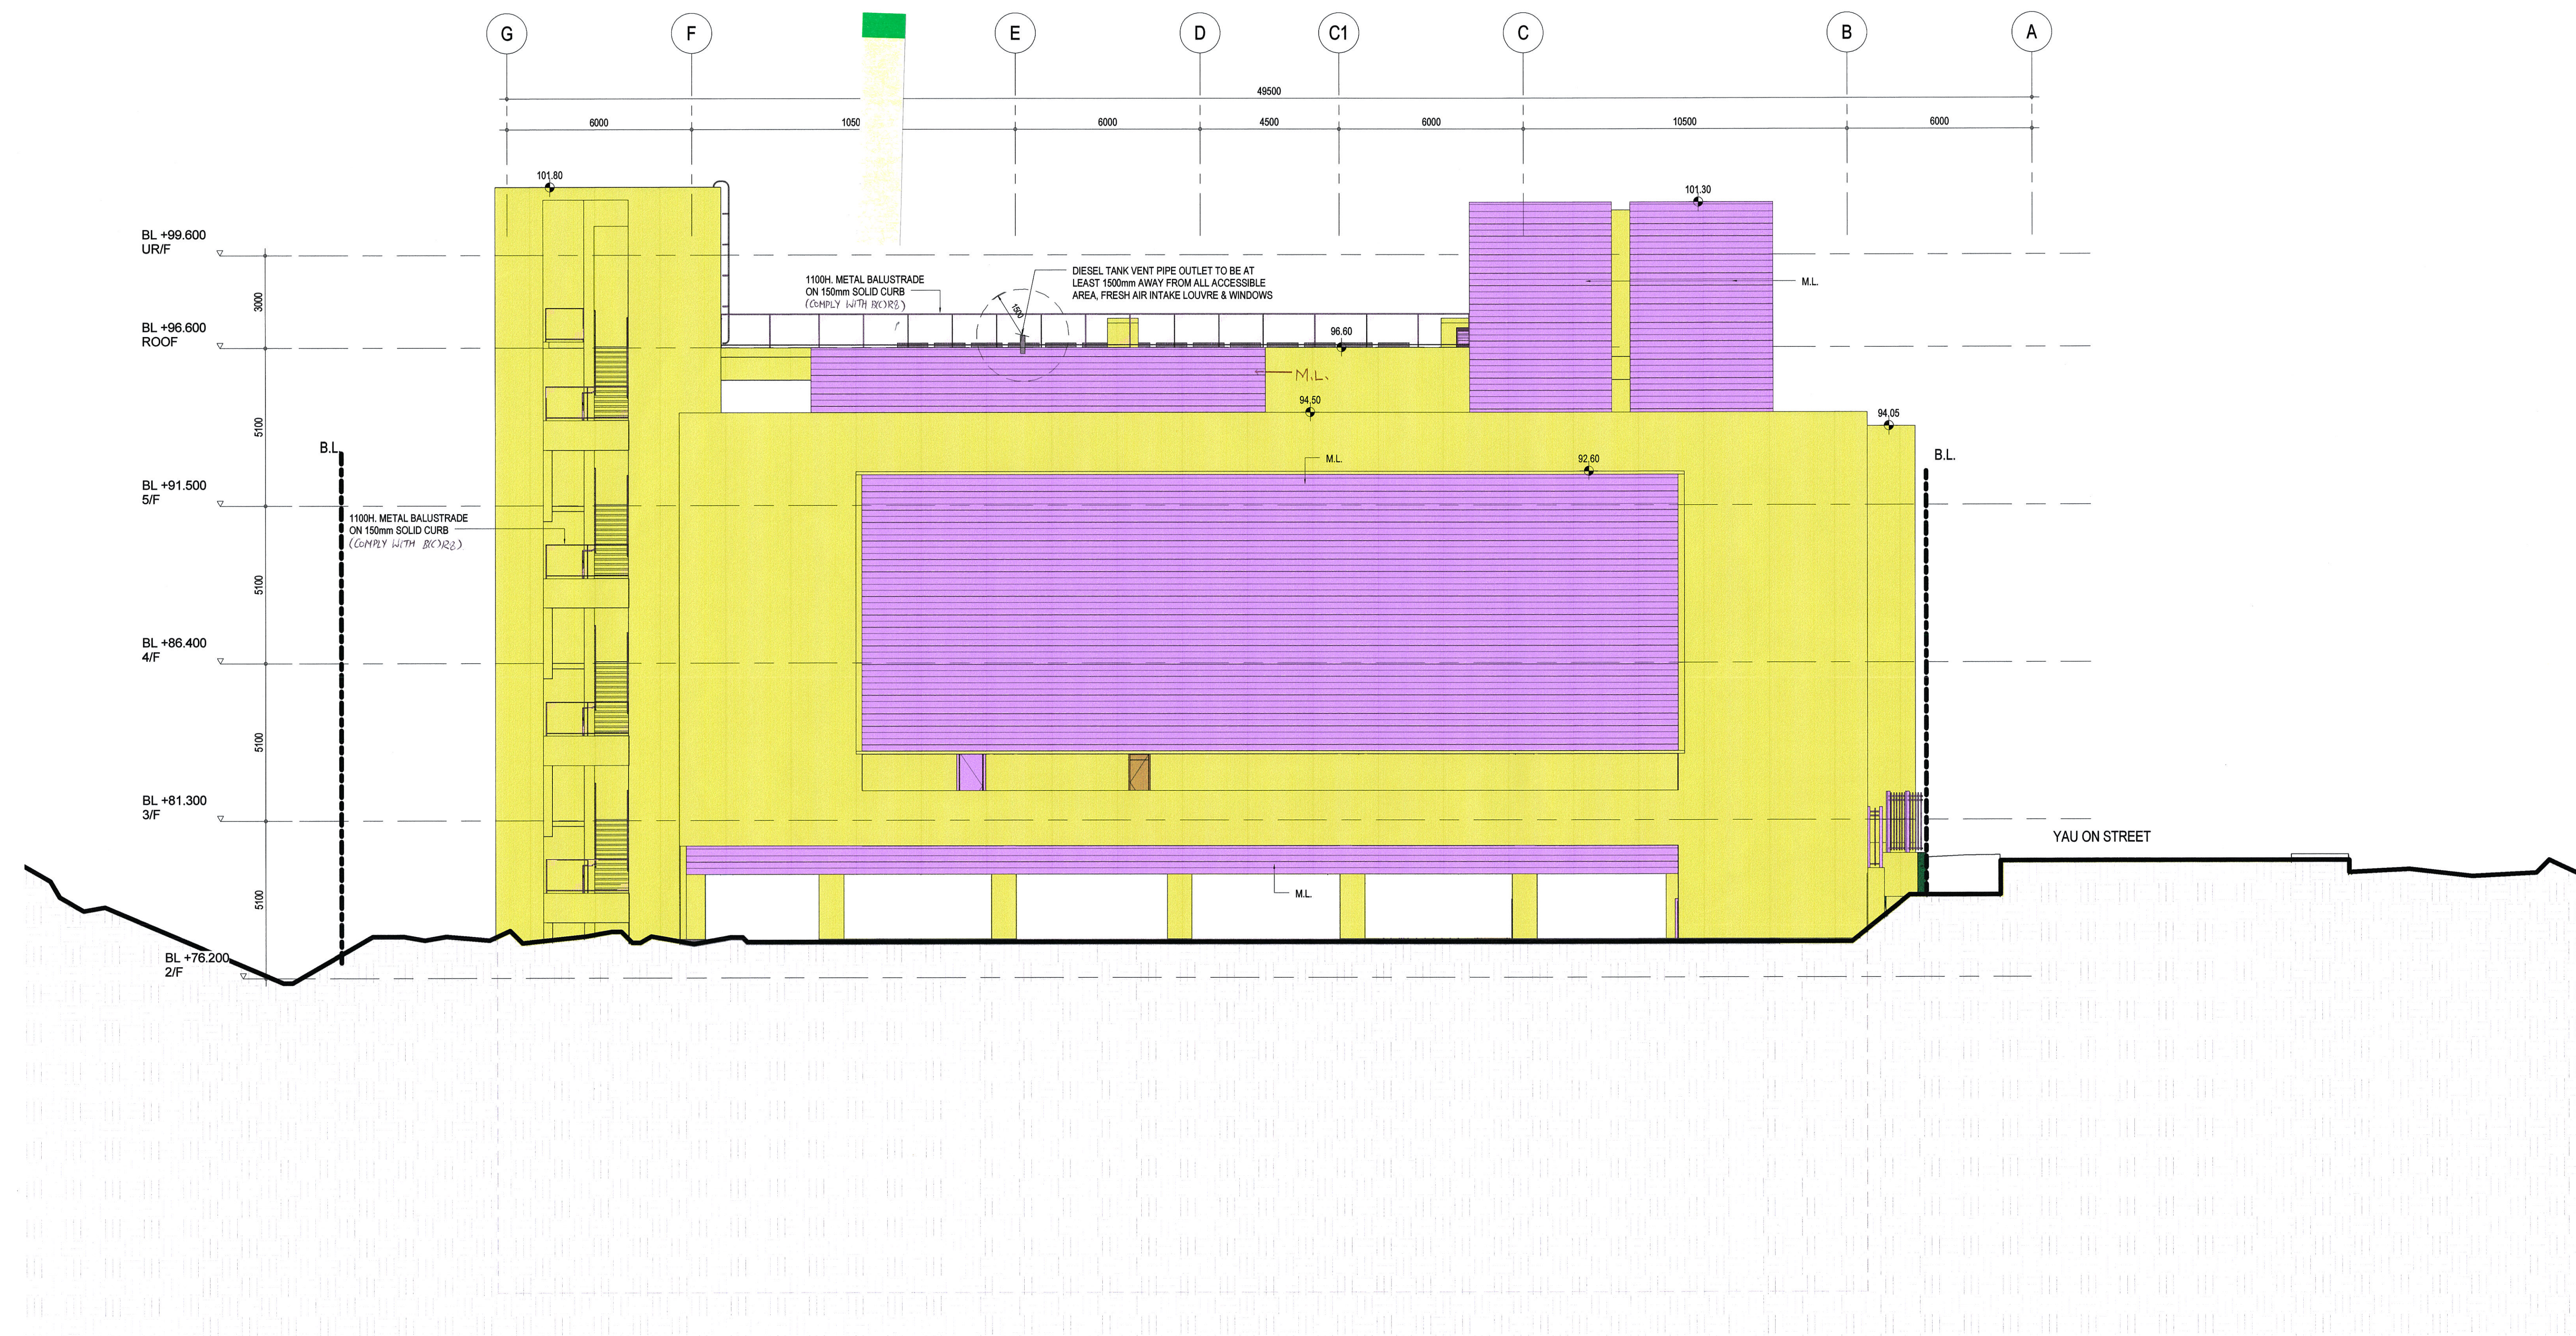

4 ELEVATION
1:100

NOTES: