


CONTRACT CS011-13E
FSI UPGRADE AT ADM

TENDER DRAWINGS

TENDER ISSUE
2013



A00/002_CEILING SIGNAGE DRAWING LIST					
DRAWING NUMBER		DRAWING TITLE			Revision No.
					Scale
CS011-13E/T/ADM/MTR/	A00/000		CONTRACT COVER SHEET		
CS011-13E/T/ADM/MTR/	A00/002	FSI UPGRADE AT ADM	CEILING SIGNAGE DRAWING LIST	A	NIL
CS011-13E/T/ADM/MTR/	A12/002	FSI UPGRADE AT ADM	CONCOURSE LEVEL STATION SIGNAGE LAYOUT		1:400
CS011-13E/T/ADM/MTR/	A12/003	FSI UPGRADE AT ADM	UPPER PLATFORM LEVEL STATION SIGNAGE LAYOUT		1:400
CS011-13E/T/ADM/MTR/	A12/004	FSI UPGRADE AT ADM	LOWER PLATFORM LEVEL STATION SIGNAGE LAYOUT		1:400
CS011-13E/T/ADM/MTR/	A12/005	FSI UPGRADE AT ADM	CONCOURSE LEVEL STATION SIGNAGE		1:250
CS011-13E/T/ADM/MTR/	A12/006	FSI UPGRADE AT ADM	UPPER PLATFORM LEVEL STATION SIGNAGE		1 : 250
CS011-13E/T/ADM/MTR/	A12/007	FSI UPGRADE AT ADM	LOW PLATFORM LEVEL STATION SIGNAGE		1:250
CS011-13E/T/ADM/MTR/	A47/406	FSI UPGRADE AT ADM	E3&E4_ADVERTISING PANEL (SHEET 1 OF 2)		1:50
CS011-13E/T/ADM/MTR/	A47/410	FSI UPGRADE AT ADM	ENTRANCE A_ADVERTISING PANEL		1:50
CS011-13E/T/ADM/MTR/	A47/411	FSI UPGRADE AT ADM	ENTRANCE B_ADVERTISING PANEL		1:50
CS011-13E/T/ADM/MTR/	A47/412	FSI UPGRADE AT ADM	ENTRANCE C_ADVERTISING PANEL (SHEET 1 OF 2)		1:50
CS011-13E/T/ADM/MTR/	A47/413	FSI UPGRADE AT ADM	ENTRANCE C_ADVERTISING PANEL (SHEET 2 OF 2)		1:50
CS011-13E/T/ADM/MTR/	A47/414	FSI UPGRADE AT ADM	ENTRANCE D_ADVERTISING PANEL		N.T.S.

KEY PLAN						DRAWN	Z051	ZST	TITLE CS011-13E FSI UPGRADE AT ADM			
						DESIGNED	CB	SE-IFE				
						CHECKED	DF	IDM-C&B	ORIGINATOR OPERATION DIVISION			
						APPROVED	DF	IDM-C&B				
						DATE	2013		DO NOT SCALE DRAWINGS. ALL DIMENSIONS SHALL BE VERIFIED ON SITE. © MTR CORPORATION LIMITED 2008. COPYRIGHT IN RESPECT OF THIS DRAWING / DOCUMENT IS OWNED BY THE MTR CORPORATION LIMITED OF HONG KONG. NO REPRODUCTION OF THE DRAWING / DOCUMENT OR ANY PART BY WHATEVER MEANS IS PERMITTED WITHOUT THE PRIOR WRITTEN CONSENT OF THE MTR CORPORATION LIMITED.			
	A	FIRST ISSUE		CB	2013	DF	SCALE NIL				FIGURE NO. A00/002	REV. A
	REV	DESCRIPTION		BY	DATE	APP	BIM REF.					

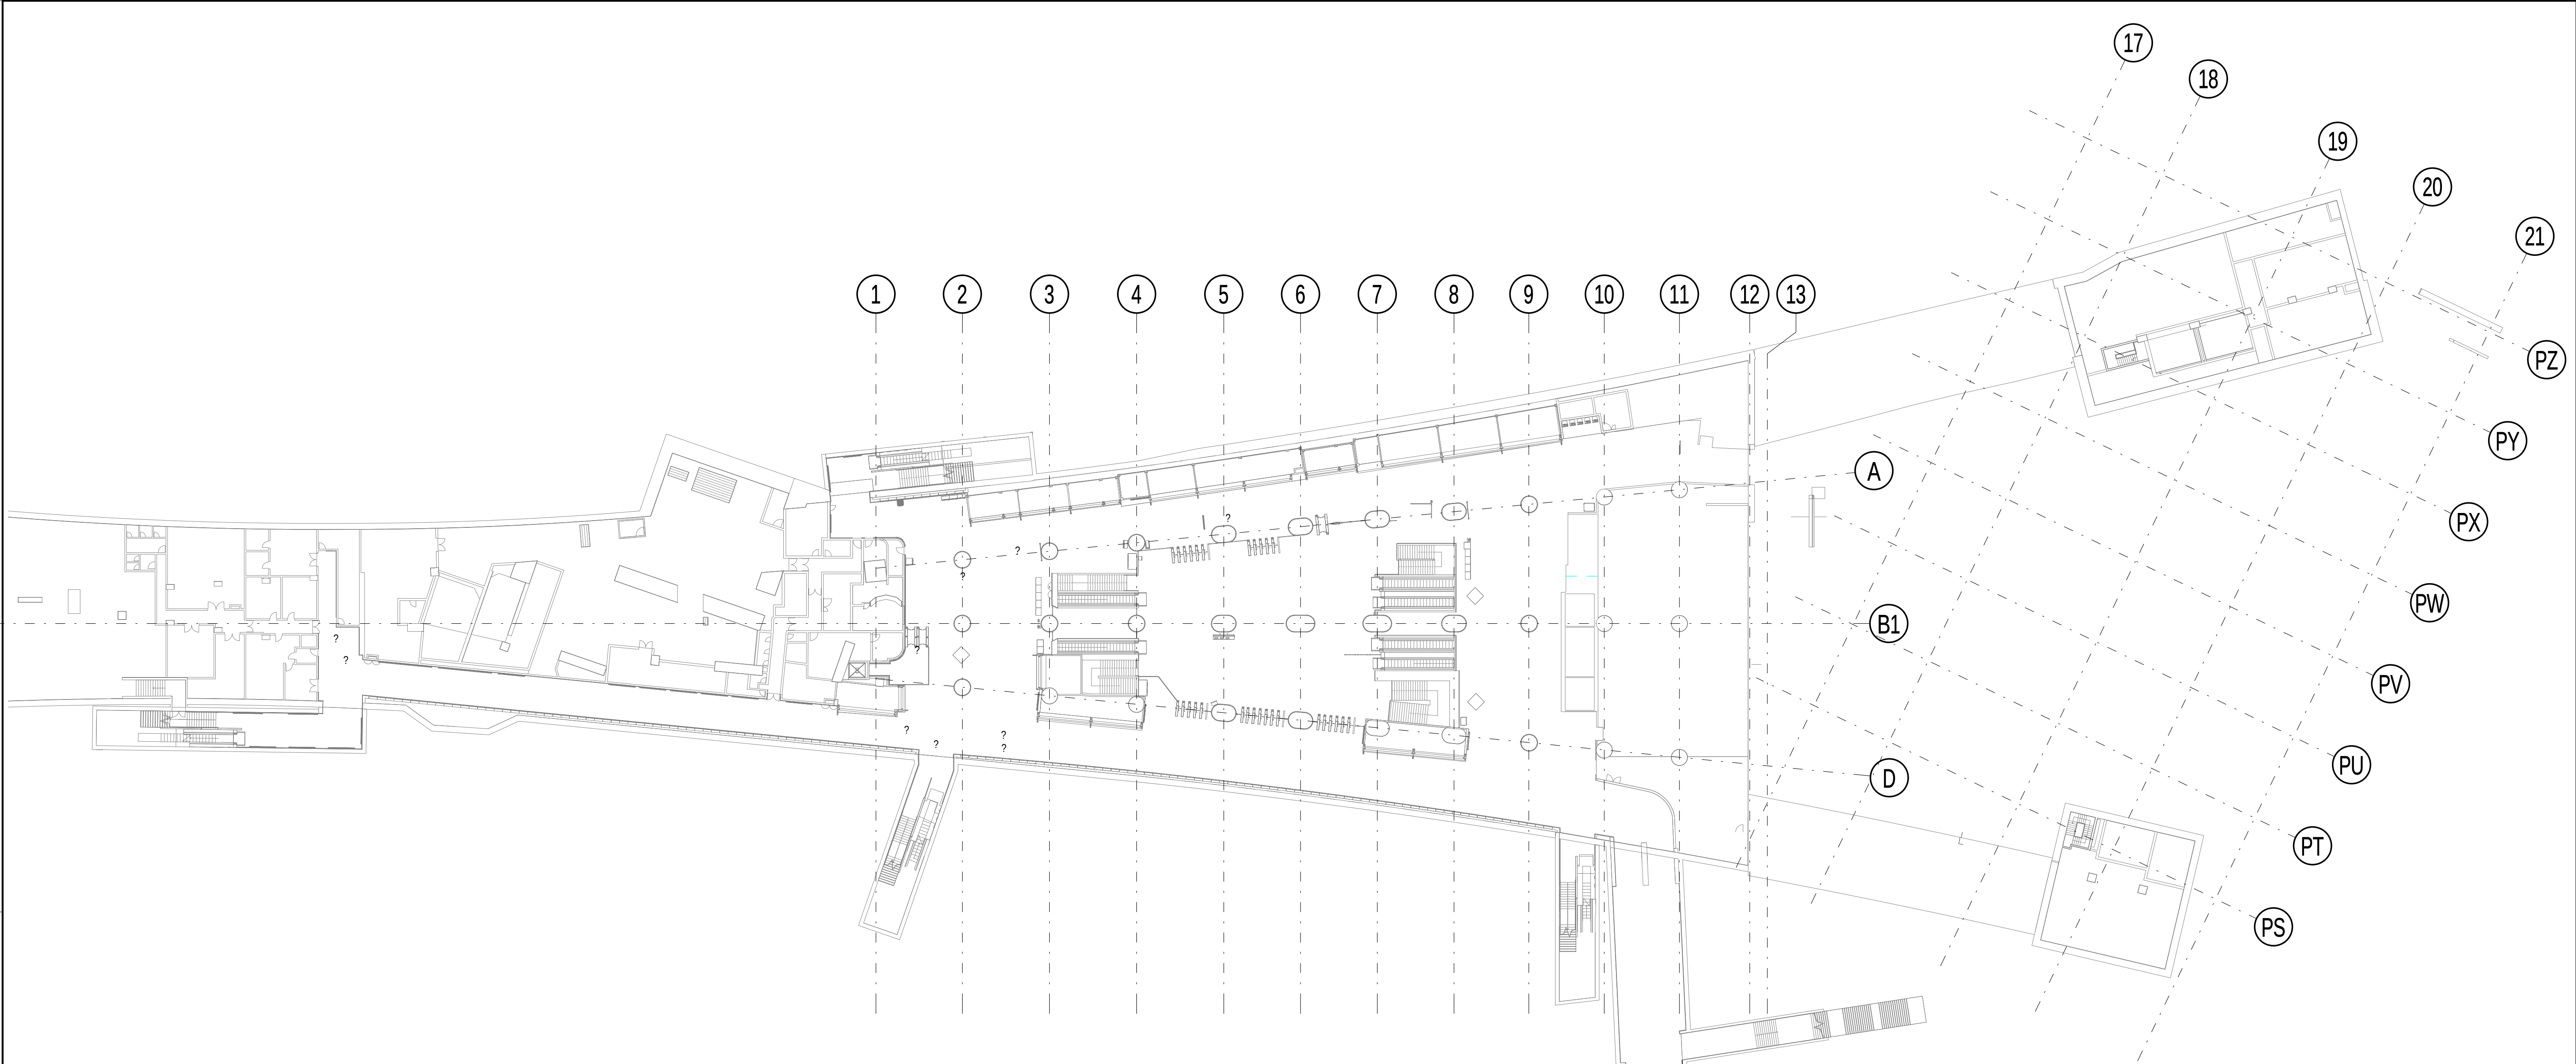


SIGN NO	FRONT	BACK	SIGN NO	FRONT	SIGN NO	FRONT	SIGN NO	FRONT	BACK	SIGN NO	FRONT	BACK	SIGN NO	FRONT	SIGN NO	FRONT
EL001			EU001		EU026		CL001			CU002					CU032	
EL002	(TO BE REPLACED)		EU002		EU027		CL002			CU003					CU033	
EL003	(TO BE REPLACED)		EU005		EU028		CL005			CU004					CU034	
EL004	(TO BE REPLACED)		EU006		EU029		CL006			CU005					CU035	
EL005			EU007		EU030		CL007			CU007					CU036	
EL006			EU008		EU031		CL008			CU008					CU037	
EL007			EU010		EU032		CL009			CU009						
EL008			EU012		EU033		CL010			CU010						
EL009			EU014		EU034		CL011			CU012						
EL010			EU015		EU035		CL012			CU016						
EL011			EU016		EU037		CL013			CU017						
EL012			EU017		EU039		CL014			CU018						
EL013			EU018		EU040		CL015			CU019						
EL014			EU019		EU041		CL016			CU020						
EL015			EU020		EU042		CL017			CU021						
EL016			EU021		EU044		CL018			CU022						
EL017			EU022		EU045		CL019			CU023						
EL018			EU023		EU047		CL020			CU024						
EL019			EU025		EU048		CL021			CU025						
EL020					EU049		CL022			CU026						
EL021					EU050		CL023			CU027						
EL022					EU051					CU028						
EL023										CU029						
										CU030						
										CU031						


KEY PLAN	A					DRAWN	---			TITLE	CS011-13E FSI UPGRADE AT ADM CONCOURSE LEVEL STATION SIGNAGE LAYOUT		
						DESIGNED	---						
						CHECKED	---						
						APPROVED	---						
						DATE	SEP 2011						
	DO NOT SCALE DRAWINGS. ALL DIMENSIONS SHALL BE VERIFIED ON SITE. © MTR CORPORATION LIMITED 2008. COPYRIGHT IN RESPECT OF THIS DRAWING / DOCUMENT IS OWNED BY THE MTR CORPORATION LIMITED OF HONG KONG. NO REPRODUCTION OF THE DRAWING / DOCUMENT OR ANY PART BY WHATEVER MEANS IS PERMITTED WITHOUT THE PRIOR WRITTEN CONSENT OF THE MTR CORPORATION LIMITED.						ORIGINATOR		OPERATION DIVISION				
							BIM REF.						
REV	DESCRIPTION			BY	DATE	APP			SCALE	1:400	FIGURE NO.	A12/002	REV.

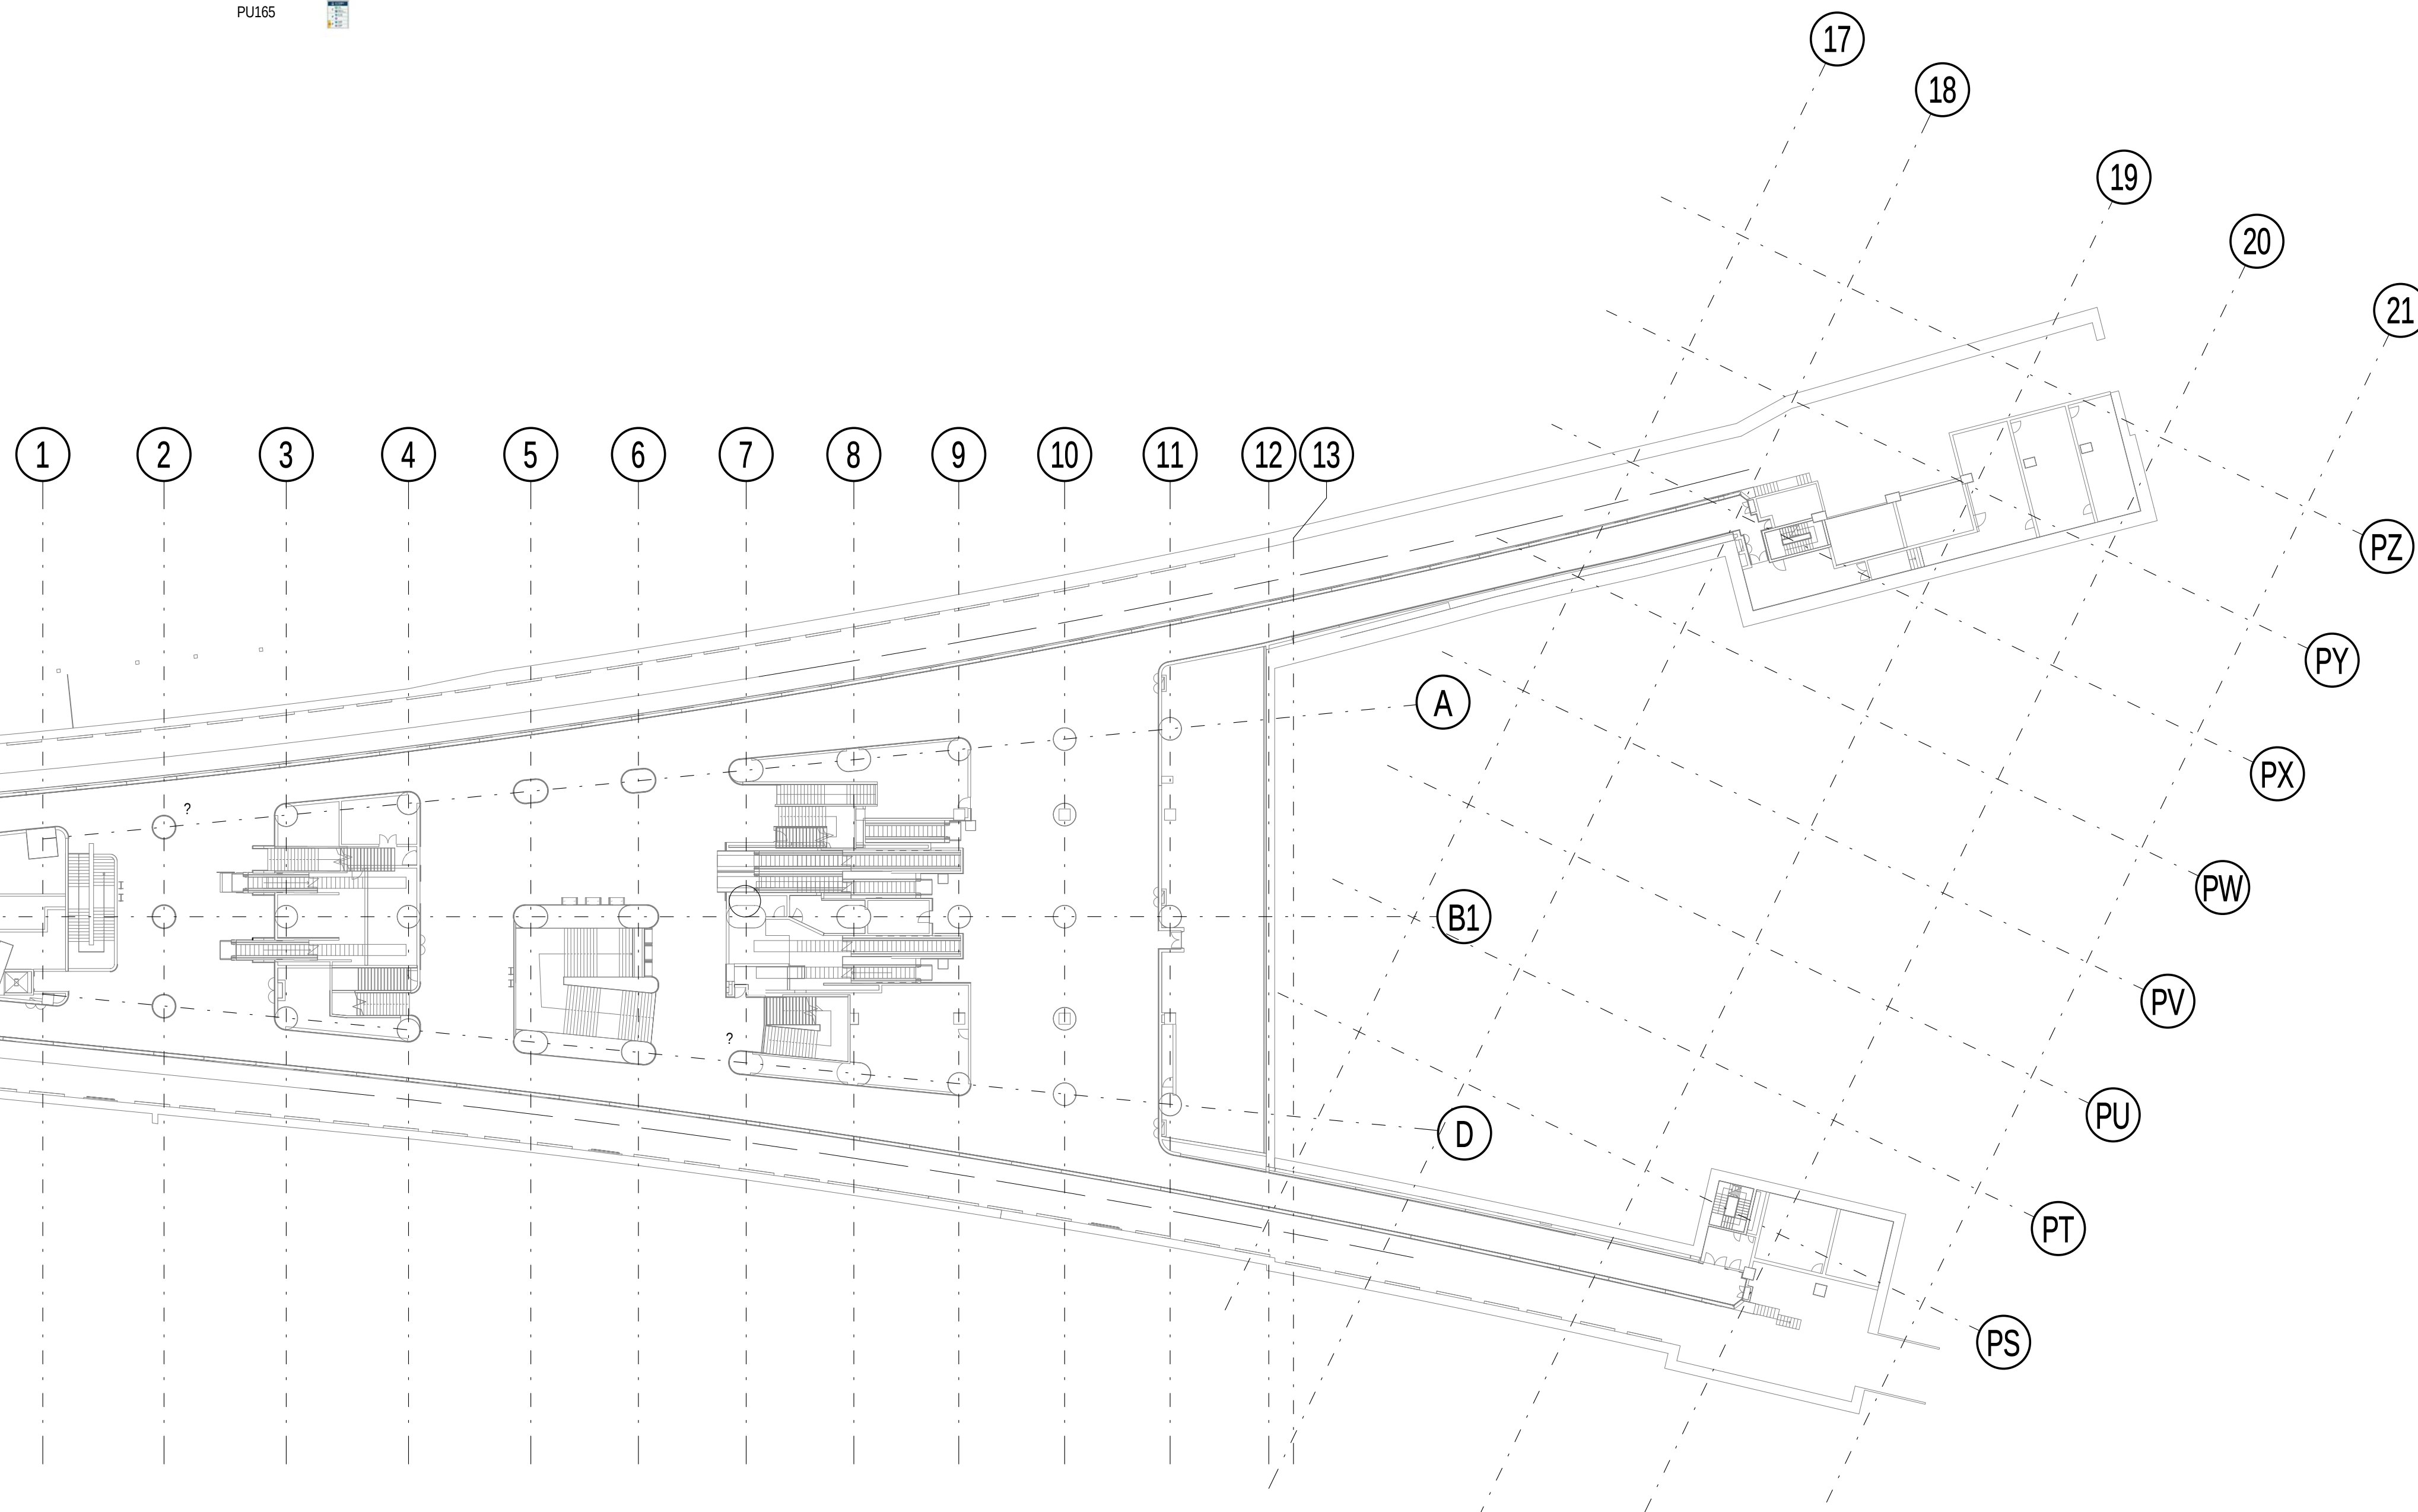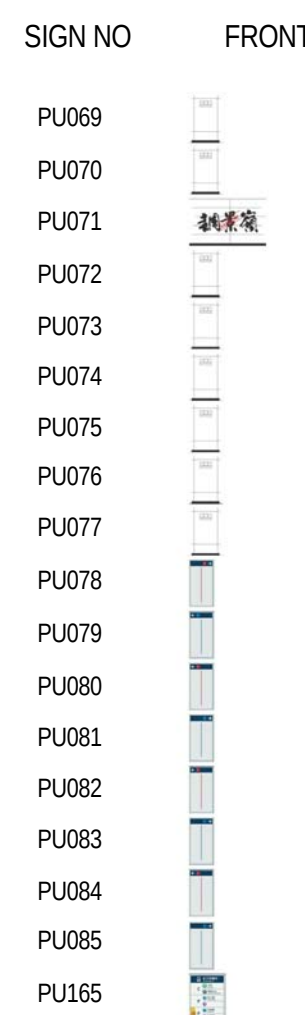

KEY PLAN	A					DRAWN	---	TITLE CS011-13E FSI UPGRADE AT ADM UPPER PLATFORM LEVEL STATION SIGNAGE LAYOUT	SCALE 1:400	FIGURE NO. A12/003	REV.
						DESIGNED	---				
						CHECKED	---				
						APPROVED	---				
						DATE	SEP 2011				
REV		DESCRIPTION	BY	DATE	APP	DO NOT SCALE DRAWINGS. ALL DIMENSIONS SHALL BE VERIFIED ON SITE. © MTR CORPORATION LIMITED 2006. COPYRIGHT IN RESPECT OF THIS DRAWING / DOCUMENT IS OWNED BY THE MTR CORPORATION LIMITED OF HONG KONG. NO REPRODUCTION OF THE DRAWING / DOCUMENT OR ANY PART BY WHATEVER MEANS IS PERMITTED WITHOUT THE PRIOR WRITTEN CONSENT OF THE MTR CORPORATION LIMITED.		BIM REF.	OPERATION DIVISION		

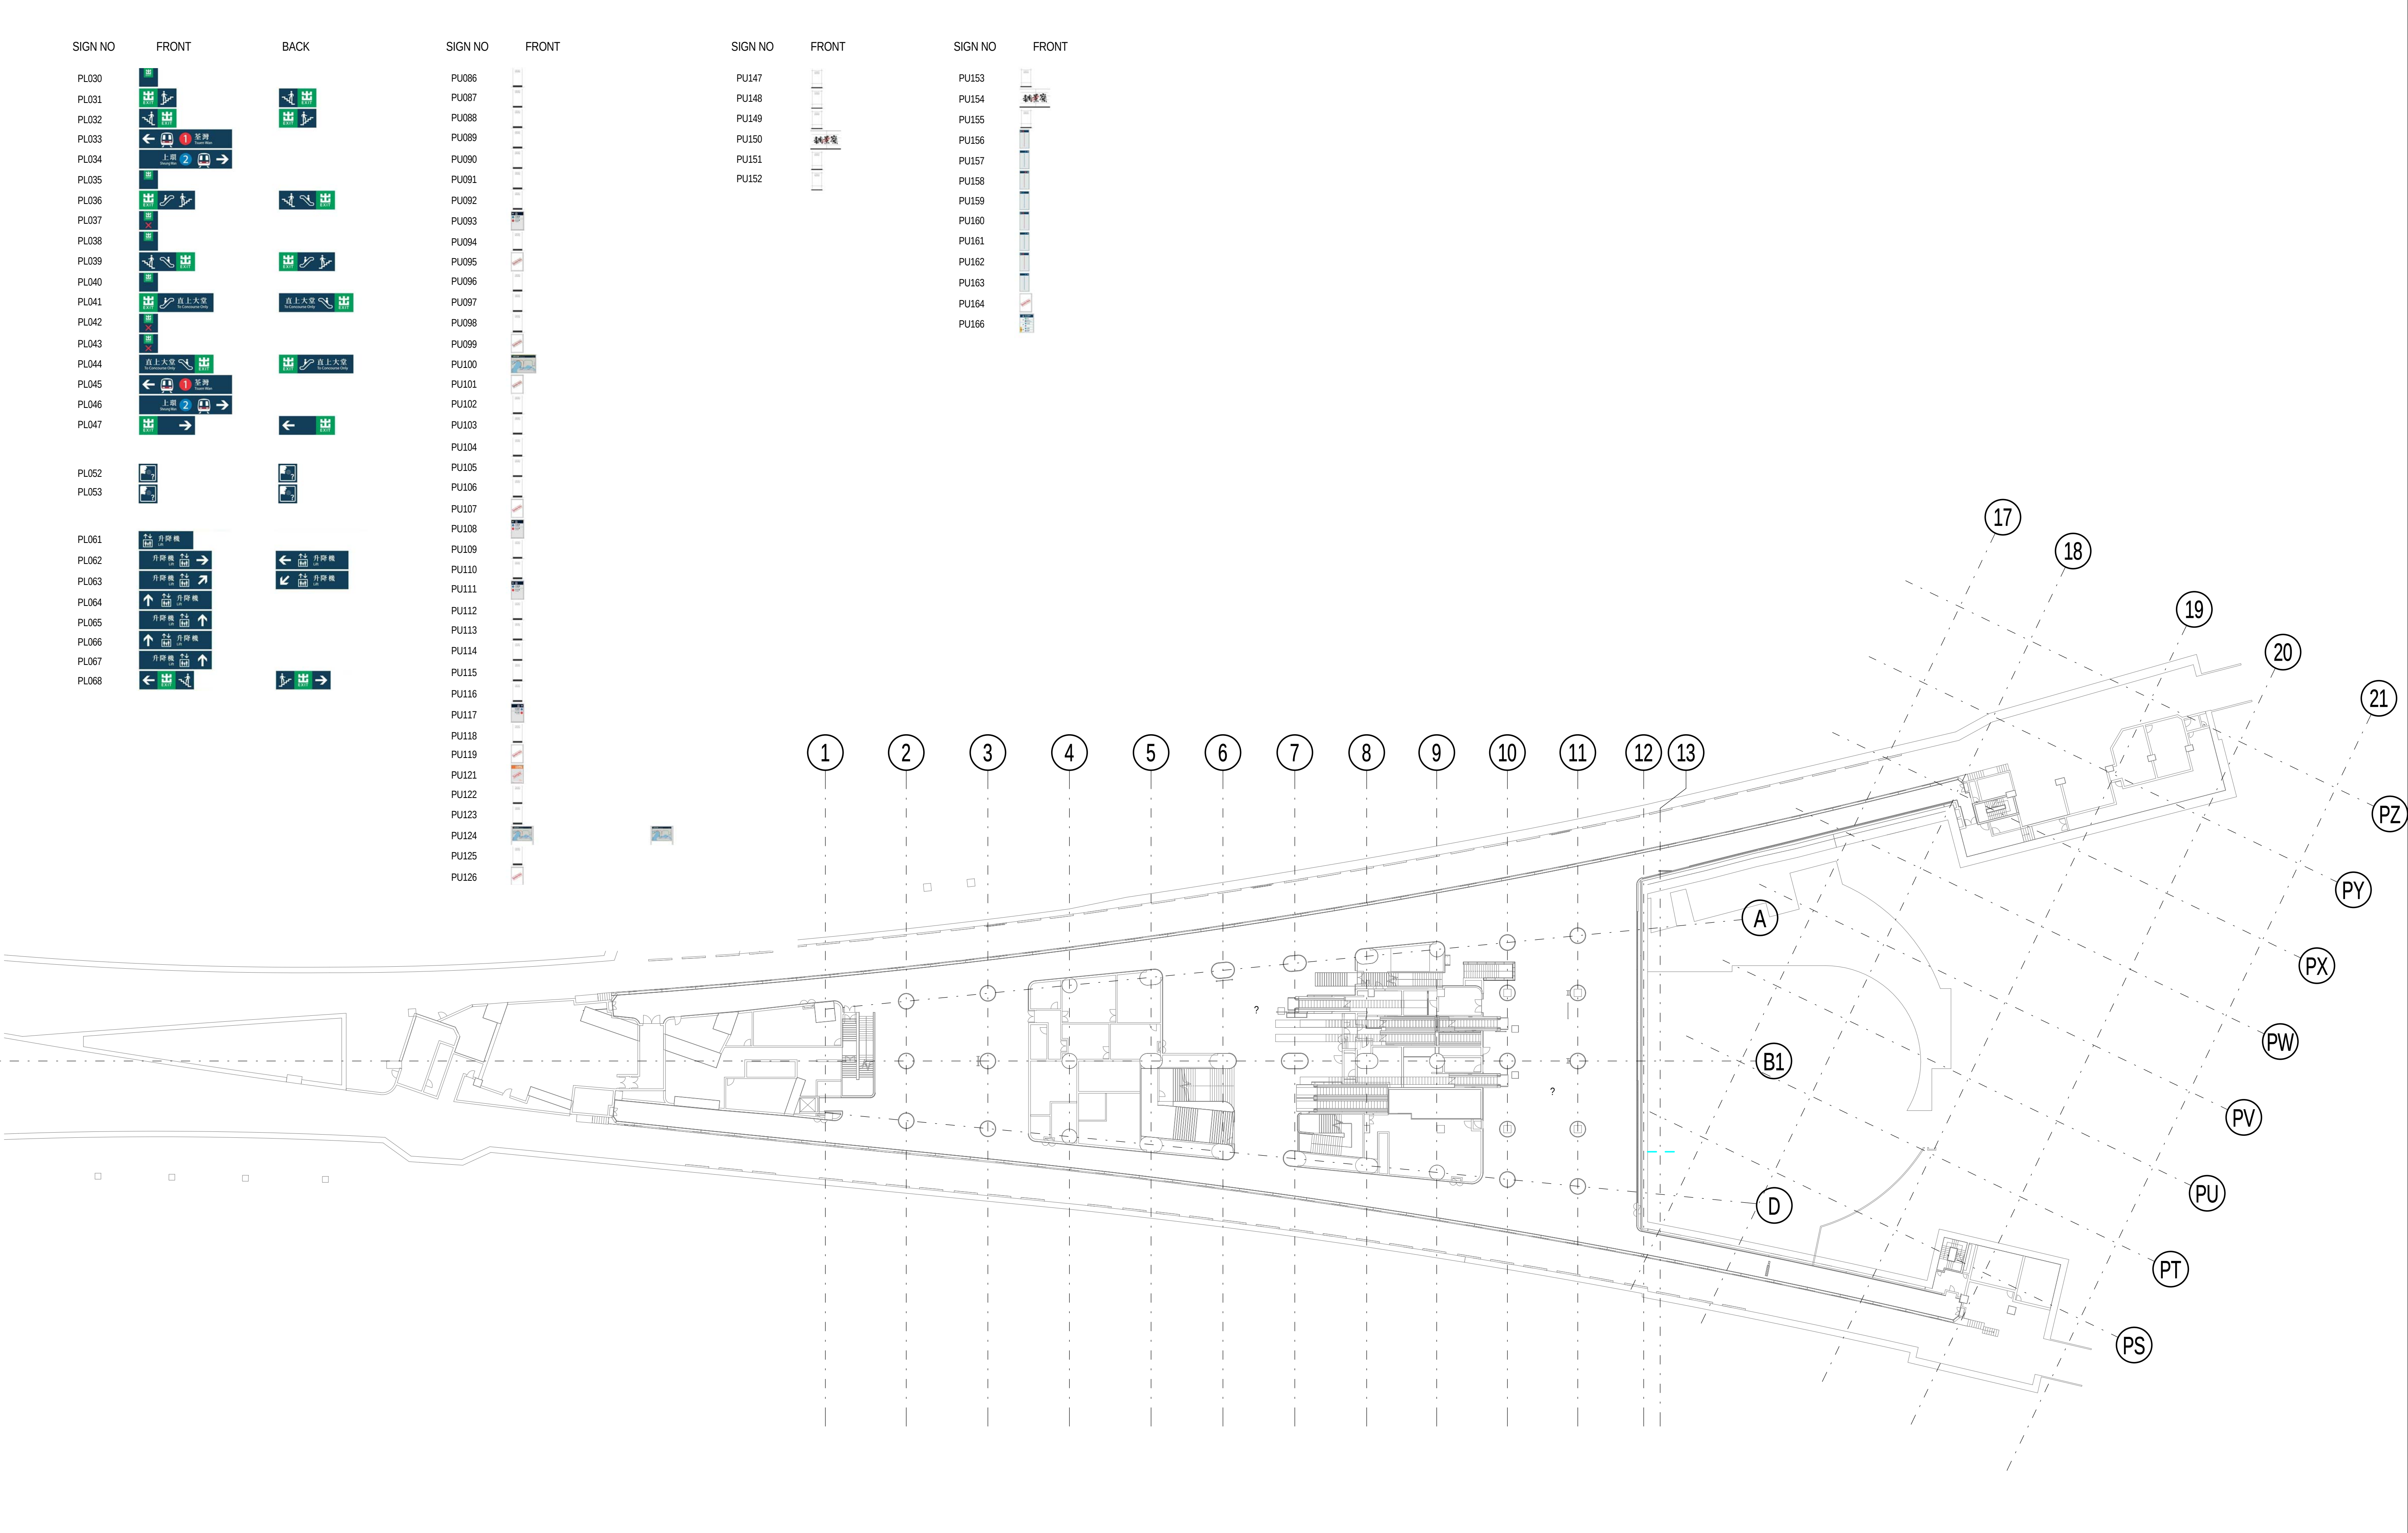

KEY PLAN	A					DRAWN	---	TITLE		CS011-13E FSI UPGRADE AT ADM		
						DESIGNED	---					
						CHECKED	---					
						APPROVED	---	ORIGINATOR		LOWER PLATFORM LEVEL STATION SIGNAGE LAYOUT		
						DATE	AUG 2011					
	DO NOT SCALE DRAWINGS. ALL DIMENSIONS SHALL BE VERIFIED ON SITE. © MTR CORPORATION LIMITED 2008. COPYRIGHT IN RESPECT OF THIS DRAWING / DOCUMENT IS OWNED BY THE MTR CORPORATION LIMITED OR HONG KONG. NO REPRODUCTION OF THE DRAWING / DOCUMENT OR ANY PART BY WHATEVER MEANS IS PERMITTED WITHOUT THE PRIOR WRITTEN CONSENT OF THE MTR CORPORATION LIMITED.		OPERATION DIVISION		SCALE 1:400			FIGURE NO. A12/004		REV.		
REV	DESCRIPTION		BY	DATE	APP	BIM REF.						

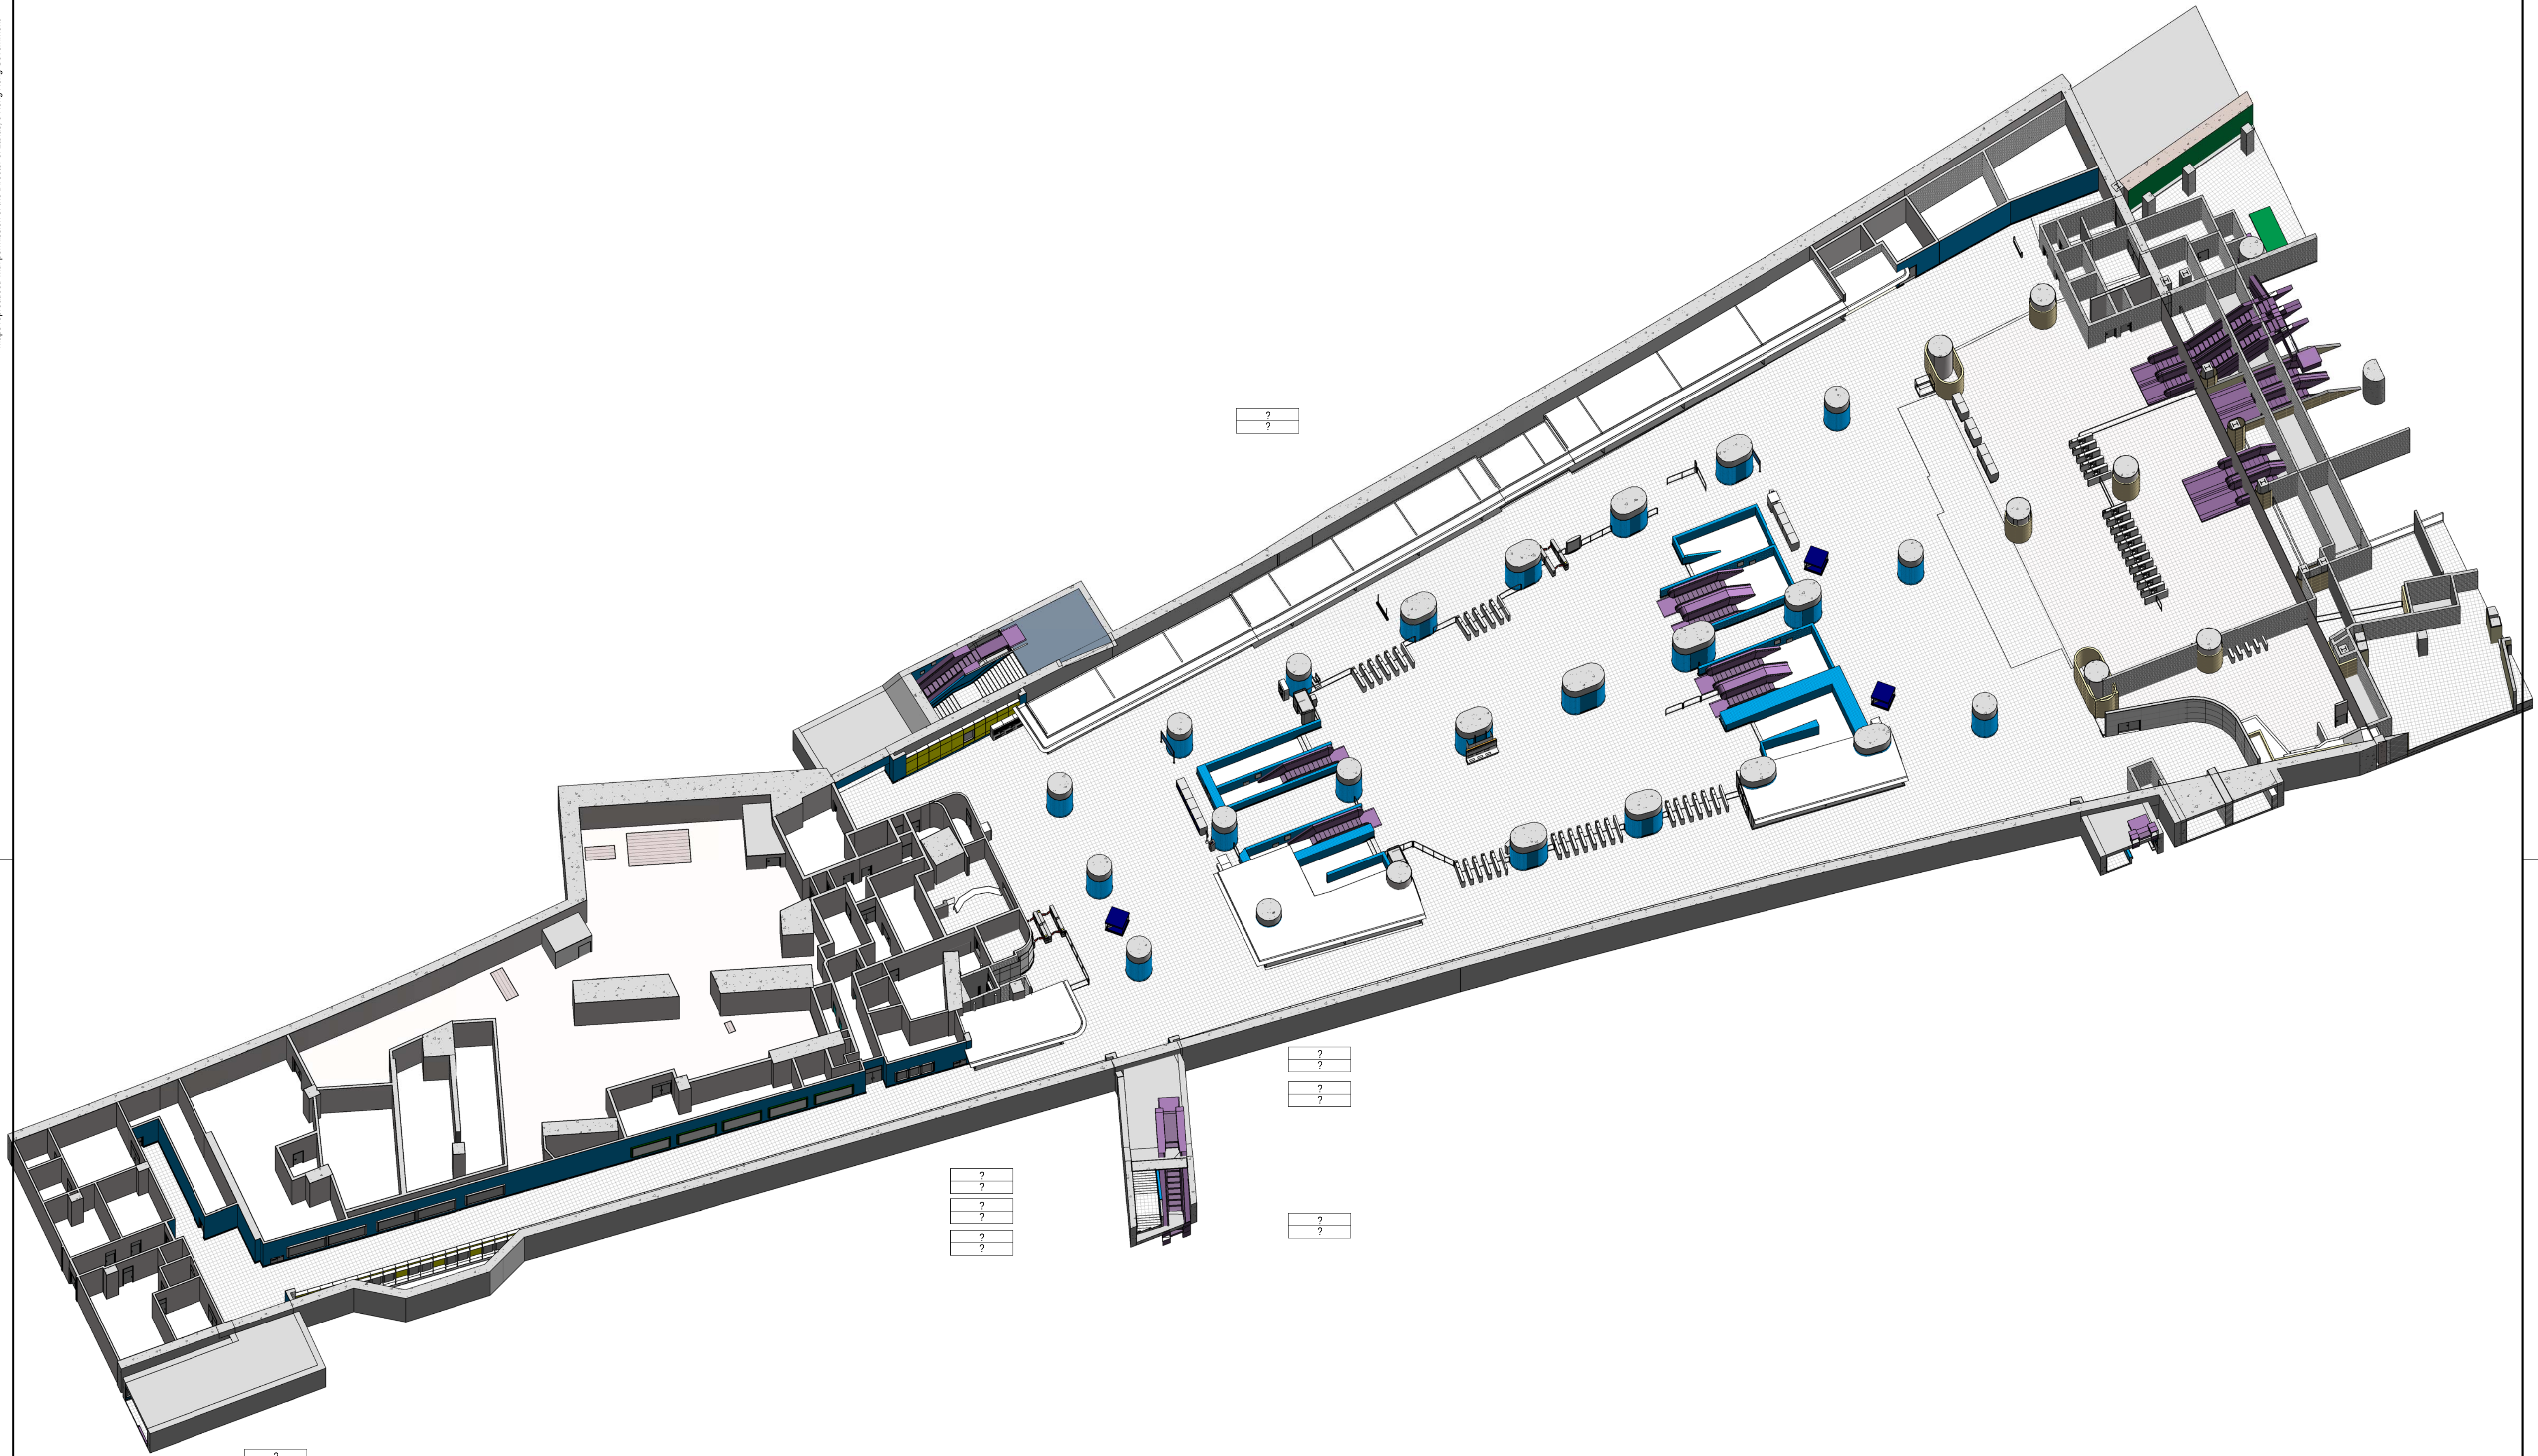


1 ADM1_SIGNAGE LOCATIONS

KEY PLAN	A				DRAWN	---			TITLE	CS011-13E FSI UPGRADE AT ADM CONCOURSE LEVEL STATION SIGNAGE		
					DESIGNED	---						
					CHECKED	---						
					APPROVED	---	ORIGINATOR	OPERATION DIVISION				
					DATE	SEP 2011						
	DO NOT SCALE DRAWINGS. ALL DIMENSIONS SHALL BE VERIFIED ON SITE. © MTR CORPORATION LIMITED 2008. COPYRIGHT IN RESPECT OF THIS DRAWING / DOCUMENT IS OWNED BY THE MTR CORPORATION LIMITED OR HONG KONG. NO REPRODUCTION OF THE DRAWING / DOCUMENT OR ANY PART BY WHATEVER MEANS IS PERMITTED WITHOUT THE PRIOR WRITTEN CONSENT OF THE MTR CORPORATION LIMITED.					BIM REF.	SCALE	FIGURE NO.	REV.			
REV	DESCRIPTION	BY	DATE	APP	1:250	A12/005						




KEY PLAN	A					DRAWN	---	TITLE CS011-13E FSI UPGRADE AT ADM UPPER PLATFORM LEVEL STATION SIGNAGE	SCALE 1 : 250	FIGURE NO. A12/006	REV.
						DESIGNED	---				
						CHECKED	---				
						APPROVED	---				
						DATE	SEP 2011	ORIGINATOR OPERATION DIVISION			
REV		DESCRIPTION	BY	DATE	APP	DO NOT SCALE DRAWINGS: ALL DIMENSIONS SHALL BE VERIFIED ON SITE. © MTR CORPORATION LIMITED 2008. COPYRIGHT IN RESPECT OF THIS DRAWING / DOCUMENT IS OWNED BY THE MTR CORPORATION LIMITED. NO REPRODUCTION OF THE DRAWING / DOCUMENT OR ANY PART BY WHATEVER MEANS IS PERMITTED WITHOUT THE PRIOR WRITTEN CONSENT OF THE MTR CORPORATION LIMITED.		BIM REF.			

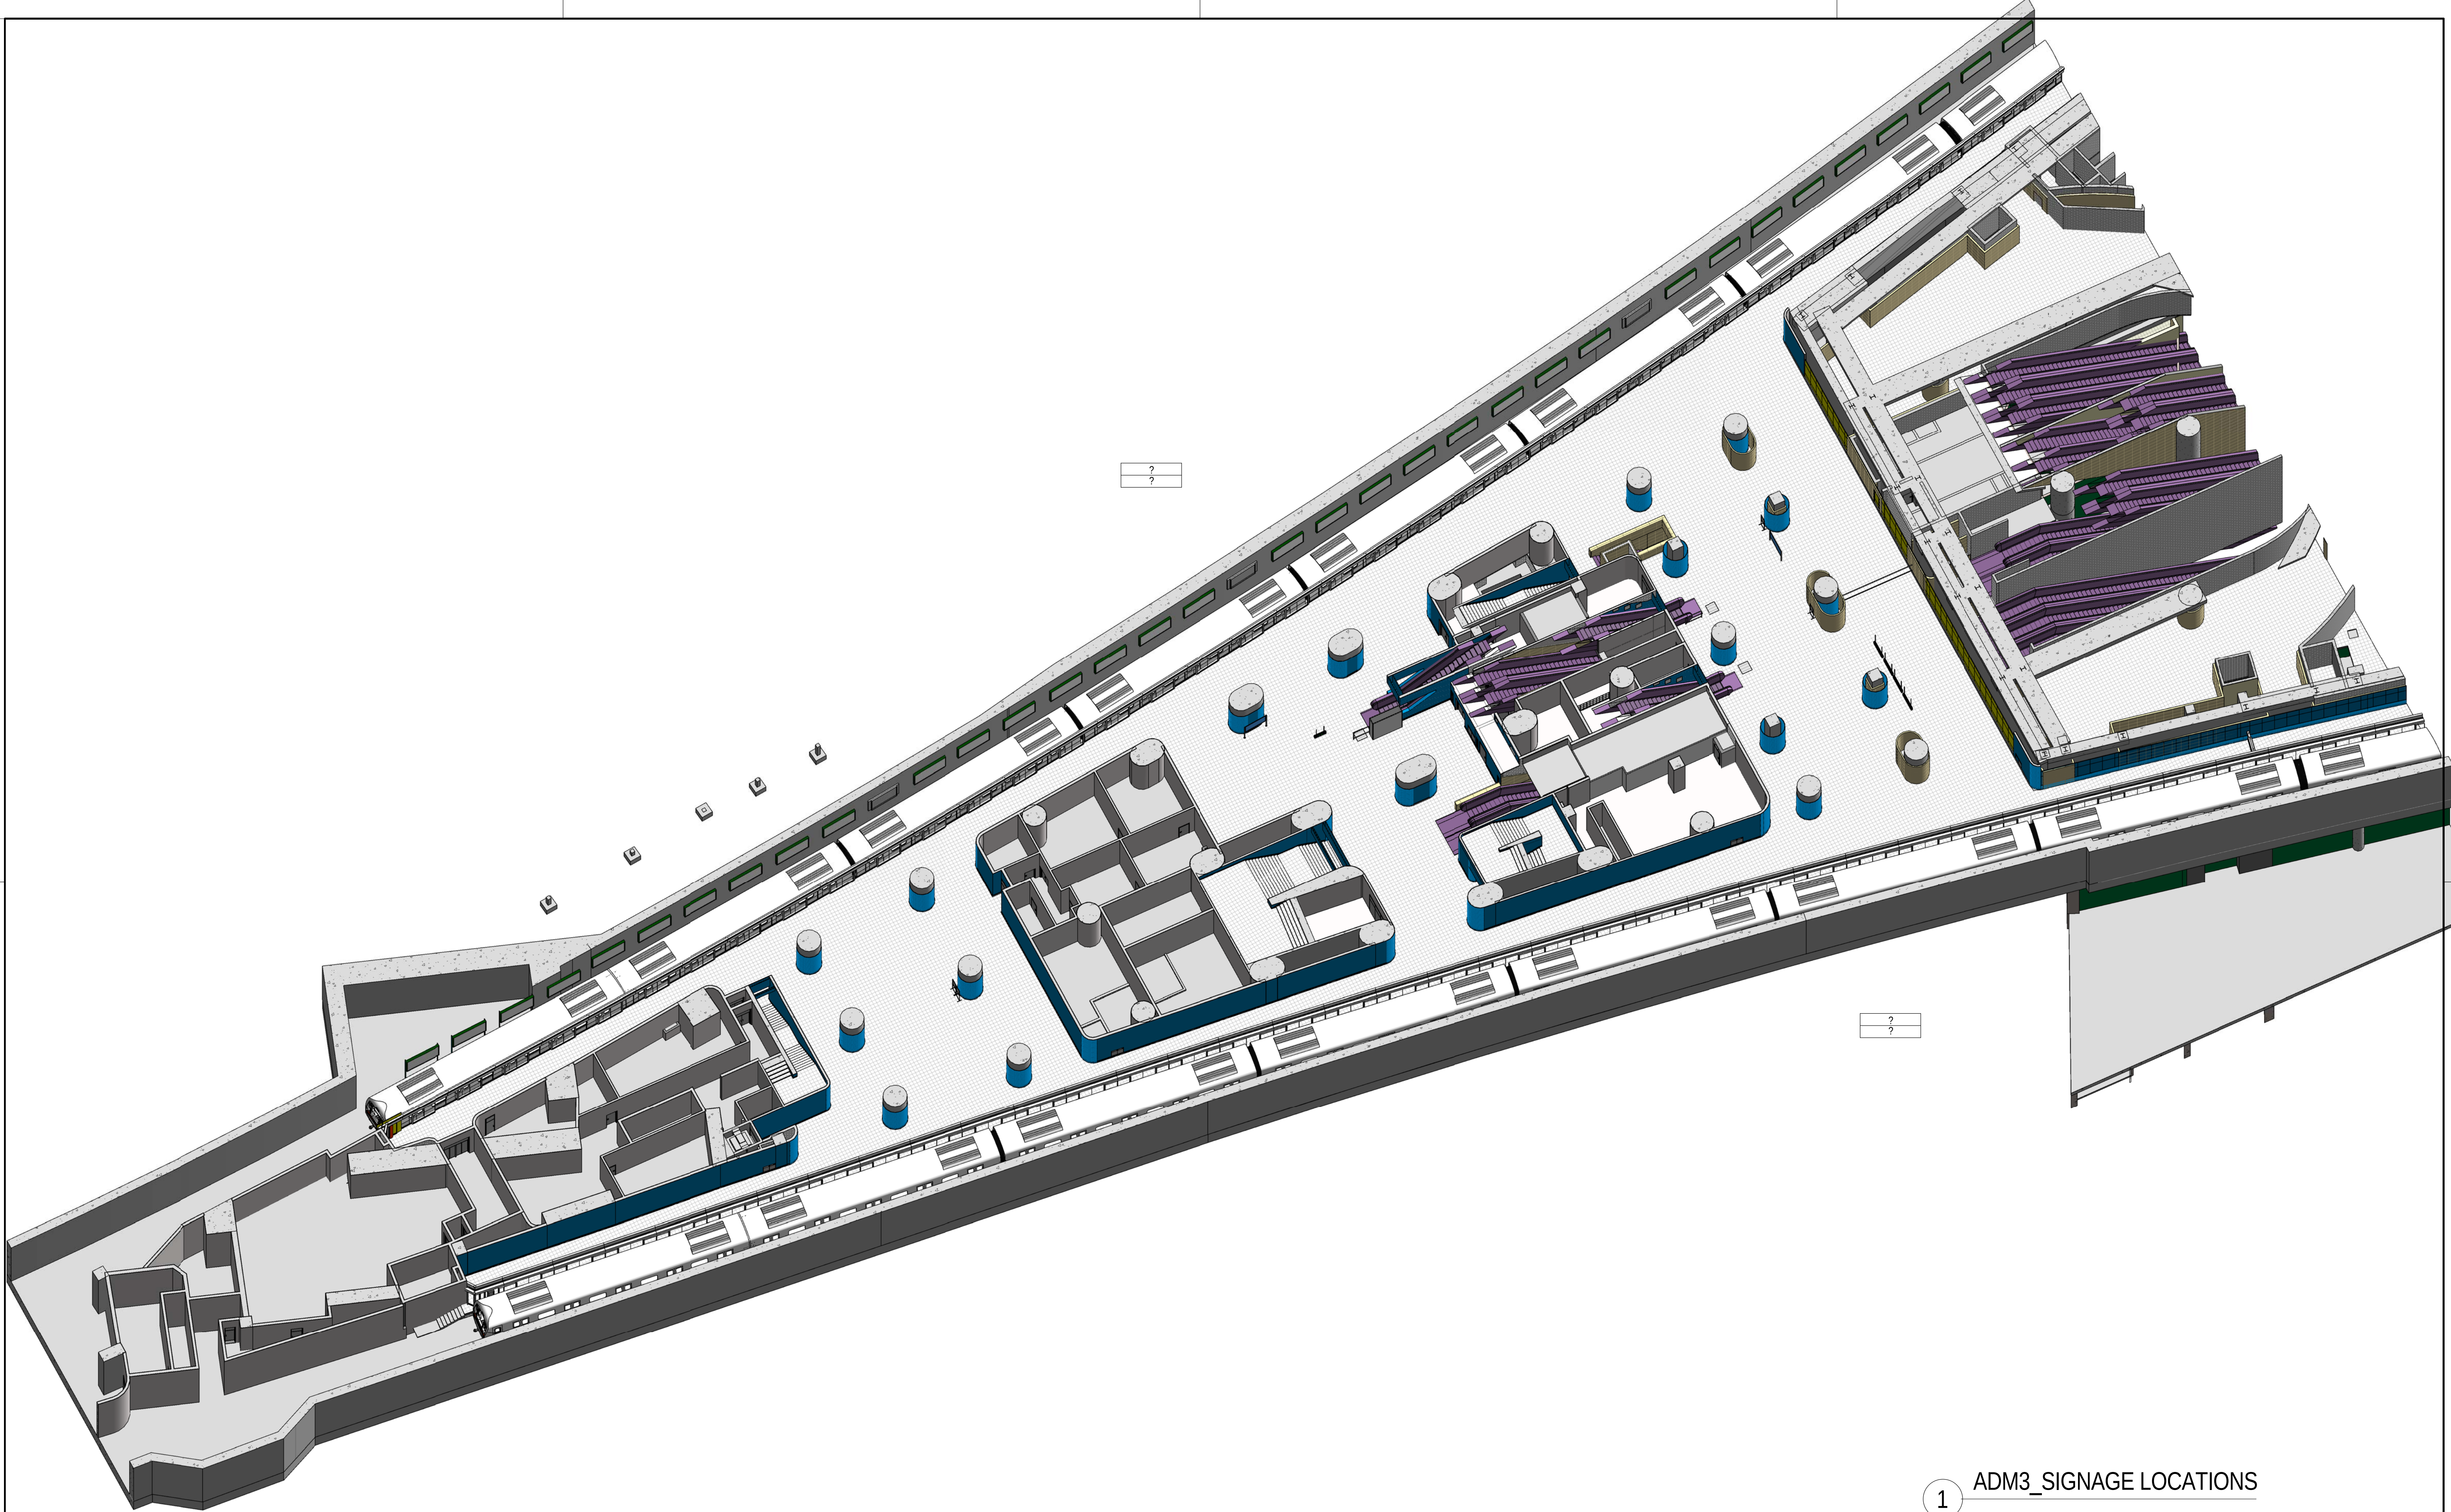


1 ADM3_SIGNAGE LOCATIONS

KEY PLAN						DRAWN	Author	TITLE CS011-13E FSI UPGRADE AT ADM LOW PLATFORM LEVEL STATION SIGNAGE	SCALE 1:250	FIGURE NO. A12/007	REV.
						DESIGNED	Designer				
						CHECKED	Checker				
						APPROVED	Approver				
						DATE	07/18/11				
						DO NOT SCALE DRAWINGS. ALL DIMENSIONS SHALL BE VERIFIED ON SITE. © MTR CORPORATION LIMITED 2008. COPYRIGHT IN RESPECT OF THIS DRAWING / DOCUMENT IS OWNED BY THE MTR CORPORATION LIMITED OF HONG KONG. NO REPRODUCTION OF THE DRAWING / DOCUMENT OR ANY PART BY WHATEVER MEANS IS PERMITTED WITHOUT THE PRIOR WRITTEN CONSENT OF THE MTR CORPORATION LIMITED.		OPERATION DIVISION		BIM REF.	
REV	DESCRIPTION				BY	DATE	APP				

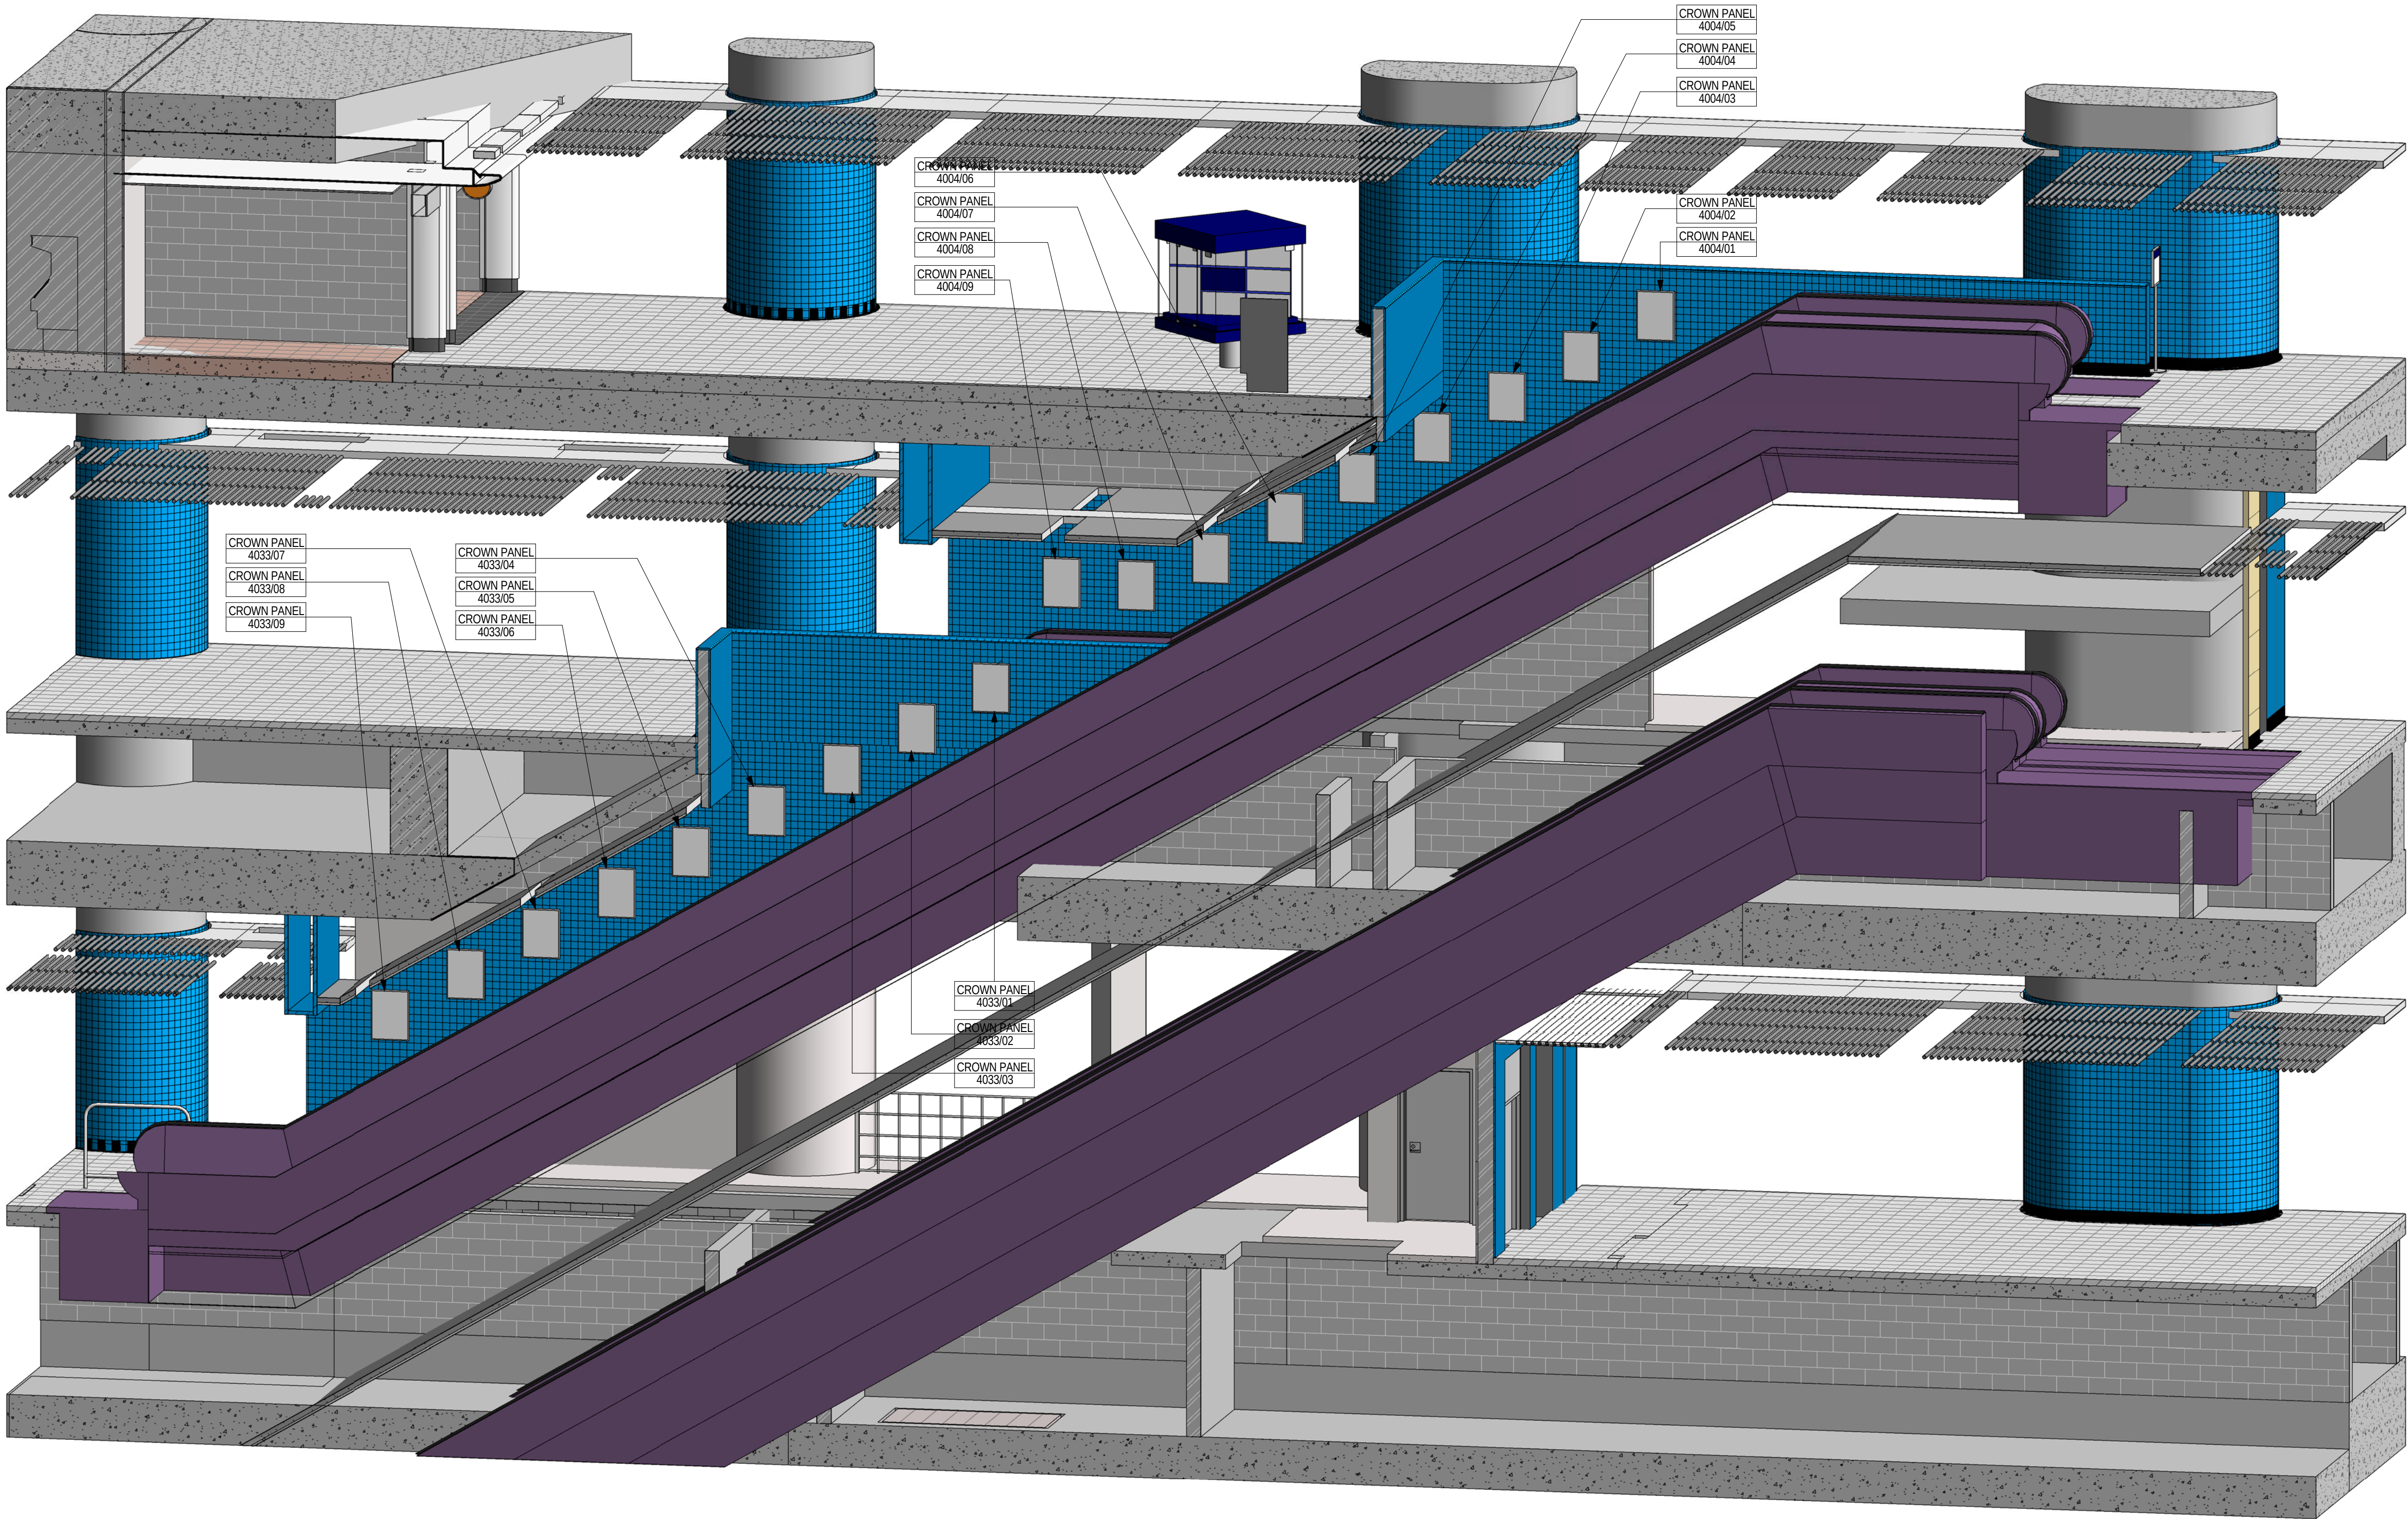

1 E3&E4 LOCATIONS

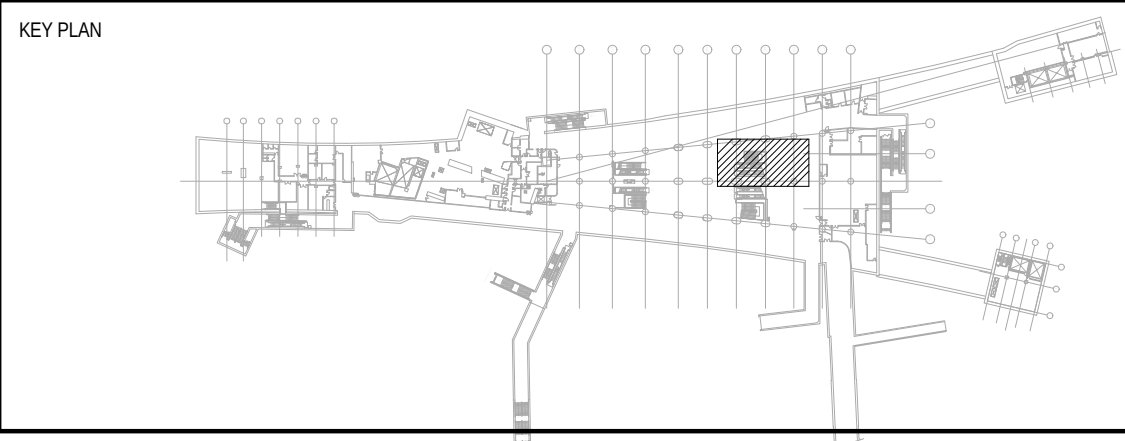


REV	DESCRIPTION	BY	DATE	APP


DRAWN	Author
DESIGNED	Designer
CHECKED	Checker
APPROVED	Approver
DATE	07/11/11
DO NOT SCALE DRAWINGS. ALL DIMENSIONS SHALL BE VERIFIED ON SITE. © MTR CORPORATION LIMITED 2008. COPYRIGHT IN RESPECT OF THIS DRAWING / DOCUMENT IS OWNED BY THE MTR CORPORATION LIMITED OR HONG KONG. NO REPRODUCTION OF THE DRAWING / DOCUMENT OR ANY PART BY WHATEVER MEANS IS PERMITTED WITHOUT THE PRIOR WRITTEN CONSENT OF THE MTR CORPORATION LIMITED.	

ORIGINATOR	
OPERATION DIVISION	
BIM REF.	


TITLE			
CS011-13E FSI UPGRADE AT ADM			
E3&E4_ADVERTISING PANEL (SHEET 1 OF 2)			
SCALE	FIGURE NO.		REV.
1:50	A47/406		

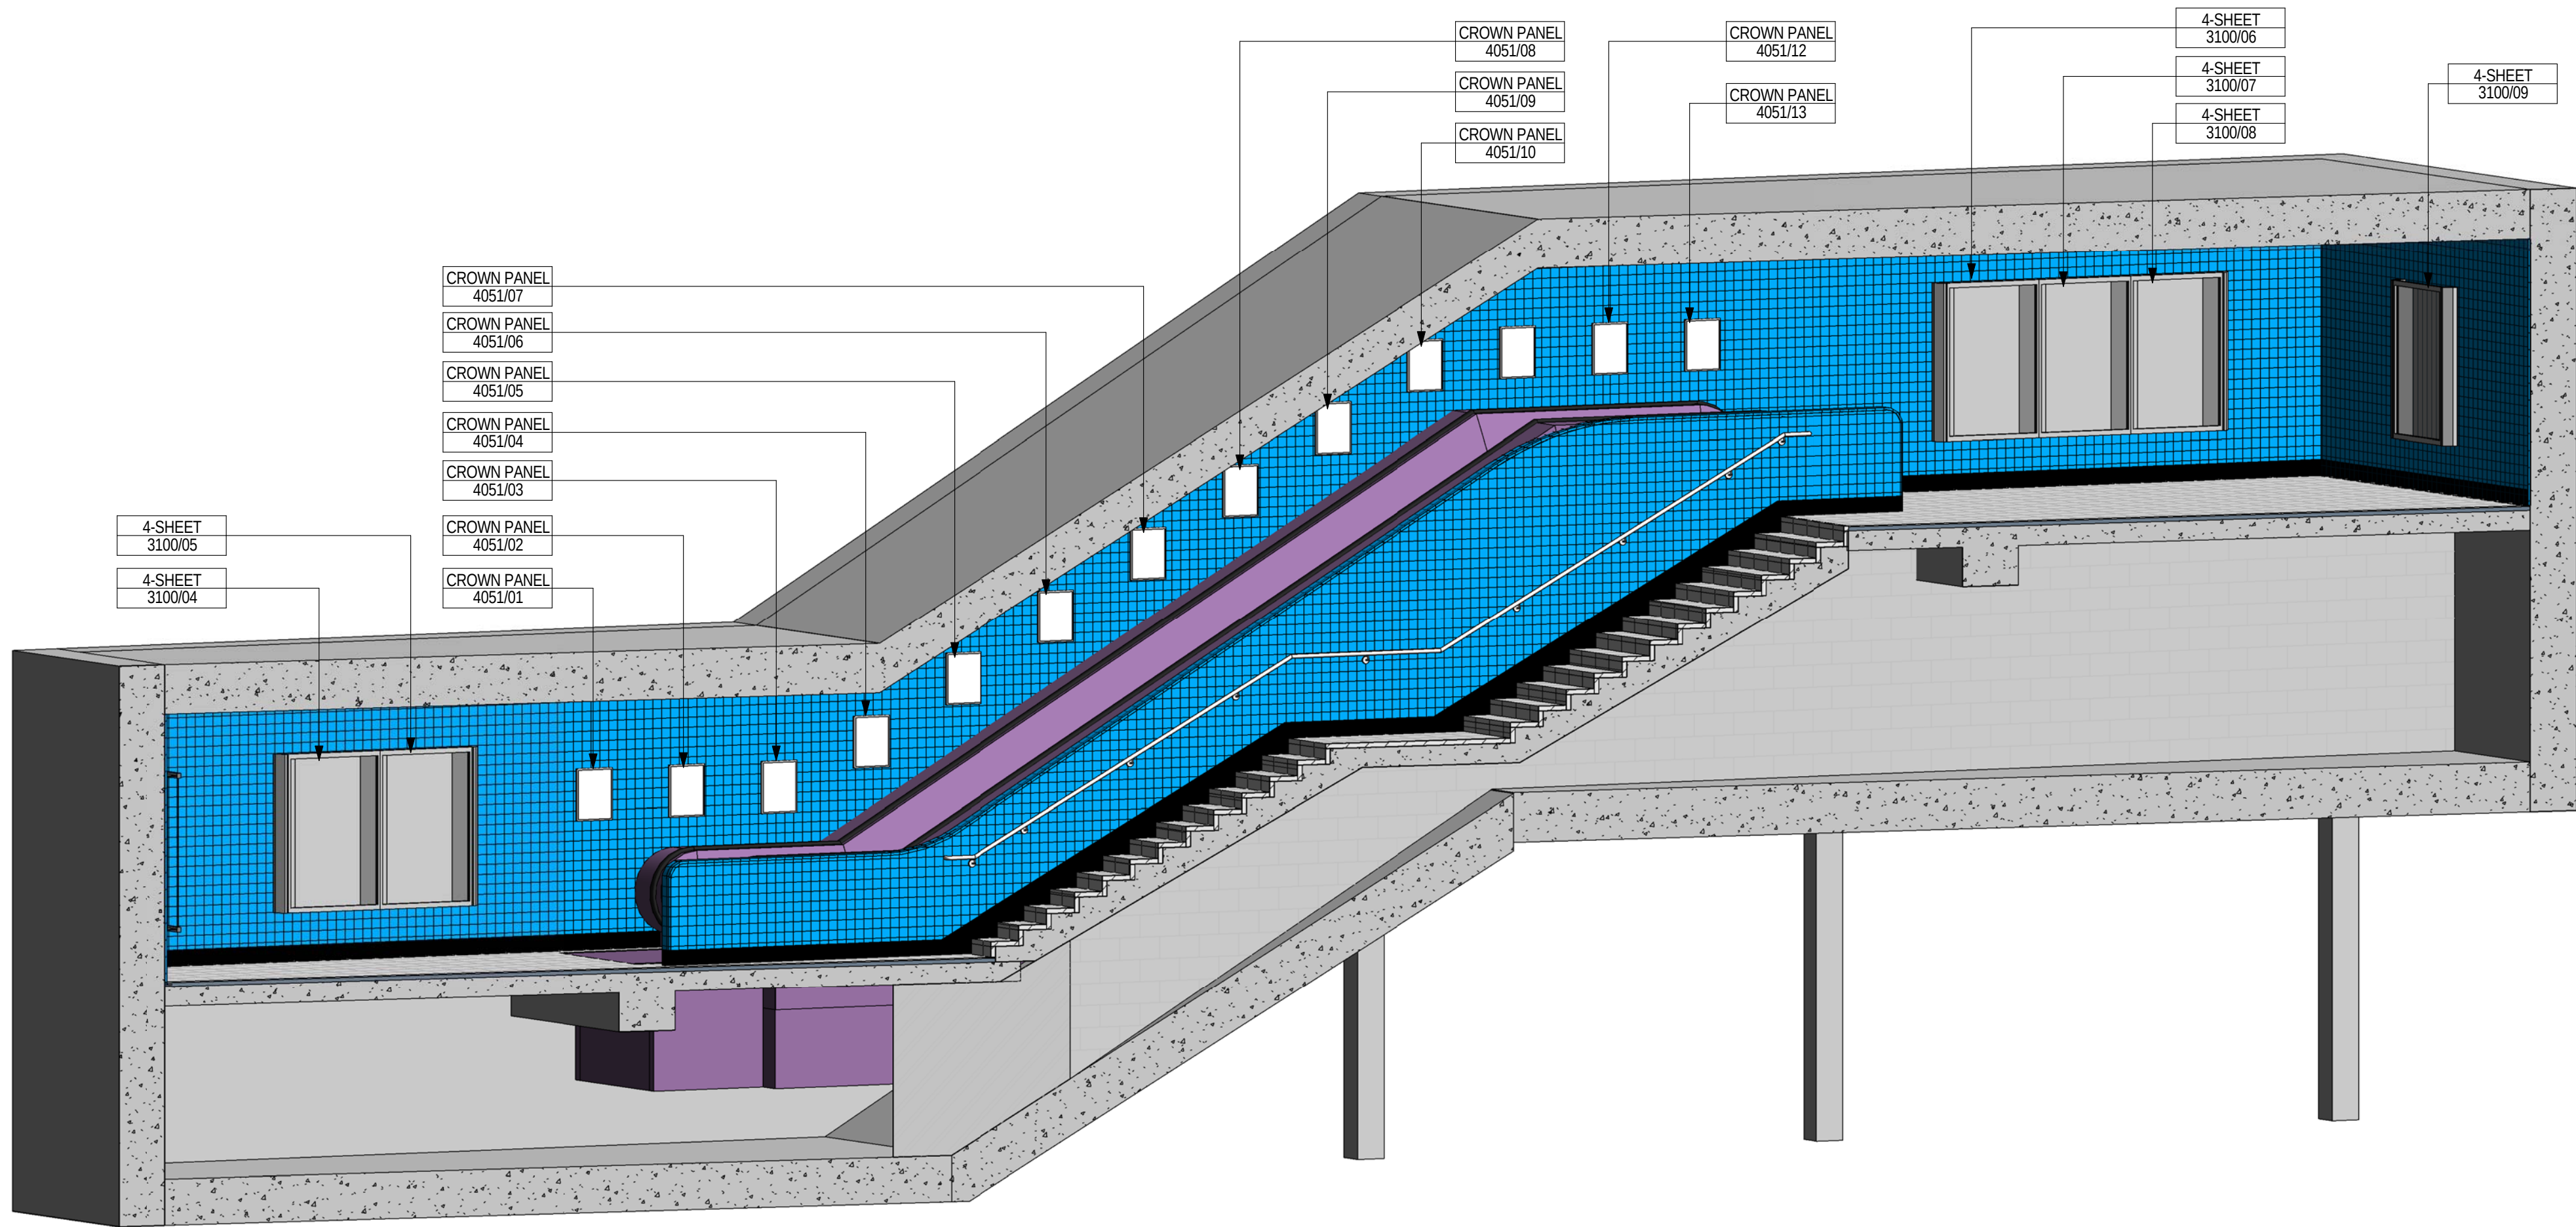

1 ENTRANCE A_LOCATIONS_1

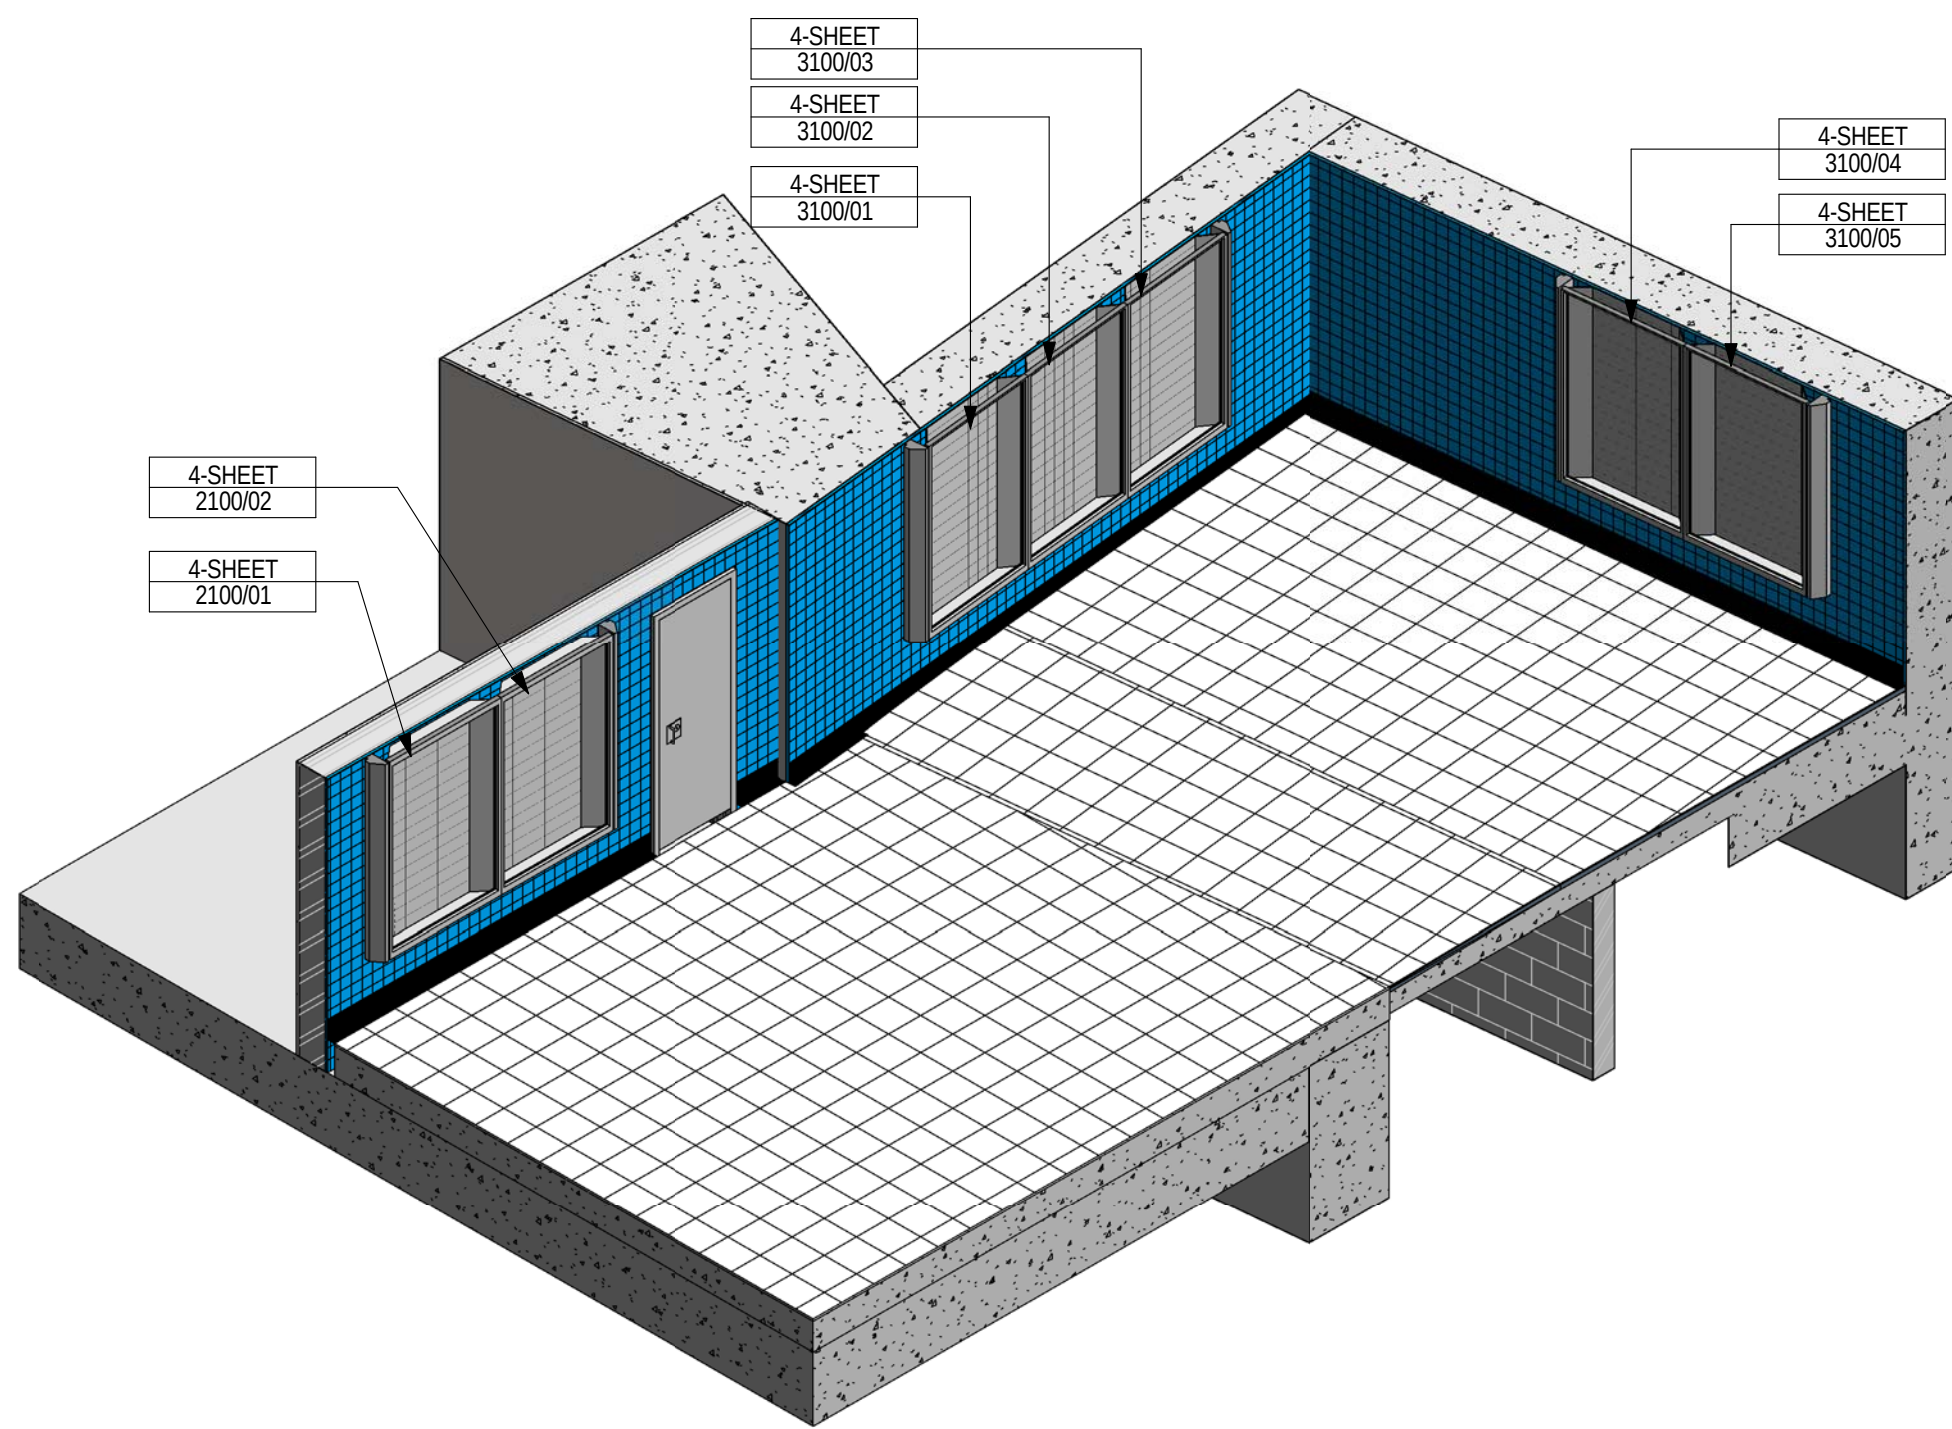

2 ENTRANCE A_LOCATIONS_2

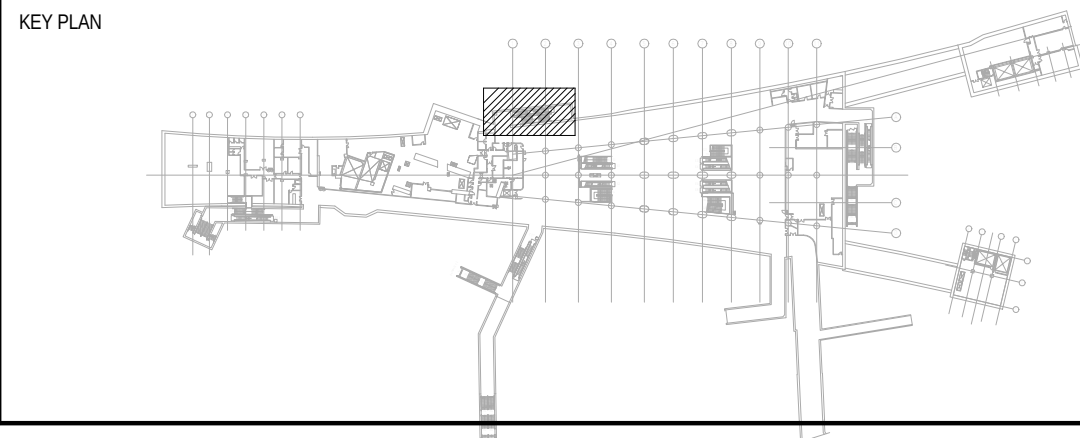


REV	DESCRIPTION	BY	DATE	APP


DRAWN	Author
DESIGNED	Designer
CHECKED	Checker
APPROVED	Approver
DATE	07/07/11
DO NOT SCALE DRAWINGS. ALL DIMENSIONS SHALL BE VERIFIED ON SITE. © MTR CORPORATION LIMITED 2008. COPYRIGHT IN RESPECT OF THIS DRAWING / DOCUMENT IS OWNED BY THE MTR CORPORATION LIMITED OR HONG KONG. NO REPRODUCTION OF THE DRAWING / DOCUMENT OR ANY PART BY WHATEVER MEANS IS PERMITTED WITHOUT THE PRIOR WRITTEN CONSENT OF THE MTR CORPORATION LIMITED.	

ORIGINATOR	
OPERATION DIVISION	
BIM REF.	


TITLE		CS011-13E FSI UPGRADE AT ADM	
ENTRANCE A_ ADVERTISING PANEL			
SCALE	1:50	FIGURE NO.	A47/410
REV.			

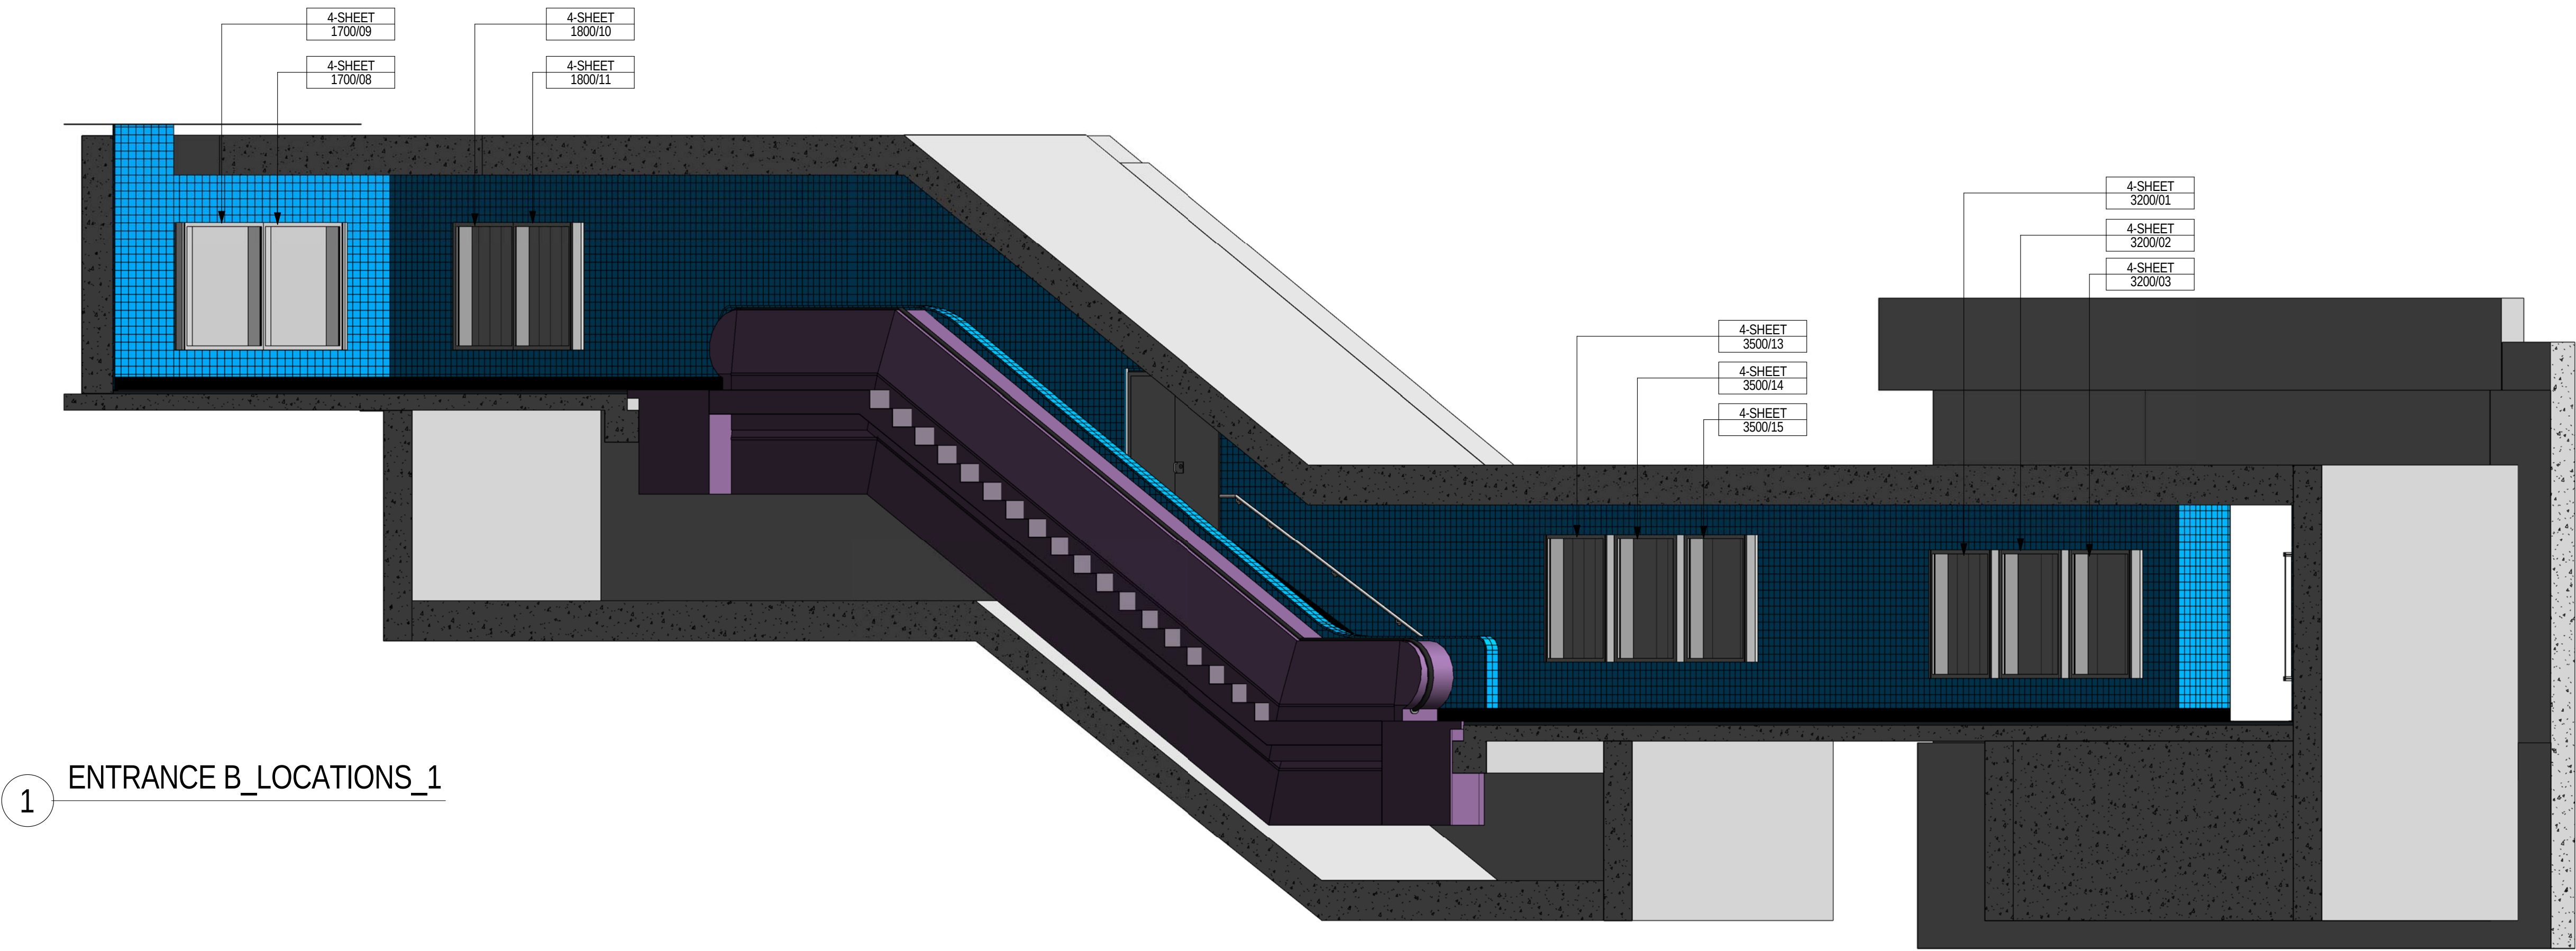

1 ENTRANCE B_LOCATIONS_1

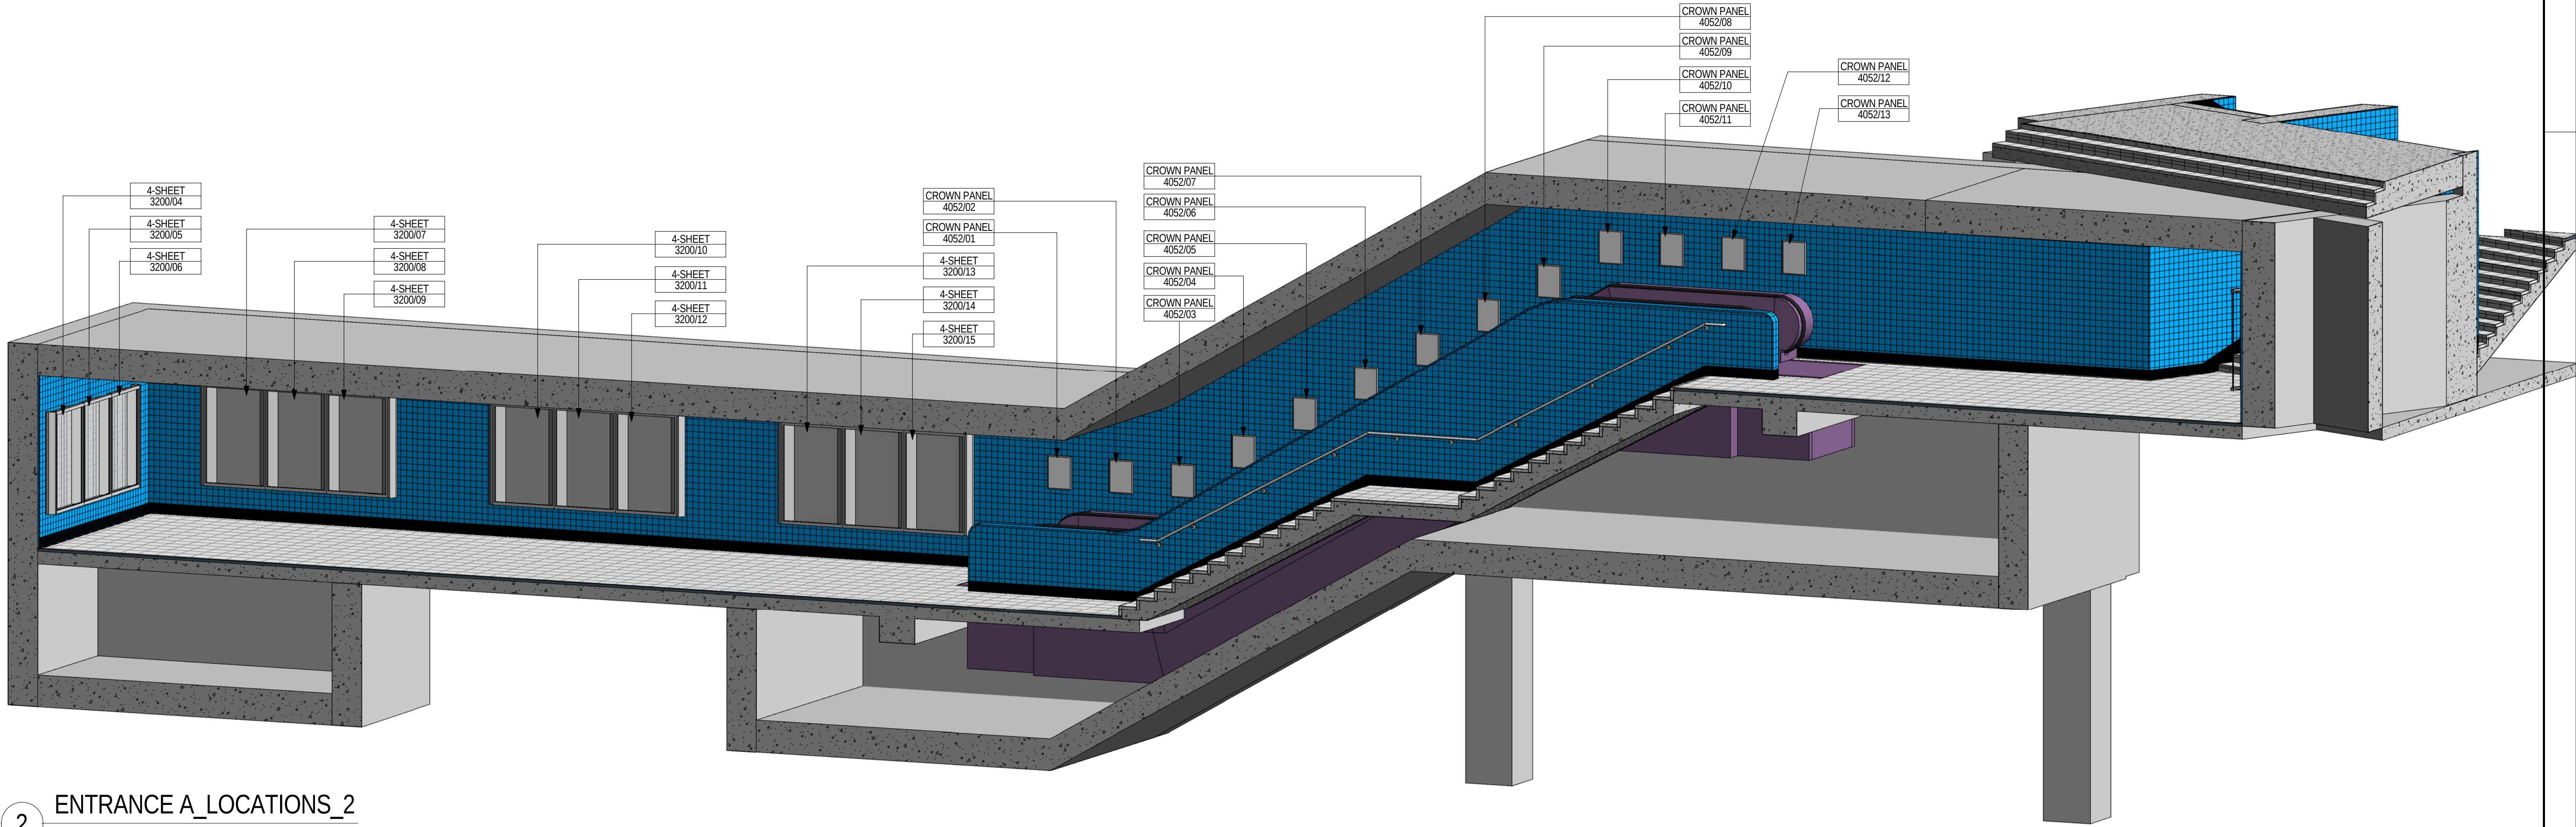

2 ENTRANCE A_LOCATIONS_2

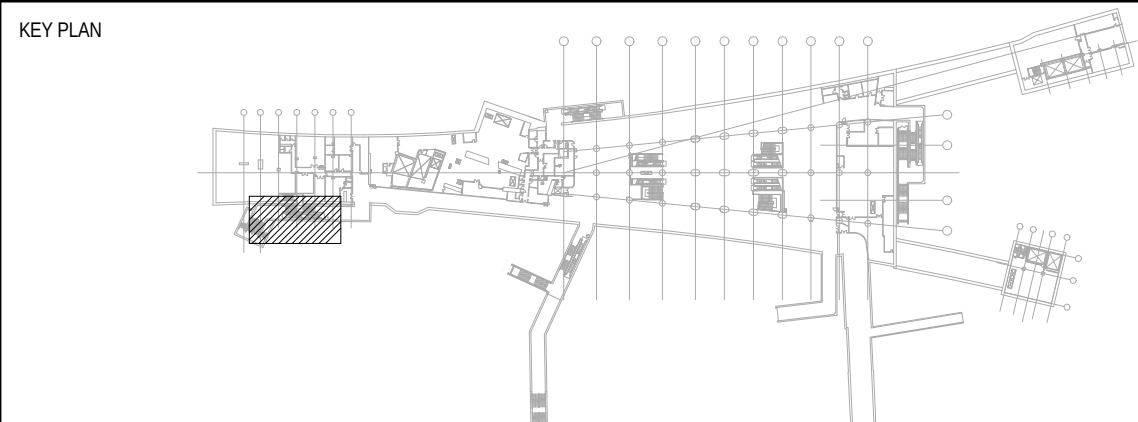

REV	DESCRIPTION	BY	DATE	APP


DRAWN	Author
DESIGNED	Designer
CHECKED	Checker
APPROVED	Approver
DATE	07/07/11
DO NOT SCALE DRAWINGS. ALL DIMENSIONS SHALL BE VERIFIED ON SITE. © MTR CORPORATION LIMITED 2008. COPYRIGHT IN RESPECT OF THIS DRAWING / DOCUMENT IS OWNED BY THE MTR CORPORATION LIMITED OR HONG KONG. NO REPRODUCTION OF THE DRAWING / DOCUMENT OR ANY PART BY WHATEVER MEANS IS PERMITTED WITHOUT THE PRIOR WRITTEN CONSENT OF THE MTR CORPORATION LIMITED.	

ORIGINATOR	
OPERATION DIVISION	
BIM REF.	


TITLE	
CS011-13E FSI UPGRADE AT ADM	
ENTRANCE B_ ADVERTISING PANEL	
SCALE	1:50
FIGURE NO.	A47/411
REV.	



						DRAWN DESIGNED CHECKED APPROVED DATE	Author Designer Checker Approver 07/08/11			TITLE CS011-13E FSI UPGRADE AT ADM	
						DO NOT SCALE DRAWINGS: ALL DIMENSIONS SHALL BE VERIFIED ON SITE. © MTR CORPORATION LIMITED 2008. COPYRIGHT IN RESPECT OF THIS DRAWING / DOCUMENT IS OWNED BY THE MTR CORPORATION LIMITED OF HONG KONG. NO REPRODUCTION OF THE DRAWING / DOCUMENT OR ANY PART BY WHATEVER MEANS IS PERMITTED WITHOUT THE PRIOR WRITTEN CONSENT OF THE MTR CORPORATION LIMITED.		ORIGINATOR OPERATION DIVISION		ENTRANCE C_ ADVERTISING PANEL (SHEET 1 OF 2)	
								BIM REF.		SCALE 1:50	
										FIGURE NO. A47/412	
										REV. 	
	REV	DESCRIPTION			BY	DATE	APP				

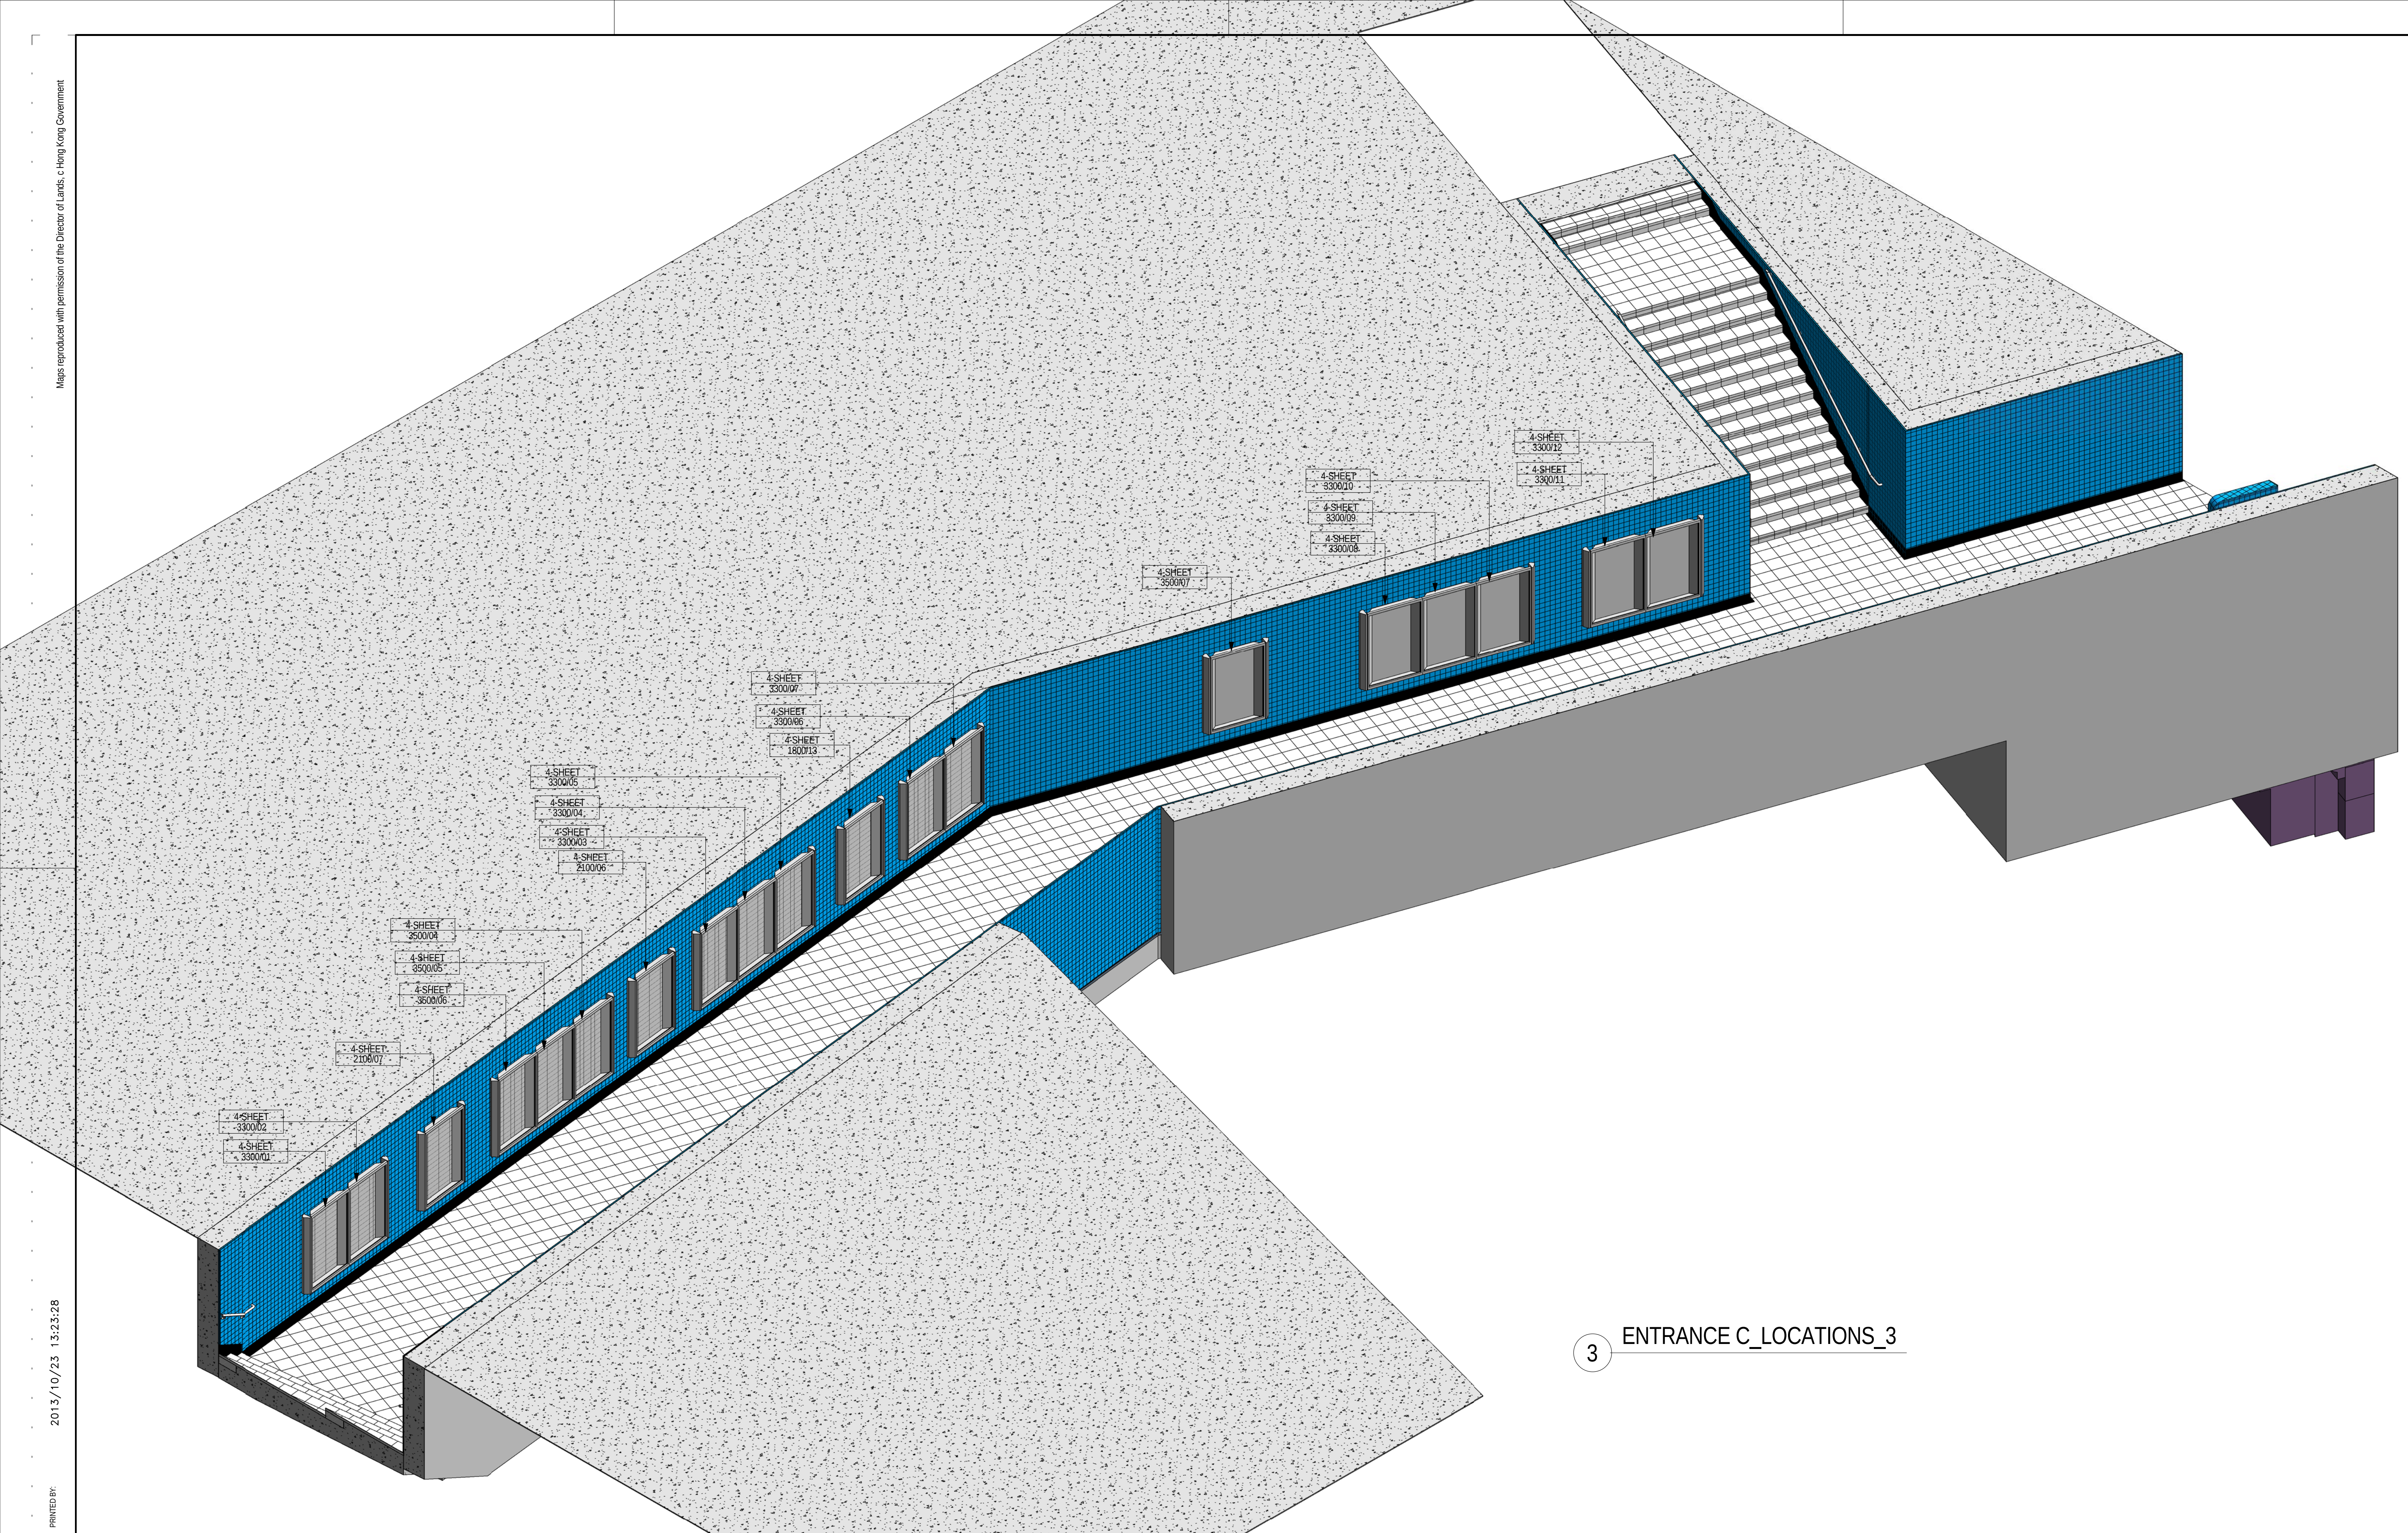

3 ENTRANCE C_LOCATIONS_3

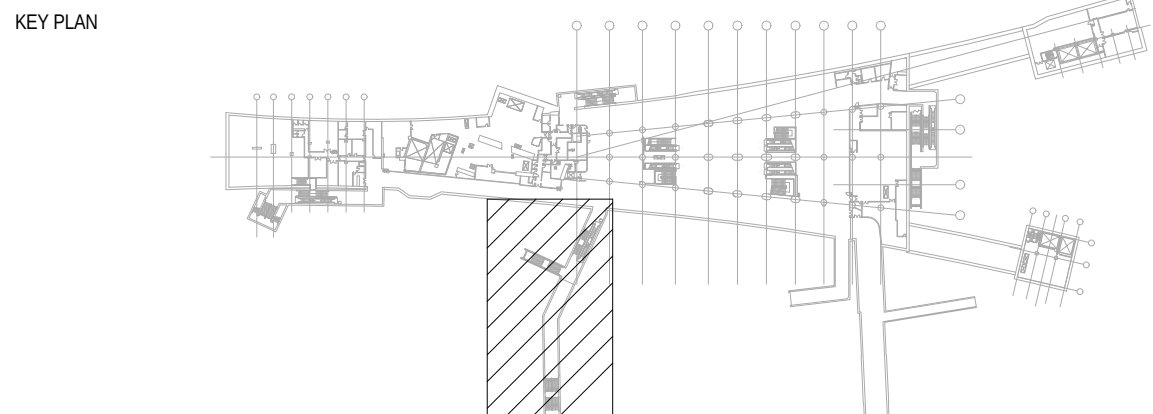


REV	DESCRIPTION	BY	DATE	APP

DRAWN	Author
DESIGNED	Designer
CHECKED	Checker
APPROVED	Approver
DATE	07/08/11
DO NOT SCALE DRAWINGS. ALL DIMENSIONS SHALL BE VERIFIED ON SITE. © MTR CORPORATION LIMITED 2009. COPYRIGHT IN RESPECT OF THIS DRAWING / DOCUMENT IS OWNED BY THE MTR CORPORATION LIMITED OR HONG KONG. NO REPRODUCTION OF THE DRAWING / DOCUMENT OR ANY PART BY WHATEVER MEANS IS PERMITTED WITHOUT THE PRIOR WRITTEN CONSENT OF THE MTR CORPORATION LIMITED.	

OPERATION DIVISION	
ORIGINATOR	
BIM REF.	

TITLE		REV.	
CS011-13E FSI UPGRADE AT ADM			
ENTRANCE C_ ADVERTISING PANEL (SHEET 2 OF 2)			
SCALE	FIGURE NO.		
1:50		A47/413	

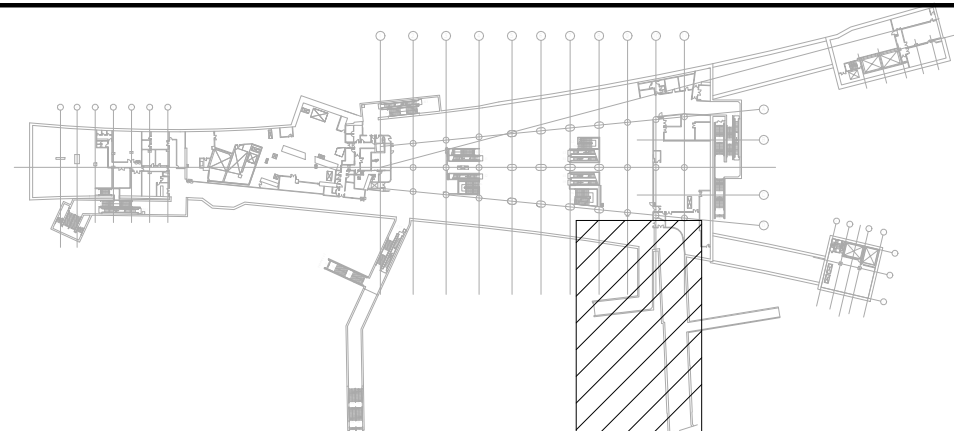

						<table><tr><td>DRAWN</td><td>Author</td></tr><tr><td>DESIGNED</td><td>Designer</td></tr><tr><td>CHECKED</td><td>Checker</td></tr><tr><td>APPROVED</td><td>Approver</td></tr><tr><td>DATE</td><td>07/08/11</td></tr><tr><td colspan="2">DO NOT SCALE DRAWINGS. ALL DIMENSIONS SHALL BE VERIFIED ON SITE. © MTR CORPORATION LIMITED 2006. COPYRIGHT BY RESPECT OF THIS DRAWING / DOCUMENT IS OWNED BY THE MTR CORPORATION LIMITED OF HONG KONG. NO REPRODUCTION OF THE DRAWING / DOCUMENT OR ANY PART BY WHATEVER MEANS IS PERMITTED WITHOUT THE PRIOR WRITTEN CONSENT OF THE MTR CORPORATION LIMITED.</td></tr></table>	DRAWN	Author	DESIGNED	Designer	CHECKED	Checker	APPROVED	Approver	DATE	07/08/11	DO NOT SCALE DRAWINGS. ALL DIMENSIONS SHALL BE VERIFIED ON SITE. © MTR CORPORATION LIMITED 2006. COPYRIGHT BY RESPECT OF THIS DRAWING / DOCUMENT IS OWNED BY THE MTR CORPORATION LIMITED OF HONG KONG. NO REPRODUCTION OF THE DRAWING / DOCUMENT OR ANY PART BY WHATEVER MEANS IS PERMITTED WITHOUT THE PRIOR WRITTEN CONSENT OF THE MTR CORPORATION LIMITED.		<table><tr><td colspan="2">TITLE</td></tr><tr><td colspan="2">CS011-13E FSI UPGRADE AT ADM</td></tr><tr><td colspan="2">ENTRANCE D_ ADVERTISING PANEL</td></tr><tr><td>SCALE</td><td>FIGURE NO.</td></tr><tr><td>N.T.S.</td><td>A47/414</td></tr></table>		TITLE		CS011-13E FSI UPGRADE AT ADM		ENTRANCE D_ ADVERTISING PANEL		SCALE	FIGURE NO.	N.T.S.	A47/414	REV.
DRAWN	Author																														
DESIGNED	Designer																														
CHECKED	Checker																														
APPROVED	Approver																														
DATE	07/08/11																														
DO NOT SCALE DRAWINGS. ALL DIMENSIONS SHALL BE VERIFIED ON SITE. © MTR CORPORATION LIMITED 2006. COPYRIGHT BY RESPECT OF THIS DRAWING / DOCUMENT IS OWNED BY THE MTR CORPORATION LIMITED OF HONG KONG. NO REPRODUCTION OF THE DRAWING / DOCUMENT OR ANY PART BY WHATEVER MEANS IS PERMITTED WITHOUT THE PRIOR WRITTEN CONSENT OF THE MTR CORPORATION LIMITED.																															
TITLE																															
CS011-13E FSI UPGRADE AT ADM																															
ENTRANCE D_ ADVERTISING PANEL																															
SCALE	FIGURE NO.																														
N.T.S.	A47/414																														
ORIGINATOR	OPERATION DIVISION																														
BIM REF:																															
REV	DESCRIPTION	BY	DATE	APP																											